




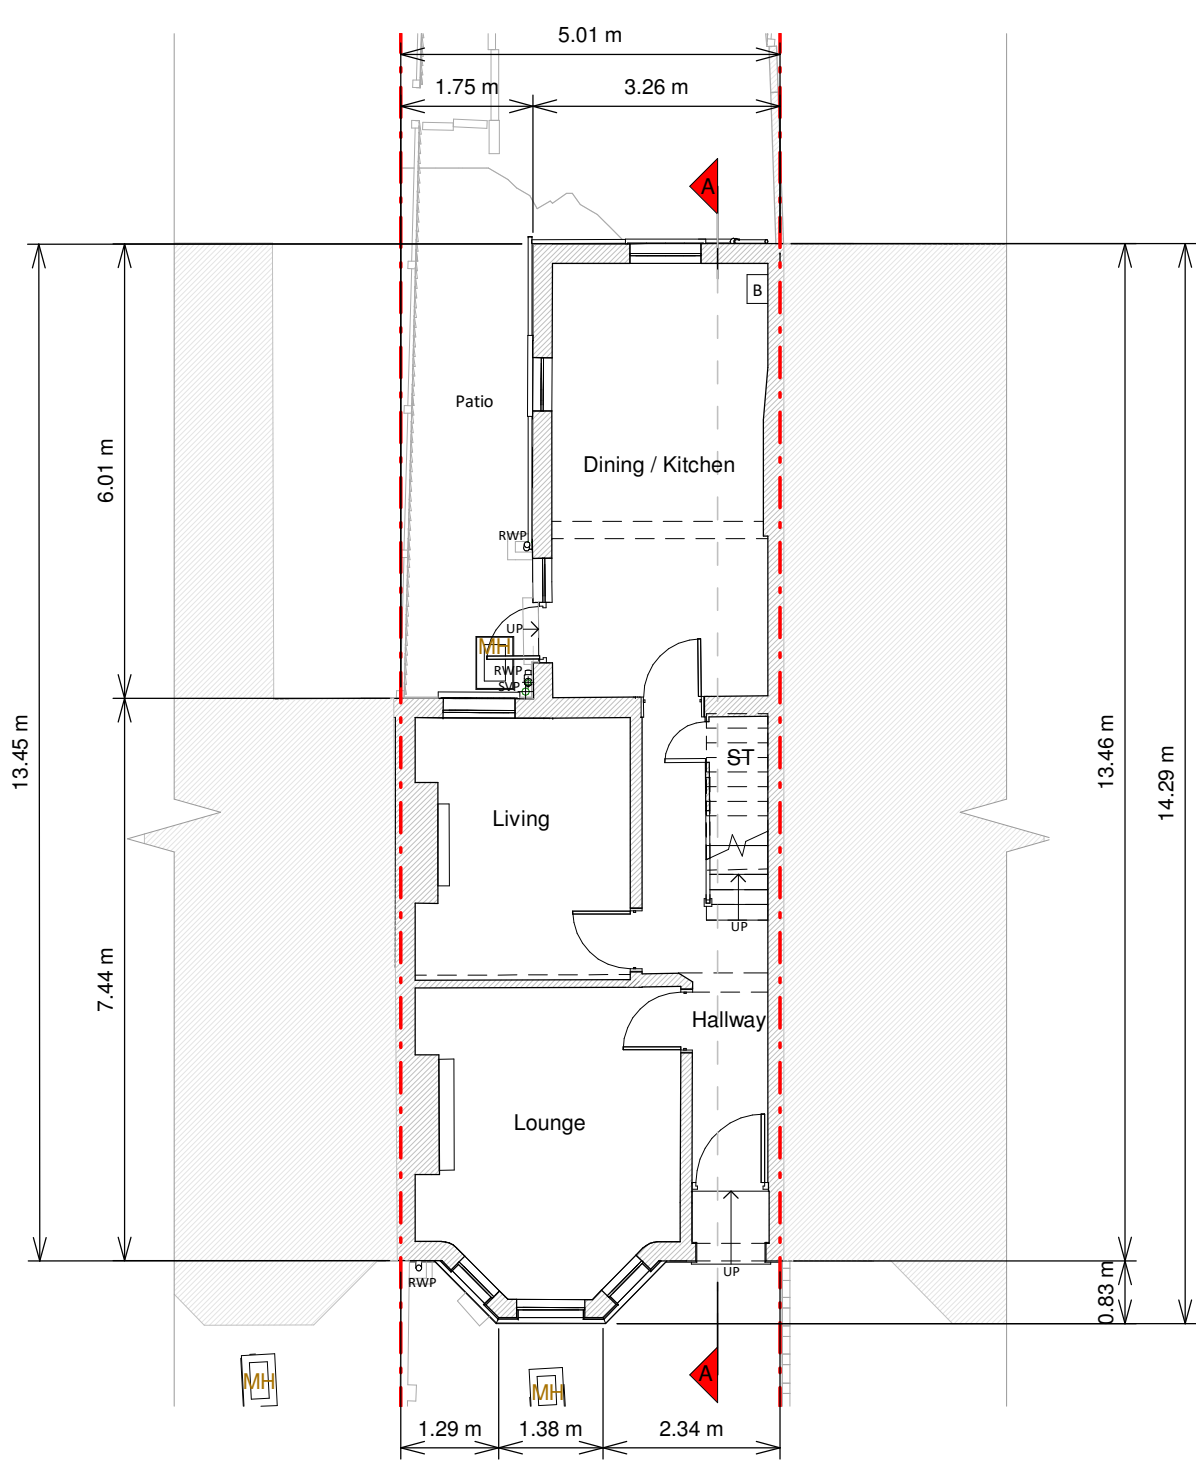


Ground Floor Plan

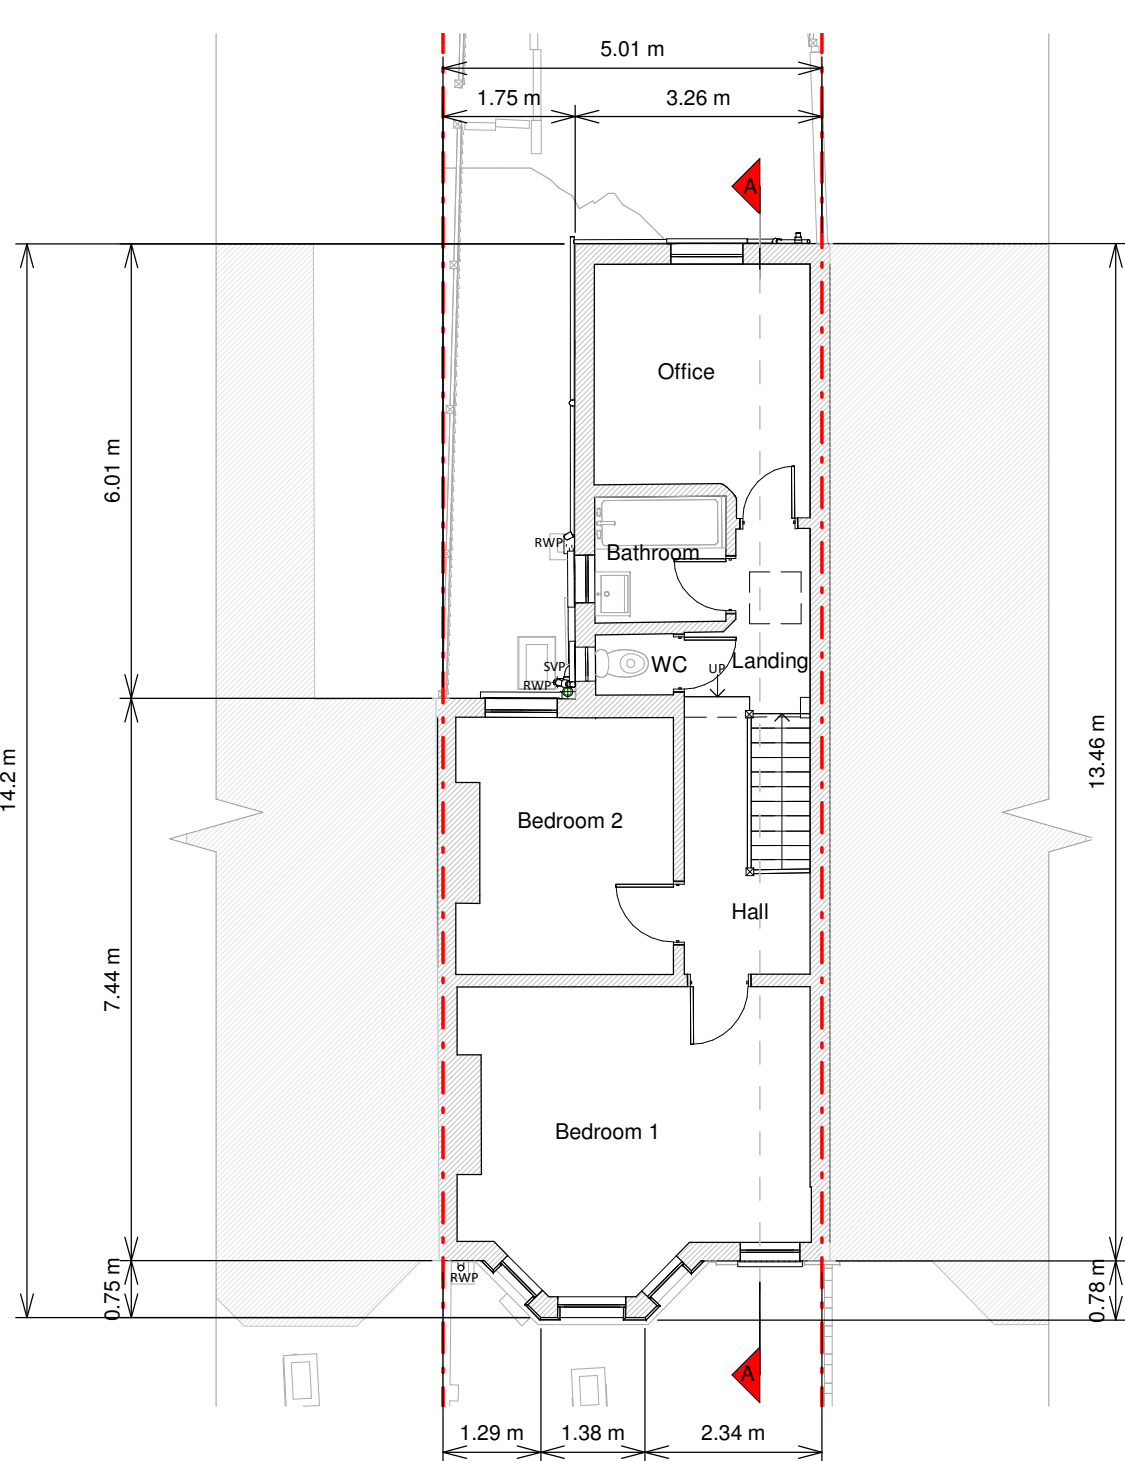

First Floor Plan

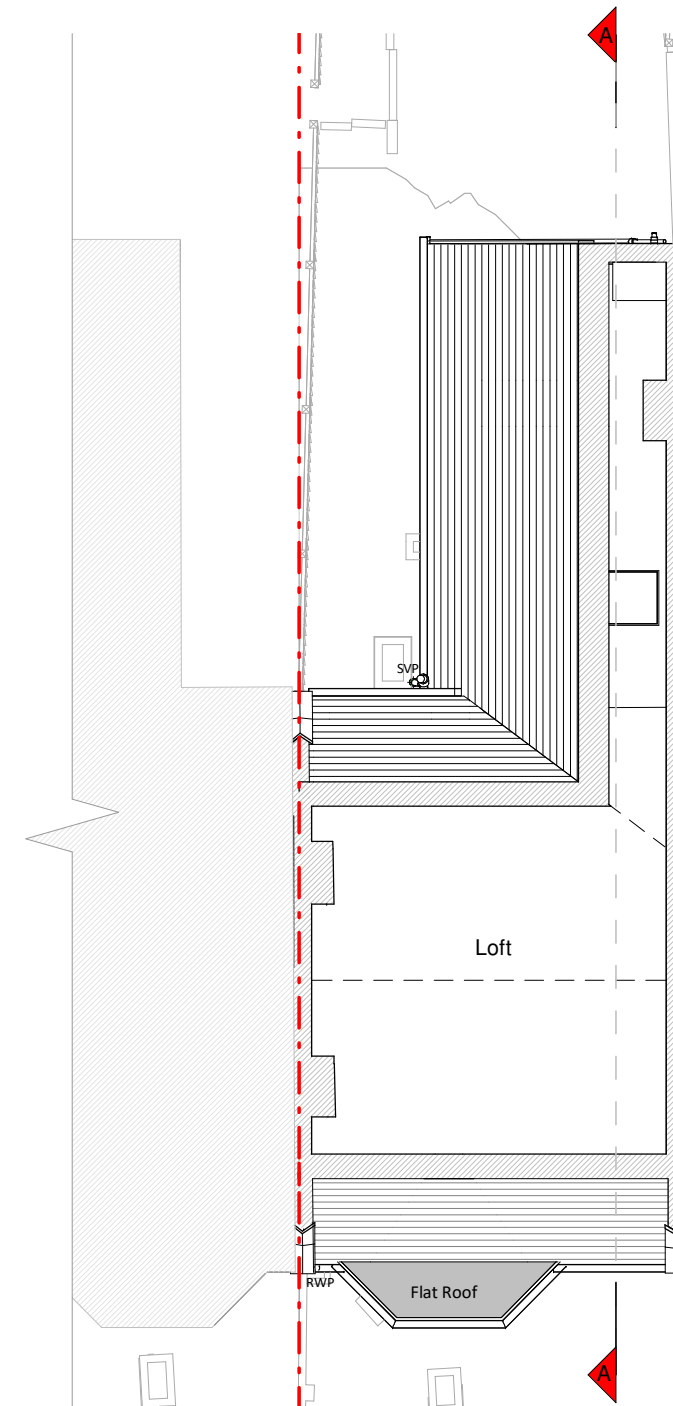

Loft Plan

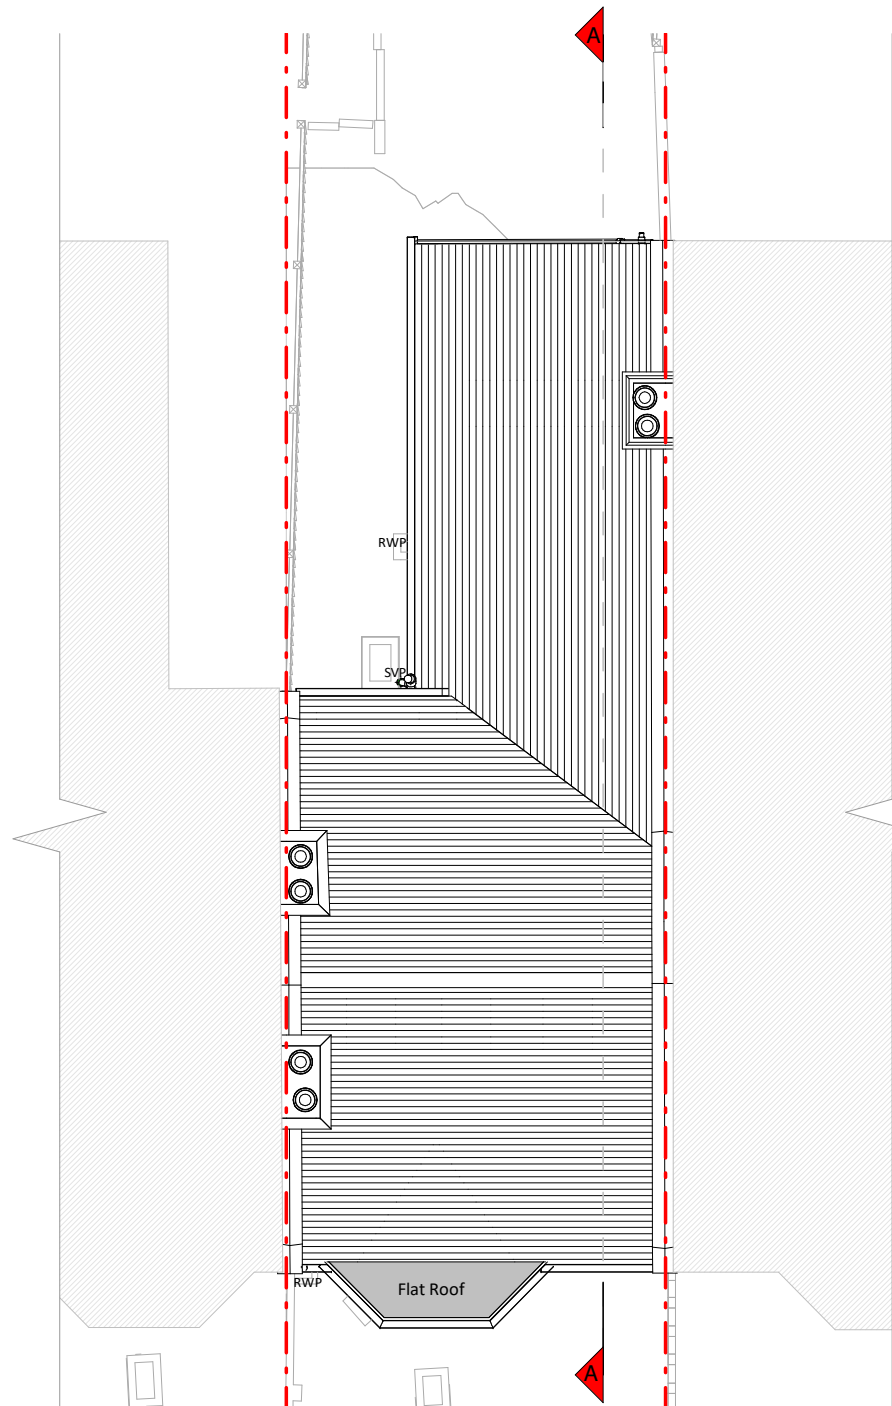

Roof Plan




Front Elevation




Left Side Elevation



Section A - A

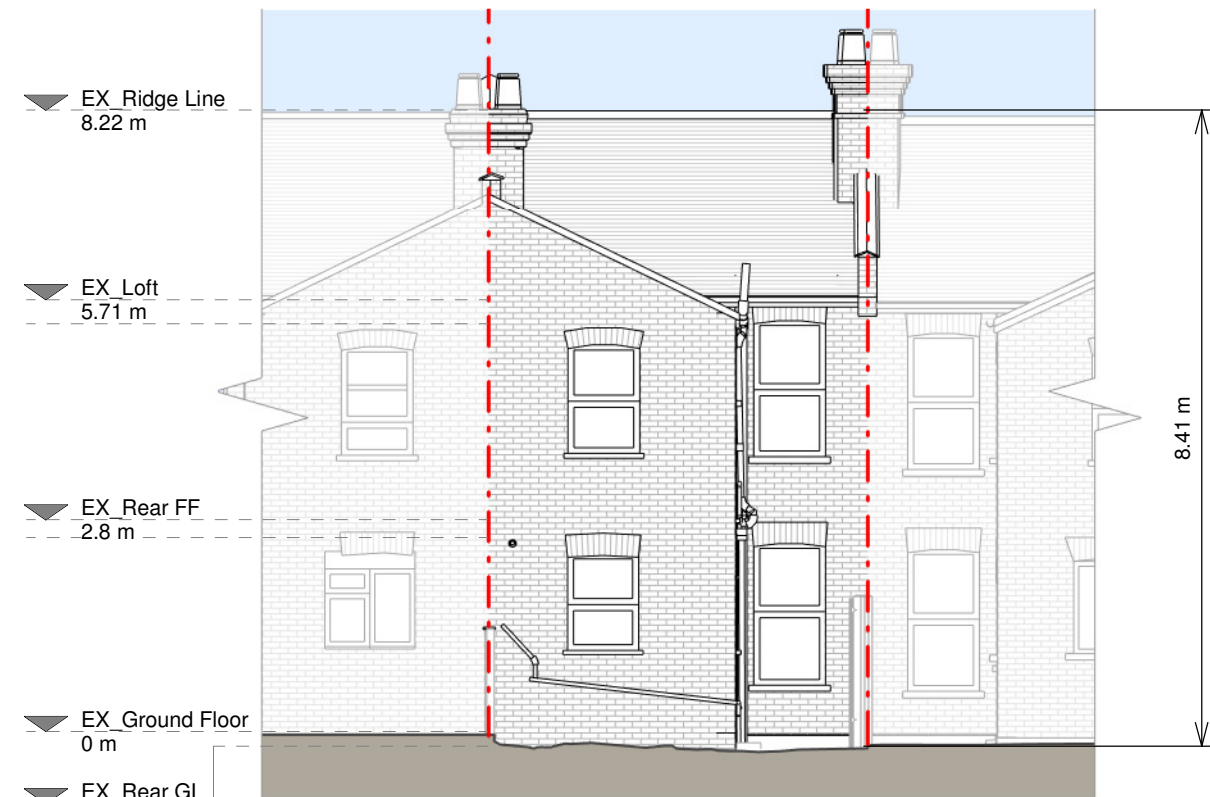

Rear Elevation

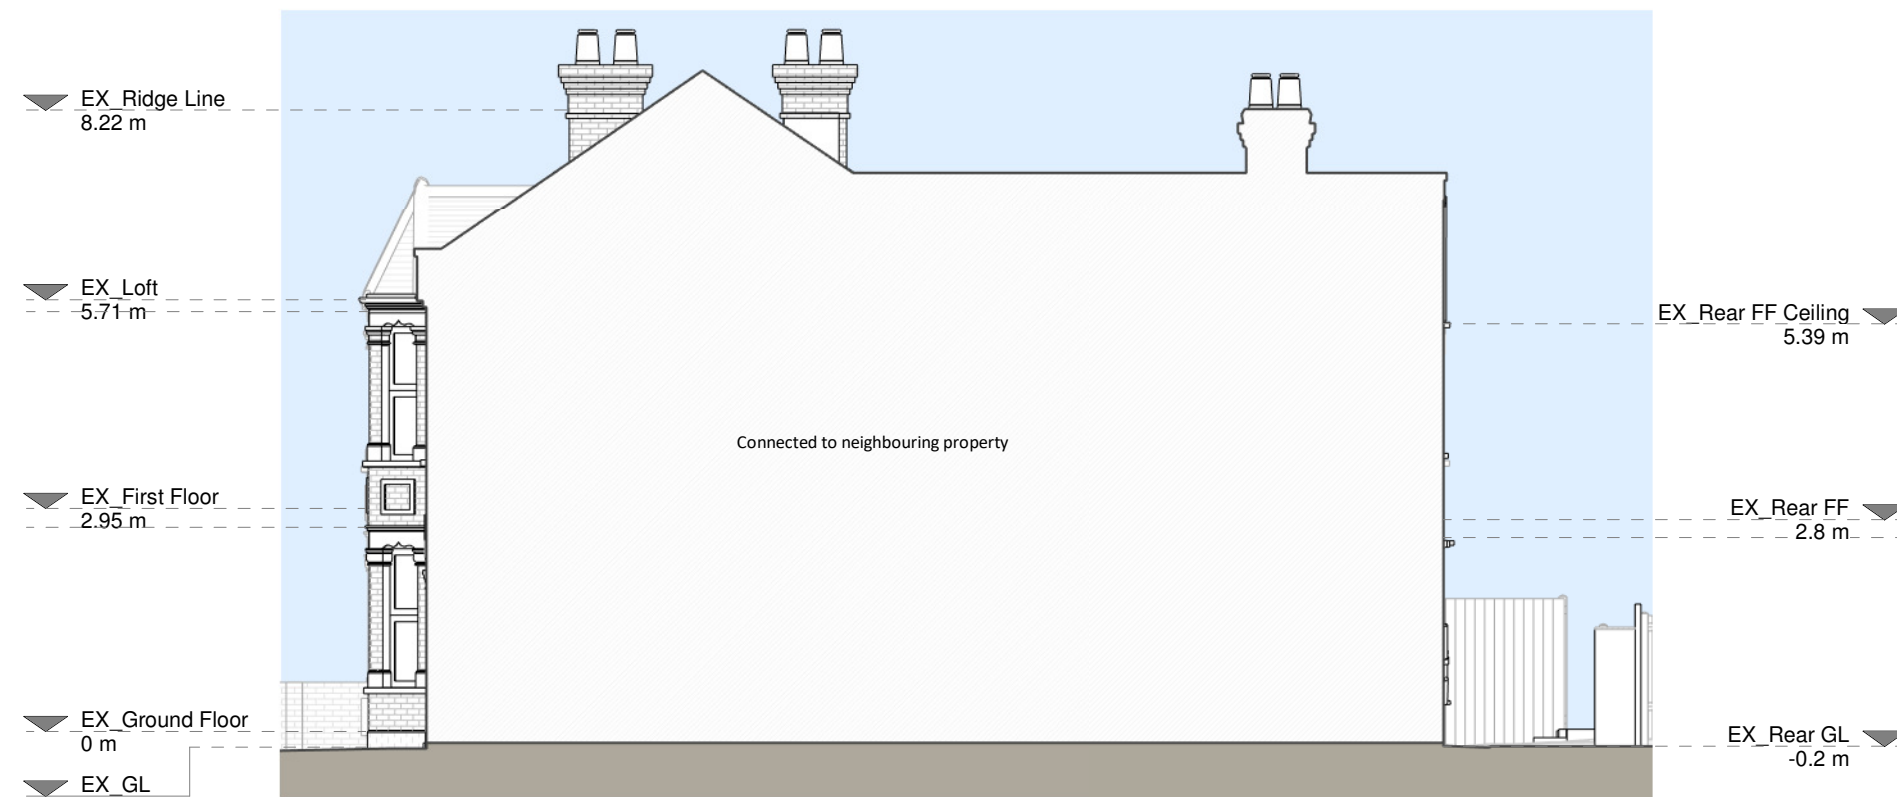


Right Side Elevation



3D Front View



3D Rear View

 

Copyright in the design and this drawing is the property of RESI. Reproduction in whole or in part is prohibited without the written consent of RESI. This drawing must be read in conjunction with all other relevant documentation and drawings.

RESI accepts no liability for any expense, loss or damage of whatsoever nature and however arising from any variations which have not been referred to them and their approval is required.

Print out to actual scale. All dimensions to be cross-checked on-site prior to construction and construction. Any discrepancies to be reported to RESI immediately.

Existing Materials:


- Brickwork / Walls - Red bricks and maroon painted bricks
- Pitched roof - Concrete tiles
- Flat roof - N/A
- Windows - White uPVC
- Doors - White uPVC
- Roofs / Gutters / Fascia's - Grey uPVC downpipes, guttering and black painted timber fascias

KEY


	Existing walls		Boundary line
	Existing furniture		Level line
			1.5m head height
			1.8m head height

Revision		
Rev	Notes	Date
A	Preliminary Issue	08/04/2023


Job Title	
Proposed rear ground floor extension, loft L-shaped dormer, internal alteration, floor plan redesign and all associated works	
Drawing Status	
Preliminary Drawings	
Client	
Jessie Hall	
Drawing Title	
Existing Drawings	
Scale	Drawn
1:100 @ A1	AR
Date	Checked
Apr 2023	MF
Drawing No.	Rev
8153132-1100	A

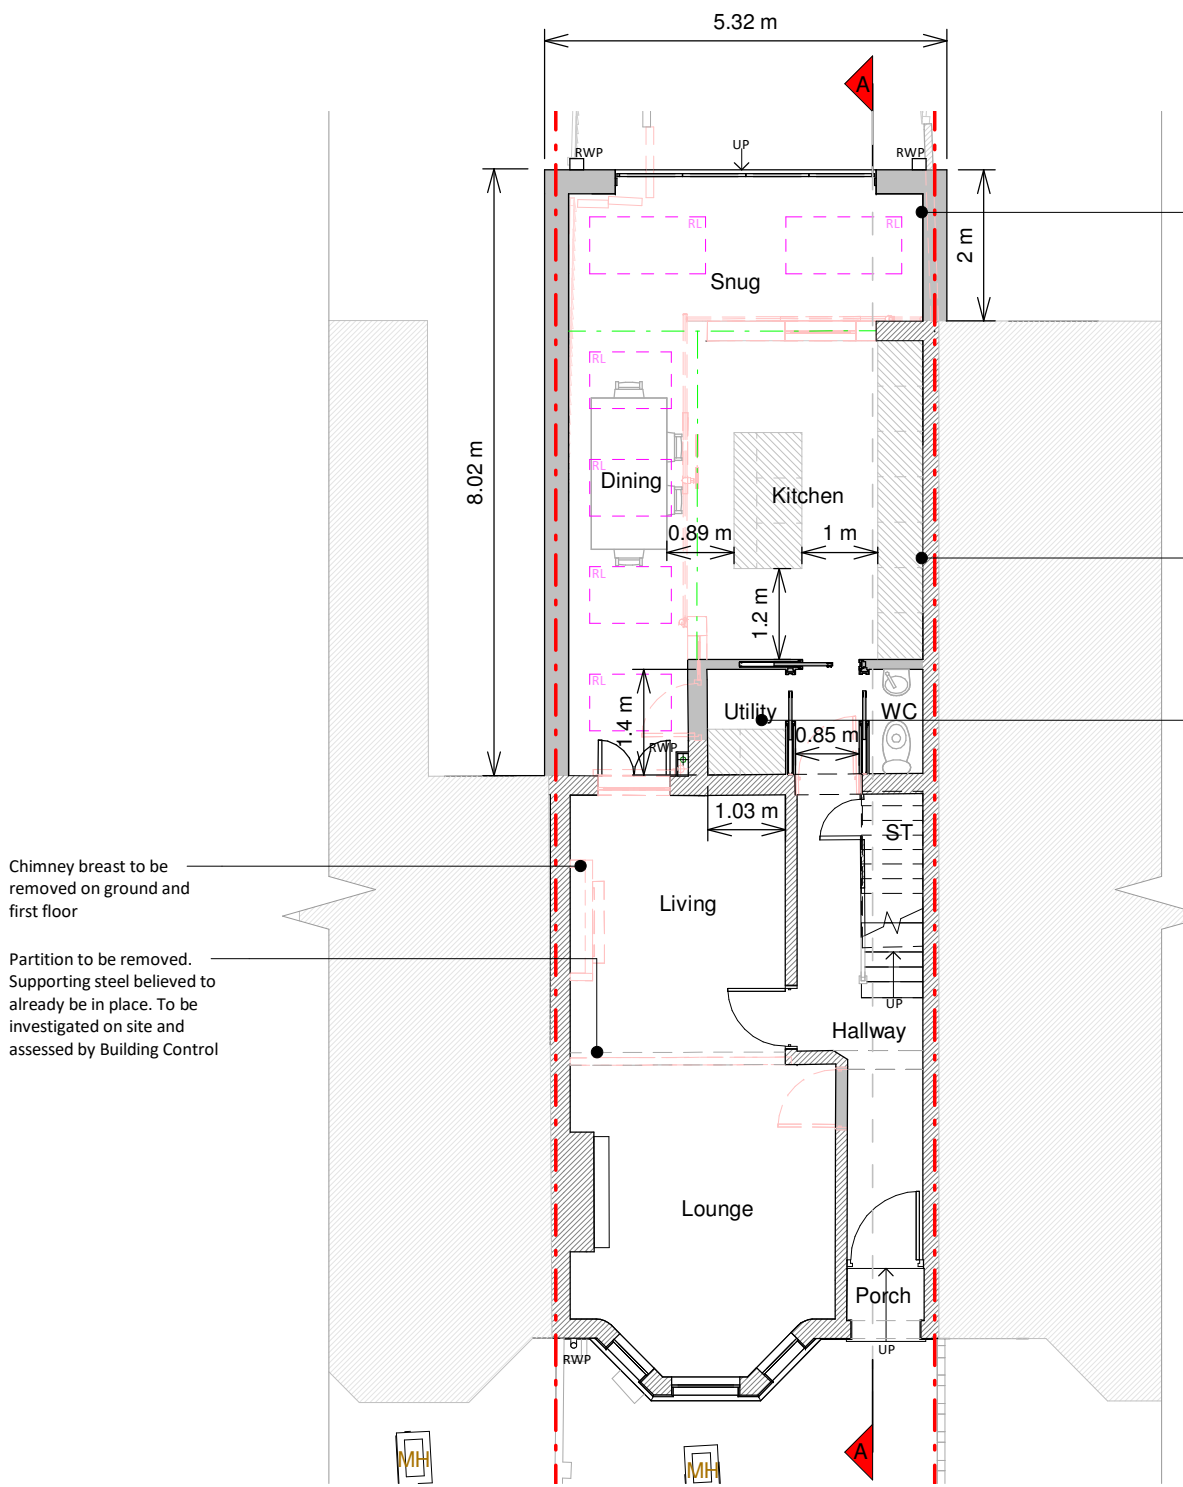


Ground Floor Plan

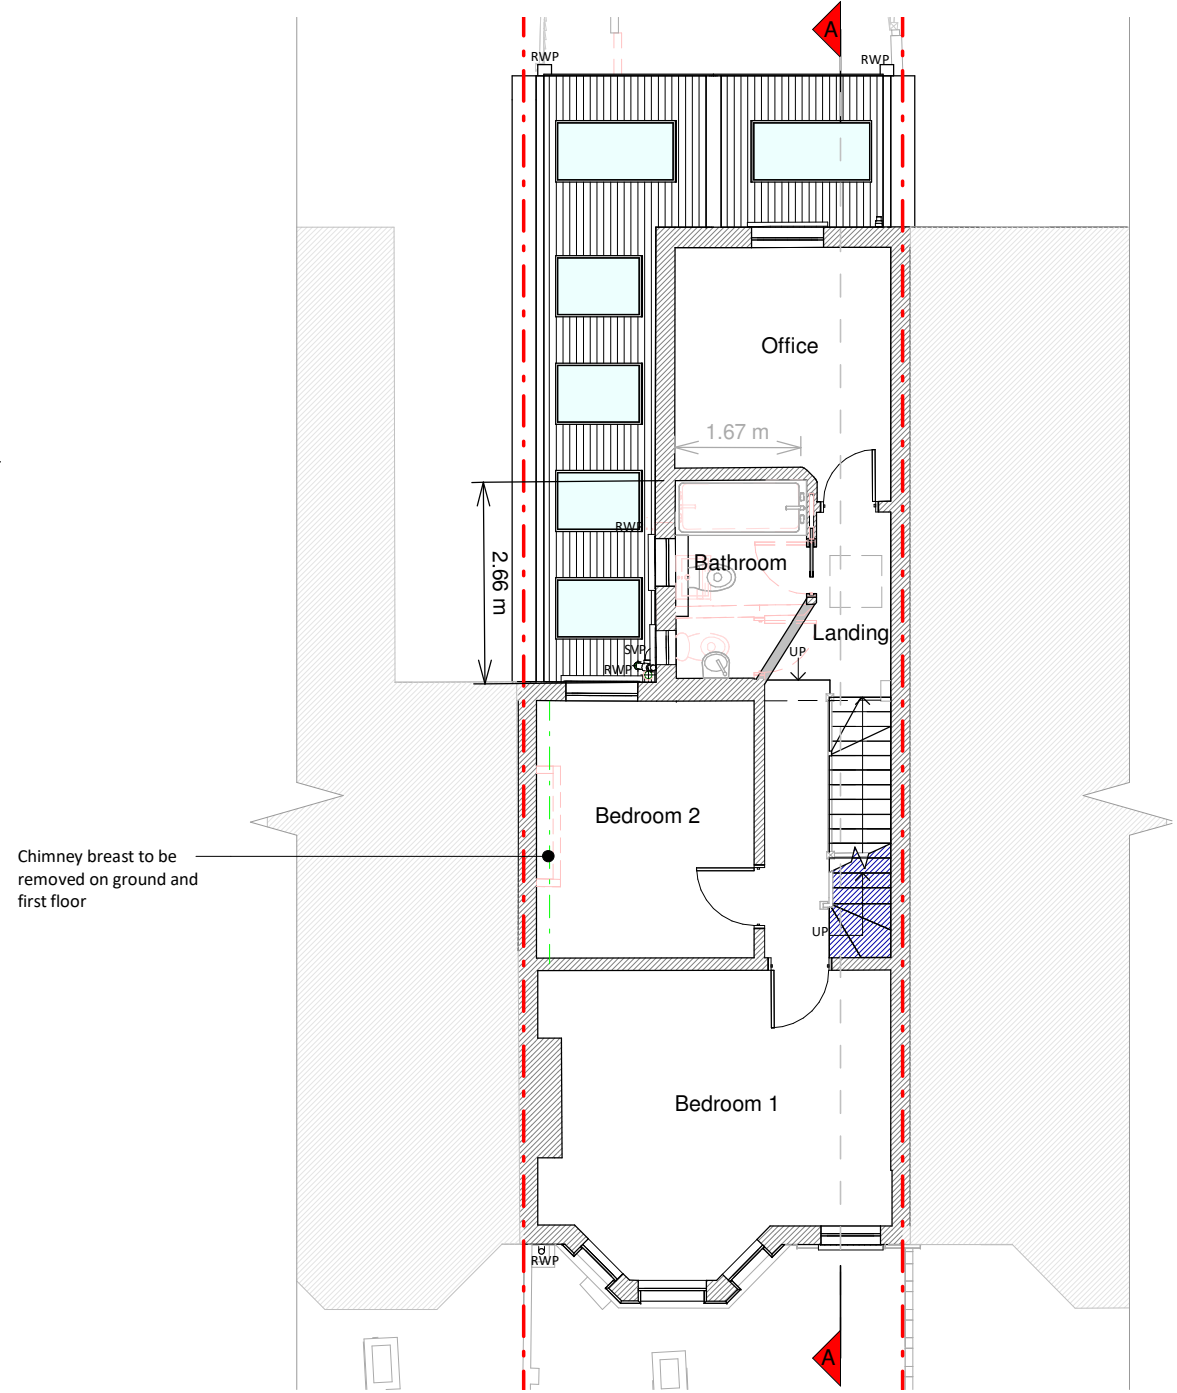

First Floor Plan

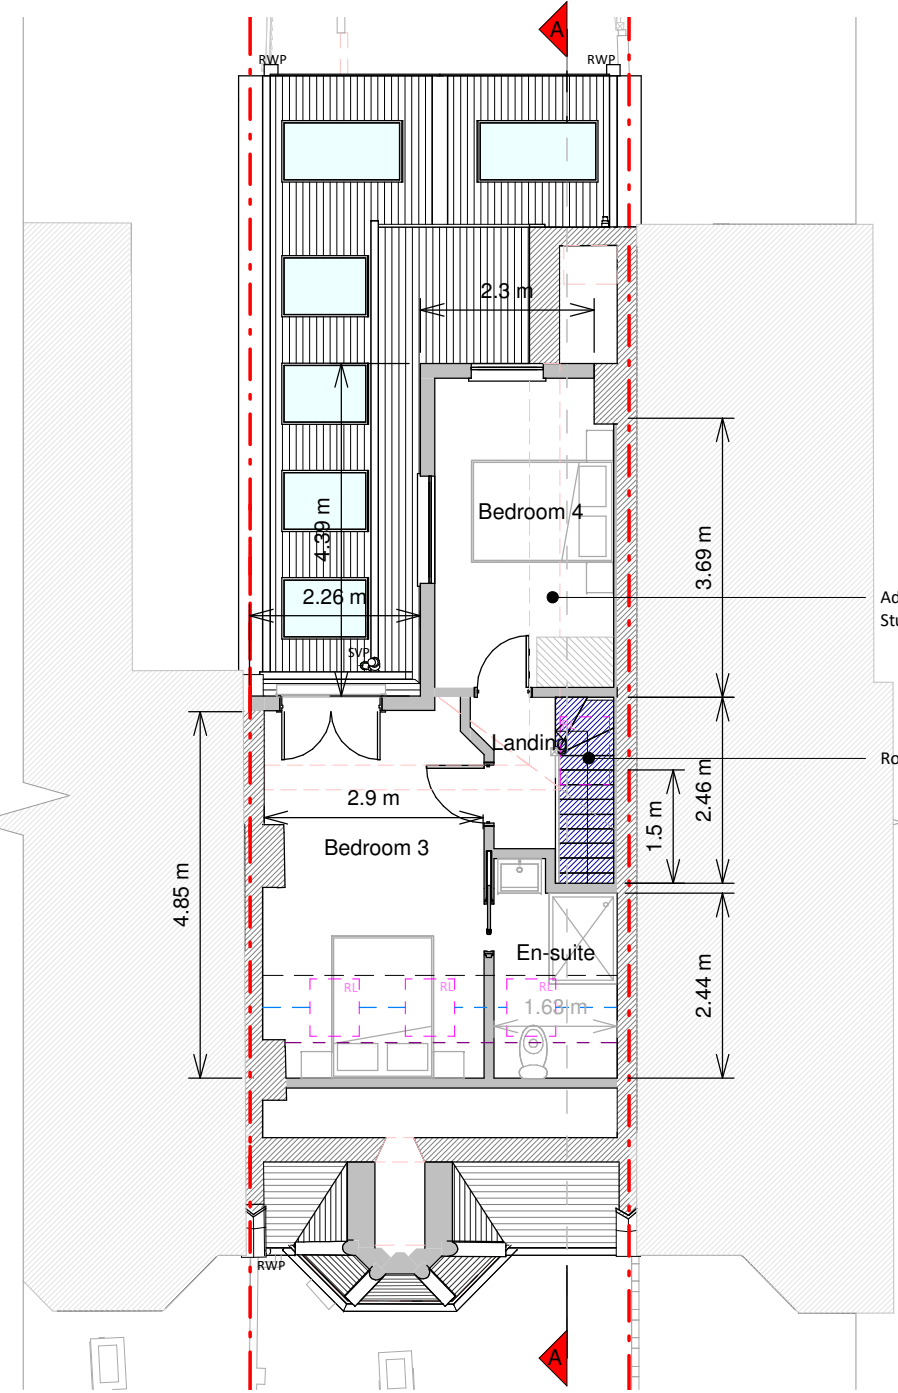


Loft Plan

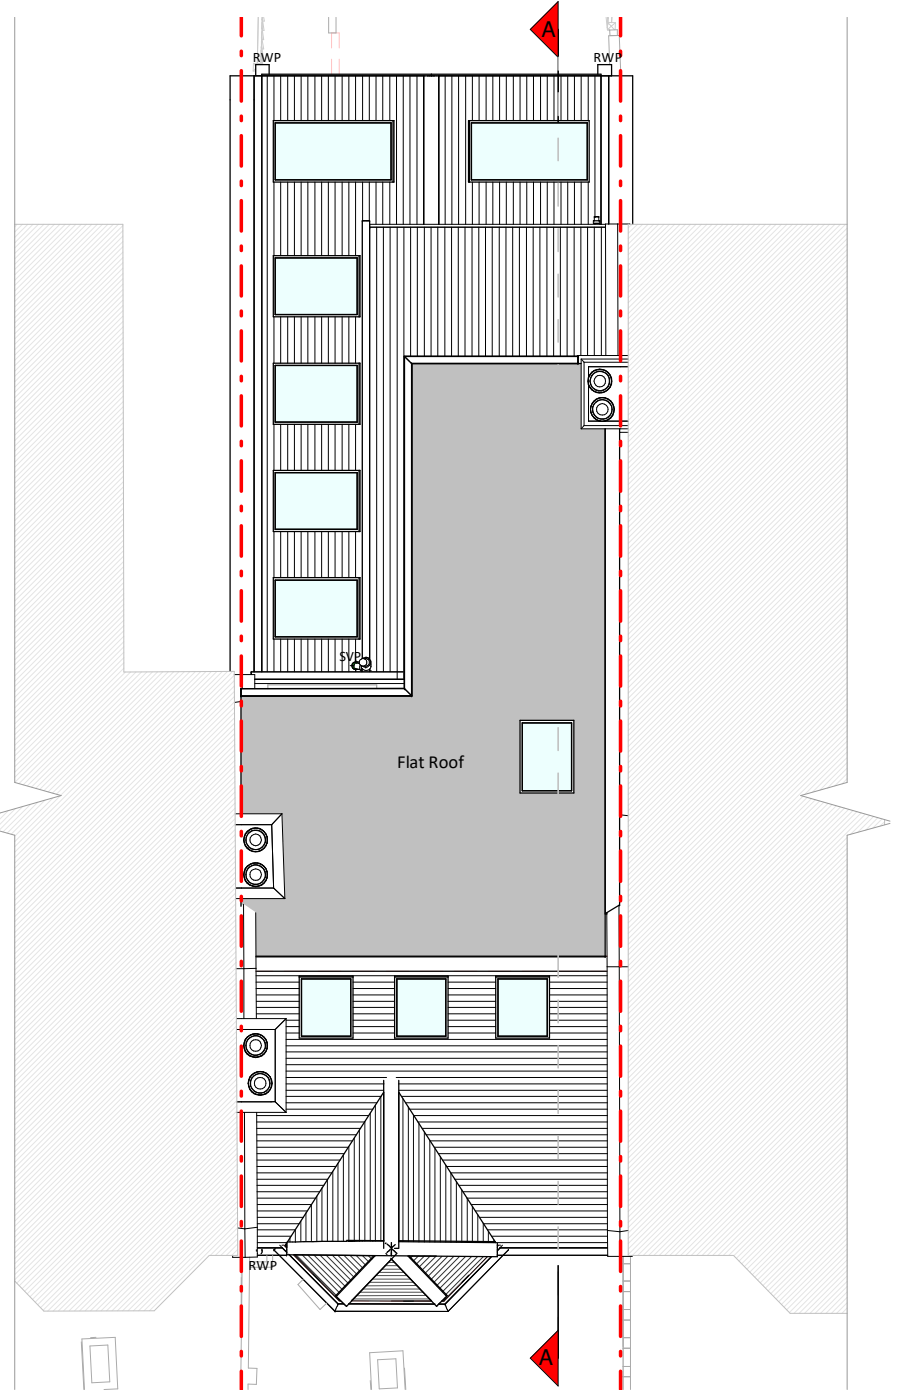


Roof Plan




Front Elevation

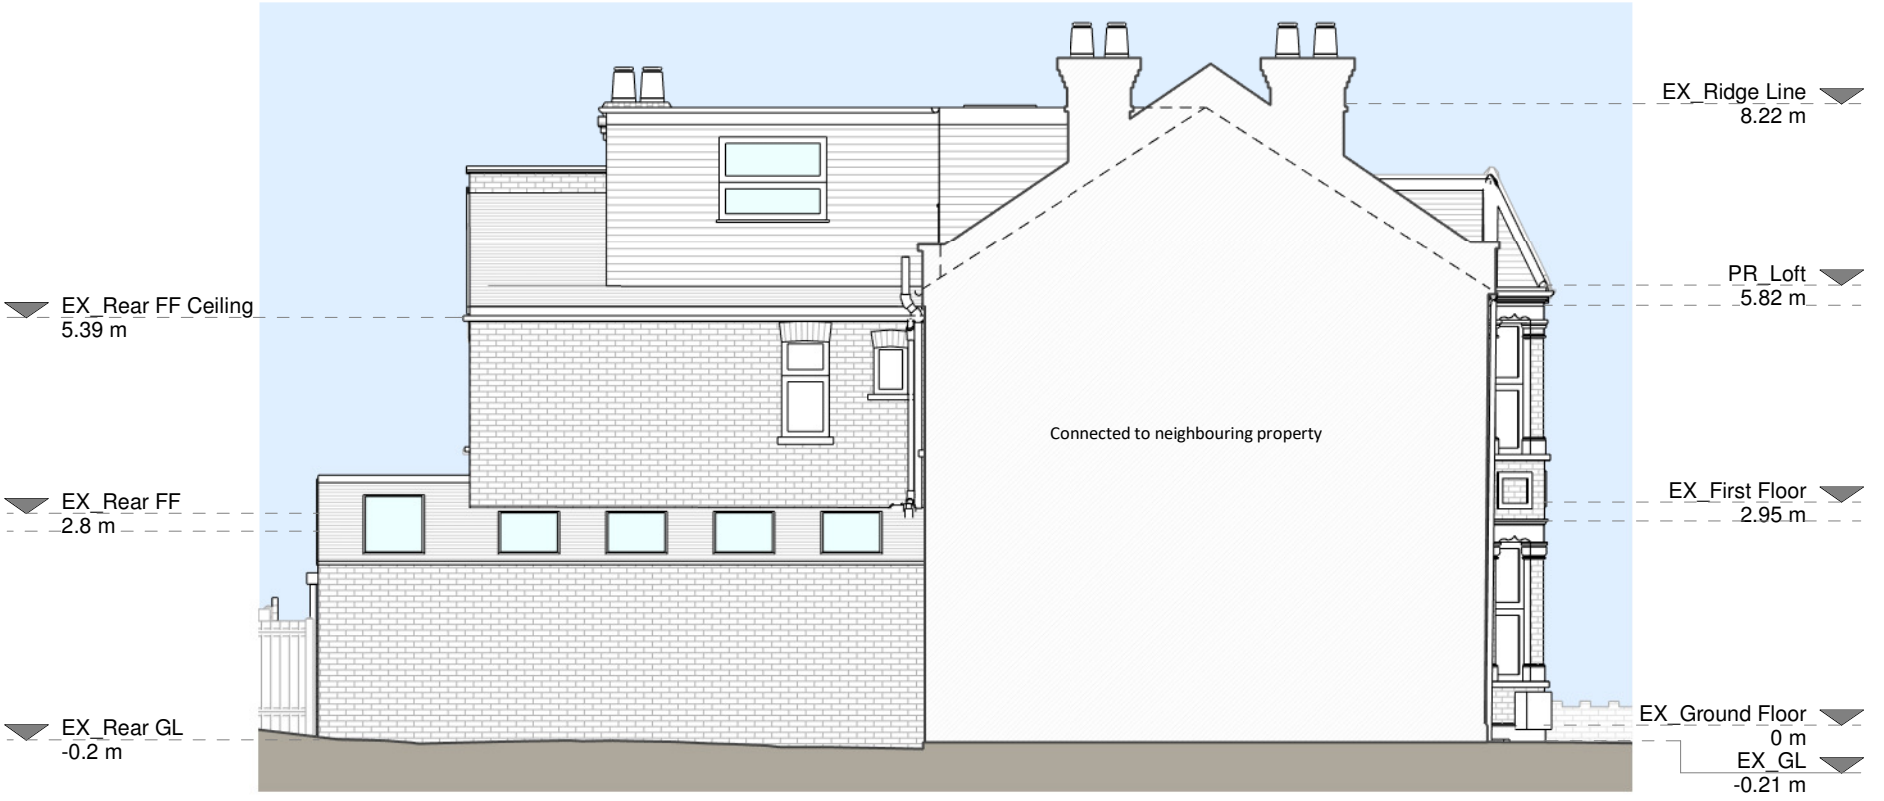


Left Side Elevation

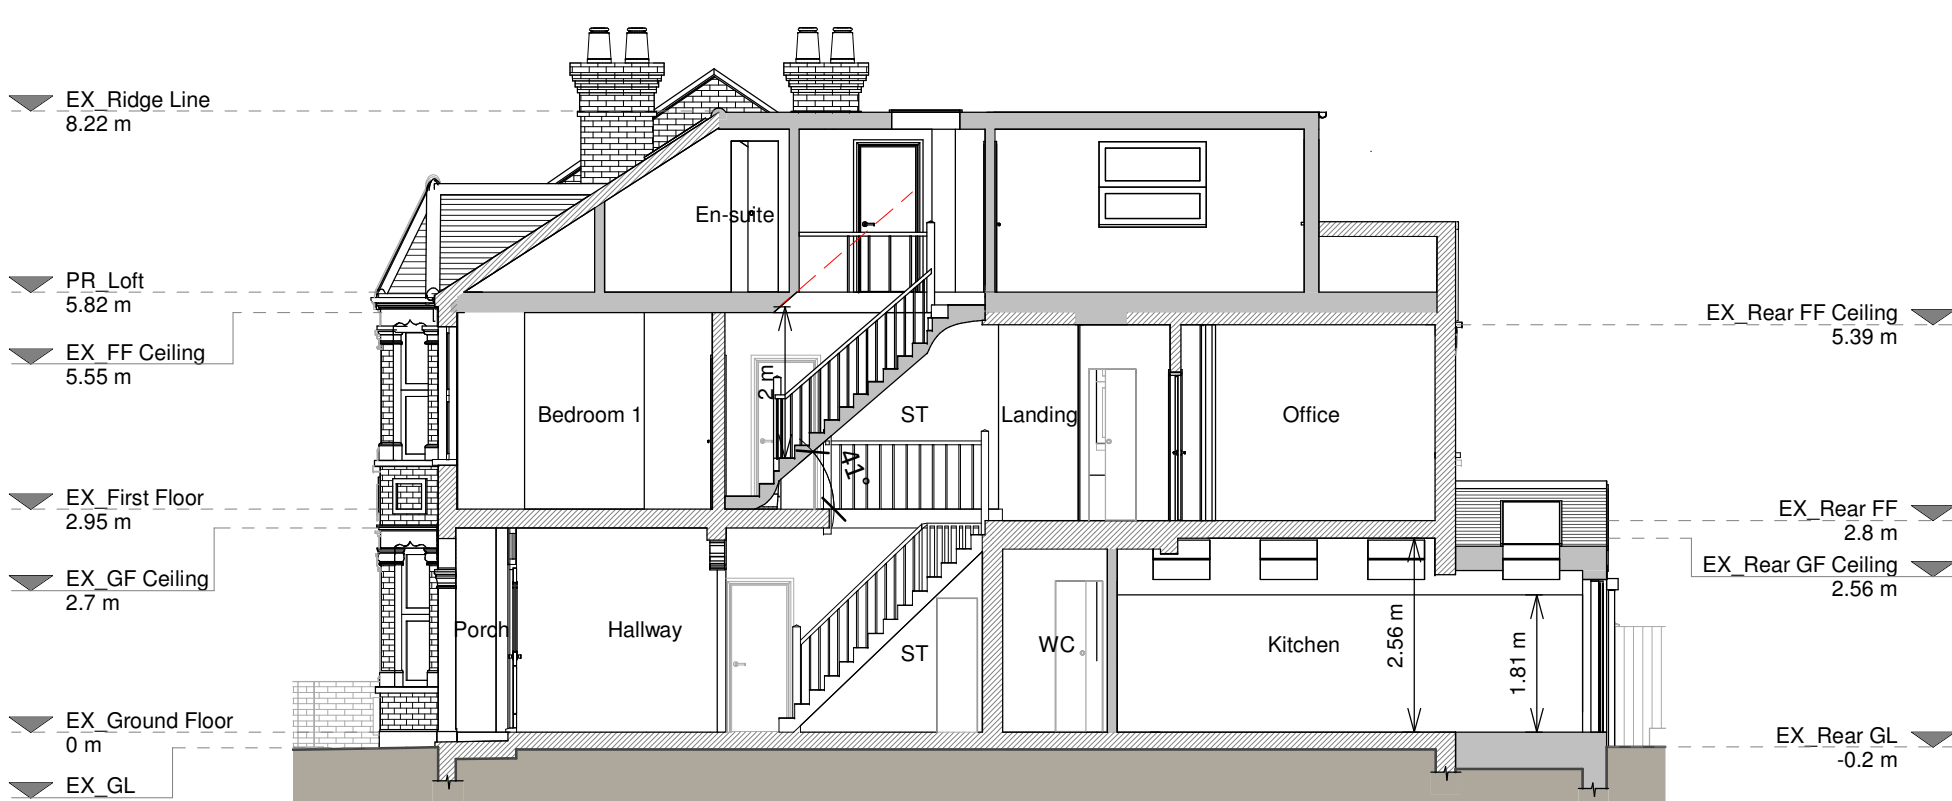

Section A - A

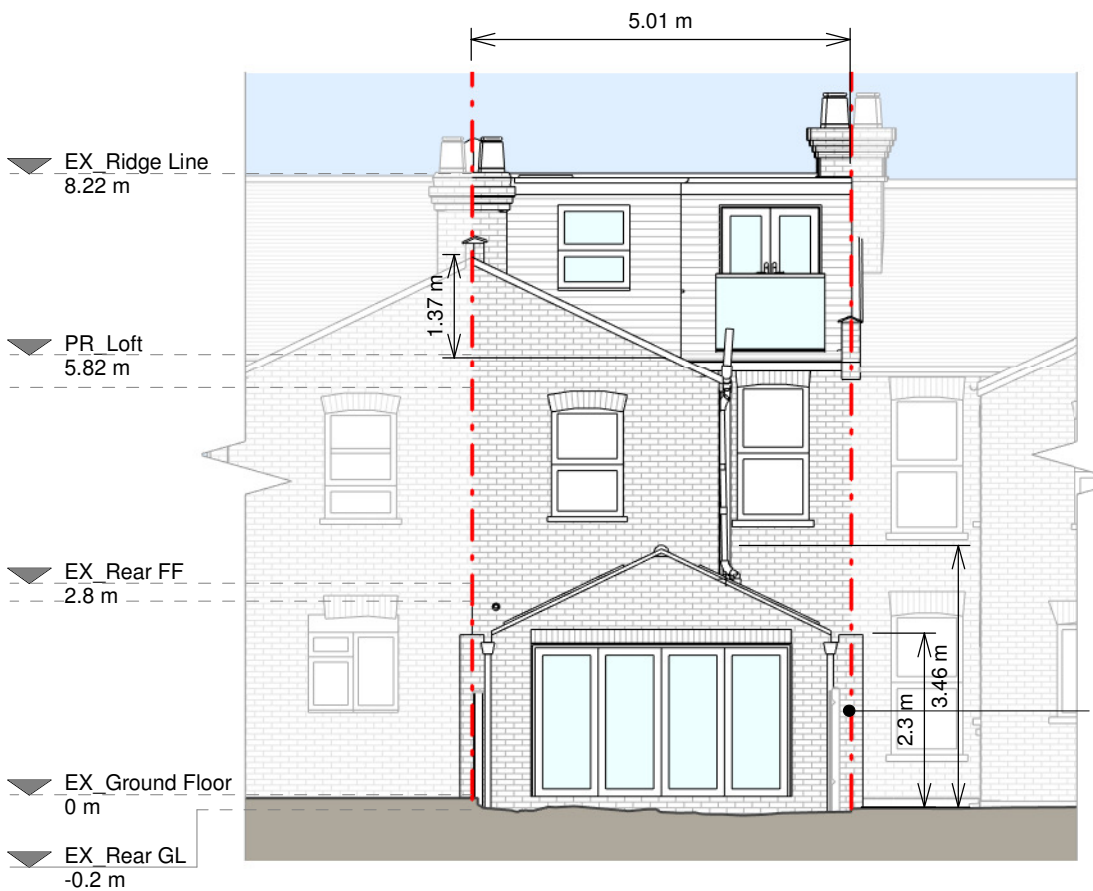

Rear Elevation

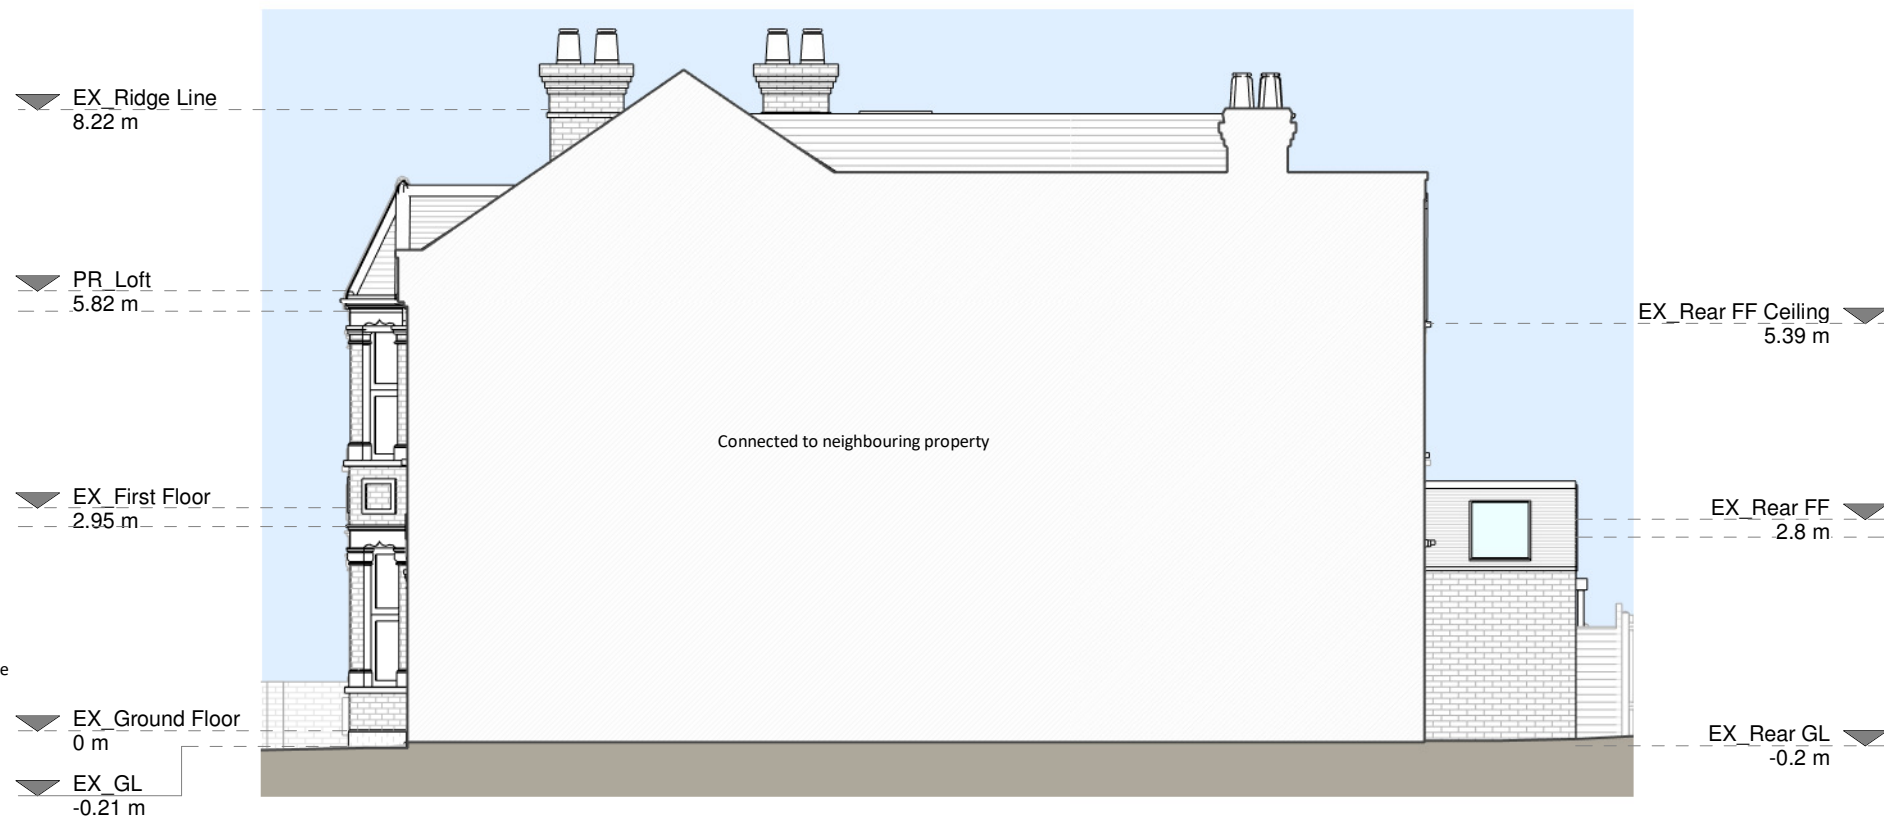

Right Side Elevation

Copyright in the design and this drawing is the property of RESI. Reproduction in whole or in part is prohibited without the written consent of RESI. This drawing must be read in conjunction with all other relevant documentation and drawings.

RESI accepts no liability for any expense, loss or damage of whatsoever nature and however arising from any variations which have not been referred to them and their approval is required.

Print not to actual scale. All dimensions to be cross-checked on-site prior to construction and construction. Any discrepancies to be reported to RESI immediately.

Proposed Materials:

Brickwork / Walls - Slate tiles to match original, Red brick to match existing

Pitched roof - Slate tiles

Flat roof - Fibreglass

Windows - Grey uPVC and aluminium frame rooflights

Doors - Aluminium framed glazed doors

Roof / Gutter / Fascia - Grey uPVC hopper, downspout, guttering and black painted timber fascias to match existing

KEY

Existing walls - Red dashed line

Proposed walls - Green dashed line

Proposed furniture - Red dashed line

Proposed staircase - Red dashed line

Proposed windows - Blue dashed line

Proposed rooflight - Blue dashed line

Boundary line - Red dashed line


Proposed beam - Green dashed line

Proposed drainage - Red dashed line

Existing removed - Red dashed line

1.5m head height - Blue dashed line

1.8m head height - Blue dashed line

 

Revision		
Rev	Notes	Date
A	Planning Issue	12/04/2023
B	Revised Planning Issue	08/08/2023



Job Title

Proposed rear ground floor extension, loft L-shaped dormer, internal alteration, floor plan redesign and all associated works

Drawing Status

Planning Drawings

Client

Jessie Hall

Drawing Title

Proposed Drawings

Scale	1:100 @ A1	Drawn	AR
Date	Aug 2023	Checked	JC
Drawing No.	8153132-3100	Rev	B

