


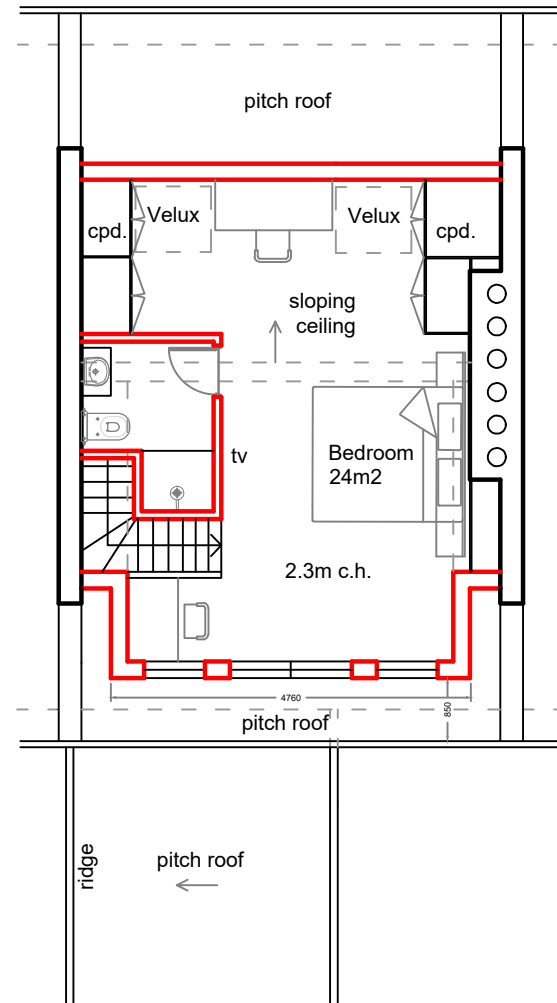


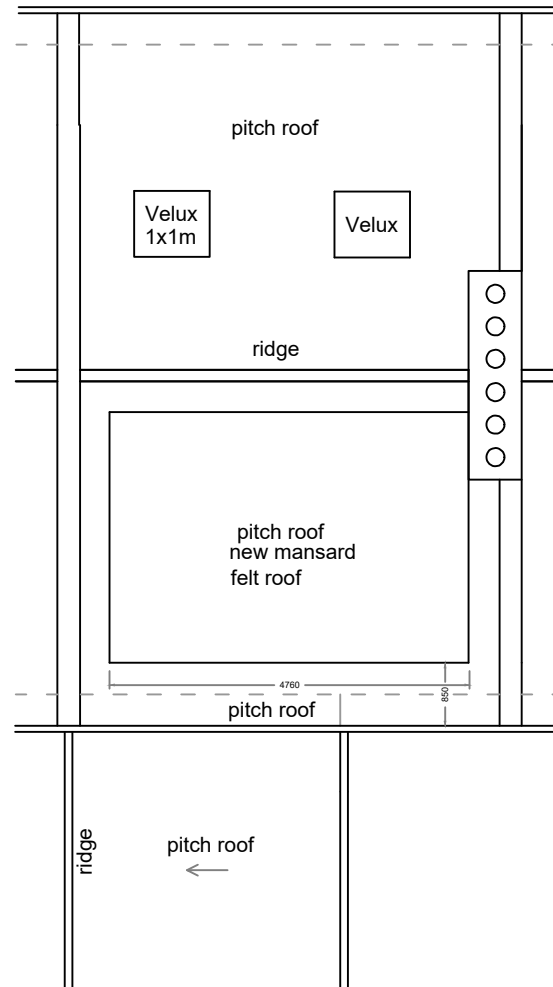

new 3rd FLOOR
Proposed
Roof Extension
28m2 i.g.

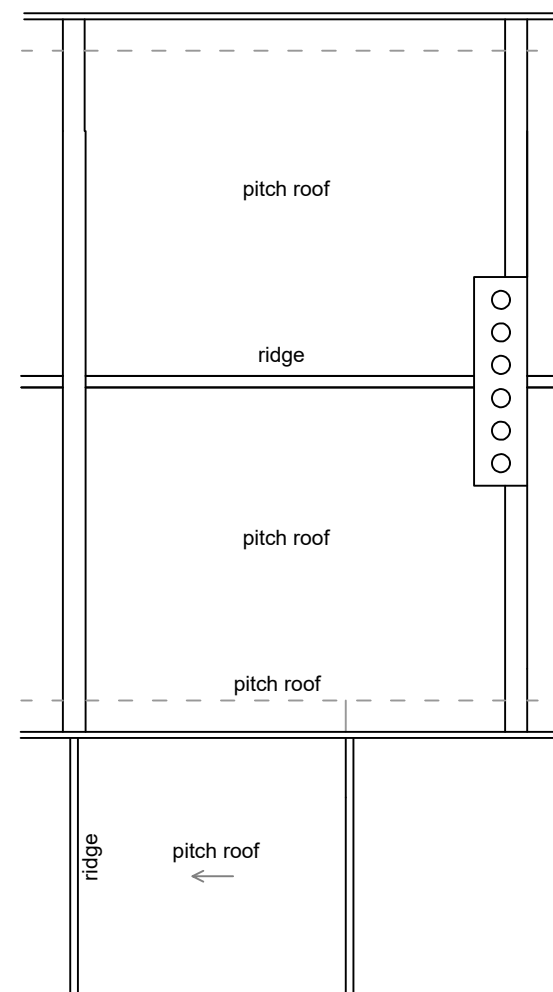

Proposed
Roof Plan

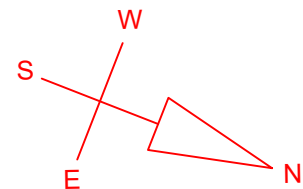

Existing
Roof Plan

NOTES

Rev	Description	Date

CLIENT
Christian Cole

PROJECT
45 Victoria Road N4 3SJ

TITLE
Existing & Proposed Roof Area

DRAWN FH	CHECKED	APPROVED
-------------	---------	----------

DATE May 2023	SCALE 1 : 100 @ A3
------------------	-----------------------

PLANNING

DRAW. NO. 2023-01-11	REV -
-------------------------	----------