


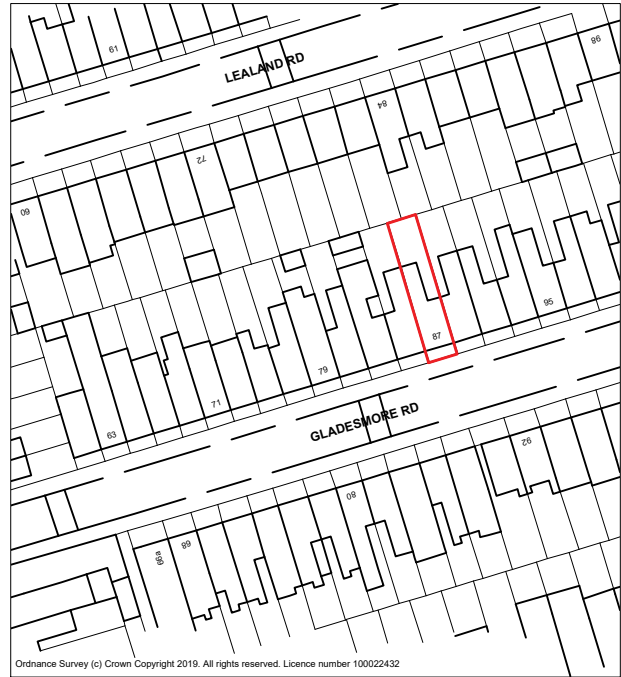


 

OS Map


 


Property Boundary

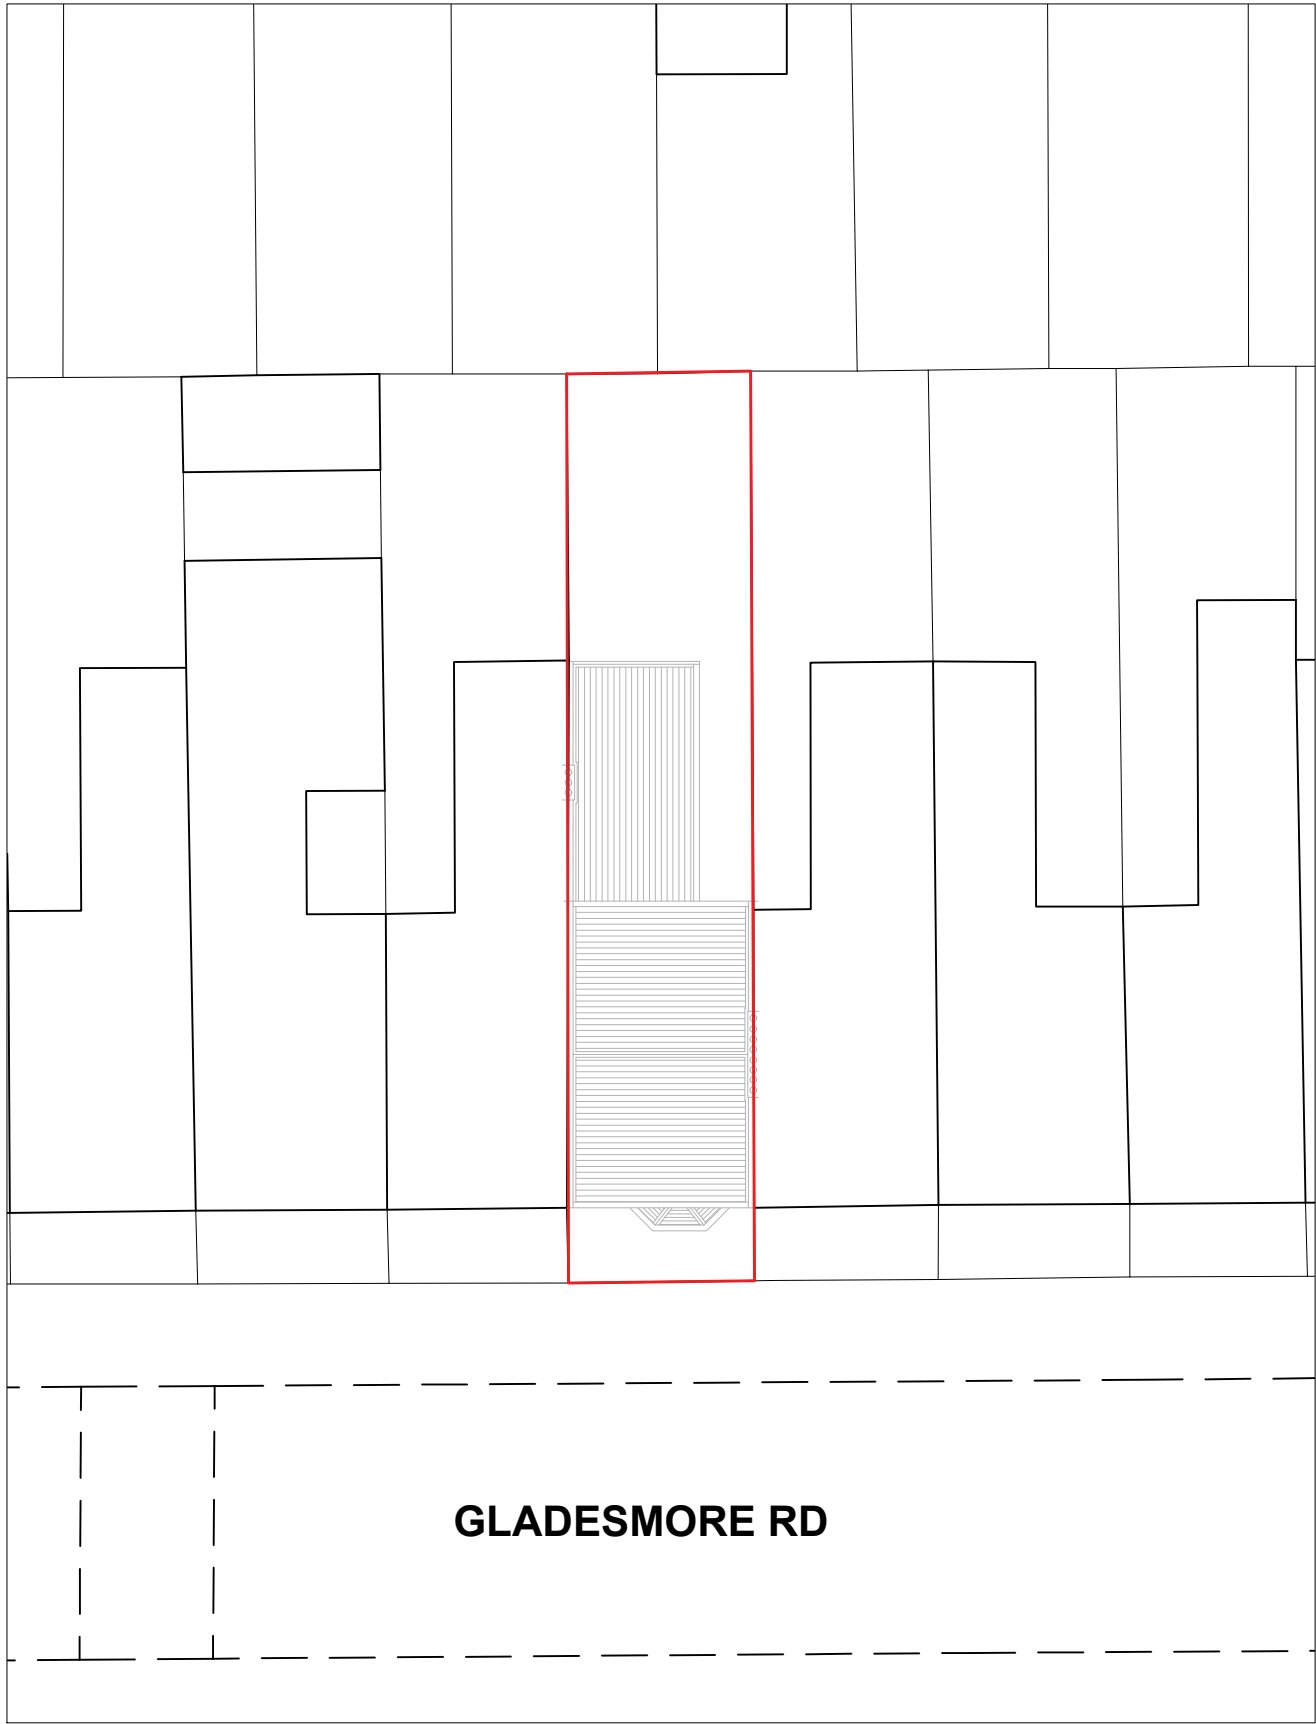

Location Plan

SCALE 1:200

  

Written dimensions to be taken in preferences to scaled dimensions. The Contractor is responsible for checking all dimensions before work starts.

All work is to be carried out to the requirements, and to the satisfaction of the Local Authority.

These drawings are for planning purposes only

Any discrepancies to be brought to the attention of Star Plans Consultants immediately.

Description

Rev	Date	Description	by	chk

76 Steli Ave. Carvey Island S58 9QF
01268 914 125 • info@starplans.co.uk

Architecture | Planning

Client

Mr. Visel



Project

87 Gladesmore Rd, London,
N15 6TL, UK


Title

Existing OS - Location Plans


Date: 05.16.2023	Rev:
Scale: 1:200 / 1:1250 @A3	
Drawing No. 611 LE001	

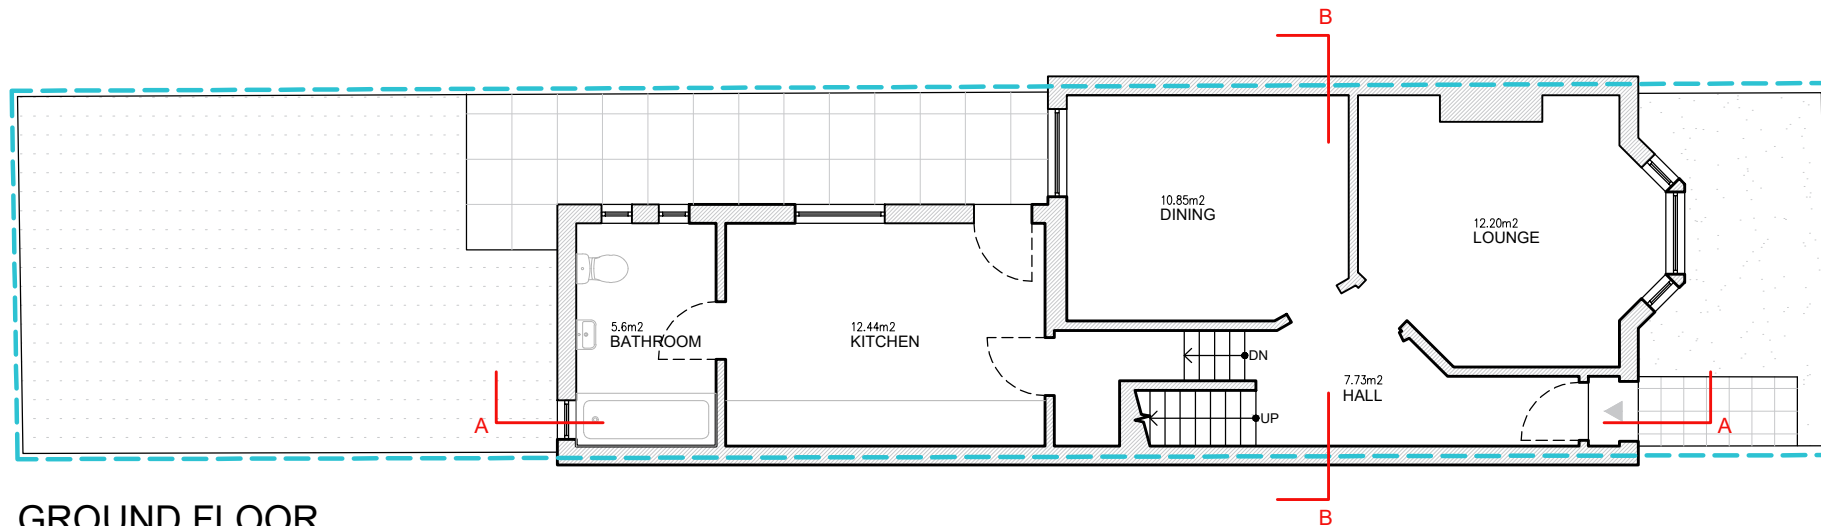 


GROUND FLOOR

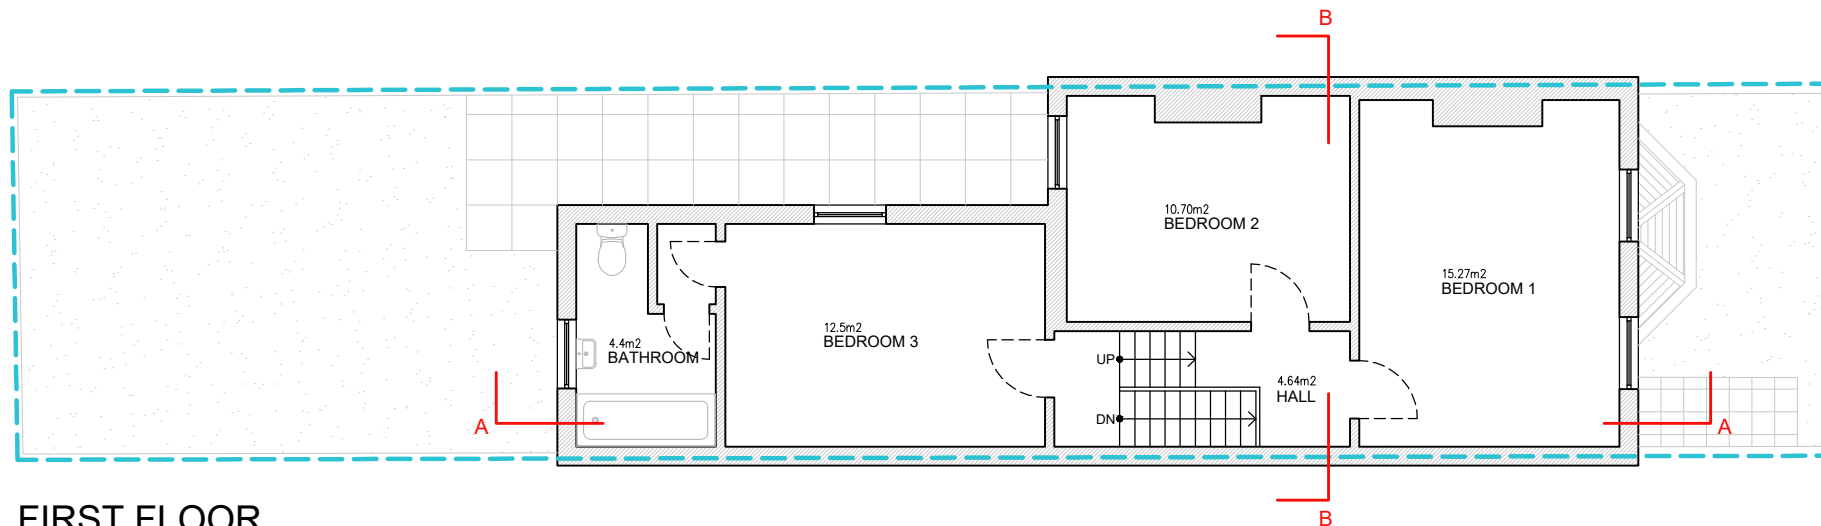

FIRST FLOOR

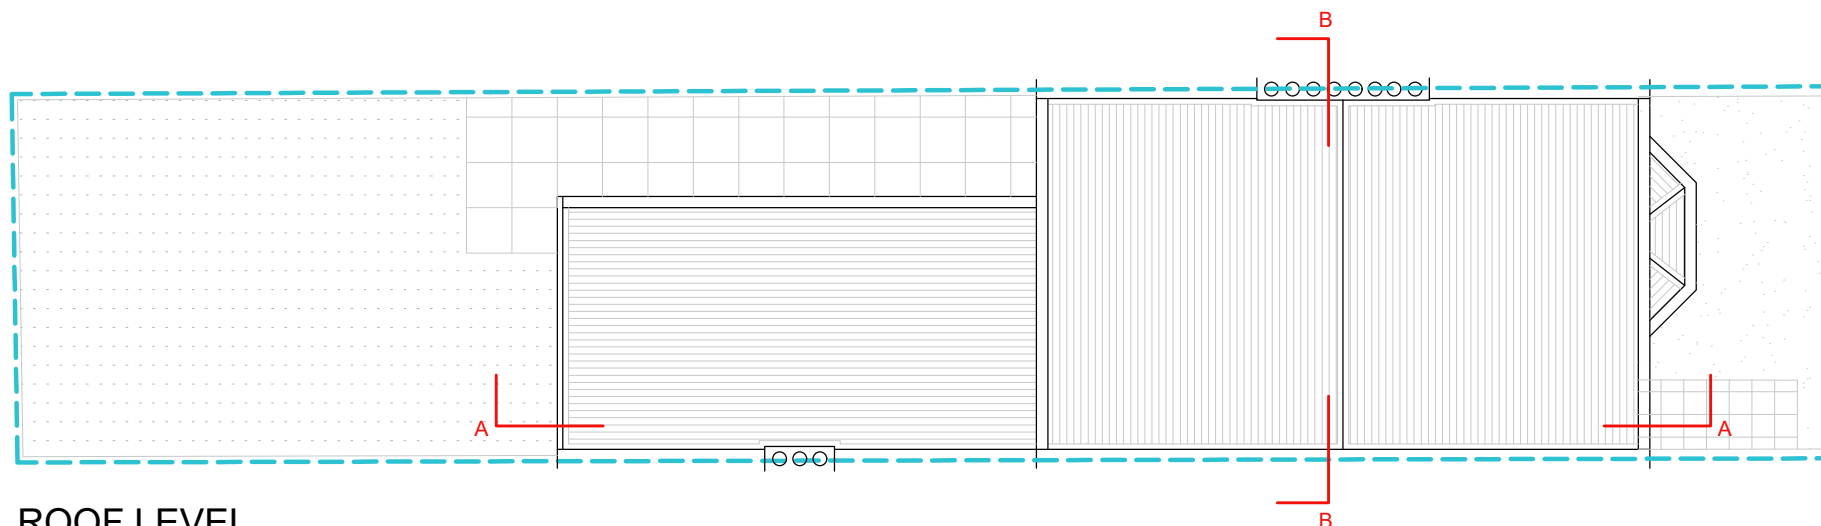

ROOF LEVEL

 

Written dimensions to be taken in preferences to scaled dimensions. The Contractor is responsible for checking all dimensions before work starts.

All work is to be carried out to the requirements, and to the satisfaction of the Local Authority. These drawings are for planning purposes only

Any discrepancies to be brought to the attention of Star Plans Consultants immediately.

Description

Rev	Date	Description	by	chk



76 Steli Ave. Canvey Island SS8 9QF
01268 914 125 • info@starplans.co.uk

Architecture | Planning

Client

Mr. Visel


Project

87 Gladesmore Rd, London,
N15 6TL, UK


Title

Existing Floor Plans and Roof Plan


Date: 05.16.2023	Rev:
Scale: 1:100@A3	
Drawing No. 611 E001	

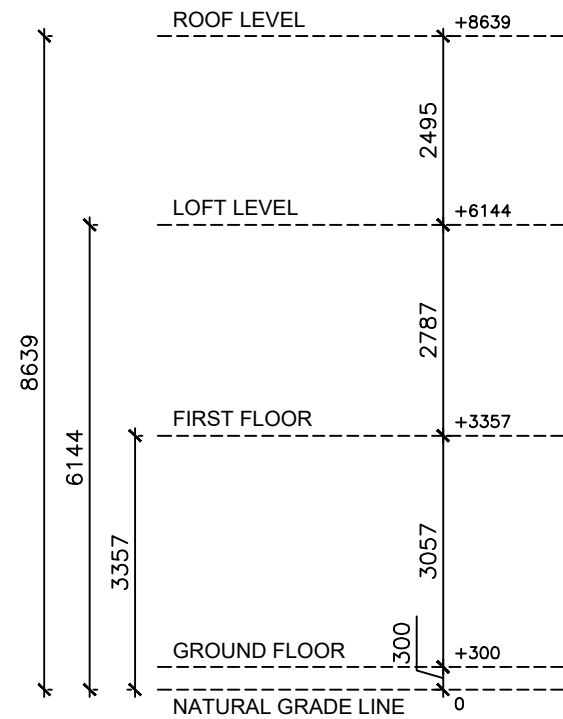

SOUTH-EAST ELEVATION (FRONT VIEW)

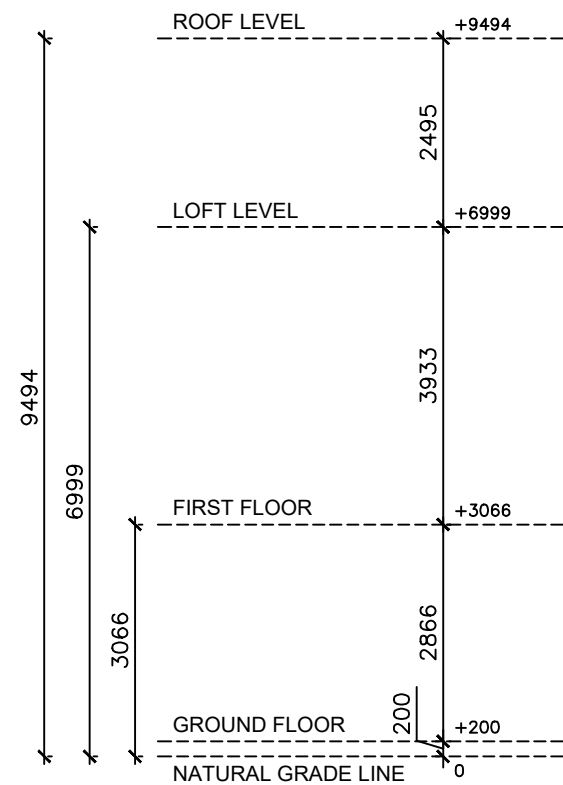

NORTH-WEST ELEVATION (REAR VIEW)

 

Written dimensions to be taken in preferences to scaled dimensions. The Contractor is responsible for checking all dimensions before work starts.

All work is to be carried out to the requirements, and to the satisfaction of the Local Authority. These drawings are for planning purposes only

Any discrepancies to be brought to the attention of Star Plans Consultants immediately.

Description

Rev	Date	Description	by	chk



76 Steti Ave. Carvey Island S58 9QF
01268 914 125 • info@starplans.co.uk

Architecture | Planning

Client

Mr. Visel

Project

87 Gladesmore Rd, London,
N15 6TL, UK

Title


Existing Front and Rear Elevations

Date: 05.16.2023



Rev:

Scale: 1:100@A3


Drawing No. 611 E002

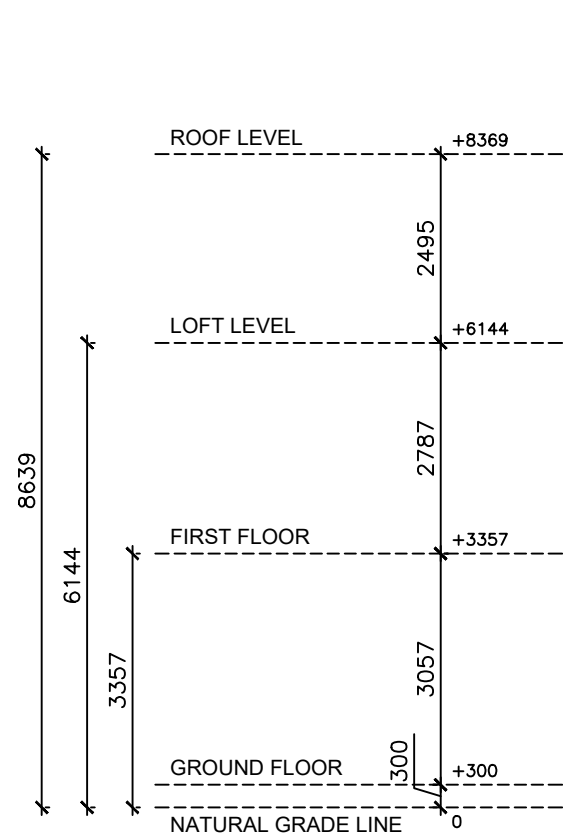

NORTH-EAST ELEVATION (LEFT SIDE VIEW)

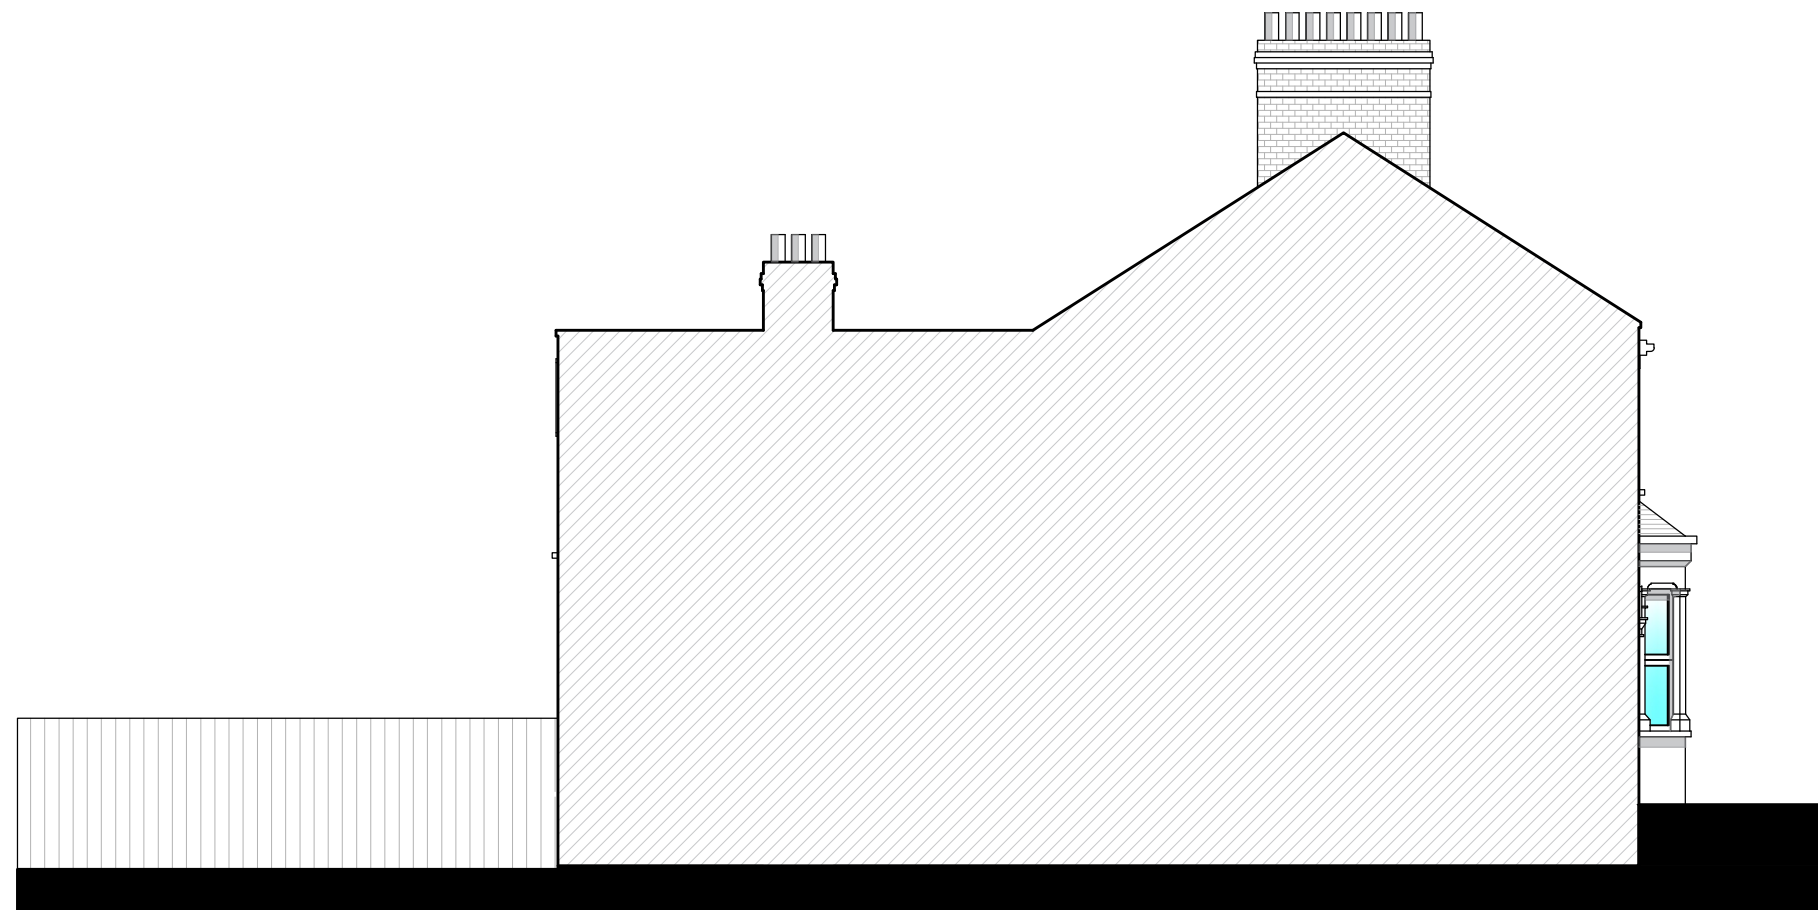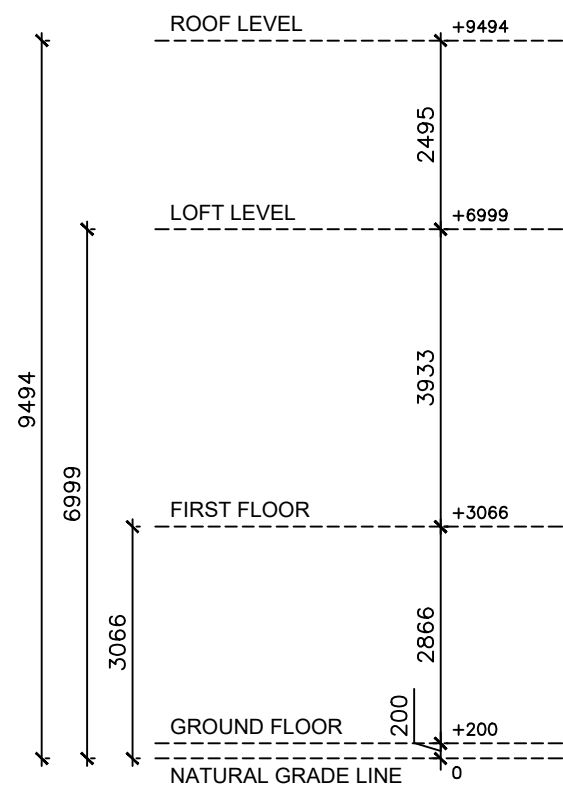

SOUTH-WEST ELEVATION (RIGHT SIDE VIEW)

 

Written dimensions to be taken in preferences to scaled dimensions. The Contractor is responsible for checking all dimensions before work starts.

All work is to be carried out to the requirements, and to the satisfaction of the Local Authority. These drawings are for planning purposes only.

Any discrepancies to be brought to the attention of Star Plans Consultants immediately.

Description

Rev	Date	Description	by	chk



76 Steli Ave. Canvey Island SS8 9QF
01268 914 125 • info@starplans.co.uk

Architecture | Planning

Client

Mr. Visel


Project

87 Gladesmore Rd, London,
N15 6TL, UK


Title

Existing Side Elevations


Date: 05.16.2023	Rev:
Scale: 1:100@A3	
Drawing No. 611 E003	

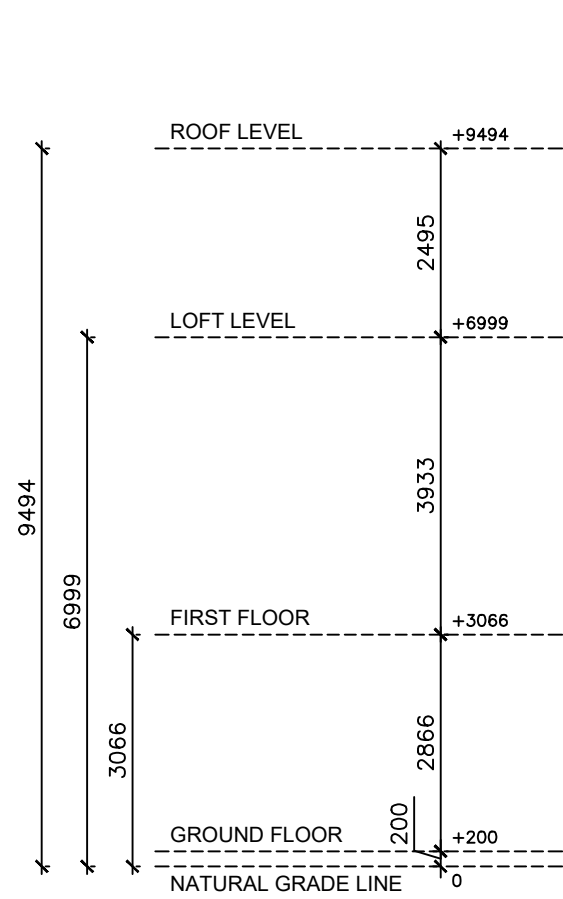

SECTION AA

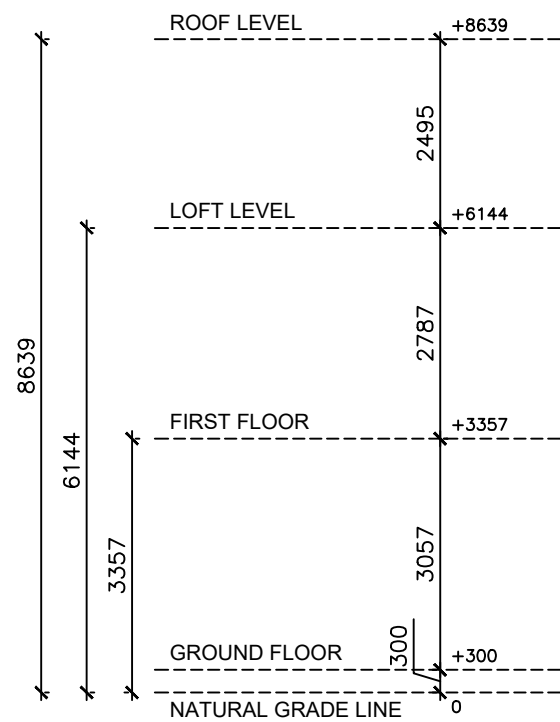

SECTION BB

 

Written dimensions to be taken in preferences to scaled dimensions. The Contractor is responsible for checking all dimensions before work starts.

All work is to be carried out to the requirements, and to the satisfaction of the Local Authority. These drawings are for planning purposes only

Any discrepancies to be brought to the attention of Star Plans Consultants immediately.

Description

Rev	Date	Description	by	chk



76 Steli Ave. Carvey Island S58 9QF
01268 914 125 • info@starplans.co.uk

Architecture | Planning

Client

Mr. Visel


Project

87 Gladesmore Rd, London,
N15 6TL, UK

Title

Existing Sections

Date: 05.16.2023	Rev:
Scale: 1:100@A3	
Drawing No. 611 E004	

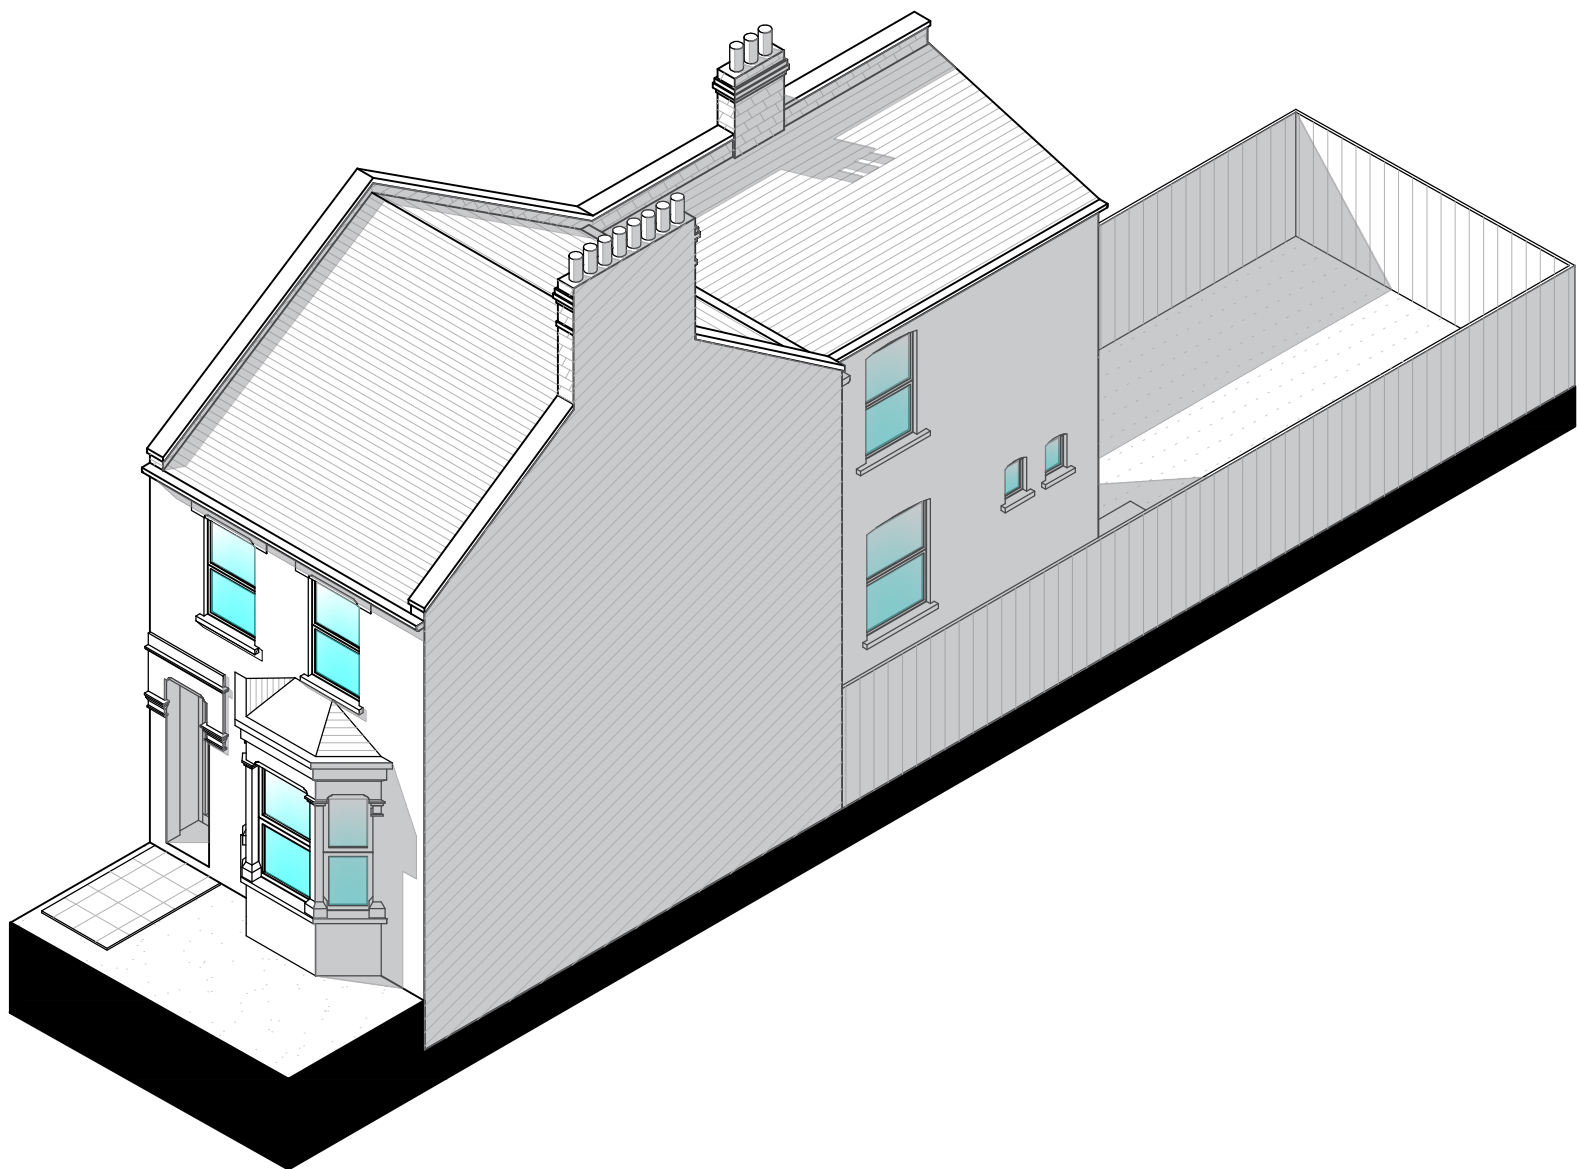

VIEW FROM FRONT



Written dimensions to be taken in preferences to scaled dimensions. The Contractor is responsible for checking all dimensions before work starts.

All work is to be carried out to the requirements, and to the satisfaction of the Local Authority.

These drawings are for planning purposes only

Any discrepancies to be brought to the attention of Star Plans Consultants immediately.

Description

Rev	Date	Description	by	chk

76 Steli Ave. Canvey Island SS8 9QF
01268 914 125 • info@starplans.co.uk

Architecture | Planning

Client

Mr. Visel


Project

87 Gladesmore Rd, London,
N15 6TL, UK

Title

Existing Isomteric View

Date: 05.16.2023	Rev:
Scale: 1:100@A3	
Drawing No. 611 E005	

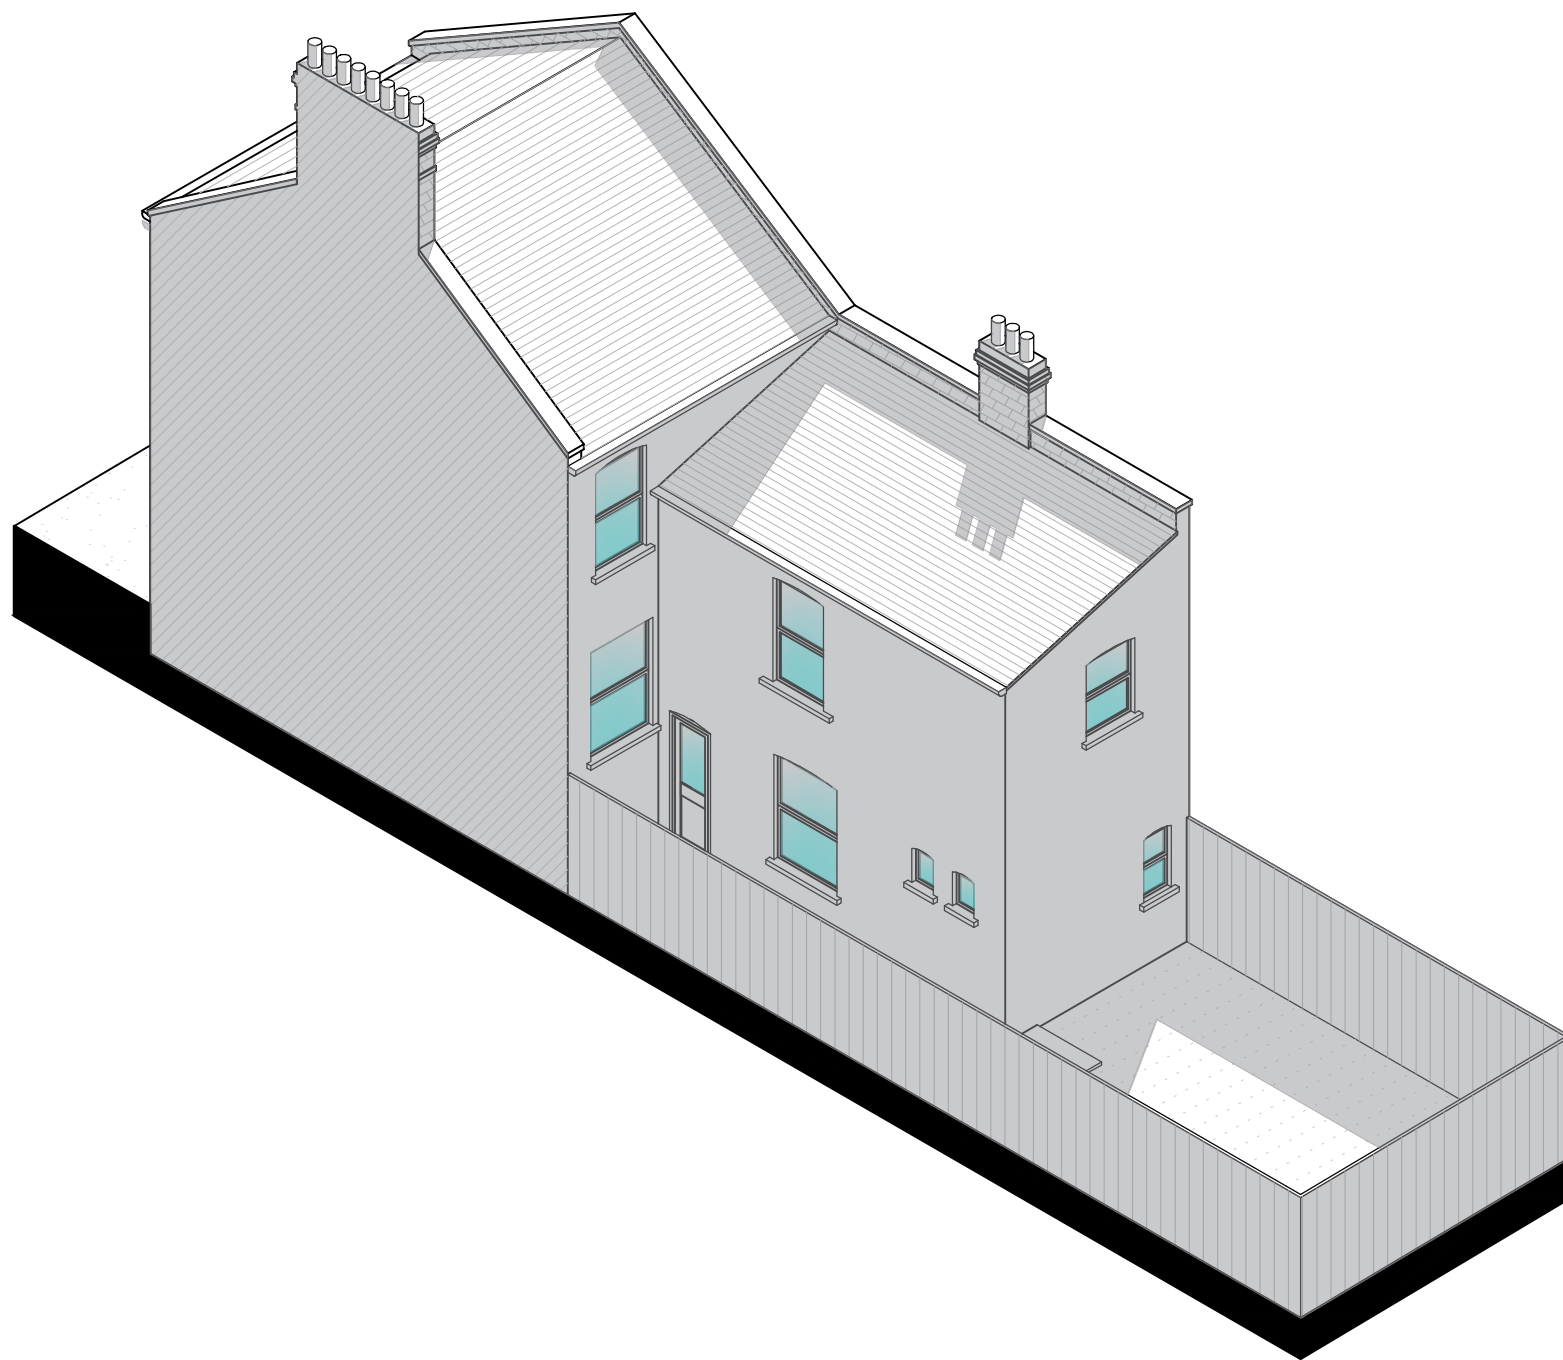

VIEW FROM REAR



Written dimensions to be taken in preferences to scaled dimensions. The Contractor is responsible for checking all dimensions before work starts.

All work is to be carried out to the requirements, and to the satisfaction of the Local Authority.

These drawings are for planning purposes only

Any discrepancies to be brought to the attention of Star Plans Consultants immediately.

Description

Rev	Date	Description	by	chk



76 Steli Ave. Canvey Island SS8 9QF
01268 914 125 • info@starplans.co.uk

Architecture | Planning

Client

Mr. Visel

Project

87 Gladesmore Rd, London,
N15 6TL, UK

Title

Existing Isometric Drawing

Date: 05.16.2023

Scale: 1:100@A3

Drawing No. 611 E006

Rev: