




 

OS Map


 


Property Boundary

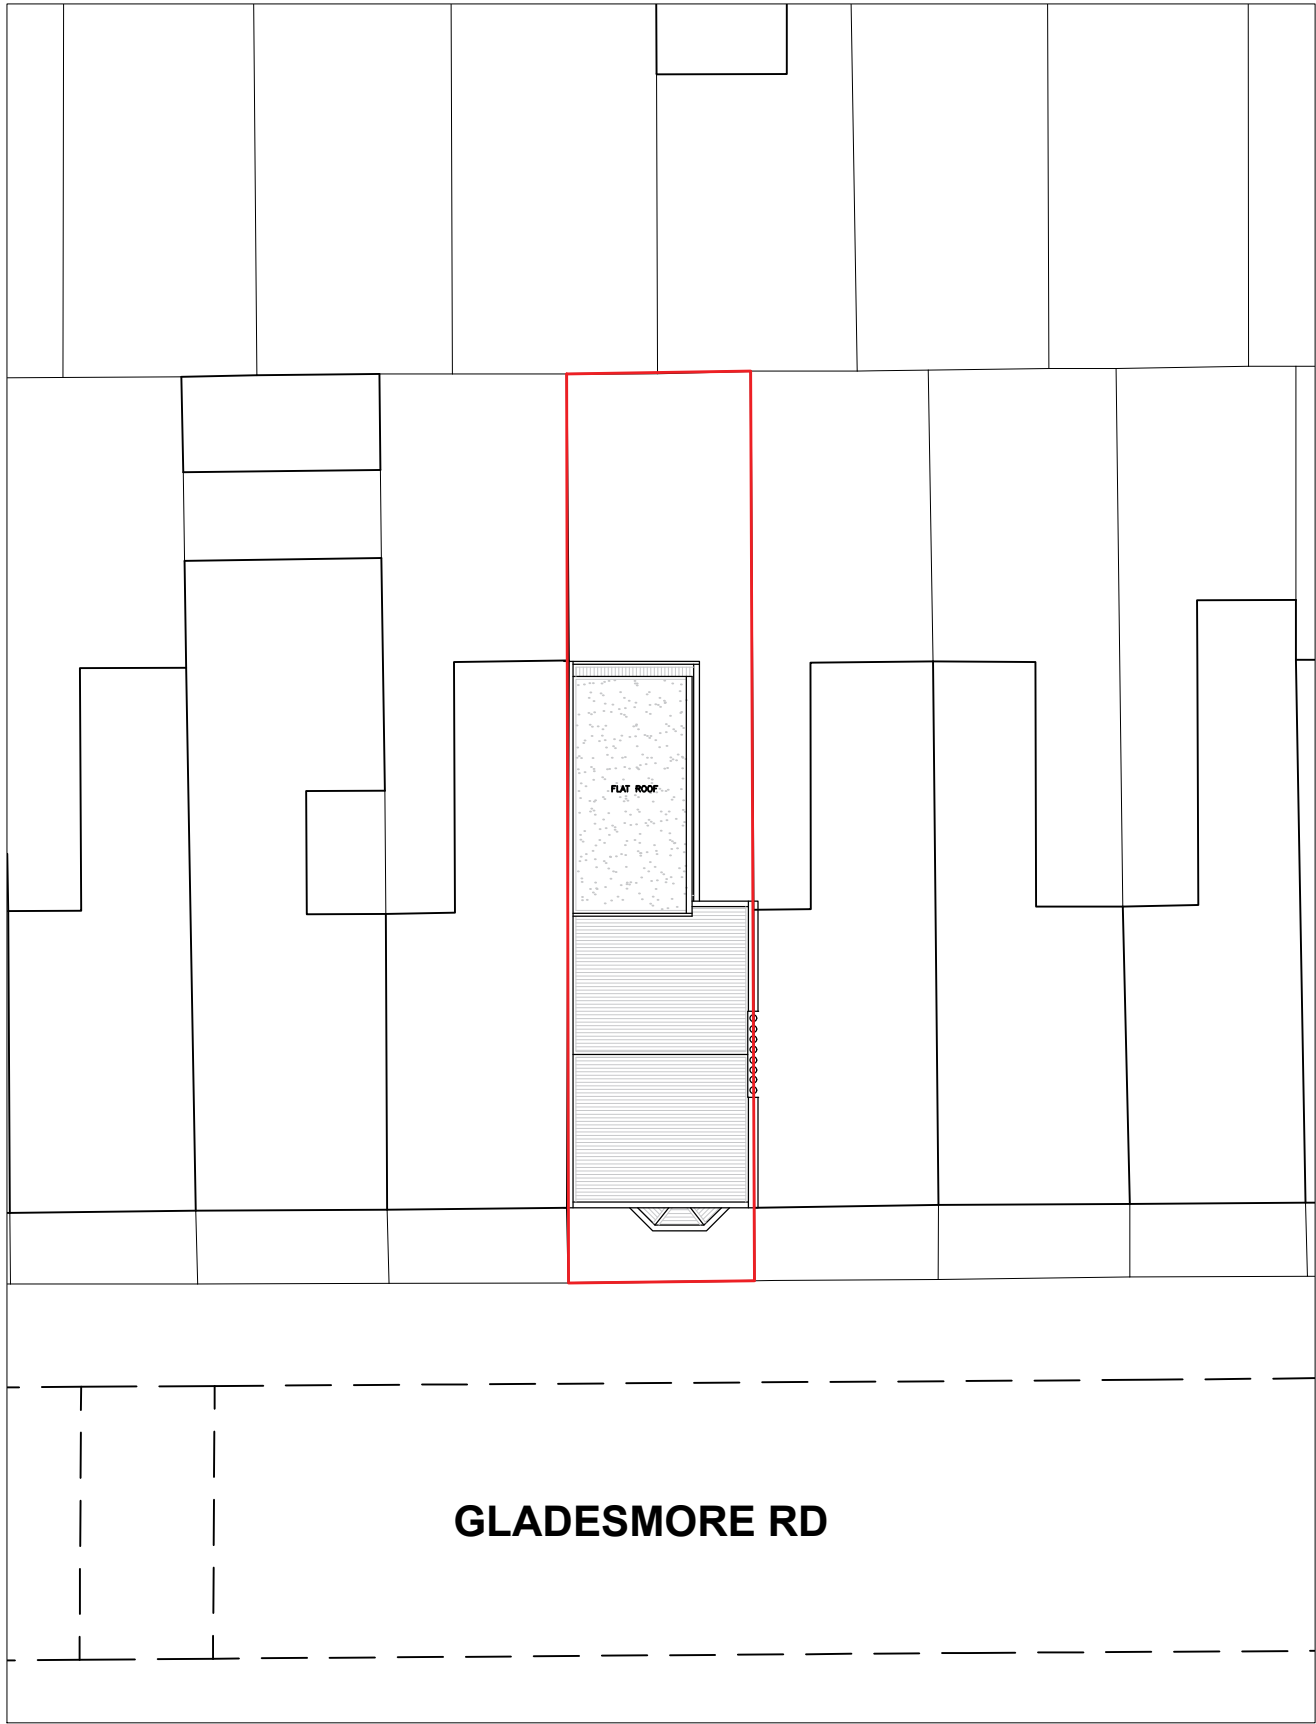

Location Plan

SCALE 1:200

  

Written dimensions to be taken in preferences to scaled dimensions. The Contractor is responsible for checking all dimensions before work starts.

All work is to be carried out to the requirements, and to the satisfaction of the Local Authority.

These drawings are for planning purposes only

Any discrepancies to be brought to the attention of Star Plans Consultants immediately.

Description

Rev	Date	Description	by	chk





76 Steti Ave. Carvey Island S58 9QF
01268 914 125 • info@starplans.co.uk


Architecture | Planning

Client	
Mr. Vize	
Project	
87 Gladesmore Rd, London, N15 6TL, UK	
Title	
Proposed OS - Location Plans	
Date: 08.22.2023	Rev:
Scale: 1:200 / 1:1250 @A3	
Drawing No. 613 LP001	


Total proposed areas
shown in color, = 15.92 M²

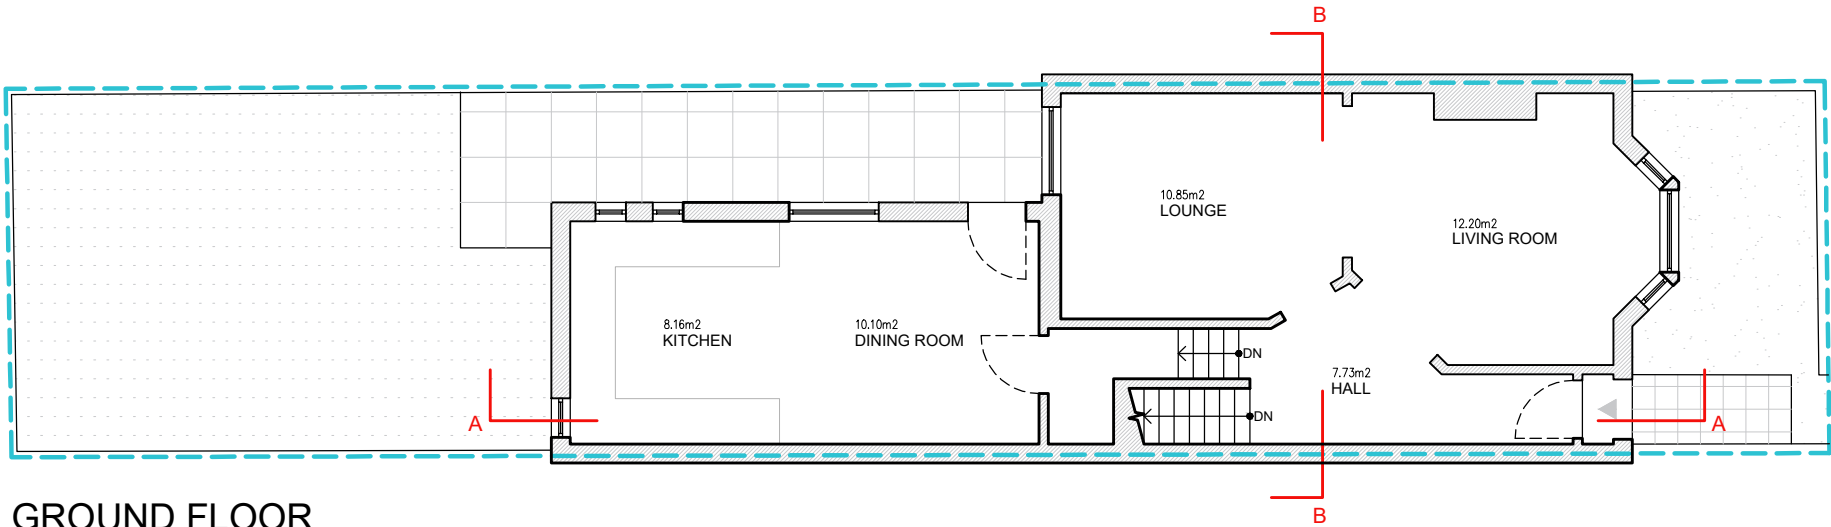 

GROUND FLOOR

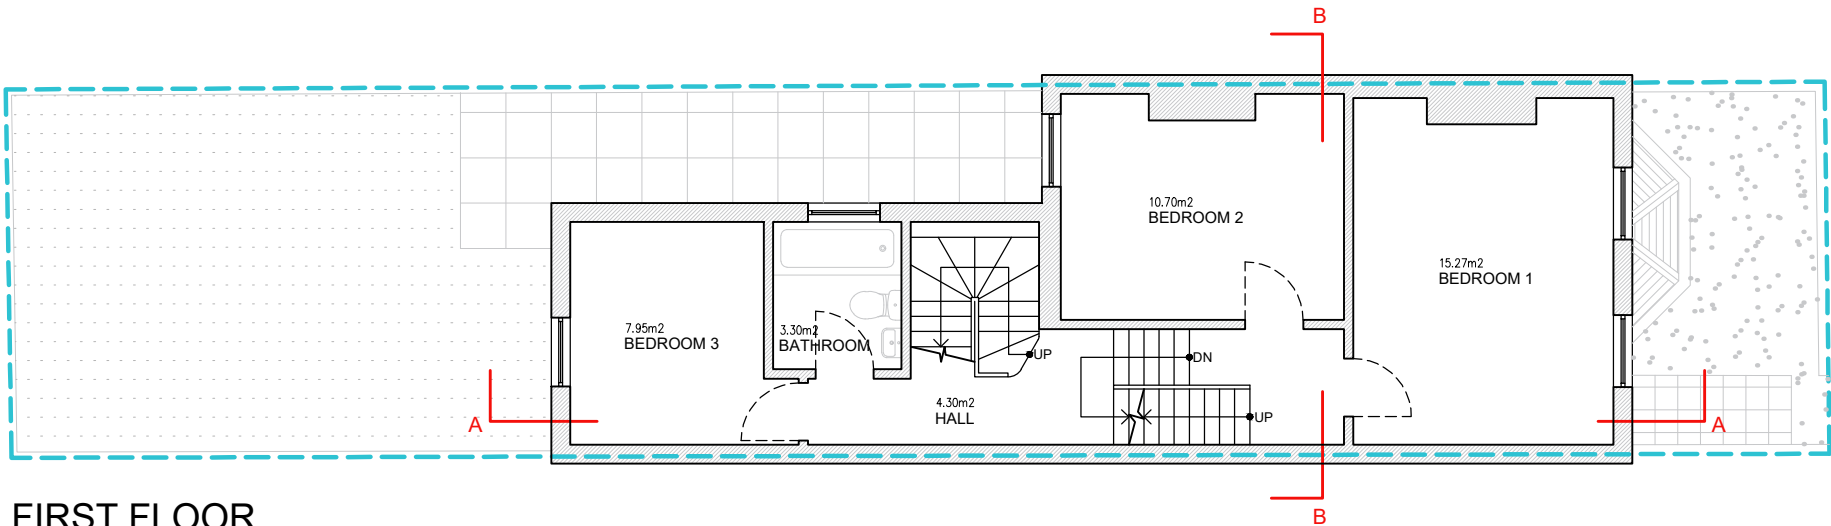

FIRST FLOOR

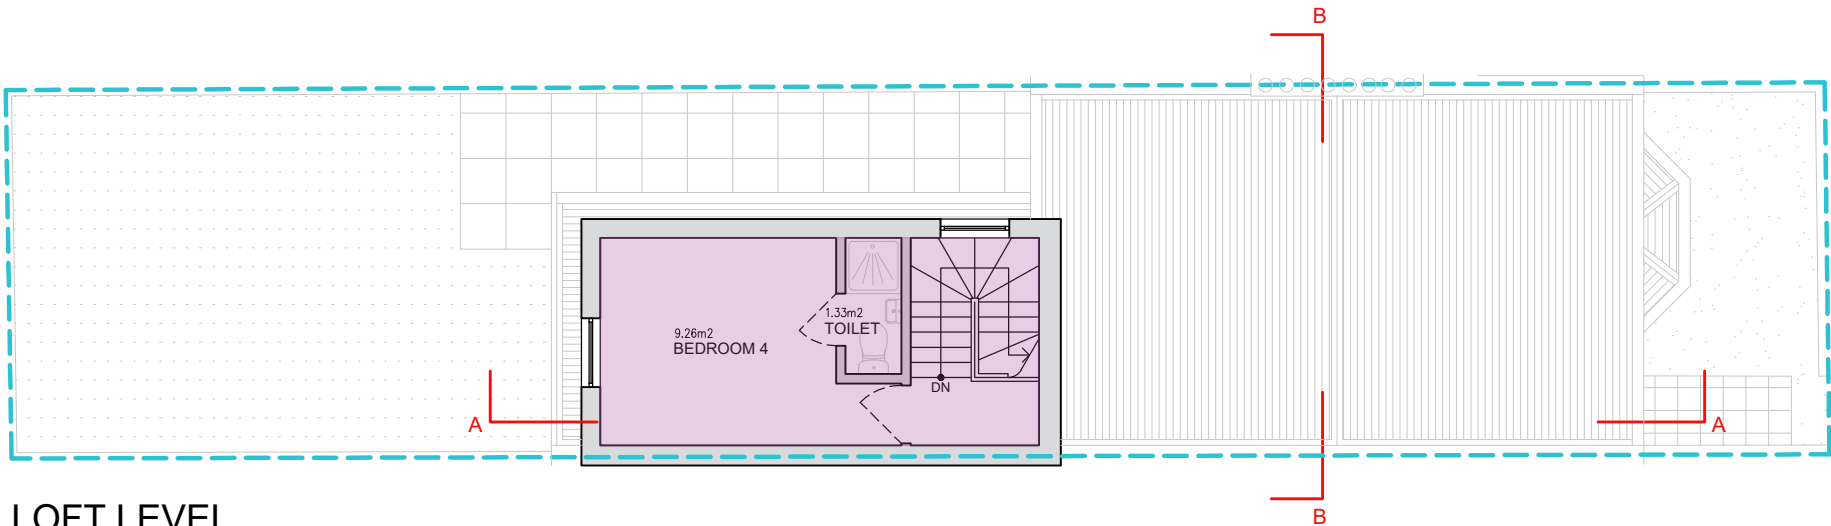

LOFT LEVEL

TOTAL EXISTING GIA = 106.36 M²
TOTAL PROPOSED GIA = 15.92 M²
NEW TOTAL GIA = 122.28 M²



Written dimensions to be taken in preferences to scaled dimensions. The Contractor is responsible for checking all dimensions before work starts.

All work is to be carried out to the requirements, and to the satisfaction of the Local Authority.

These drawings are for planning purposes only

Any discrepancies to be brought to the attention of Star Plans Consultants immediately.

Description

Rev	Date	Description	by	chk



76 Steli Ave. Canvey Island SS8 9QF
01268 914 125 • info@starplans.co.uk

Architecture | Planning

Client

Mr. Vizel



Project

87 Gladesmore Rd, London,
N15 6TL, UK

Title

Proposed Ground, First and Loft Level

Date: 08.22.2023	Rev:
Scale: 1:100@A3	
Drawing No. 613 P001	

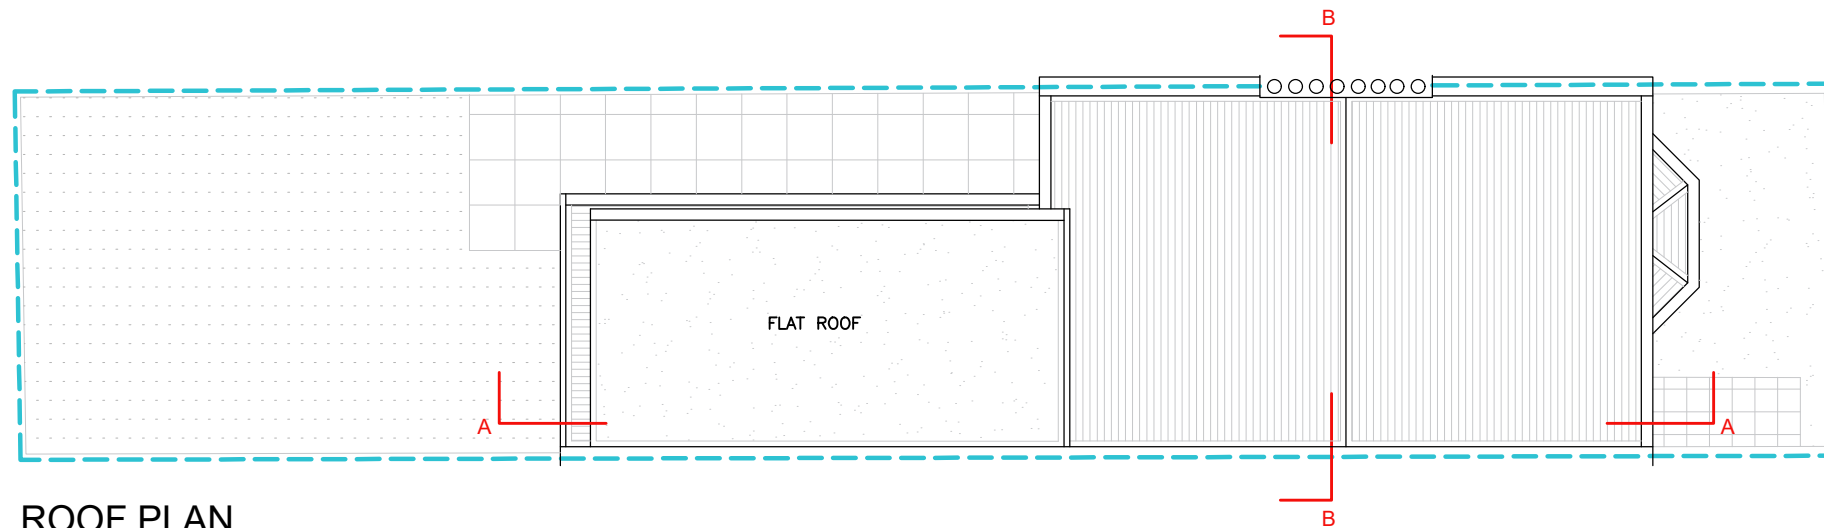 

ROOF PLAN



Written dimensions to be taken in preferences to scaled dimensions. The Contractor is responsible for checking all dimensions before work starts.

All work is to be carried out to the requirements, and to the satisfaction of the Local Authority.
These drawings are for planning purposes only

Any discrepancies to be brought to the attention of Star Plans Consultants immediately.

Description

Rev	Date	Description	by	chk



76 Steli Ave. Canvey Island SS8 9QF
01268 914 125 • info@starplans.co.uk

Architecture | Planning

Client

Mr. Vizel

Project

87 Gladesmore Rd, London,
N15 6TL, UK

Title

Proposed Roof Plan

Date: 08.22.2023

Scale: 1:100@A3

Drawing No. 613 P002

Rev:

Written dimensions to be taken in preferences to scaled dimensions. The Contractor is responsible for checking all dimensions before work starts.

All work is to be carried out to the requirements, and to the satisfaction of the Local Authority.

These drawings are for planning purposes only

Any discrepancies to be brought to the attention of Star Plans Consultants immediately.

Description

Rev	Date	Description	by	chk



76 Steli Ave. Carvey Island S58 9QF
01268 914 125 • info@starplans.co.uk

Architecture | Planning

Client

Mr. Vize

Project

87 Gladesmore Rd, London,
N15 6TL, UK

Title

Proposed Front and Rear Elevations

Date: 08.22.2023



Rev:

Scale: 1:100@A3

Drawing No. 613 P003



SOUTH-EAST ELEVATION (FRONT VIEW)

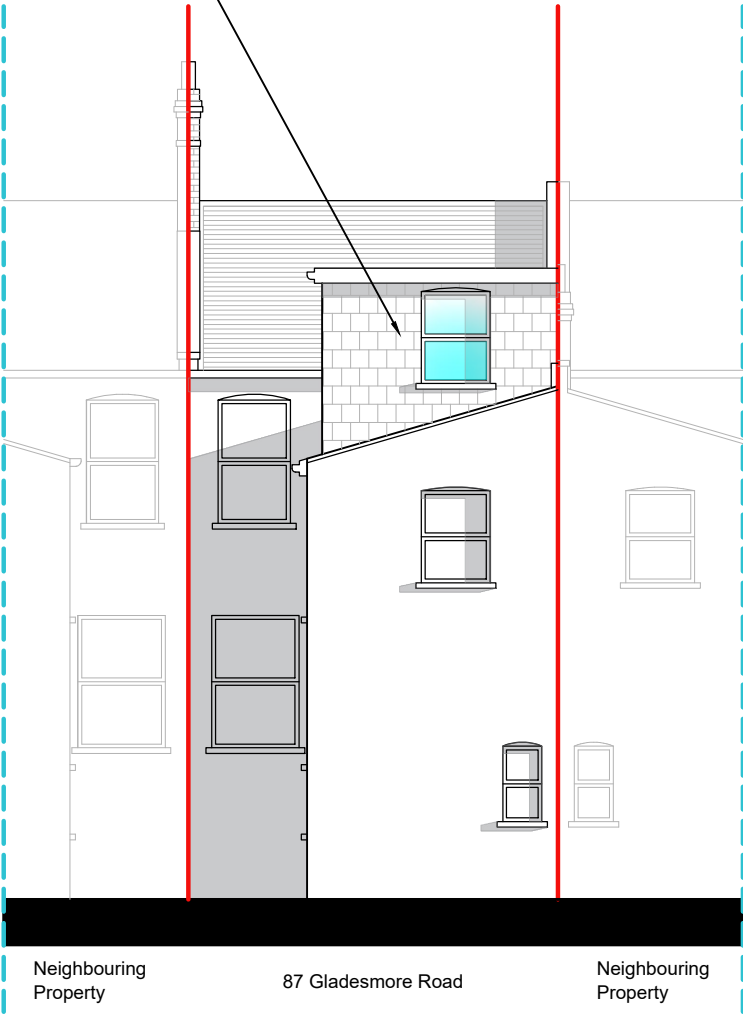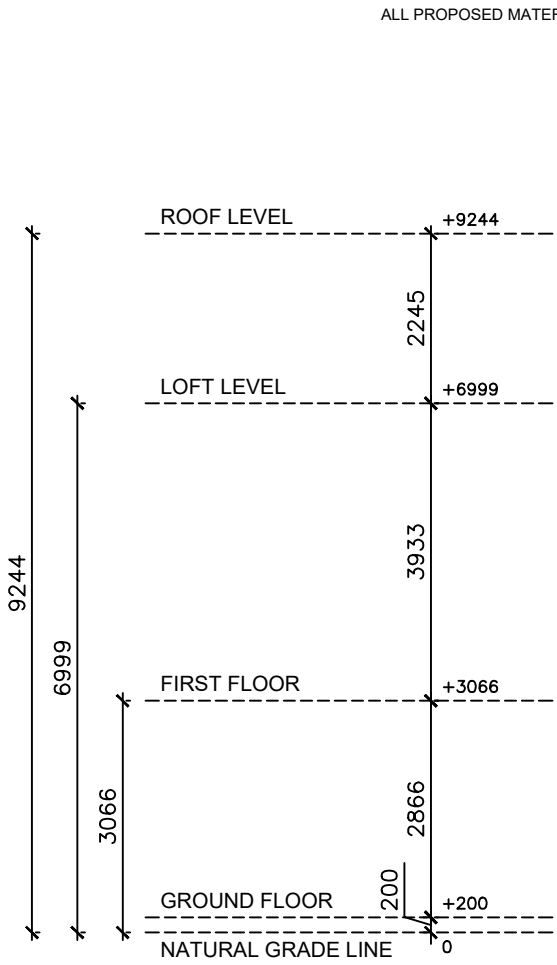

NORTH-WEST ELEVATION (REAR VIEW)





NORTH-EAST ELEVATION (LEFT SIDE VIEW)

Written dimensions to be taken in preferences to scaled dimensions. The Contractor is responsible for checking all dimensions before work starts.

All work is to be carried out to the requirements, and to the satisfaction of the Local Authority.
These drawings are for planning purposes only

Any discrepancies to be brought to the attention of Star Plans Consultants immediately.

Description

Rev	Date	Description	by	chk



76 Steli Ave. Carvey Island SS8 9QF
01268 914 125 • info@starplans.co.uk

Architecture | Planning

Client

Mr. Vize

Project

87 Gladesmore Rd, London,
N15 6TL, UK

Title


Proposed Left Side Elevation

Date: 08.22.2023

Rev:

Scale: 1:100@A3

Drawing No. 613 P004

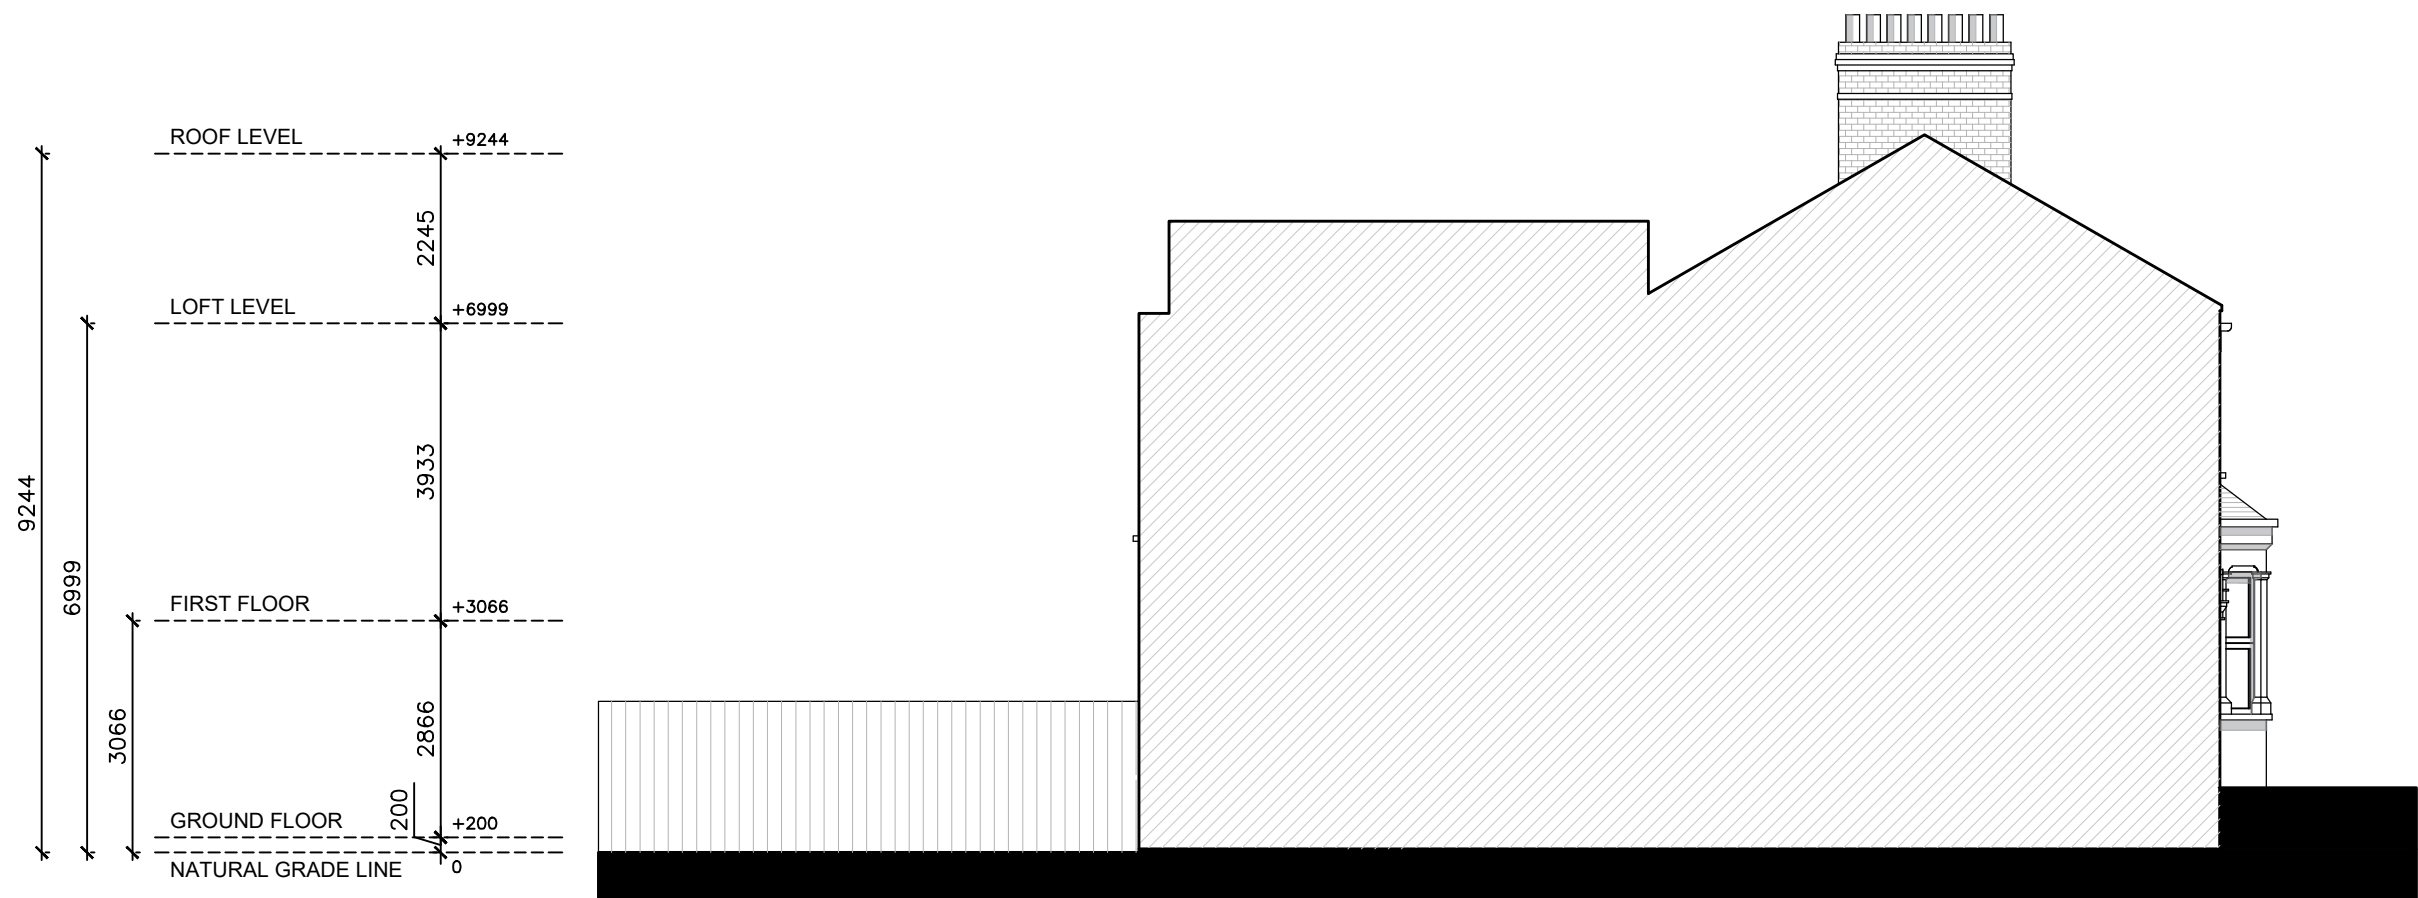

SOUTH-WEST ELEVATION (RIGHT SIDE ELEVATION)

Written dimensions to be taken in preferences to scaled dimensions. The Contractor is responsible for checking all dimensions before work starts.

All work is to be carried out to the requirements, and to the satisfaction of the Local Authority.

These drawings are for planning purposes only

Any discrepancies to be brought to the attention of Star Plans Consultants immediately.

Description

Rev	Date	Description	by	chk



where millimeters matter

76 Steli Ave. Carvey Island S58 9QF
01268 914 125 • info@starplans.co.uk

Architecture | Planning

Client

Mr. VizeI

Project

87 Gladesmore Rd, London,
N15 6TL, UK

Title

Proposed Right Side Elevation

Date: 08.22.2023	Rev:
Scale: 1:100@A3	
Drawing No. 613 P005	



SECTION AA



Written dimensions to be taken in preferences to scaled dimensions. The Contractor is responsible for checking all dimensions before work starts.

All work is to be carried out to the requirements, and to the satisfaction of the Local Authority. These drawings are for planning purposes only

Any discrepancies to be brought to the attention of Star Plans Consultants immediately.

Description

Rev	Date	Description	by	chk



76 Steli Ave. Canvey Island SS8 9QF
01268 914 125 • info@starplans.co.uk

Architecture | Planning

Client

Mr. VizeI

Project

87 Gladesmore Rd, London,
N15 6TL, UK

Title


Proposed Section AA

Date: 08.22.2023

Scale: 1:100@A3

Drawing No. 613 P006

Rev:

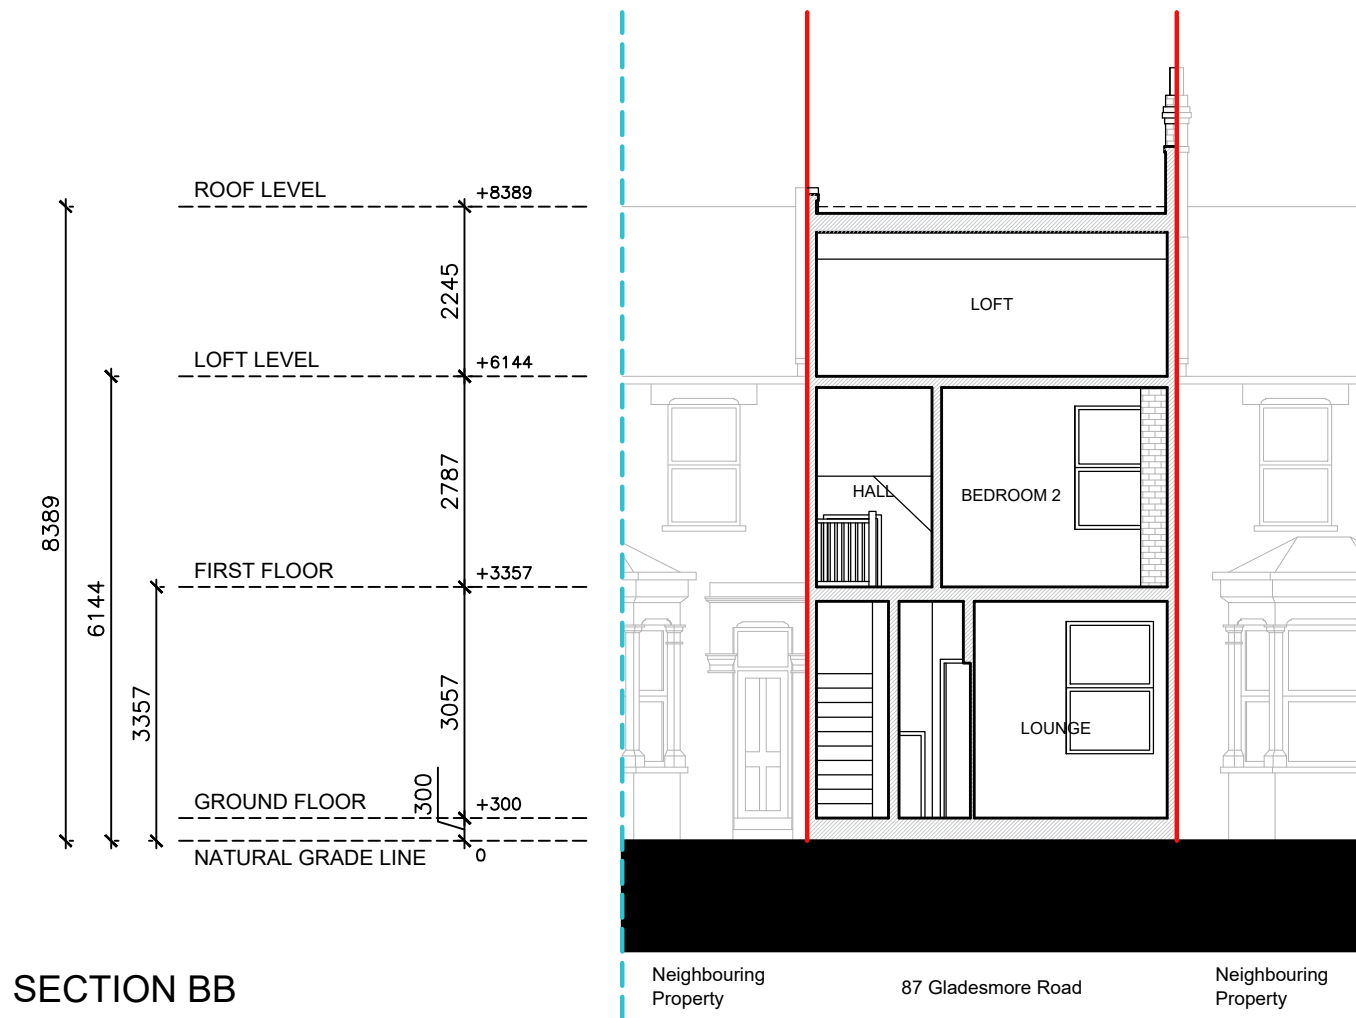

SECTION BB



Written dimensions to be taken in preferences to scaled dimensions. The Contractor is responsible for checking all dimensions before work starts.

All work is to be carried out to the requirements, and to the satisfaction of the Local Authority.

These drawings are for planning purposes only

Any discrepancies to be brought to the attention of Star Plans Consultants immediately.

Description

Rev	Date	Description	by	chk

STAR PLANS
where millimeters matter

76 Steli Ave. Carvey Island S58 9QF
01268 914 125 • info@starplans.co.uk

Architecture | Planning

Client

Mr. Vize


Project

87 Gladesmore Rd, London,
N15 6TL, UK

Title

Proposed Section BB

Date: 08.22.2023	Rev:
Scale: 1:100@A3	
Drawing No. 613 P007	

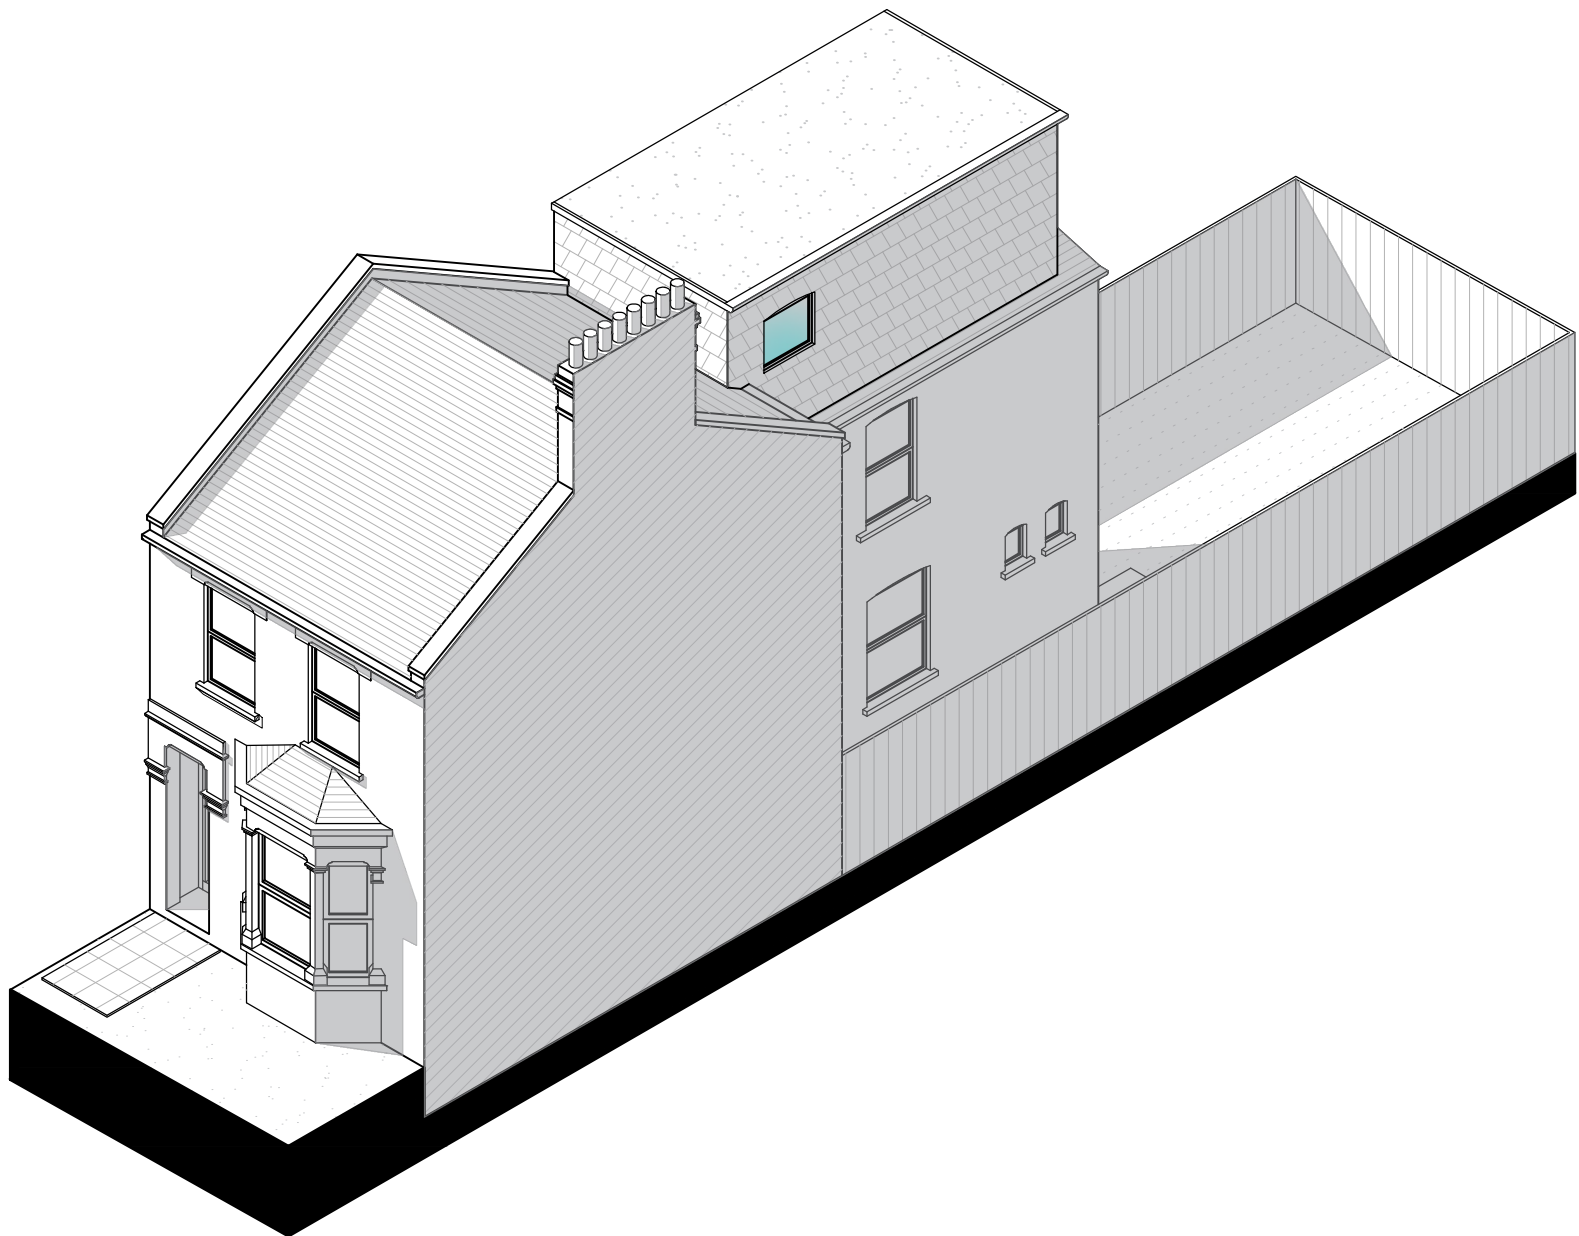

VIEW FROM FRONT



Written dimensions to be taken in preferences to scaled dimensions. The Contractor is responsible for checking all dimensions before work starts.

All work is to be carried out to the requirements, and to the satisfaction of the Local Authority.

These drawings are for planning purposes only

Any discrepancies to be brought to the attention of Star Plans Consultants immediately.

Description

Rev	Date	Description	by	chk

76 Steli Ave. Canvey Island SS8 9QF
01268 914 125 • info@starplans.co.uk

Architecture | Planning

Client

Mr. Vizel


Project

87 Gladesmore Rd, London,
N15 6TL, UK


Title

Proposed Isomteric View

Date: 08.22.2023	Rev:
Scale: 1:100@A3	
Drawing No. 613 P008	

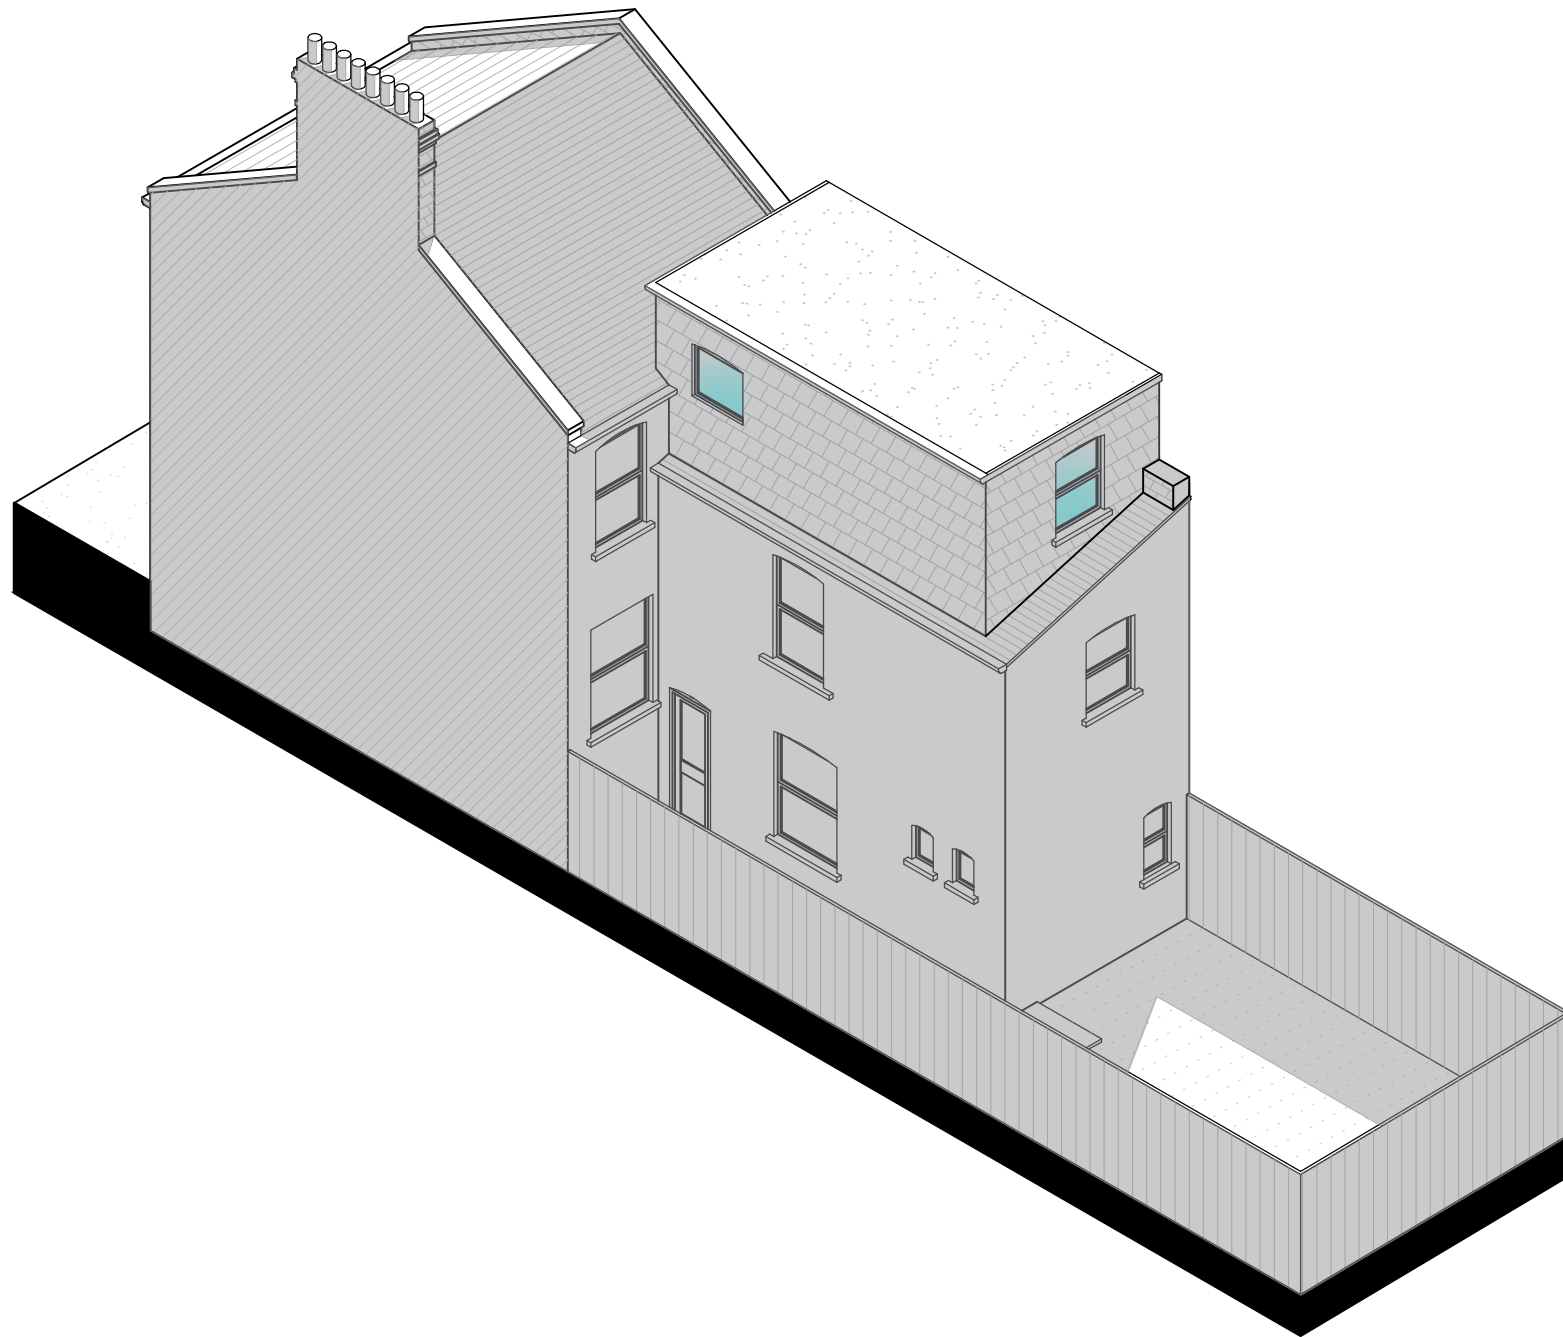

VIEW FROM REAR

 

Written dimensions to be taken in preferences to scaled dimensions. The Contractor is responsible for checking all dimensions before work starts.

All work is to be carried out to the requirements, and to the satisfaction of the Local Authority.
These drawings are for planning purposes only

Any discrepancies to be brought to the attention of Star Plans Consultants immediately.

Description

Rev	Date	Description	by	chk



76 Steli Ave. Canvey Island SS8 9QF
01268 914 125 • info@starplans.co.uk

Architecture | Planning

Client

Mr. Vizel

Project

87 Gladesmore Rd, London,
N15 6TL, UK

Title




Proposed Isometric Drawing

Date: 08.22.2023

Rev:

Scale: 1:100@A3

Drawing No. 613 P009

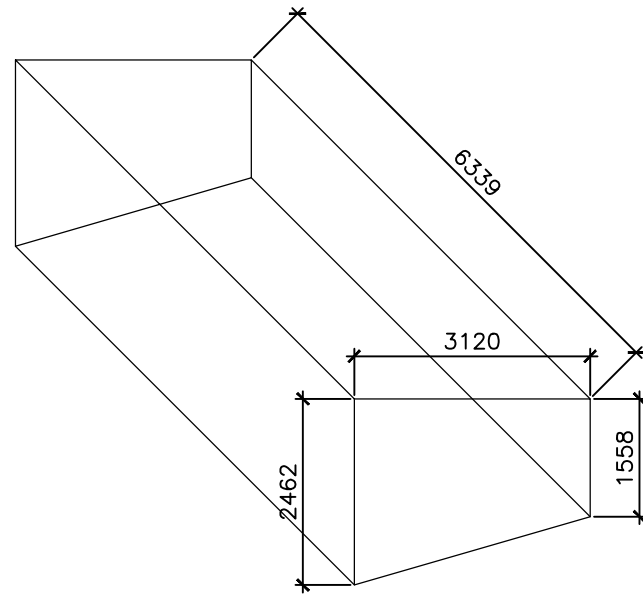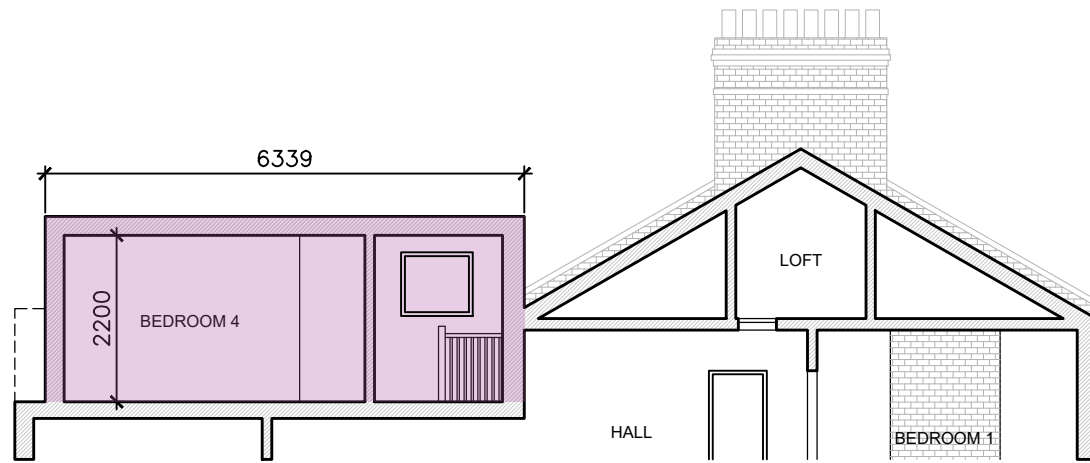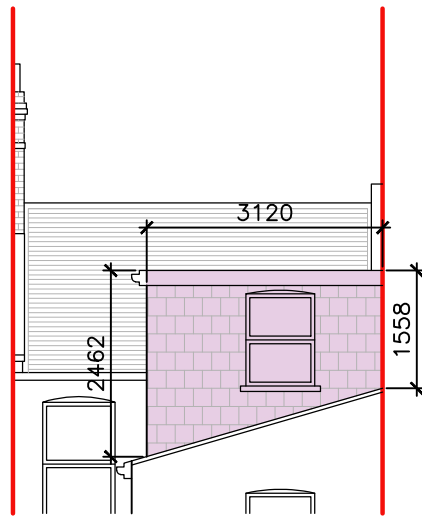

AREA OF ROOF:


$$\text{Area trapezoid} = [(b_1 + b_2) / 2] \times h$$

$$[(2.46\text{m} + 1.56\text{m}) / 2] \times 3.12\text{m} = 6.27\text{m}^2$$

VOLUME COMPUTATION:

$$(6.27\text{m}^2 \times 6.34\text{m}) / 2 = \underline{39.75\text{m}^3}$$

LOFT VOLUME COMPUTATION

 

Written dimensions to be taken in preferences to scaled dimensions. The Contractor is responsible for checking all dimensions before work starts.

All work is to be carried out to the requirements, and to the satisfaction of the Local Authority. These drawings are for planning purposes only.

Any discrepancies to be brought to the attention of Star Plans Consultants immediately.

Description

Rev	Date	Description	by	chk



76 Steli Ave. Canvey Island SS8 9QF
01268 914 125 • info@starplans.co.uk

Architecture | Planning

Client

Mr. Vize

Project

87 Gladesmore Rd, London,
N15 6TL, UK

Title

Proposed Loft Volume Computation

Date: 08.22.2023

Scale: 1:100@A3

Drawing No. 613 P010

Rev: