


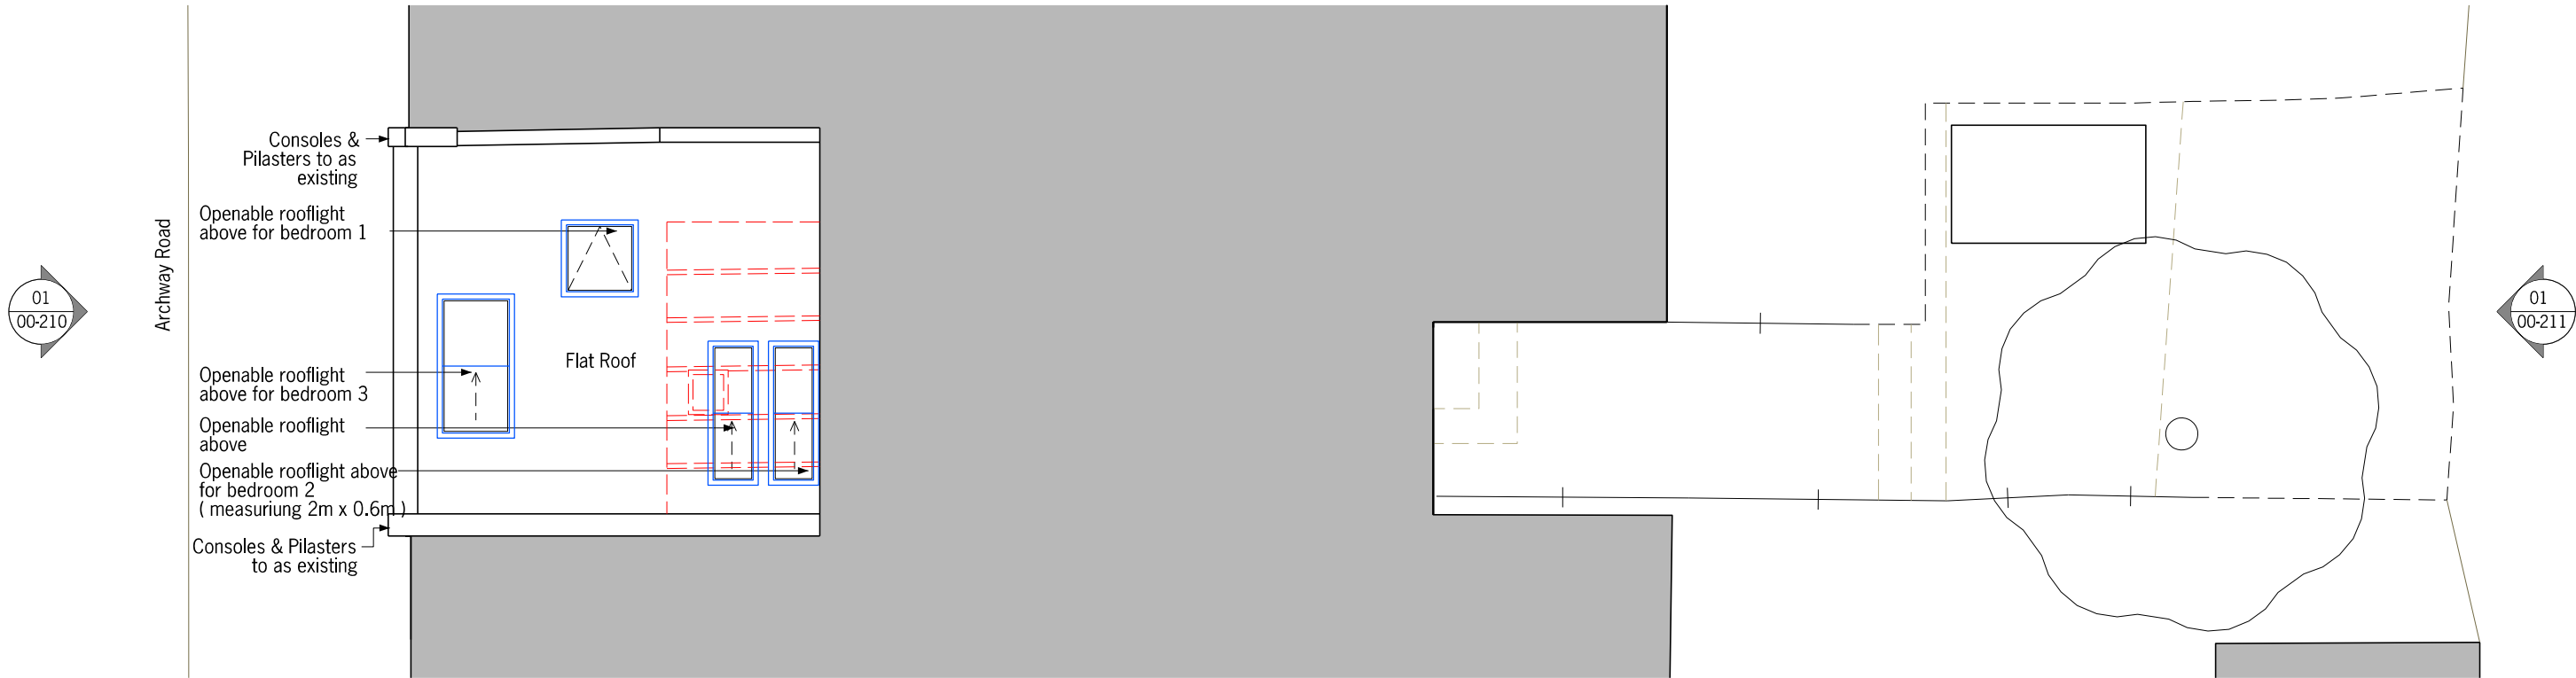

01 Proposed Roof Plan
1:100@A3

Notes

Walls to be demolished

Existing Walls

New Walls

New Openable Rooflight



All dimensions must be checked and PAPA Architects Ltd are to be informed of any discrepancies prior to construction. Any DWG's issued by PAPA Architects Ltd are to be read in conjunction with the associated PDF versions. This drawing and any of the details therein remain the copyright of PAPA Architects Ltd. All drawings prepared by PAPA Architects are not to be used for any submissions, area schedule calculations or used by any other persons or companies other than PAPA Architects Ltd unless written consent has been given by PAPA Architects Ltd.

0

1

2

3

4

5 m

Rev	Date	Description	Chk
P01	14.06.23	For Information	AP
P02	06.07.23	For Planning Submission	AP

PAPAArchitects

222 Archway Road, Highgate, London N6 5AX

w: papaarchitects.co.uk t: +44 20 8348 8411

Drawing Title:
Proposed Roof Plan

Project No:
2102

Drawing No:
00-201

Rev:
P02

Scale:
1:100@A3

Project Name:
222 Archway Road

Status:
PLANNING

Client

Date:
24.02.23

Drawn: