



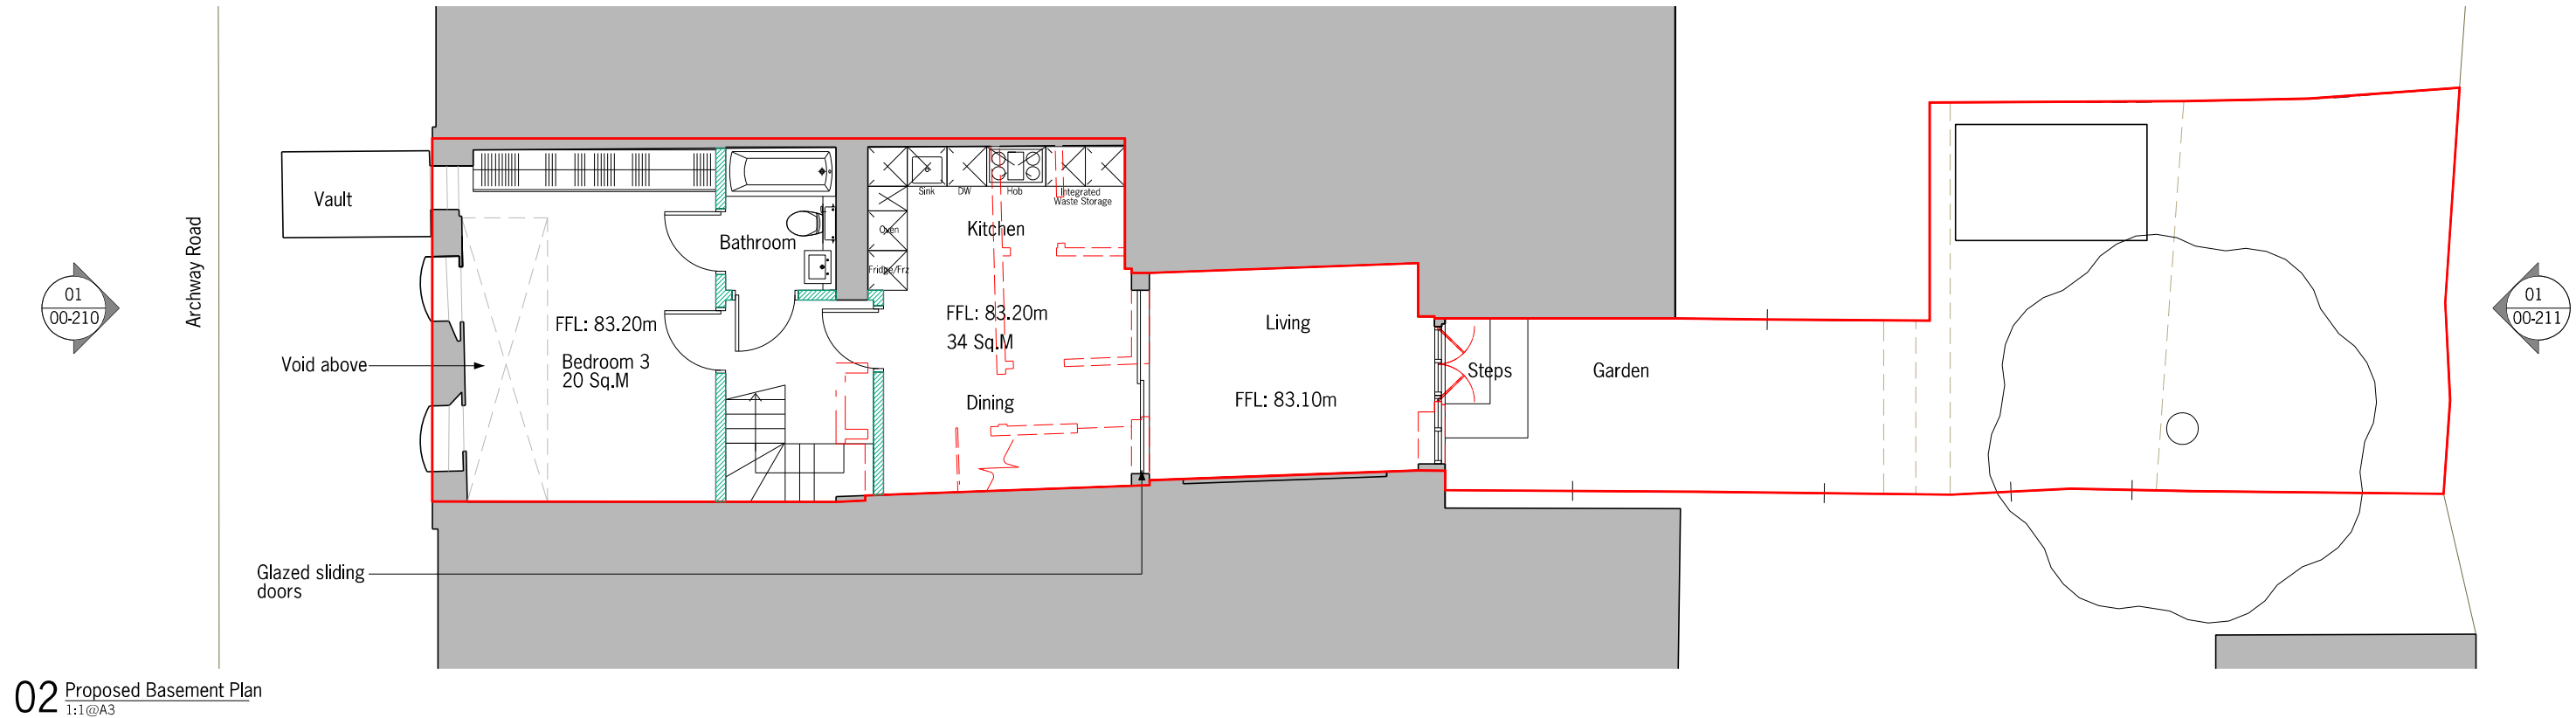

Notes	
---	Walls to be demolished
	Existing Walls
	New Walls
---	New Openable Rooflight above
---	Site Boundary

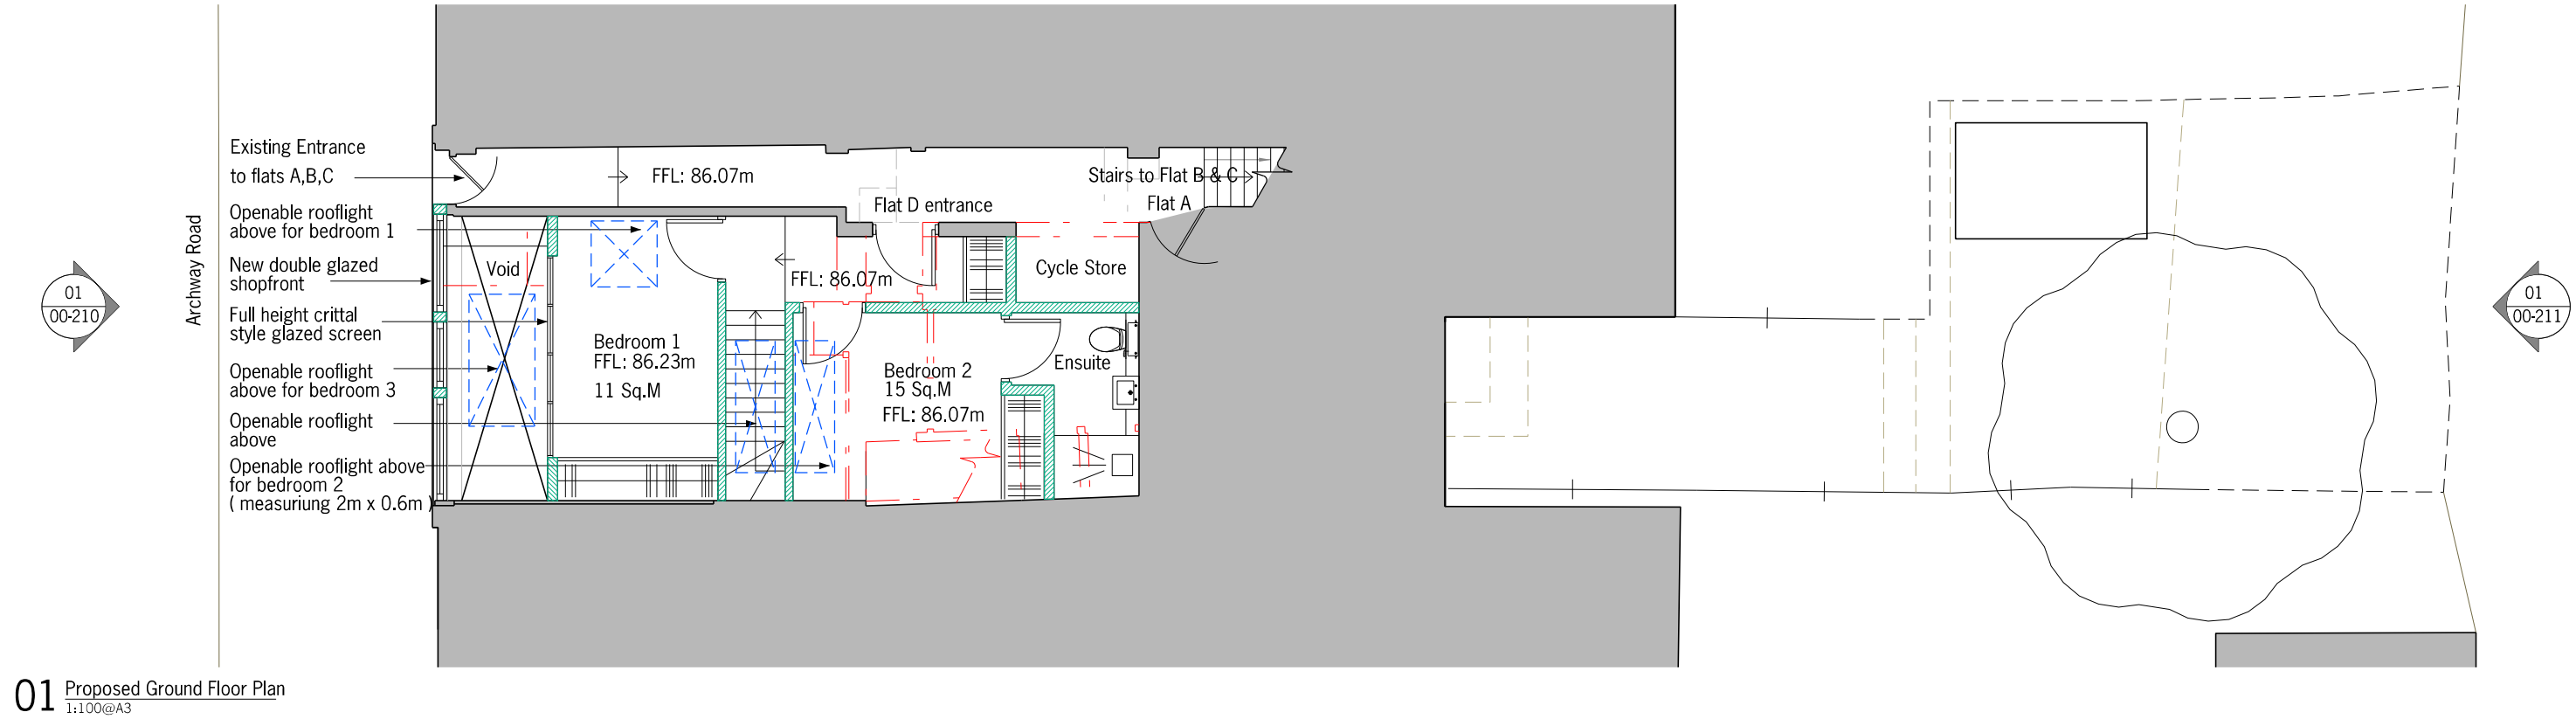

All dimensions must be checked and PAPA Architects Ltd are to be informed of any discrepancies prior to construction. Any DWG's issued by PAPA Architects Ltd are to be read in conjunction with the associated PDF versions. This drawing and any of the details therein remain the copyright of PAPA Architects Ltd. All drawings prepared by PAPA Architects are not to be used for any submissions, area schedule calculations or used by any other persons or companies other than PAPA Architects Ltd unless written consent has been given by PAPA Architects Ltd.

0 1 2 3 4 5 m

Rev	Date	Description	Chk
P01	14.06.23	For Information	AP
P02	06.07.23	Planning Submission	AP

PAPAARCHITECTS		222 Archway Road, Highgate, London N6 5AX		w: papaarchitects.co.uk t: +44 20 8348 8411	
Drawing Title:		Project Name:		Client	
Existing Basement & Ground Floor Plans		222 Archway Road			
Project No:	Drawing No:	Rev:	Scale:	Status	Date:
2102	00-200	P02	1:100@A3	PLANNING	24.02.23