



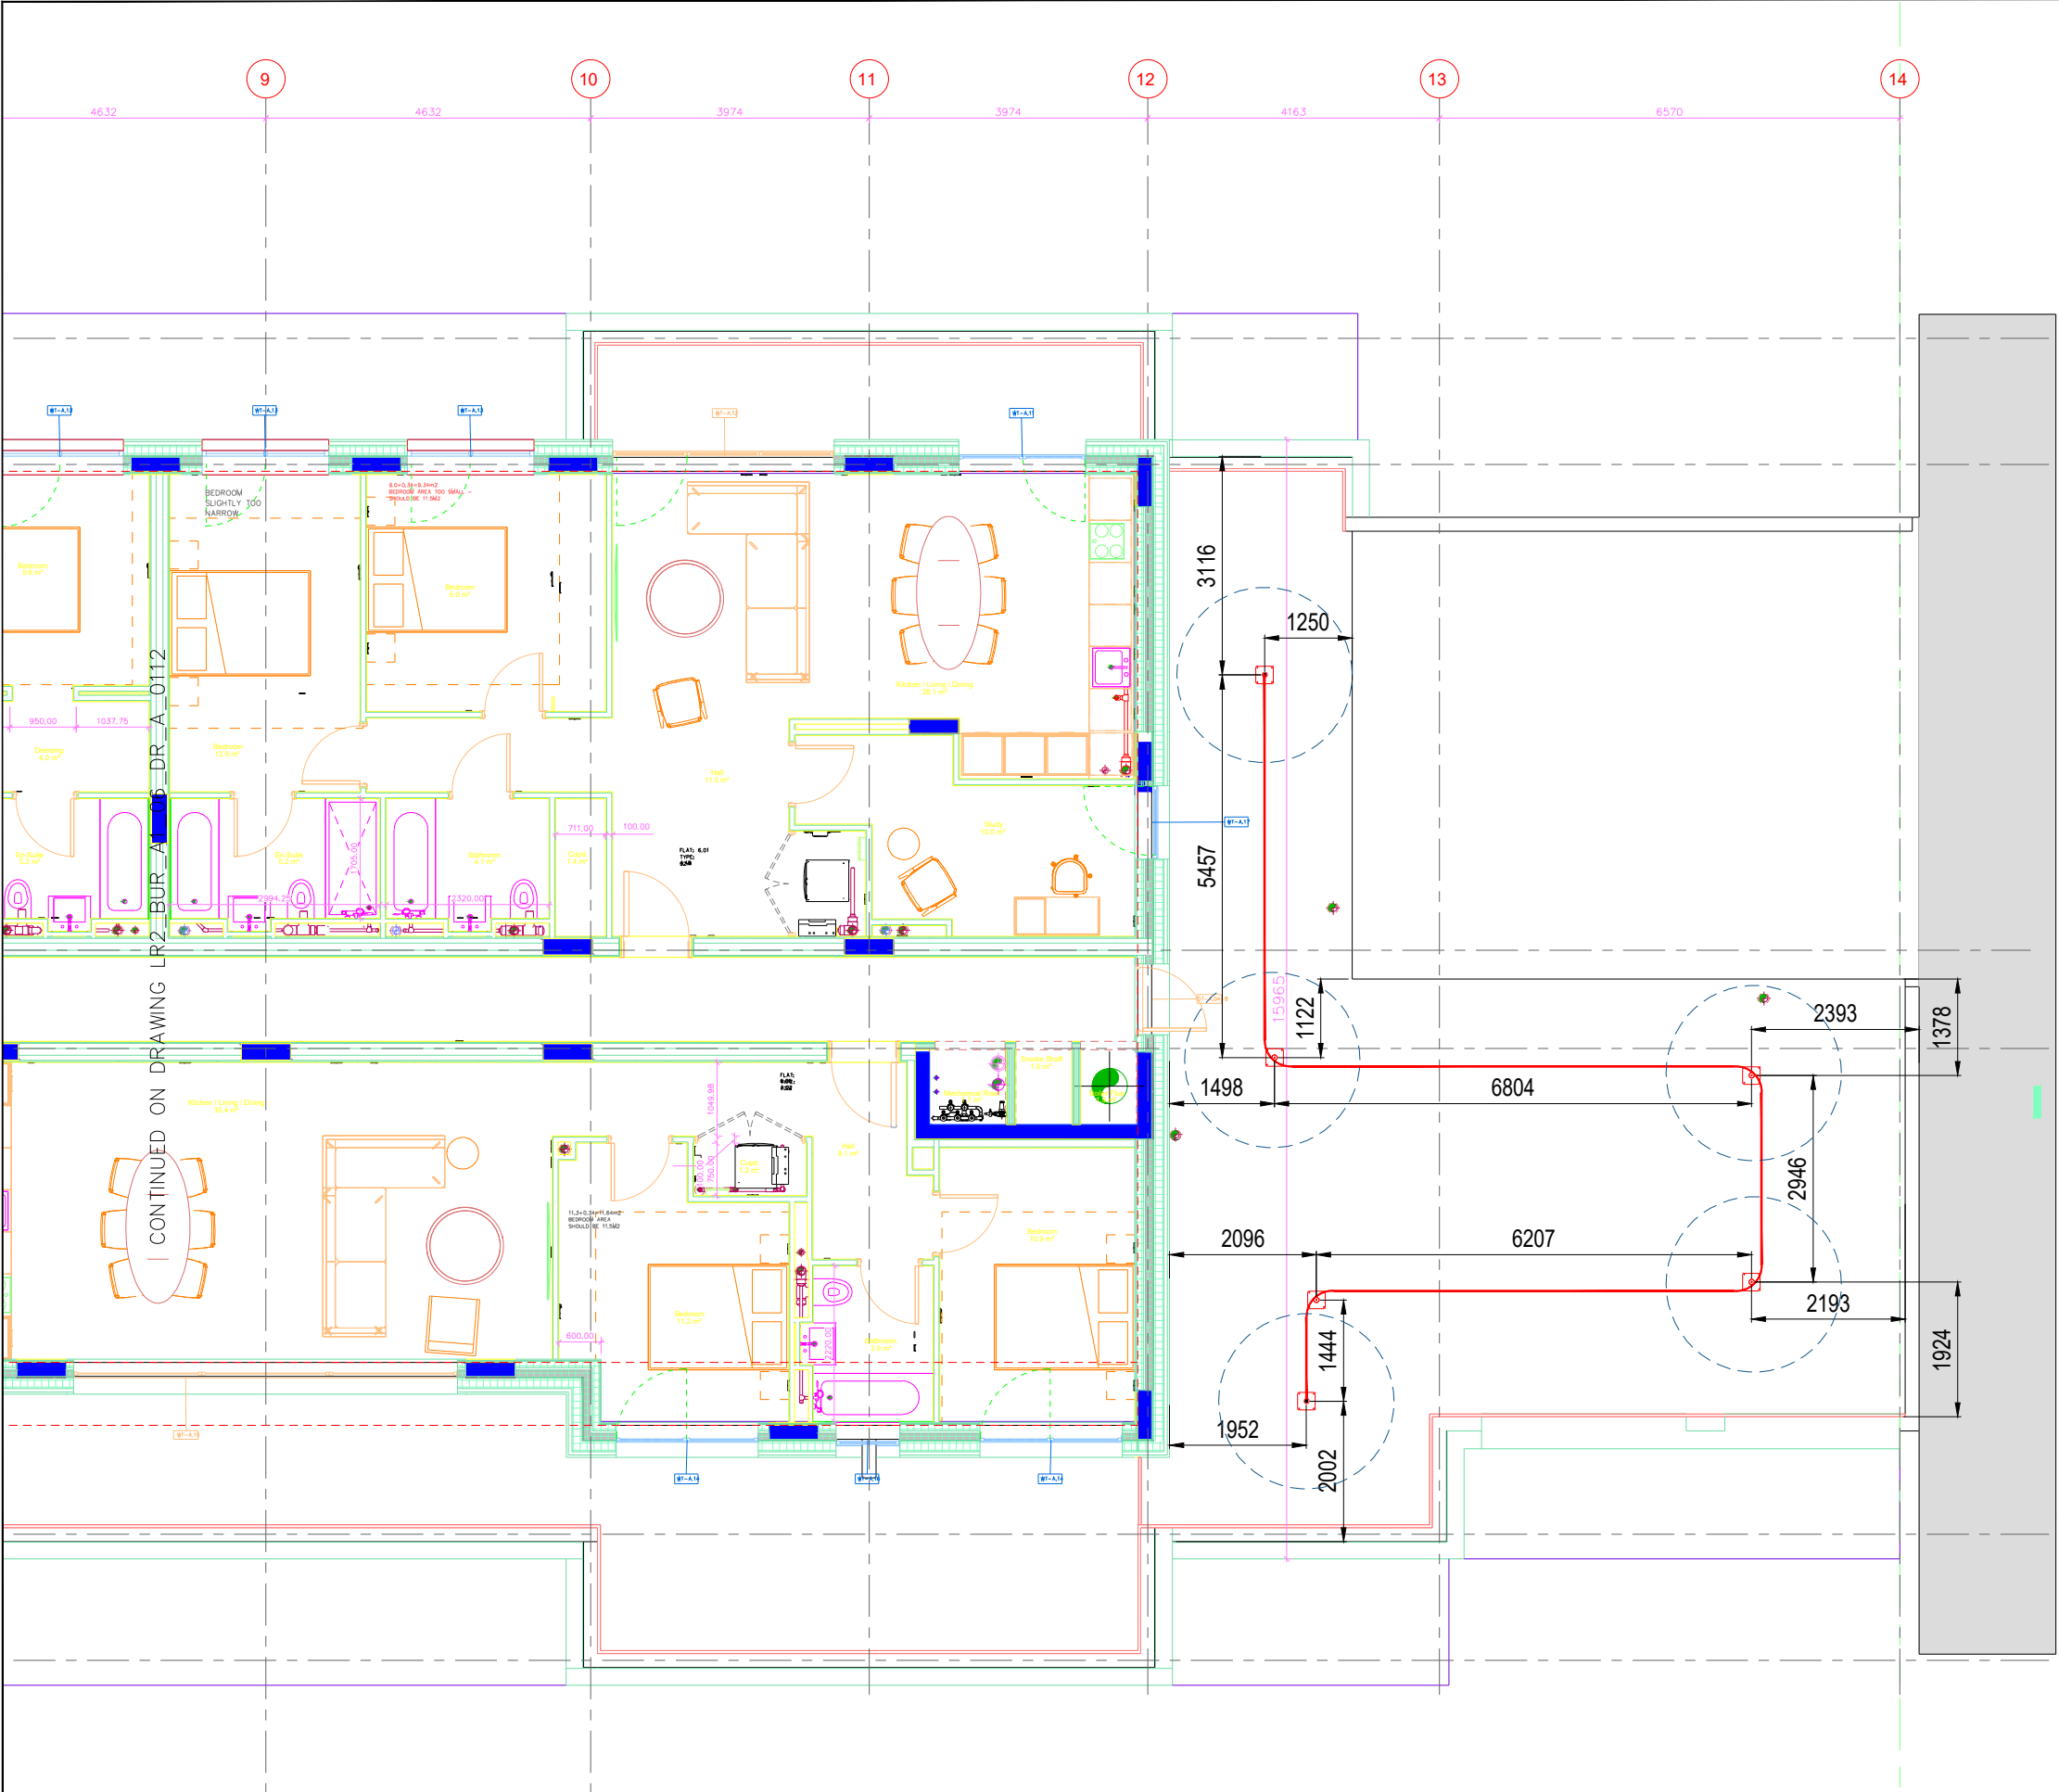

REV	DESCRIPTION	BY	DATE
P01	Issued for comments	S.H	22/07/2022
P02	Updated drawings as per comments	S.H	05/08/2022
C01	Approved. Issue for construction.	S.H	16/08/2022

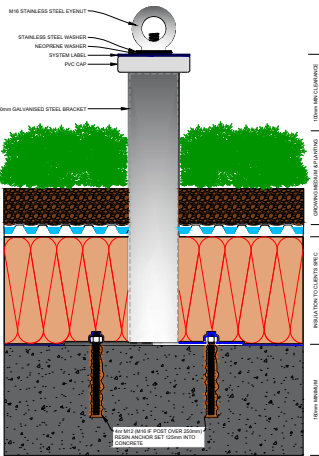

CLIENT
Vabel London

PROJECT TITLE
67 Lawrence Road


DRAWING TITLE
Aviator™ Fall Restraint Systems - Block A
Sixth Floor - Plan 2 of 2

DRAWING NUMBER
34812-SAY-BA-06-DR-X-0003

DATE 22/07/2022 SCALE @ A3 1:100
DRAWN IN CONJUNCTION WITH

REVISION C01 STATUS A - Accepted
DRAWN BY S.Howard CHECKED BY L.Delchev

RELEASED BY
THIS DRAWING IS PROTECTED BY COPYRIGHT AND THE INFORMATION HEREIN IS CONFIDENTIAL. THE DRAWING MAY NOT BE COPIED AND THE INFORMATION HEREIN MAY NOT BE USED OR DISCLOSED EXCEPT WITH THE WRITTEN PERMISSION OF SAYFA SYSTEMS. UNDER THE CDM REGULATIONS 2015, IF ANY ALTERATIONS ARE MADE TO THIS DRAWING THEN THE PERSON UNDERTAKING THESE CHANGES ASSUME THE ROLE OF THE DESIGNER, THEREFORE TAKING FULL CDM RESPONSIBILITY.

 

No. of Systems: 1 Total Length of Safety Line: 30LM

1m AVIATOR™ SYSTEM DETAILS

- Line to be located as indicated on the roof plan.
- Line primarily used to gain access to exposed roof edges.
- Incorporates Aviator™ units and all Sayfa Systems components required.
- Fixing details for Aviator™ units as indicated within layout.
- System to be used in conjunction with 1.0m restraining lanyard unless stated otherwise.
- Structural Engineer to confirm substructure can withstand LSD (Limit State Design) 12-13KN. SLD (Serviceable Limit Design) 4-6KN of post.
- Enables two users simultaneously at any one time.
- Corner brackets can be offset up to 200mm from the rest of the safety line.