

Check all dimensions and site conditions prior to commencement of any work, the purchase or ordering of any materials, fittings, plant, services or equipment and the preparation of shop drawings and or the fabrication of any components.


All drawings may not be reproduced or distributed without prior permission from FLASHMAN DE WYNTER



1 Front Elevation - Existing 1 : 50

2 Rear Elevation - Existing 1 : 50

- MATERIALS LEGEND**
- Existing brick
 - Existing concrete roof tiles
 - Existing timber windows and doors painted white
 - Existing pebbledash render
 - Existing Rooflights
 - Existing clay tile roof
 - Existing membrane roof
 - Existing slate roof
 - Existing UPVC conservatory
 - Existing lead flat roof

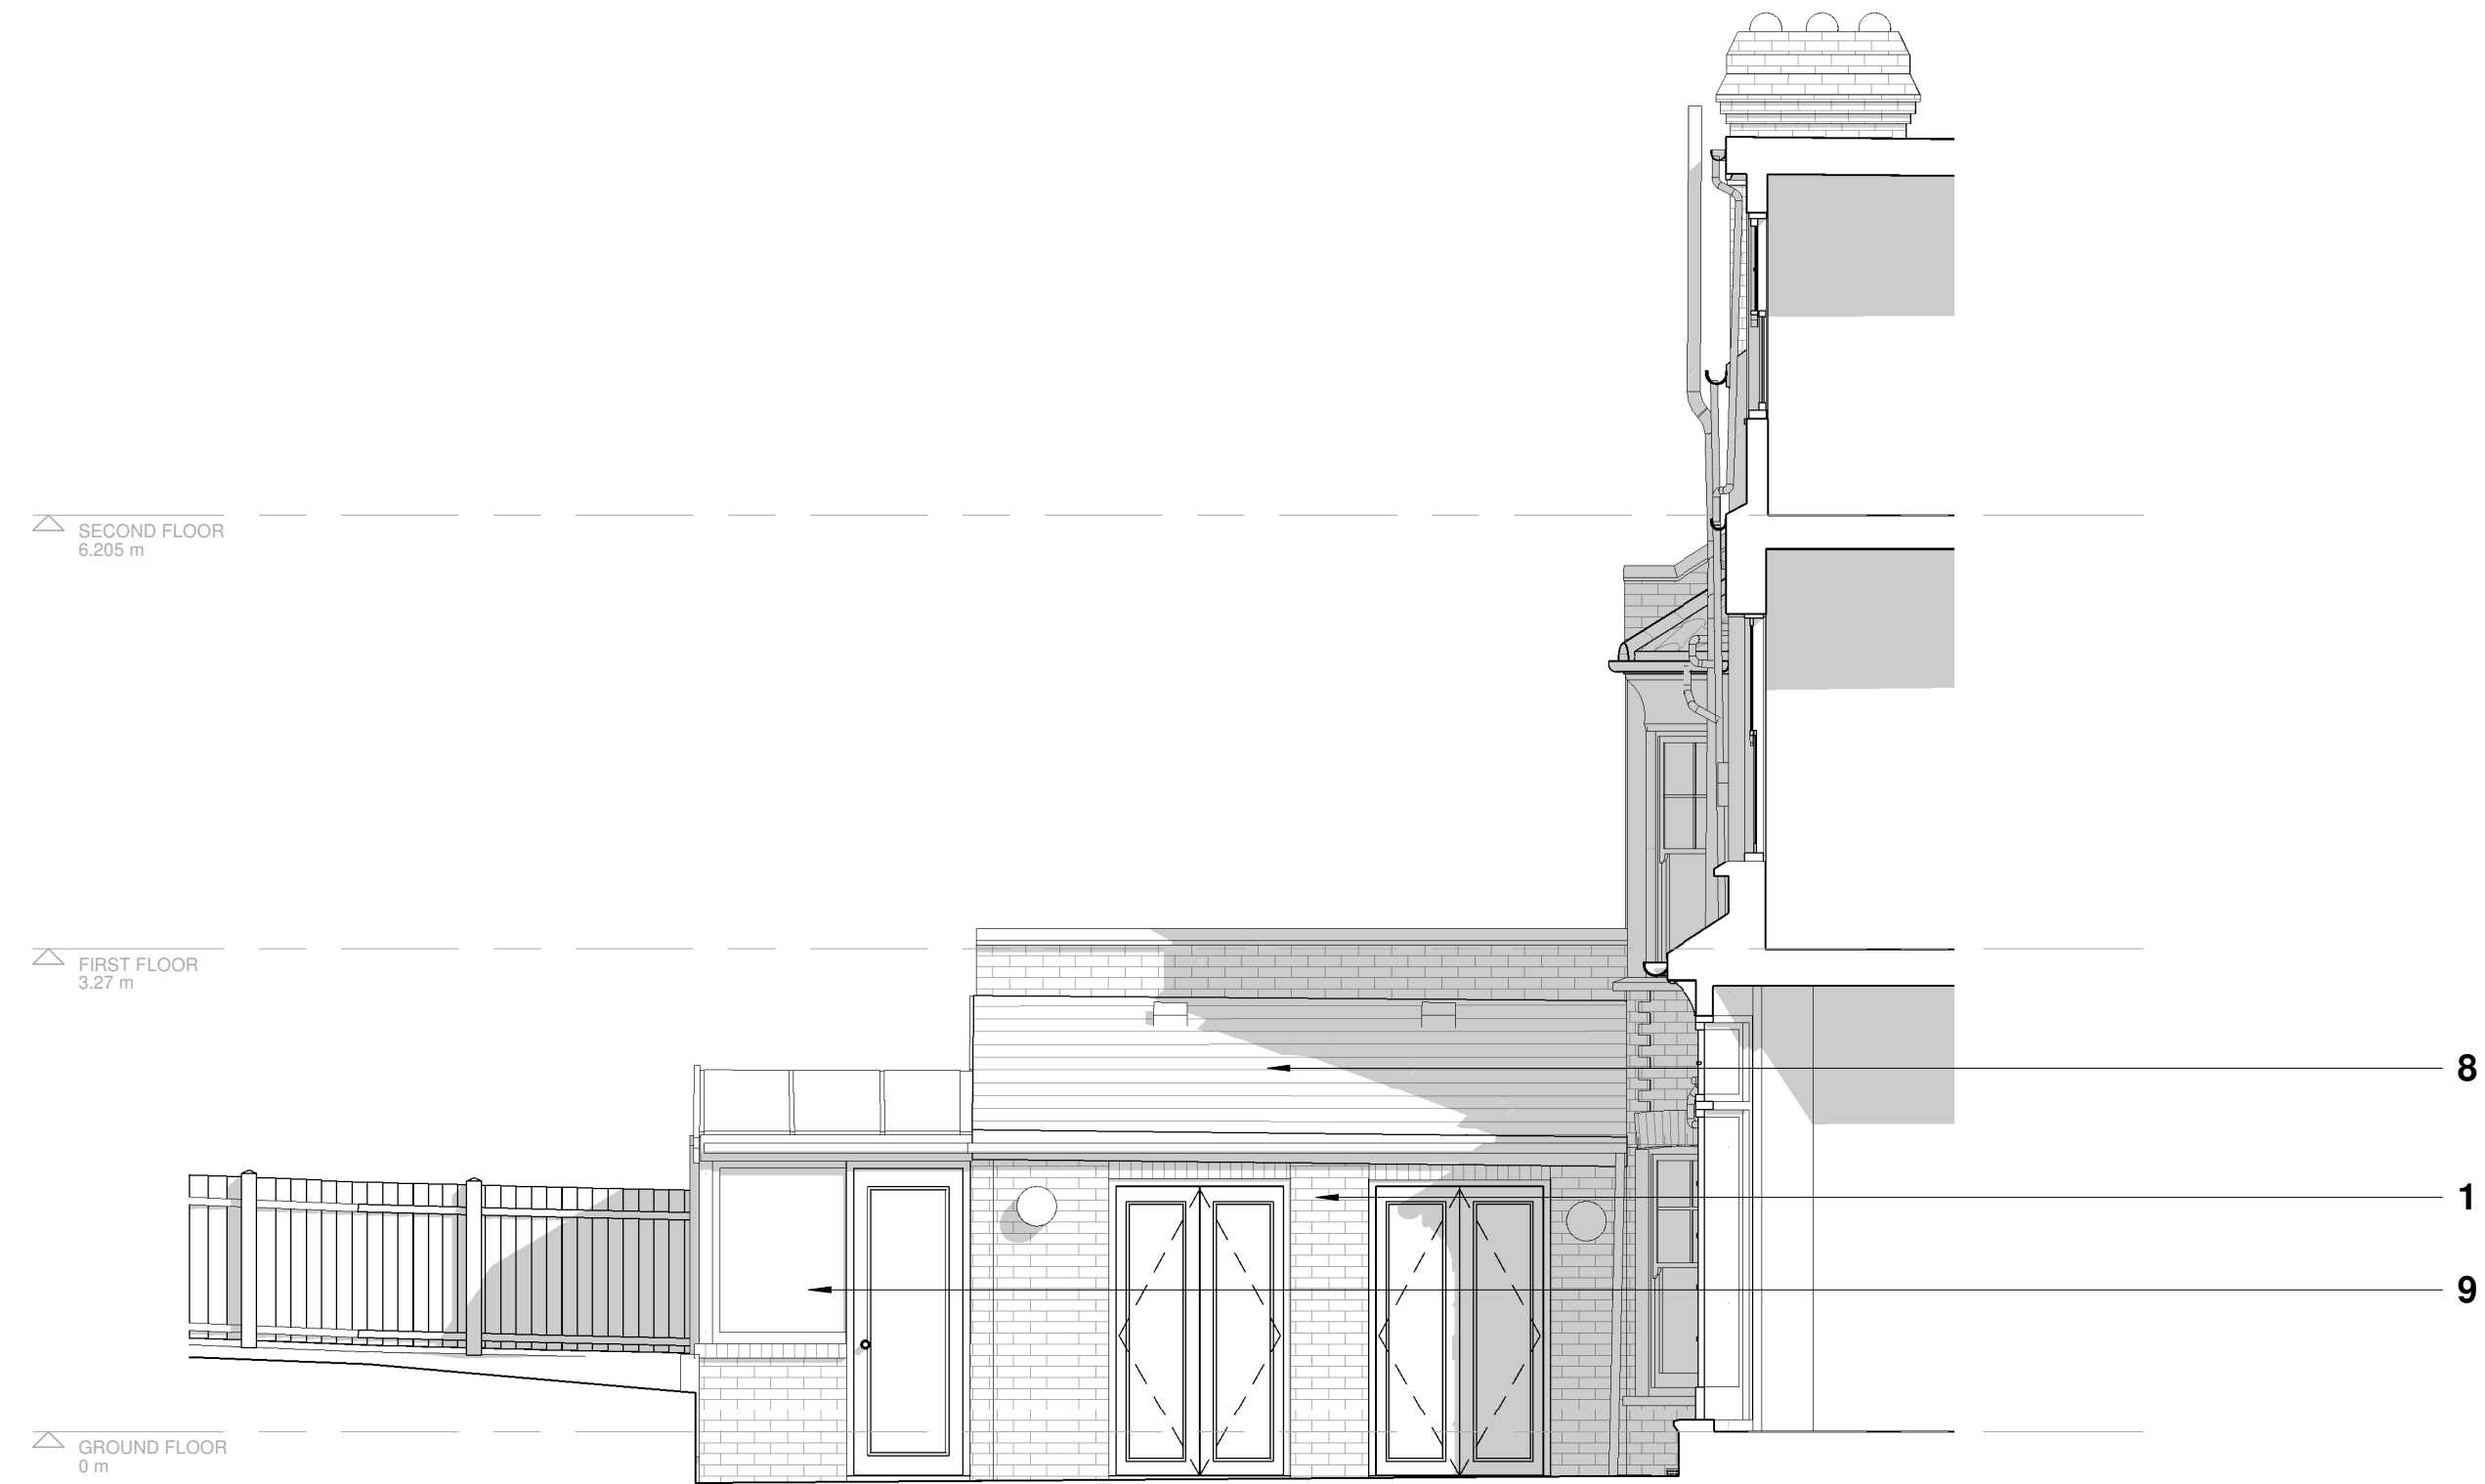


3 Side Elevation - Existing 1 : 50

Revision	Date	Description	Initial	Checked
----------	------	-------------	---------	---------

M. Bar Yosef and A. Bar Yosef
41 Grand Ave, Muswell Hill
N10 3BS

Existing Elevations

 

Status	FOR PLANNING		
Scale	As indicated	@	A1
Drawn	PDW	Checked	
Project No.	GA23		
Plot Date	27/08/2023 19:55:35		
BIM			
Drawing no.	Revision		

A07.01

Drawn By:

FLASHMAN | DE WYNTER

hello@flashmandewynter.com
+44 (0)7920 489440
+44 (0)7763 142 599