




Check all dimensions and site conditions prior to commencement of any work, the purchase or ordering of any materials, fittings, plant, services or equipment and the preparation of shop drawings and or the fabrication of any components.

All drawings may not be reproduced or distributed without prior permission from FLASHMAN DE WYNTER

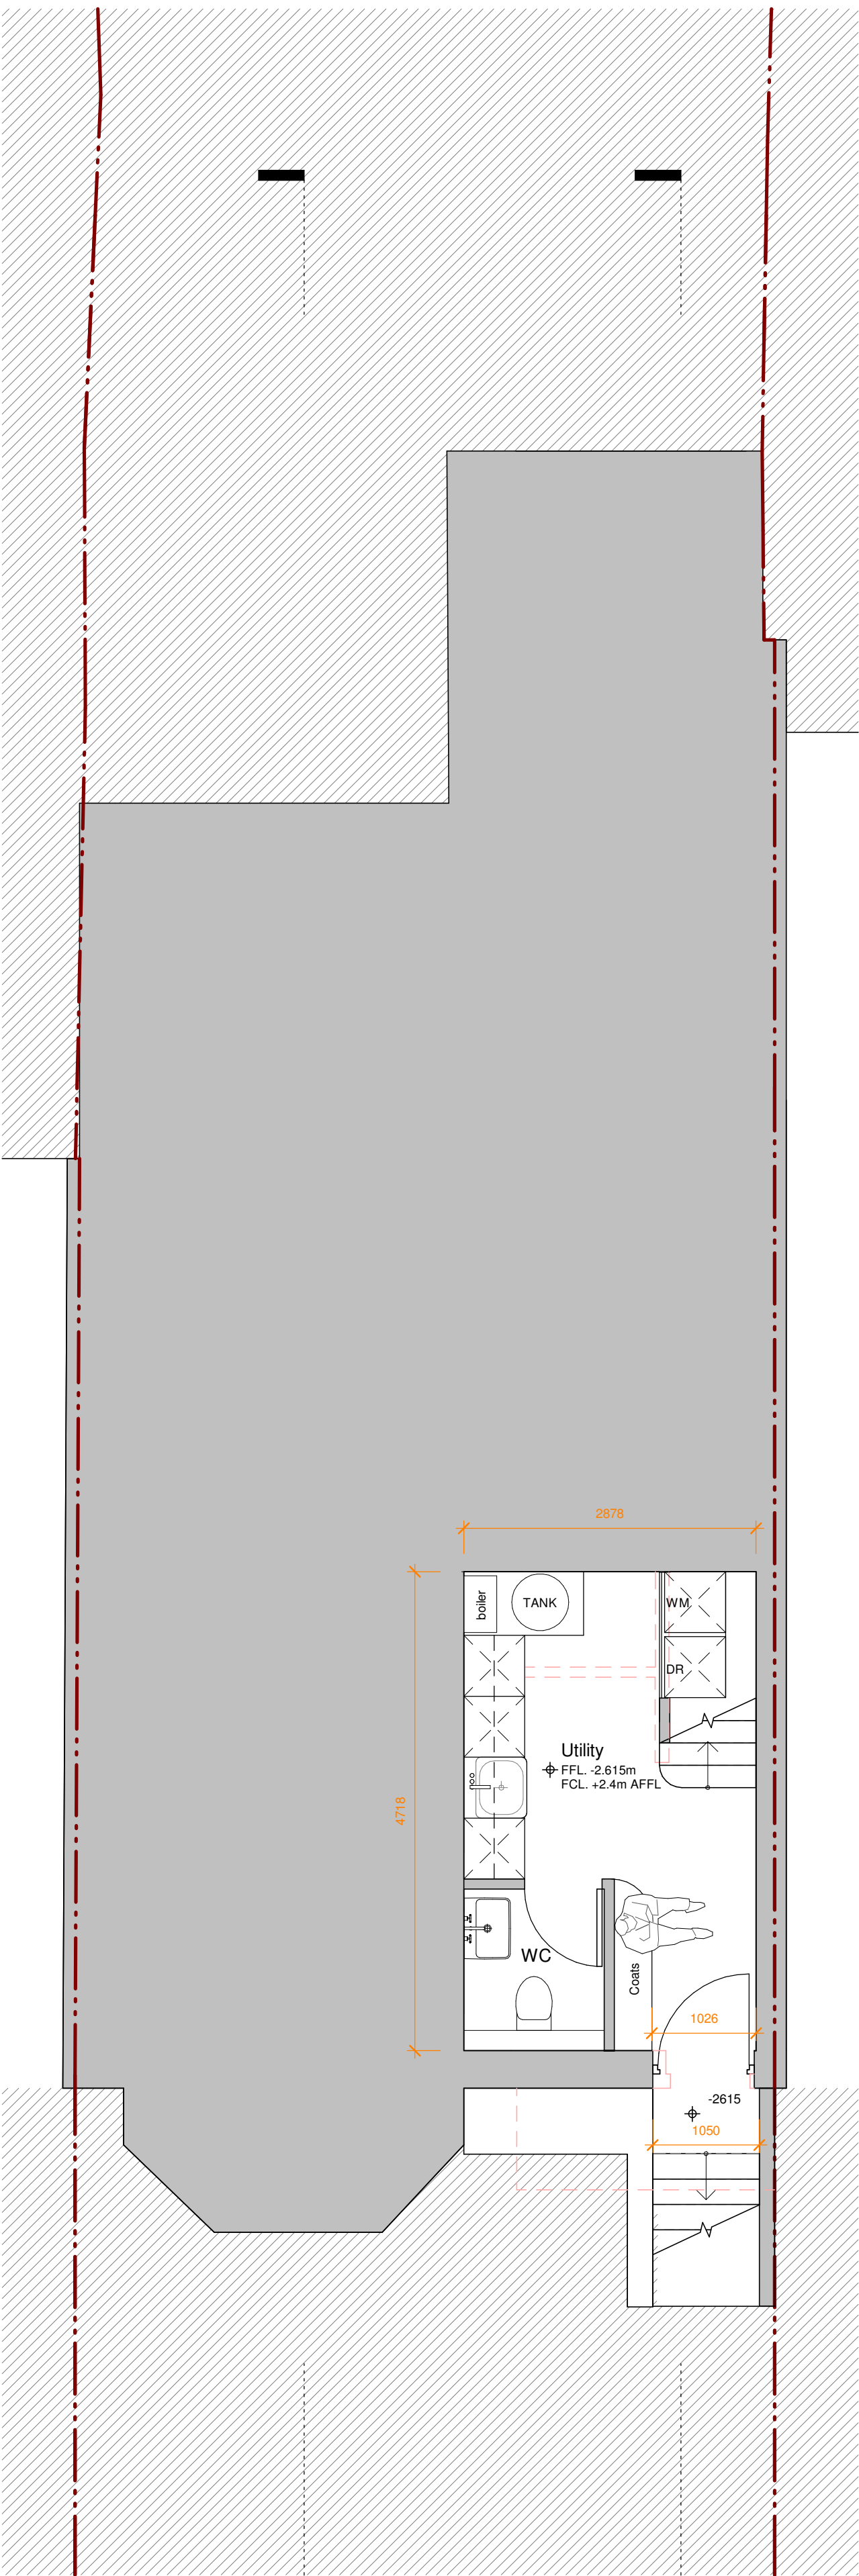


2
A08.02

1
A08.02

2 Lower Ground - Proposed

1 : 50

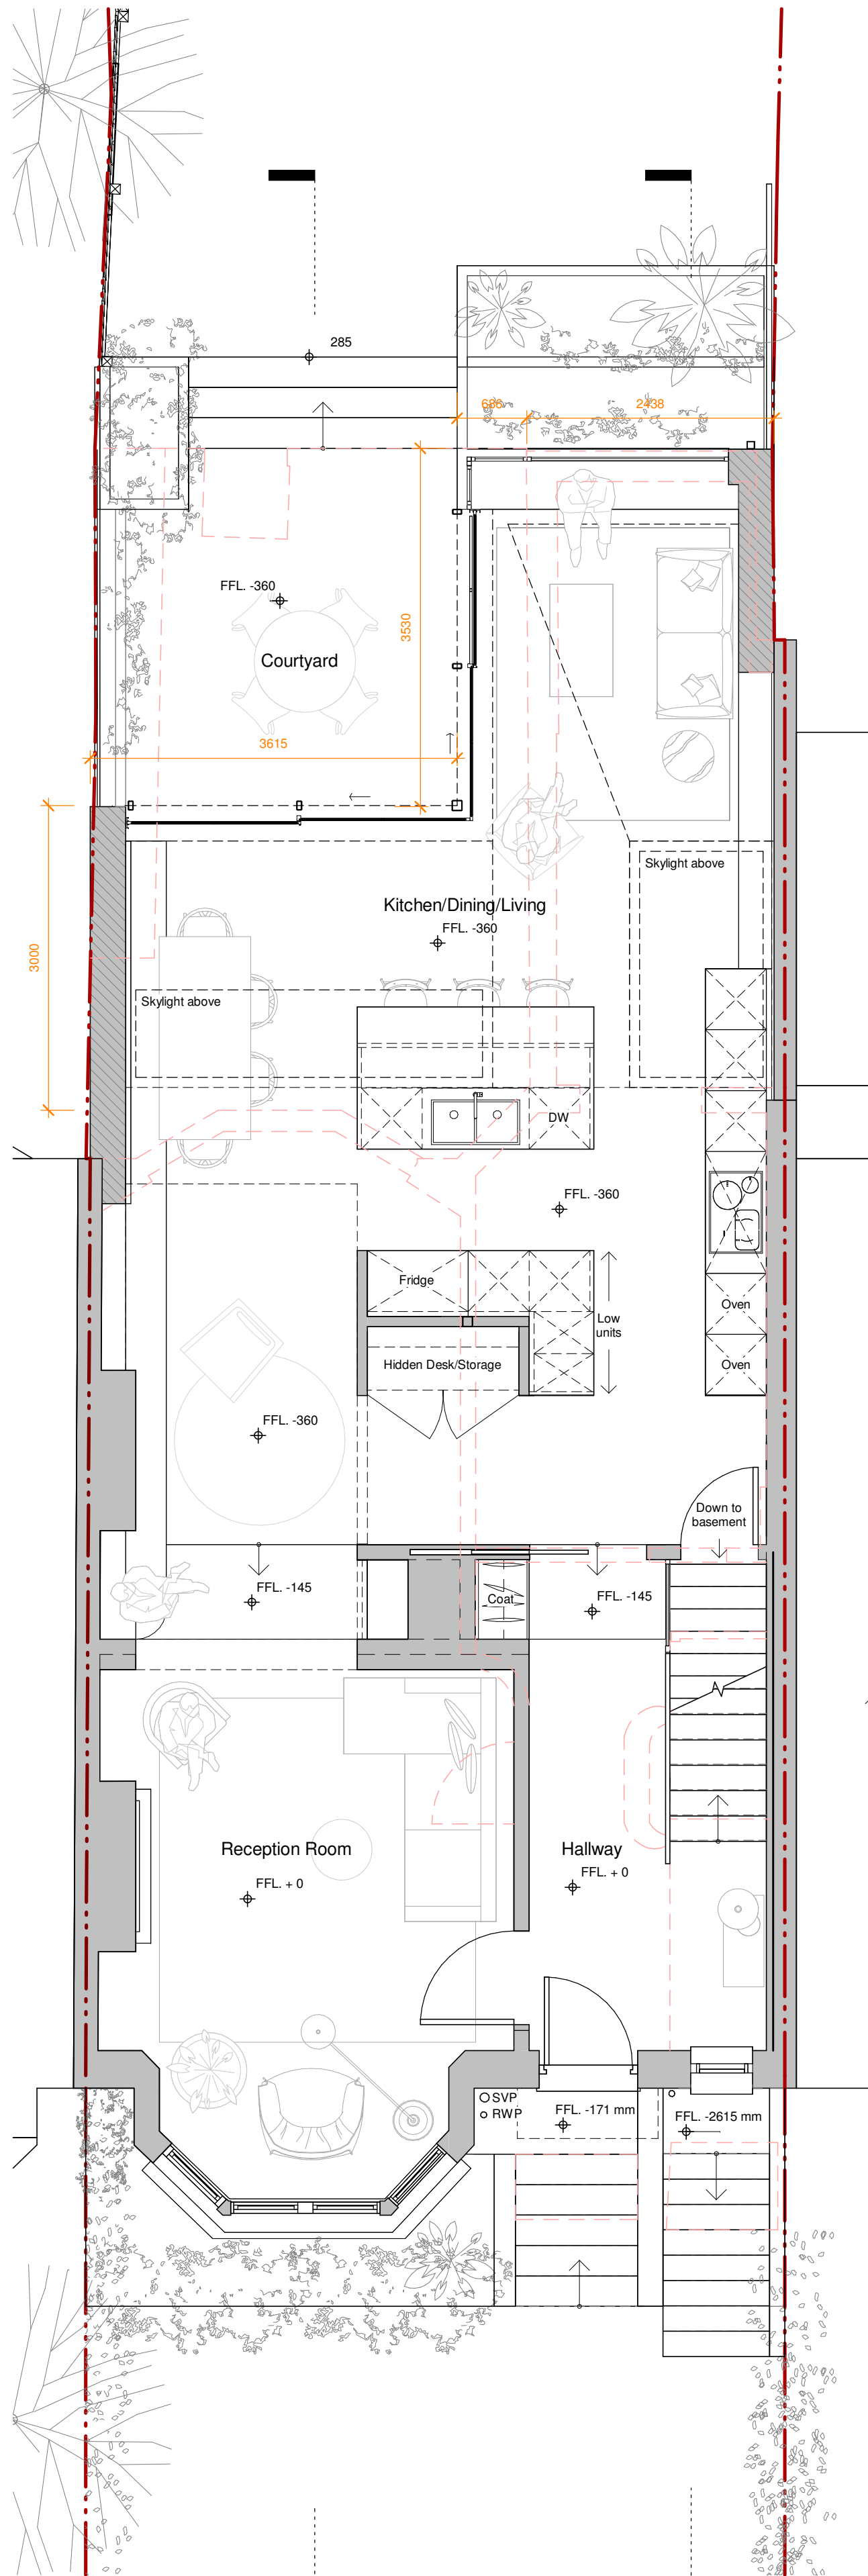


2
A08.02

1
A08.02

1 Ground Floor - Proposed

1 : 50

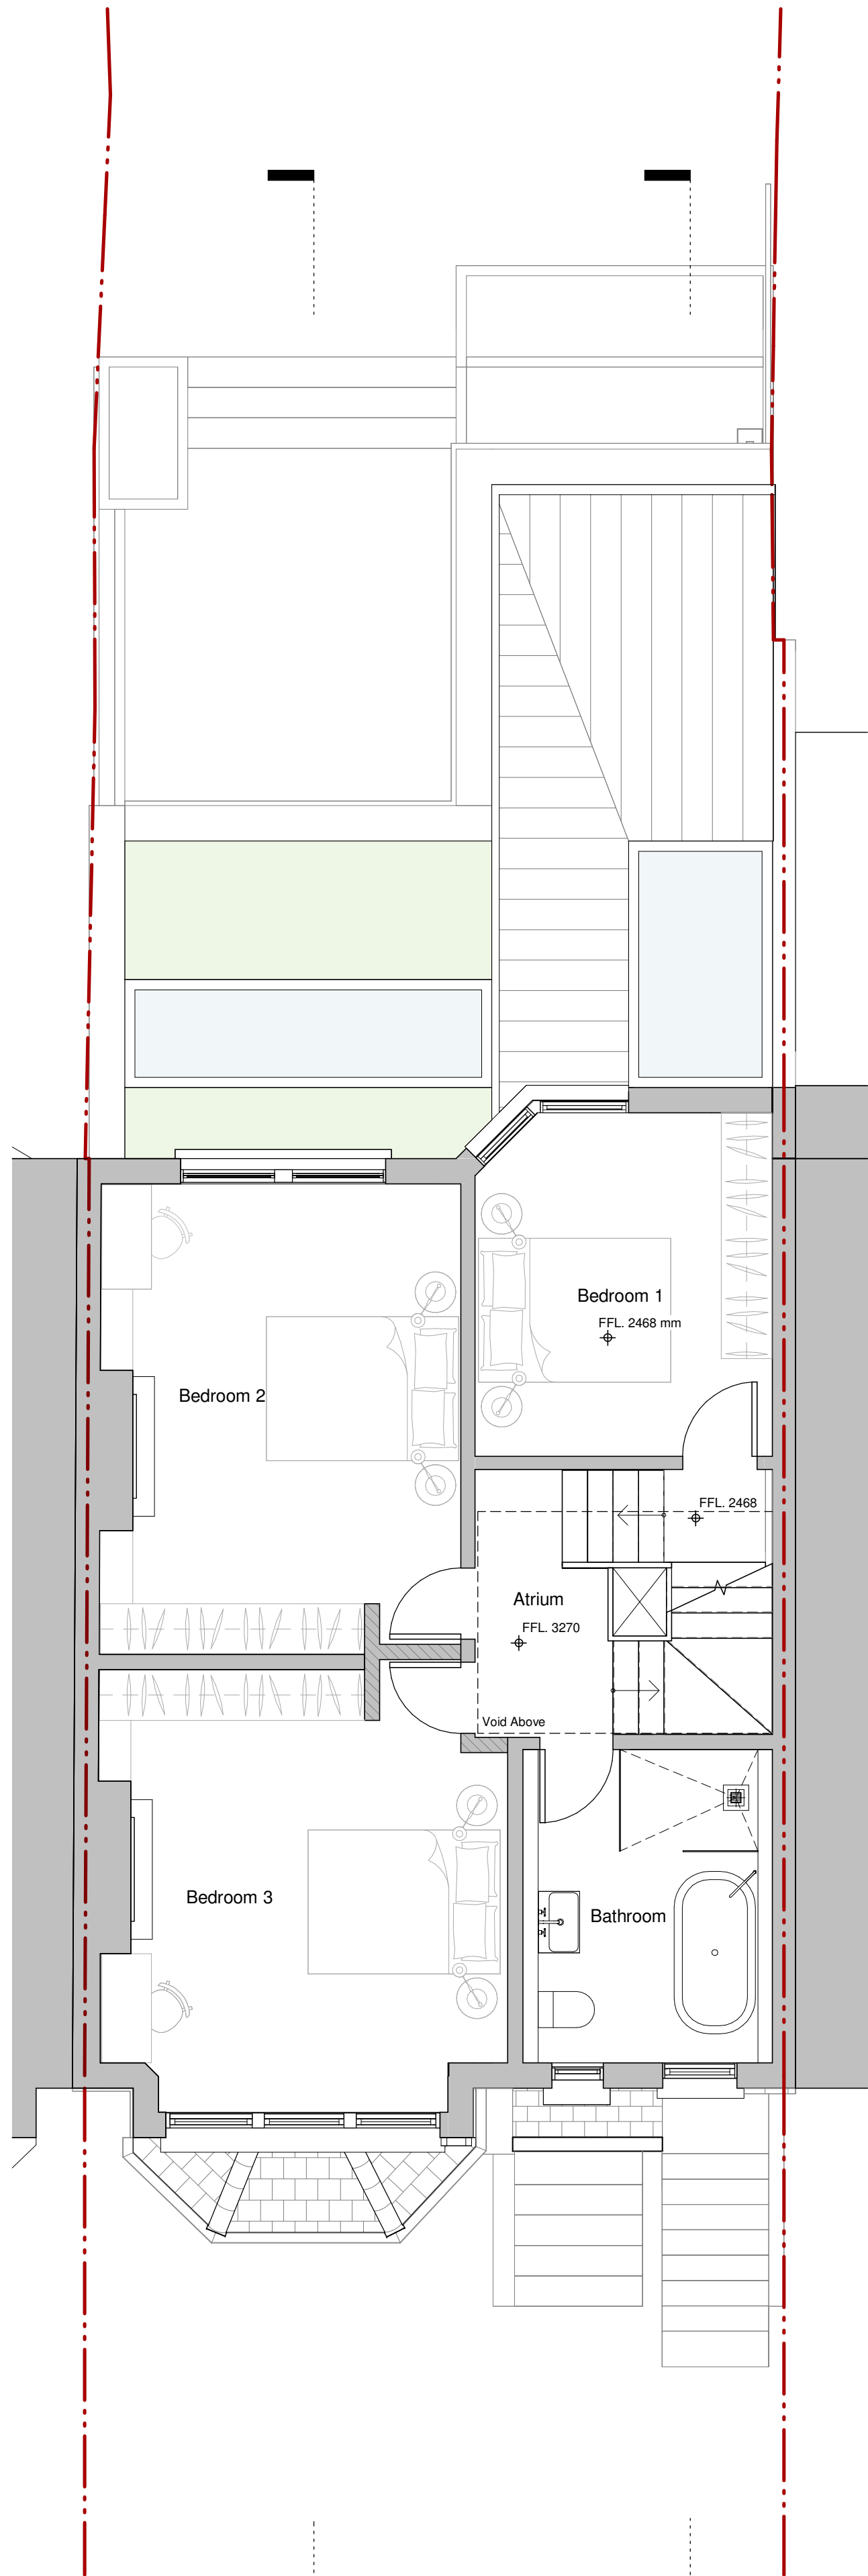

2
A08.02

1
A08.02

3 First Floor - Proposed

1 : 50

Revision	Date	Description	Initial	Checked
----------	------	-------------	---------	---------

M. Bar Yosef and A. Bar Yosef
41 Grand Ave, Muswell Hill
N10 3BS

Proposed Lower Ground, Ground & First
Floor Plans

0 500 1000 1500 2000 2500
mm

Status FOR PLANNING

Scale 1 : 50 @ A1

Drawn PD Checked

Project No. GA23

Plot Date 28/08/2023 09:35:03

BIM

Drawing no. Revision

A03.04

Drawn By:

FLASHMAN | DE WYNTER

hello@flashmandewynter.com
+44 (0)7920 489440
+44 (0)7763 142 599