



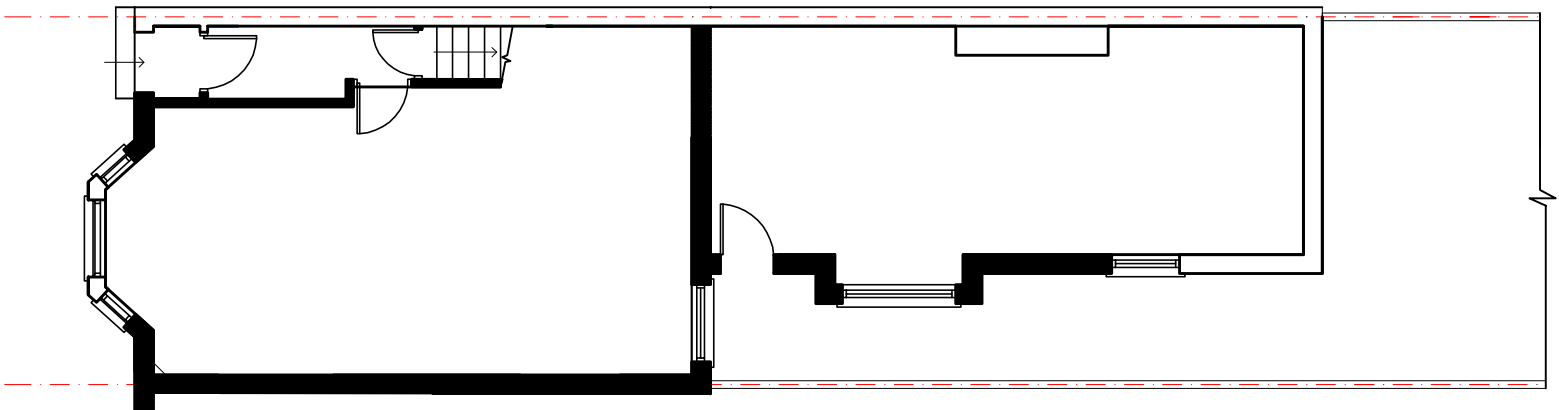

EXISTING GROUND FLOOR PLAN

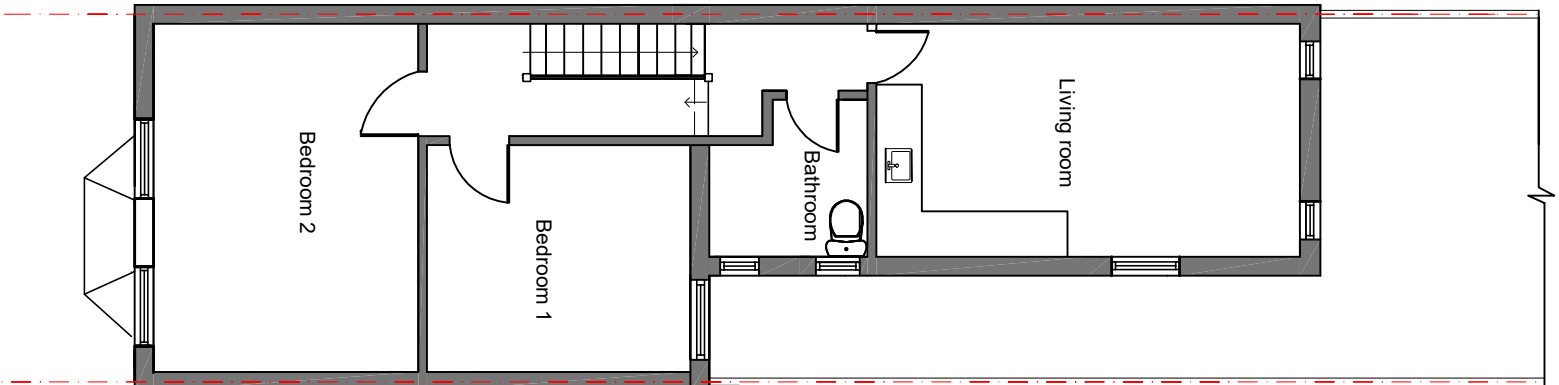

EXISTING FIRST FLOOR PLAN



Project:		Design & Drawings	
Drawing: EXISTING GROUND and FIRST FLOOR PLAN		Saadet Eriten	
Site address: 20 STEEL ROAD N17 6YA		T.077738521147 saadeteriten@yahoo.com.tr	
		Drawing no	21A01
		Revision	1
		Scale	1 : 100
		Date	Aug 2023