



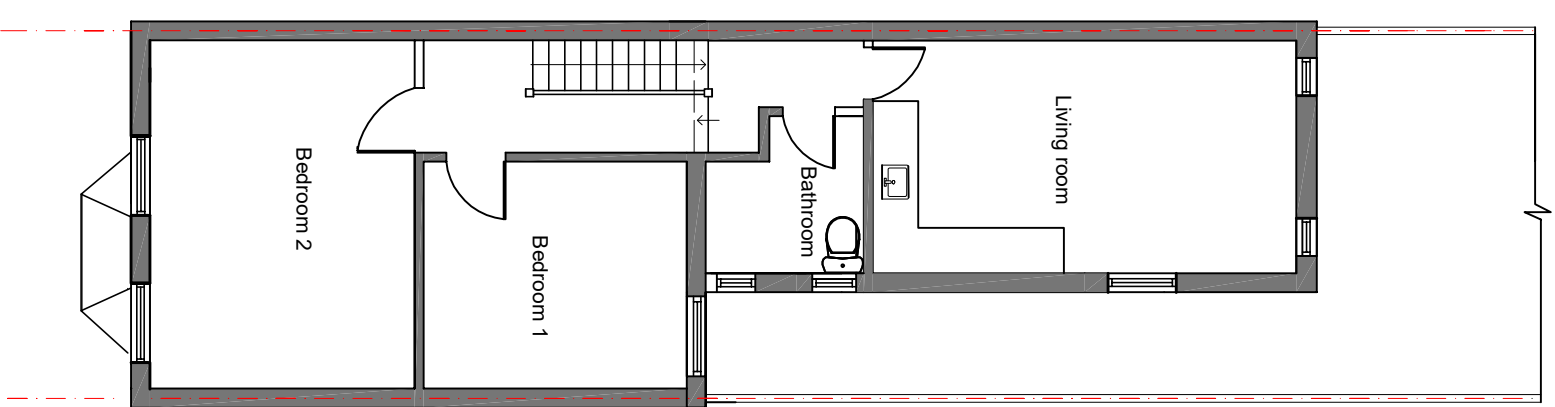

EXISTING FIRST FLOOR PLAN

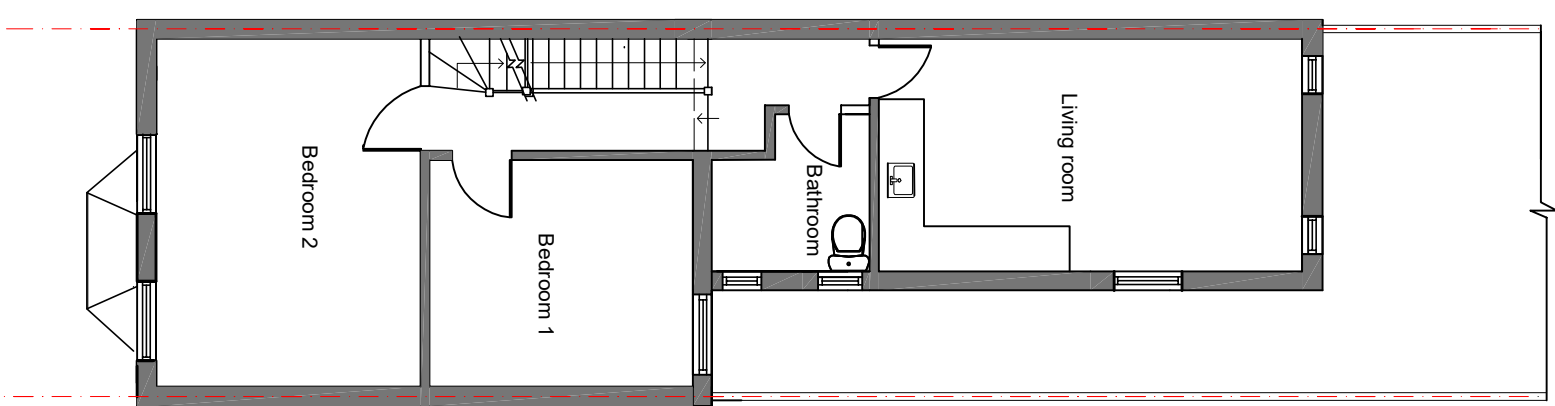

PROPOSED FIRST FLOOR PLAN



Project:		Design & Drawings		
Drawing: EXISTING and PROPOSED FIRST FLOOR PLAN		Saadet Eriten		
Site address: 20 STEEL ROAD N17 6YA		T.07738521147 saadeteriten@yahoo.com.tr		
		Drawing no	Revision	Scale
		21A02	1	100
				Date
				Aug 2023