


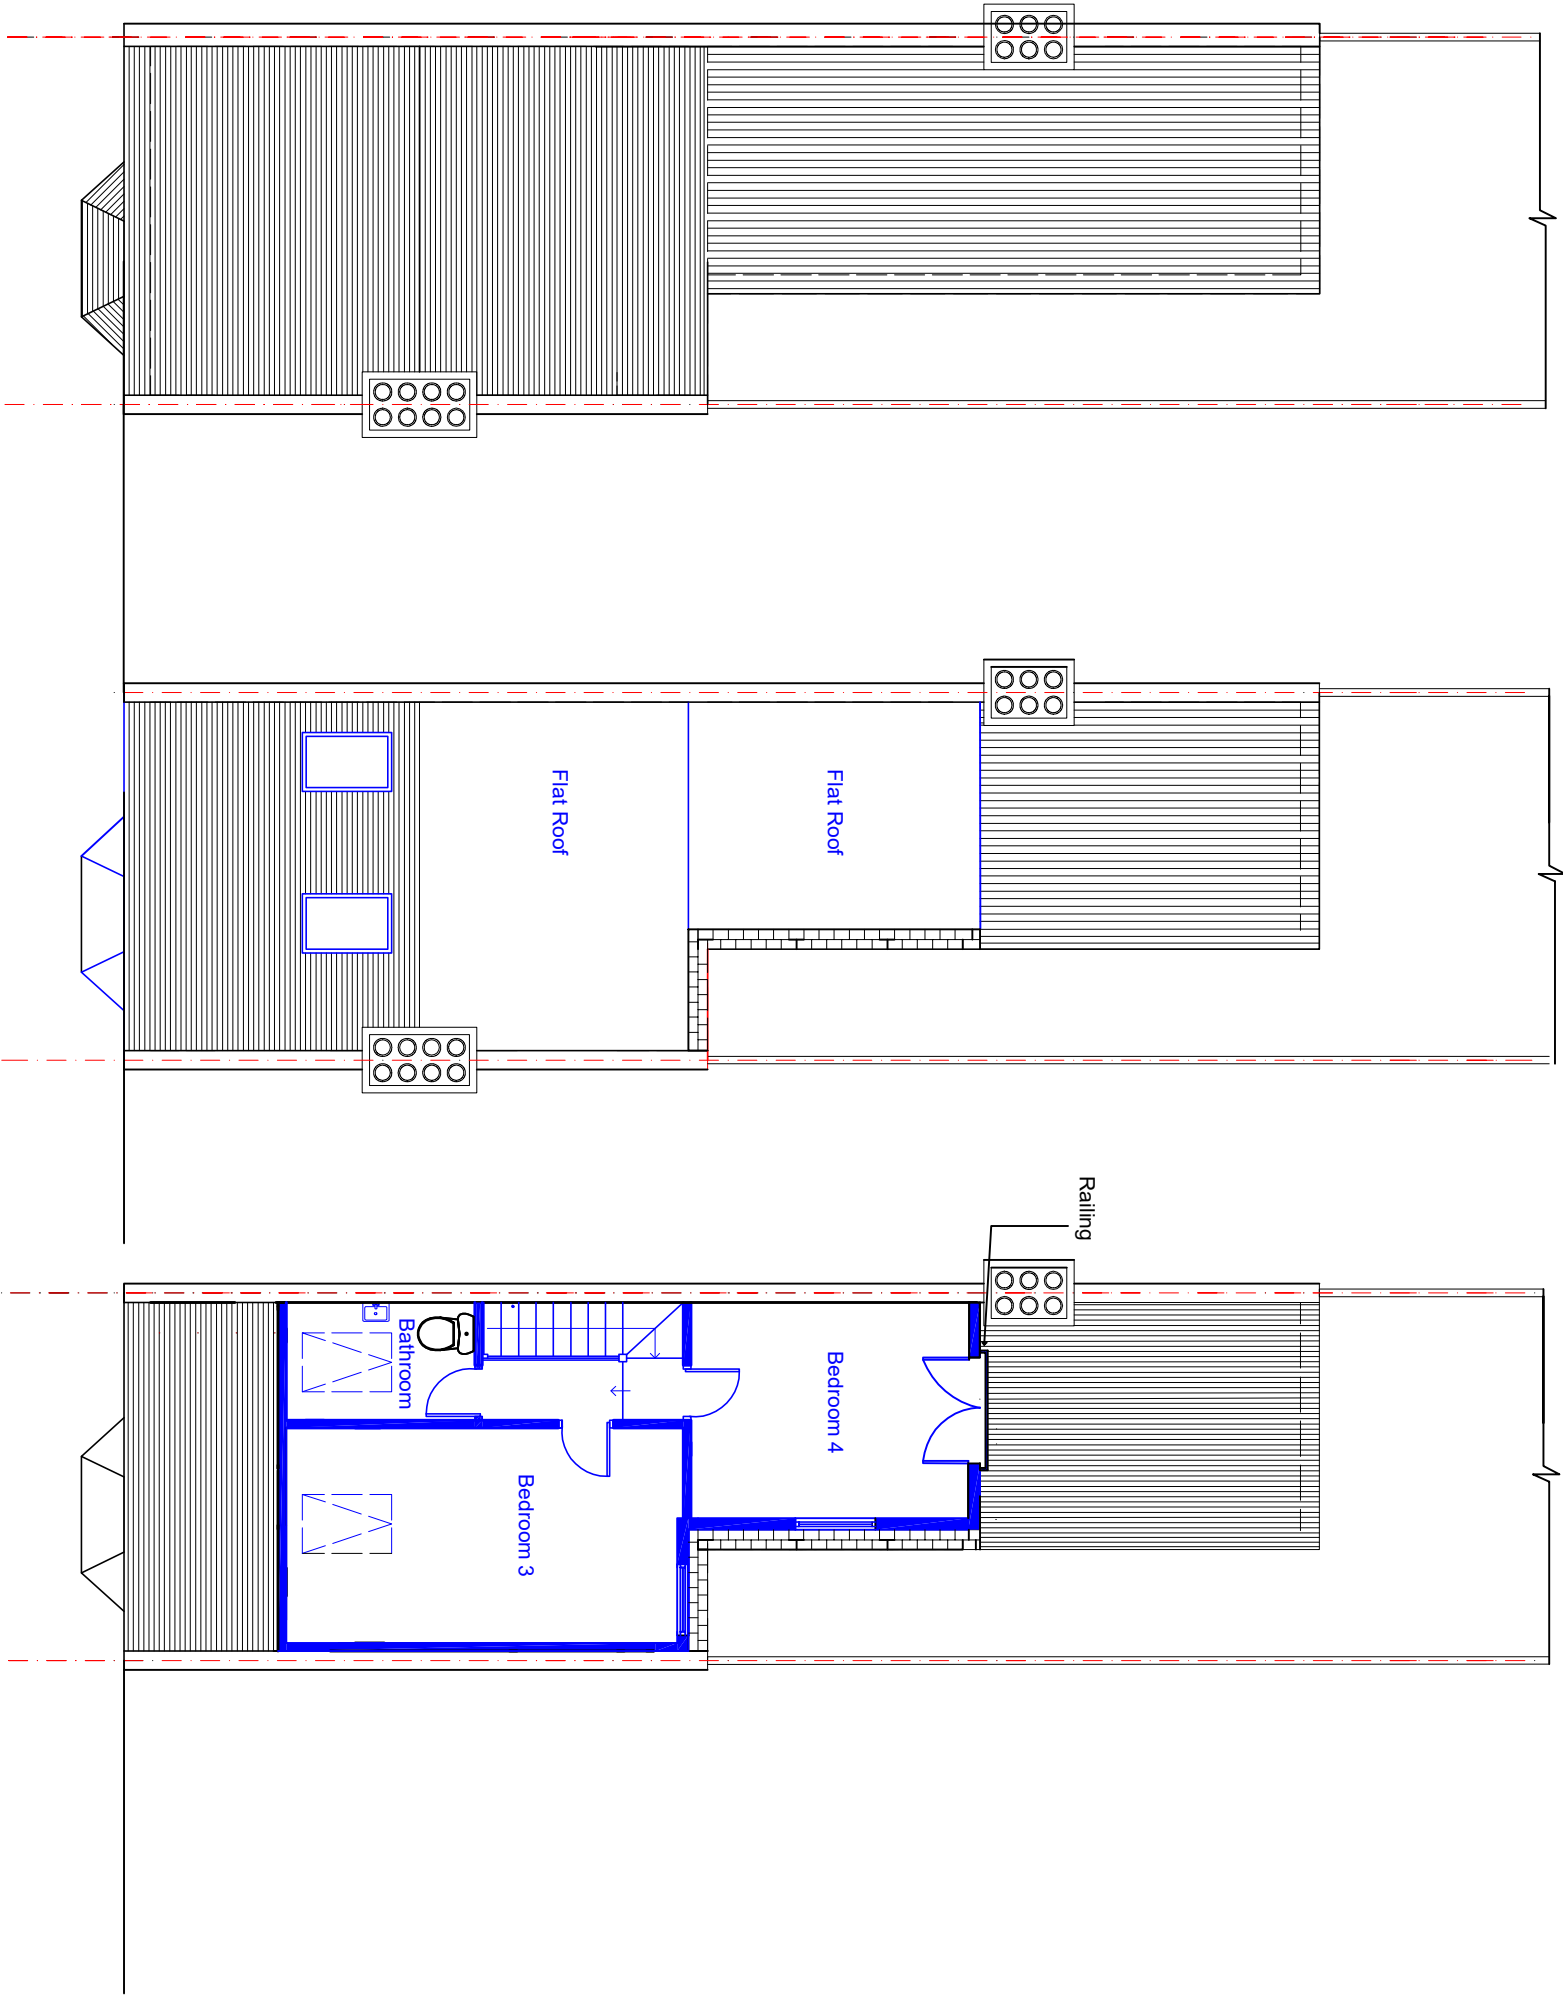

EXISTING ROOF PLAN

PROPOSED ROOF PLAN

PROPOSED LOFT FLOOR PLAN



Project:				Design & Drawings			
Drawing: EXISTING and PROPOSED ROOF and LOFT PLAN				Saadet Eriten			
Site address: 20 STEEL ROAD N17 6YA				T.07738521147 saadeteriten@yahoo.com.tr			
Drawing no		Revision		Scale		Date	
21A03				1 : 100		Aug 2023	