


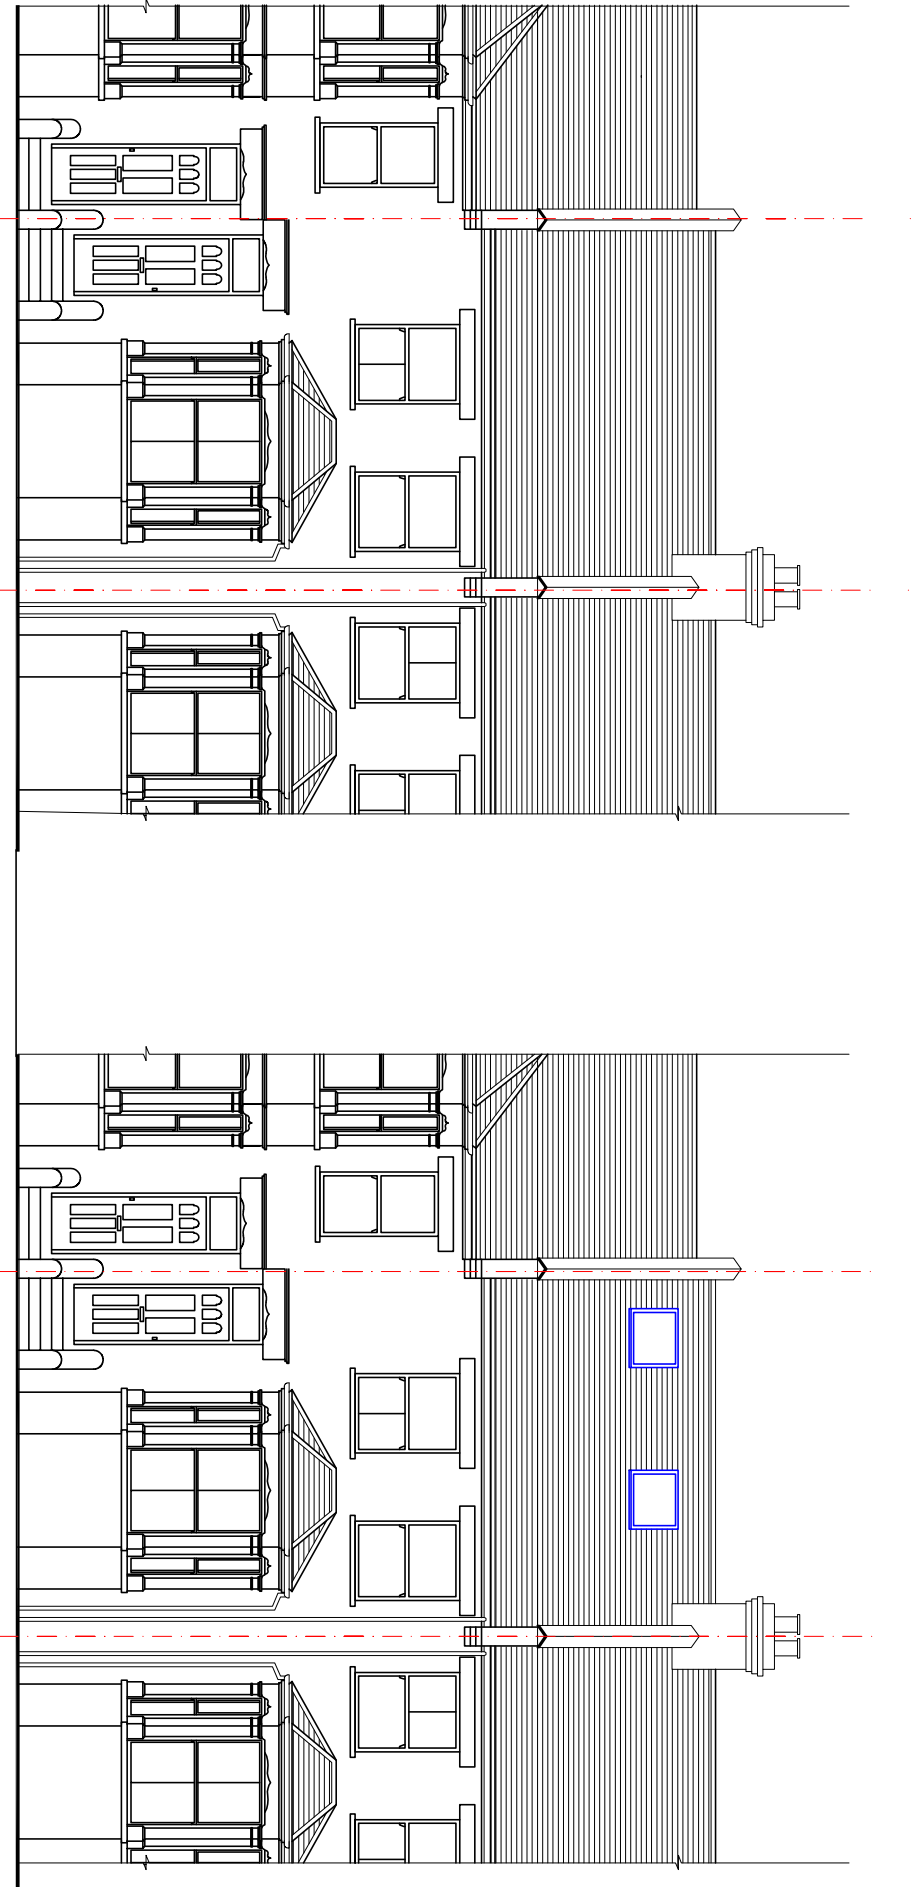

EXISTING FRONT ELEVATION

PROPOSED FRONT ELEVATION



Project:		Design & Drawings			
Drawing: EXISTING and PROPOSED FRONT ELEVATION		Saadet Eriten			
Site address: 20 STEEL ROAD N17 6YA		T.07738521147 saadeteriten@yahoo.com.tr			
		Drawing no	Revision	Scale	Date
		21A04		1 : 100	Aug 2023