


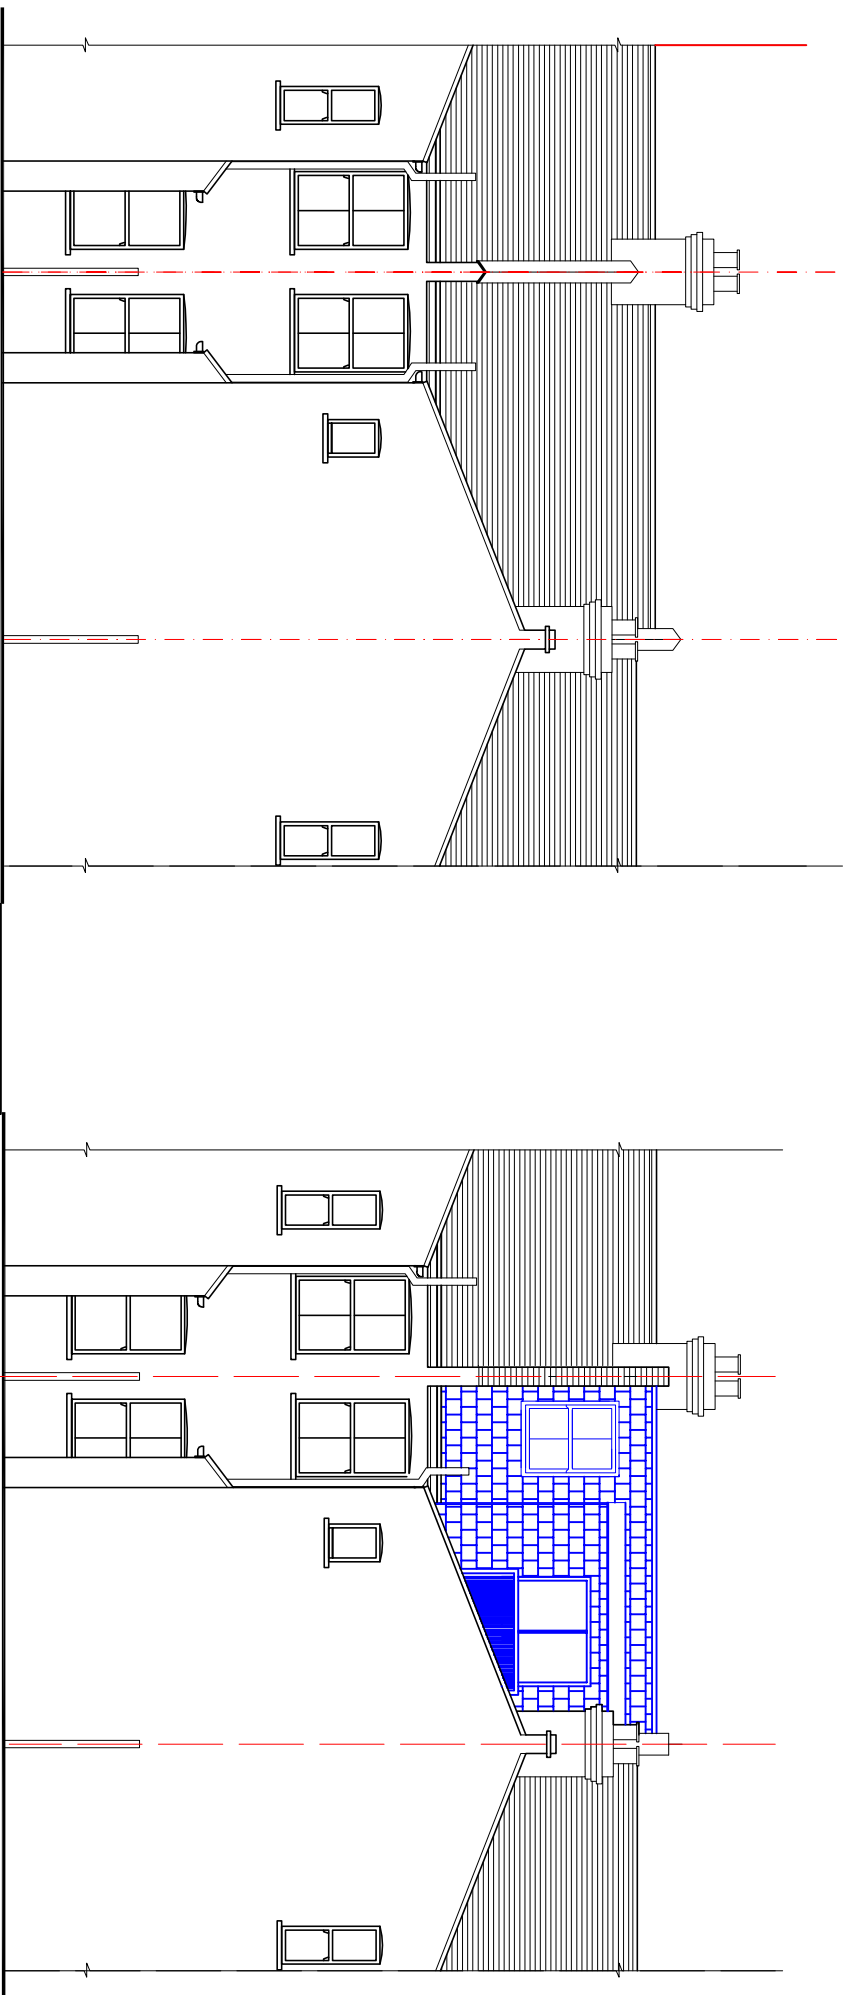

EXISTING REAR ELEVATION

PROPOSED REAR ELEVATION



Project:		Design & Drawings		
Drawing: EXISTING and PROPOSED REAR ELEVATION		Saadet Eriten		
Site address: 20 STEEL ROAD N17 6YA		T.07738521147 saadeteriten@yahoo.com.tr		
		Drawing no	Revision	Scale
		21A05		1 : 100
				Date
				Aug 2023