

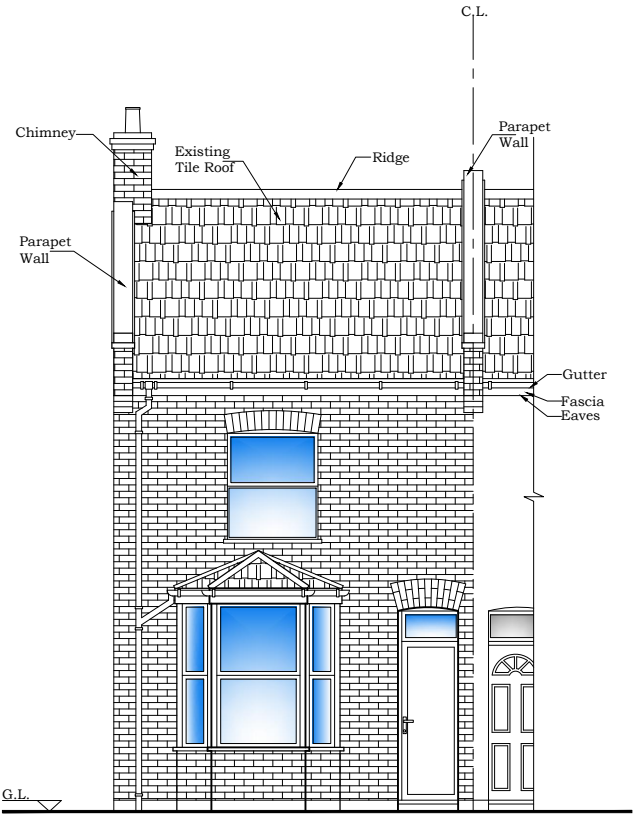


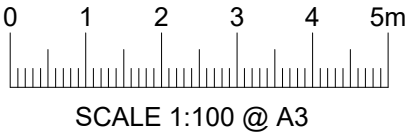

EXISTING FRONT ELEVATION

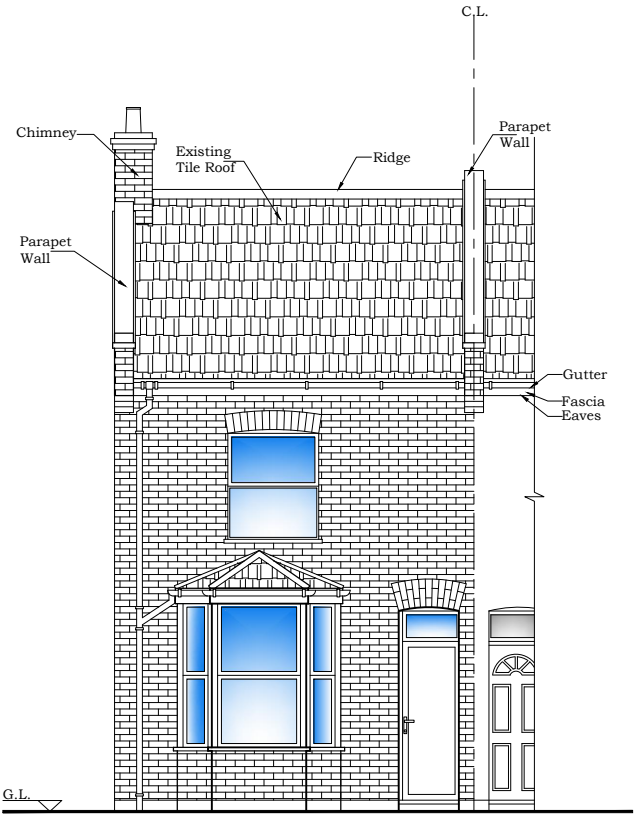

PROPOSED FRONT ELEVATION
(With No Change).

PROJECT: 14, GRAINGER ROAD, LONDON, N22 5LT.		TITLE: ELEVATIONS		STRAIGHT ARCH LTD. ARCHITECTURAL AND STRUCTURAL SERVICES TEL: 0207 345 7363 Info@straightarch.co.uk		NOTE: ALL DIMENSIONS AND DETAILS TO BE CHECKED BY CONTRACTOR ON SITE BEFORE WORK COMMENCES PARTY WALL NOTICE SHOULD BE SERVED BY OWNER.	
Date: JULY 2023		Scale: 1:100@A3		Sheet No. G1-03		File No.	