

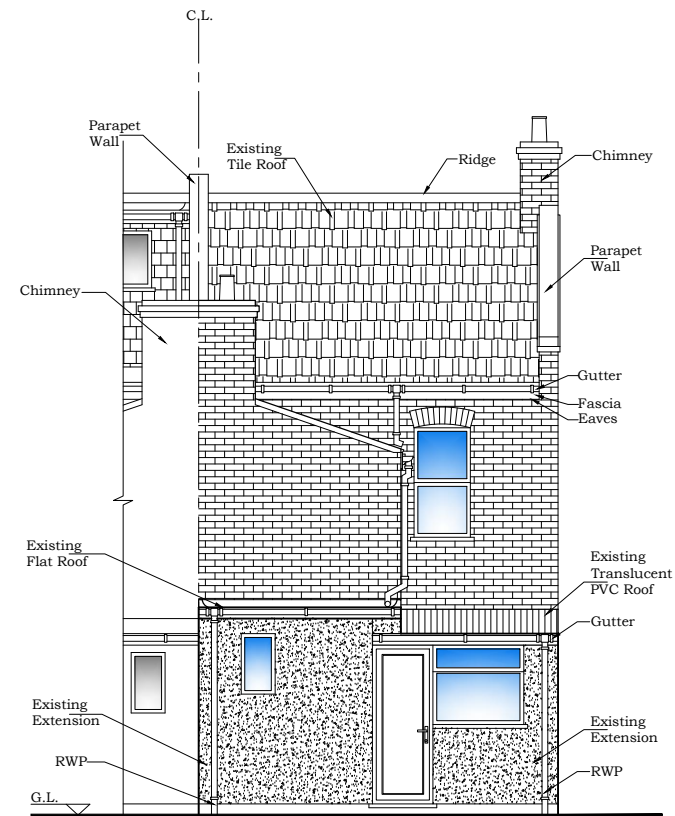


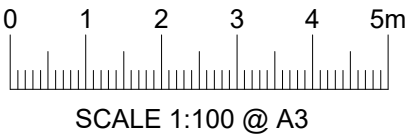

EXISTING REAR ELEVATION

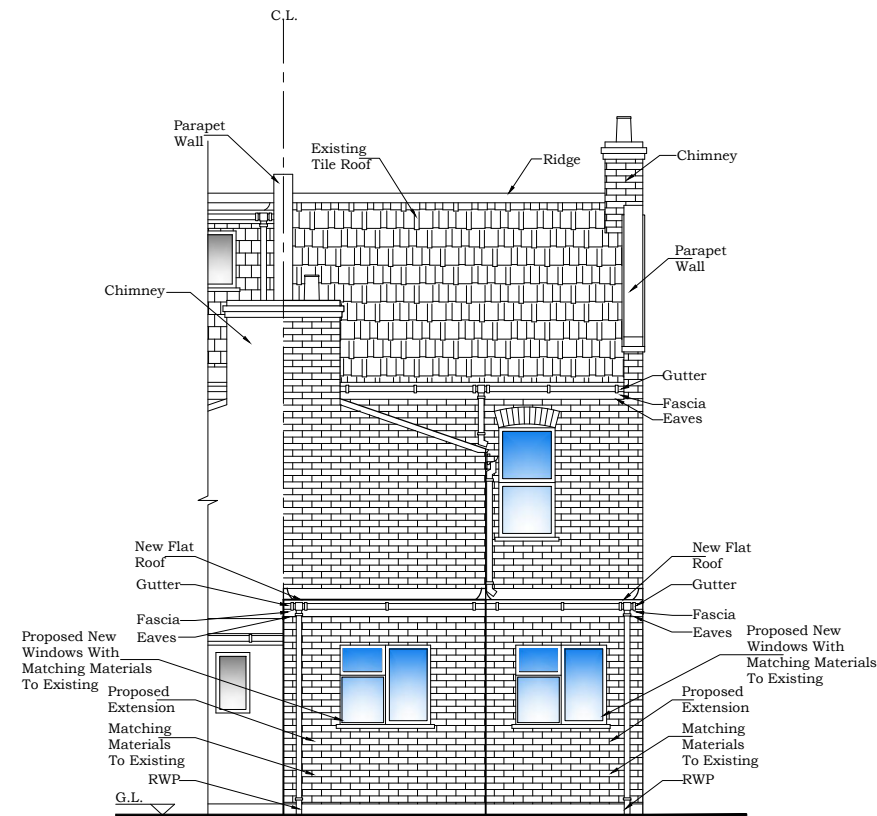

PROPOSED REAR ELEVATION

NOTE: ALL DIMENSIONS AND DETAILS TO BE CHECKED BY CONTRACTOR ON SITE BEFORE WORK COMMENCES PARTY WALL NOTICE SHOULD BE SERVED BY OWNER.	
STRAIGHT ARCH LTD. ARCHITECTURAL AND STRUCTURAL SERVICES TEL: 0207 345 7363 Info@straightarch.co.uk	
TITLE: ELEVATIONS	
PROJECT: 14, GRAINGER ROAD, LONDON, N22 5LT.	Date: JULY 2023 Scale: 1:100@A3 Sheet No. G1-02 File No.