



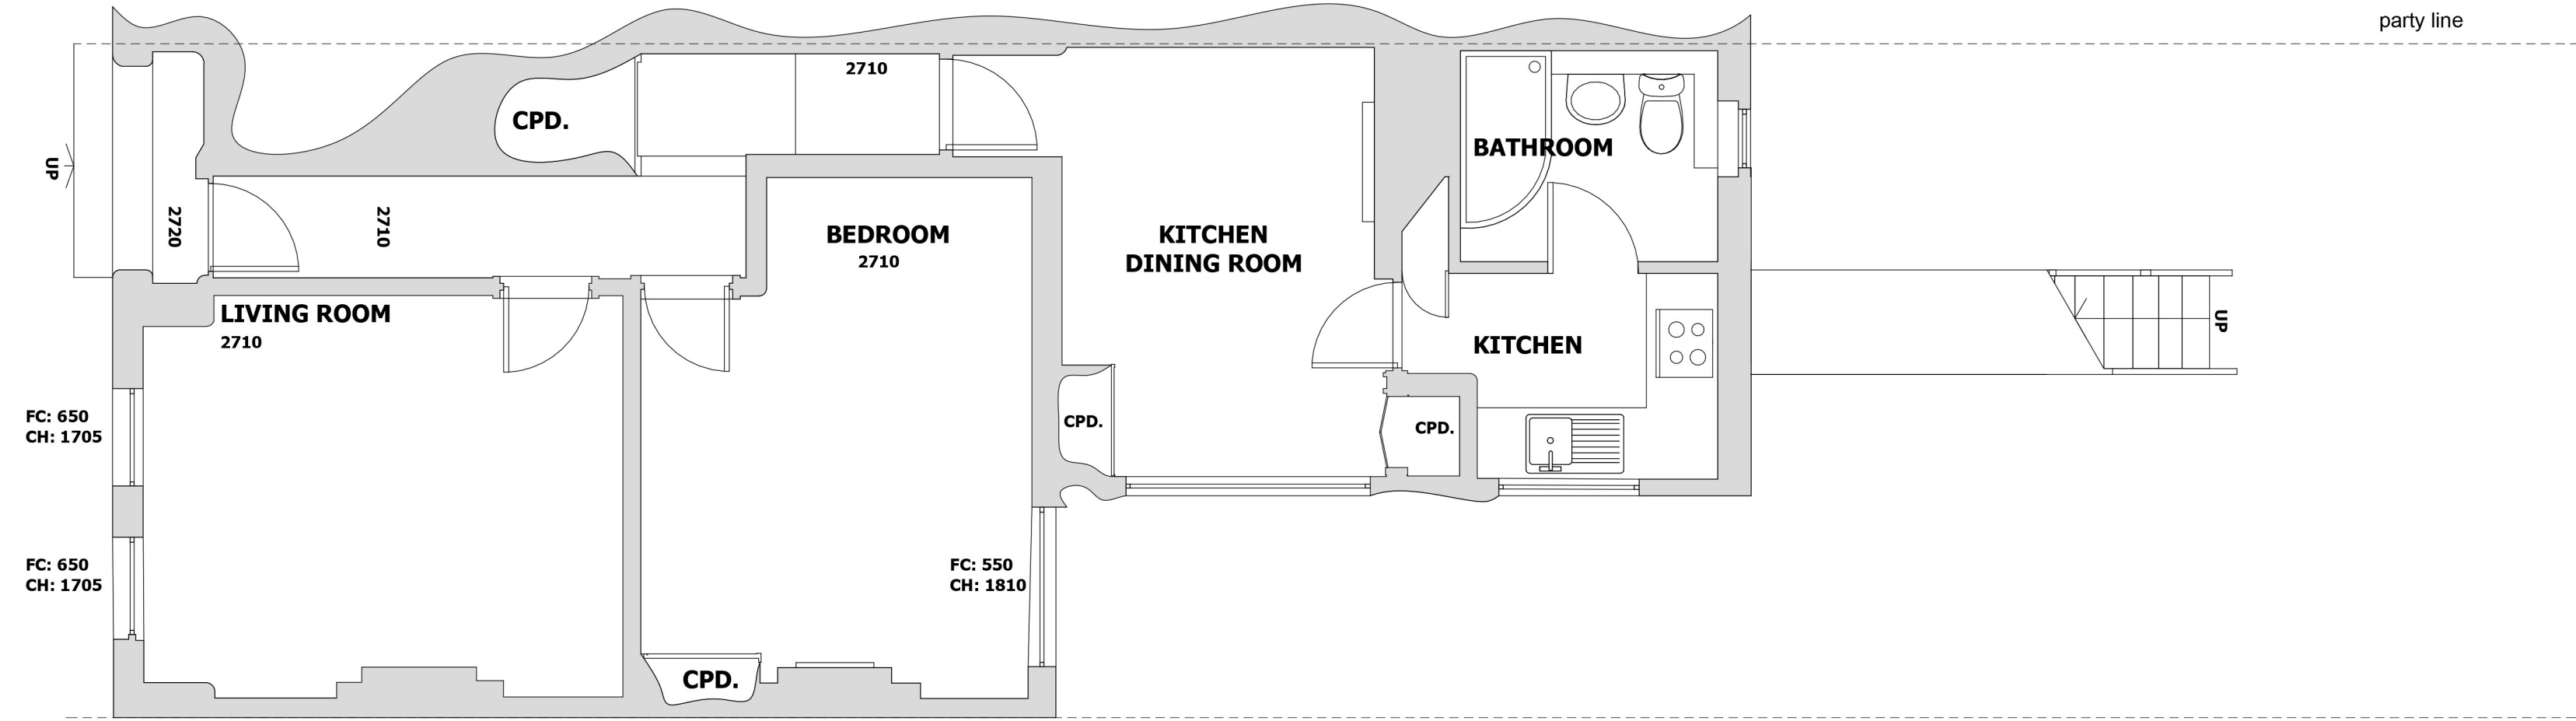


168 GLADSTONE AVENUE EXISTING GROUND FLOOR PLAN
Scale: 1 : 50

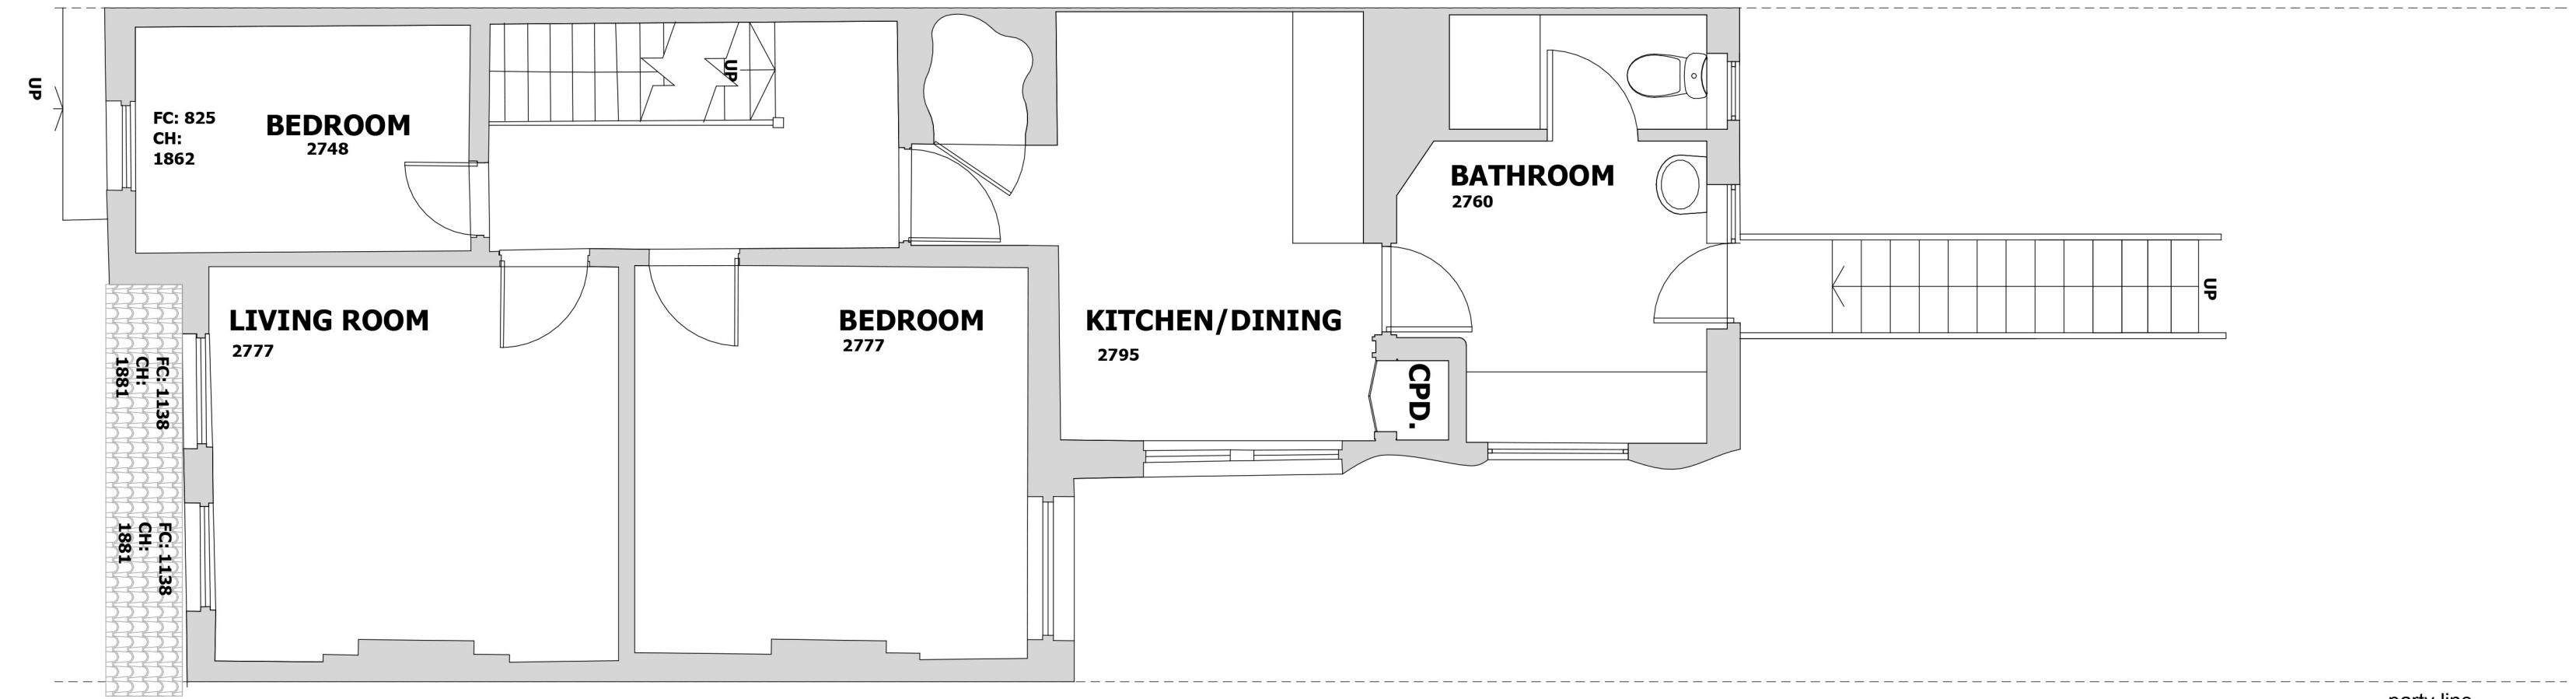


168A GLADSTONE AVENUE EXISTING FIRST FLOOR PLAN
Scale: 1 : 50




EXISTING FRONT ELEVATION
Scale: 1 : 50

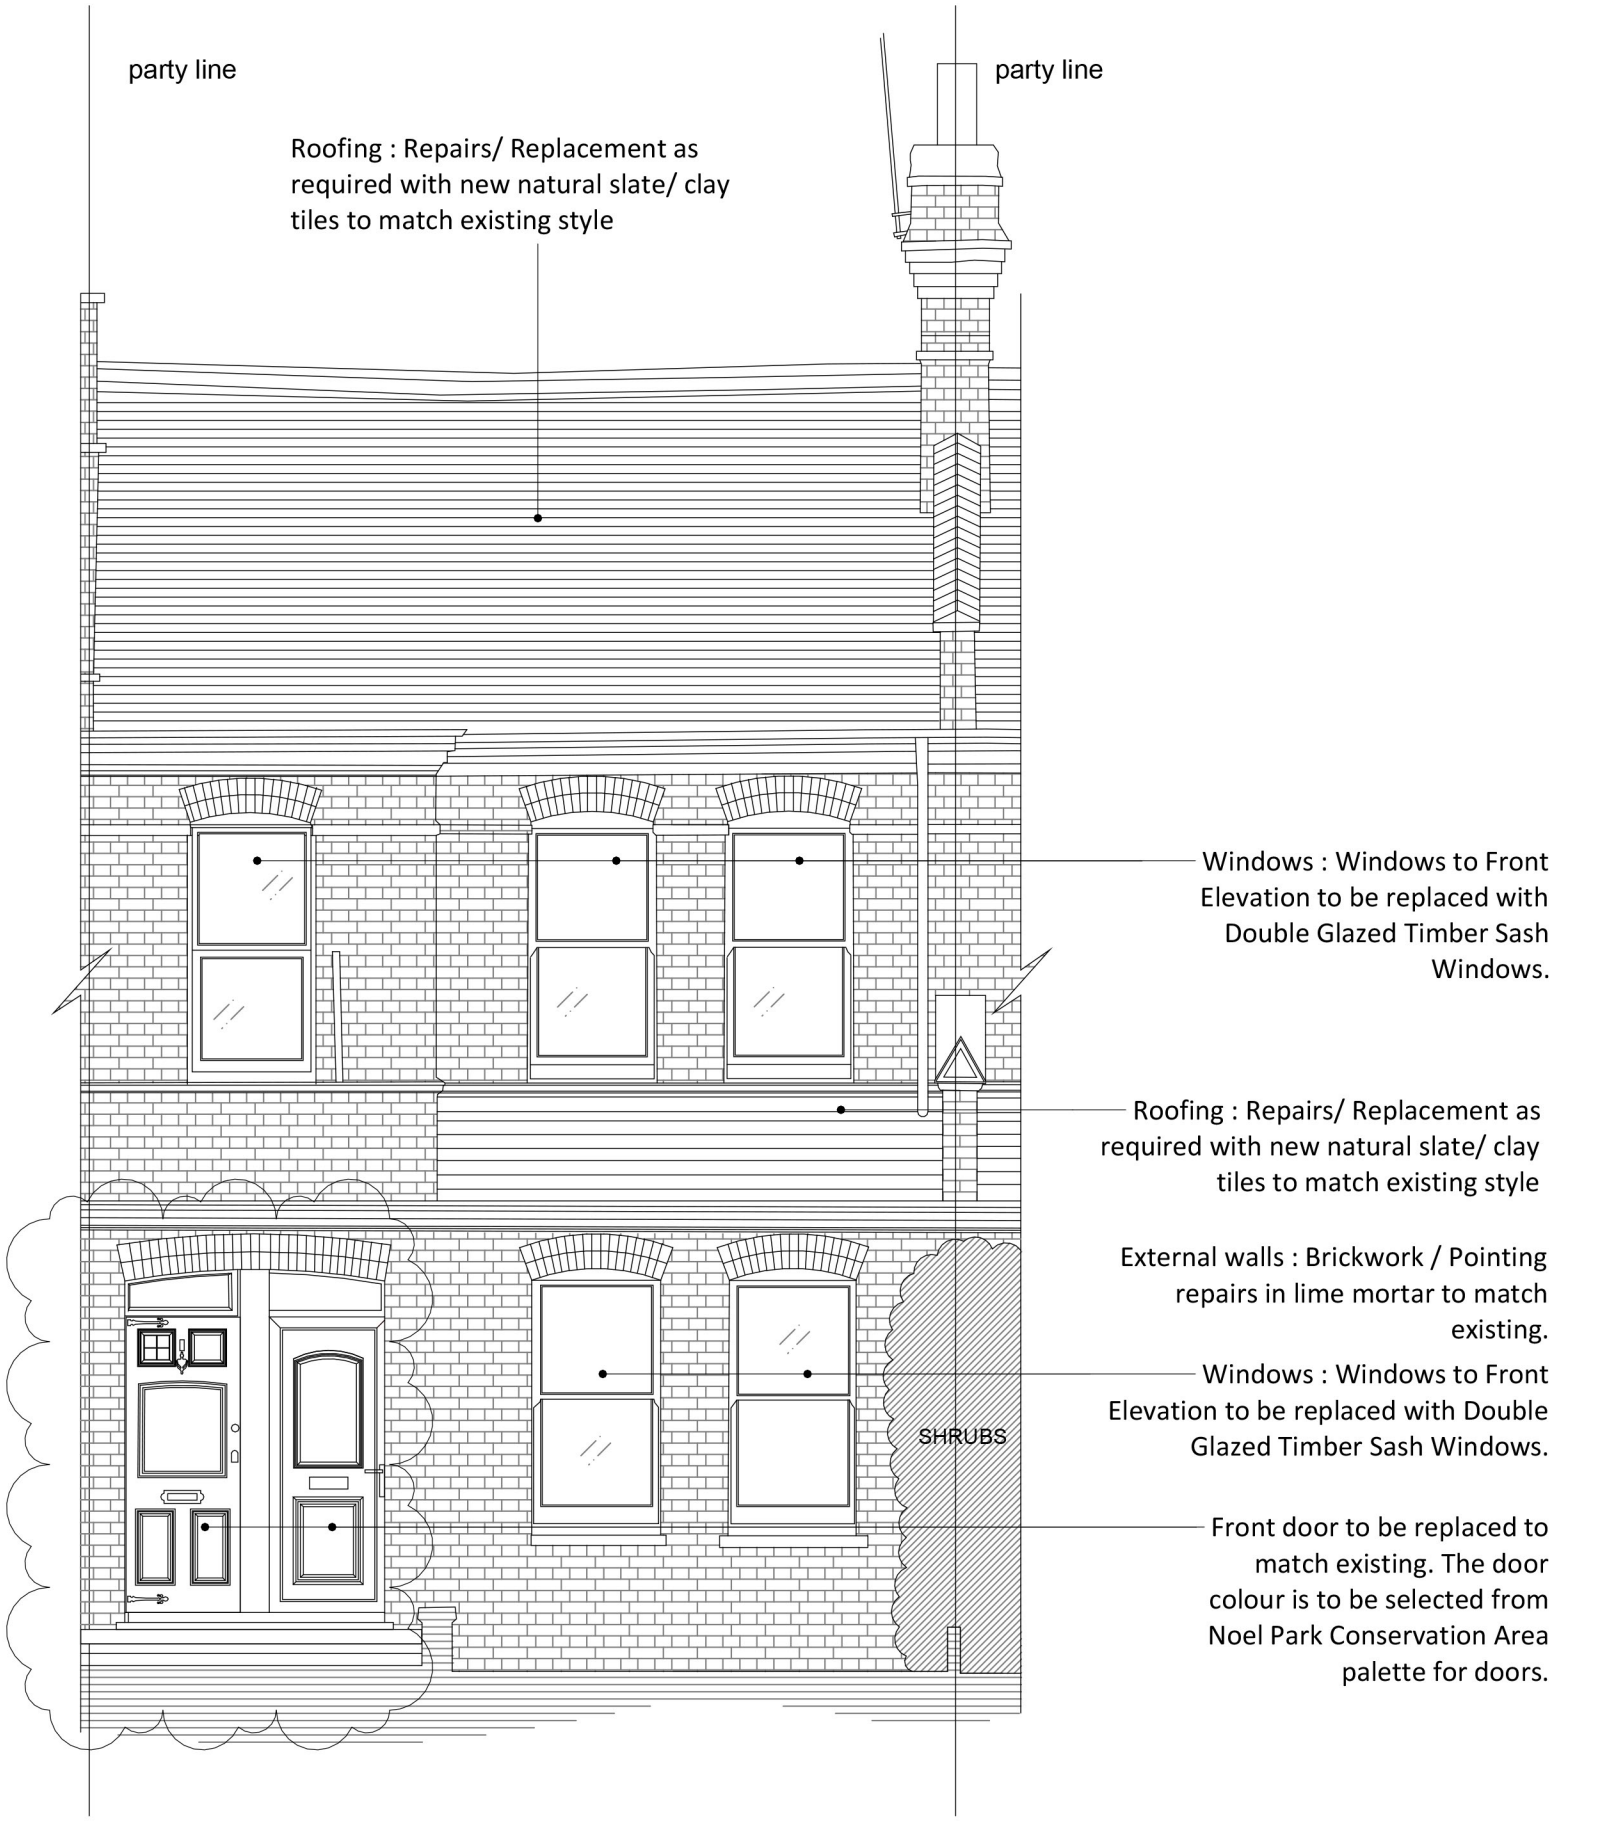

PROPOSED FRONT ELEVATION
Scale: 1 : 50

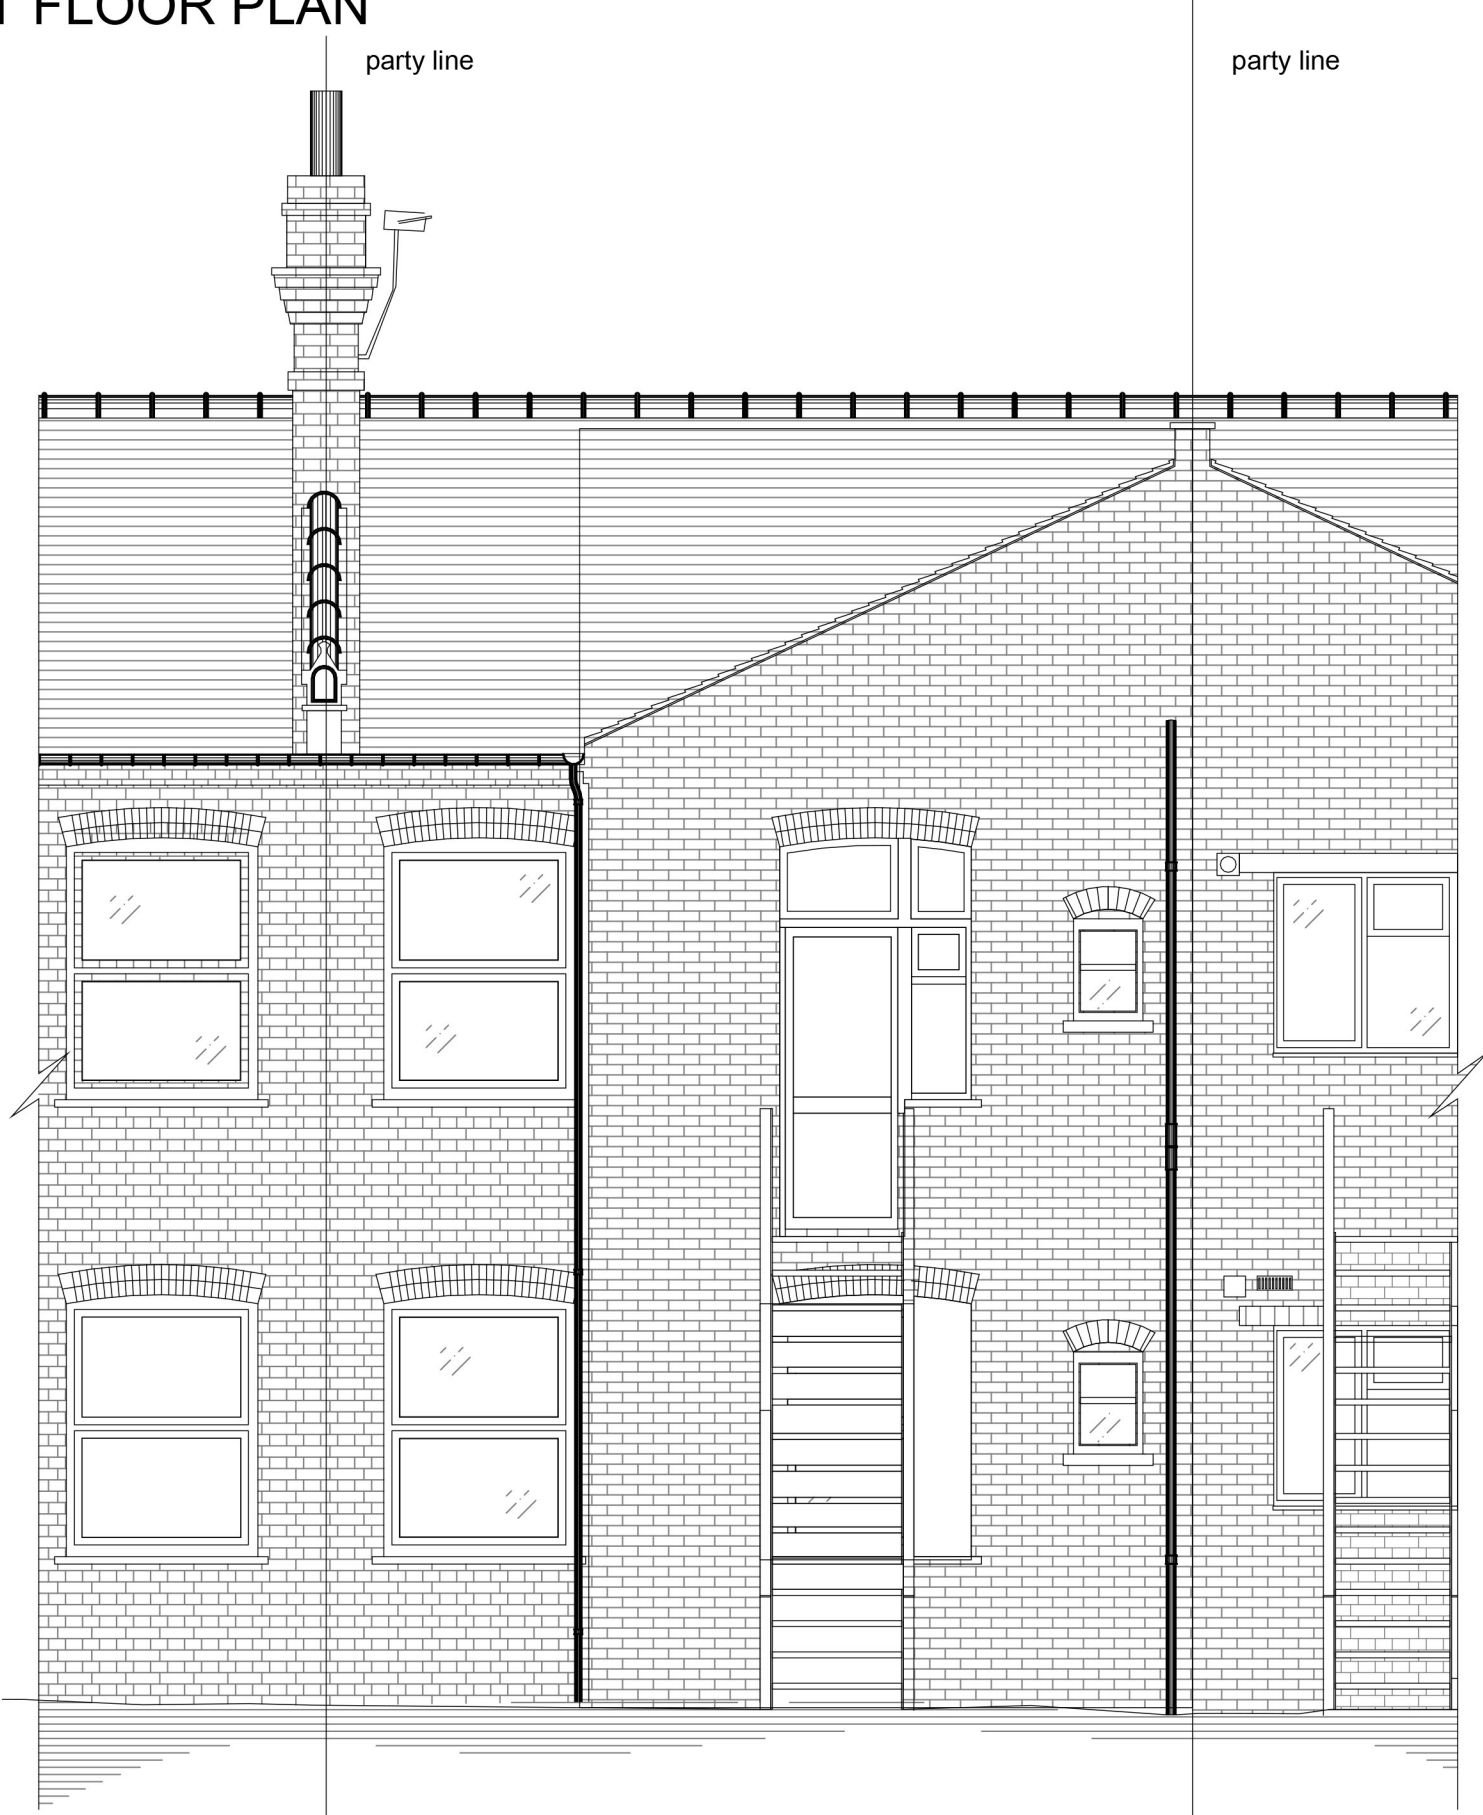

168 GLADSTONE AVENUE EXISTING REAR ELEVATION
Scale: 1 : 50

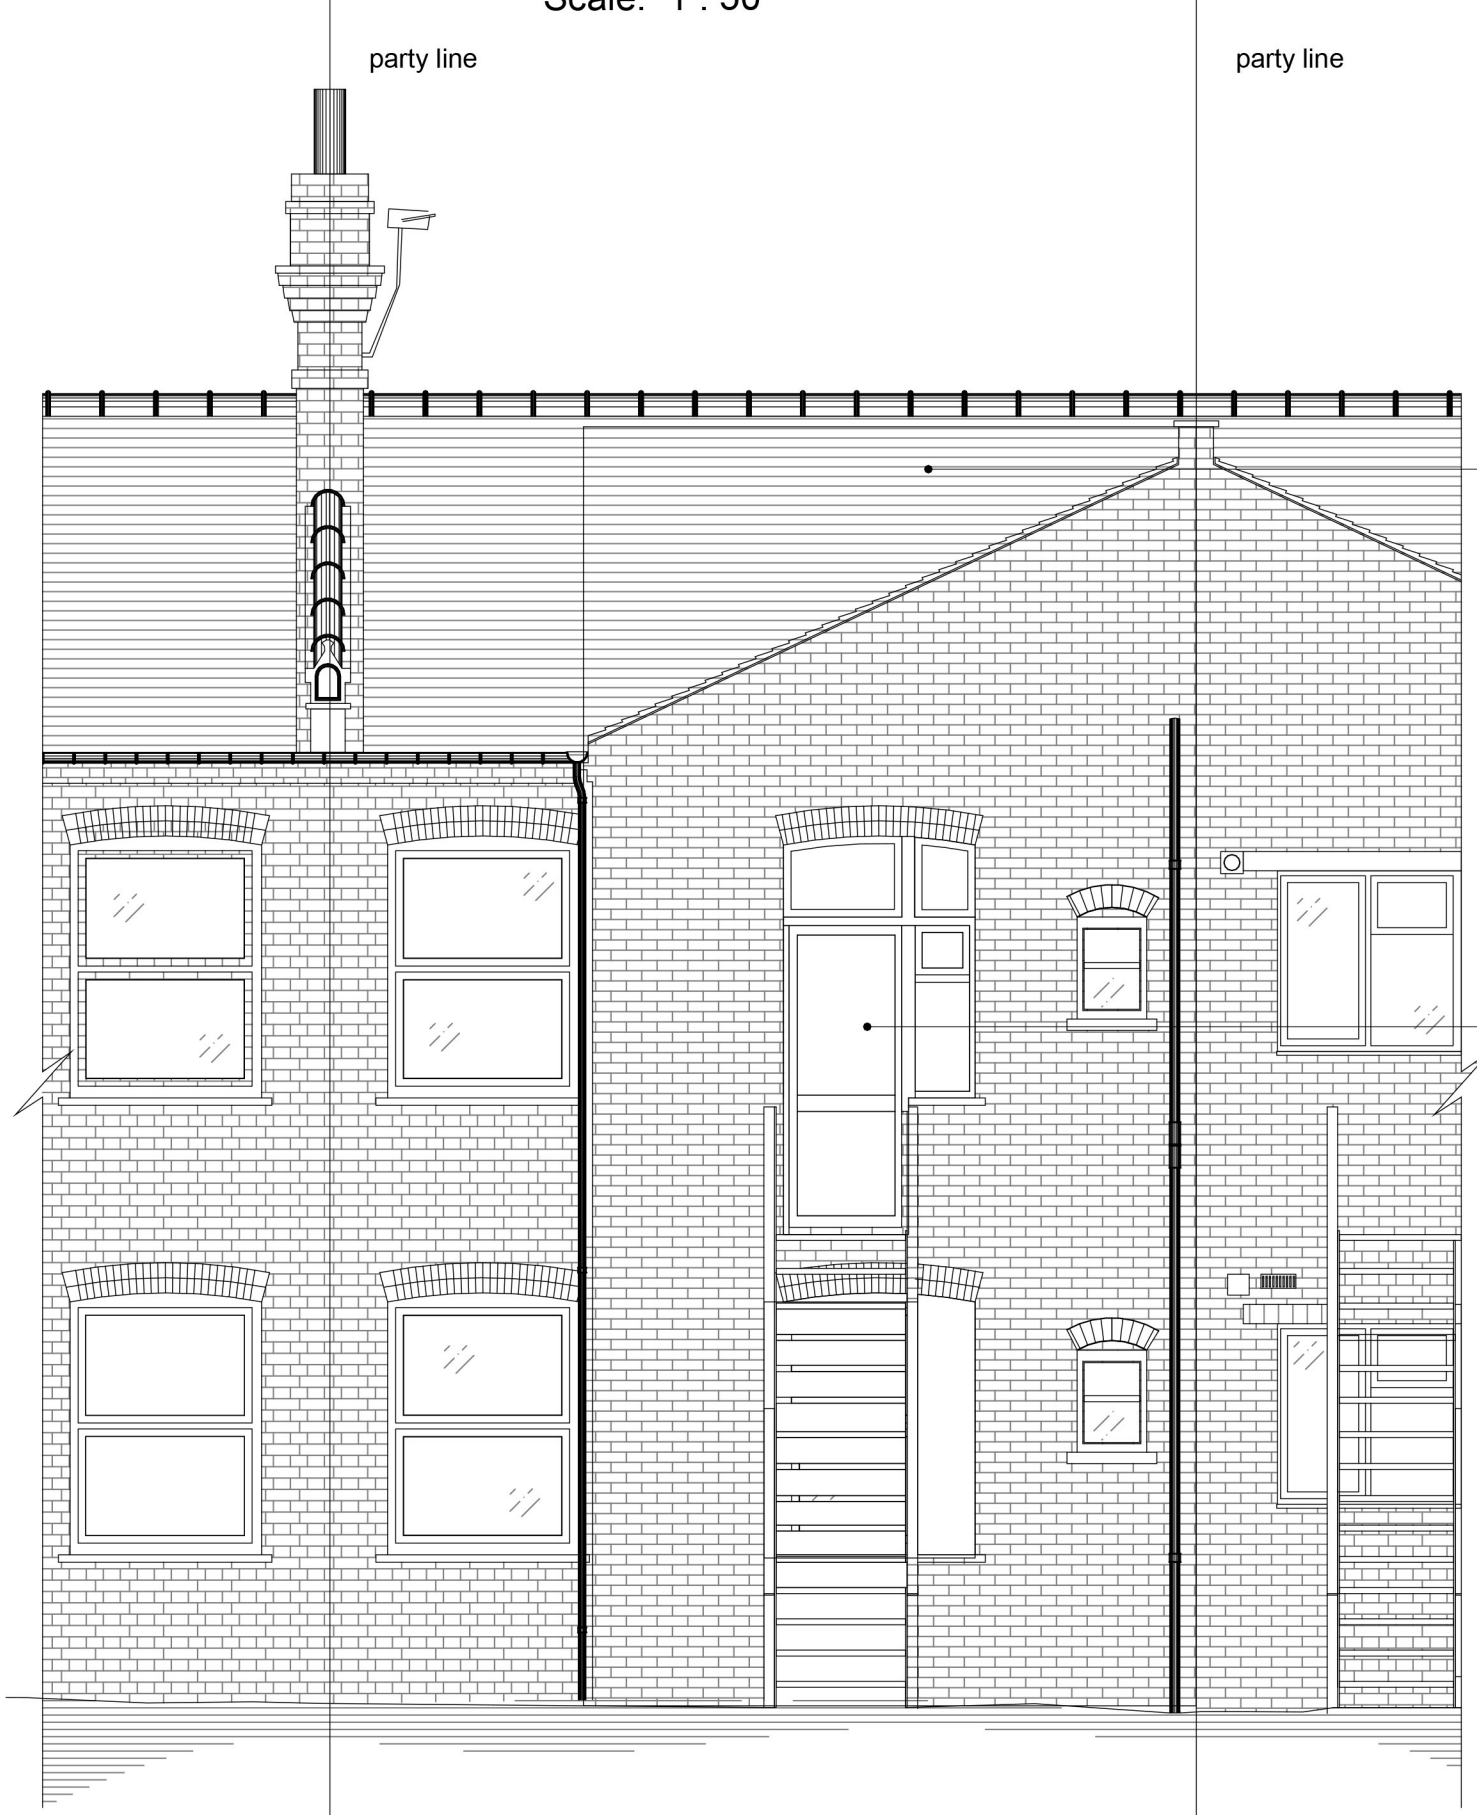

168 GLADSTONE AVENUE PROPOSED REAR ELEVATION
Scale: 1 : 50



2	Elevations are revised according to comments	24/07/2023
1	For Approval	20/06/2023
Revision Number	Revision Description	Revision Date