
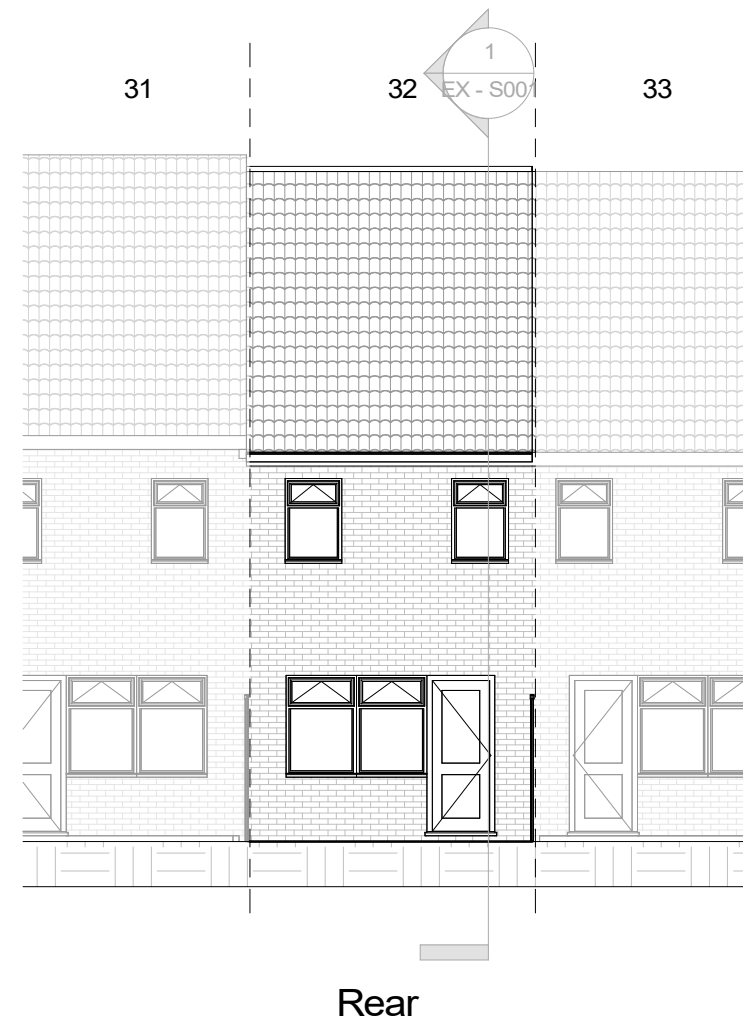
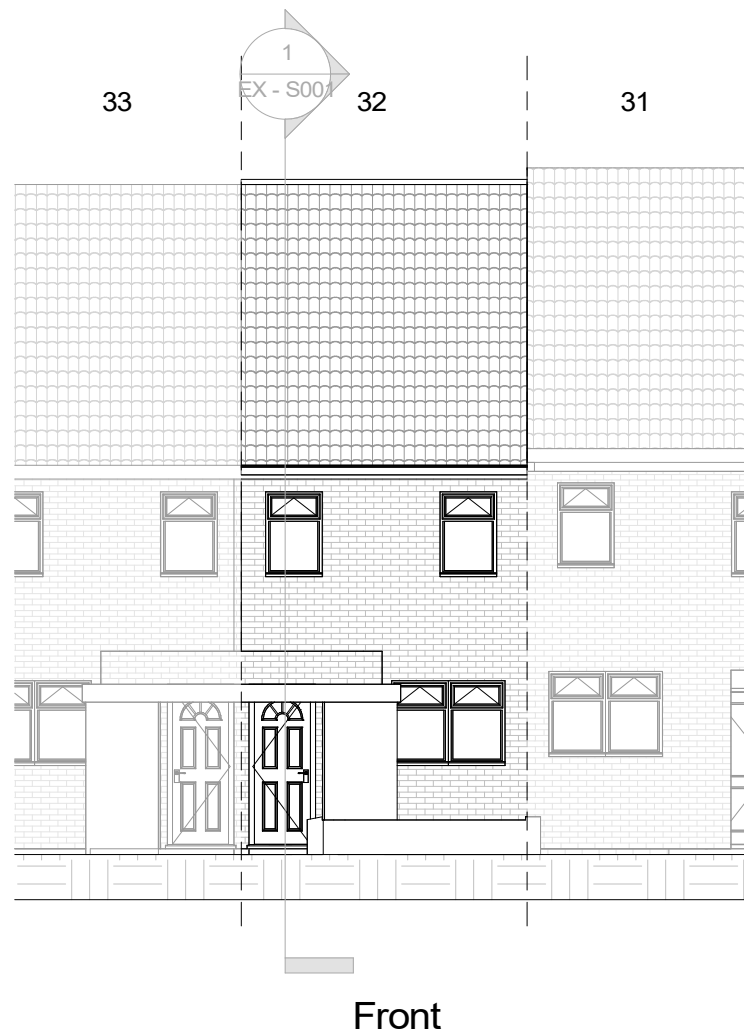
 
 
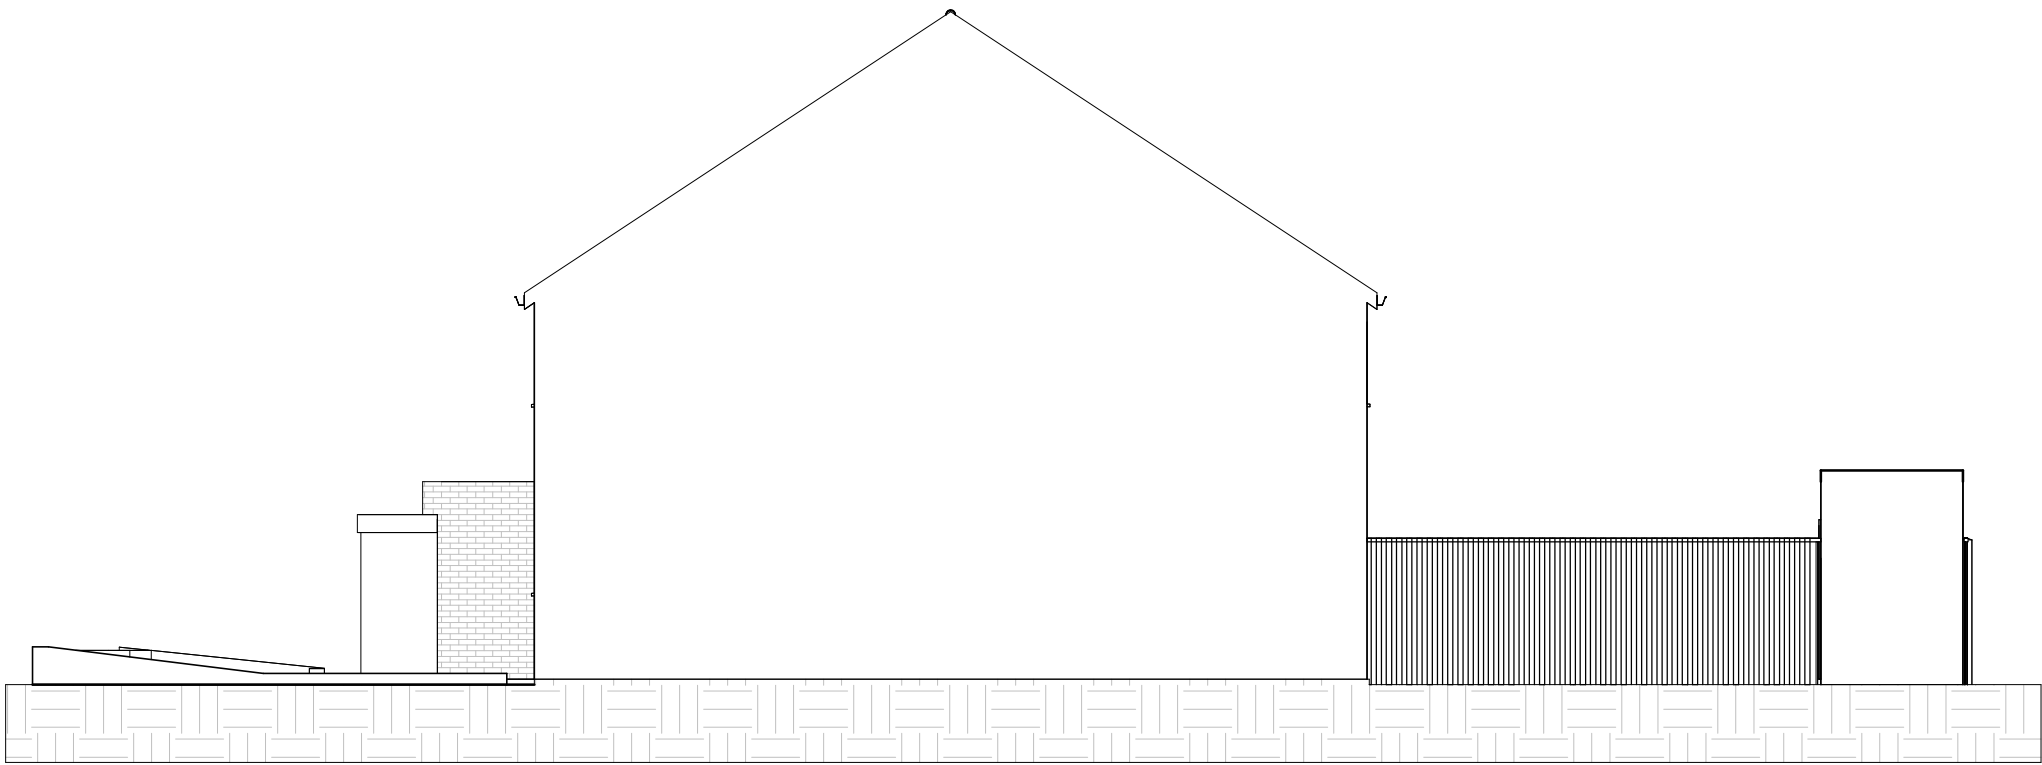


NOTES:
CONTRACTORS MUST VERIFY ALL DIMENSIONS
AT THE
SITE BEFORE COMENCING ANY WORK.
NO CONSTRUCTION WORK BEFORE BUILDING
CONTROL APPROVAL AND STRUCTURAL ENGINEER
CONFIRMATION.
ANY DISCREPANCIES TO BE REPORTED TO
GRIDKUNE.
ALL DRAWINGS ARE TO BE READ IN
CONJUNCTION WITH
ALL RELEVANT DRAWINGS AND
SPECIFICATIONS.

Rev	Description	Date

PROJECT TITLE 32 Ermine Road. London N15 6DD			DRAWING TITLE Existing Front And Rear Elevations		
			CLIENT Mr Shimon Mendelovits		
Date 21/08/2023	Project number 7419	DRWAING NUMBER EX - E001	Scale (@ A3) 1 : 100	Drawn by Cheski	

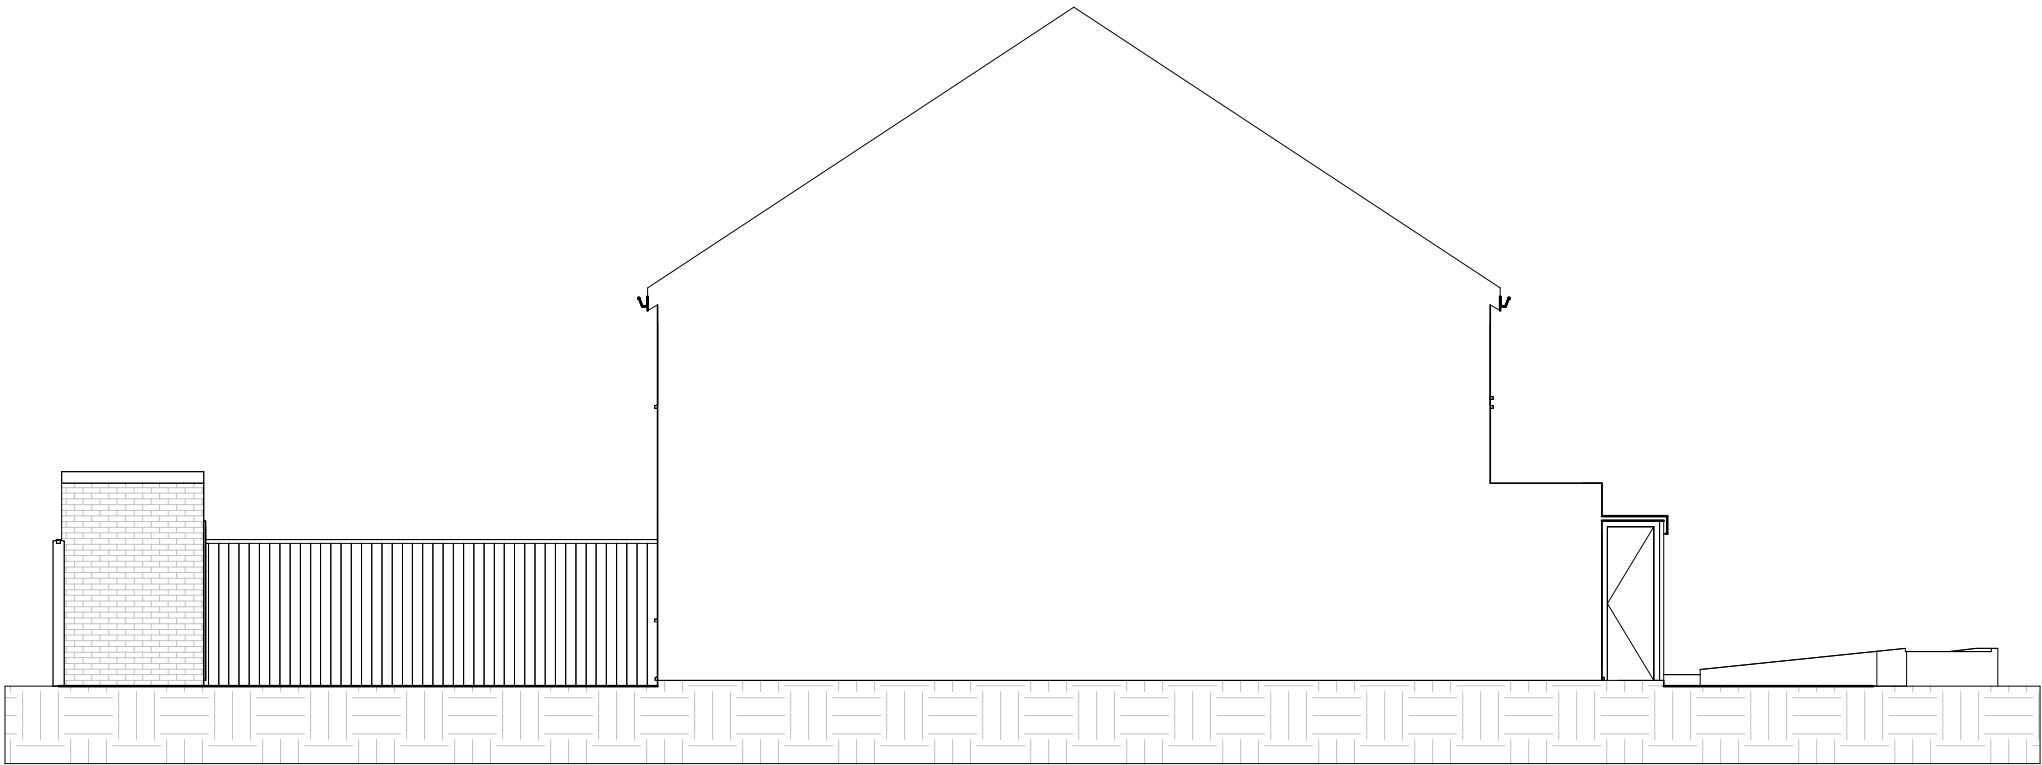

NOTES:
CONTRACTORS MUST VERIFY ALL DIMENSIONS
AT THE
SITE BEFORE COMENCING ANY WORK.
NO CONSTRUCTION WORK BEFORE BUILDING
CONTROL
APPROVAL AND STRUCTURAL ENGINEER
CONFIRMATION.
ANY DISCREPANCIES TO BE REPORTED TO
GRIDKUNE.
ALL DRAWINGS ARE TO BE READ IN
CONJUNCTION WITH
ALL RELEVANT DRAWINGS AND
SPECIFICATIONS.

Rev	Description	Date


PROJECT TITLE		
32 Ermine Road. London N15 6DD		
Date	Project number	DRWAING NUMBER
21/08/2023	7419	EX - E002

DRAWING TITLE	
Existing Side Elevations	
CLIENT	
Mr Shimon Mendelovits	
Scale (@ A3)	Drawn by
1 : 100	Cheski






Ordnance Survey (c) Crown Copyright 2023. All rights reserved. Licence number 100074422

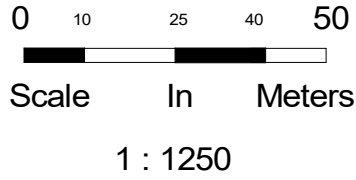

— Property boundary




Property area 95.7m²

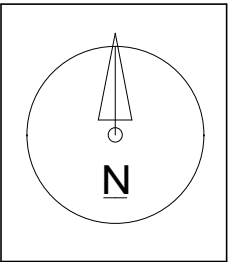

NOTES:
CONTRACTORS MUST VERIFY ALL DIMENSIONS AT THE SITE BEFORE COMENCING ANY WORK.
NO CONSTRUCTION WORK BEFORE BUILDING CONTROL APPROVAL AND STRUCTURAL ENGINEER CONFIRMATION.
ANY DISCREPANCIES TO BE REPORTED TO GRIDKUNE.
ALL DRAWINGS ARE TO BE READ IN CONJUNCTION WITH ALL RELEVANT DRAWINGS AND SPECIFICATIONS.

Rev	Description	Date

PROJECT TITLE 32 Ermine Road. London N15 6DD			DRAWING TITLE Exitng Location And Os Map Plan		 PLANNING SERVICES
			CLIENT Mr Shimon Mendelovits		
Date 21/08/2023	Project number 7419	DRWAING NUMBER EX - L001	Scale (@ A3) As indicated	Drawn by Cheski	

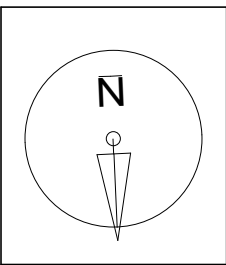 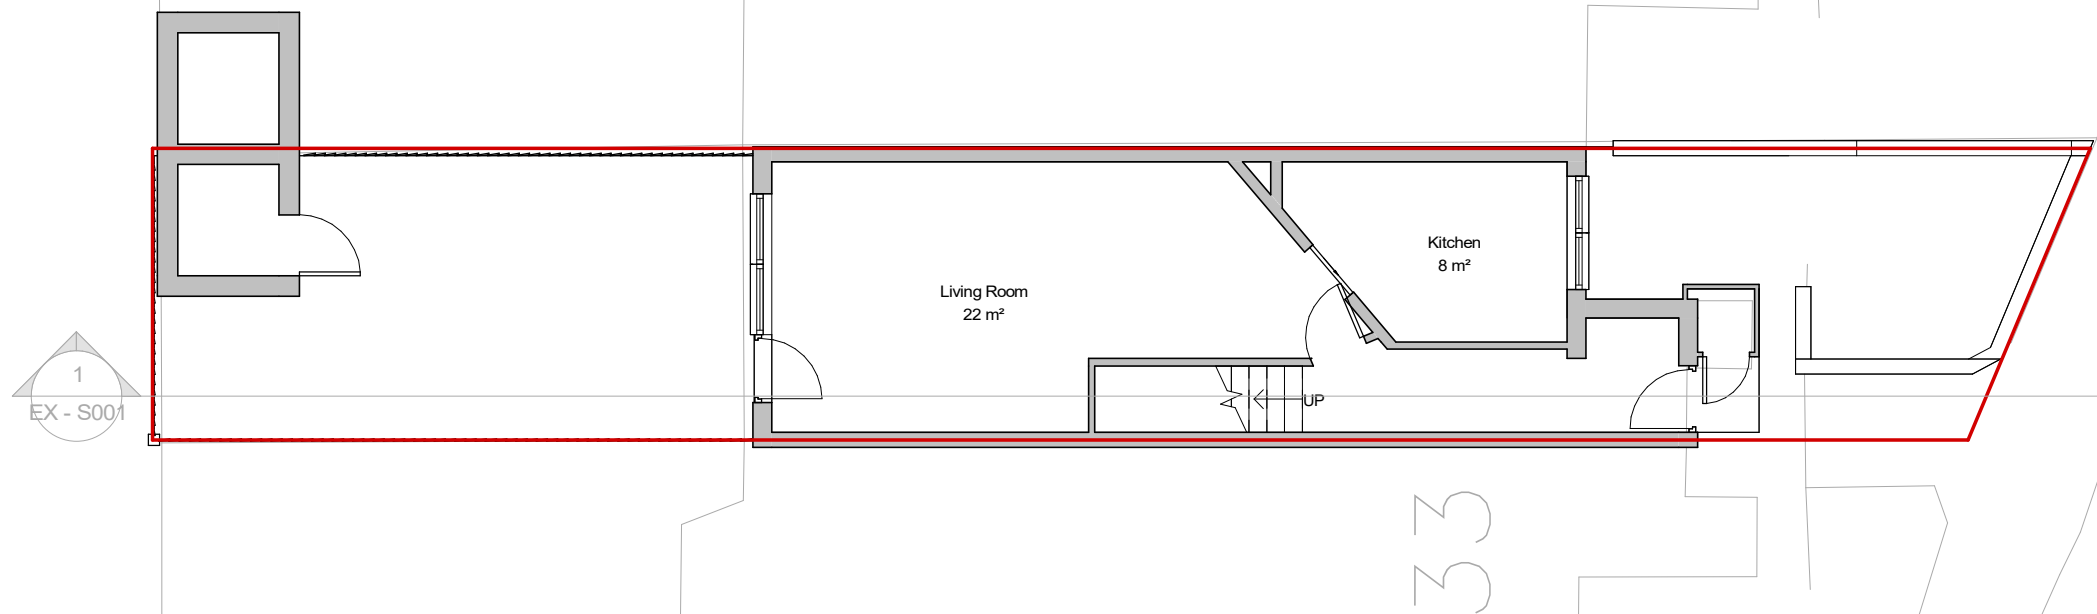

NOTES:
CONTRACTORS MUST VERIFY ALL DIMENSIONS
AT THE
SITE BEFORE COMENCING ANY WORK.



NO CONSTRUCTION WORK BEFORE BUILDING
CONTROL
APPROVAL AND STRUCTURAL ENGINEER
CONFIRMATION.

ANY DISCREPANCIES TO BE REPORTED TO
GRIDKUNE.
ALL DRAWINGS ARE TO BE READ IN
CONJUNCTION WITH
ALL RELEVANT DRAWINGS AND
SPECIFICATIONS.

Rev	Description	Date

PROJECT TITLE			DRAWING TITLE	
32 Ermine Road. London N15 6DD			Existing Ground Floor	
			CLIENT Mr Shimon Mendelovits	
Date 21/08/2023	Project number 7419	DRWAING NUMBER EX - P001	Scale (@ A3) 1 : 100	Drawn by Cheski



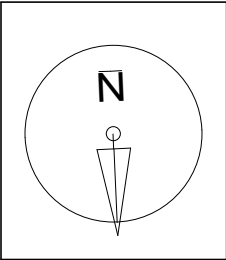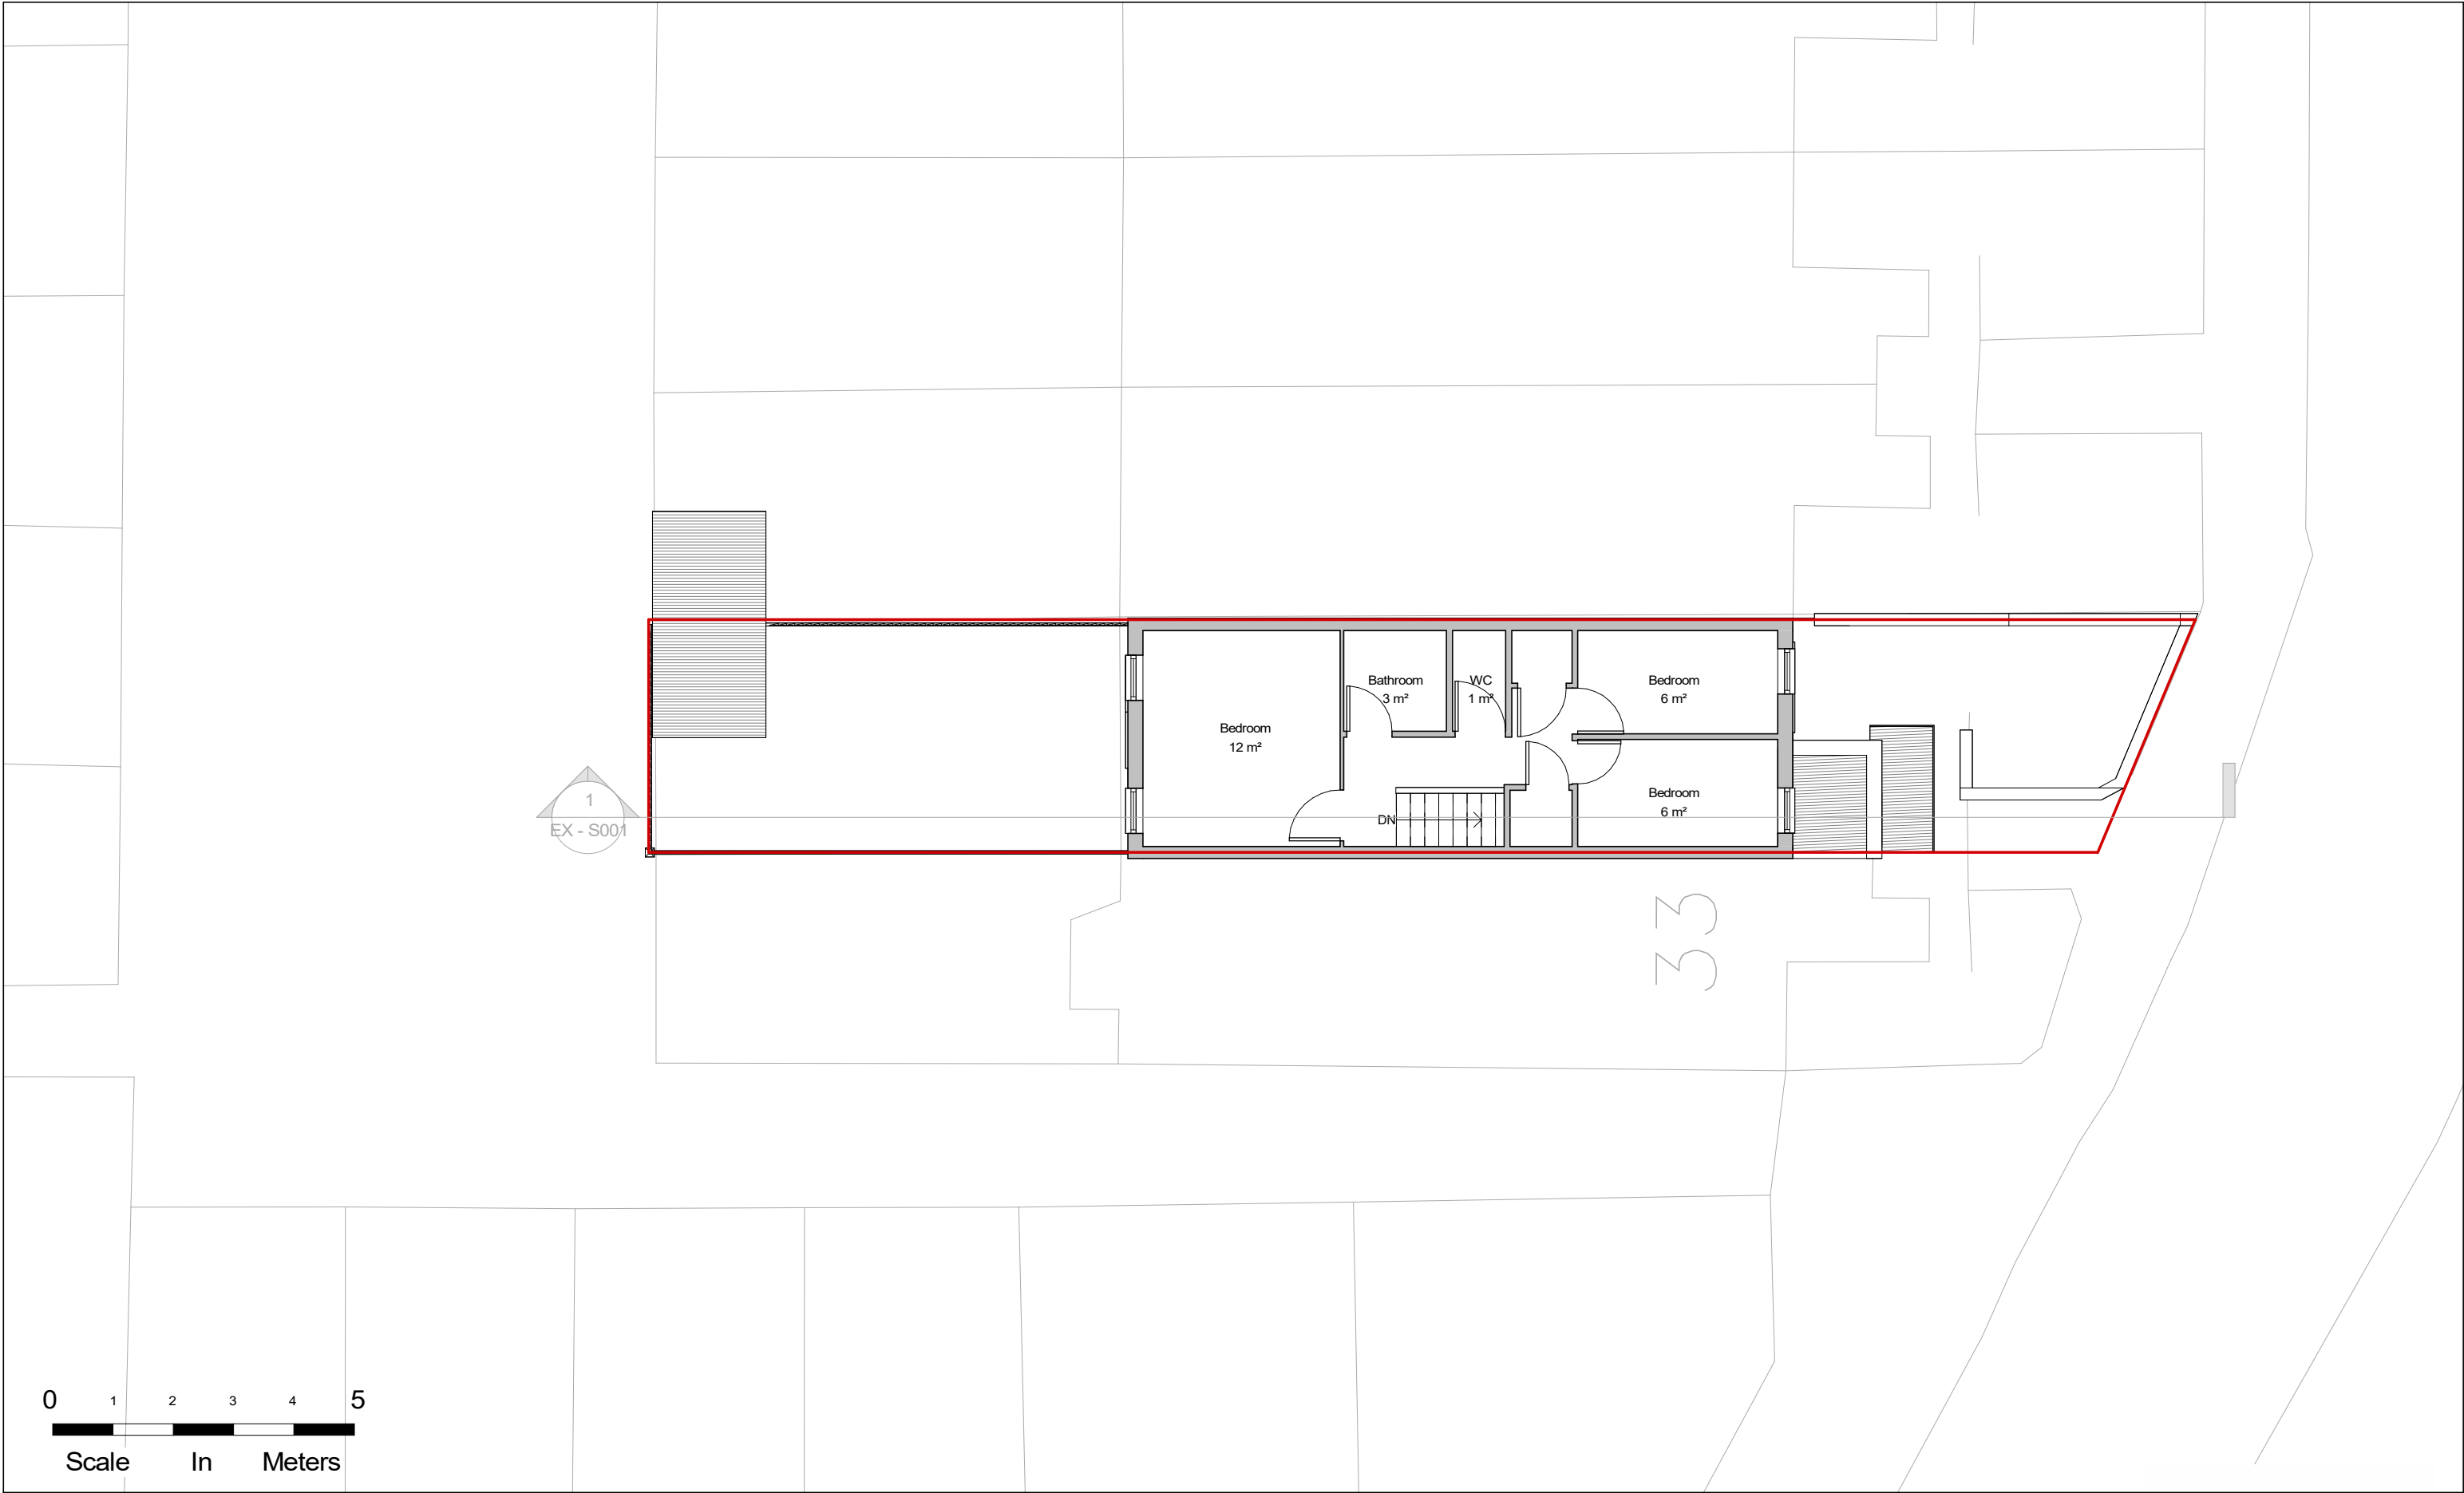

NOTES:
CONTRACTORS MUST VERIFY ALL DIMENSIONS
AT THE
SITE BEFORE COMENCING ANY WORK.

NO CONSTRUCTION WORK BEFORE BUILDING
CONTROL APPROVAL AND STRUCTURAL ENGINEER
CONFIRMATION.



ANY DISCREPANCIES TO BE REPORTED TO
GRIDKUNE.
ALL DRAWINGS ARE TO BE READ IN
CONJUNCTION WITH
ALL RELEVANT DRAWINGS AND
SPECIFICATIONS.

Rev	Description	Date

PROJECT TITLE		
32 Ermine Road. London N15 6DD		
Date	Project number	DRWAING NUMBER
21/08/2023	7419	EX - P002

DRAWING TITLE	
Existing First Floor	
CLIENT	
Mr Shimon Mendelovits	
Scale (@ A3)	Drawn by
1 : 100	Cheski



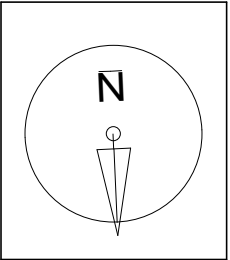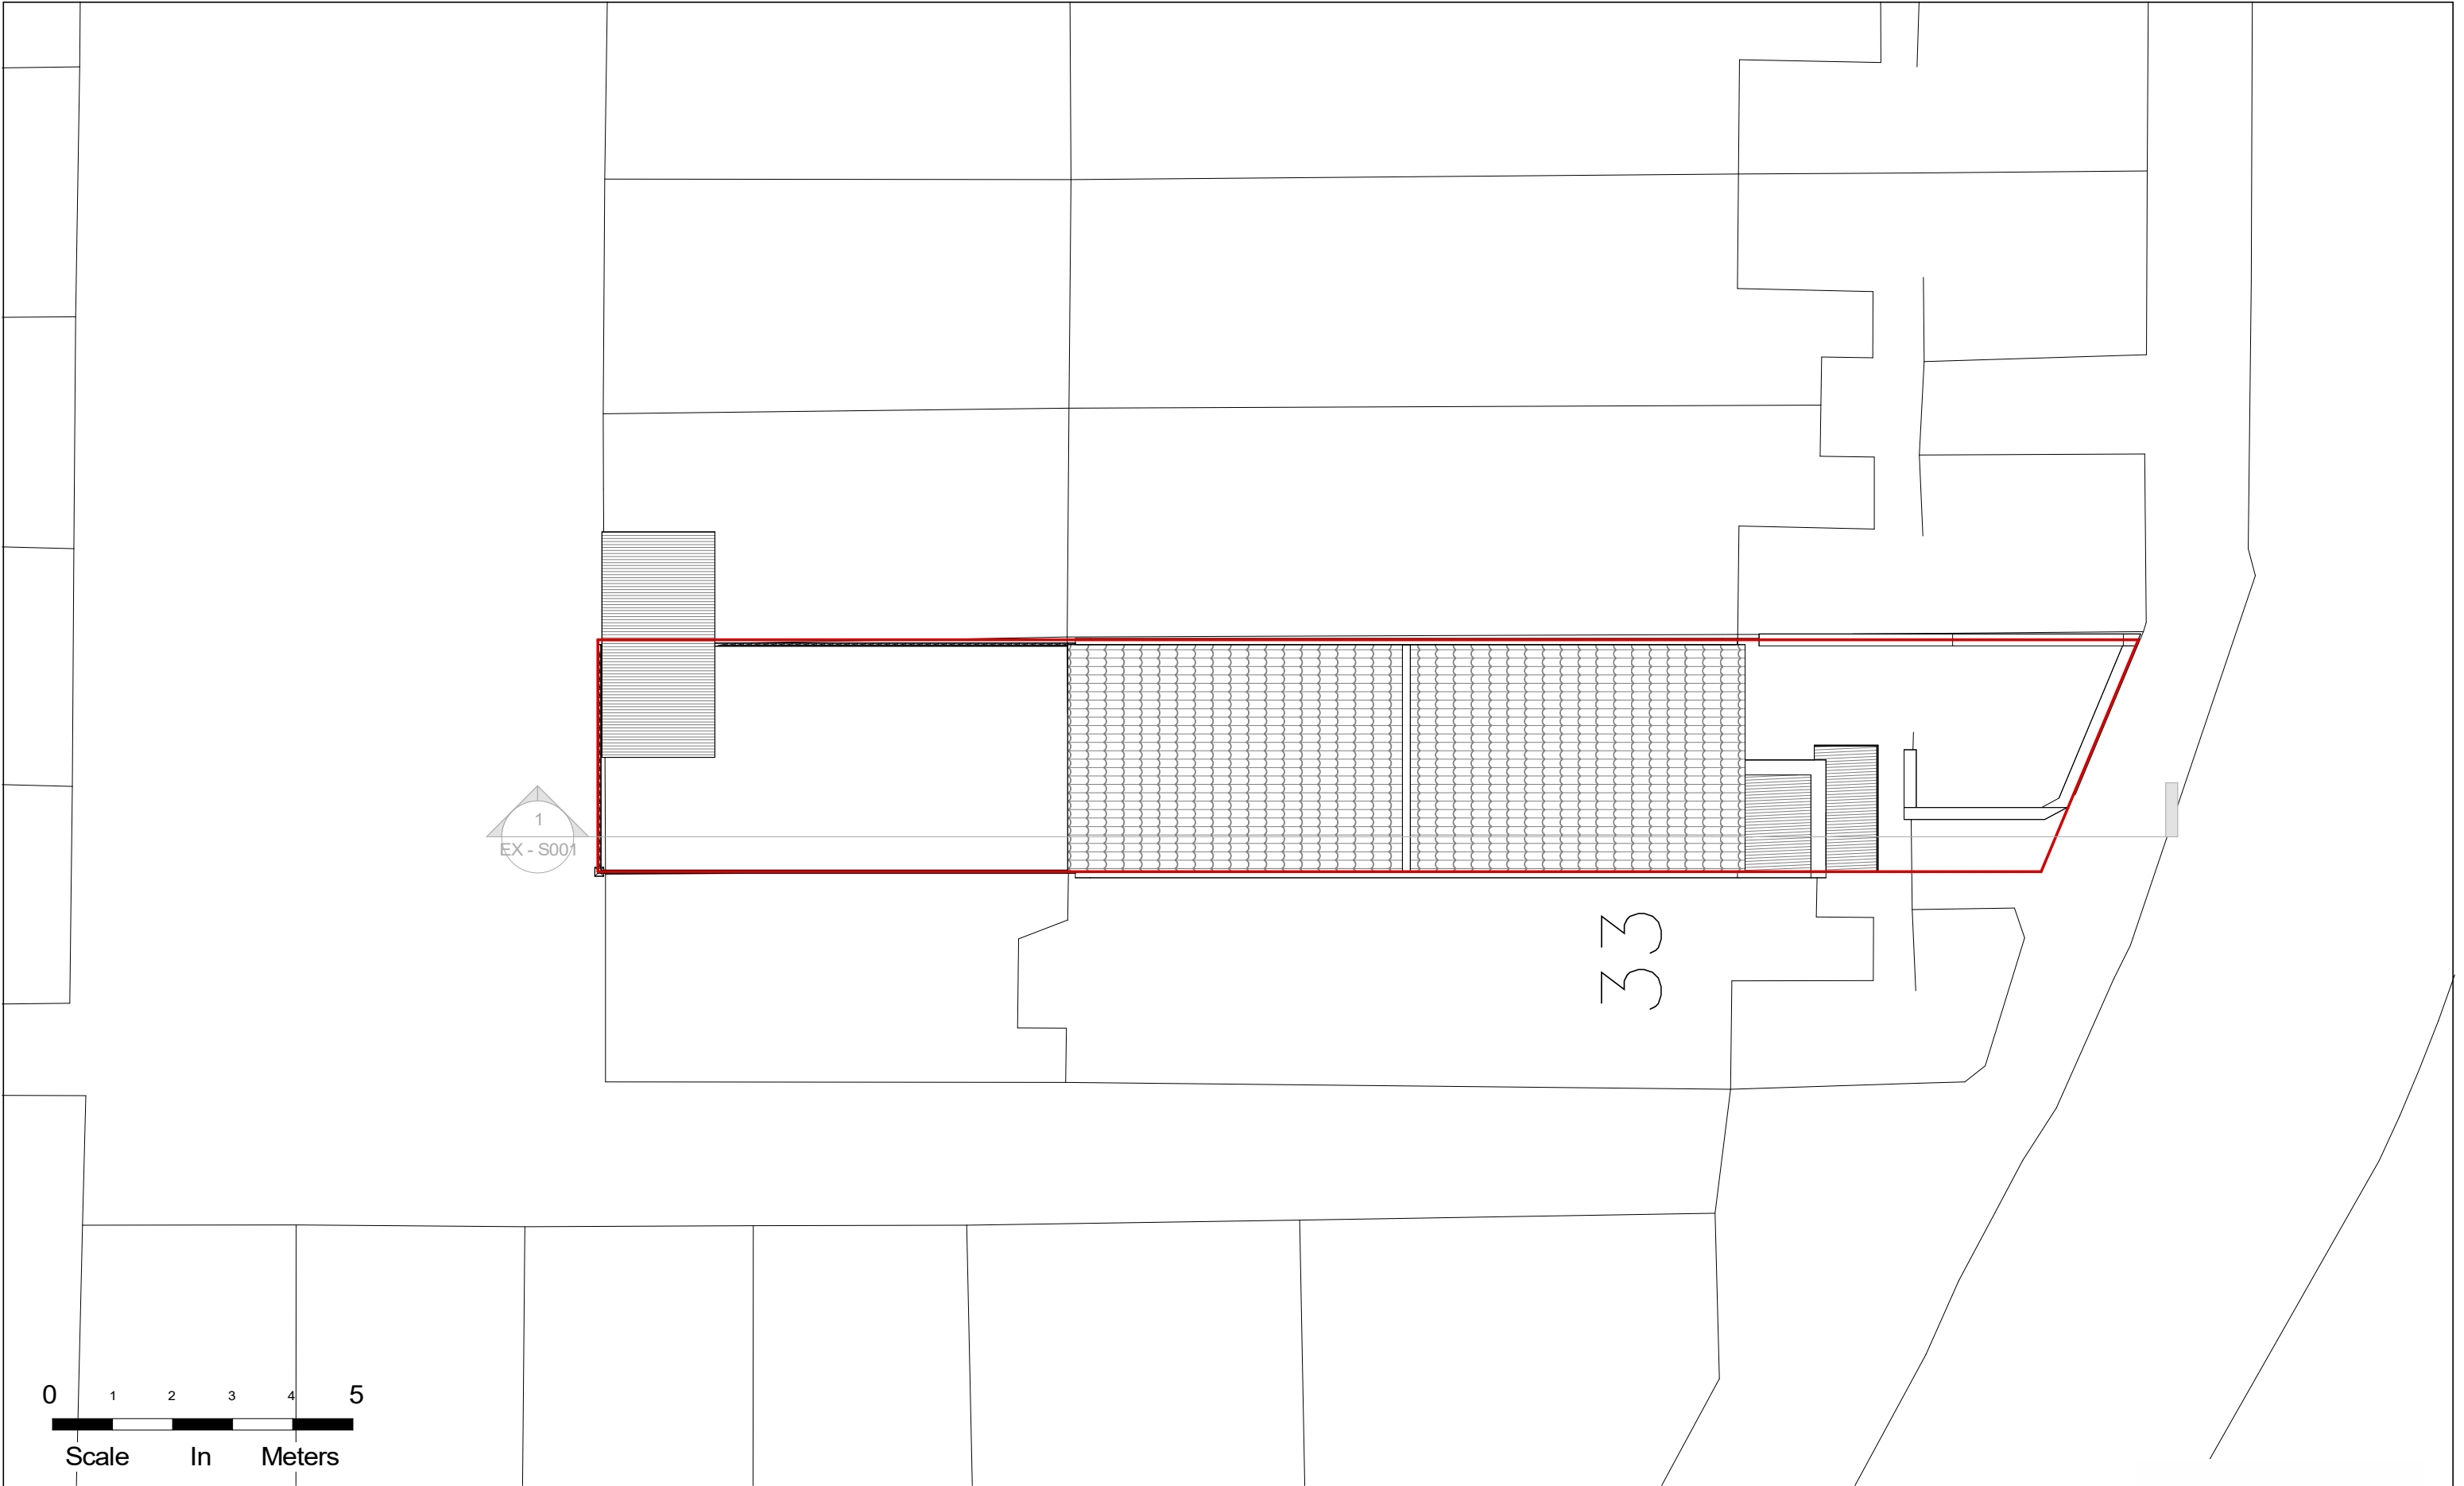



NOTES:
CONTRACTORS MUST VERIFY ALL DIMENSIONS
AT THE
SITE BEFORE COMENCING ANY WORK.
NO CONSTRUCTION WORK BEFORE BUILDING
CONTROL
APPROVAL AND STRUCTURAL ENGINEER
CONFIRMATION.
ANY DISCREPANCIES TO BE REPORTED TO
GRIDKUNE.
ALL DRAWINGS ARE TO BE READ IN
CONJUNCTION WITH
ALL RELEVANT DRAWINGS AND
SPECIFICATIONS.

Rev	Description	Date

PROJECT TITLE		
32 Ermine Road. London N15 6DD		
Date	Project number	DRWAING NUMBER
21/08/2023	7419	EX - P003

DRAWING TITLE	
Existing Roof Plan	
CLIENT	
Mr Shimon Mendelovits	
Scale (@ A3)	Drawn by
1 : 100	Cheski



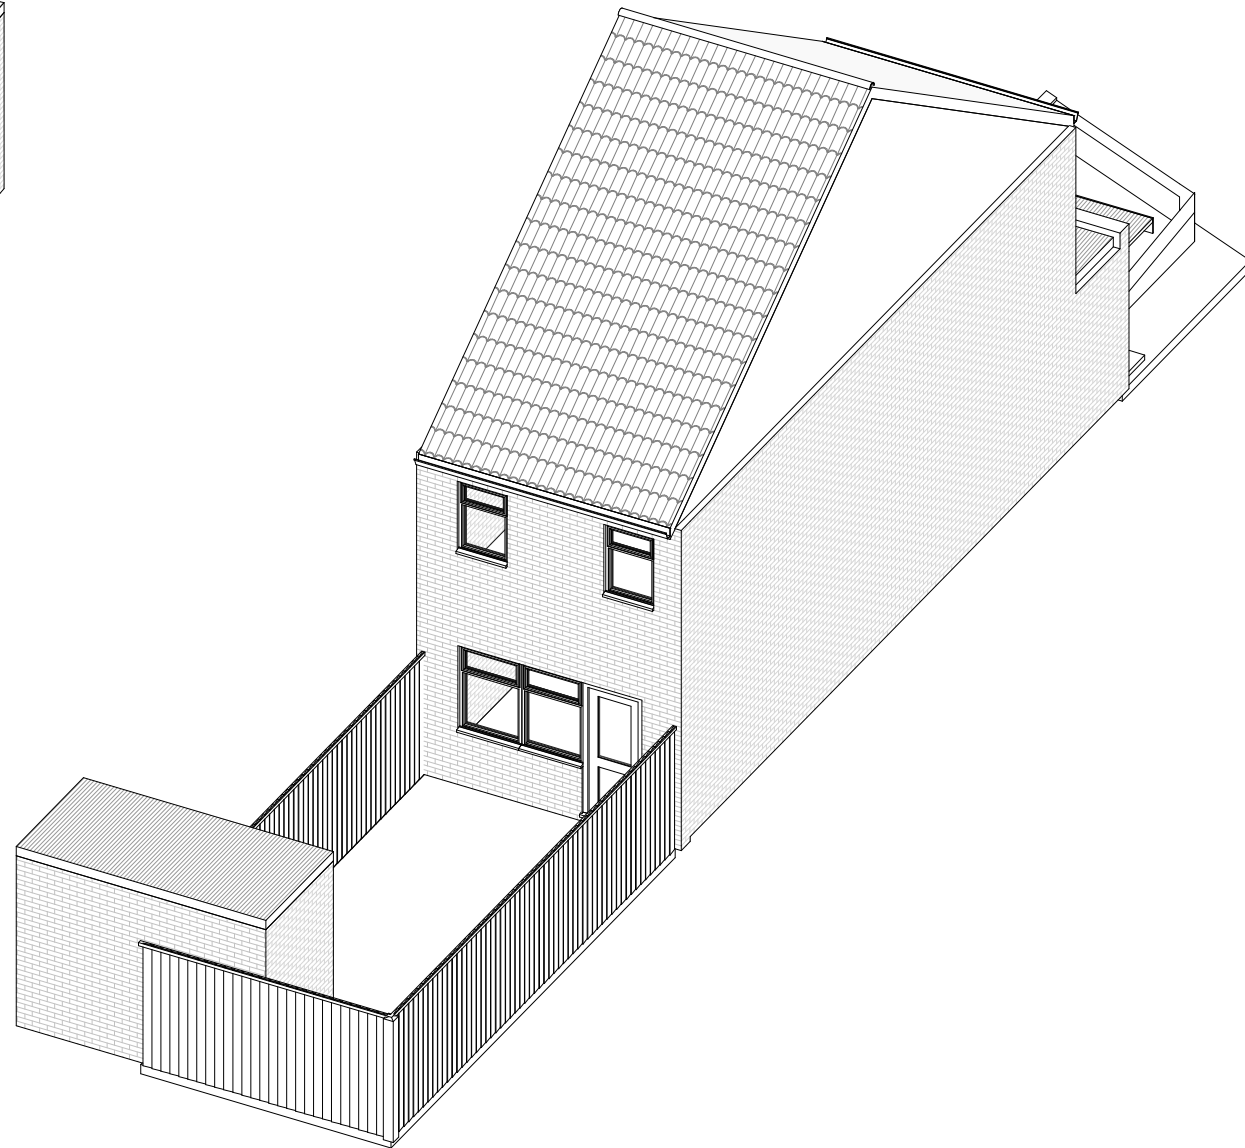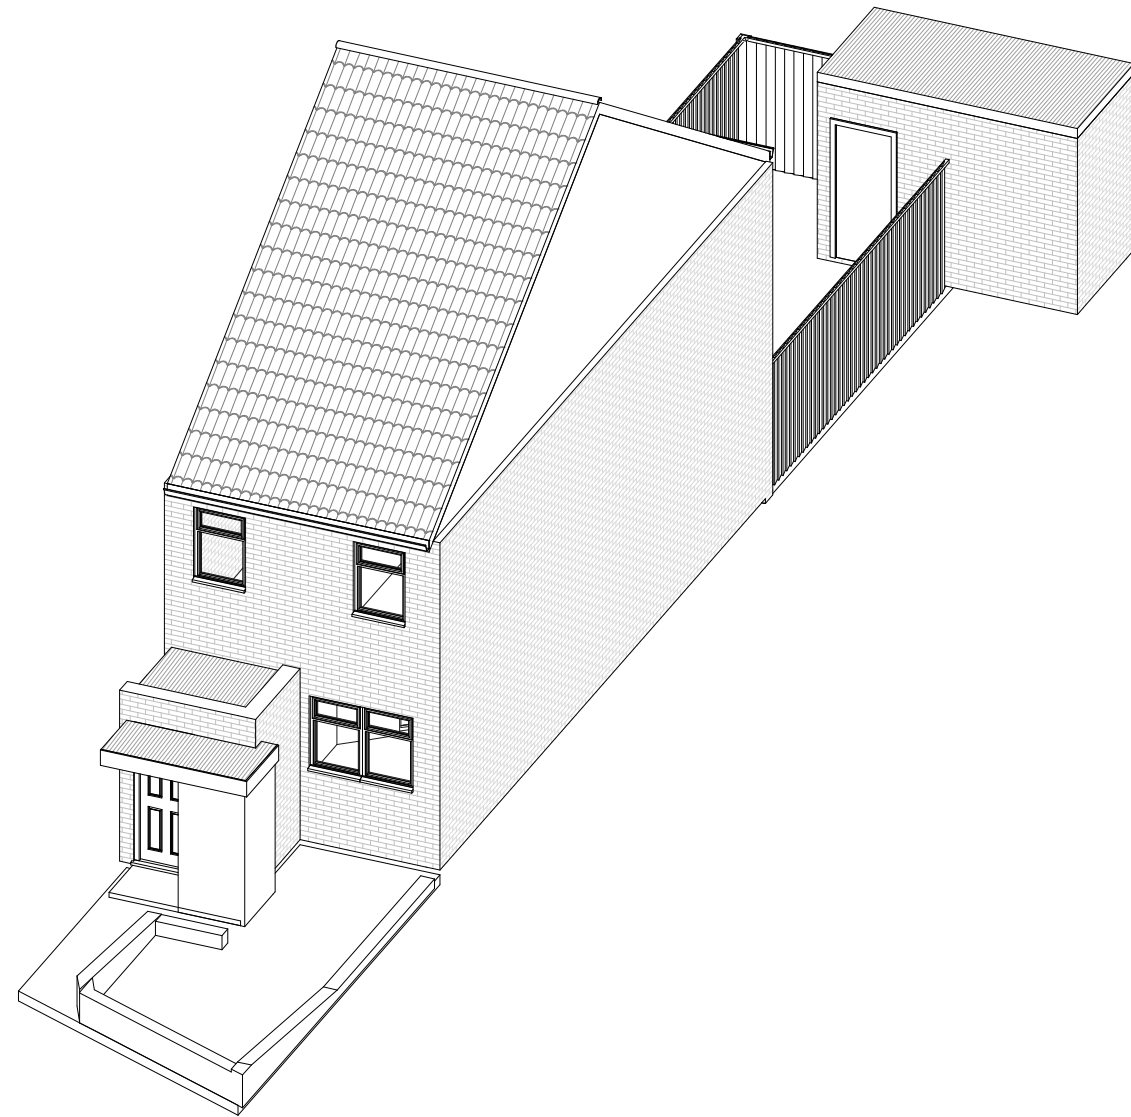

NOTES:
CONTRACTORS MUST VERIFY ALL DIMENSIONS AT THE SITE BEFORE COMMENCING ANY WORK.
NO CONSTRUCTION WORK BEFORE BUILDING CONTROL APPROVAL AND STRUCTURAL ENGINEER CONFIRMATION.
ANY DISCREPANCIES TO BE REPORTED TO GRIDKUNE.
ALL DRAWINGS ARE TO BE READ IN CONJUNCTION WITH ALL RELEVANT DRAWINGS AND SPECIFICATIONS.

Rev	Description	Date

PROJECT TITLE

32 Ermine Road. London N15 6DD

Date
21/08/2023

Project number
7419

DRWAING NUMBER
EX - PR001

DRAWING TITLE

Existing Perspective Views


CLIENT

Mr Shimon Mendelovits

Scale (@ A3)

Drawn by
Cheski



 

NOTES:
CONTRACTORS MUST VERIFY ALL DIMENSIONS AT THE SITE BEFORE COMENCING ANY WORK.

NO CONSTRUCTION WORK BEFORE BUILDING CONTROL APPROVAL AND STRUCTURAL ENGINEER CONFIRMATION.

ANY DISCREPANCIES TO BE REPORTED TO GRIDKUNE.
ALL DRAWINGS ARE TO BE READ IN CONJUNCTION WITH ALL RELEVANT DRAWINGS AND SPECIFICATIONS.

Rev	Description	Date

PROJECT TITLE		
32 Ermine Road. London N15 6DD		
Date	Project number	DRWAING NUMBER
21/08/2023	7419	EX - S001

DRAWING TITLE	
Existing Section	
CLIENT	
Mr Shimon Mendelovits	
Scale (@ A3)	Drawn by
1 : 100	Cheski

