




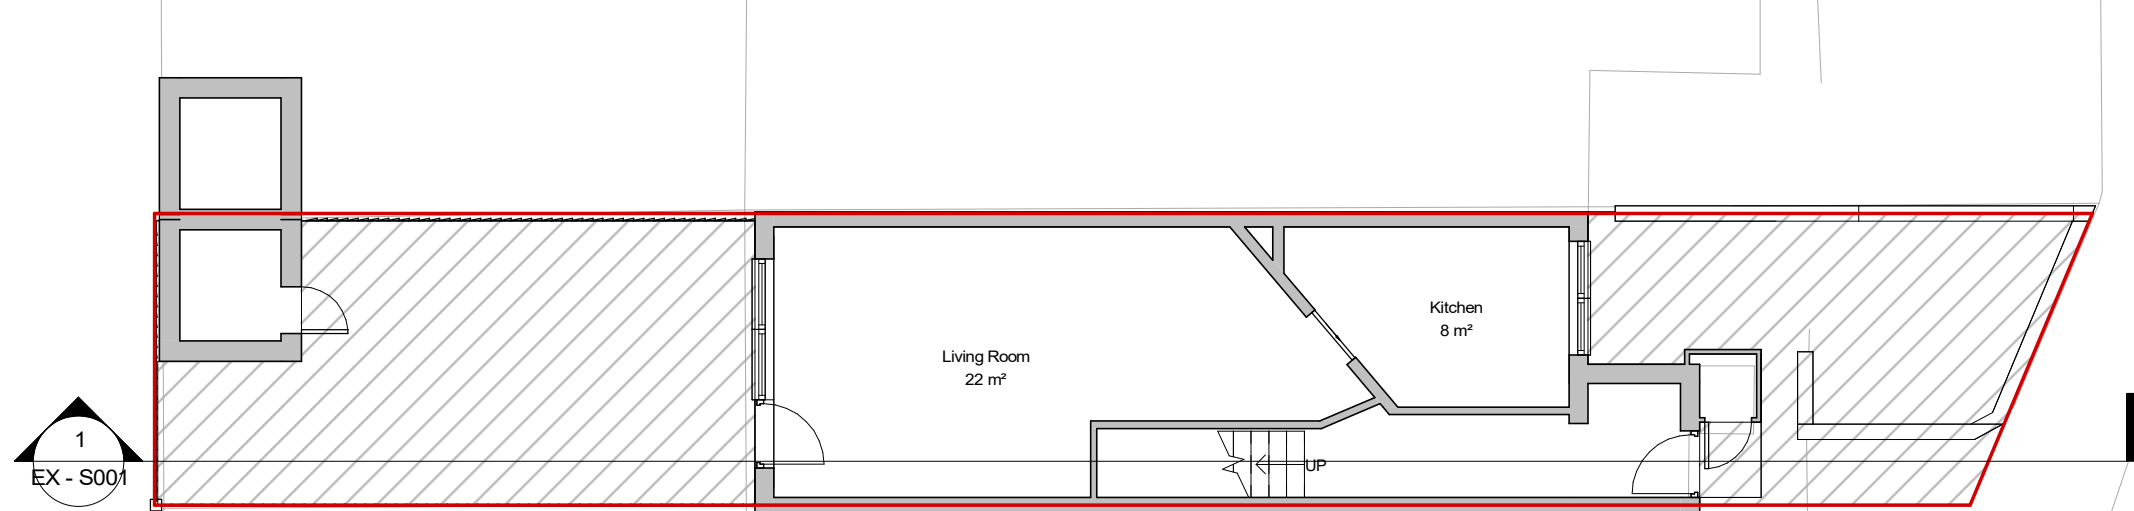


Existing garden area 45.2m²

Area covered by
Proposal (22.4m²)
< 50% of garden
(22.6m²)

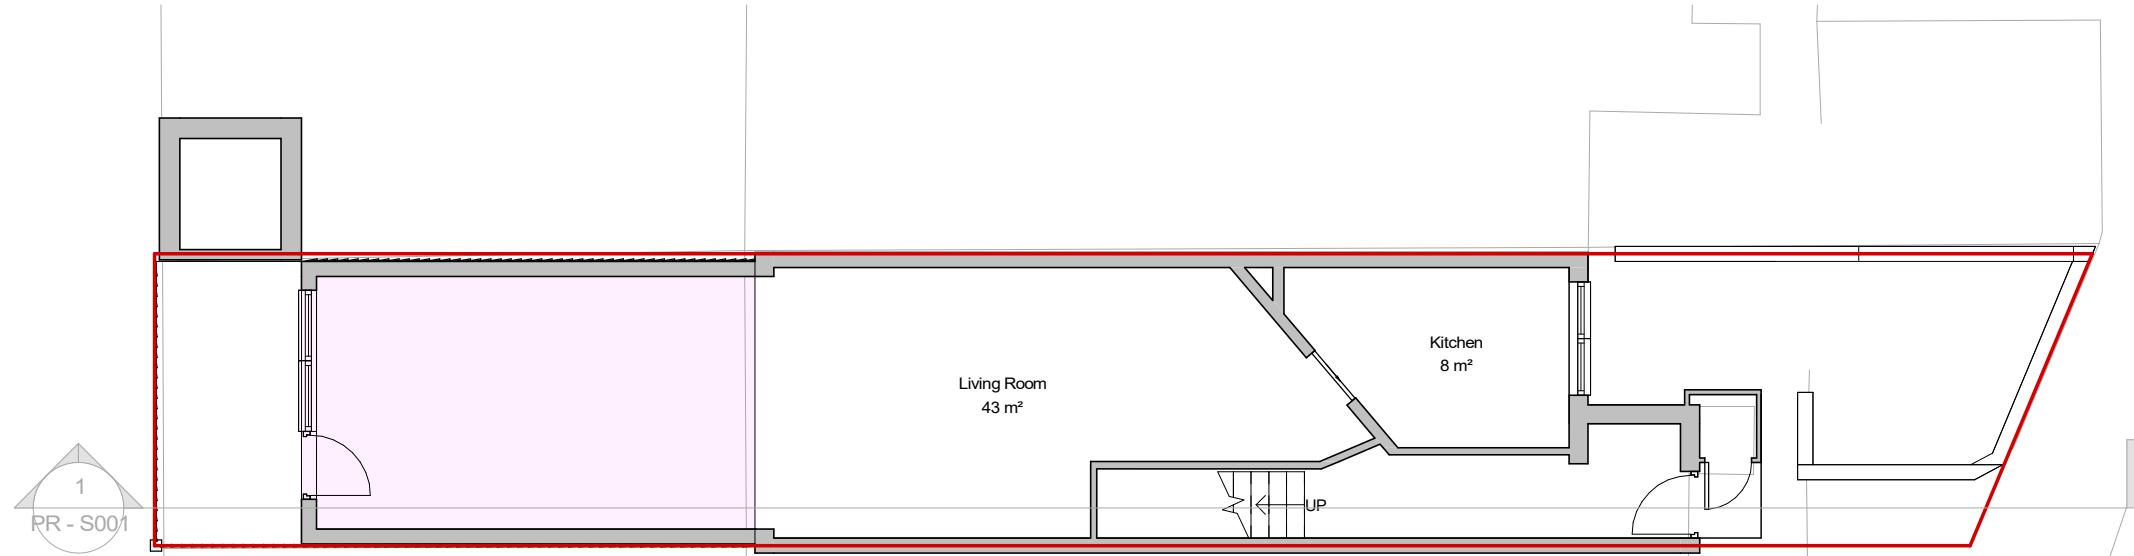

Area covered by proposal 22.4m²

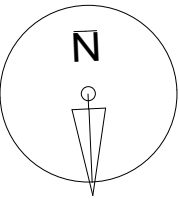 




NOTES:
CONTRACTORS MUST VERIFY ALL DIMENSIONS
AT THE
SITE BEFORE COMENCING ANY WORK.
NO CONSTRUCTION WORK BEFORE BUILDING
CONTROL APPROVAL AND STRUCTURAL ENGINEER
CONFIRMATION.
ANY DISCREPANCIES TO BE REPORTED TO
GRIDKUNE.
ALL DRAWINGS ARE TO BE READ IN
CONJUNCTION WITH
ALL RELEVANT DRAWINGS AND
SPECIFICATIONS.

Rev	Description	Date

PROJECT TITLE		
32 Ermine Road. London N15 6DD		
Date	Project number	DRWAING NUMBER
21/08/2023	7419	PR - CA001

DRAWING TITLE	
Proposed Calculation Sheet	
CLIENT	
Mr Shimon Mendelovits	
Scale (@ A3)	Drawn by
1 : 100	Cheski



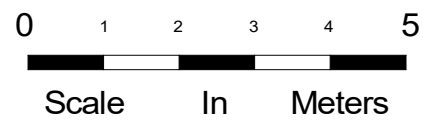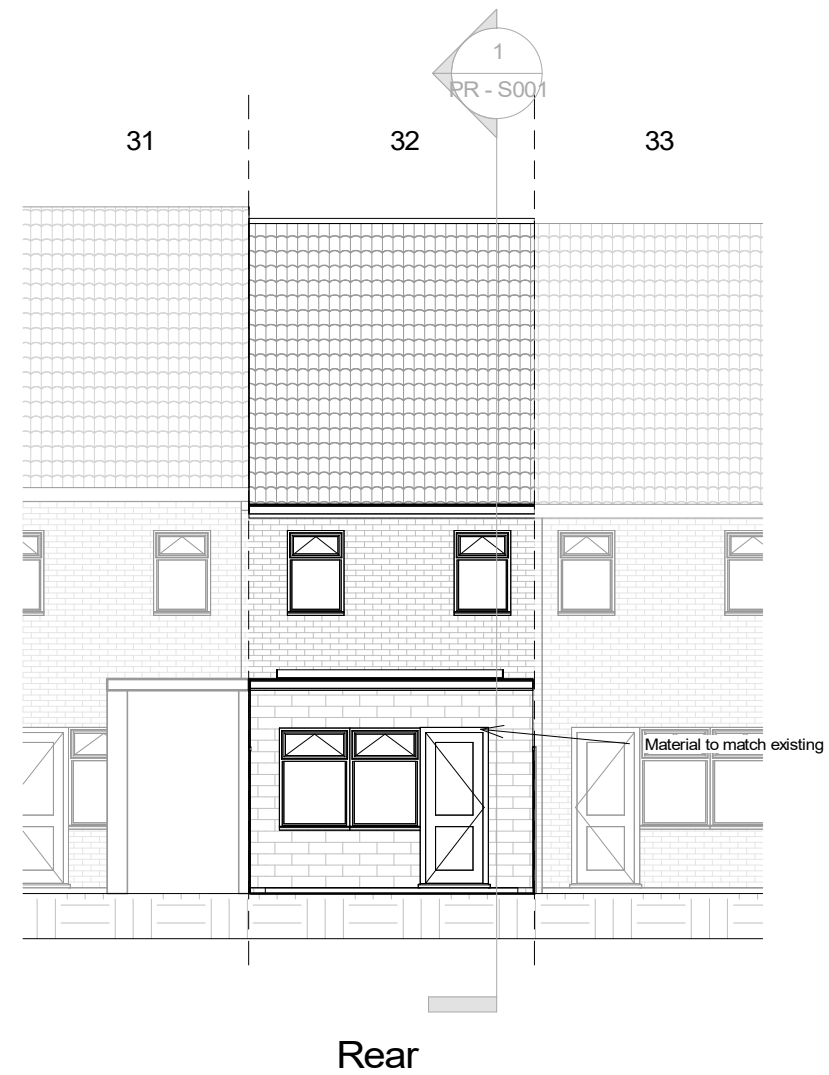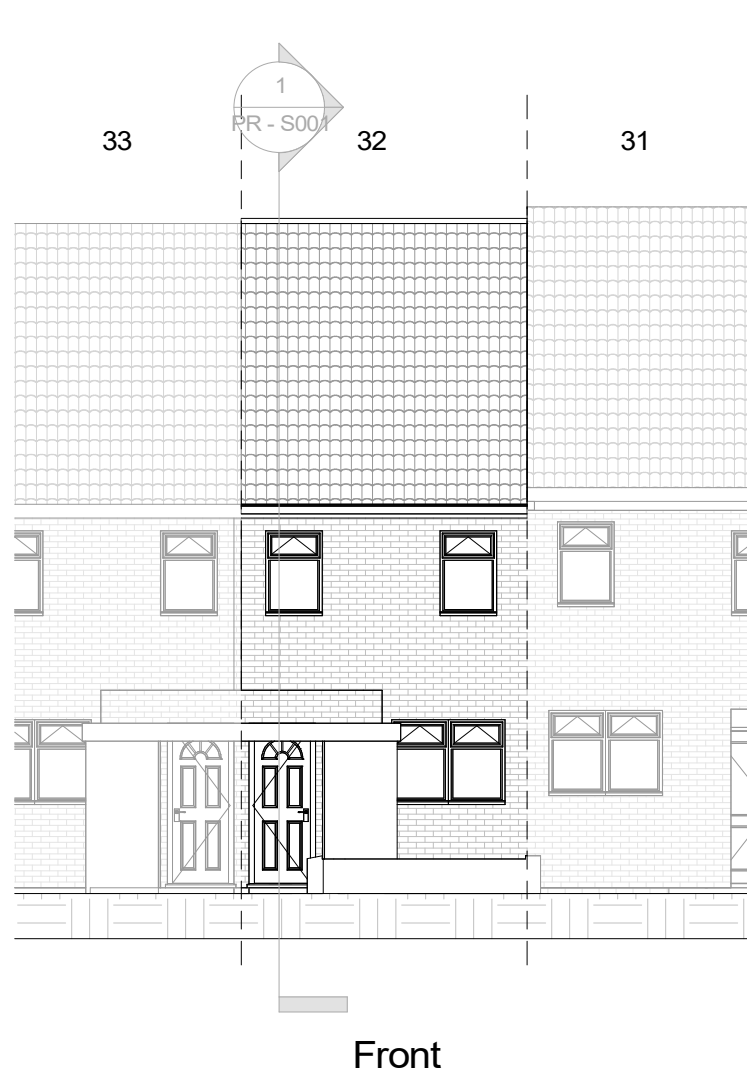

NOTES:
CONTRACTORS MUST VERIFY ALL DIMENSIONS
AT THE
SITE BEFORE COMENCING ANY WORK.
NO CONSTRUCTION WORK BEFORE BUILDING
CONTROL APPROVAL AND STRUCTURAL ENGINEER
CONFIRMATION.
ANY DISCREPANCIES TO BE REPORTED TO
GRIDKUNE.
ALL DRAWINGS ARE TO BE READ IN
CONJUNCTION WITH
ALL RELEVANT DRAWINGS AND
SPECIFICATIONS.

Rev	Description	Date

PROJECT TITLE

32 Ermine Road. London N15 6DD

Date
21/08/2023

Project number
7419

DRWAING NUMBER
PR - E001

DRAWING TITLE

Proposed Front And Rear Elevations




CLIENT

Mr Shimon Mendelovits

Scale (@ A3)
1 : 100

Drawn by
Cheski



 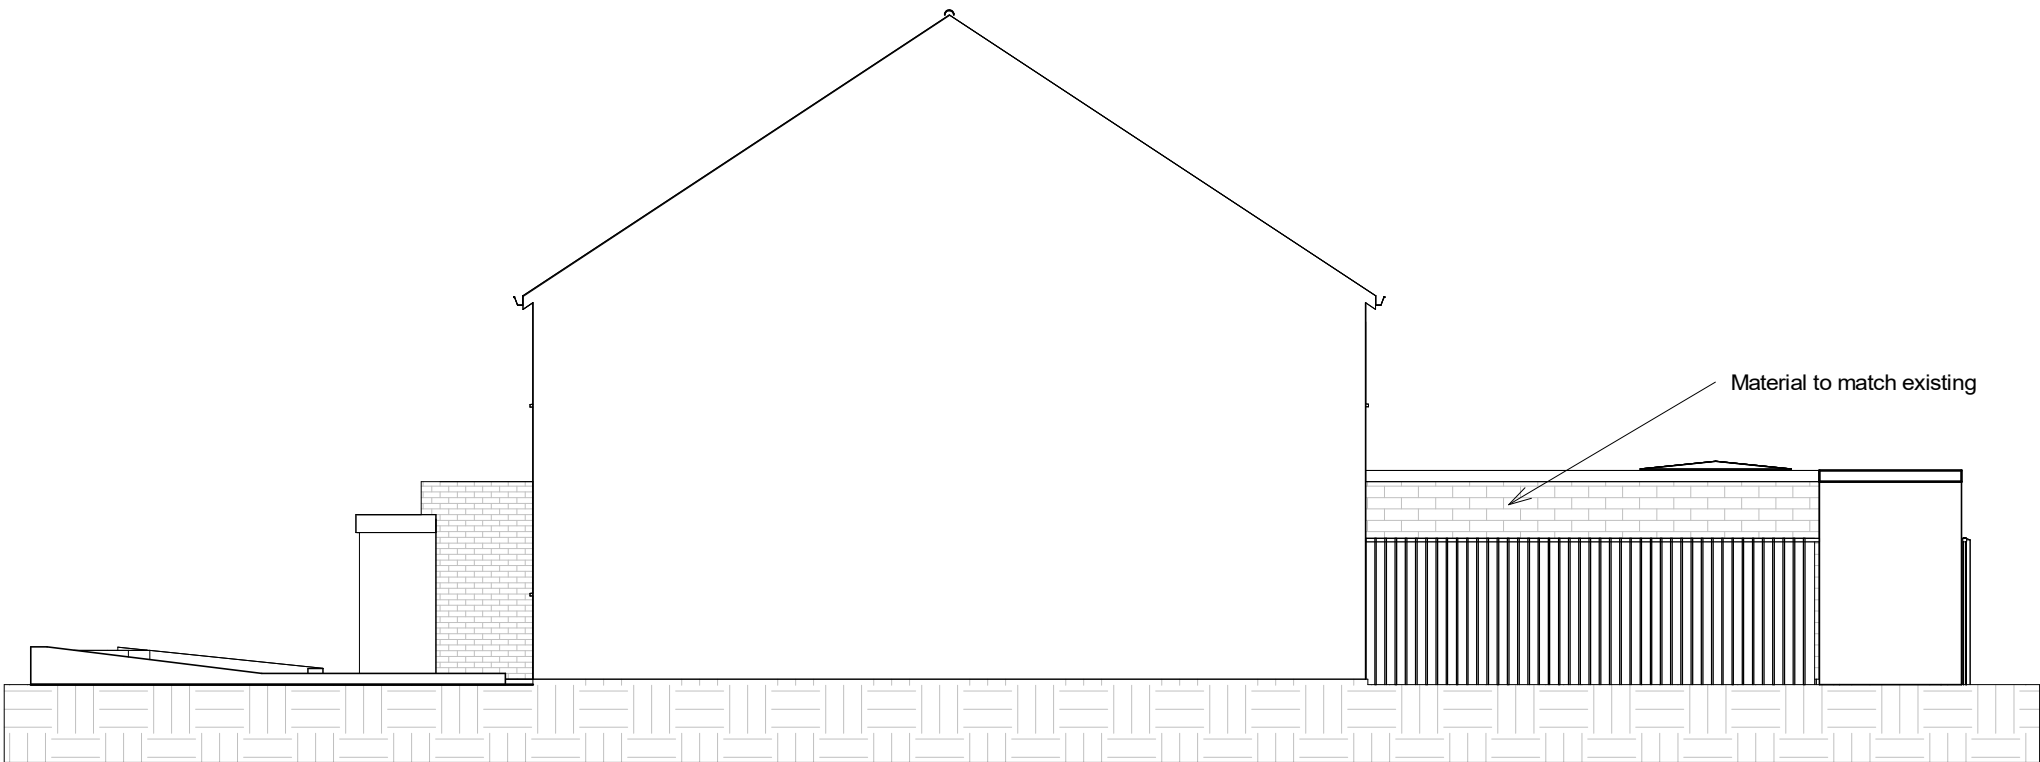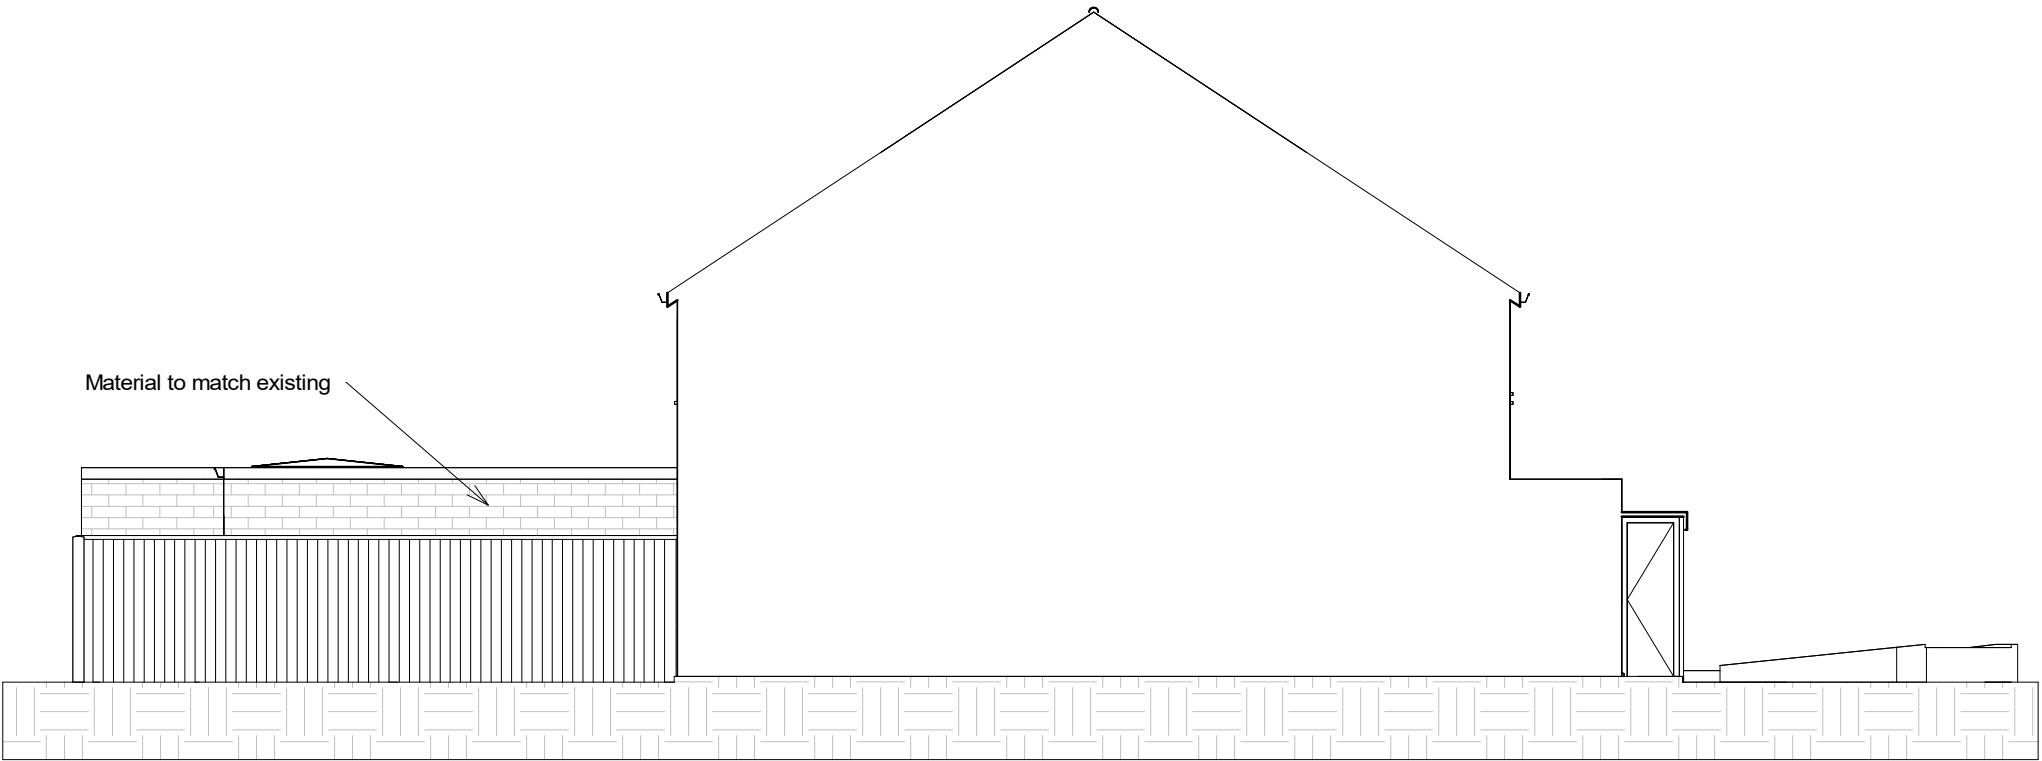

Rev	Description	Date

NOTES:
CONTRACTORS MUST VERIFY ALL DIMENSIONS AT THE SITE BEFORE COMENCING ANY WORK.
NO CONSTRUCTION WORK BEFORE BUILDING CONTROL APPROVAL AND STRUCTURAL ENGINEER CONFIRMATION.
ANY DISCREPANCIES TO BE REPORTED TO GRIDKUNE.
ALL DRAWINGS ARE TO BE READ IN CONJUNCTION WITH ALL RELEVANT DRAWINGS AND SPECIFICATIONS.


PROJECT TITLE		
32 Ermine Road. London N15 6DD		
Date	Project number	DRWAING NUMBER
21/08/2023	7419	PR - E002

DRAWING TITLE	
Proposed Side Elevations	
CLIENT	
Mr Shimon Mendelovits	
Scale (@ A3)	Drawn by
1 : 100	Cheski







Ordnance Survey (c) Crown Copyright 2023. All rights reserved. Licence number 100074472

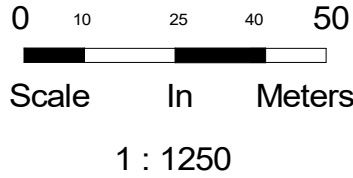

Property boundary

Property area 95.7m²

Ermine Road


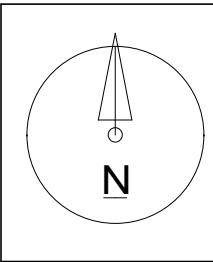
 


NOTES:
CONTRACTORS MUST VERIFY ALL DIMENSIONS AT THE SITE BEFORE COMENCING ANY WORK.
NO CONSTRUCTION WORK BEFORE BUILDING CONTROL APPROVAL AND STRUCTURAL ENGINEER CONFIRMATION.
ANY DISCREPANCIES TO BE REPORTED TO GRIDKUNE.
ALL DRAWINGS ARE TO BE READ IN CONJUNCTION WITH ALL RELEVANT DRAWINGS AND SPECIFICATIONS.

Rev	Description	Date

PROJECT TITLE			DRAWING TITLE	
32 Ermine Road. London N15 6DD			Proposed Location And Os Map Plans	
			CLIENT Mr Shimon Mendelovits	
Date 21/08/2023	Project number 7419	DRWAING NUMBER PR - L001	Scale (@ A3) As indicated	Drawn by Cheski



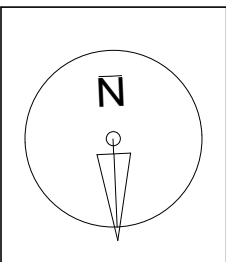 
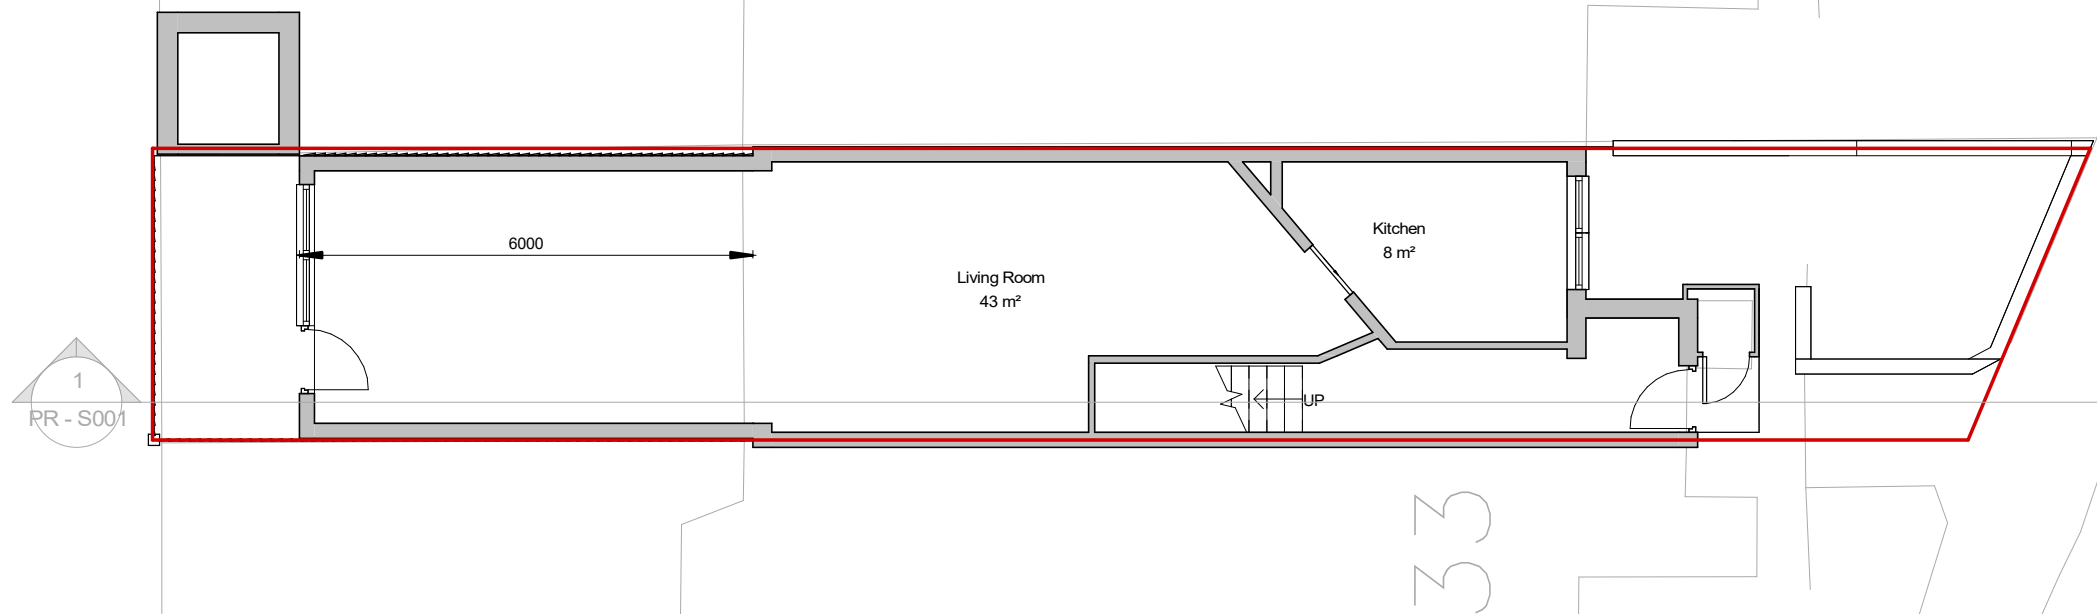


NOTES:
CONTRACTORS MUST VERIFY ALL DIMENSIONS
AT THE
SITE BEFORE COMENCING ANY WORK.
NO CONSTRUCTION WORK BEFORE BUILDING
CONTROL
APPROVAL AND STRUCTURAL ENGINEER
CONFIRMATION.
ANY DISCREPANCIES TO BE REPORTED TO
GRIDKUNE.
ALL DRAWINGS ARE TO BE READ IN
CONJUNCTION WITH
ALL RELEVANT DRAWINGS AND
SPECIFICATIONS.

Rev	Description	Date

PROJECT TITLE			DRAWING TITLE	
32 Ermine Road. London N15 6DD			Proposed Ground Floor	
			CLIENT Mr Shimon Mendelovits	
Date 21/08/2023	Project number 7419	DRWAING NUMBER PR - P001	Scale (@ A3) 1 : 100	Drawn by Cheski



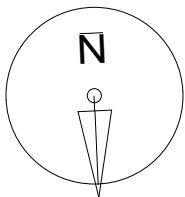 

NOTES:
CONTRACTORS MUST VERIFY ALL DIMENSIONS
AT THE
SITE BEFORE COMENCING ANY WORK.
NO CONSTRUCTION WORK BEFORE BUILDING
CONTROL APPROVAL AND STRUCTURAL ENGINEER
CONFIRMATION.
ANY DISCREPANCIES TO BE REPORTED TO
GRIDKUNE.
ALL DRAWINGS ARE TO BE READ IN
CONJUNCTION WITH
ALL RELEVANT DRAWINGS AND
SPECIFICATIONS.

Rev	Description	Date

PROJECT TITLE

32 Ermine Road. London N15 6DD

Date
21/08/2023

Project number
7419

DRWAING NUMBER
PR - P002

DRAWING TITLE

Proposed First Floor



CLIENT

Mr Shimon Mendelovits

Scale (@ A3)
1 : 100

Drawn by
Cheski



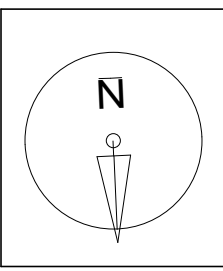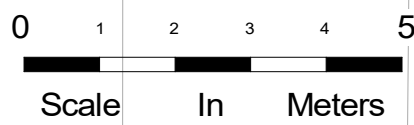



NOTES:
CONTRACTORS MUST VERIFY ALL DIMENSIONS
AT THE
SITE BEFORE COMENCING ANY WORK.

NO CONSTRUCTION WORK BEFORE BUILDING
CONTROL
APPROVAL AND STRUCTURAL ENGINEER
CONFIRMATION.

ANY DISCREPANCIES TO BE REPORTED TO
GRIDKUNE.
ALL DRAWINGS ARE TO BE READ IN
CONJUNCTION WITH
ALL RELEVANT DRAWINGS AND
SPECIFICATIONS.

Rev	Description	Date

PROJECT TITLE			DRAWING TITLE		
32 Ermine Road. London N15 6DD			Proposed Loft		
			CLIENT		
			Mr Shimon Mendelovits		
Date	Project number	DRWAING NUMBER	Scale (@ A3)	Drawn by	
21/08/2023	7419	PR - P003	1 : 100	Cheski	

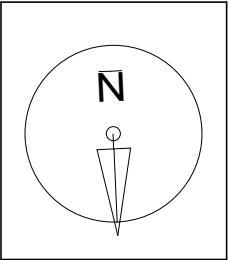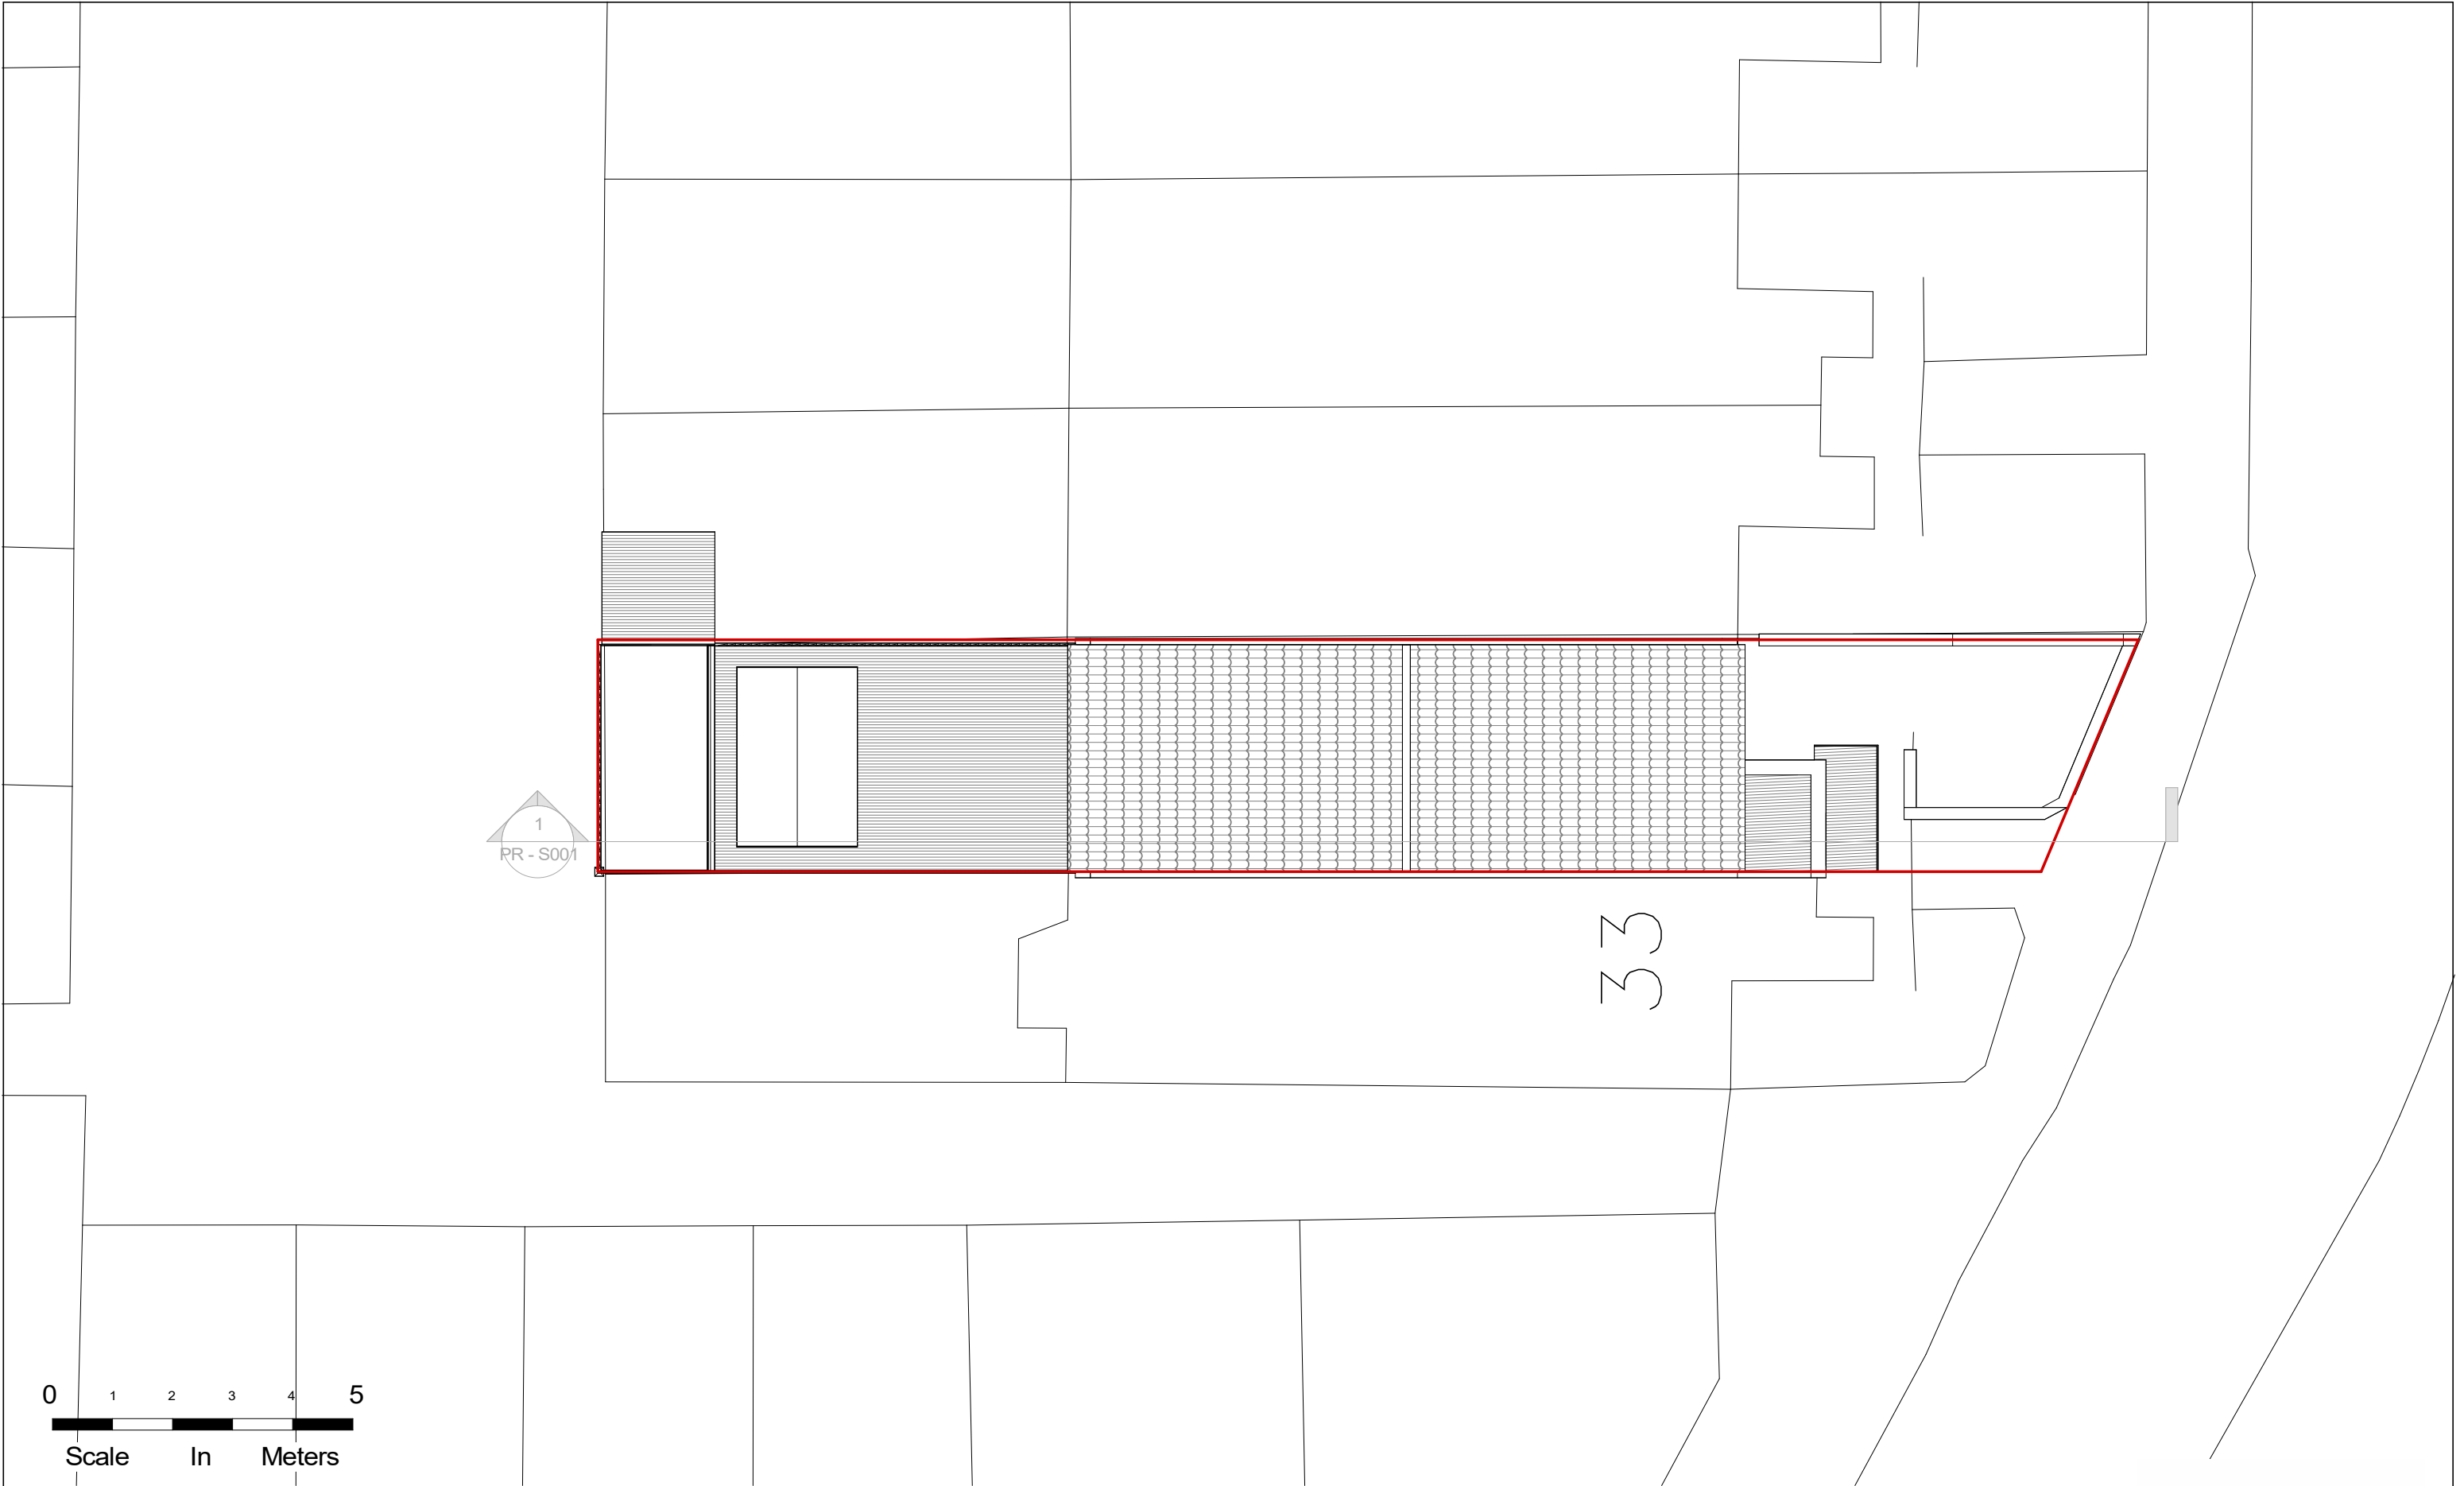


NOTES:
CONTRACTORS MUST VERIFY ALL DIMENSIONS AT THE SITE BEFORE COMENCING ANY WORK.
NO CONSTRUCTION WORK BEFORE BUILDING CONTROL APPROVAL AND STRUCTURAL ENGINEER CONFIRMATION.
ANY DISCREPANCIES TO BE REPORTED TO GRIDKUNE.
ALL DRAWINGS ARE TO BE READ IN CONJUNCTION WITH ALL RELEVANT DRAWINGS AND SPECIFICATIONS.

Rev	Description	Date

PROJECT TITLE		
32 Ermine Road. London N15 6DD		
Date	Project number	DRWAING NUMBER
21/08/2023	7419	PR - P004

DRAWING TITLE	
Proposed Roof Plan	
CLIENT	
Mr Shimon Mendelovits	
Scale (@ A3)	Drawn by
1 : 100	Cheski



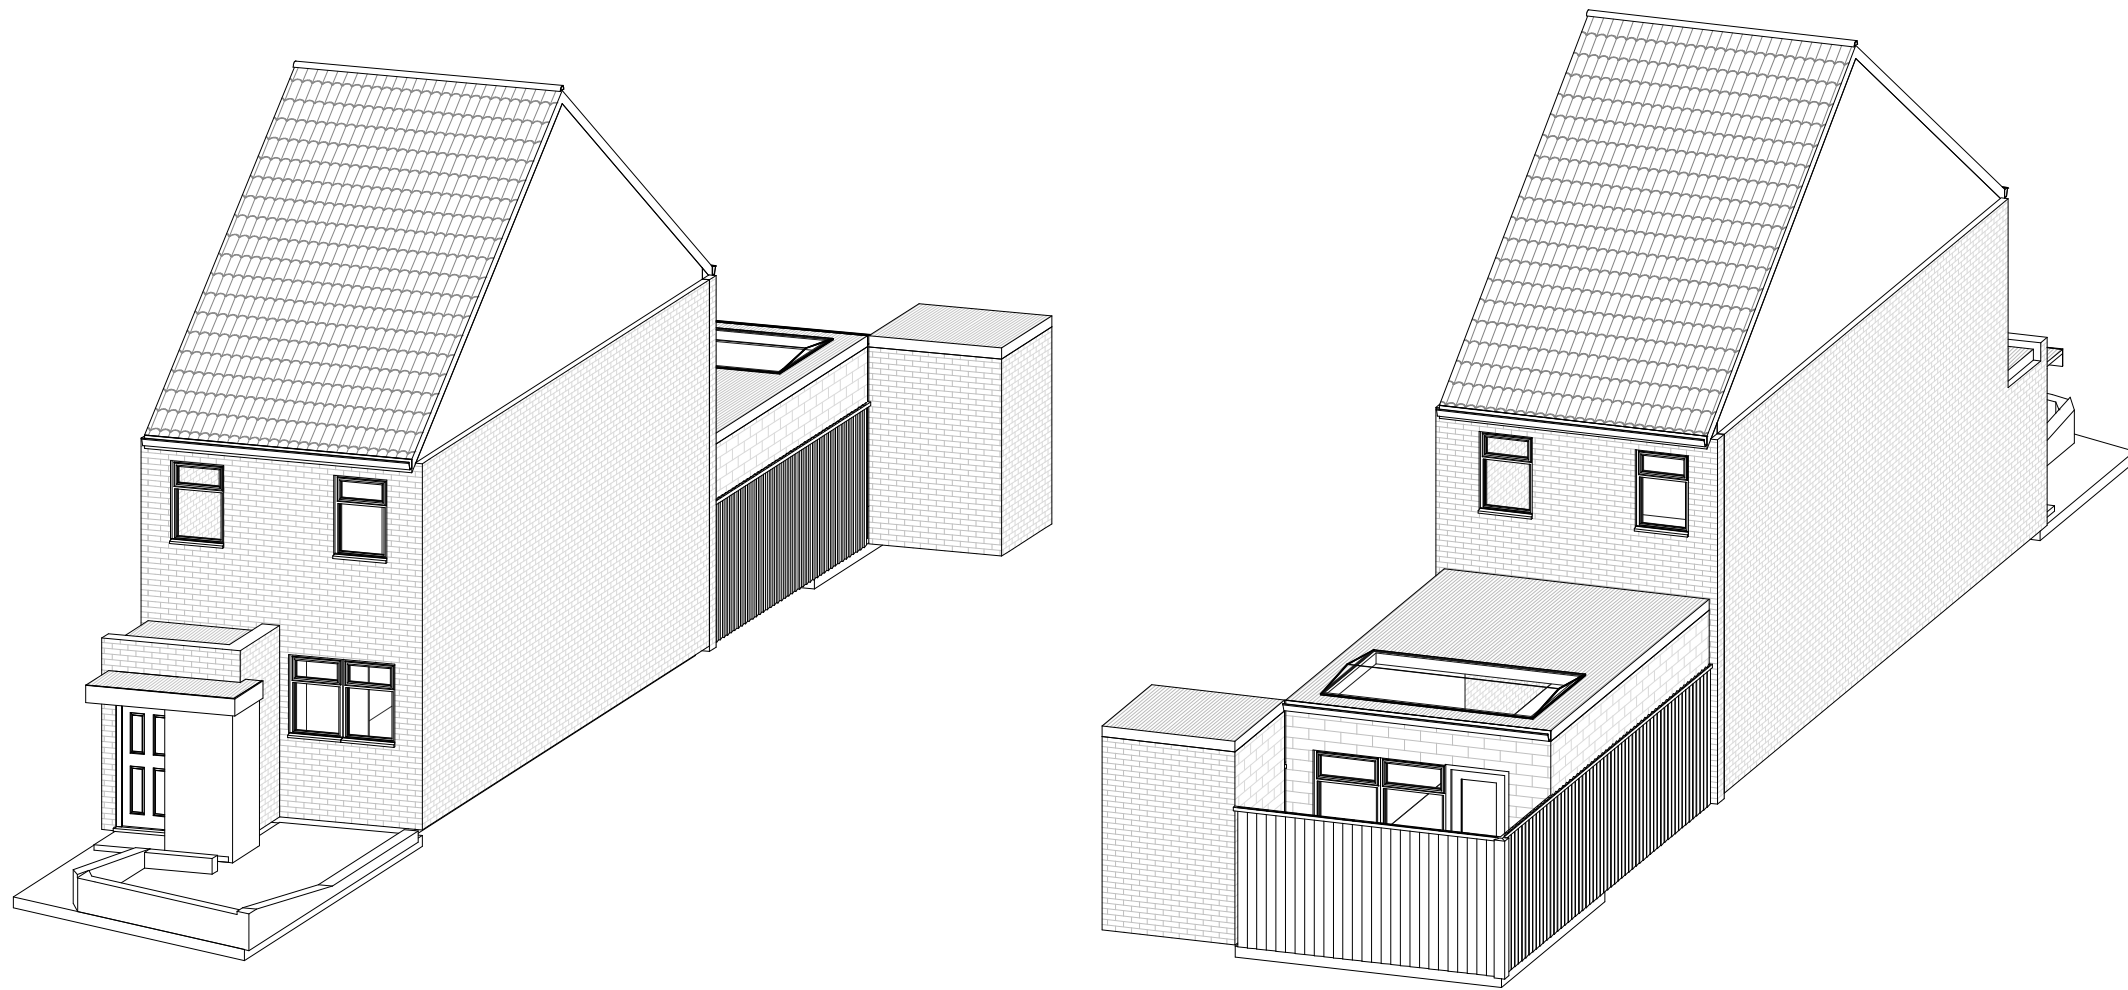

NOTES:
CONTRACTORS MUST VERIFY ALL DIMENSIONS
AT THE
SITE BEFORE COMENCING ANY WORK.
NO CONSTRUCTION WORK BEFORE BUILDING
CONTROL
APPROVAL AND STRUCTURAL ENGINEER
CONFIRMATION.
ANY DISCREPANCIES TO BE REPORTED TO
GRIDKUNE.
ALL DRAWINGS ARE TO BE READ IN
CONJUNCTION WITH
ALL RELEVANT DRAWINGS AND
SPECIFICATIONS.

Rev	Description	Date

PROJECT TITLE

32 Ermine Road. London N15 6DD

Date
21/08/2023

Project number
7419

DRWAING NUMBER
PR - PR001

DRAWING TITLE

Proposed Perspective Views And Calculation


CLIENT

Mr Shimon Mendelovits

Scale (@ A3)

Drawn by
Cheski



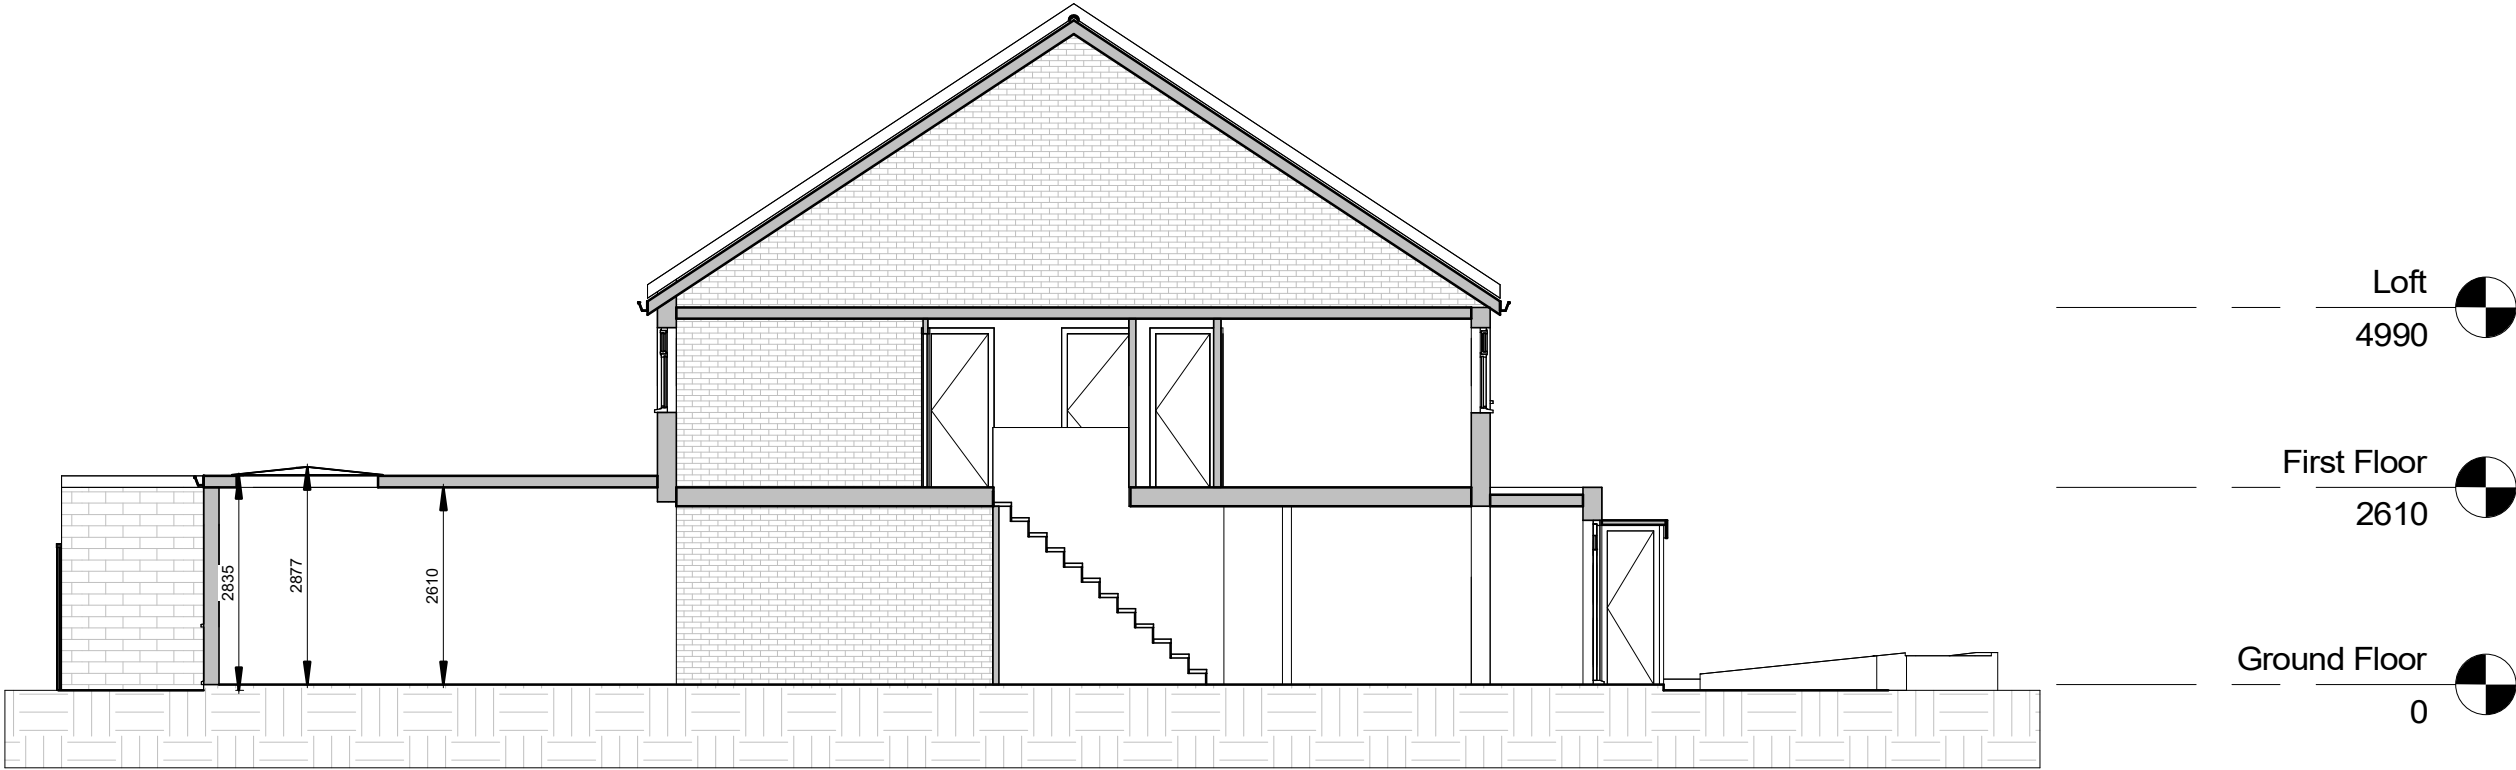

NOTES: CONTRACTORS MUST VERIFY ALL DIMENSIONS AT THE SITE BEFORE COMENCING ANY WORK. NO CONSTRUCTION WORK BEFORE BUILDING CONTROL APPROVAL AND STRUCTURAL ENGINEER CONFIRMATION. ANY DISCREPANCIES TO BE REPORTED TO GRIDKUNE. ALL DRAWINGS ARE TO BE READ IN CONJUNCTION WITH ALL RELEVANT DRAWINGS AND SPECIFICATIONS.	Rev	Description	Date	PROJECT TITLE			DRAWING TITLE		
				32 Ermine Road. London N15 6DD			Proposed Section		
							CLIENT		
				Mr Shimon Mendelovits					
				Date	Project number	DRWAING NUMBER	Scale (@ A3)	Drawn by	
				21/08/2023	7419	PR - S001	1 : 100	Cheski	