



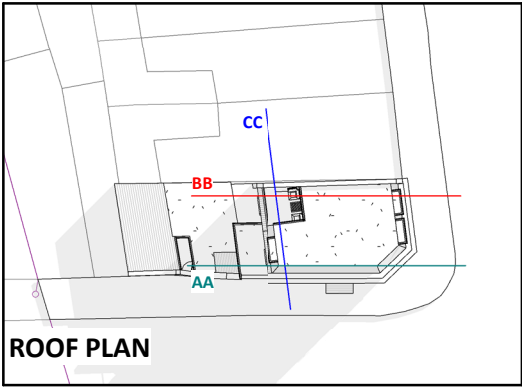


ROOF PLAN

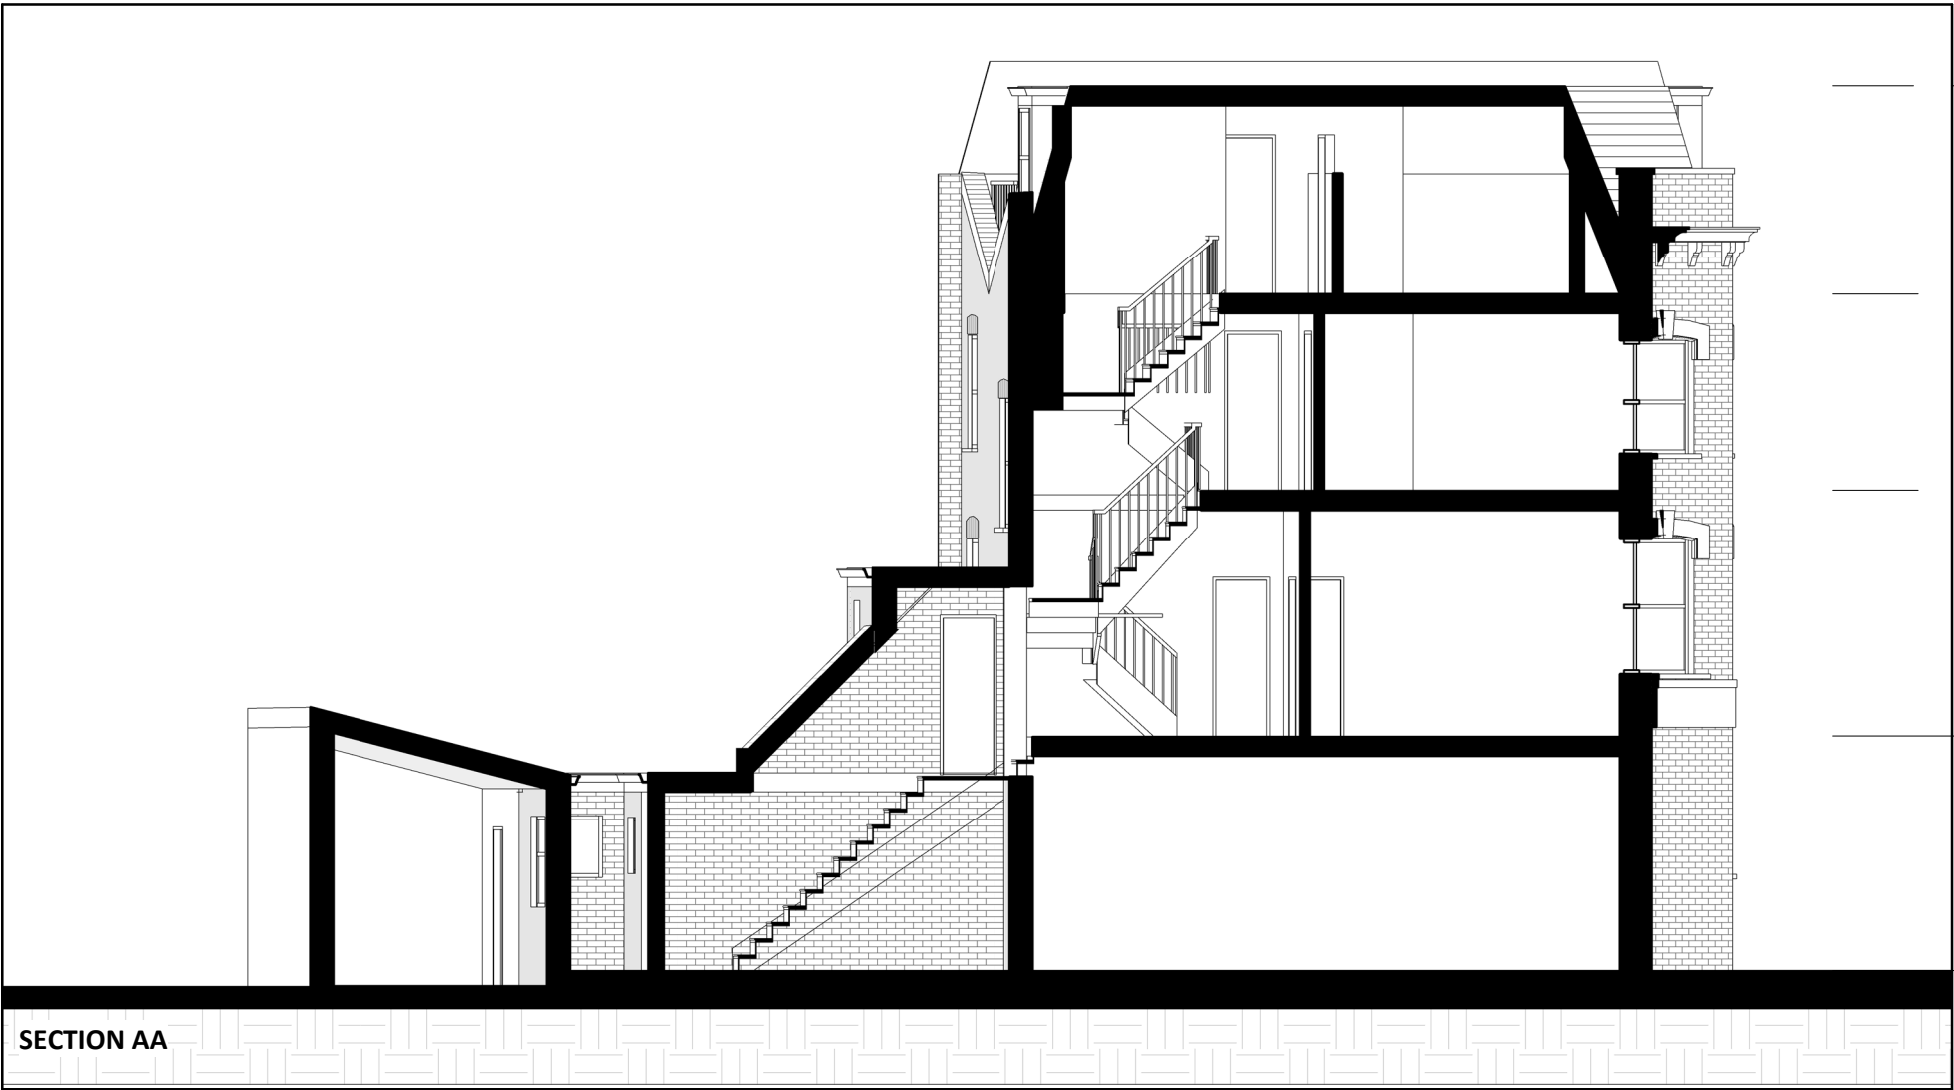


SECTION AA

roof	11900
Loft Floor	9150
Second Floor	6550
First Floor	3300
Ground Floor	200
Road Level	0

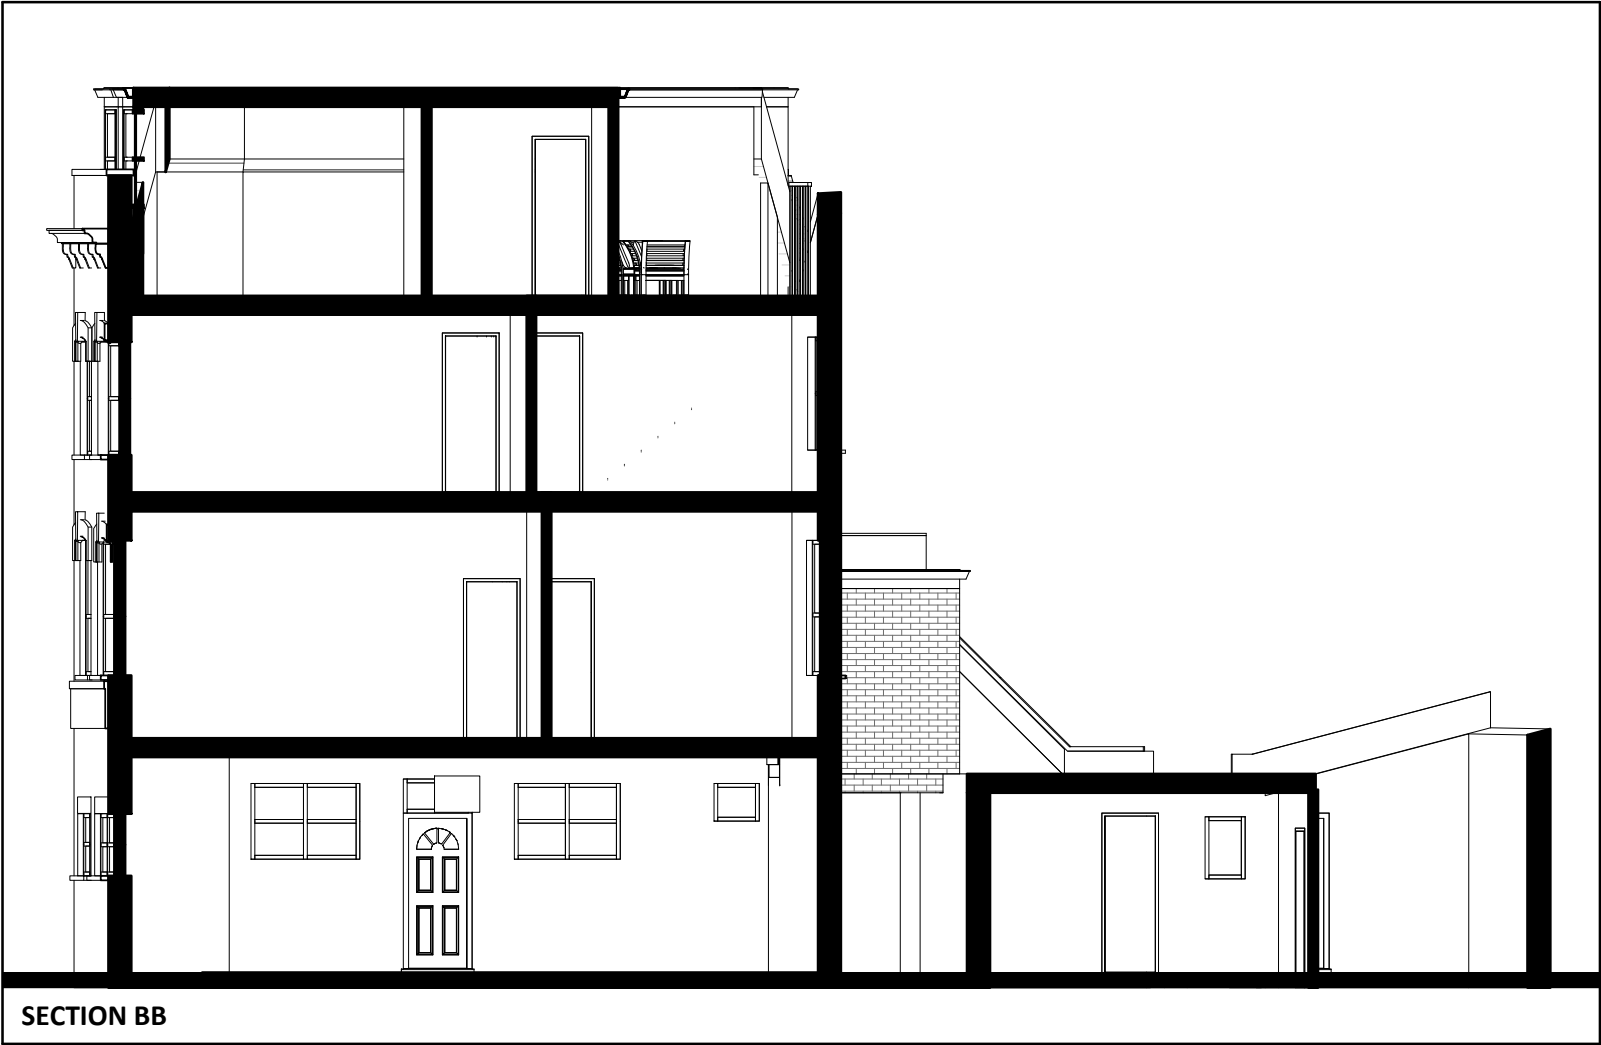

SECTION BB

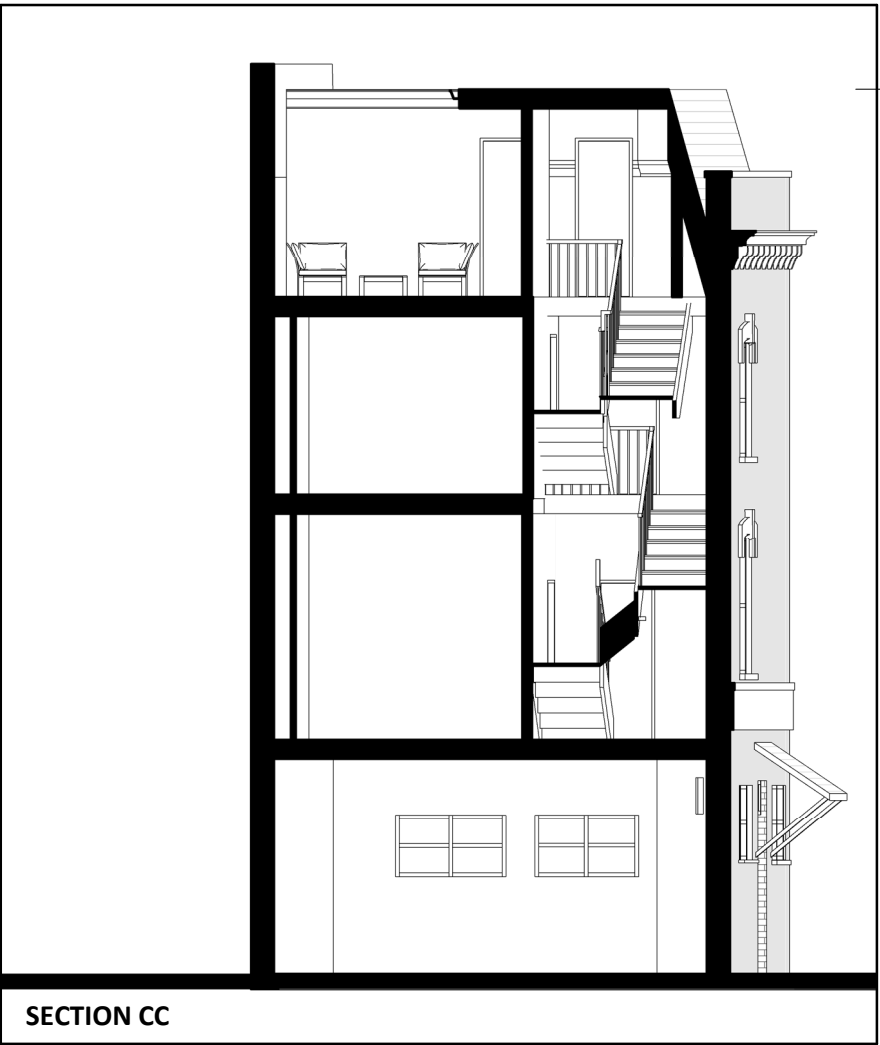

SECTION CC

roof	11900
Loft Floor	9150
Second Floor	6550
First Floor	3300
Ground Floor	200
Road Level	0

GENERAL NOTES:
ONLY SCALE OF DRAWINGS FOR PLANNING PURPOSES
ALL DIMENSIONS ARE TO BE CHECKED ON SITE. INCONSISTENCIES ARE TO BE REPORTED TO DIMENSIONS IMMEDIATELY.
COPYRIGHT OF PLANNING DIMENSIONS LTD

PROJECT TITLE
2b Vartry Rd- London N15 6PT

CLIENT	PROJECT NO
E K	0613

DRAWING TITLE	SCALE (@ A3)
Proposed Sections	As indicated



DRAWING NUMBER	REV
PR - S001	A

Date	Drawn by
24/08/2023	sanjay

info@pdimensions.co.uk
www.pdimensions.co.uk
0208 076 9300
Unit 7
Hawthorn Business Park
165 Granville Road
NW2 2AZ
London

