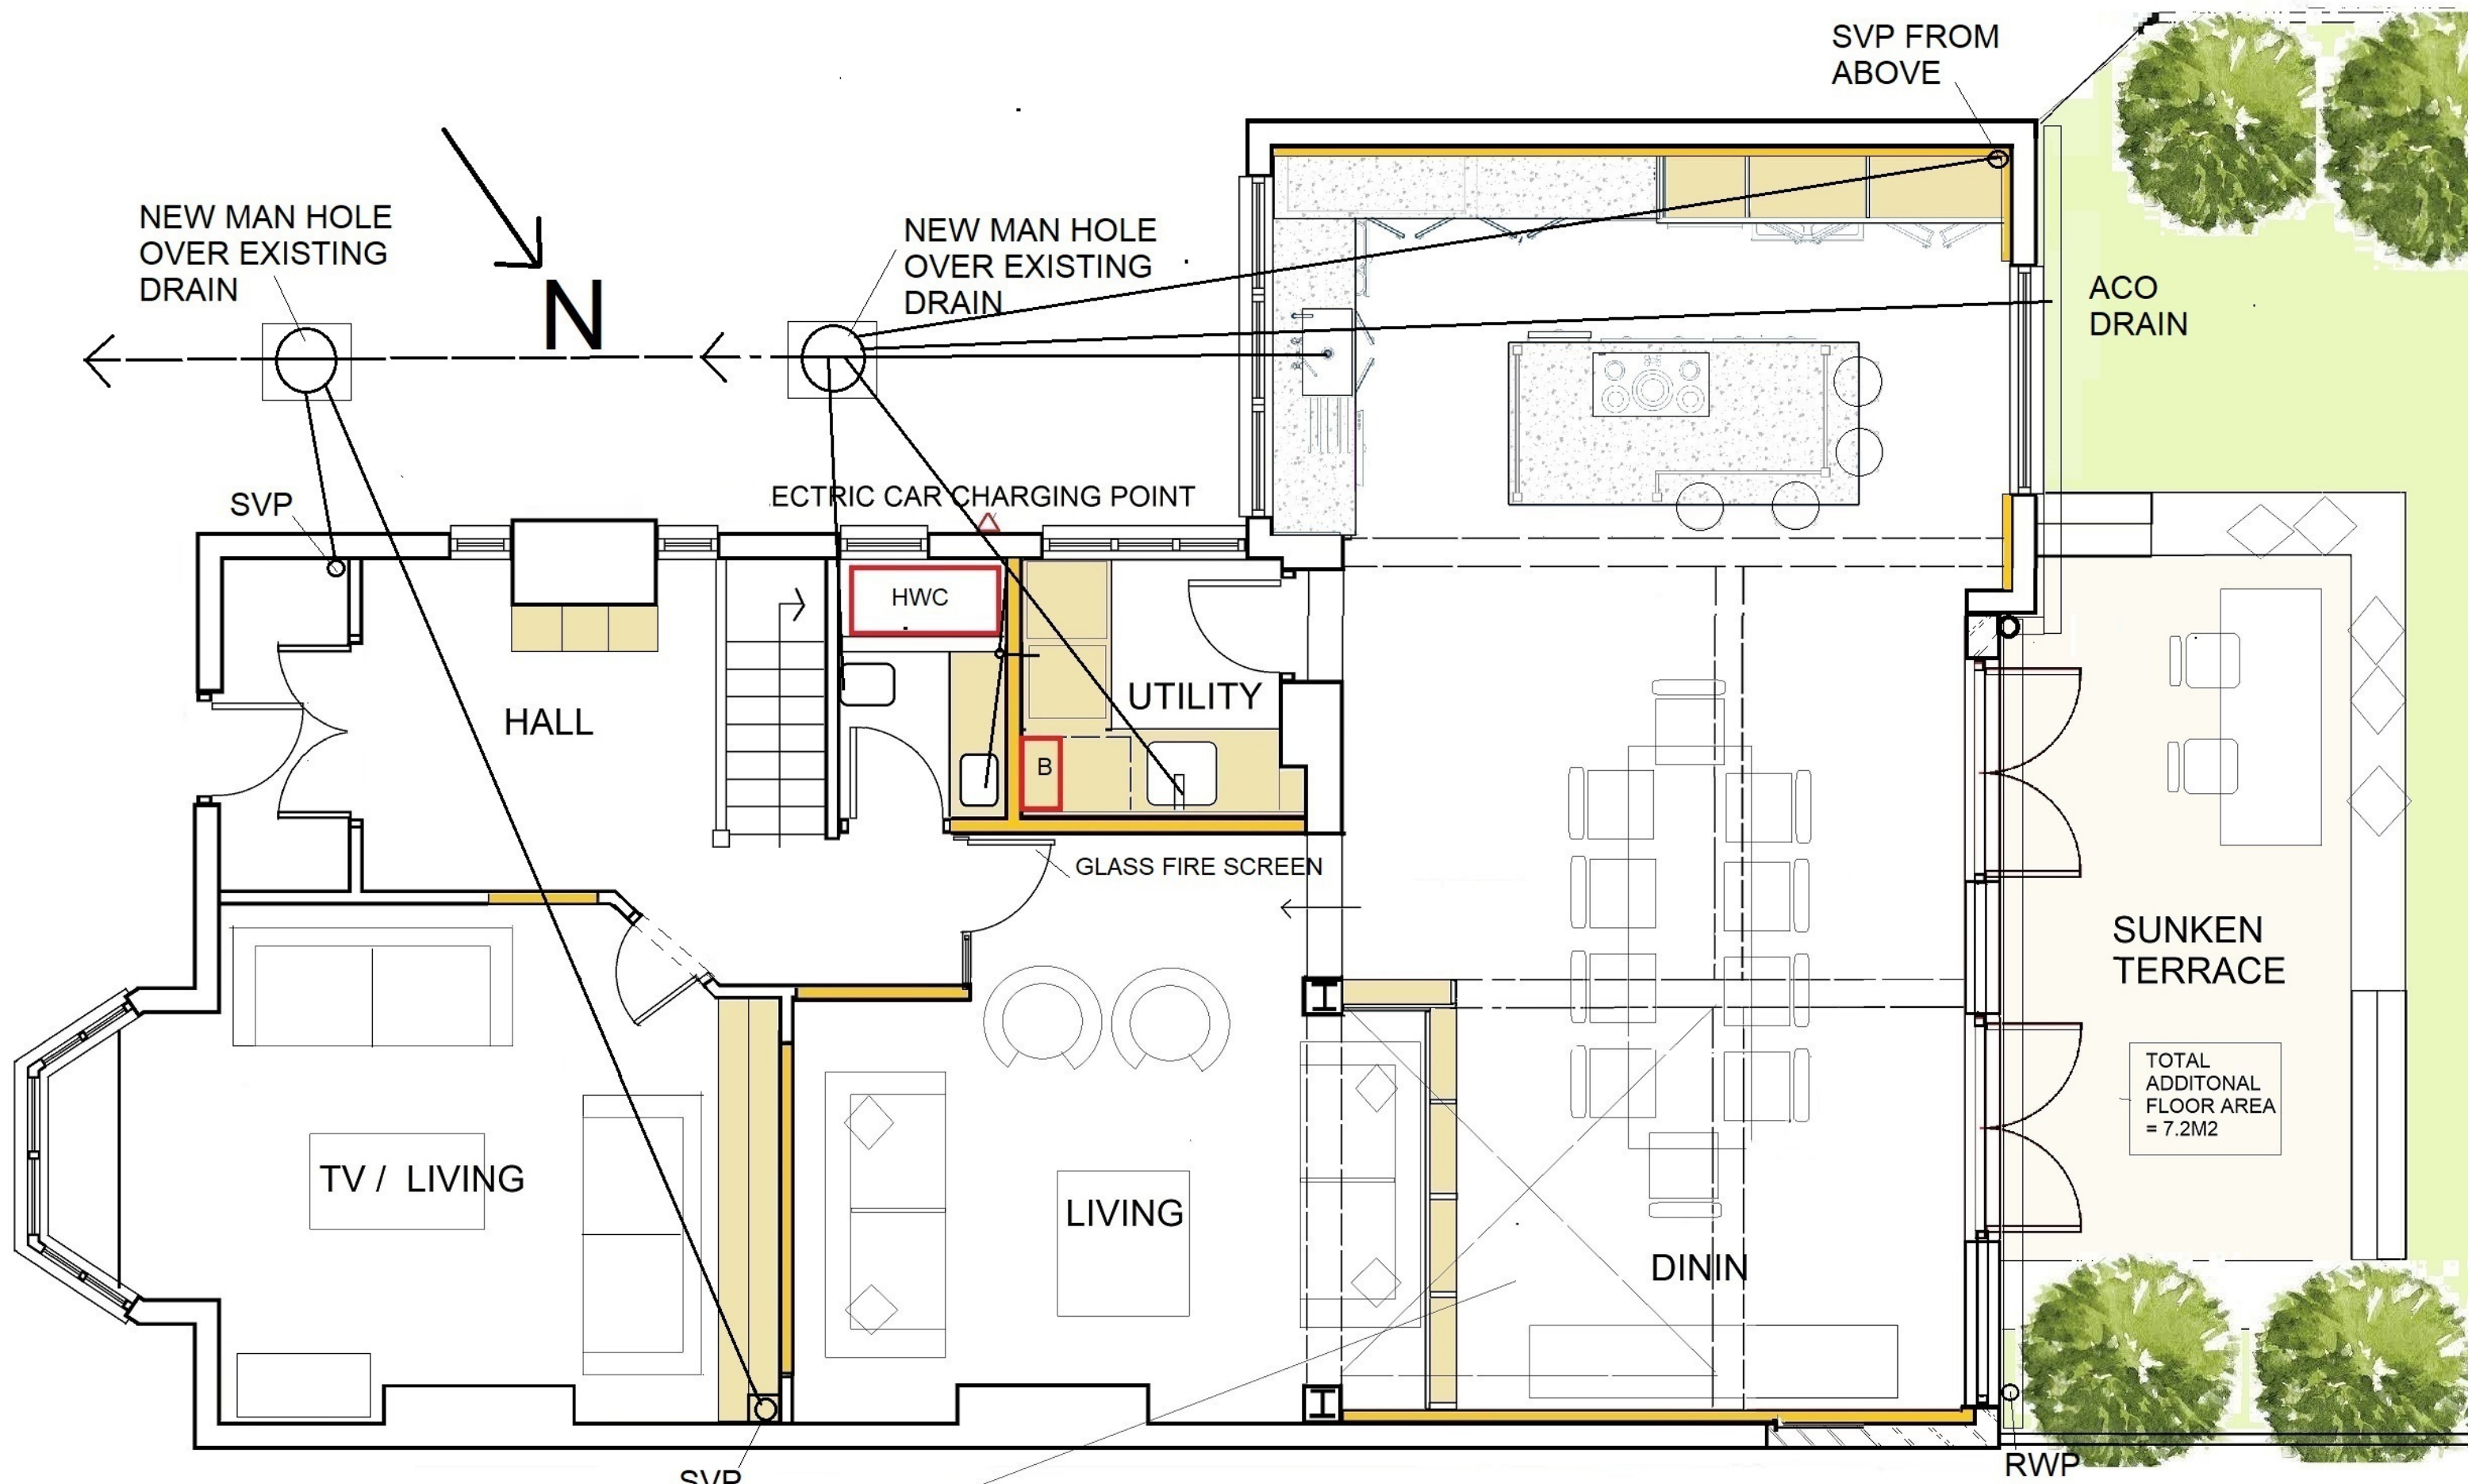


archplan

architects and property management

1 Millfield Place, Highgate, London N6 6JP
Tel: 020 8341 5628 e-mail: archplan@hotmail.com

Date
APRIL 23

Drawn by

Checked by

Scale
1:50
At A3

Project


7 CASCADE AVENUE
LONDON N10 3PT
**GROUND FLOOR
AS PROPOSED**

Title

Drawing no

**CA/10
A**

Copyright
Archplan 2020

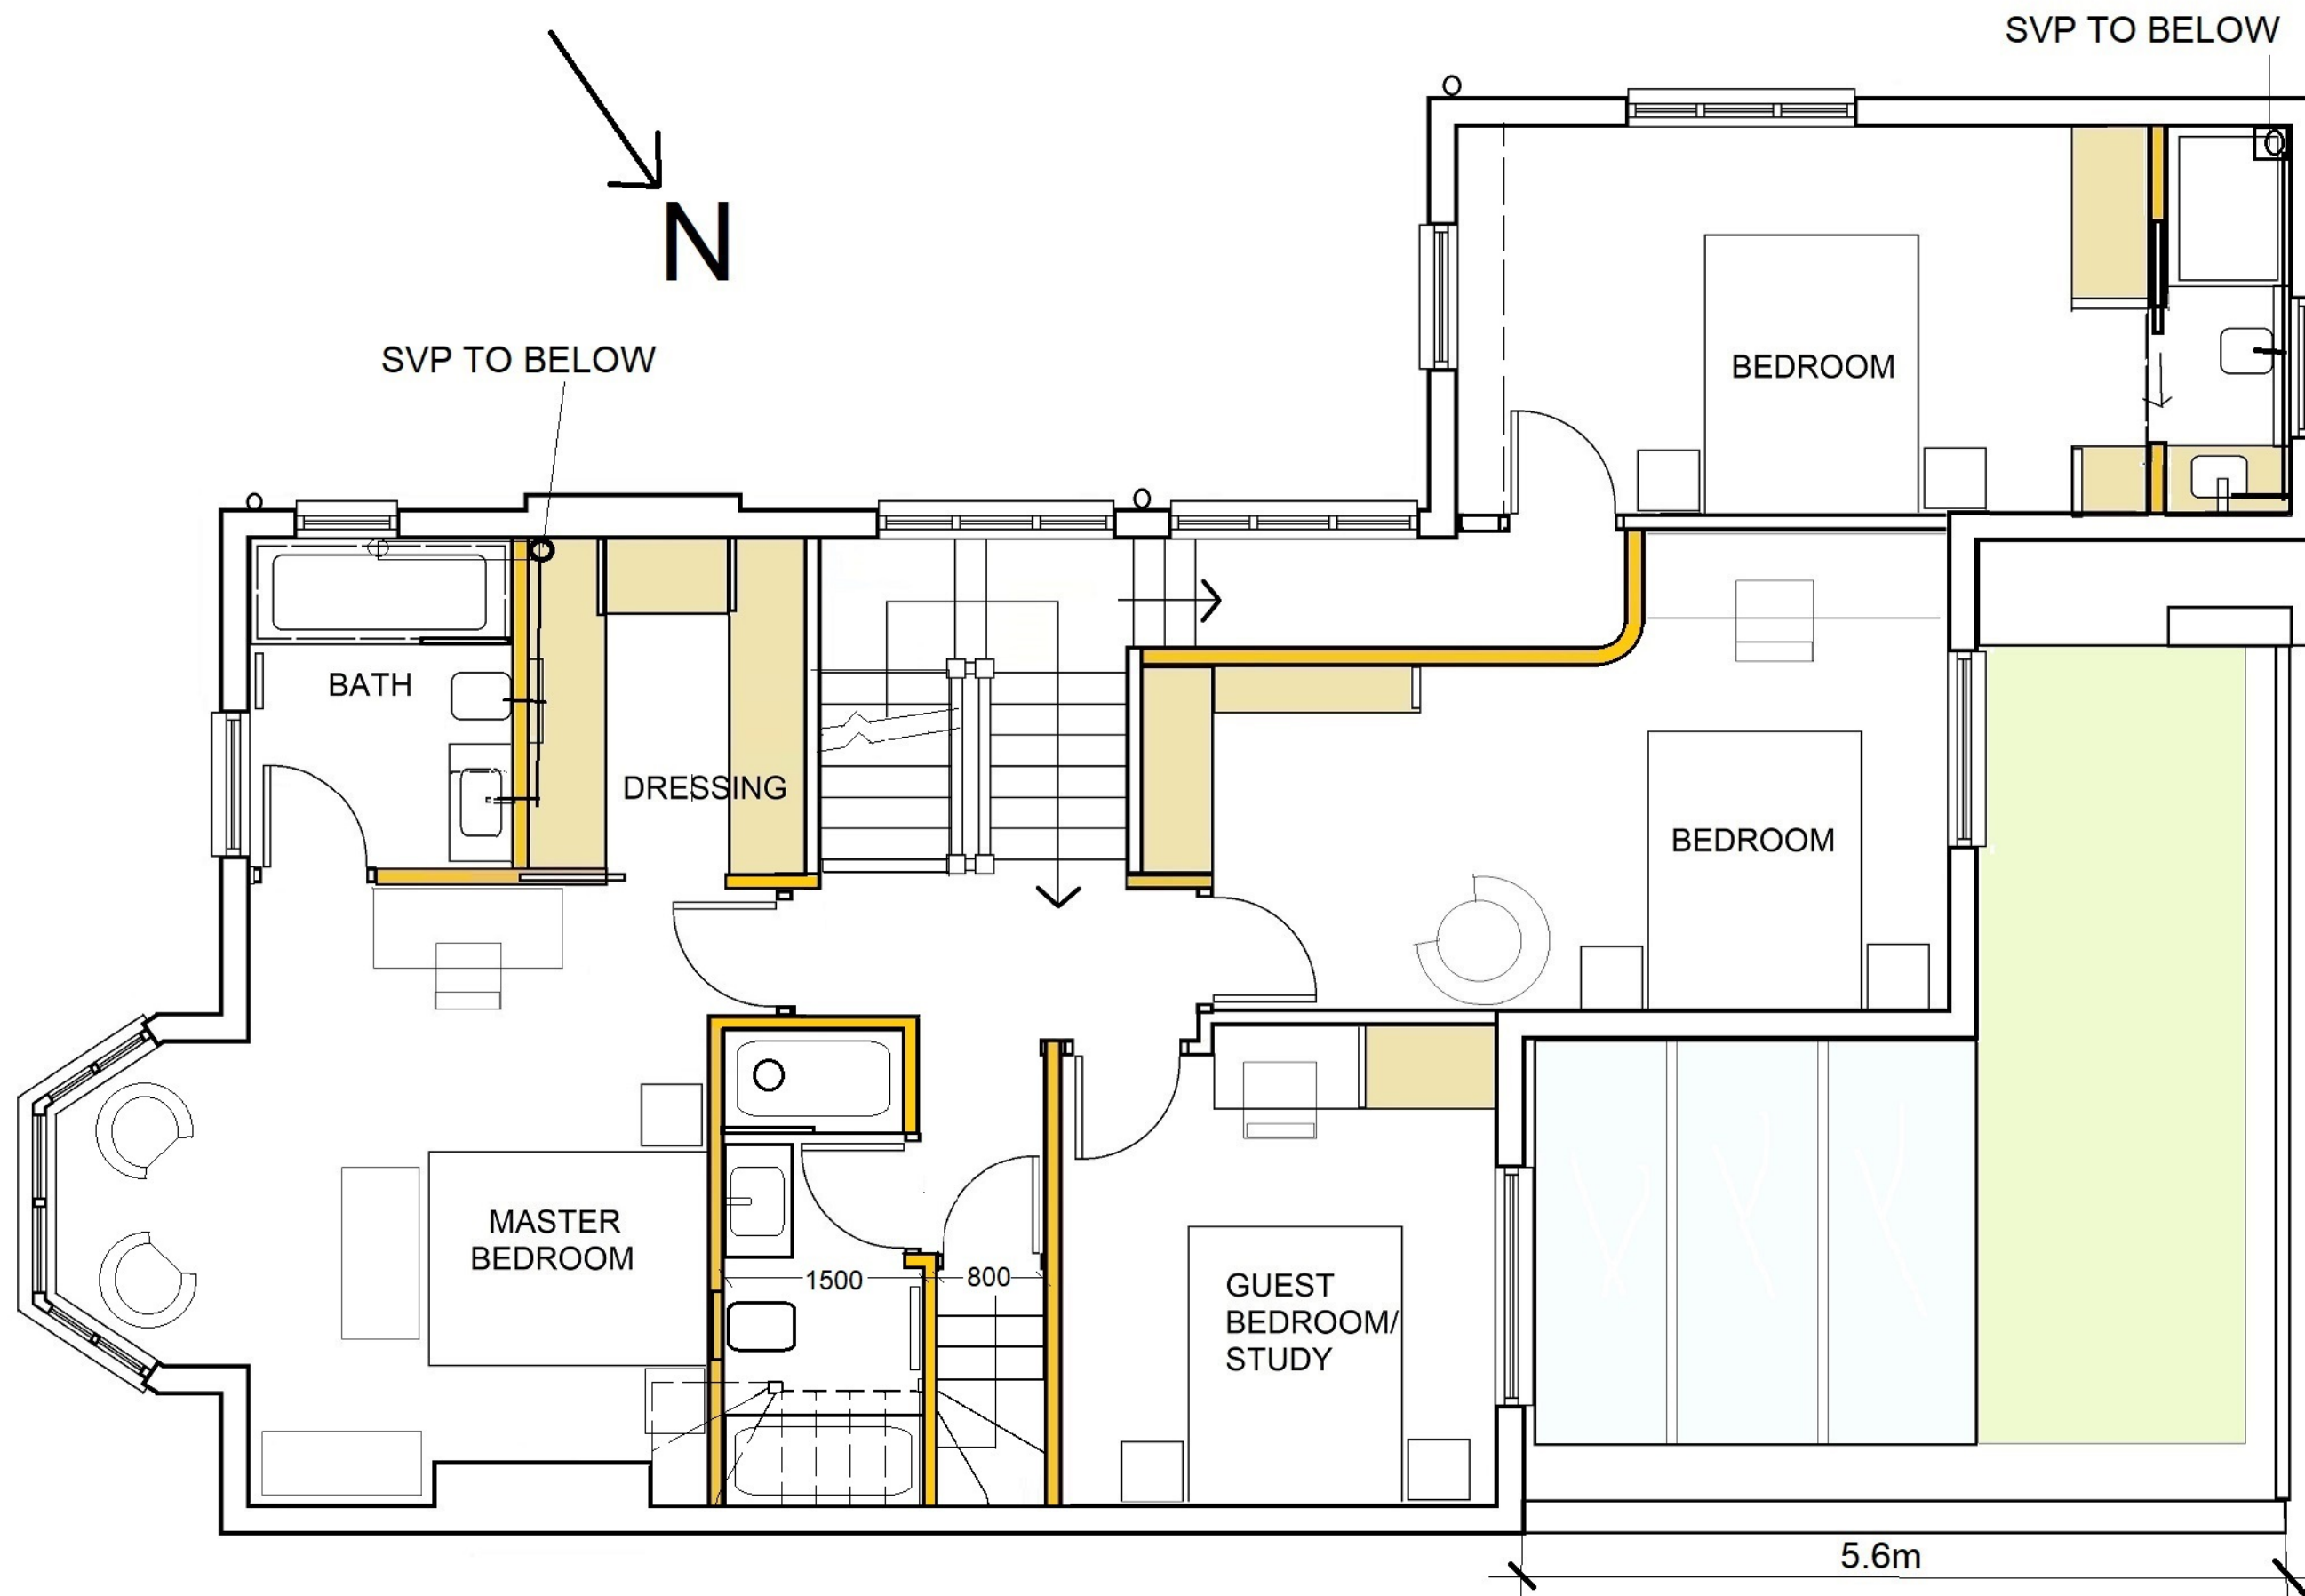

archplan

architects and property management

1 Millfield Place, Highgate, London N6 6JP
Tel: 020 8341 5628 e-mail: archplan@hotmail.com

Date
APRIL 23

Drawn by

Checked by

Scale
1:50
At A3

Project



7 CASCADE AVENUE
LONDON N10 3PT
**FIRST FLOOR
AS PROPOSED**

Title

Drawing no

**CA/11
A**

Copyright
Archplan 2020

 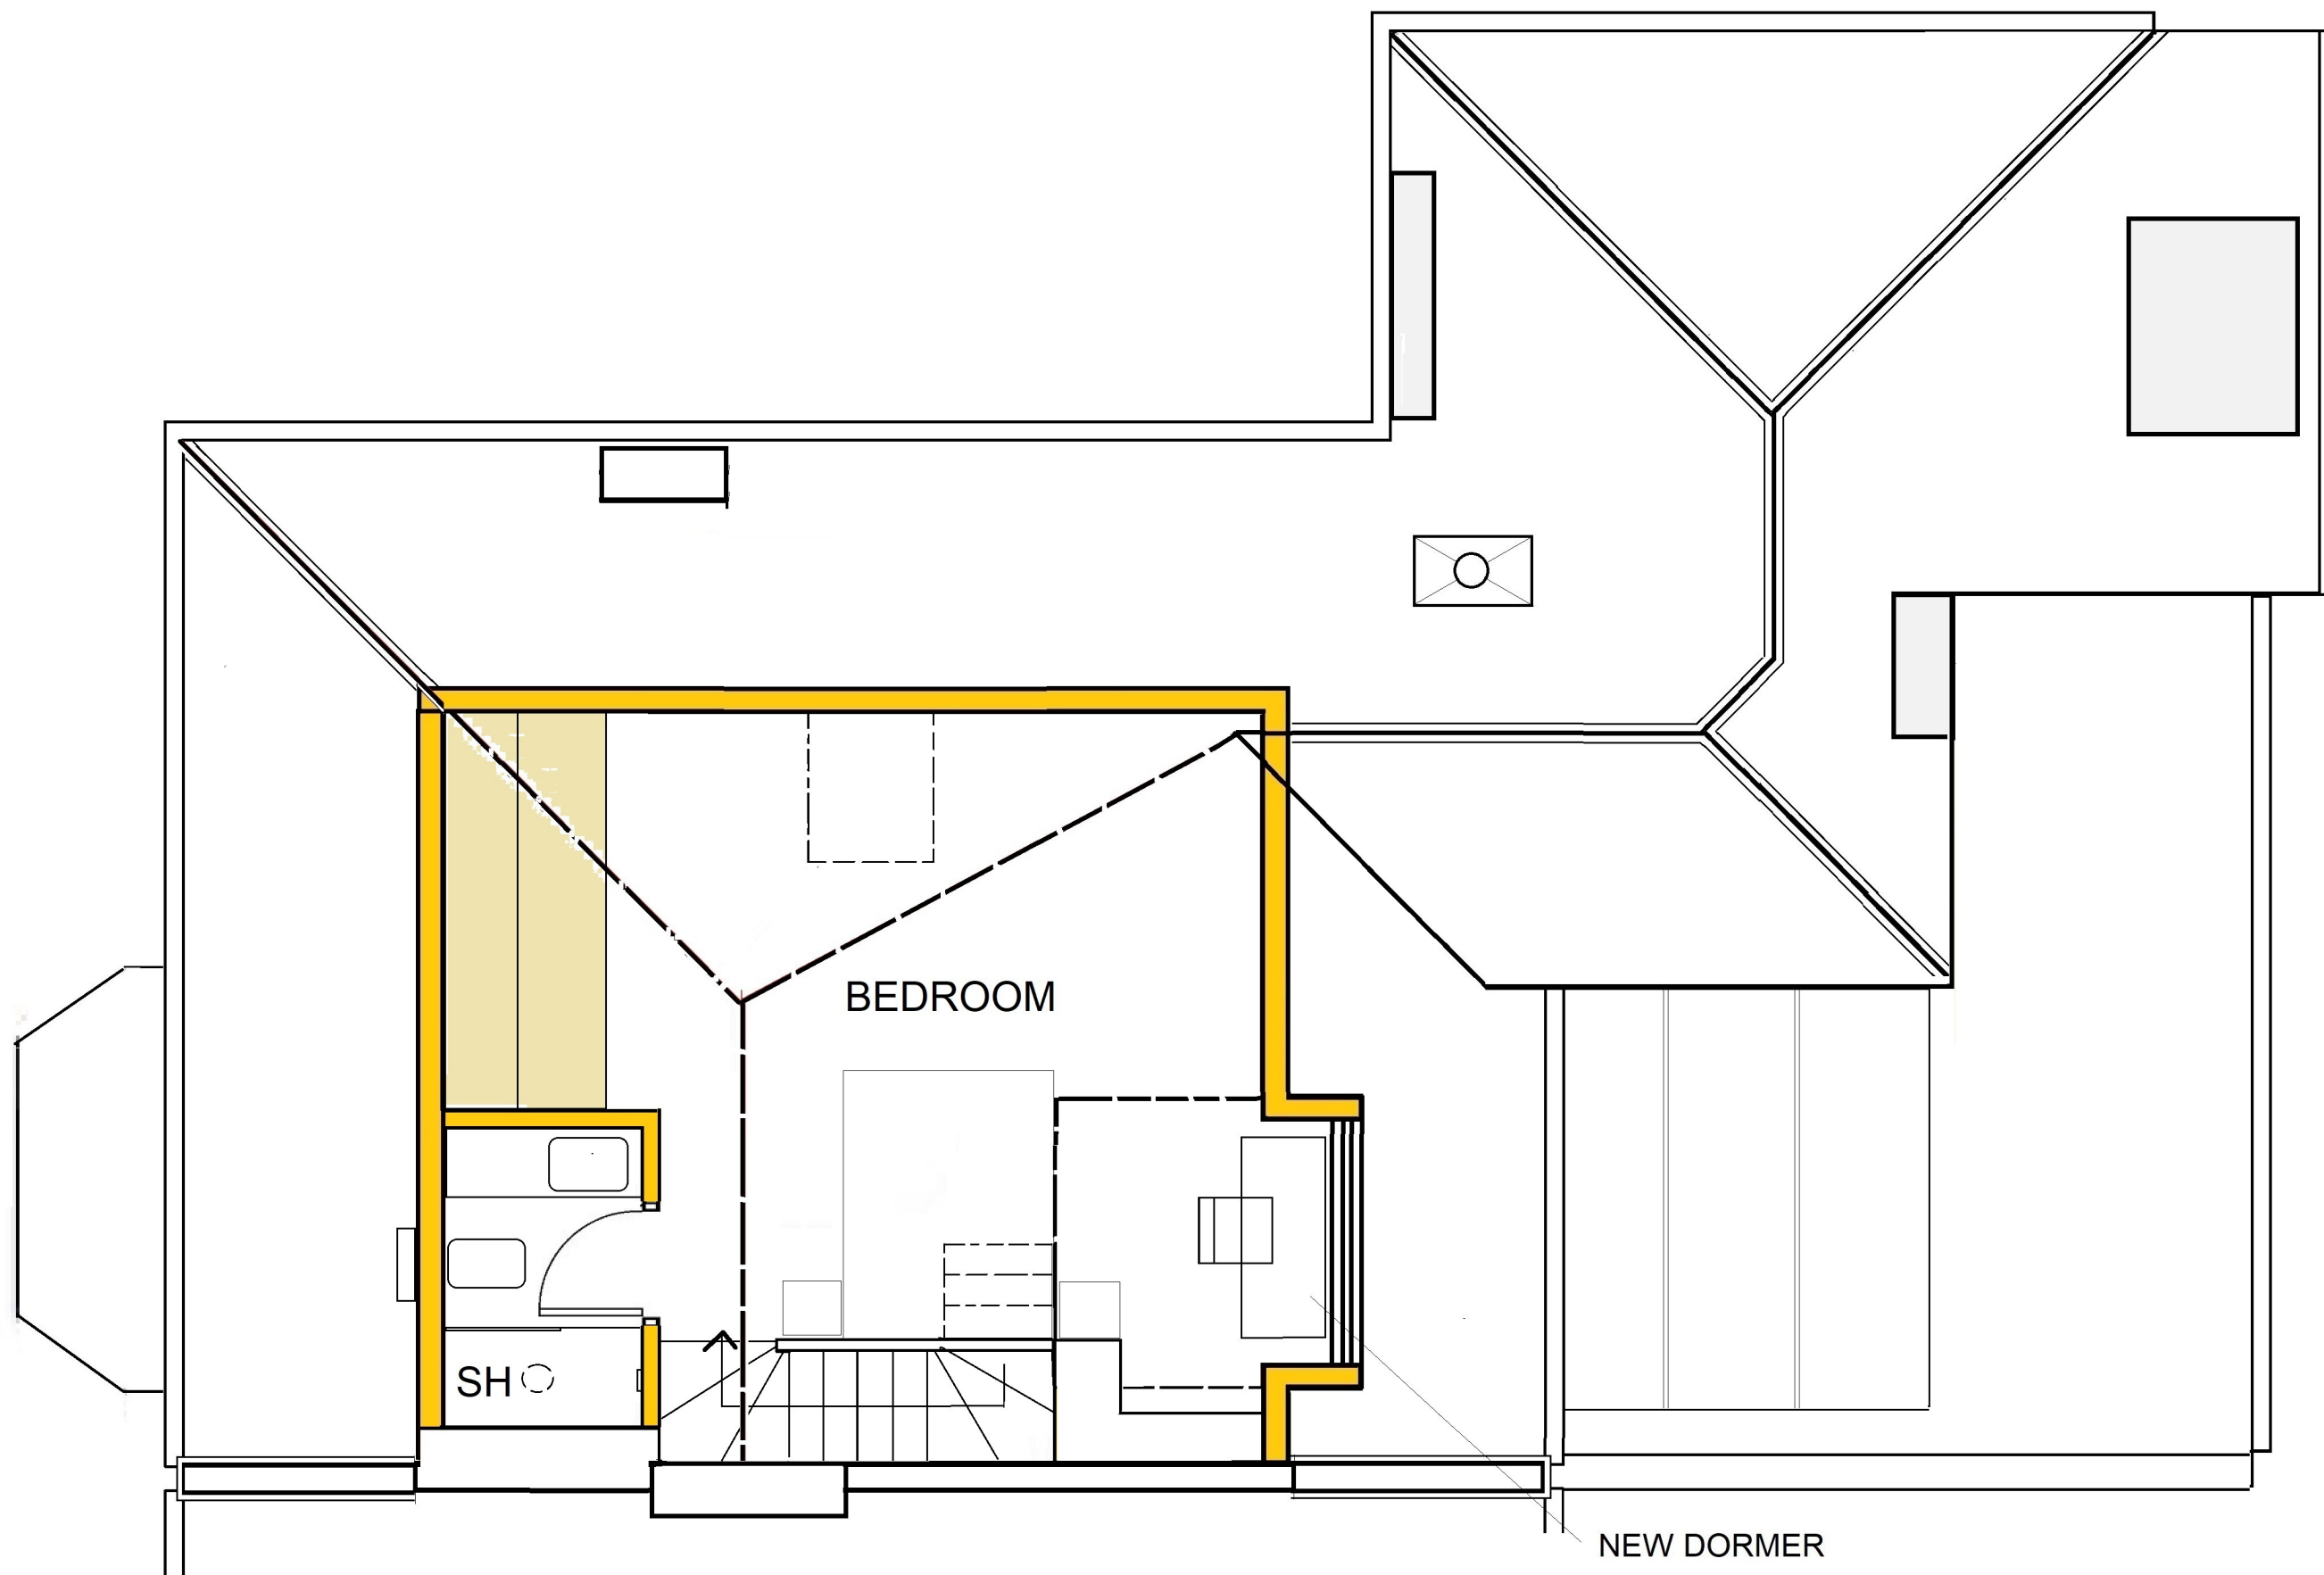

archplan

architects and property management

1 Millfield Place, Highgate, London N6 6JP
Tel: 020 8341 5628 e-mail: archplan@hotmail.com

Date
APRIL 23

Drawn by

Checked by

Scale
1:50
At A3

Project



**7 CASCADE AVENUE
LONDON N10 3PT
SECOND FLOOR
AS PROPOSED**

Title

Drawing no

**CA/12
A**

Copyright
Archplan 2020

 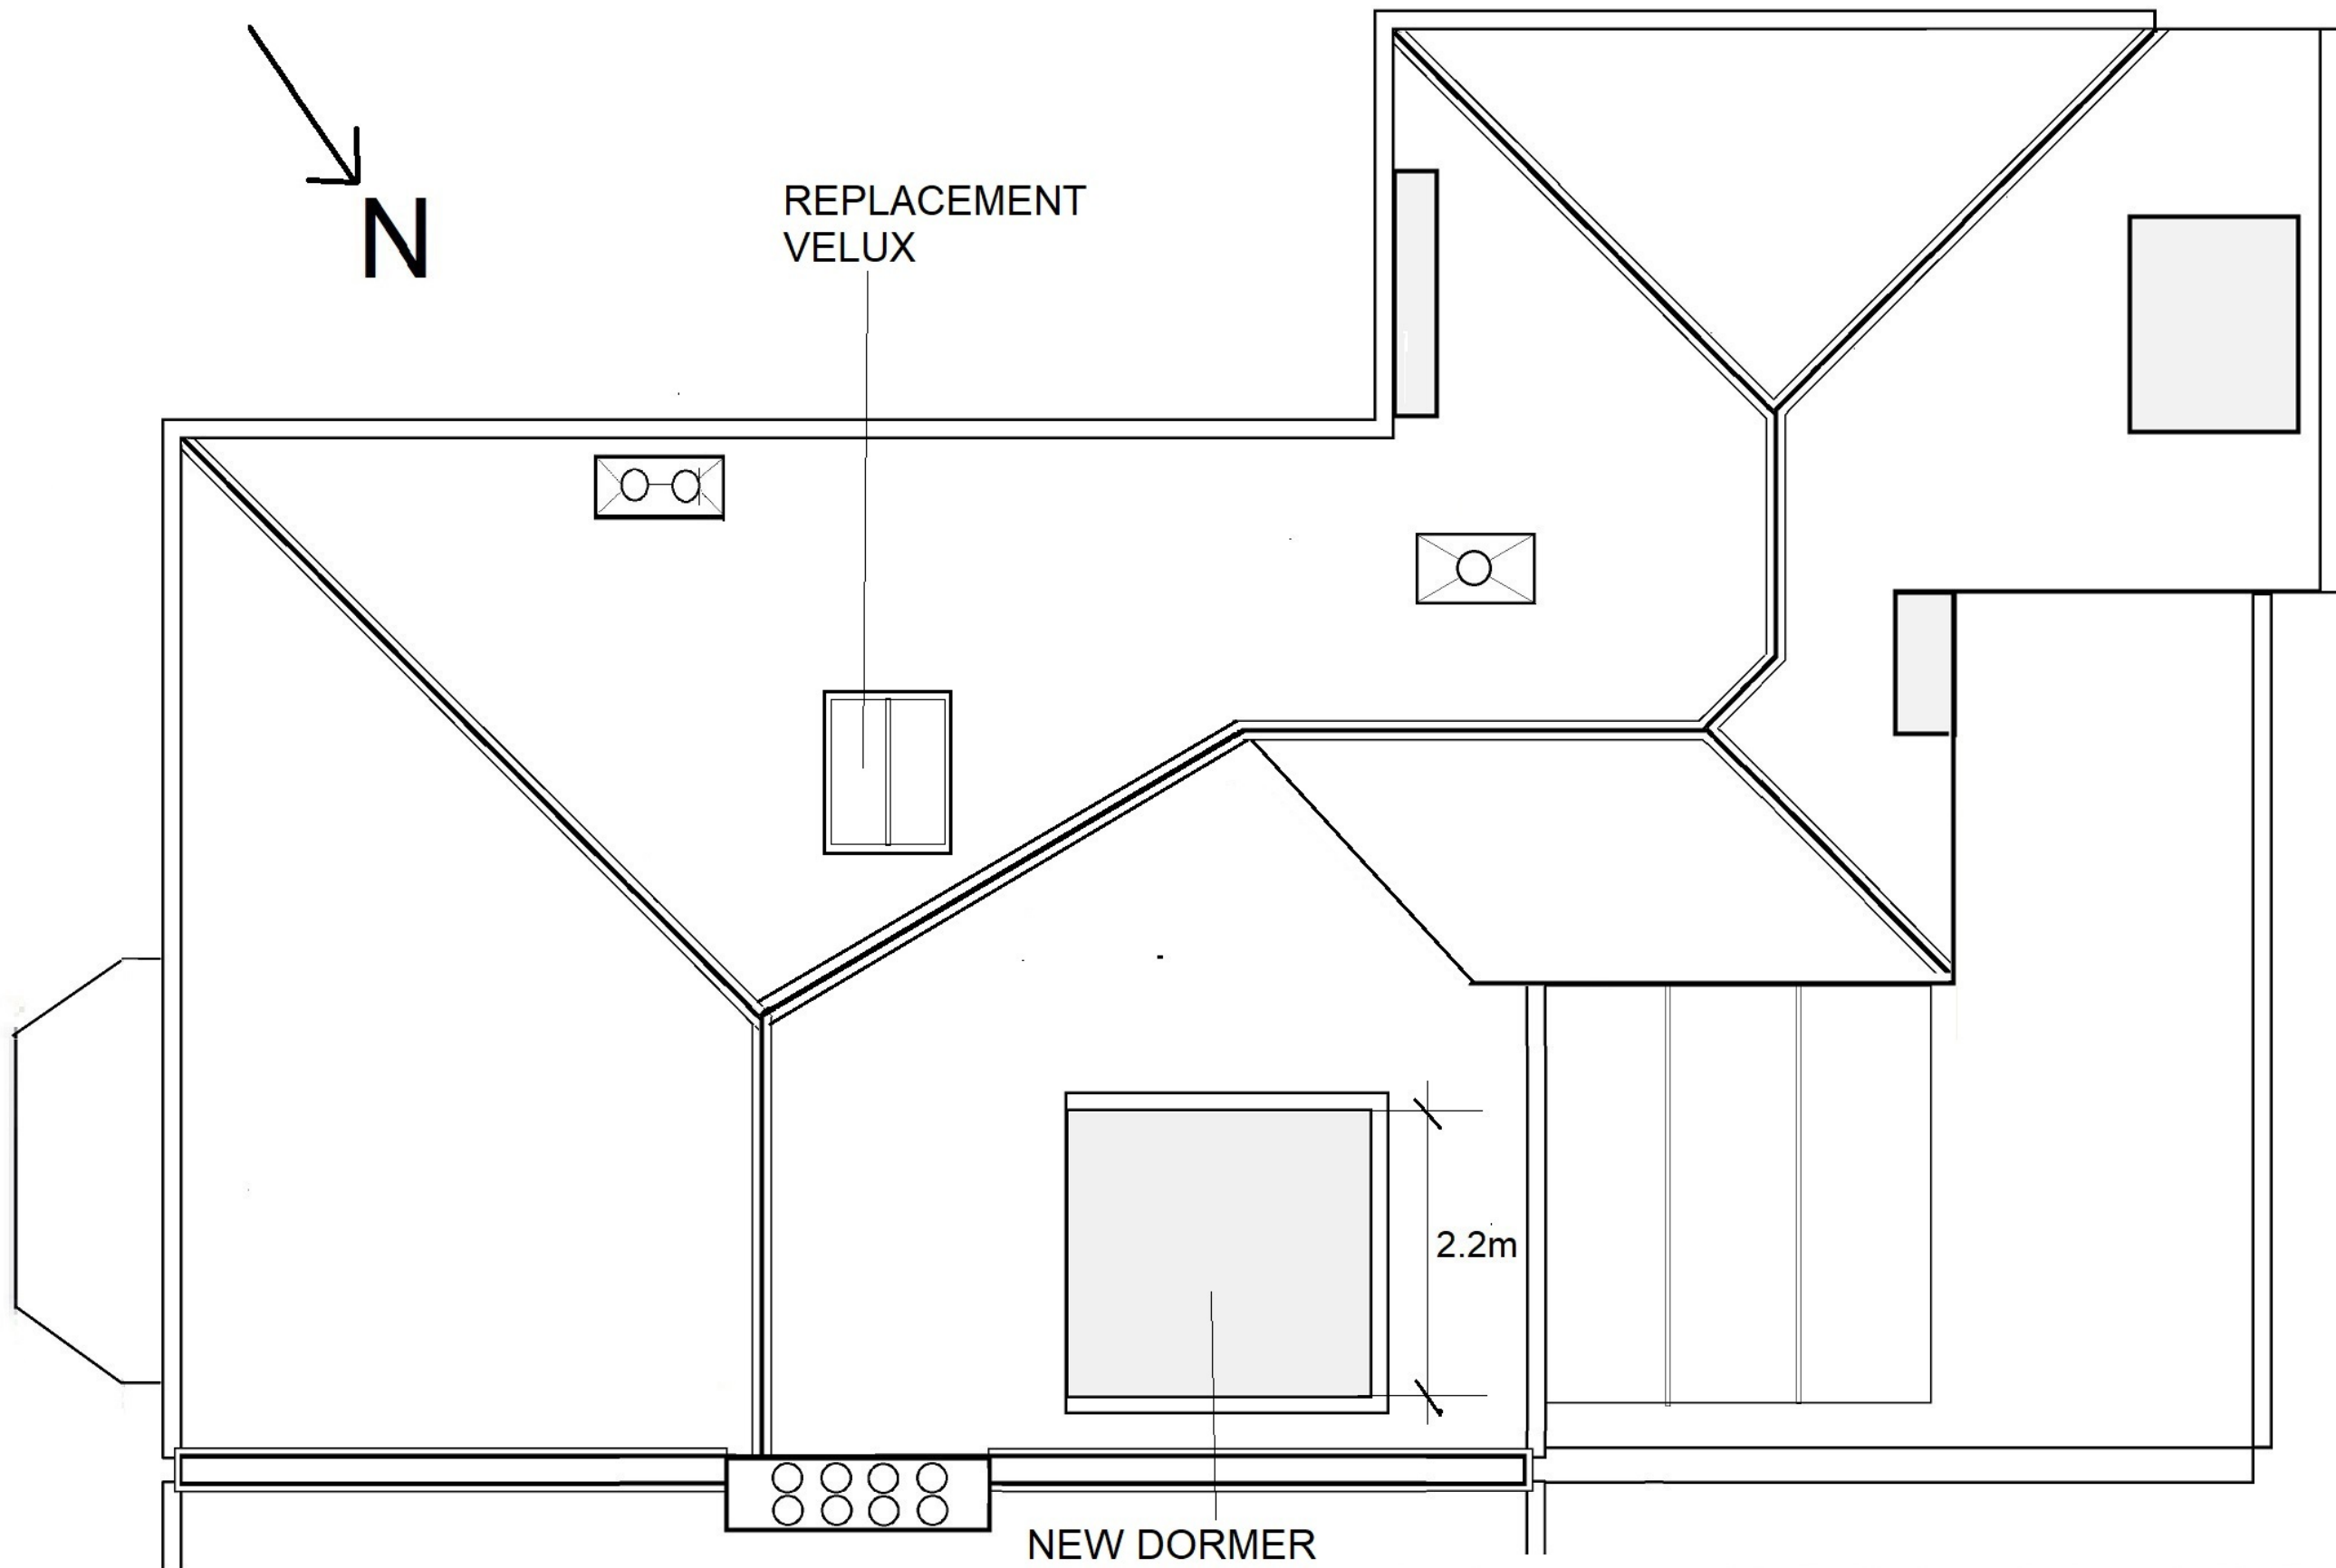

archplan

architects and property management

1 Millfield Place, Highgate, London N6 6JP
Tel: 020 8341 5628 e-mail: archplan@hotmail.com

Date
APRIL 23

Drawn by

Checked by

Scale
1:50
At A3

Project

**7 CASCADE AVENUE
LONDON N10 3PT**



Title

**ROOF PLAN
AS PROPOSED**

Drawing no

**CA/13
B**

Copyright
Archplan 2020

 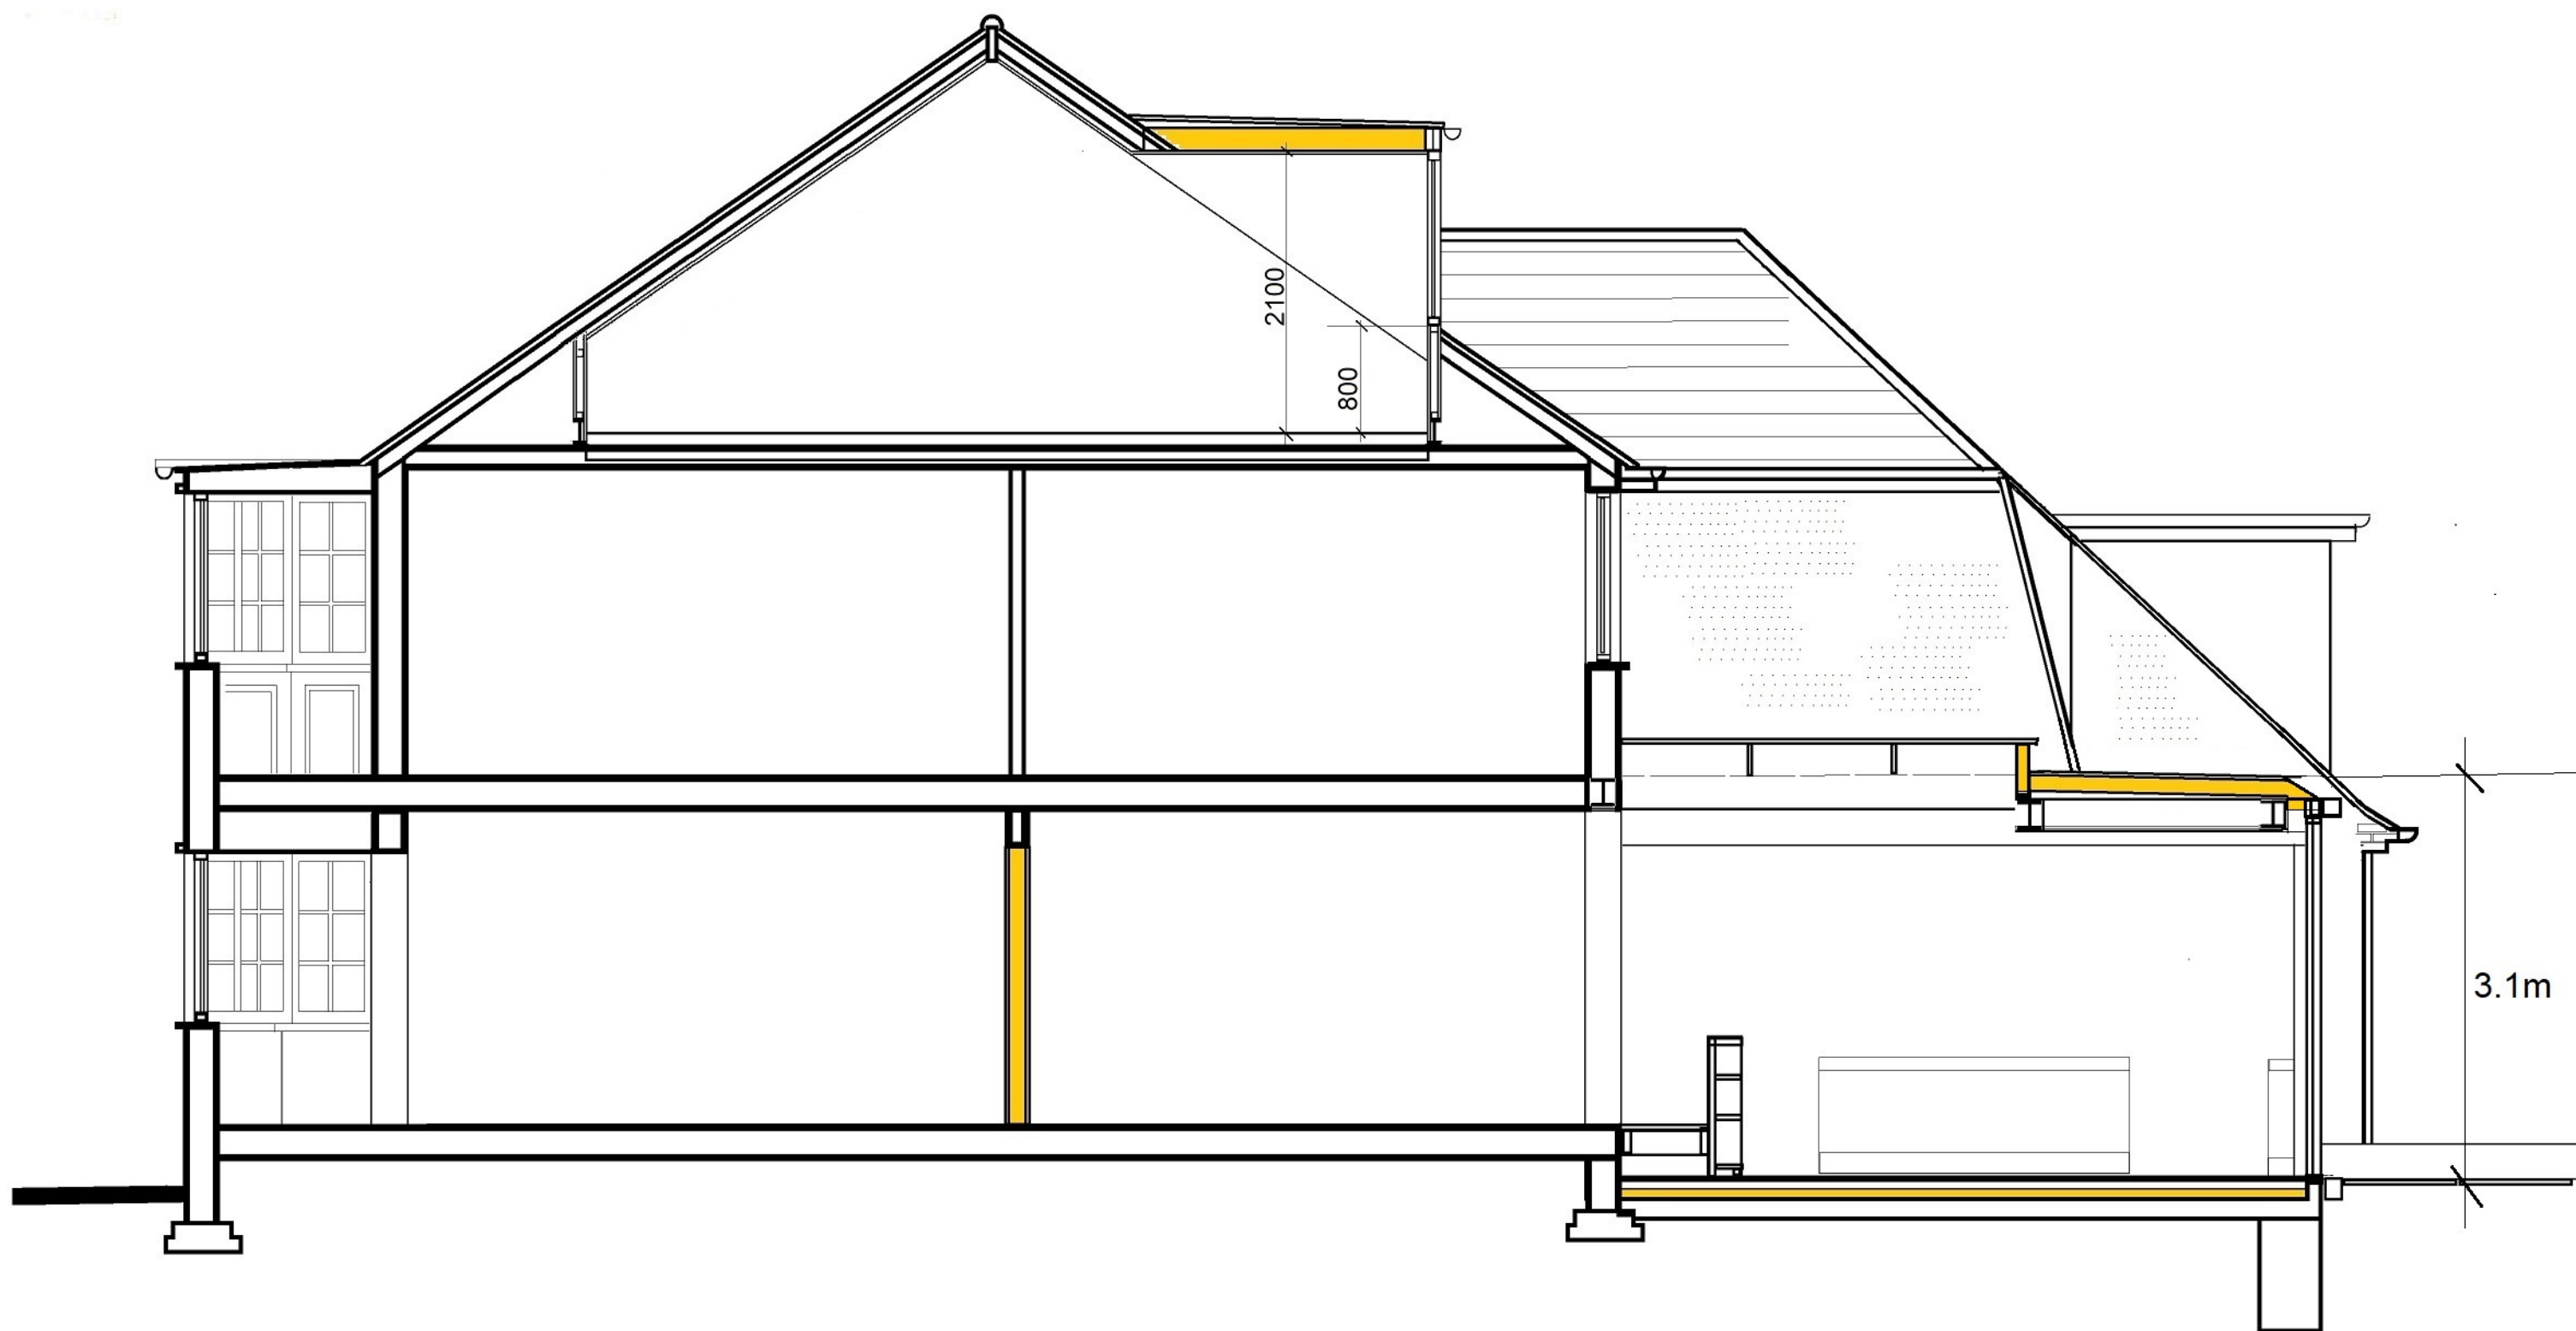

archplan

architects and property management

1 Millfield Place, Highgate, London N6 6JP
Tel: 020 8341 5628 e-mail: archplan@hotmail.com

Date
APRIL 23

Drawn by

Checked by

Scale
1:50
At A3

Project

**7 CASCADE AVENUE
LONDON N10 3PT**


Title

**SECTION A-A
AS PROPOSED**

Drawing no

**CA/ 14
A**

Copyright
Archplan 2020

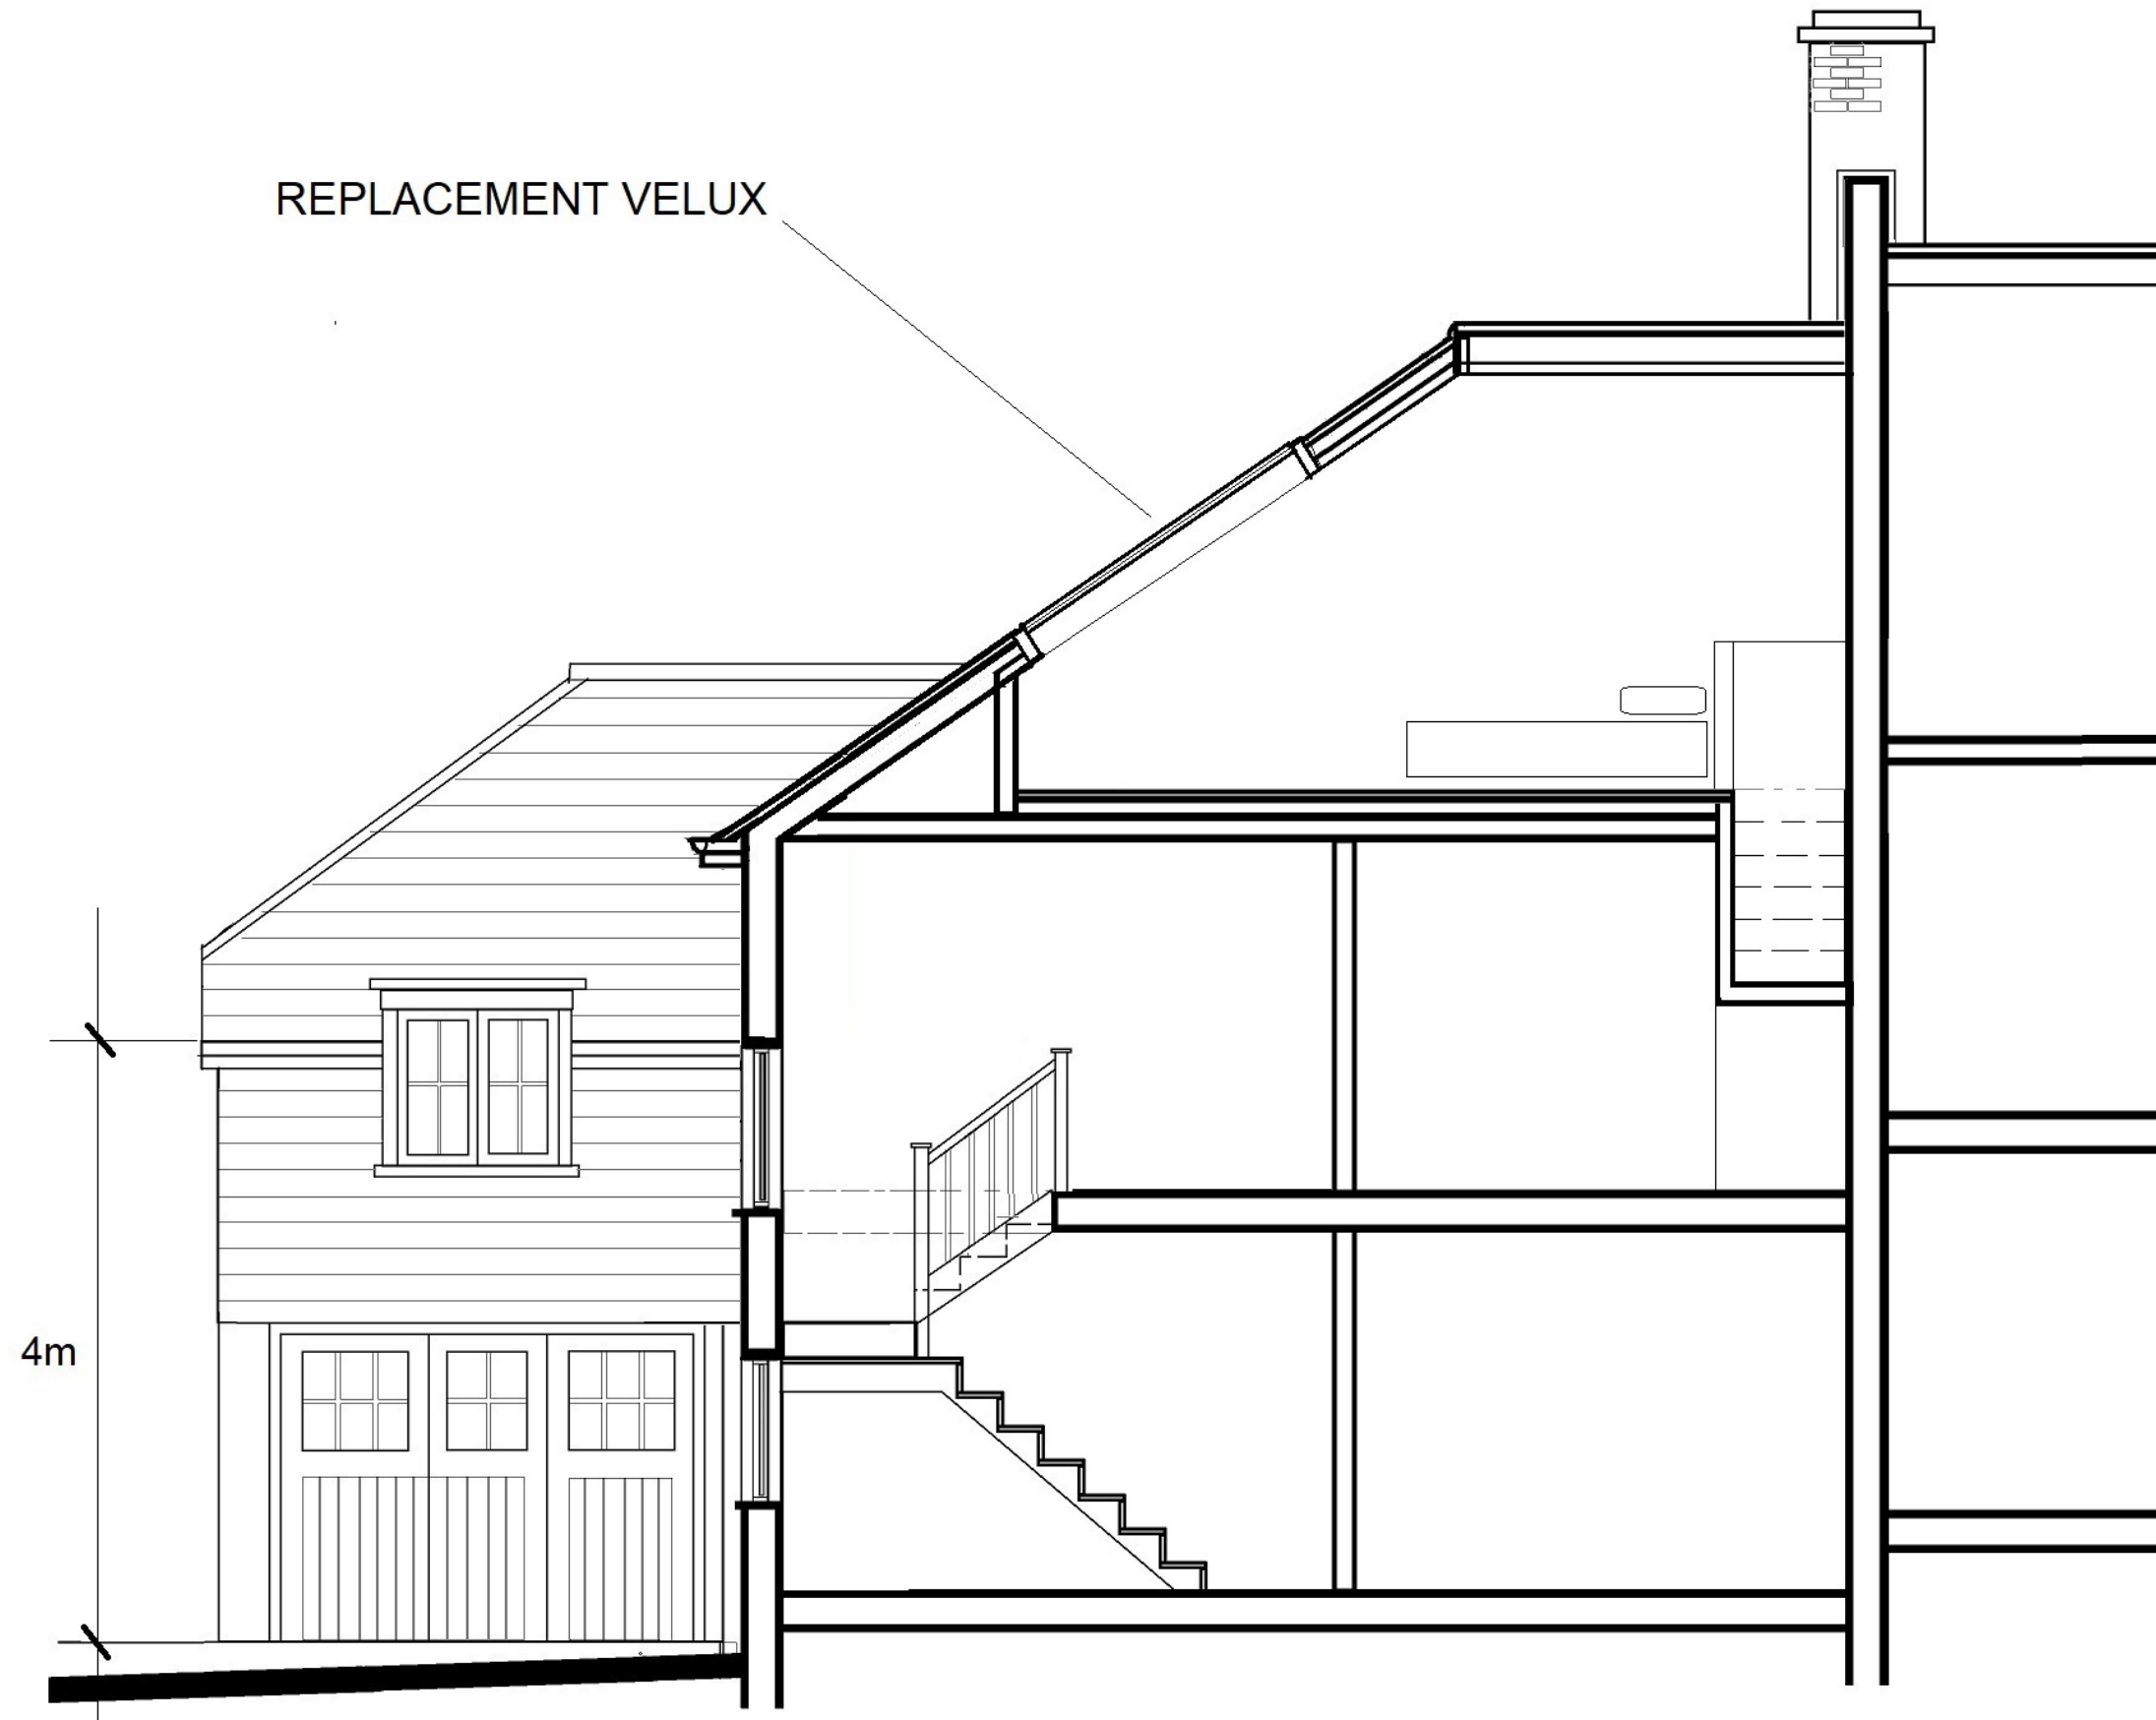

archplan

architects and property management

1 Millfield Place, Highgate, London N6 6JP
Tel: 020 8341 5628 e-mail: archplan@hotmail.com

Date
APRIL 23

Drawn by

Checked by

Scale
1:50
At A3

Project


**7 CASCADE AVENUE
LONDON N10 3PT
SECTION B-B
AS PROPOSED**

Title

Drawing no

**CA/15
A**

Copyright
Archplan 2020

 

archplan

architects and property management

1 Millfield Place, Highgate, London N6 6JP
Tel: 020 8341 5628 e-mail: archplan@hotmail.com

Date
APRIL 23

Drawn by

Checked by

Scale
1:50
At A3

Project

7 CASCADE AVENUE
LONDON N10 3PT
FRONT ELEVATION
AS PROPOSED

Title

Drawing no

CA/16
A

Copyright
Archplan 2020



archplan

architects and property management

1 Millfield Place, Highgate, London N6 6JP
Tel: 020 8341 5628 e-mail: archplan@hotmail.com

Date
APRIL 23

Drawn by

Checked by

Scale
1:50
At A3

Project


**7 CASCADE AVENUE
LONDON N10 3PT
REAR ELEVATION
AS PROPOSED**

Title

Drawing no

**CA/17
B**

Copyright
Archplan 2020

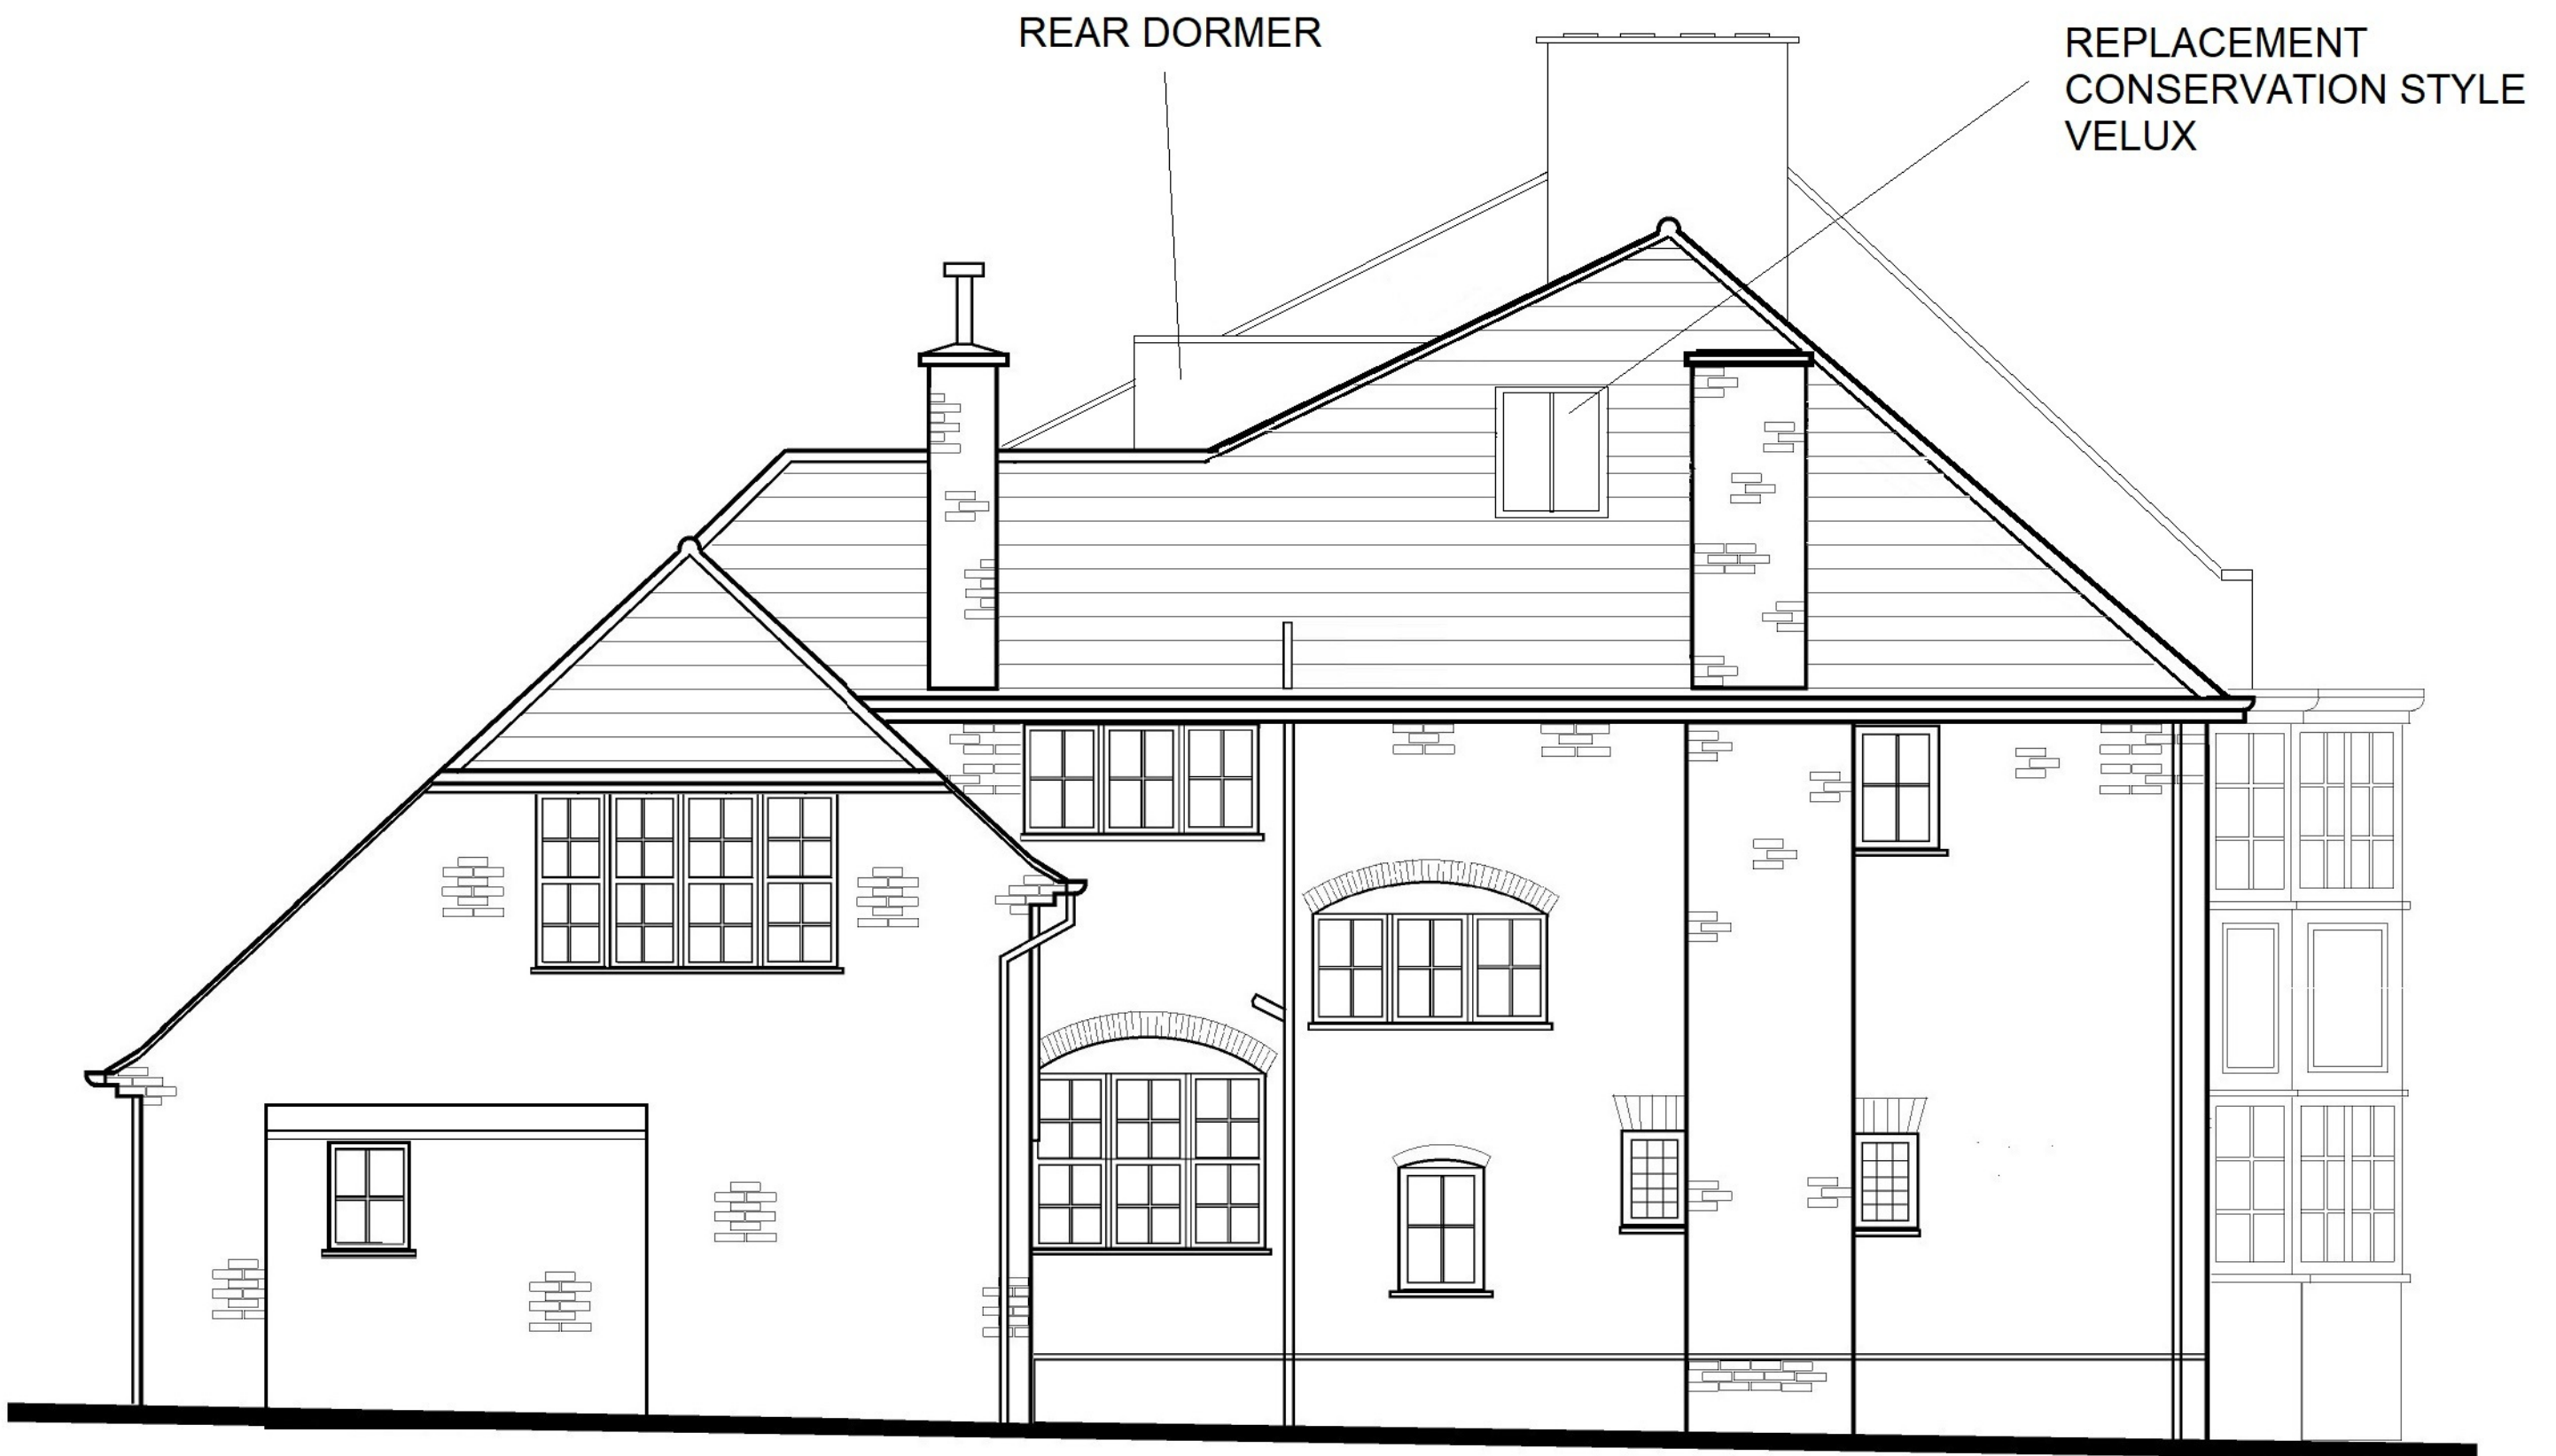

archplan

architects and property management

1 Millfield Place, Highgate, London N6 6JP
Tel: 020 8341 5628 e-mail: archplan@hotmail.com

Date
APRIL 23

Drawn by

Checked by

Scale
1:50
At A3

Project

**7 CASCADE AVENUE
LONDON N10 3PT
SIDE ELEVATION
AS PROPOSED**

Title

Drawing no

**CA/18
B**

Copyright
Archplan 2020

