
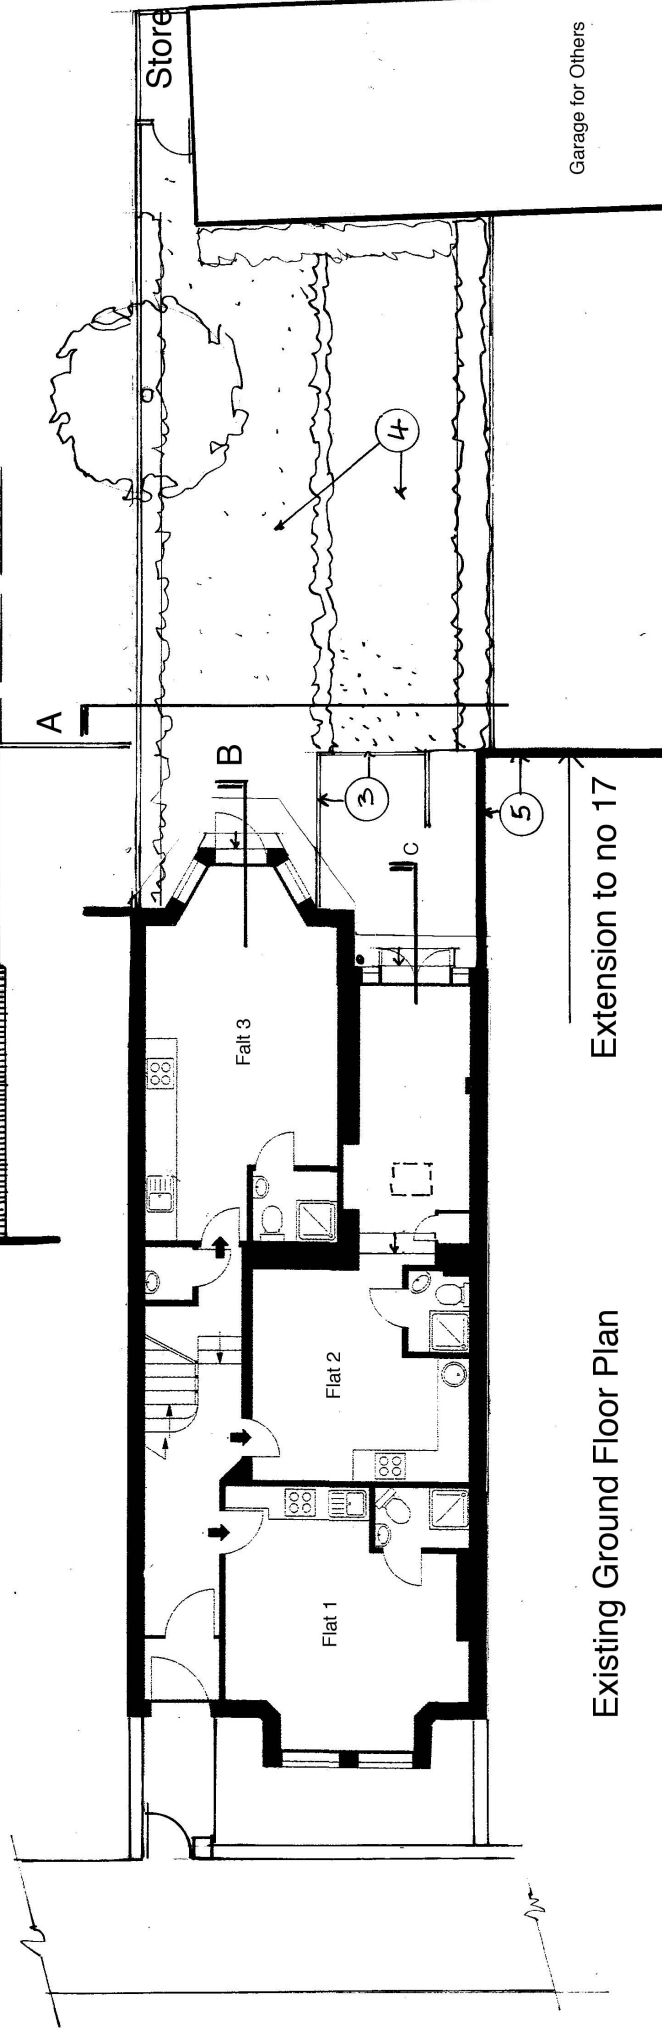


ExistingRear Extension Roof Plan

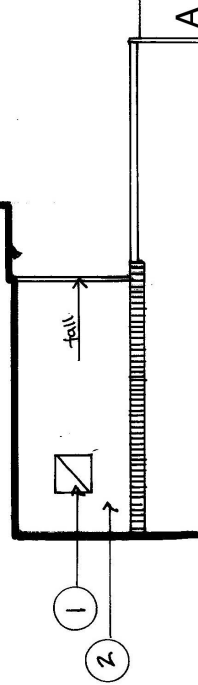

Existing Ground Floor Plan

Carte Blanche DG

Client:	Mrts S Asadi
Project:	16 Church Lane N8 7BU
Description:	Existing Ground Floor & Roof Extension
Scale:	1:100
Date:	01.08.19
Drawn By:	
Checked By:	
Drawing No:	274.101
Revision:	
Comments:	

The works indicated on this drawing are subject to a design and construction which is supported on each section. All dimensions to be used in construction. Do not scale dimensions. The drawings are the property of Carte Blanche DG Ltd. All copyright is reserved by Carte Blanche DG Ltd. No part of this drawing may be reproduced without the written consent of Carte Blanche DG Ltd.

23 Castle Gate Richmond Surrey TW9 2SL
Telephone +44 20 8949 0914
Email info@carteblanche.co.uk

Specification	
1	Existing roof light
2	Felt roofing
3	Timber lattice fence panels
4	Loose gravel ground cover
5	Existing rear single storey extension to No 17