





Specification	
1	Existing roof light
2	Felt roofing
3	Timber lattice fence panels
5	Existing rear single storey extension to No 17
6	SVP
7	Double French glazed doors
8	Single partially glazed external door
9	Fanlight window
10	Timber panel lap fencing

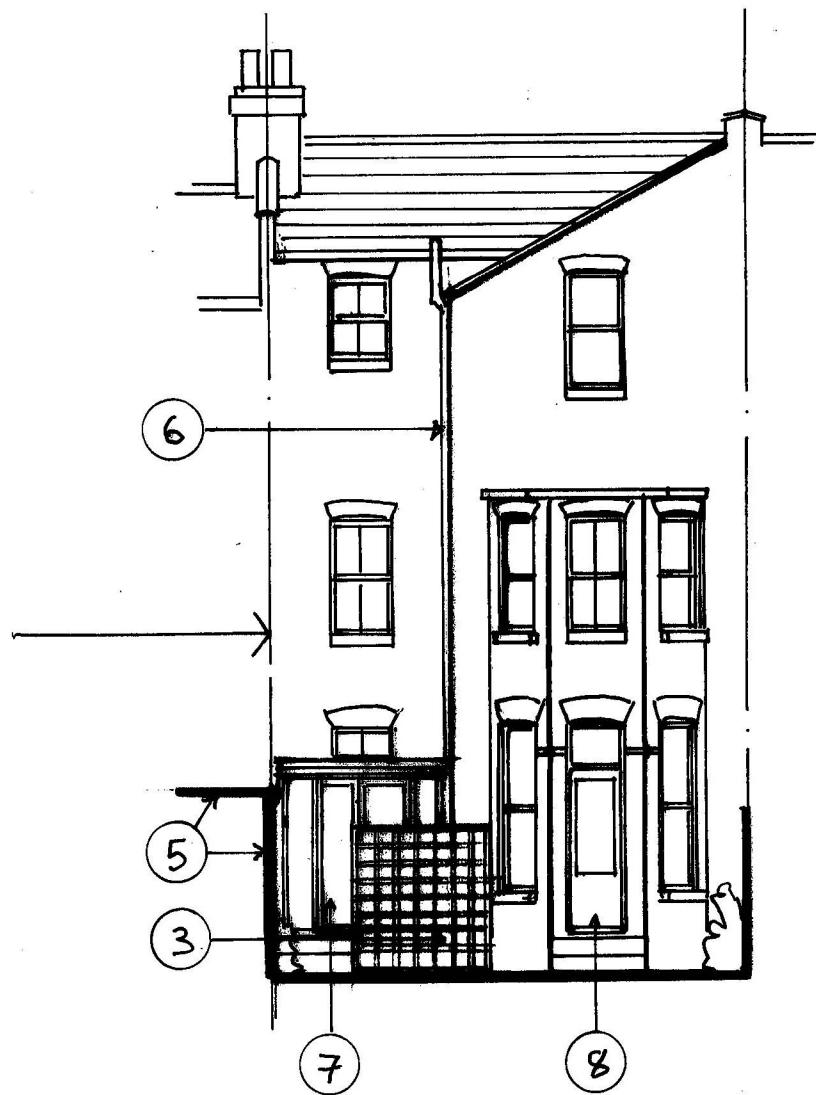

A : Rear Elevation

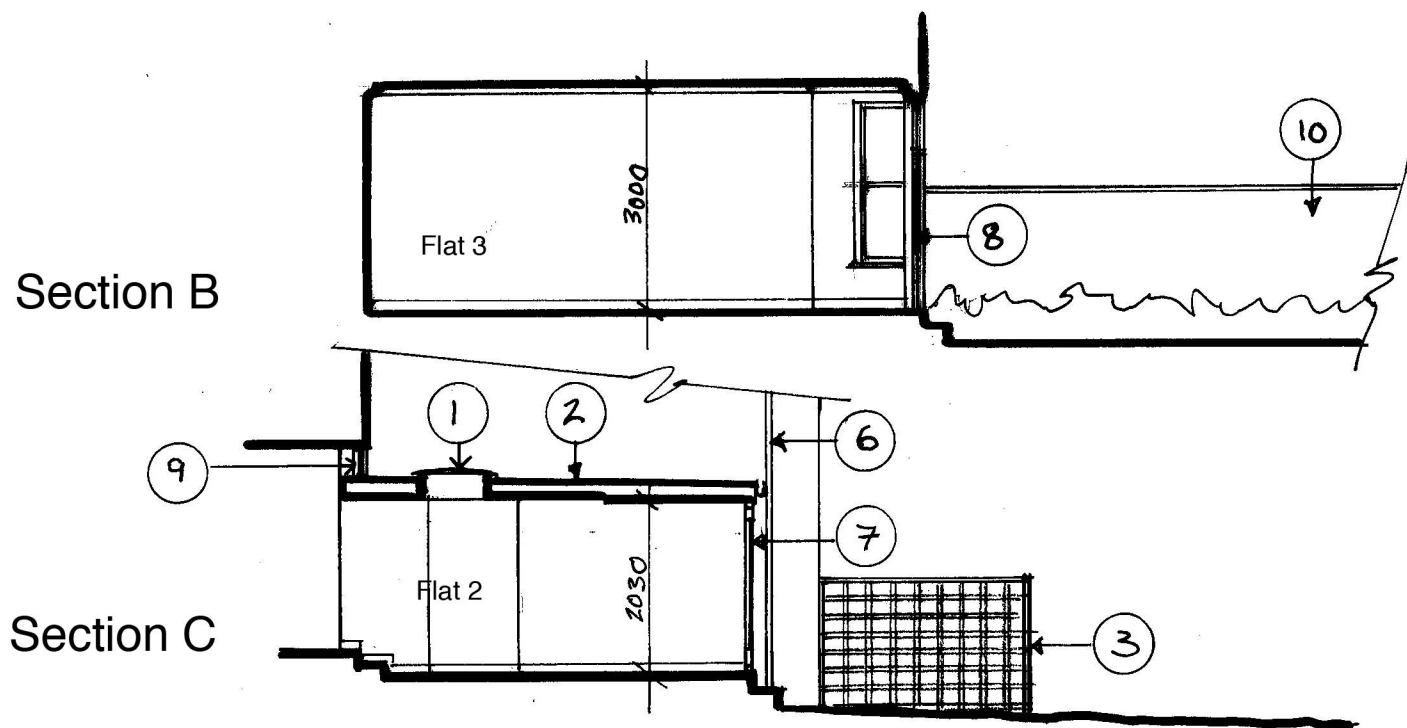

Carte Blanche DG

Client:	Mrs S Asadi		
Project:	16 Church lane N8 7BU		
Description:	Existing Rear Elevation & Sections		
Scale:	1.100	Date:	01.08.19
Drawn By:		Checked By:	
Drawing No:	274.102	Revision:	
File:		Command:	

The notes indicated on the drawing are subject to a design risk assessment which is superseded on each revision. All dimensions to be verified on site. Do not scale this drawing - verify to agreed dimensions only. This drawing is the copyright of Carte Blanche DG Ltd. All copyright is reserved by them and any information contained may not be copied, reproduced, retained or disclosed without their prior consent in writing.