




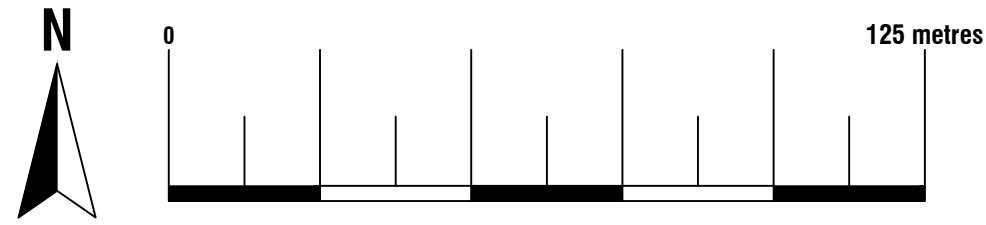


Location Plan
Scale 1:1250
© Crown Copyright and database rights 2022
OS 100047474

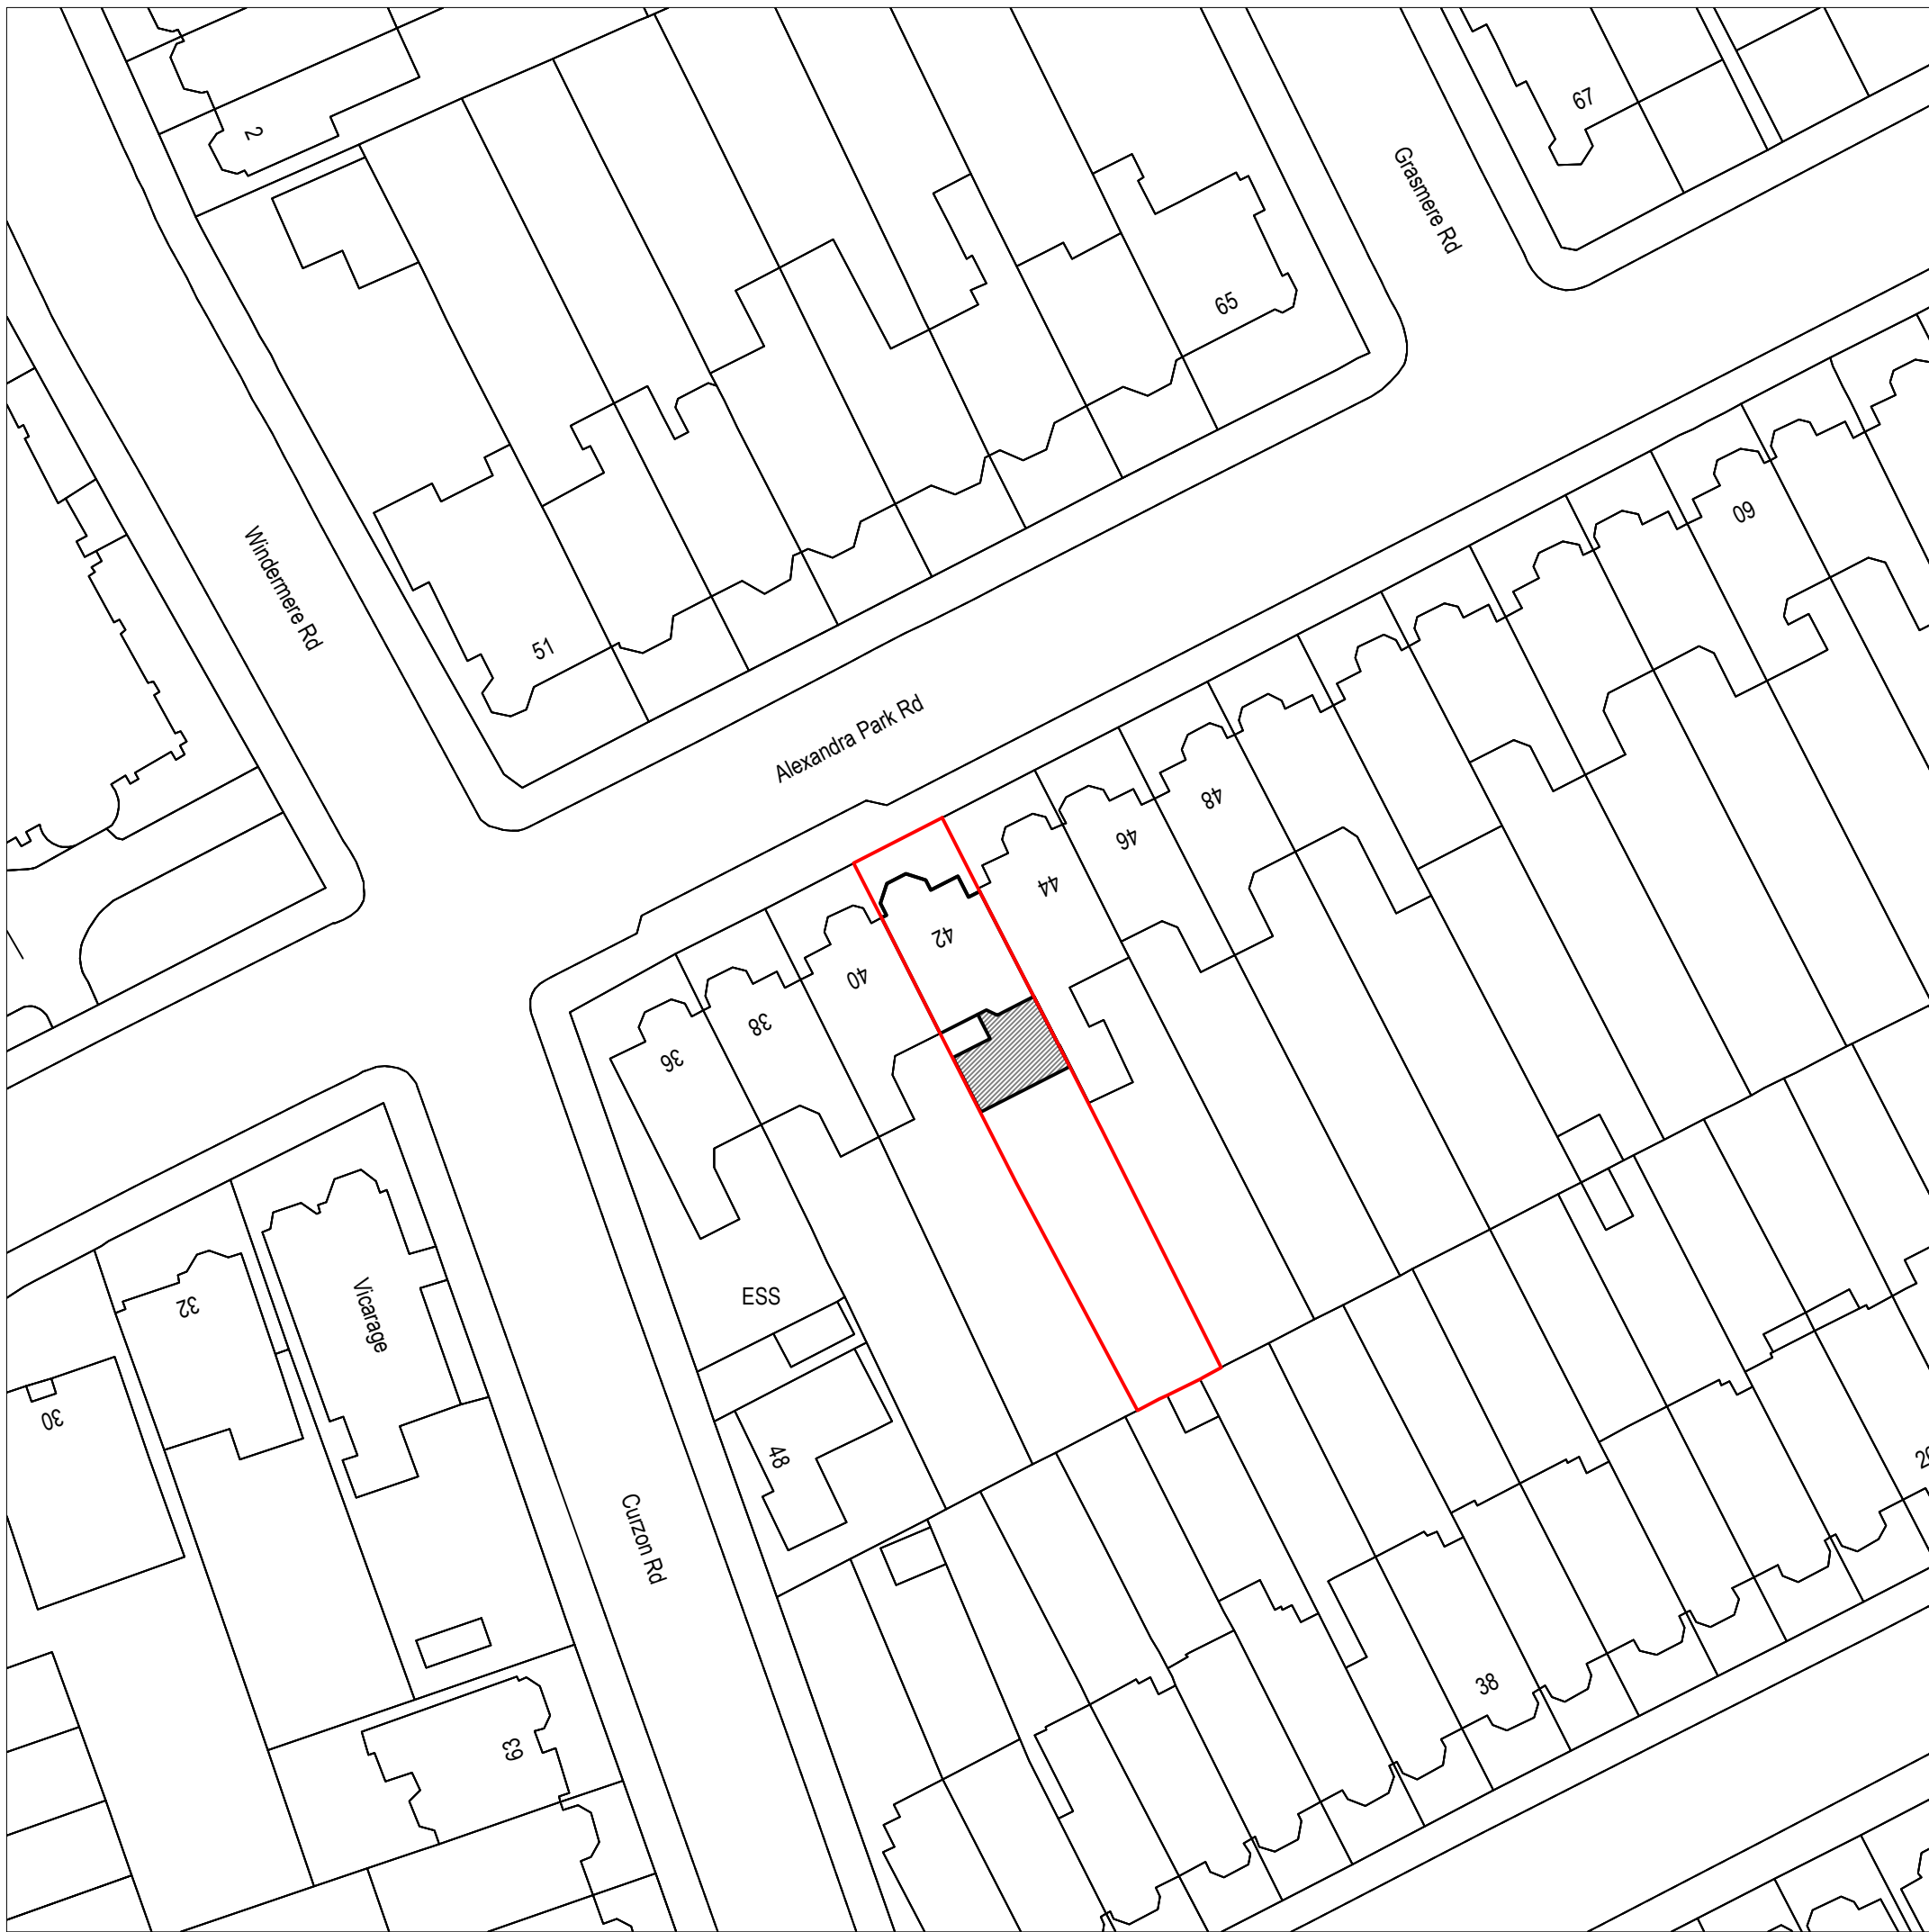

Existing Block Plan
Scale 1:500
© Crown Copyright and database rights 2022
OS 100047474

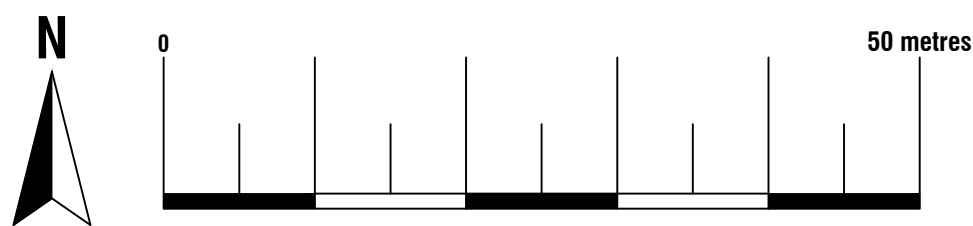

Proposed Block Plan
Scale 1:500
© Crown Copyright and database rights 2022
OS 100047474

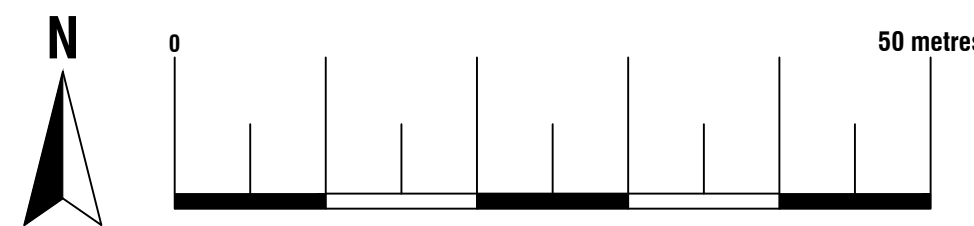




74 Cardiff Road, CF15 7QE • Enquiries@ArkiPlan.co.uk


Site	Ground Floor Flat, 42 Alexandra Park Road, London N10 2AD	Date	28.08.23
		Sheet	23-0654 D01 REV 5
		Job	New Extension
Title Number	MX449487	Scale	As Shown@A1
		Title	As Shown




Existing Ground Floor Plan
Scale 1:50
Area ca. 71.04 m²

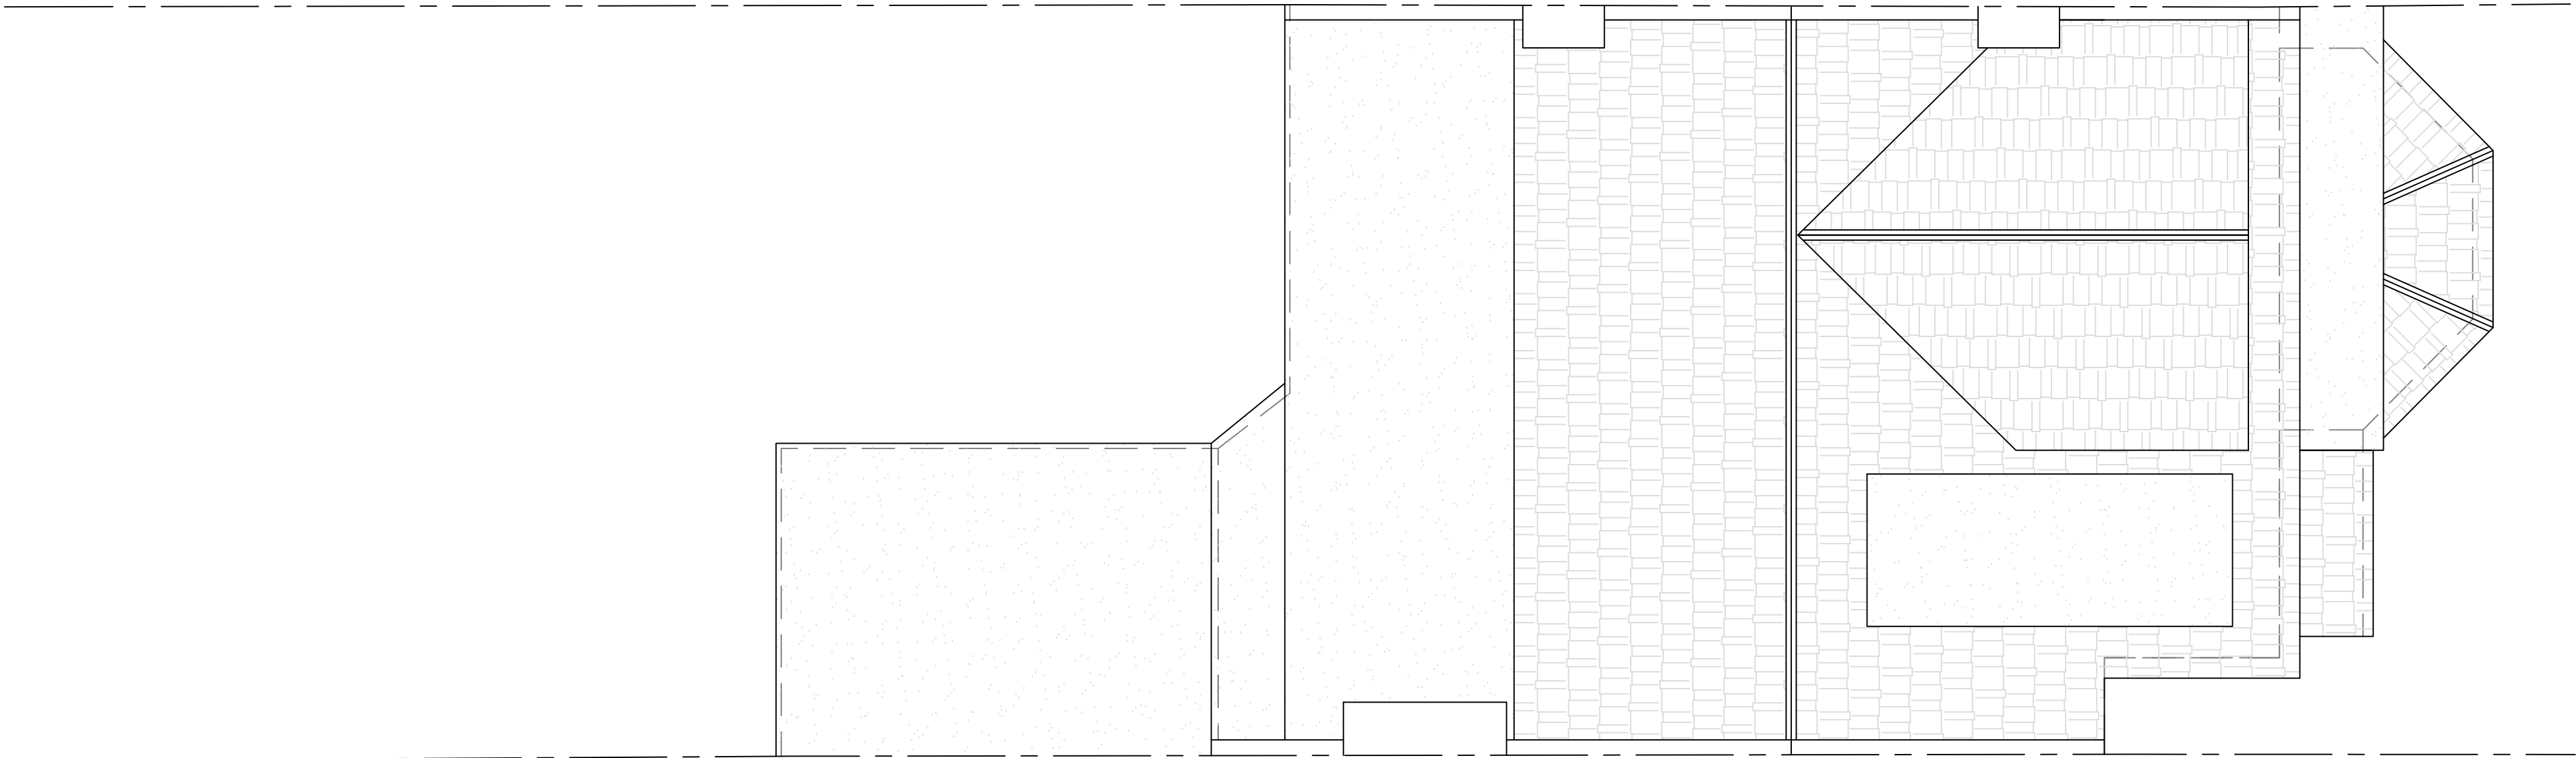

Existing Roof Plan
Scale 1:50

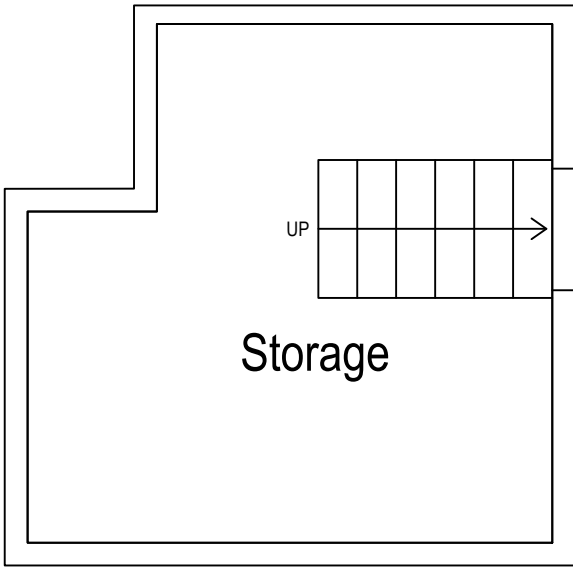

Existing Basement Plan
Scale 1:50
Area ca10.84 m²

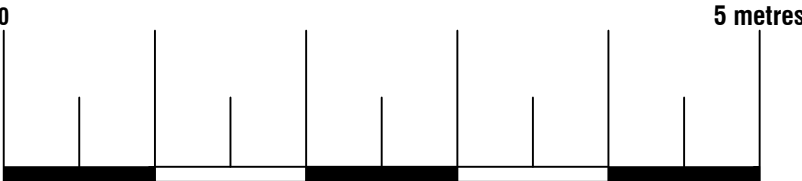



74 Cardiff Road, CF15 7QE • Enquiries@ArkiPlan.co.uk


Site	Ground Floor Flat, 42 Alexandra Park Road, London N10 2AD	Date	28.08.23
		Sheet	23-0654 D02 REV 5
		Job	New Extension
		Scale	As Shown@A1
Title Number	MX449487	Title	As Shown

Symbol Key:

Boundary line

Demolished

Details above

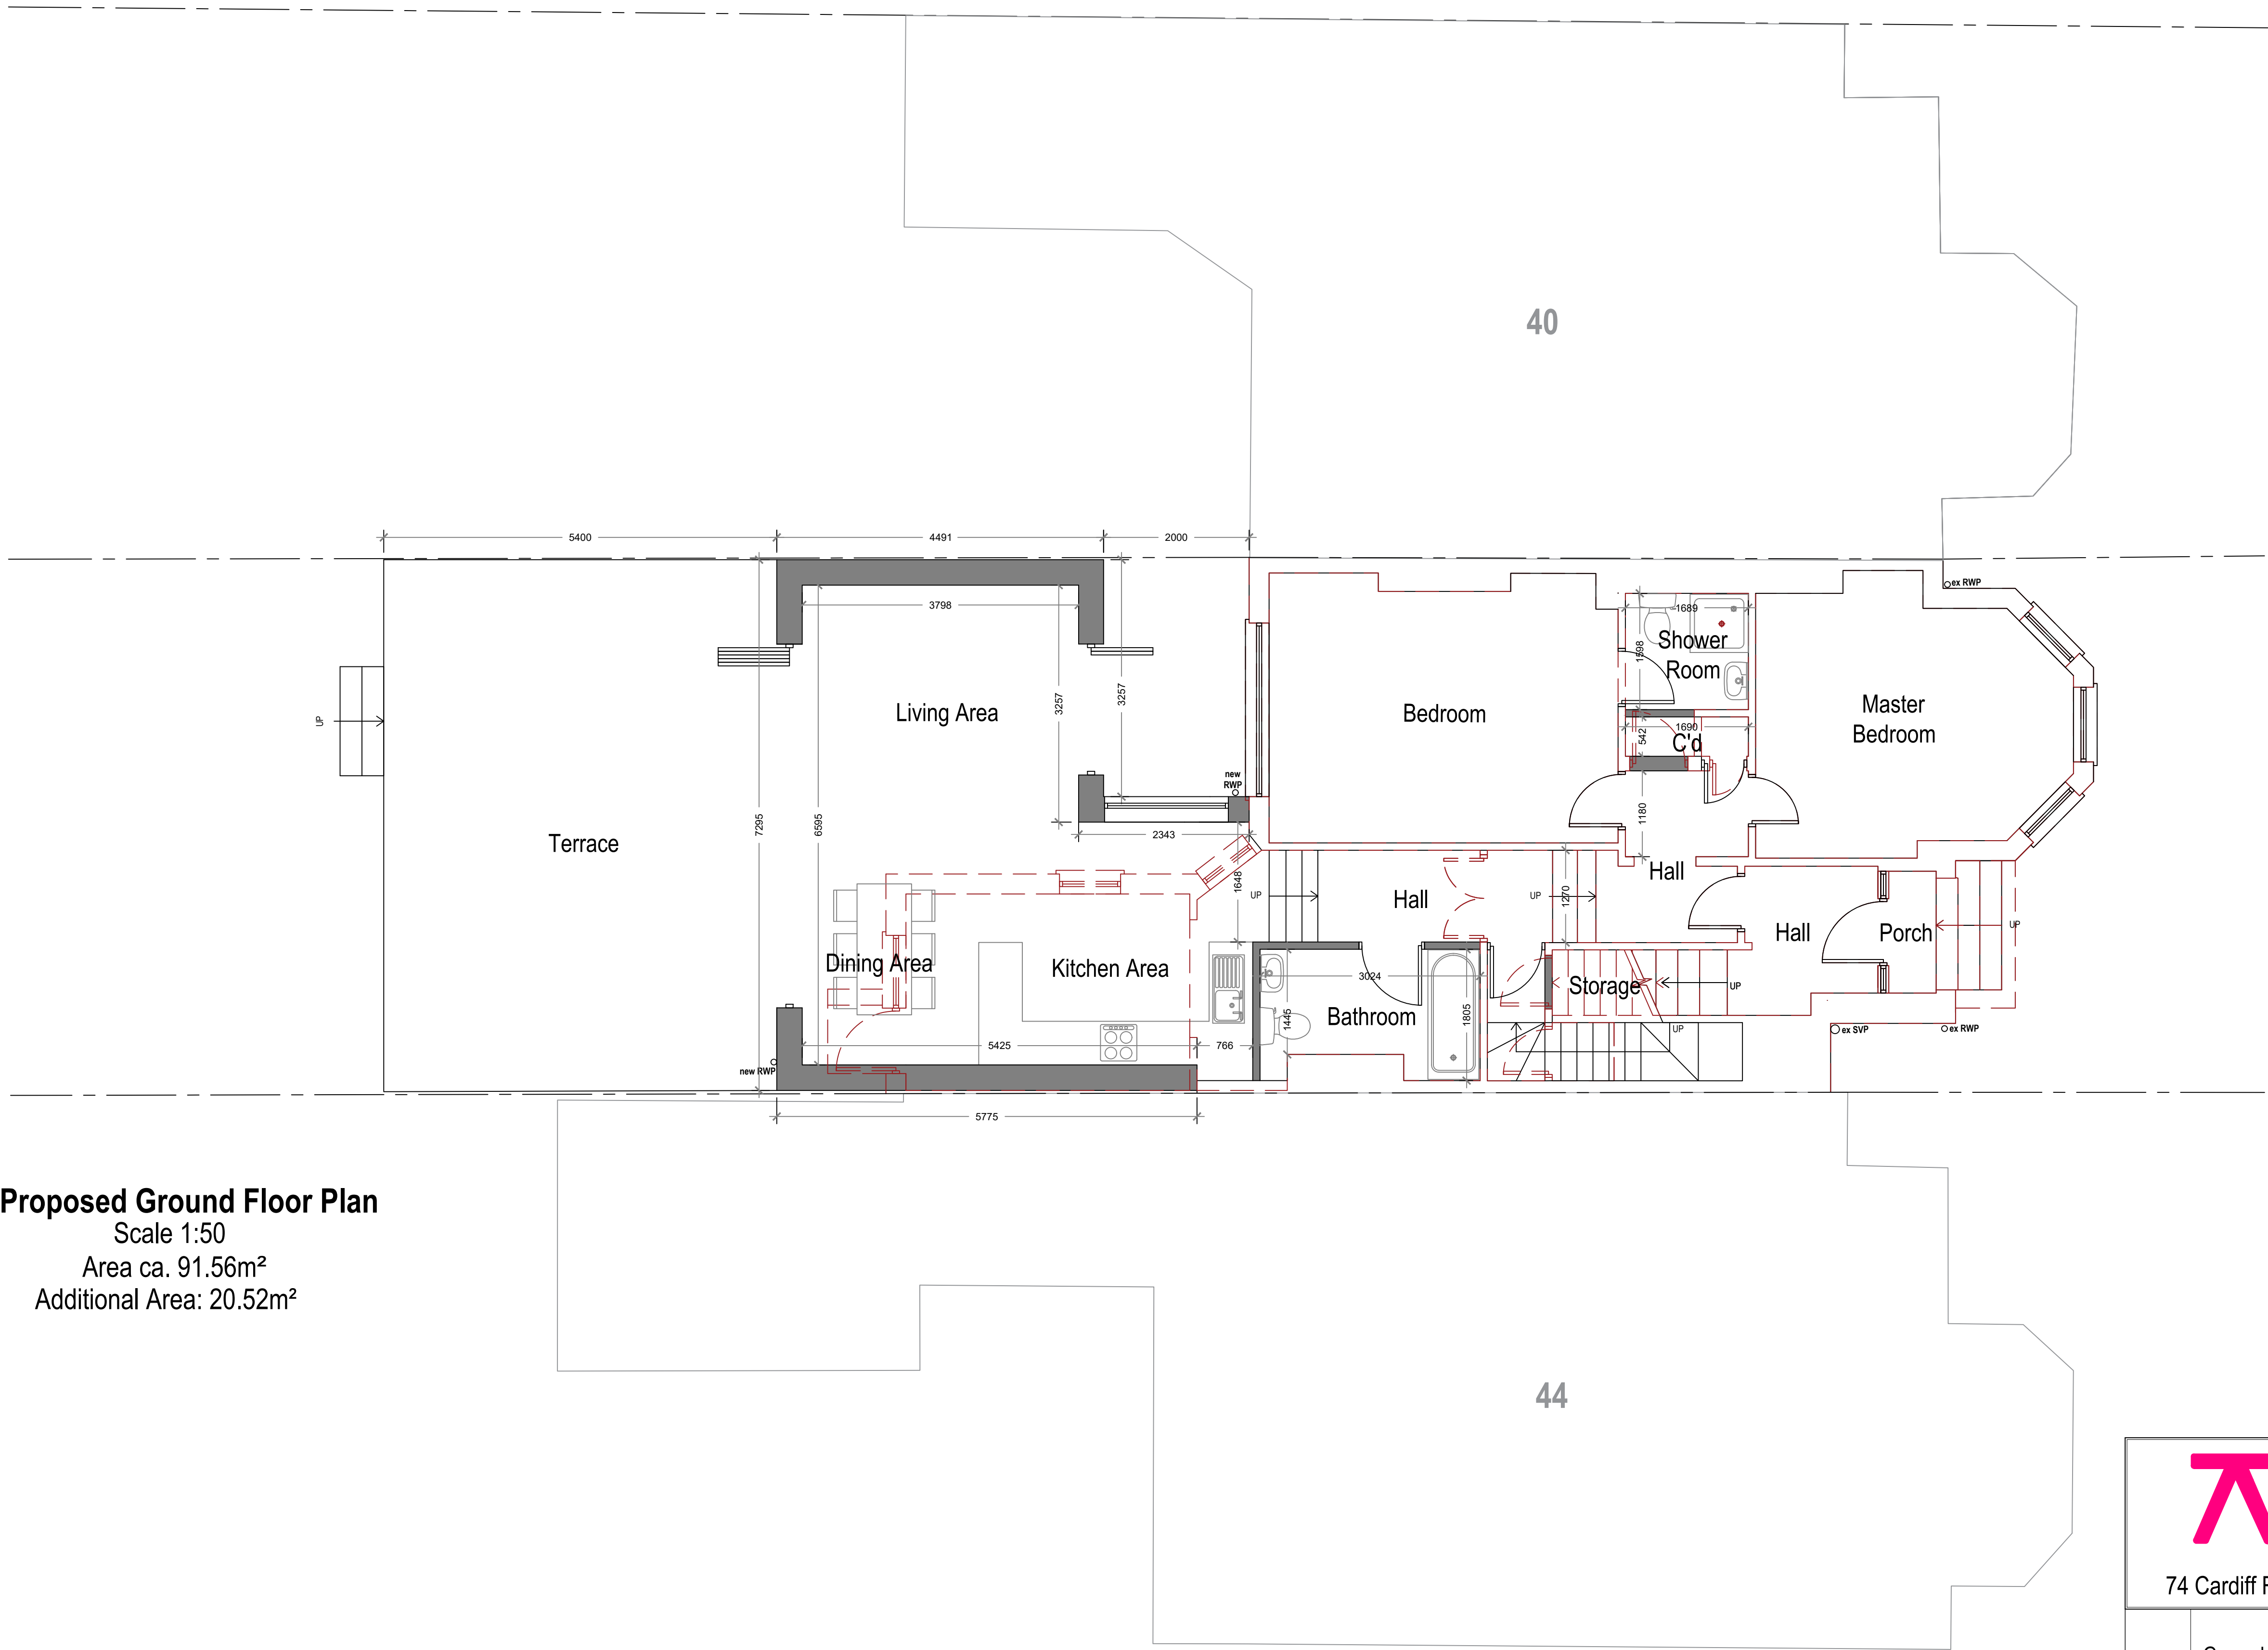


Proposed Ground Floor Plan
Scale 1:50
Area ca. 91.56m²
Additional Area: 20.52m²

Arkiplan


74 Cardiff Road, CF15 7QE • Enquiries@ArkiPlan.co.uk

Site	Ground Floor Flat, 42 Alexandra Park Road, London N10 2AD	Date	28.08.23
		Sheet	23-0654 D03 REV 5
		Job	New Extension
		Scale	As Shown@A1
Title Number	MX449487	Title	As Shown

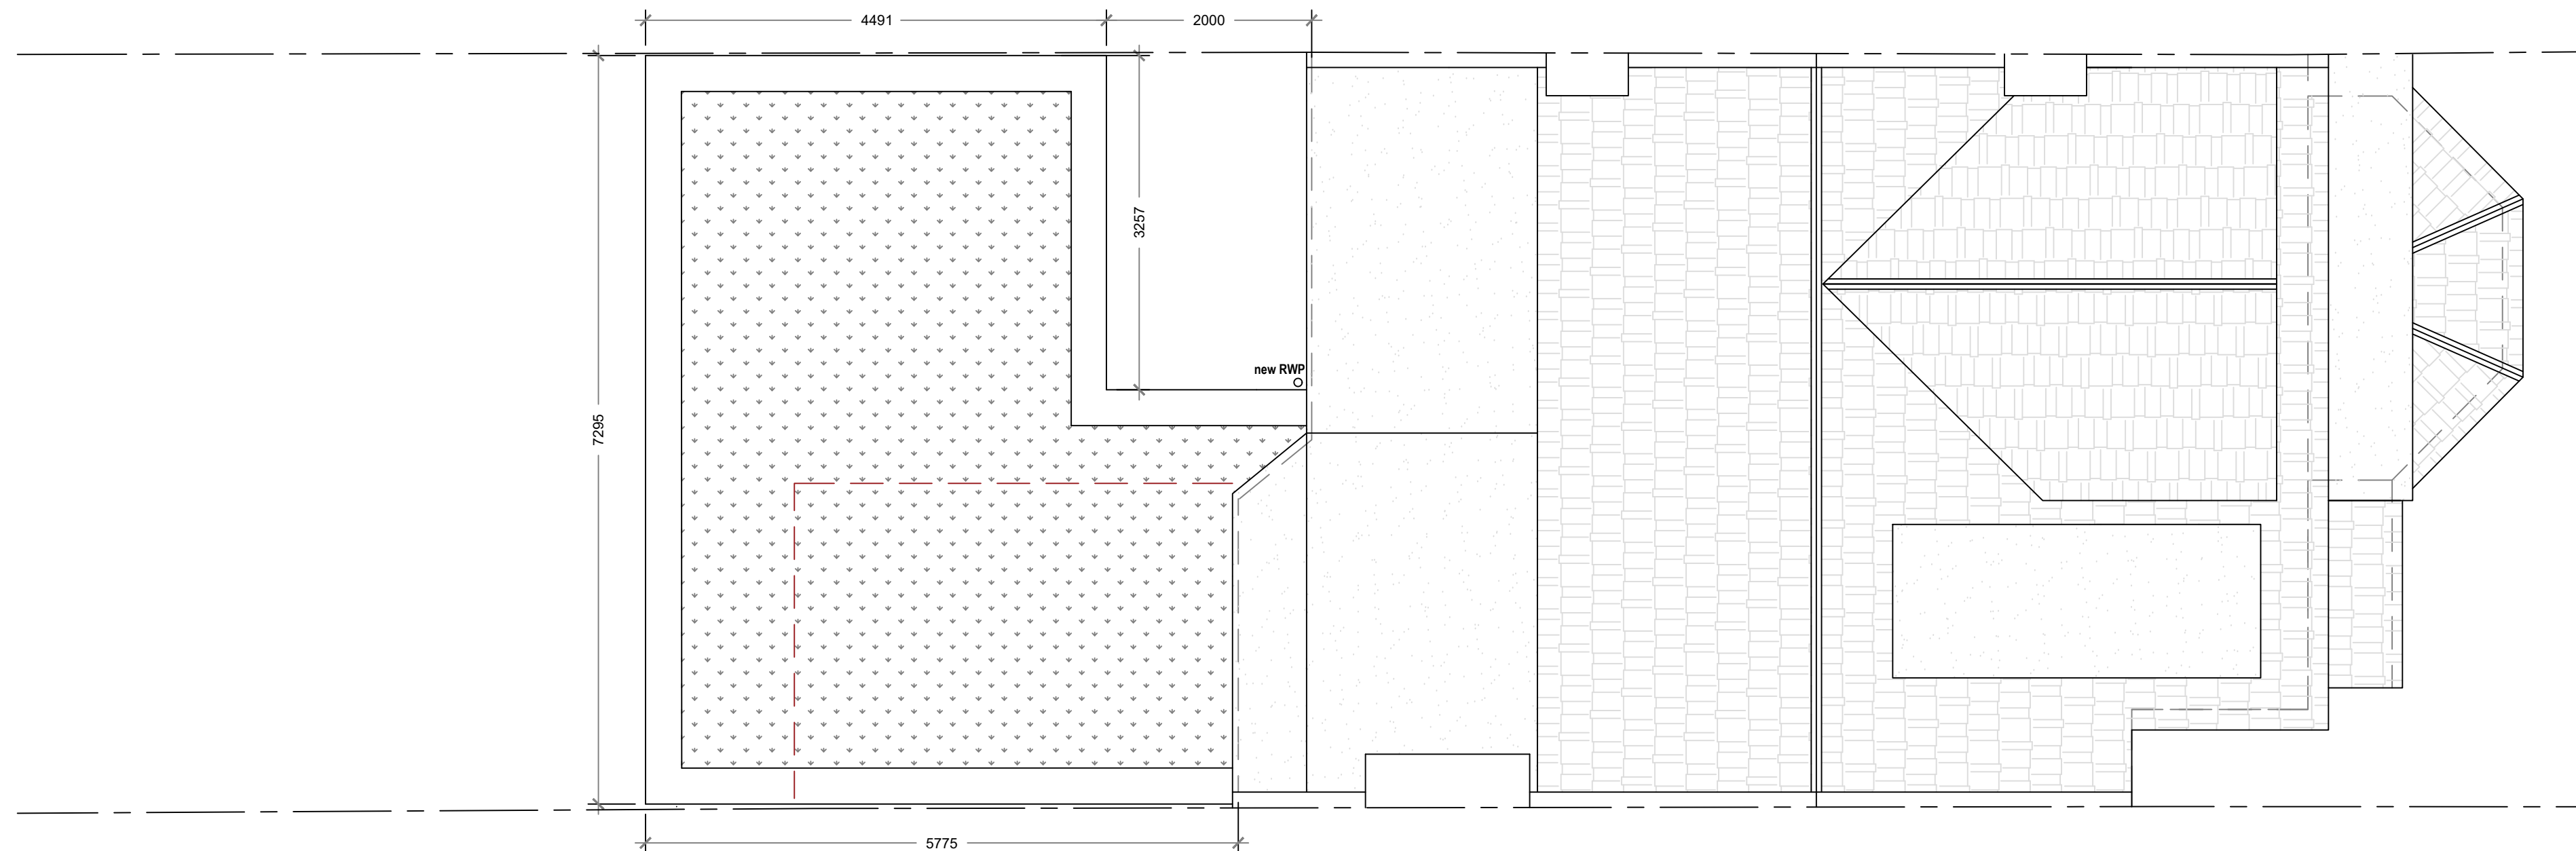


Proposed Roof Plan

Scale 1:50

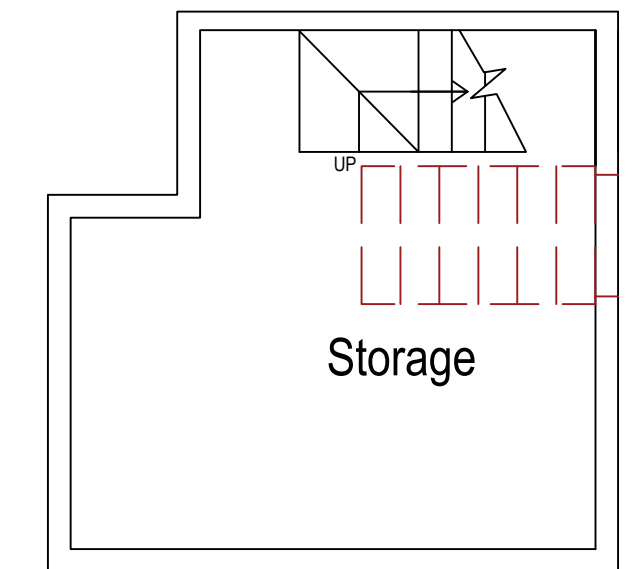

Proposed Basement Plan

Scale 1:50
Area ca10.84 m²

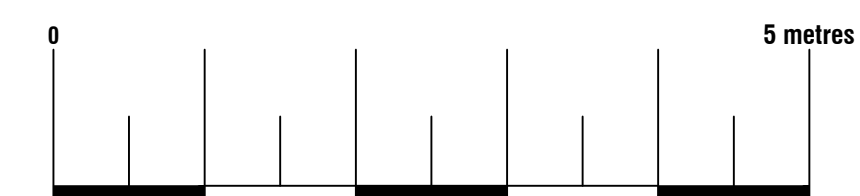

74 Cardiff Road, CF15 7QE • Enquiries@ArkiPlan.co.uk


Site	Ground Floor Flat, 42 Alexandra Park Road, London N10 2AD	Date	28.08.23		
		Sheet	23-0654	D04	REV 5
		Job	New Extension		
		Scale	As Shown@A1		
Title Number	MX449487	Title	As Shown		



Existing Northwest Elevation
Scale 1:50



Existing Southwest Elevation
Scale 1:50

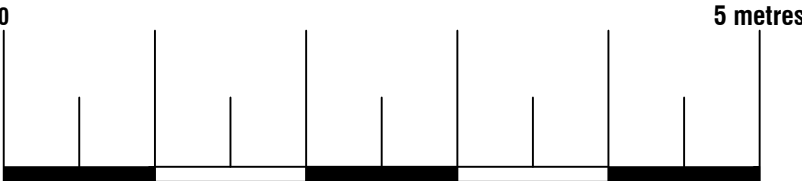


Arkiplan 74 Cardiff Road, CF15 7QE • Enquiries@ArkiPlan.co.uk			
Site	Ground Floor Flat, 42 Alexandra Park Road, London N10 2AD	Date	28.08.23
		Sheet	23-0654 D05 REV 5
		Job	New Extension
		Scale	As Shown@A1
Title Number	MX449487	Title	As Shown


Proposed Materials:
Walls: Brick (to match existing)
Flat roof: Green roof
Doors and windows: Grey aluminium



Proposed Northwest Elevation
Scale 1:50

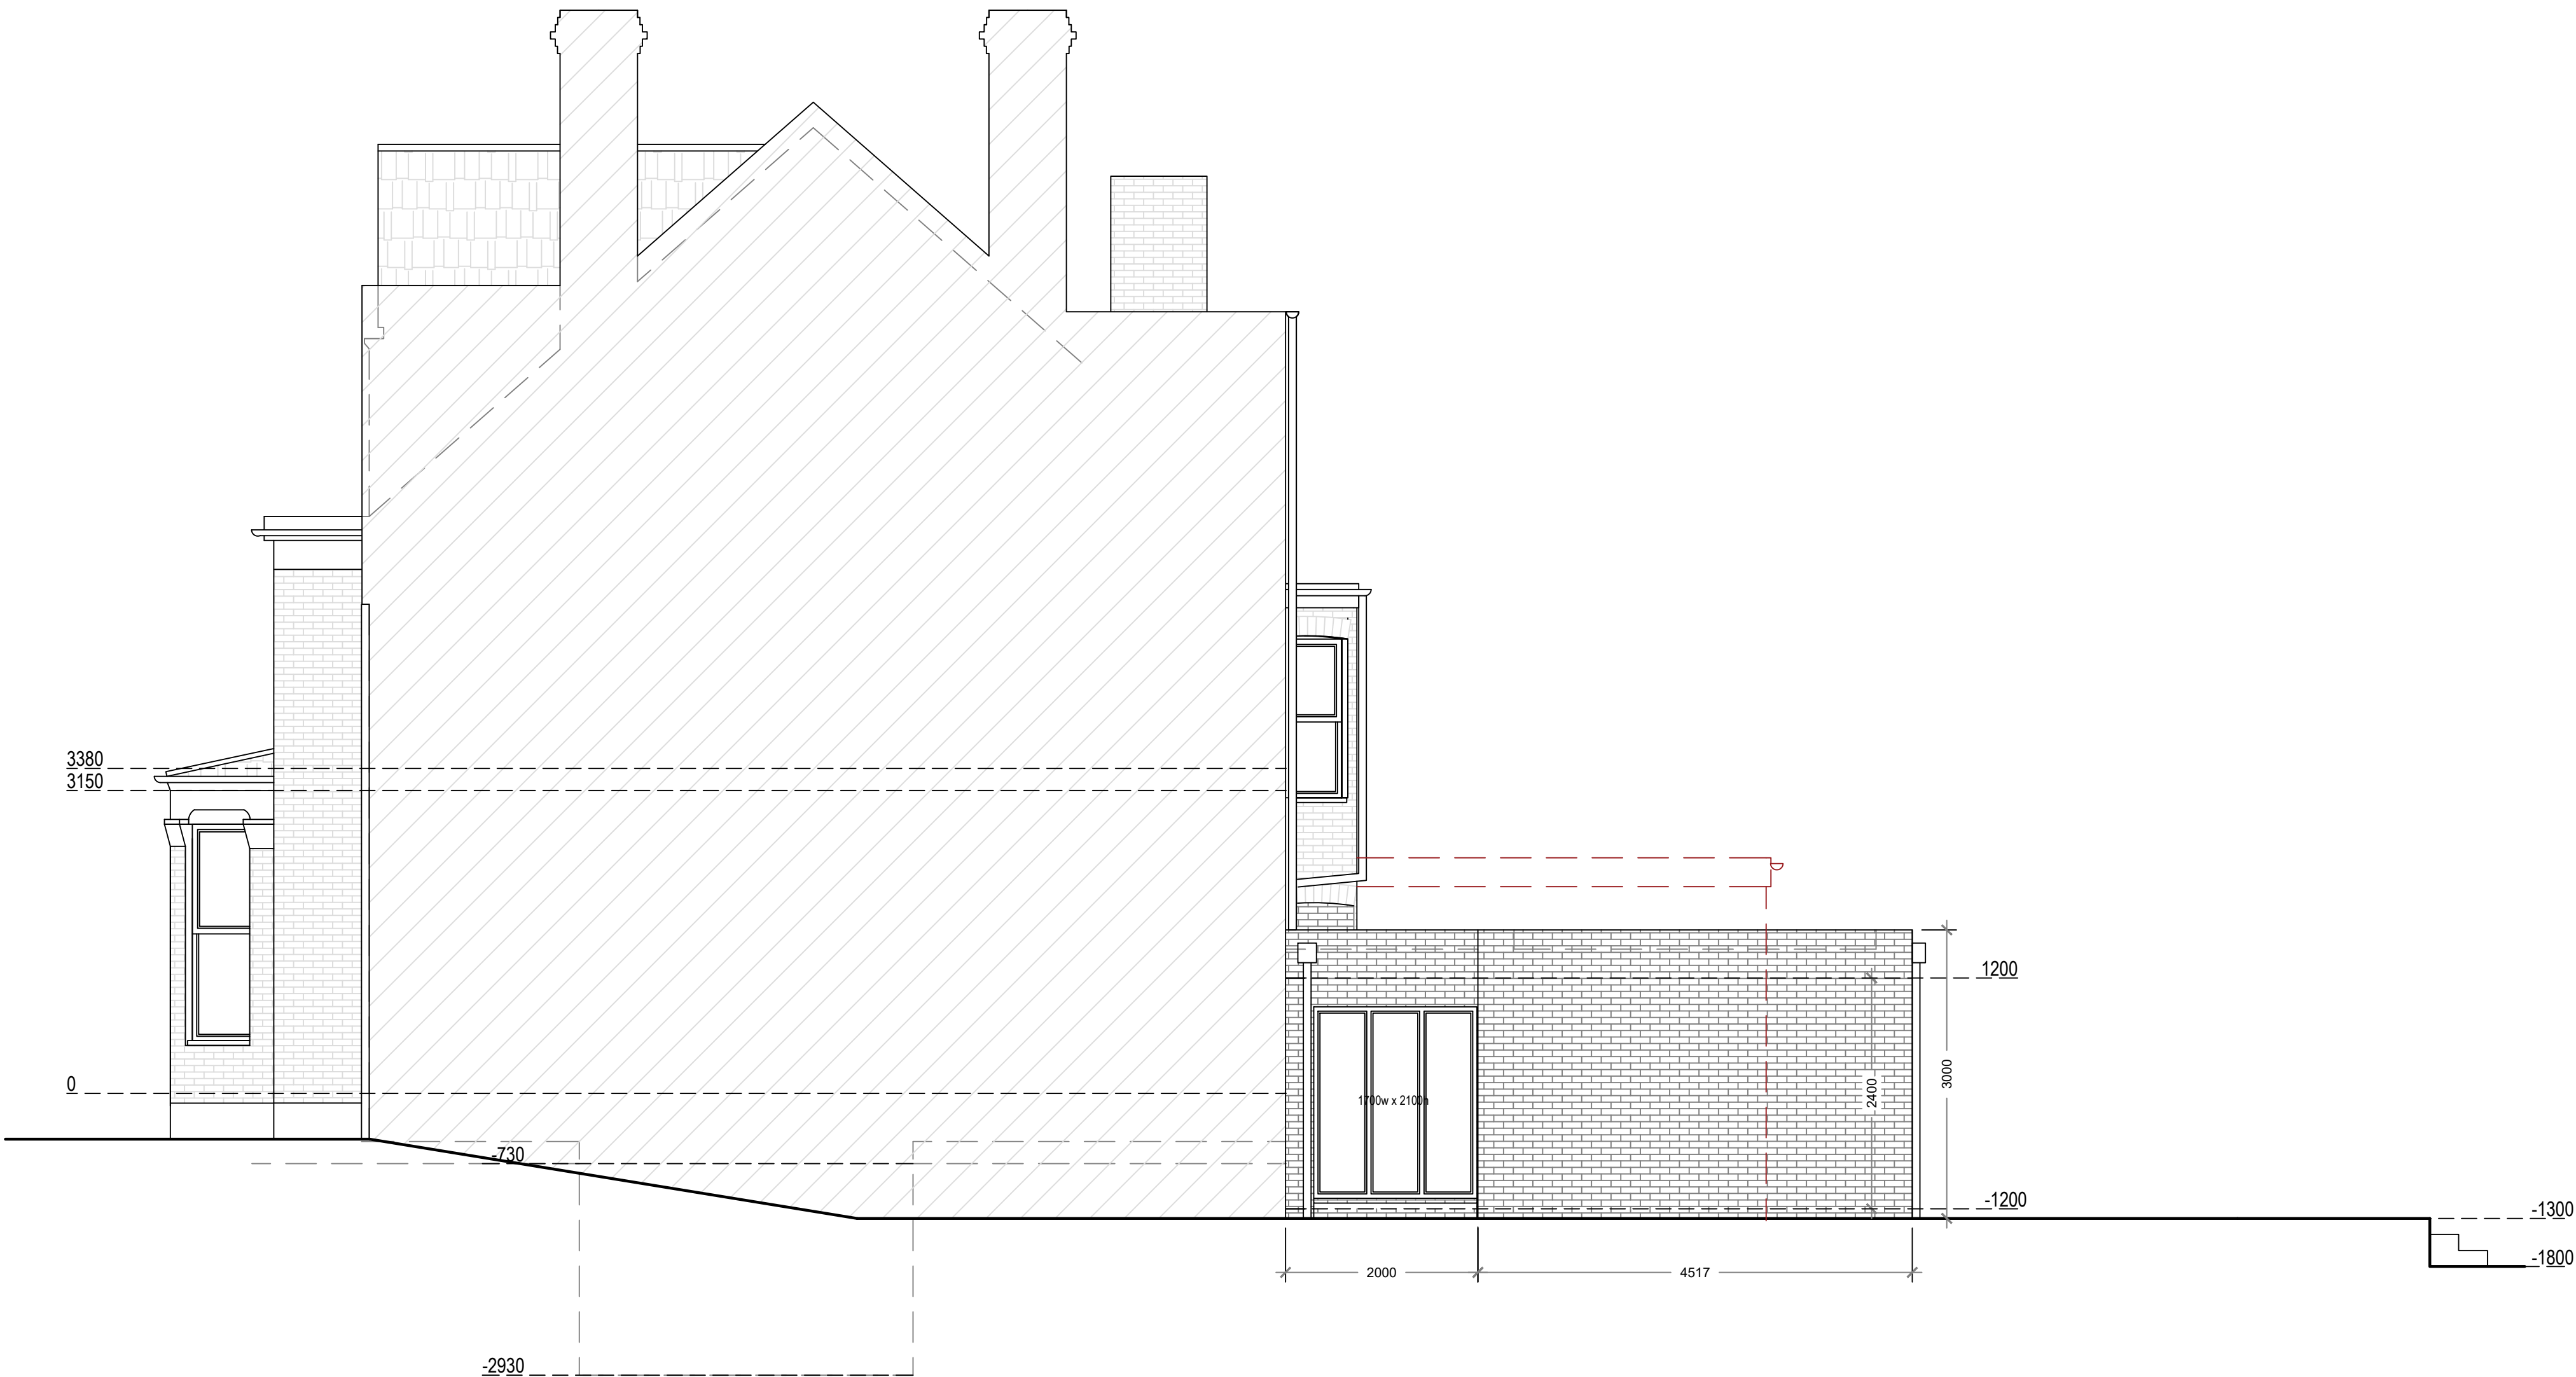

Proposed Southwest Elevation
Scale 1:50

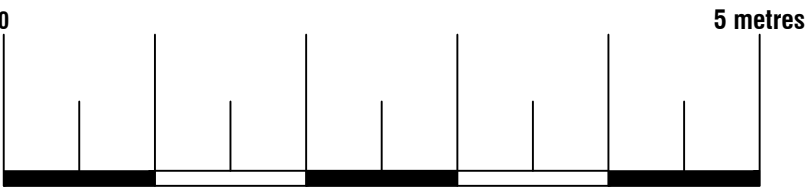




74 Cardiff Road, CF15 7QE • Enquiries@ArkiPlan.co.uk


Site	Ground Floor Flat, 42 Alexandra Park Road, London N10 2AD	Date	28.08.23
		Sheet	23-0654 D06 REV 5
		Job	New Extension
		Scale	As Shown@A1
Title Number	MX449487	Title	As Shown



Existing Southeast Elevation
Scale 1:50

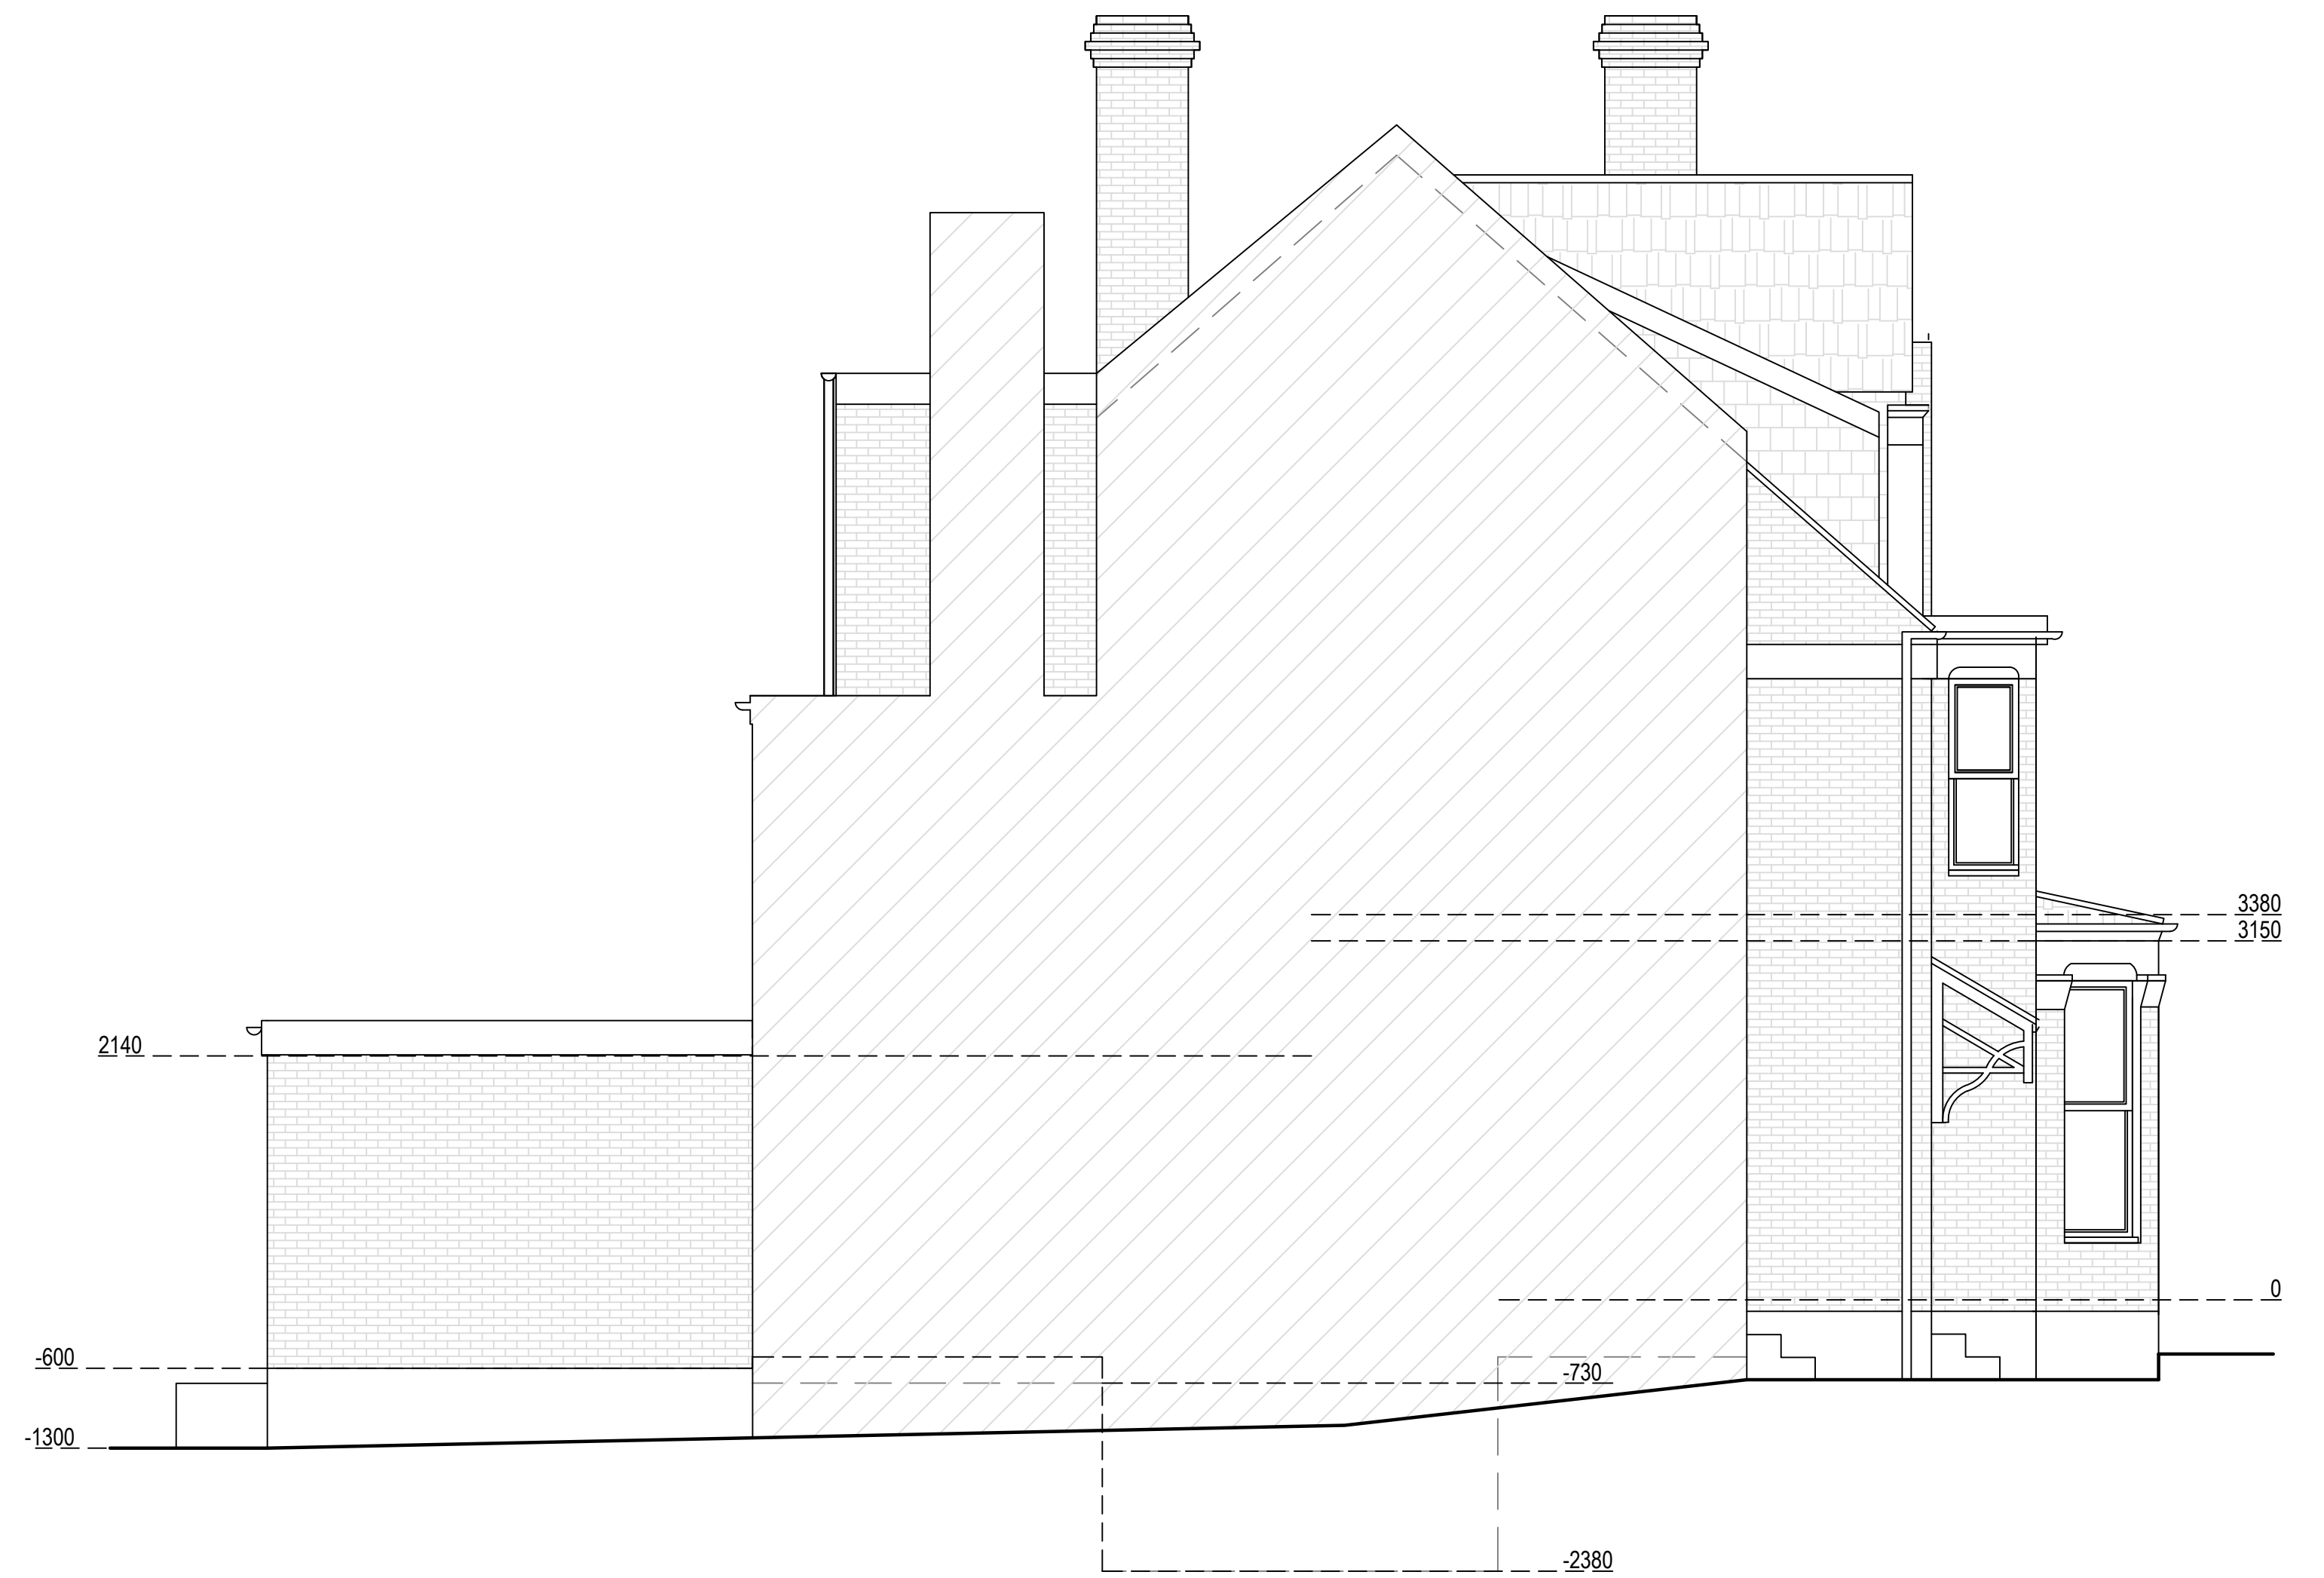

Existing Northeast Elevation
Scale 1:50

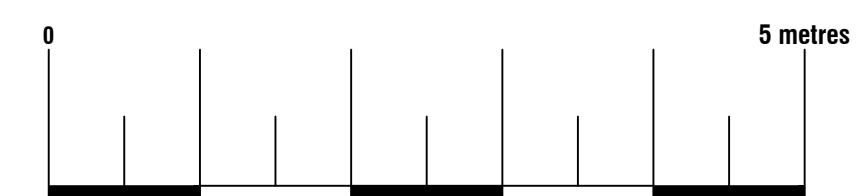


Arkiplan
74 Cardiff Road, CF15 7QE • Enquiries@ArkiPlan.co.uk

Site	Ground Floor Flat, 42 Alexandra Park Road, London N10 2AD	Date	28.08.23
		Sheet	23-0654 D07 REV 5
		Job	New Extension
		Scale	As Shown@A1
Title Number	MX449487	Title	As Shown

Proposed Materials:
Walls: Brick (to match existing)
Flat roof: Green roof
Doors and windows: Grey aluminium




Proposed Southeast Elevation
Scale 1:50

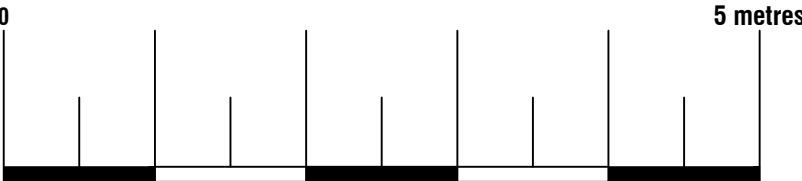




74 Cardiff Road, CF15 7QE • Enquiries@ArkiPlan.co.uk

Site	Ground Floor Flat, 42 Alexandra Park Road, London N10 2AD	Date	28.08.23
		Sheet	23-0654 D08 REV 5
		Job	New Extension
		Scale	As Shown@A1
Title Number	MX449487	Title	As Shown

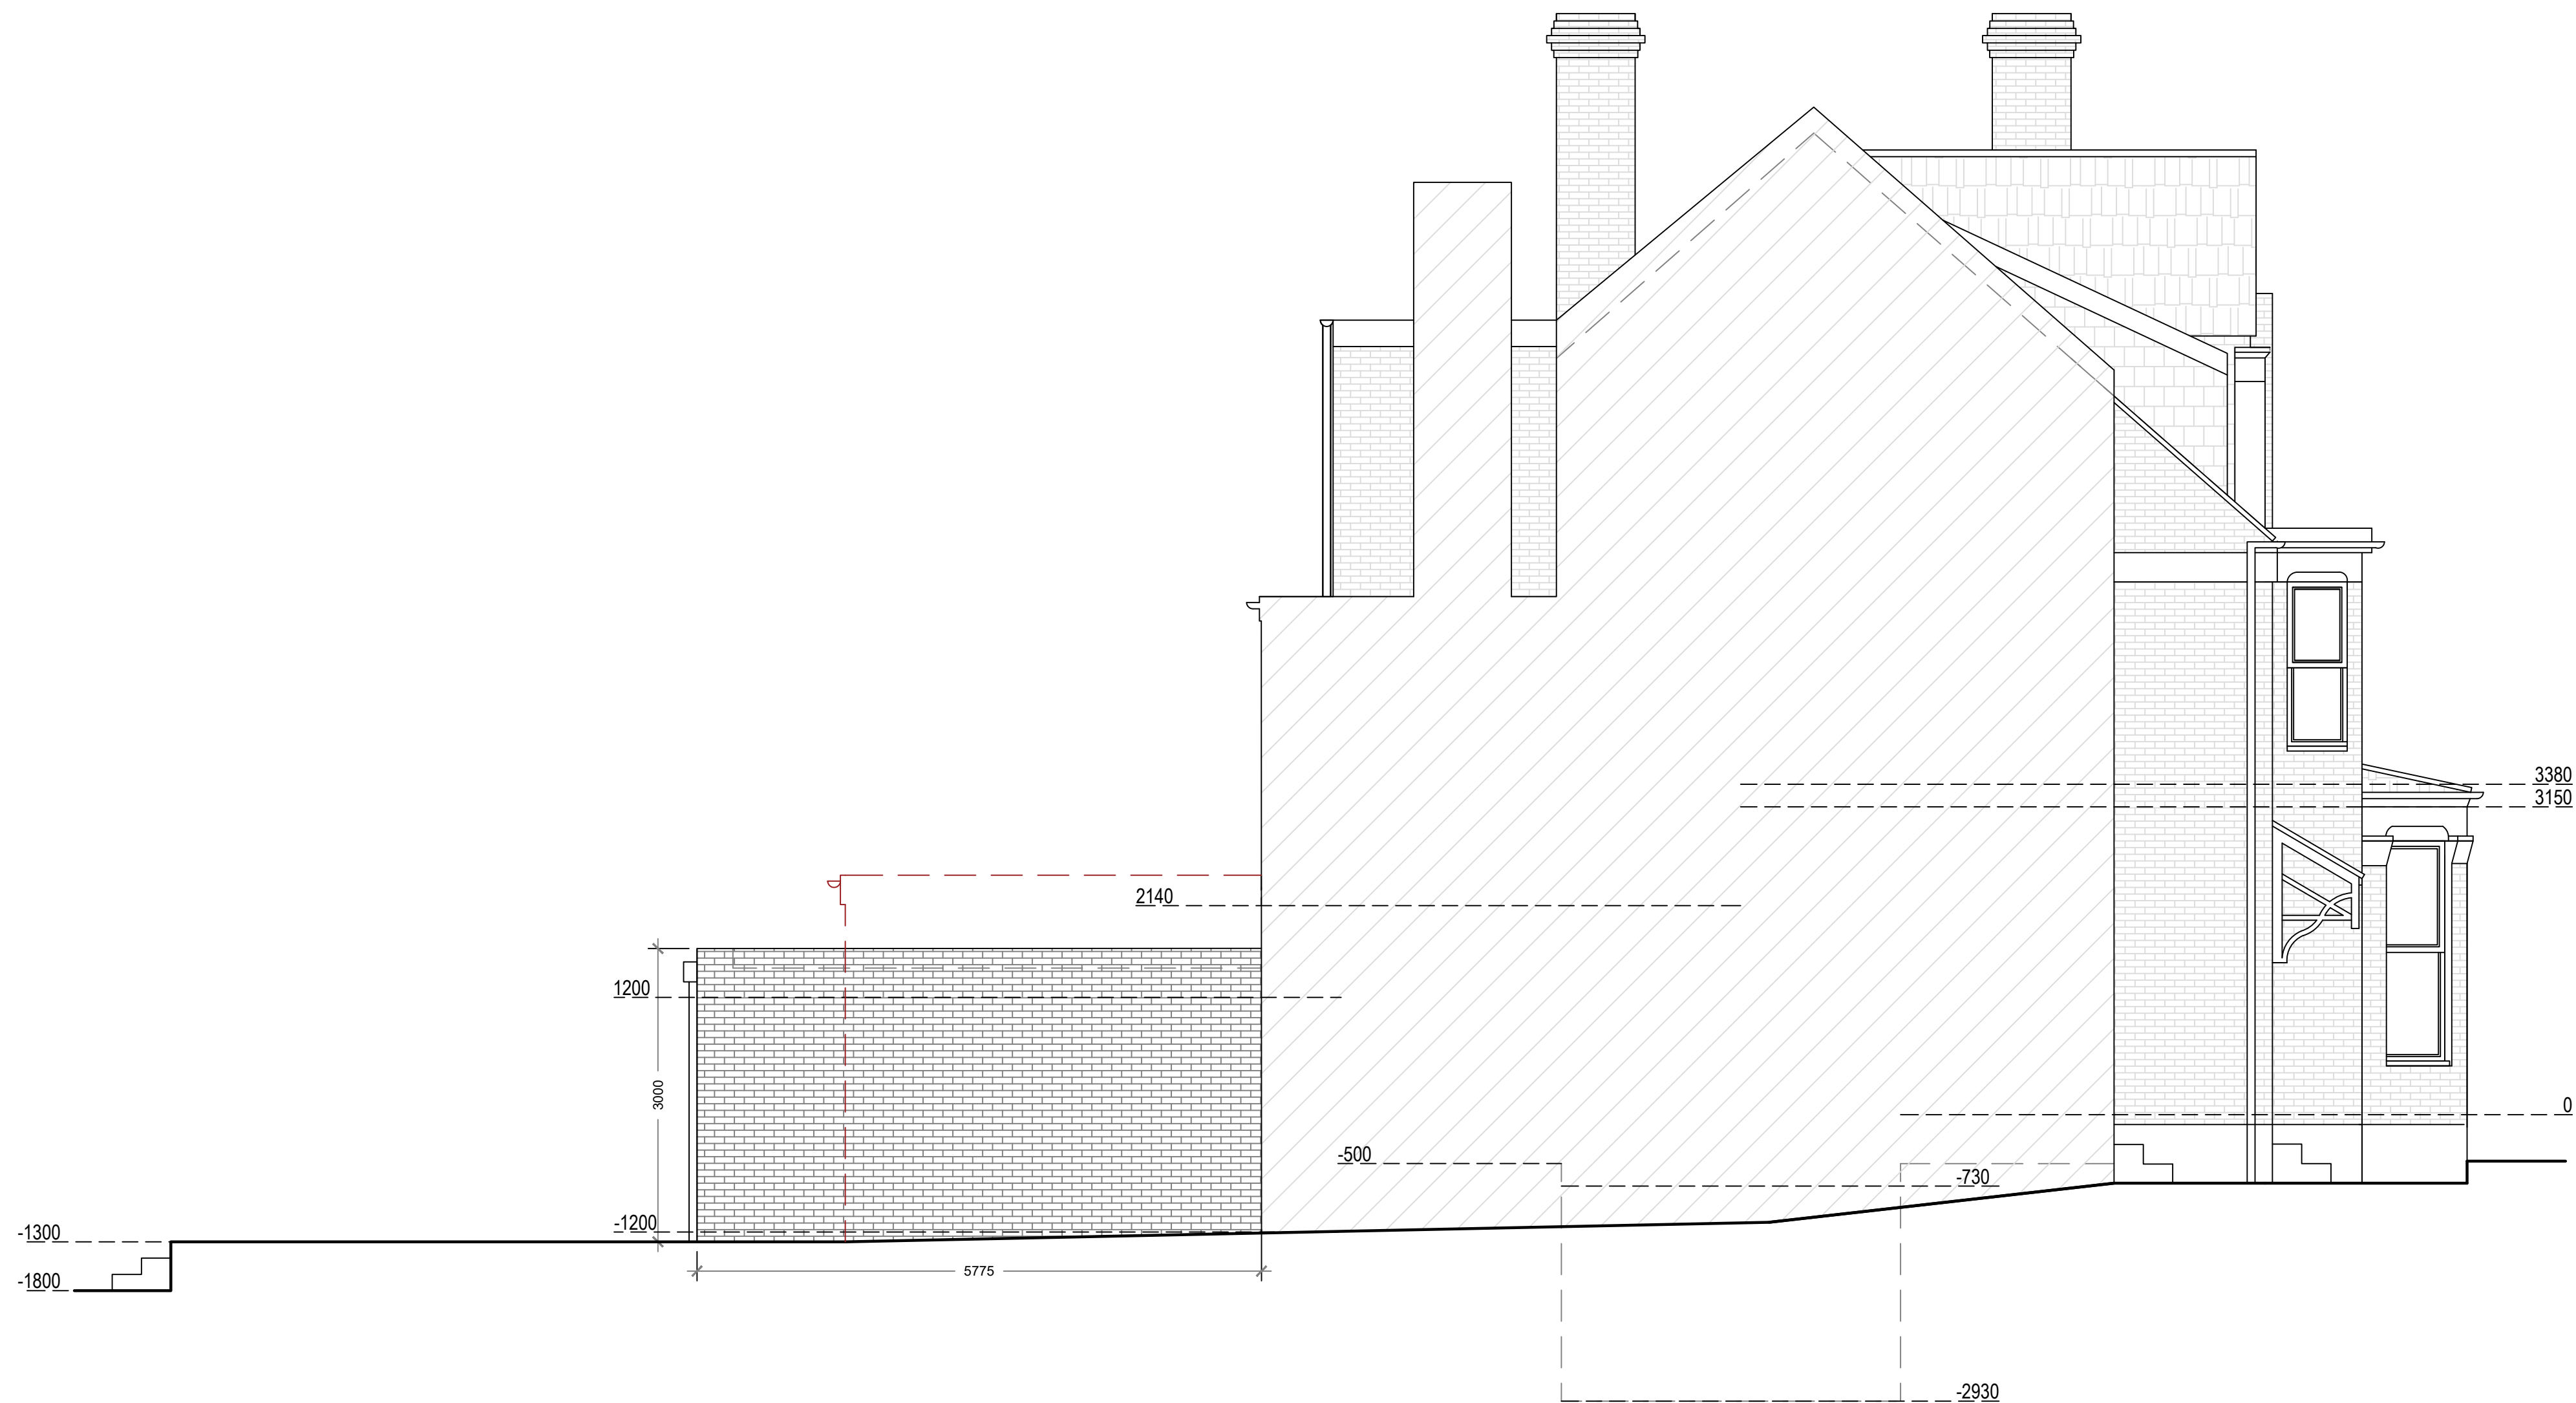

Proposed Northeast Elevation
Scale 1:50

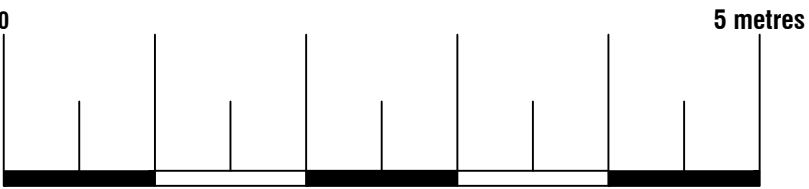



74 Cardiff Road, CF15 7QE • Enquiries@ArkiPlan.co.uk

Site	Ground Floor Flat, 42 Alexandra Park Road, London N10 2AD	Date	28.08.23
		Sheet	23-0654 D09 REV 5
		Job	New Extension
		Scale	As Shown@A1
Title Number	MX449487	Title	As Shown