


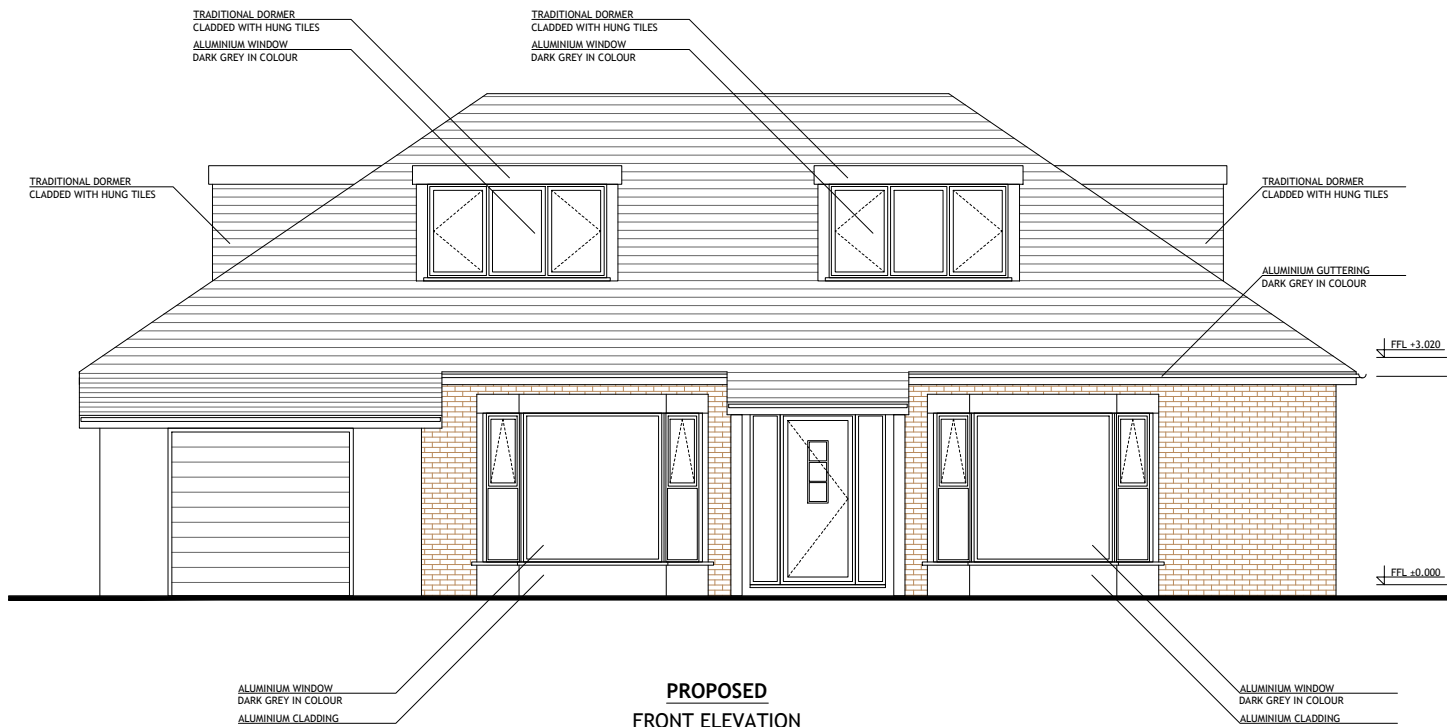
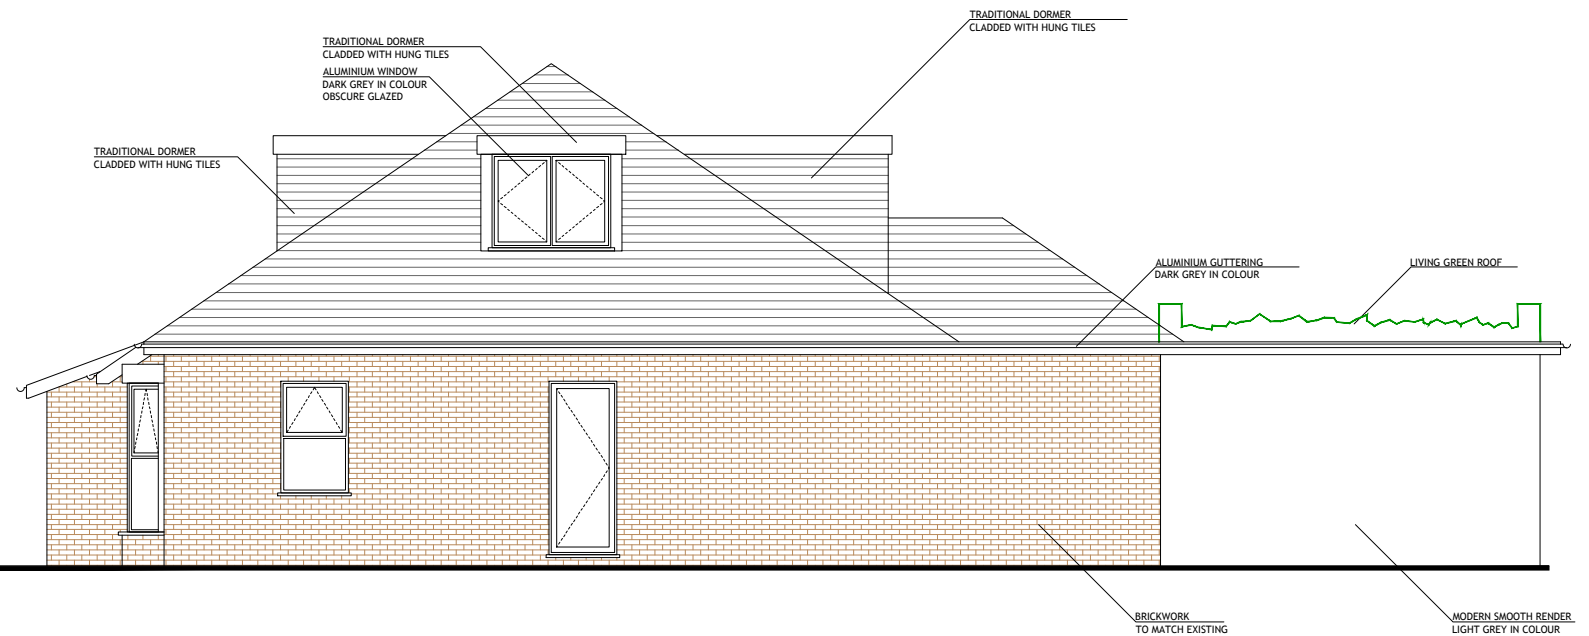


 


**PROPOSED
FRONT ELEVATION**
SCALE 1:50

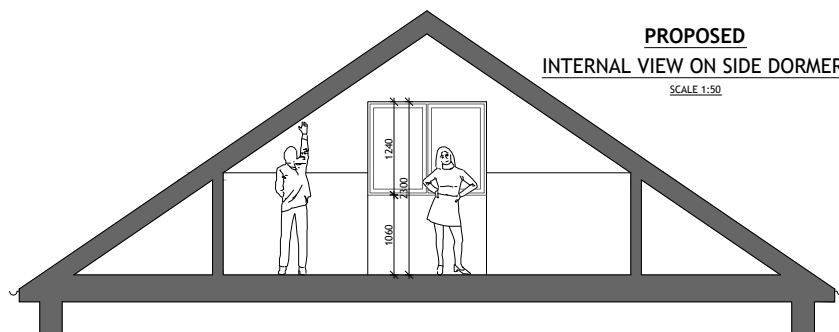



**PROPOSED
FLANK ELEVATION**
SCALE 1:50

 



**PROPOSED
INTERNAL VIEW ON SIDE DORMER**
SCALE 1:50

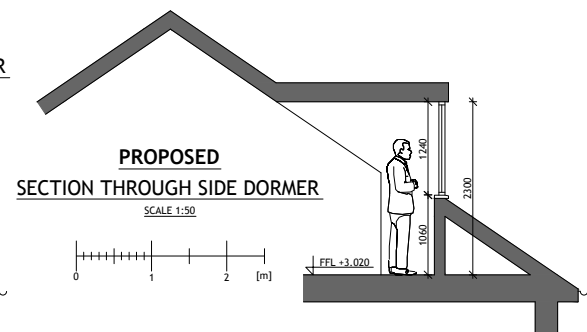


**PROPOSED
SECTION THROUGH SIDE DORMER**
SCALE 1:50

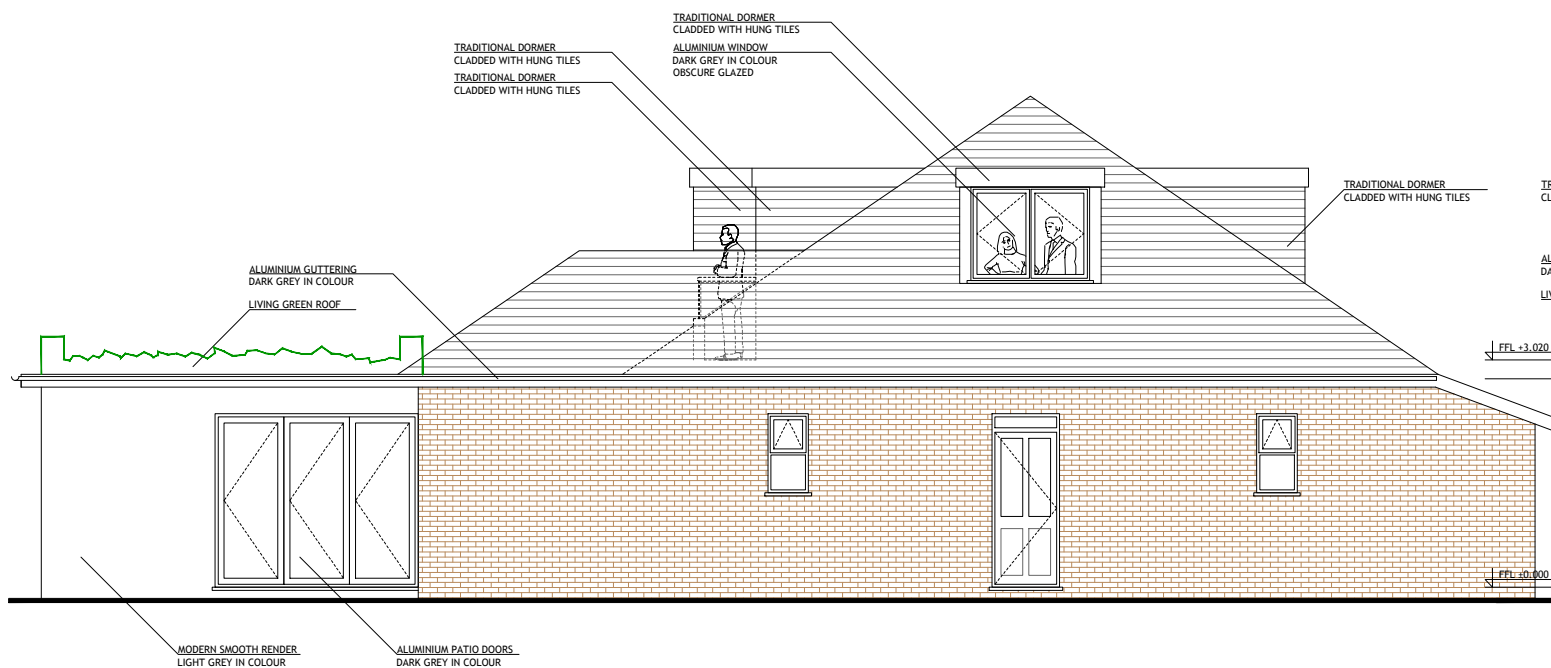 

**PROPOSED
FLANK ELEVATION**
SCALE 1:50

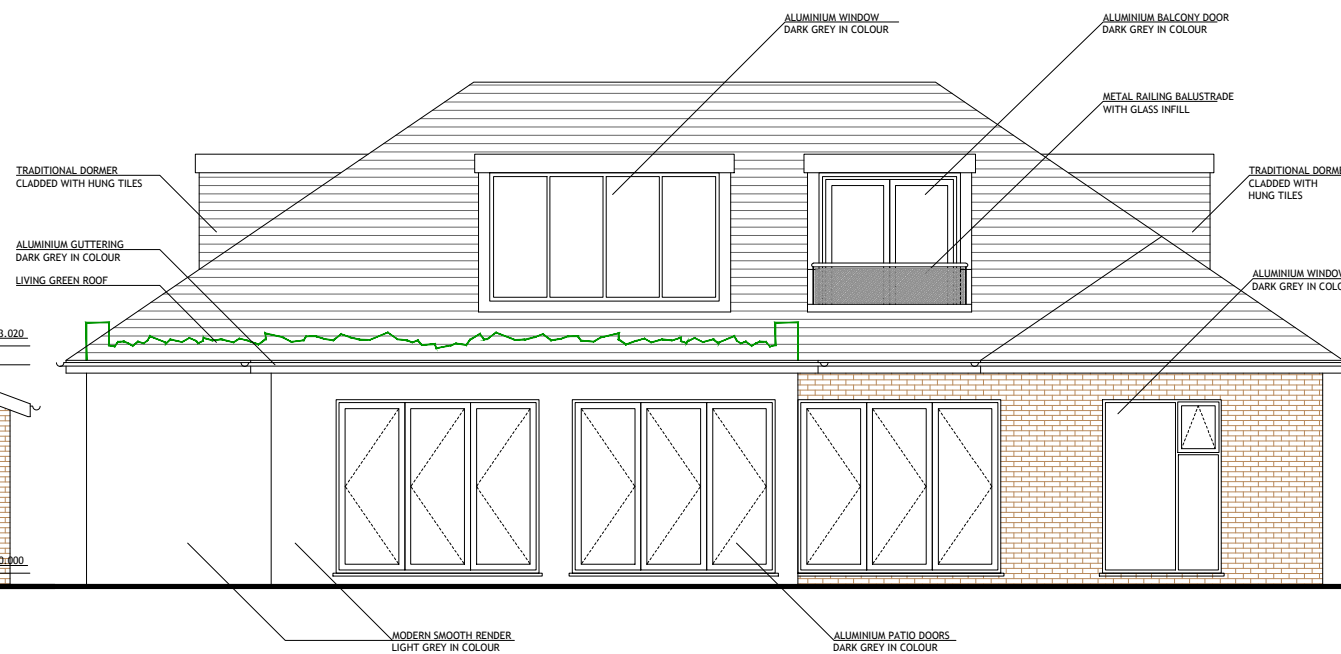 

**PROPOSED
REAR ELEVATION**
SCALE 1:50

 

A	NL	REVISIONS ON PLANNING
26 AUG 2023	DR.	OFFICER'S REQUEST
DATE	INFO	
REVISION		
PROJECT		
54 & A HALF, GROVE AVENUE		
LONDON, N10 2AN		
CLIENT		
DAVID TALHA		
54 & A HALF, GROVE AVENUE		
LONDON, N10 2AN		
DRAWING TITLE		
PROPOSED ELEVATIONS		
SECTIONS		
SCALE	1:50	1:100
SIZE	A1	A3
JOB NO.	202133	
STAGE	PLANNING	
DWG NO.	202133.P.3302	
REVISION	A	
DATE	02 AUGUST 2021	
DRAWN	NL	
CHECKED	MM	
COPYRIGHT © LAF Architects Ltd THIS DRAWING WHICH IS THE PROPERTY OF LAF Architects Ltd IS THE SUBJECT OF INTELLECTUAL PROPERTY RIGHTS INCLUDING COPYRIGHT AND DESIGN RIGHTS AND SHALL NOT BE REPRODUCED, LOANED, COPIED OR SUBMITTED TO ANY OTHER PARTY		
LAF Architects Ltd		
1, MANOR DRIVE · LONDON · N20 0JZ		
ph. 020 8361 1619 · mob. 078 7583 4596		
practicelaf@laf-architects.co.uk		
LIMITED COMPANY NO 11895327		
REGISTERED IN ENGLAND & WALES		