



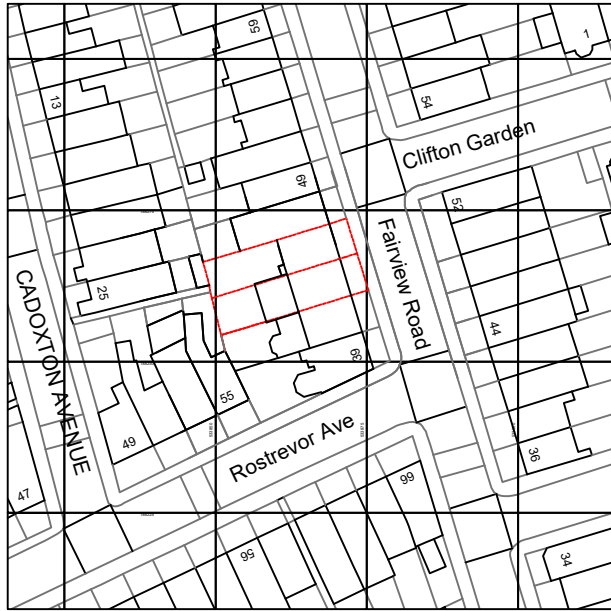

Ordnance Survey, (c) Crown Copyright 2023. All rights reserved. Licence number 100022432


OS Map

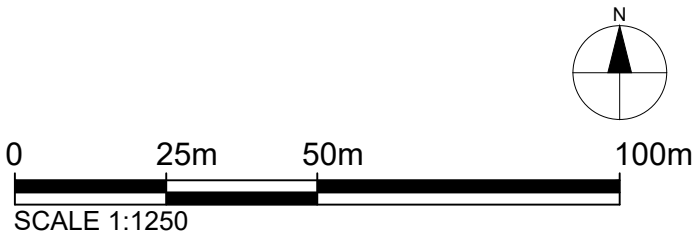

Property Boundary



Site Plan

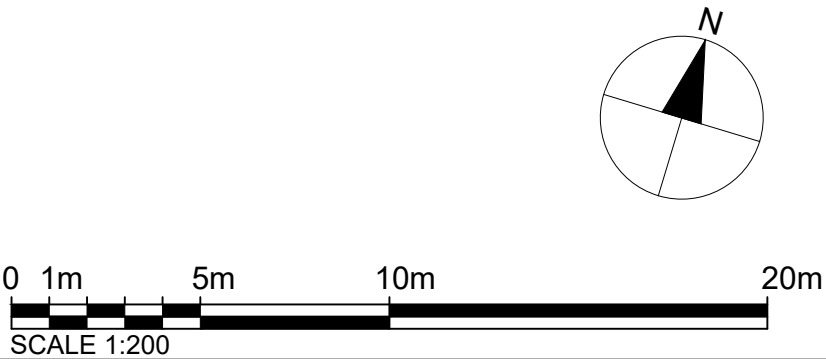


Notes.
Contractors must verify all dimensions at the site before comencing any work.
No construction work before Building Control approval and structural engineer confirmation.
Any discrepancies to be reported to Gridline.
All drawings are to be read in conjunction with all relevant drawings and specifications.


Project No.S				
REV	DATE	DESCRIPTION	BY	CH

PROJECT TITLE	
43 & 45 Fairview Road N15 6LH	
DATE	Project No.
July 2023	7406

DRAWING TITLE		
Proposed - OS and Location Plans		
CLIENT		
Mr chuni & Mrs Mindy Feldman		
DRAWING No.	SCALE @ A3	Drawn by:
PR-L001	1:1250 / 1:200	Sara

 

PLANNING SERVICES
Unit 9b, The High Cross
Centre, Fountayne Rd,
N15 4BE
TEL: 020 8802 3480
www.samplanning.co.uk

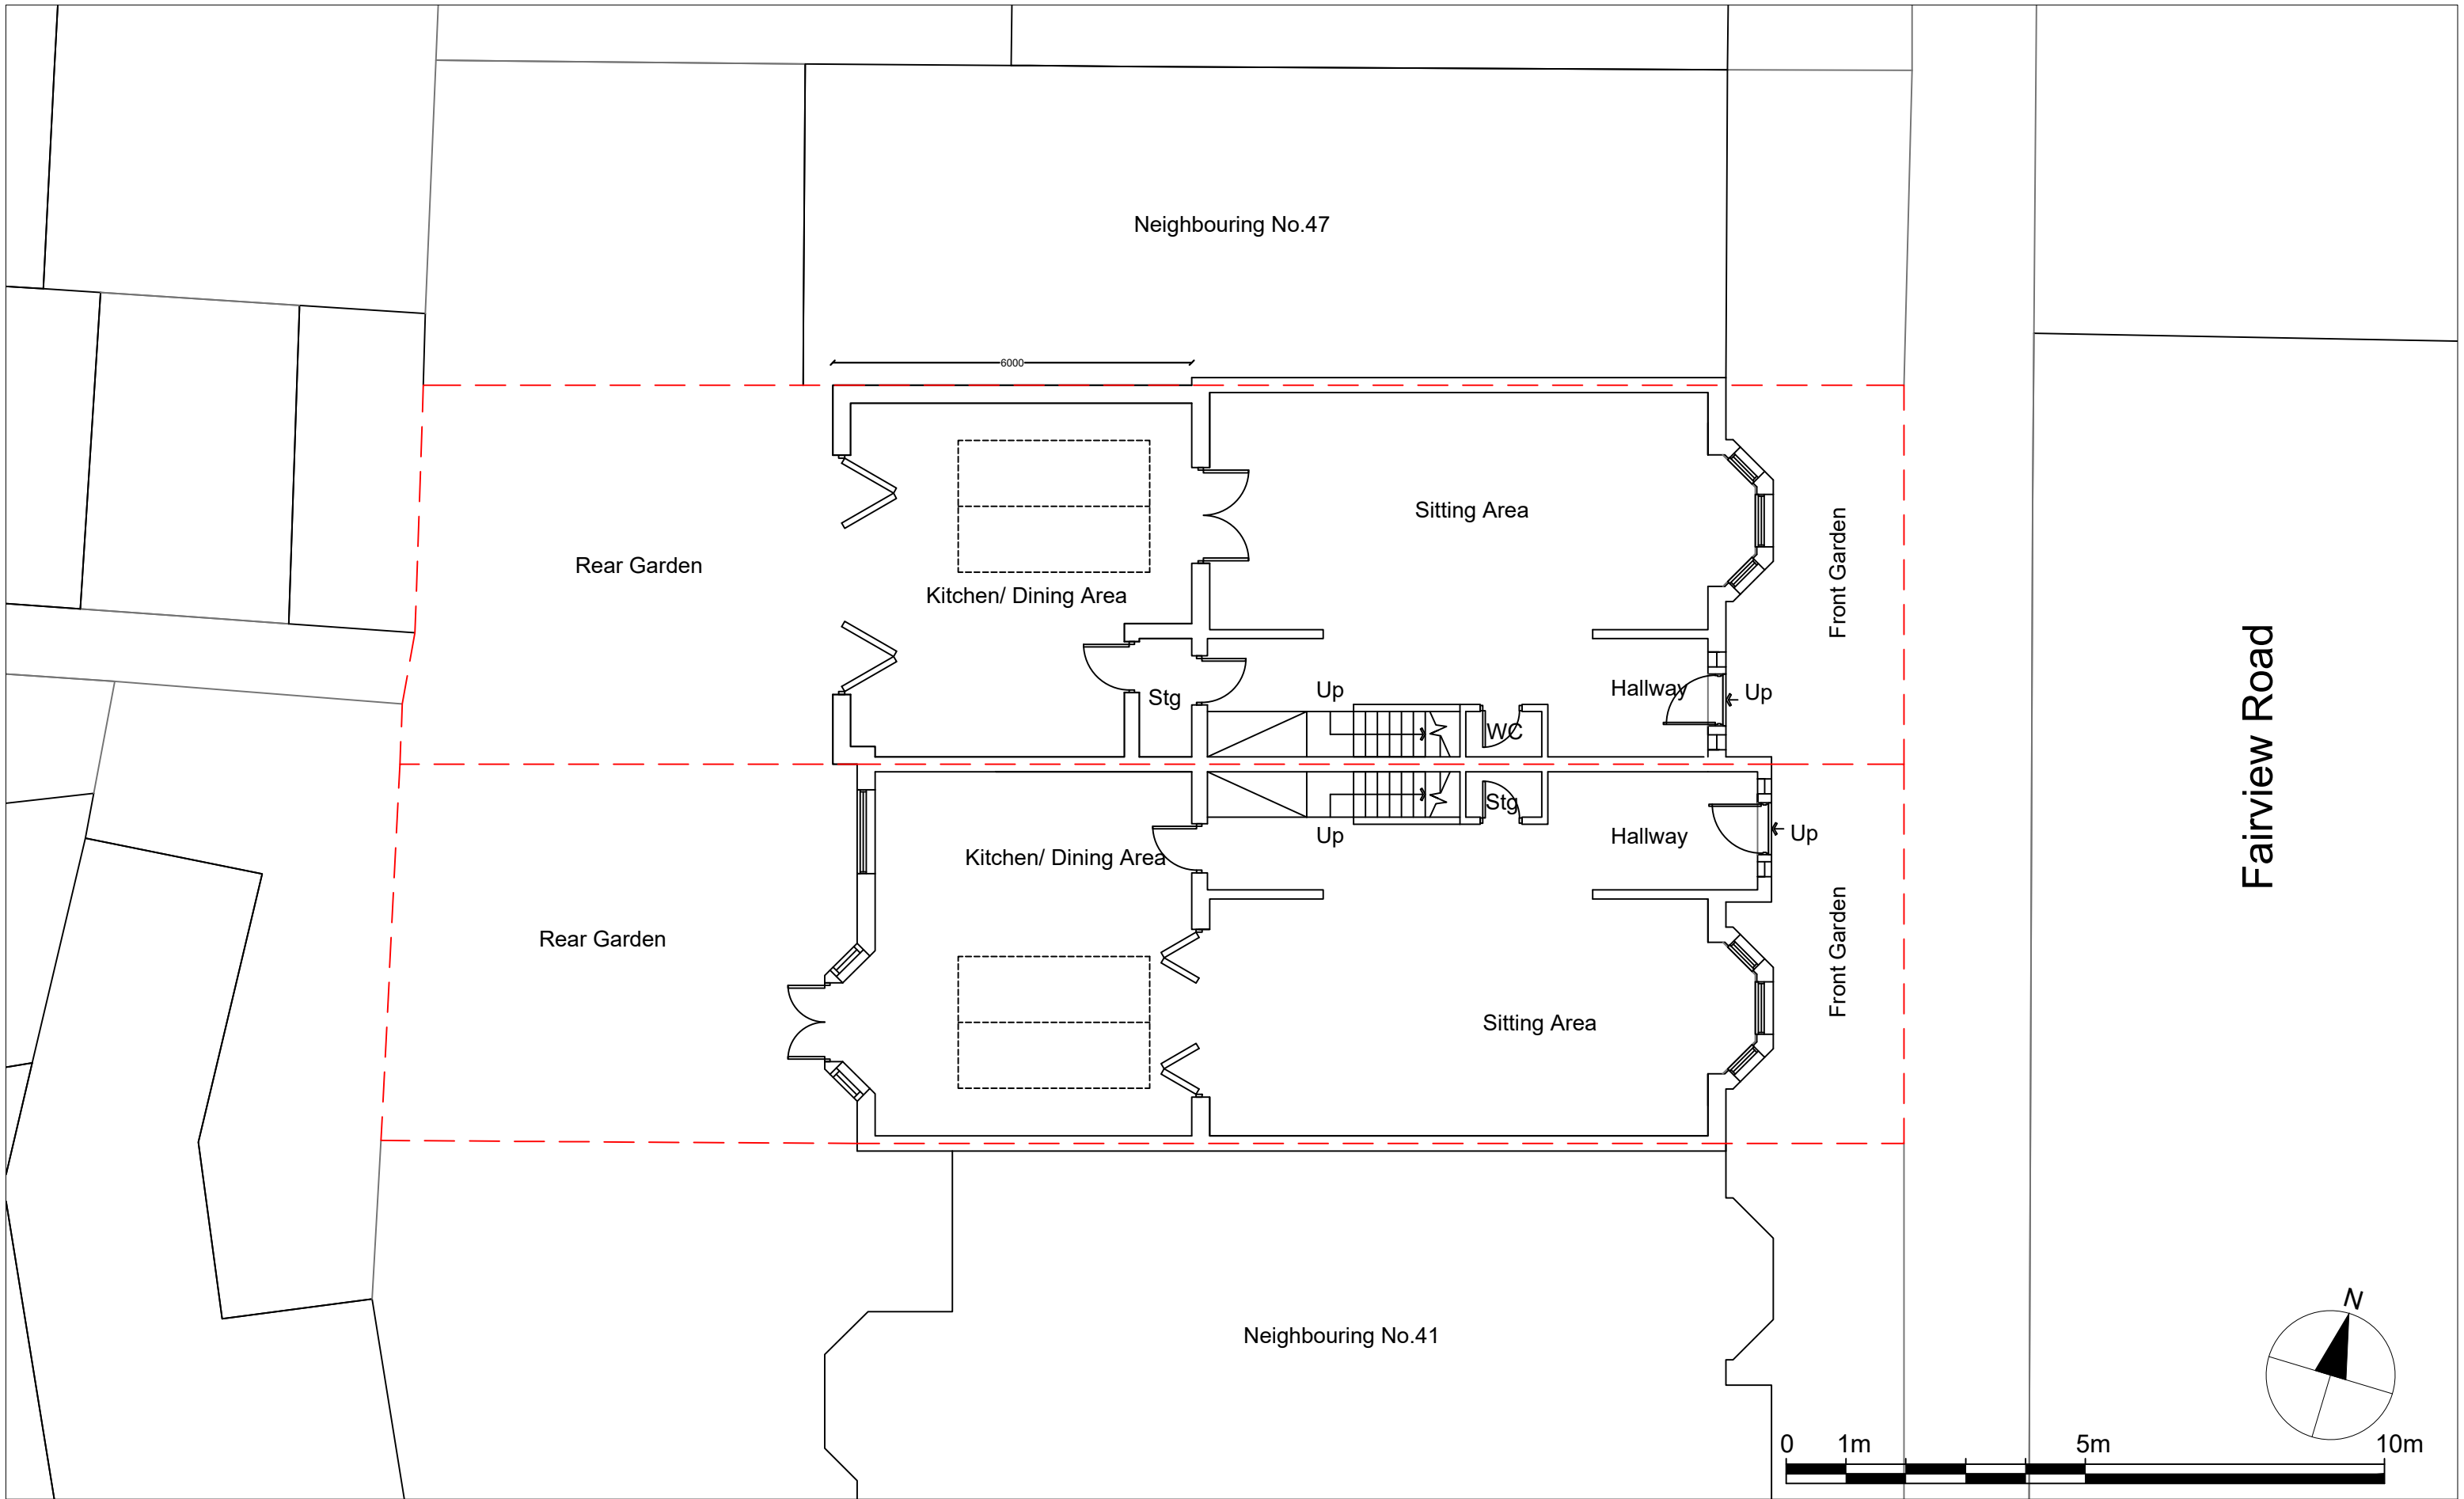

Notes.
Contractors must verify all dimensions at the site before comencing any work.
No construction work before Building Control approval and structural engineer confirmation.
Any discrepancies to be reported to Gridline. All drawings are to be read in conjunction with all relevant drawings and specifications.


Project No.S				
REV	DATE	DESCRIPTION	BY	CH

PROJECT TITLE	
43 & 45 Fairview Road	
N15 6LH	
DATE	Project No.
July 2023	7406

DRAWING TITLE		
Proposed - Ground Floor Plan		
CLIENT		
Mr Chuni & Mrs Mindy Feldman		
DRAWING No.	SCALE @ A3	Drawn by:
PR-P001	1:100	Sara



PLANNING SERVICES
Unit 9b, The High Cross
Centre, Fountayne Rd,
N15 4BE
TEL: 020 8802 3480
www.samplanning.co.uk

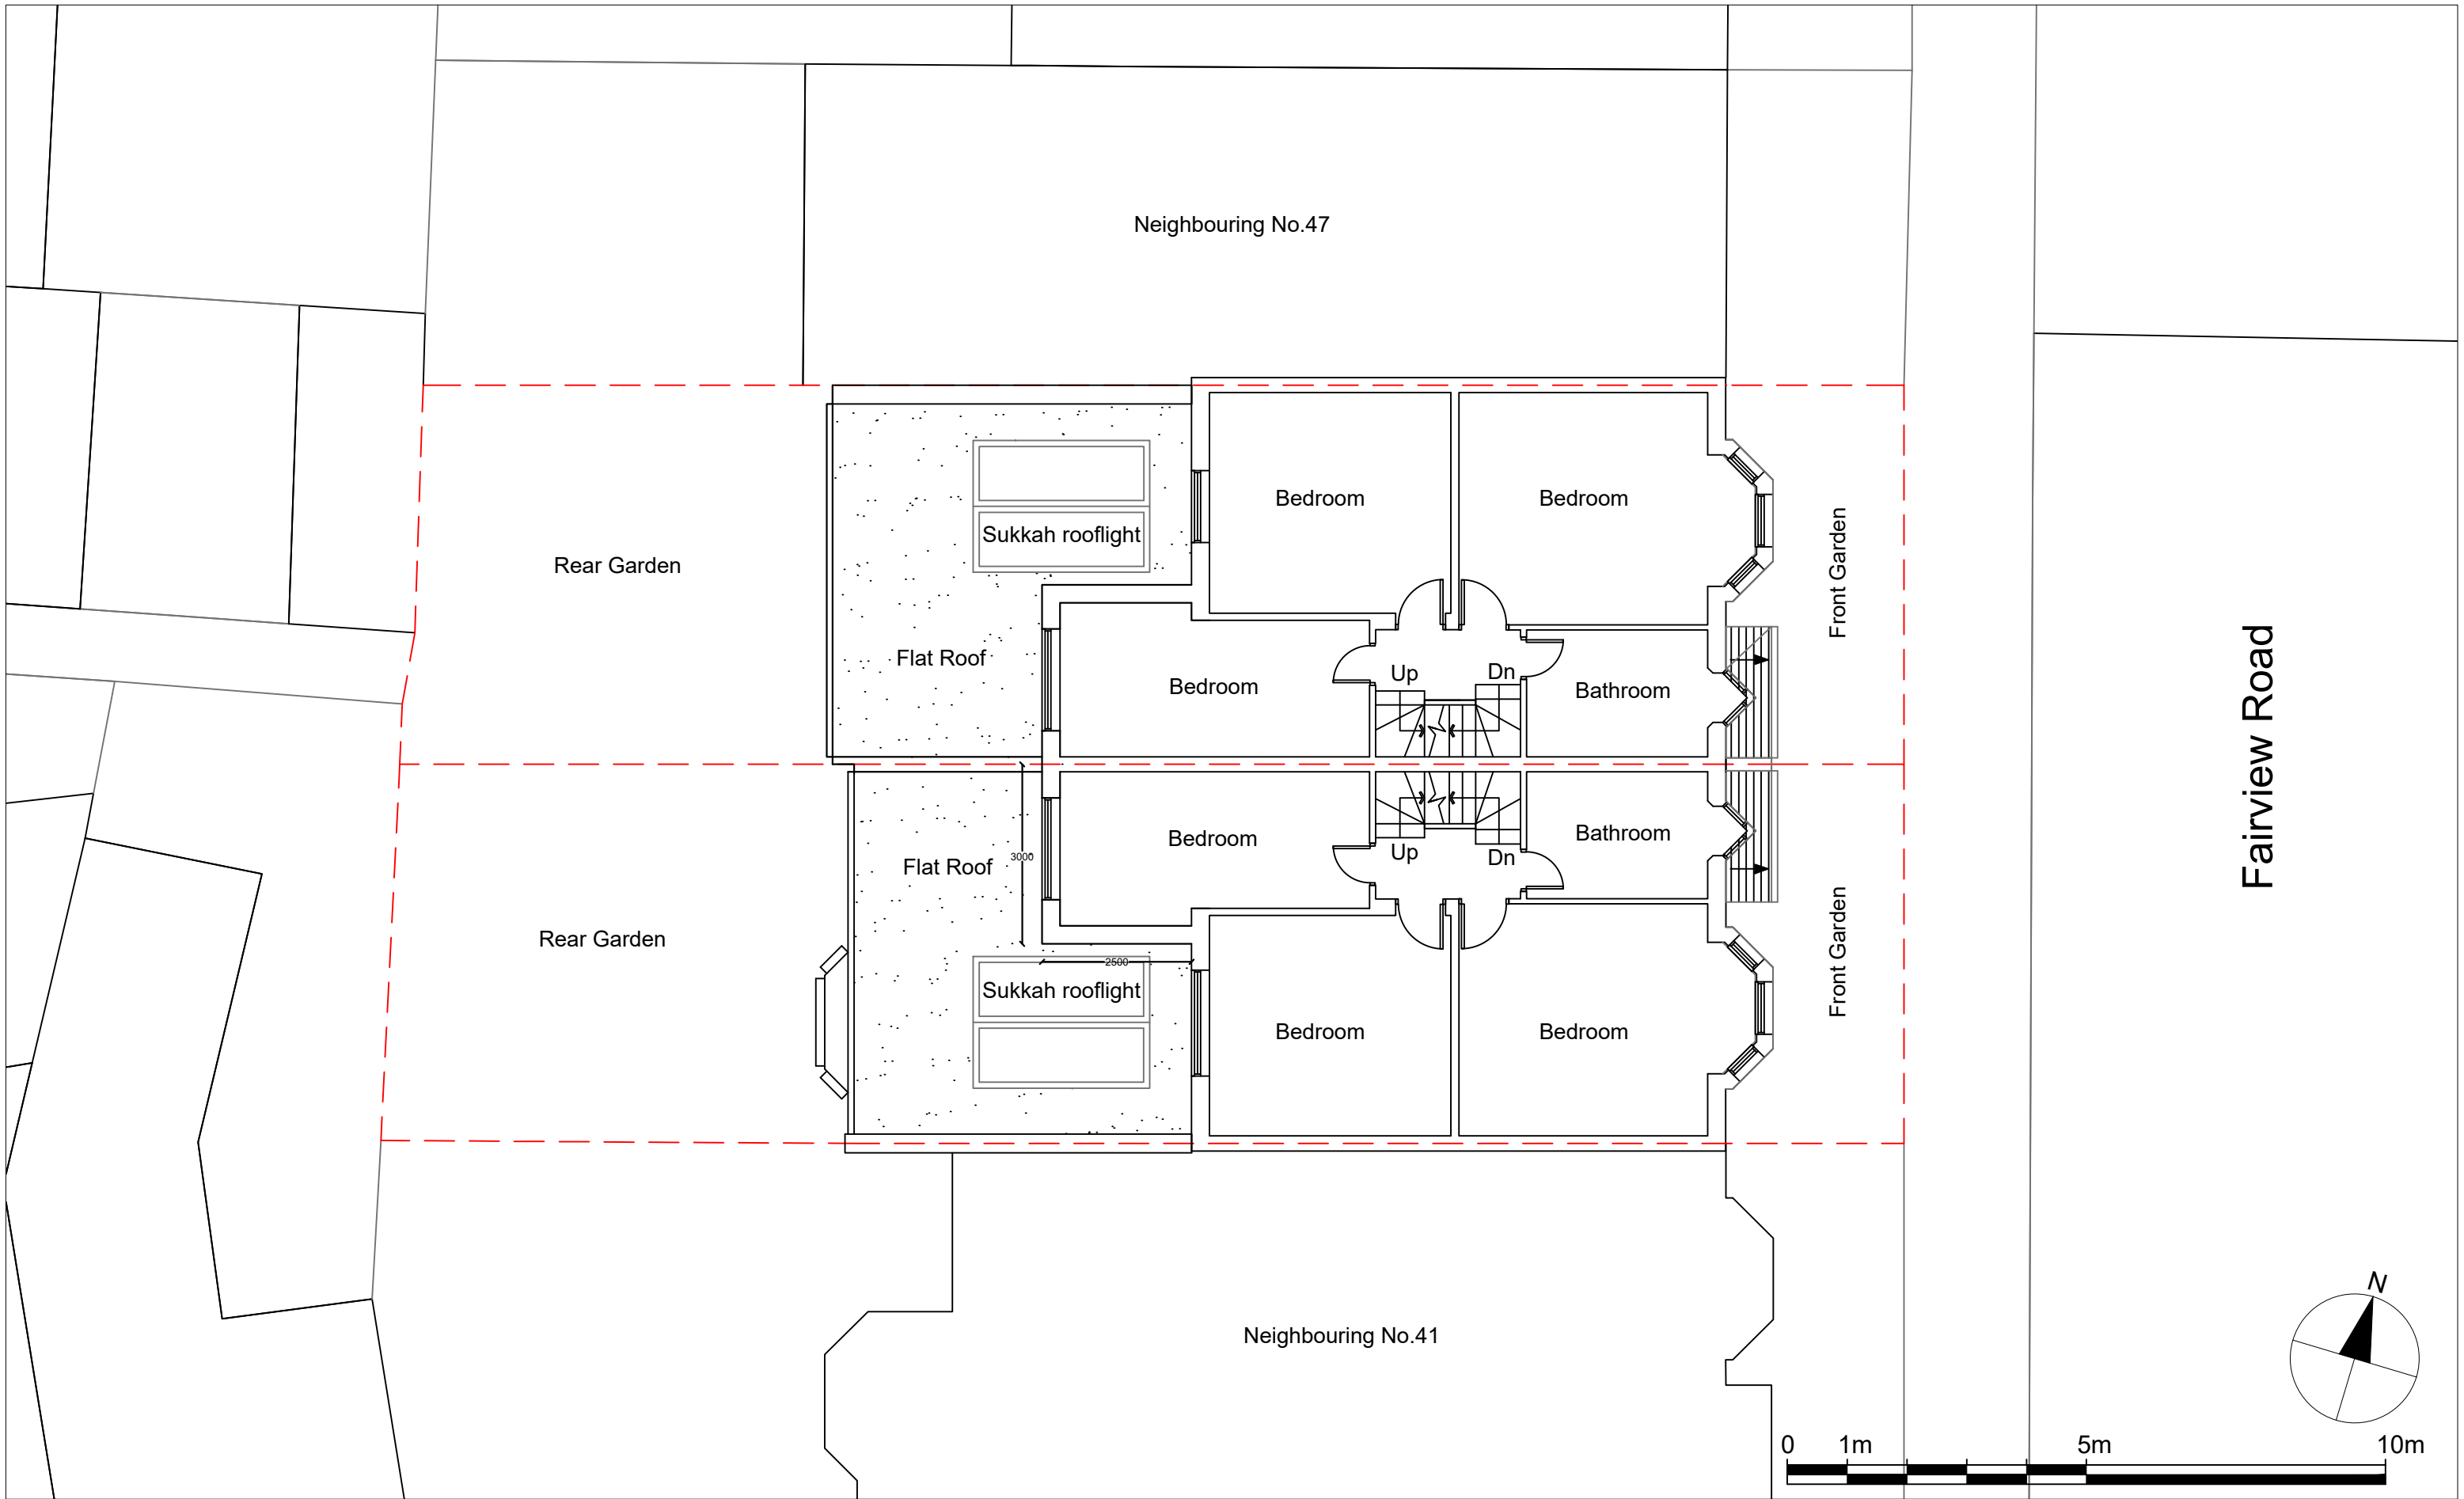


Notes.
Contractors must verify all dimensions at the site before comencing any work.
No construction work before Building Control approval and structural engineer confirmation.
Any discrepancies to be reported to Gridline. All drawings are to be read in conjunction with all relevant drawings and specifications.


Project No.S					
REV	DATE	DESCRIPTION	BY	CH	

PROJECT TITLE	
43 & 45 Fairview Road	
N15 6LH	
DATE	Project No.
July 2023	7406

DRAWING TITLE		
Proposed - First Floor Plan		
CLIENT		
Mr Chuni & Mrs Mindy Feldman		
DRAWING No.	SCALE @ A3	Drawn by:
PR-P002	1:100	Sara

 

PLANNING SERVICES
Unit 9b, The High Cross
Centre, Fountayne Rd,
N15 4BE
TEL: 020 8802 3480
www.samplanning.co.uk

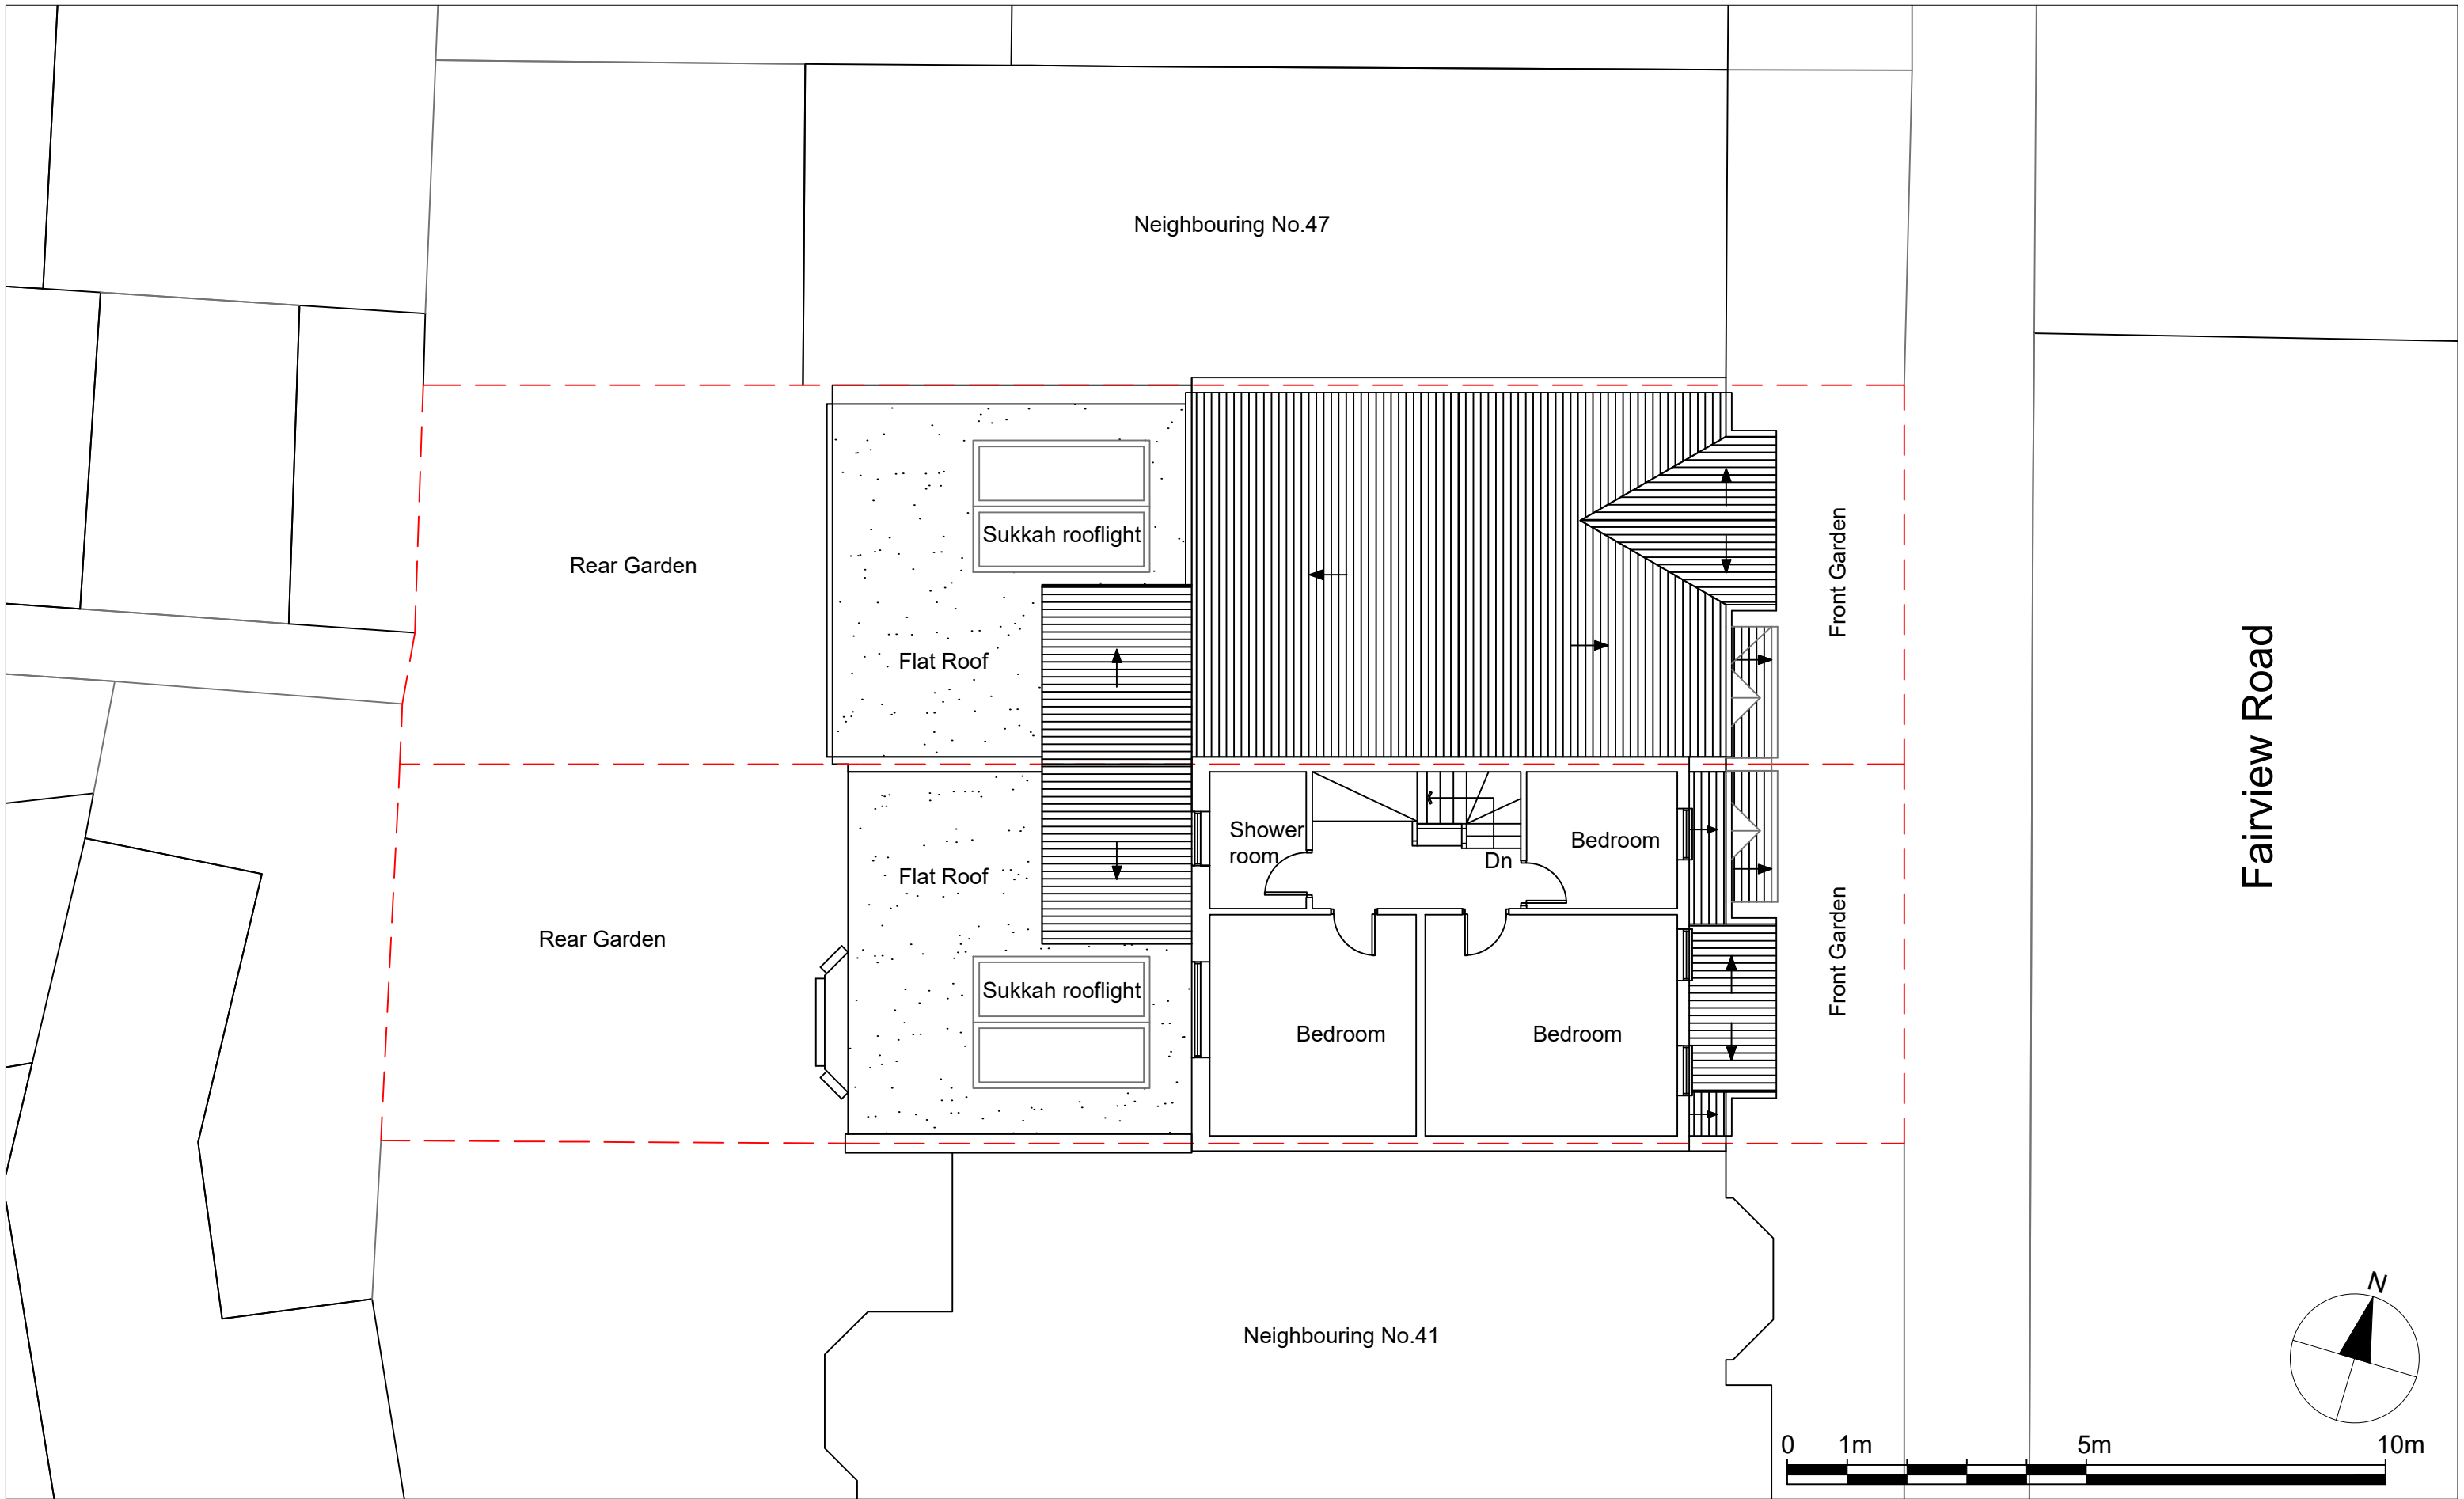


Notes.
Contractors must verify all dimensions at the site before comencing any work.
No construction work before Building Control approval and structural engineer confirmation.
Any discrepancies to be reported to Gridline. All drawings are to be read in conjunction with all relevant drawings and specifications.


Project No.S				
REV	DATE	DESCRIPTION	BY	CH

PROJECT TITLE	
43 & 45 Fairview Road N15 6LH	
DATE	Project No.
July 2023	7406

DRAWING TITLE		
Proposed - Loft Floor Plan		
CLIENT		
Mr Chuni & Mrs Mindy Feldman		
DRAWING No.	SCALE @ A3	Drawn by:
PR-P003	1:100	Sara

 

PLANNING SERVICES
Unit 9b, The High Cross
Centre, Fountayne Rd,
N15 4BE
TEL: 020 8802 3480
www.samplanning.co.uk

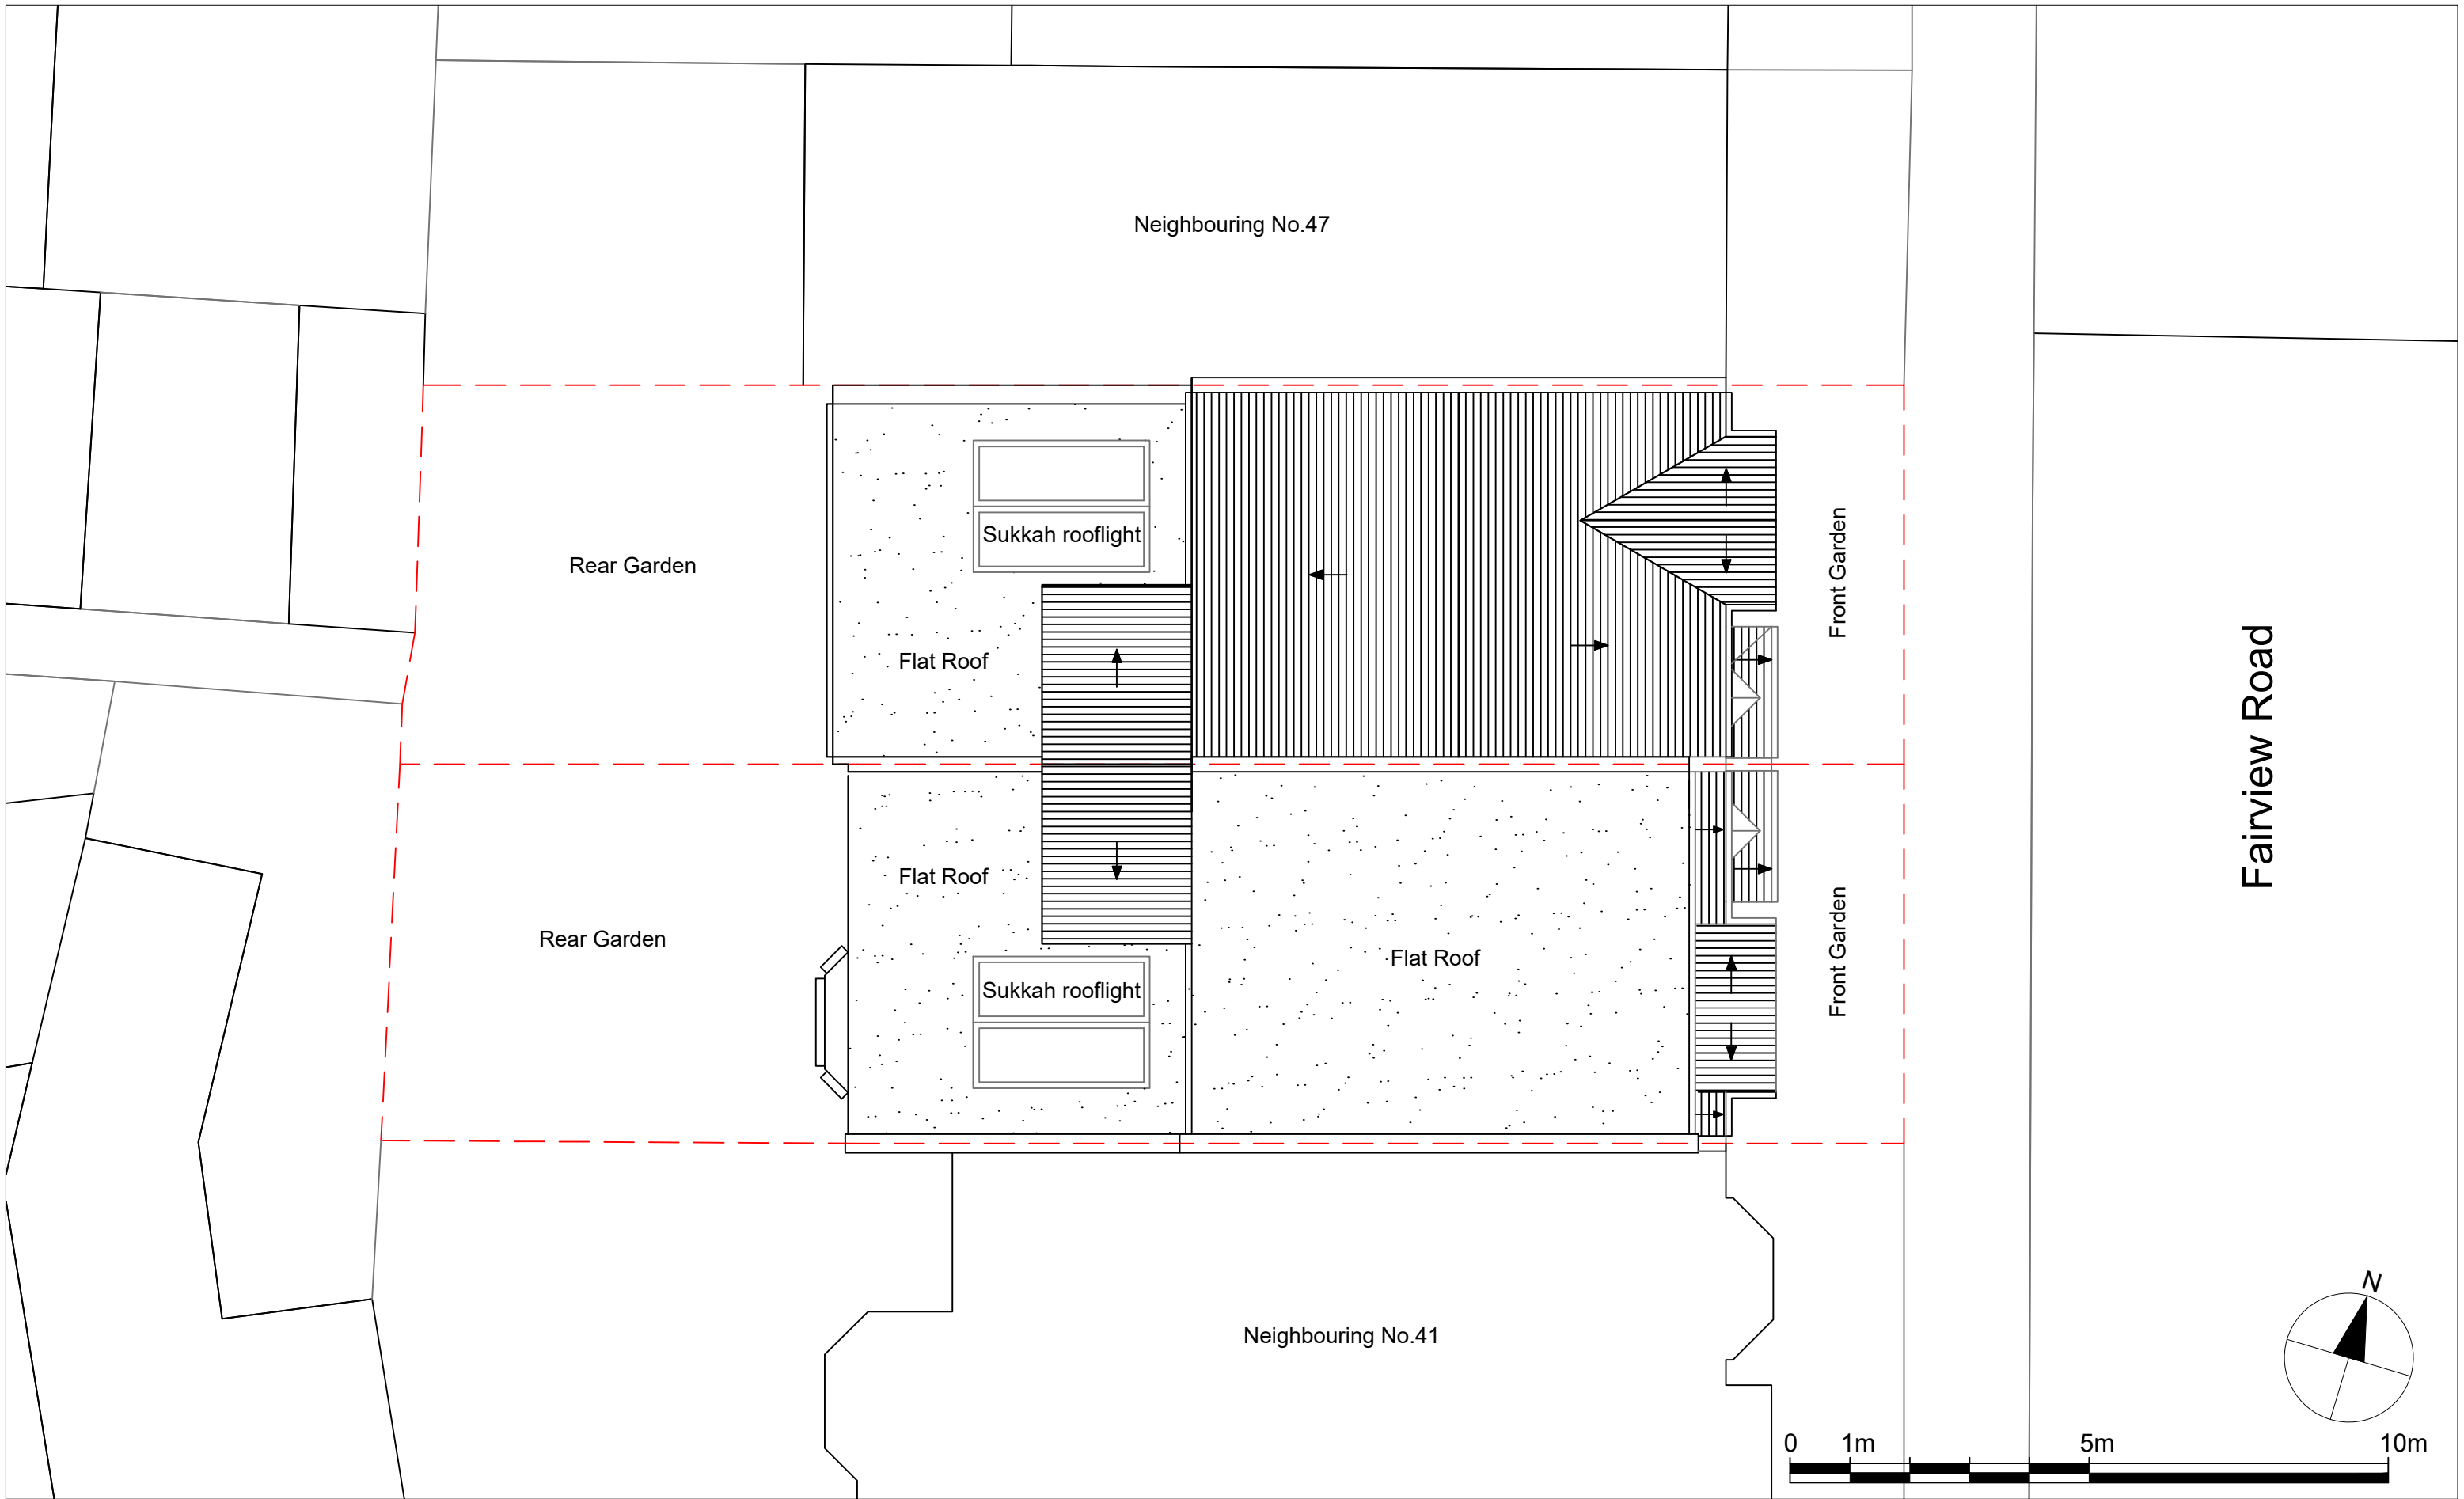


Notes.
Contractors must verify all dimensions at the site before comencing any work.
No construction work before Building Control approval and structural engineer confirmation.
Any discrepancies to be reported to Gridline. All drawings are to be read in conjunction with all relevant drawings and specifications.

Project No.S				
REV	DATE	DESCRIPTION	BY	CH

PROJECT TITLE	
43 & 45 Fairview Road	
N15 6LH	
DATE	Project No.
July 2023	7406

DRAWING TITLE		
Proposed - Roof Plan		
CLIENT		
Mr Chuni & Mrs Mindy Feldman		
DRAWING No.	SCALE @ A3	Drawn by:
PR-P004	1:100	Sara

 


PLANNING SERVICES
Unit 9b, The High Cross
Centre, Fountayne Rd,
N15 4BE
TEL: 020 8802 3480
www.samplanning.co.uk



Front Elevation



Rear Elevation

 


Notes.
Contractors must verify all dimensions at the site before comencing any work.
No construction work before Building Control approval and structural engineer confirmation.
Any discrepancies to be reported to Gridline. All drawings are to be read in conjunction with all relevant drawings and specifications.

Project No.S				
REV	DATE	DESCRIPTION	BY	CH

PROJECT TITLE	
43 & 45 Fairview Road N15 6LH	
DATE	Project No.
July 2023	7406

DRAWING TITLE		
Proposed- Front & Rear Elevations		
CLIENT		
Mr Chuni & Mrs Mindy Feldman		
DRAWING No.	SCALE @ A3	Drawn by:
PR-E001	1:100	Sara


 PLANNING SERVICES
 Unit 9b, The High Cross
 Centre, Fountayne Rd,
 N15 4BE
 TEL: 020 8802 3480
www.samplanning.co.uk

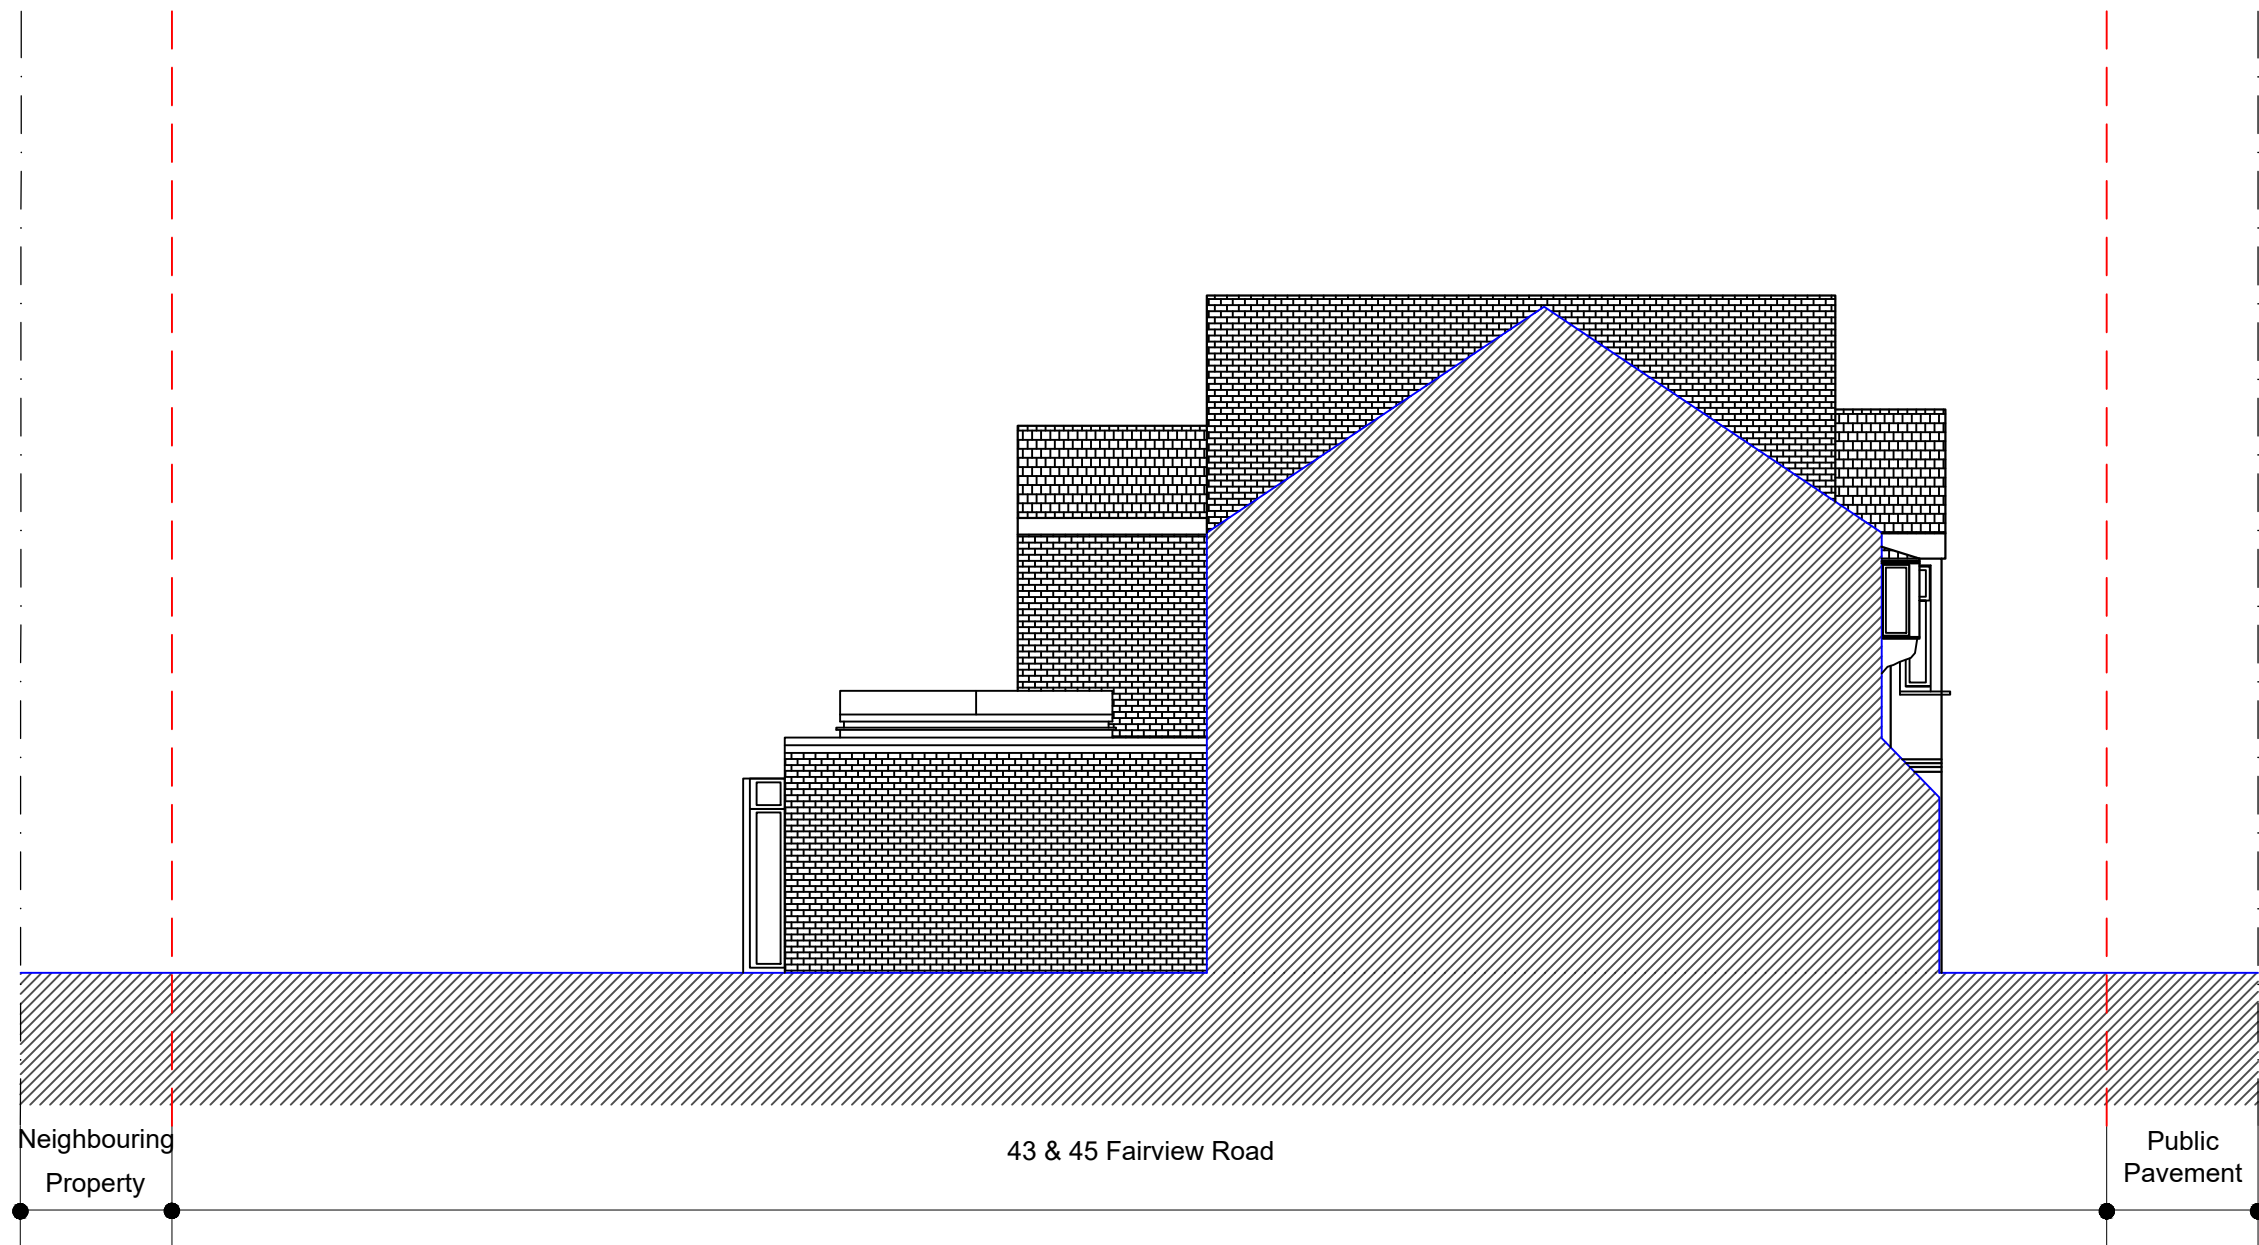

Notes.
Contractors must verify all dimensions at the site before comencing any work.
No construction work before Building Control approval and structural engineer confirmation.
Any discrepancies to be reported to Gridline. All drawings are to be read in conjunction with all relevant drawings and specifications.

Project No.S				
REV	DATE	DESCRIPTION	BY	CH

PROJECT TITLE	
43 & 45 Fairview Road N15 6LH	
DATE	Project No.
July 2023	7406

DRAWING TITLE		
Proposed - Side Elevation		
CLIENT		
Mr Chuni & Mrs Mindy Feldman		
DRAWING No.	SCALE @ A3	Drawn by:
PR-E002	1:100	Sara


 PLANNING SERVICES
 Unit 9b, The High Cross
 Centre, Fountayne Rd,
 N15 4BE
 TEL: 020 8802 3480
www.samplanning.co.uk