



The rear building line is maintained as per the approved scheme with revised detailing to the rear elevation

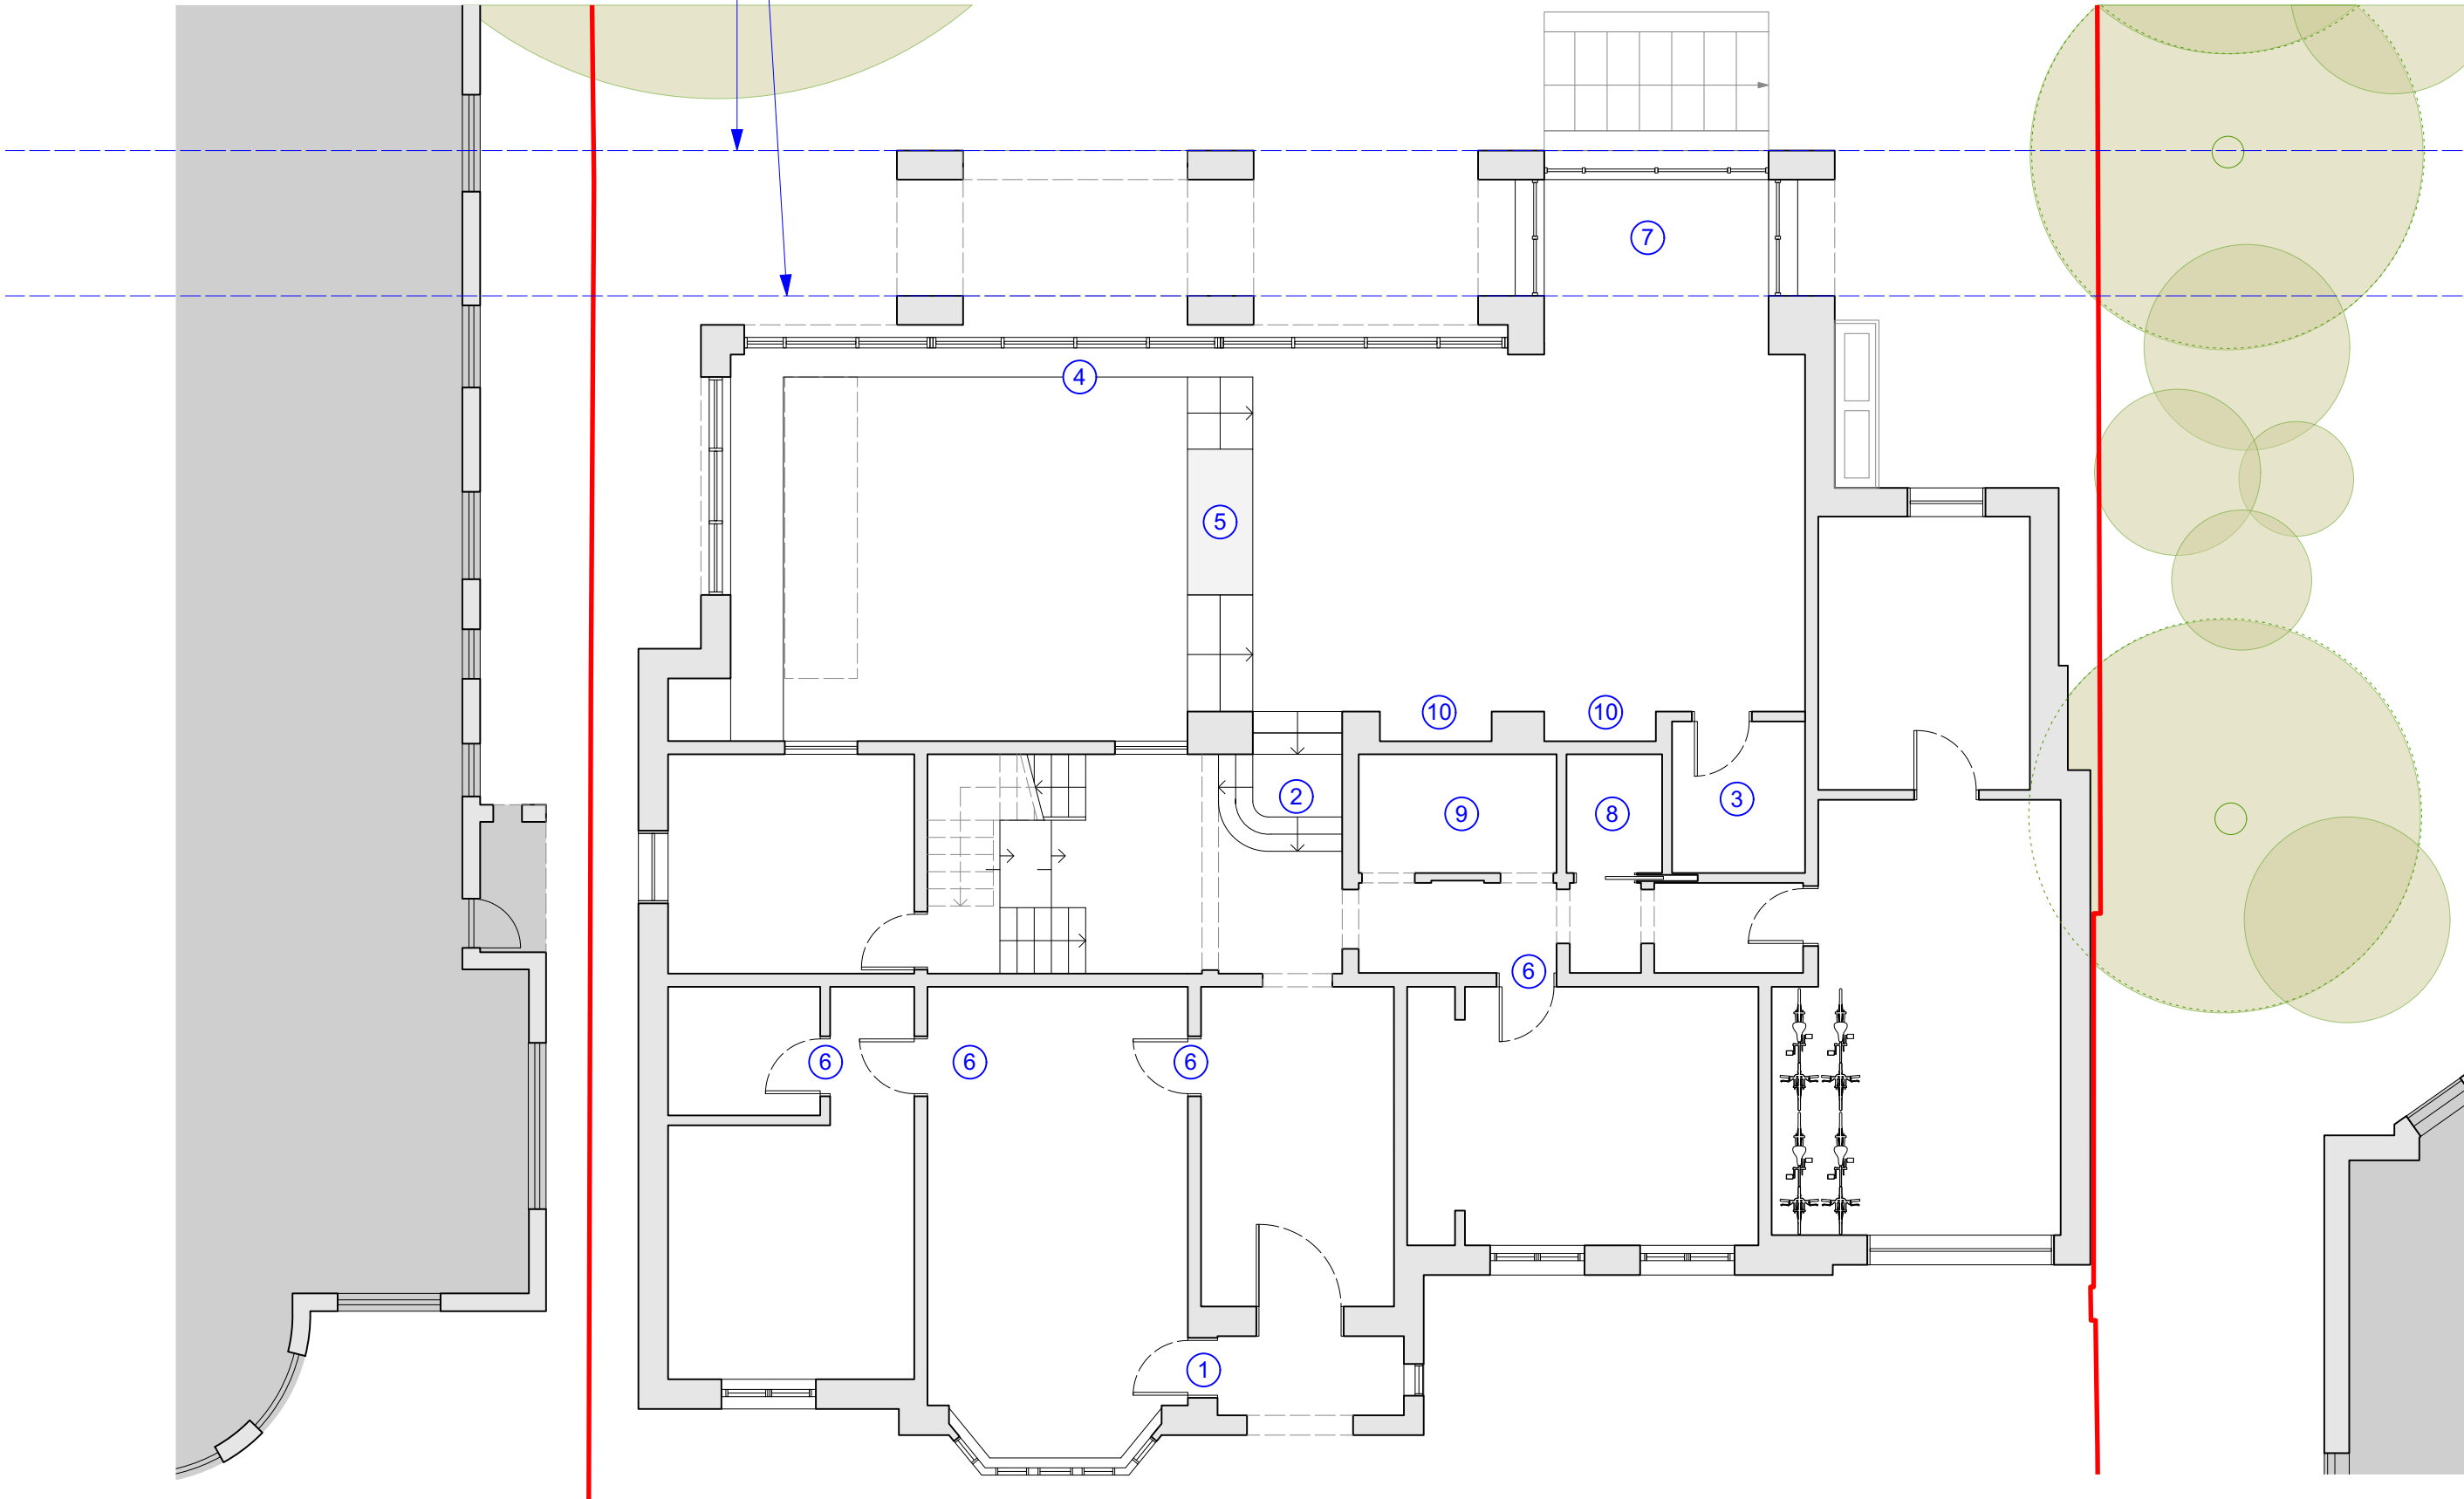

1 PROPOSED GROUND FLOOR PLAN
1:100@A1/1:200@A3


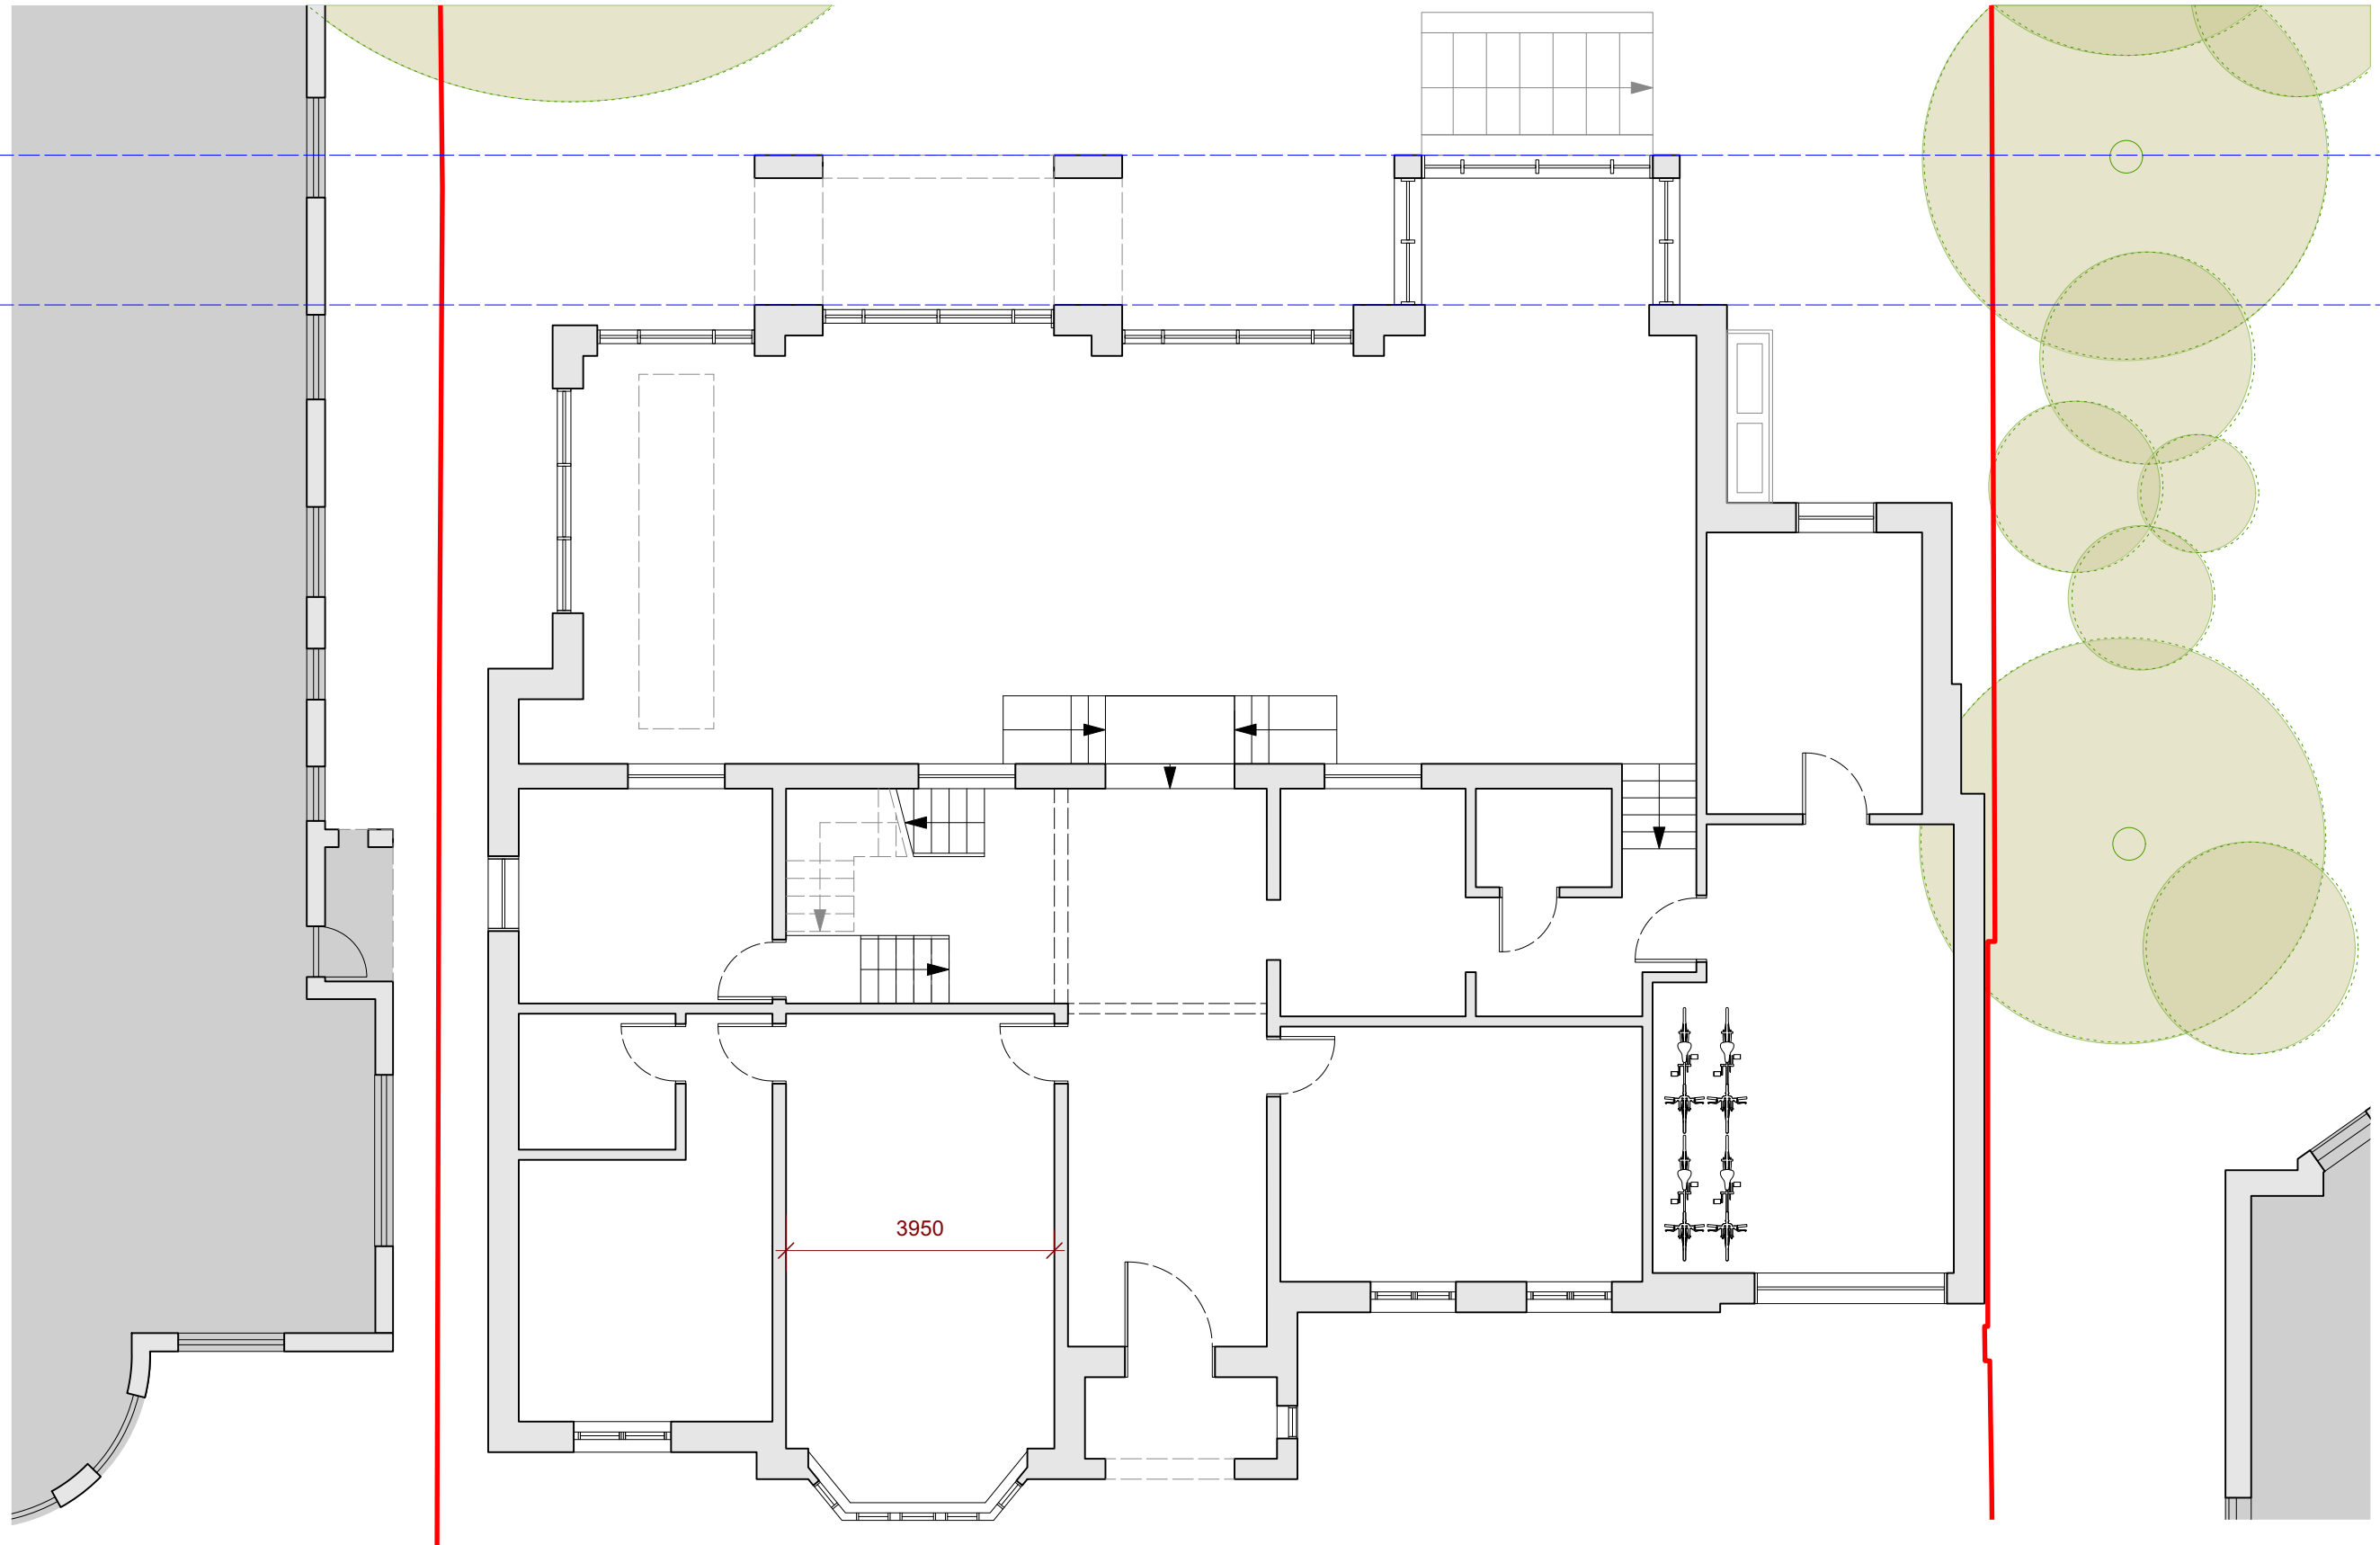


2 CONSENTED GROUND FLOOR PLAN
1:100@A1/1:200@A3

A	10/08/2023	NMA	ML
Rev	Date	Details	By

NOTES

- 1) Additional door
- 2) Steps amended
- 3) Steps removed and layout amended to create a Pantry accessible from Kitchen
- 4) Glazed doors moved inward
- 5) Additional partition between Kitchen-Dining and Living Room
- 6) Doors relocated
- 7) Brick piers amended to match adjacent brick piers
- 8) WC size altered
- 9) Cloakroom size altered
- 10) Niches added

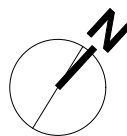 

Charlton Brown
Architecture & Interiors

The Belvedere, 2 Back Lane, Hampstead, London, NW3 1HL

Telephone +44(0)20 7794 1234
Email office@charltonbrown.com
Website www.charltonbrown.com

Client
Alistair & Paula Flutter

Project
11 View Road, N6 4DJ

Drawing Title
Ground Floor Plan Comparison

Date	Drawn	Checked
23/08/2021	AA	ML

Scale
1:100@A1/1:200@A3

Issue Status

PLANNING

Project Number	Drawing Number	Revision
20055	PL-00-100-B	A