


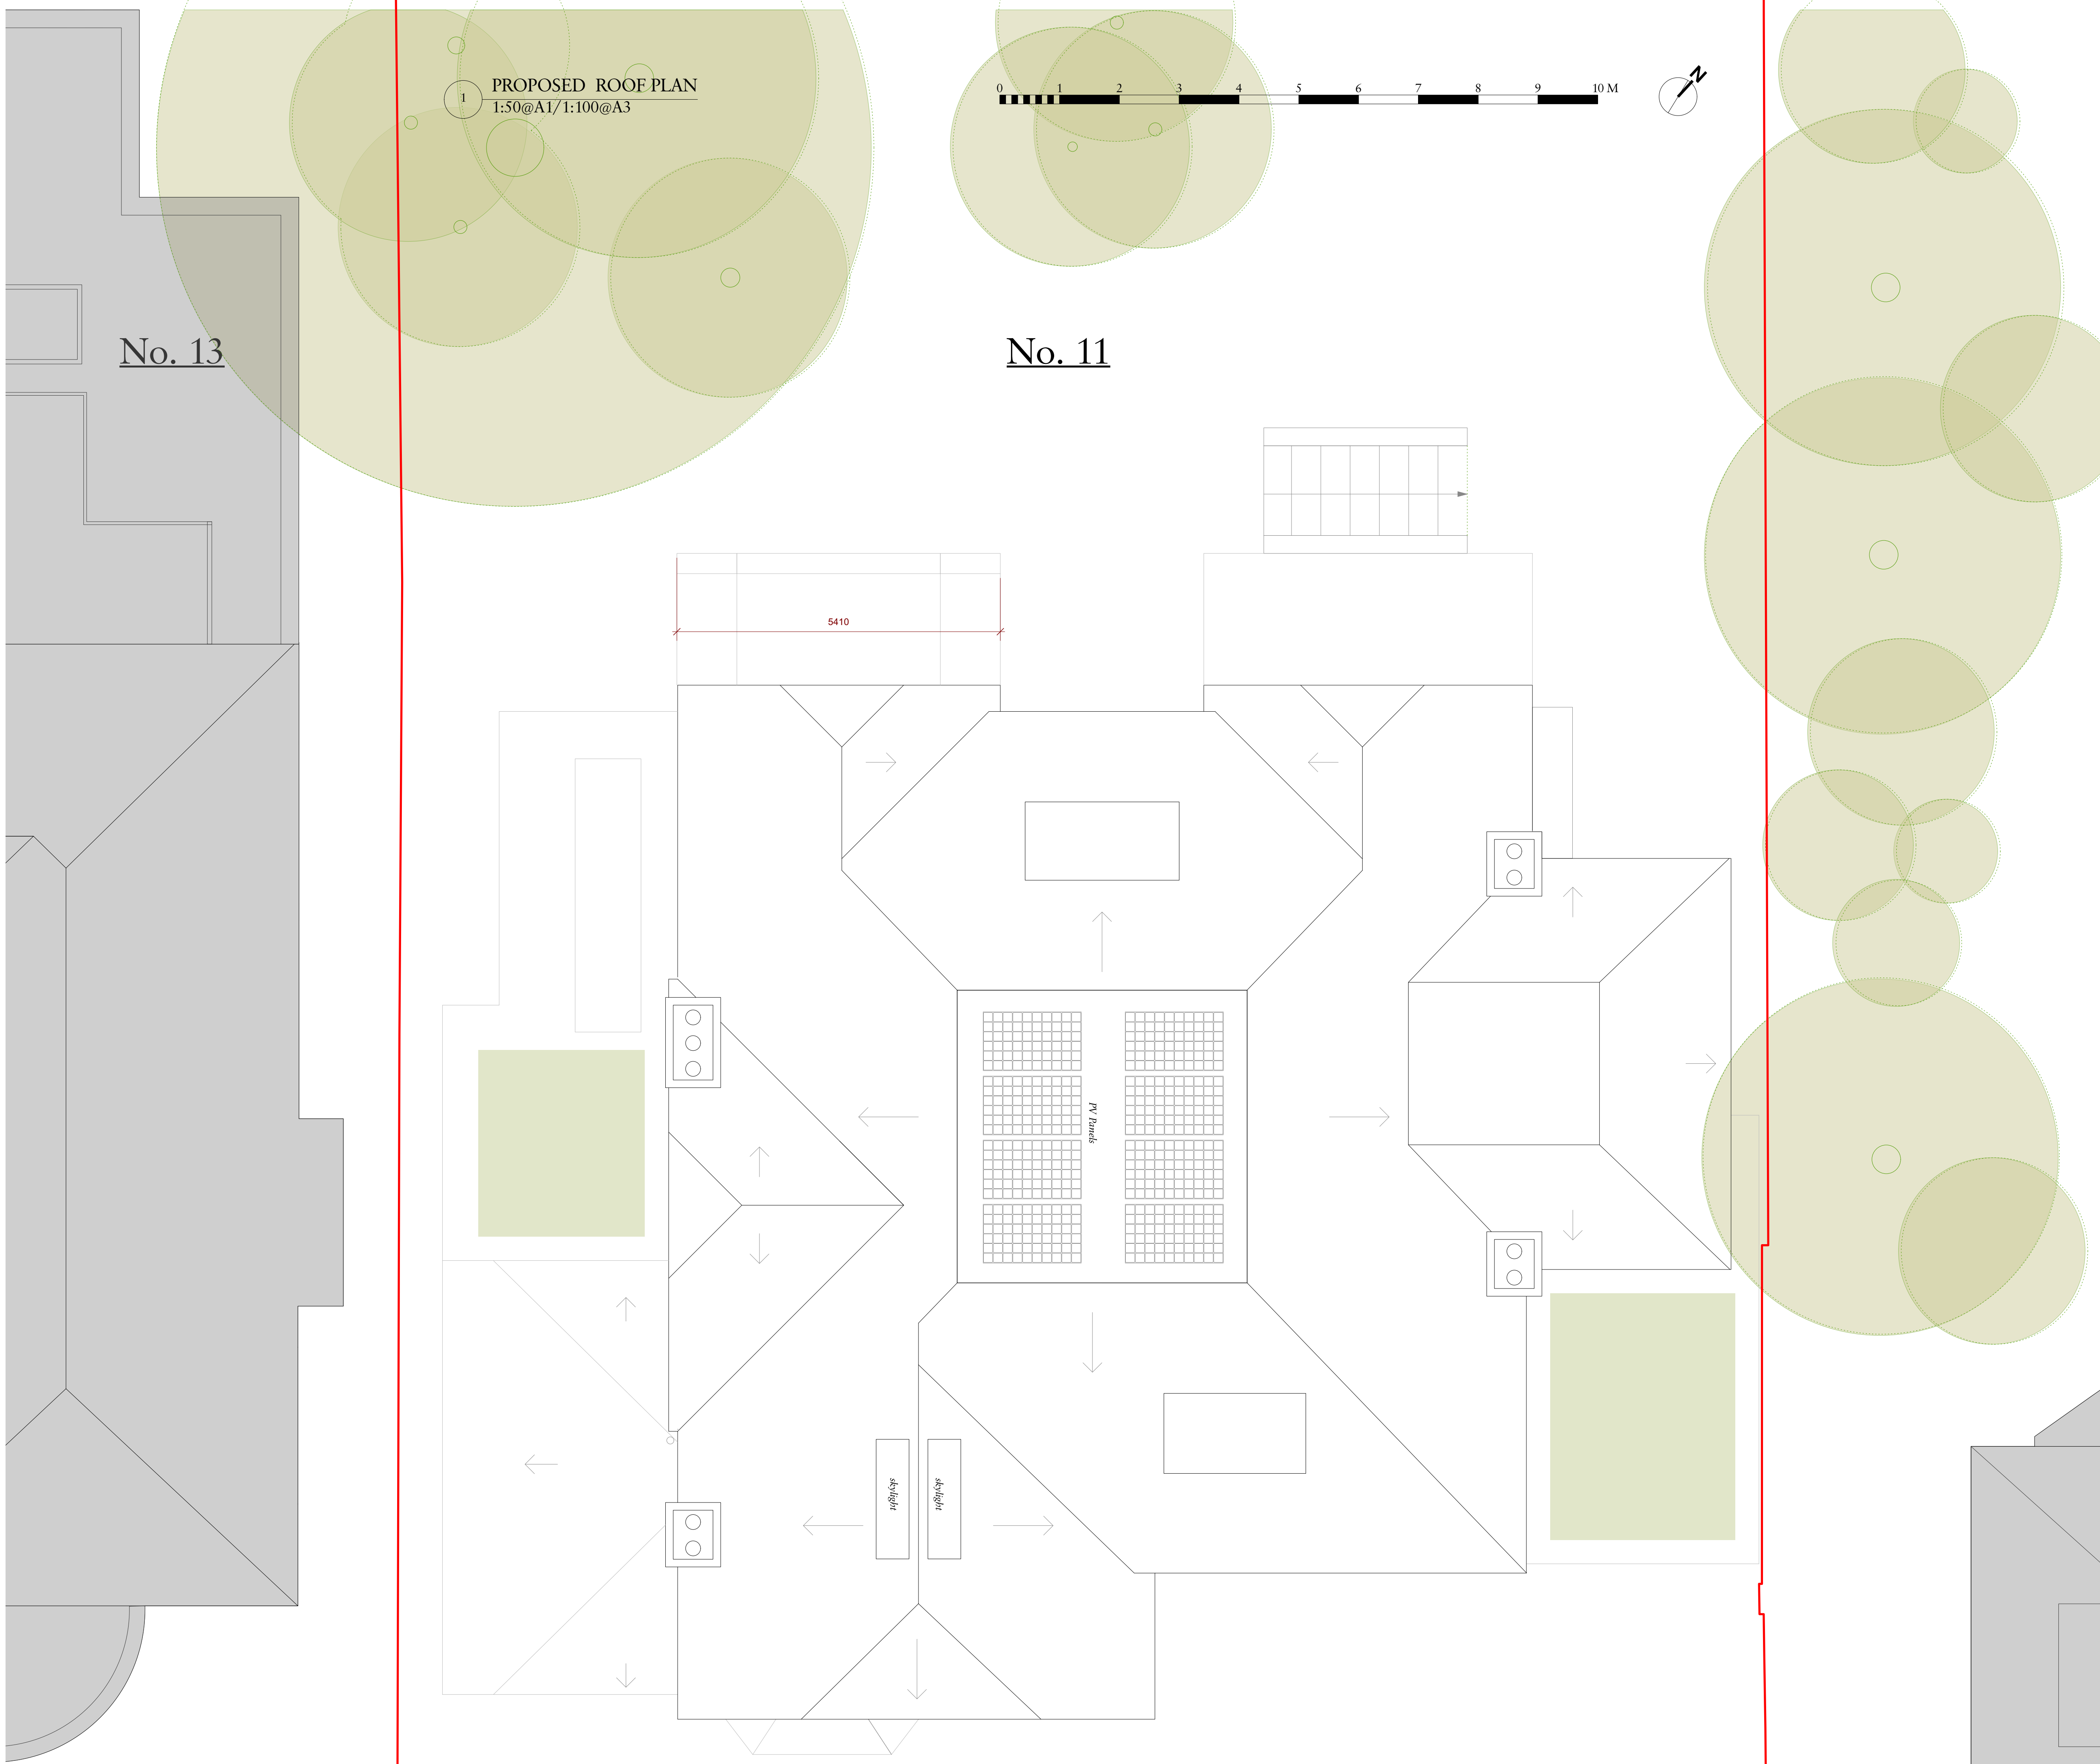

A	10/08/2023	NMA	ML
Rev	Date	Details	By

Charlton Brown Architecture & Interiors

The Belvedere, 2 Back Lane, Hampstead, London, NW3 1HL
Telephone +44(0)20 7794 1234
Email office@charltonbrown.com
Website www.charltonbrown.com

Client		
Alistair & Paula Flutter		
Project		
11 View Road, N6 4DJ		
Drawing Title		
Proposed Roof Plan		
Date	Drawn	Checked
23/08/2021	AA	ML
Scale		
1:50@A1/1:100@A3		
Issue Status		
PLANNING		
Project Number	Drawing Number	Revision
20055	PL-00-103-A	A