

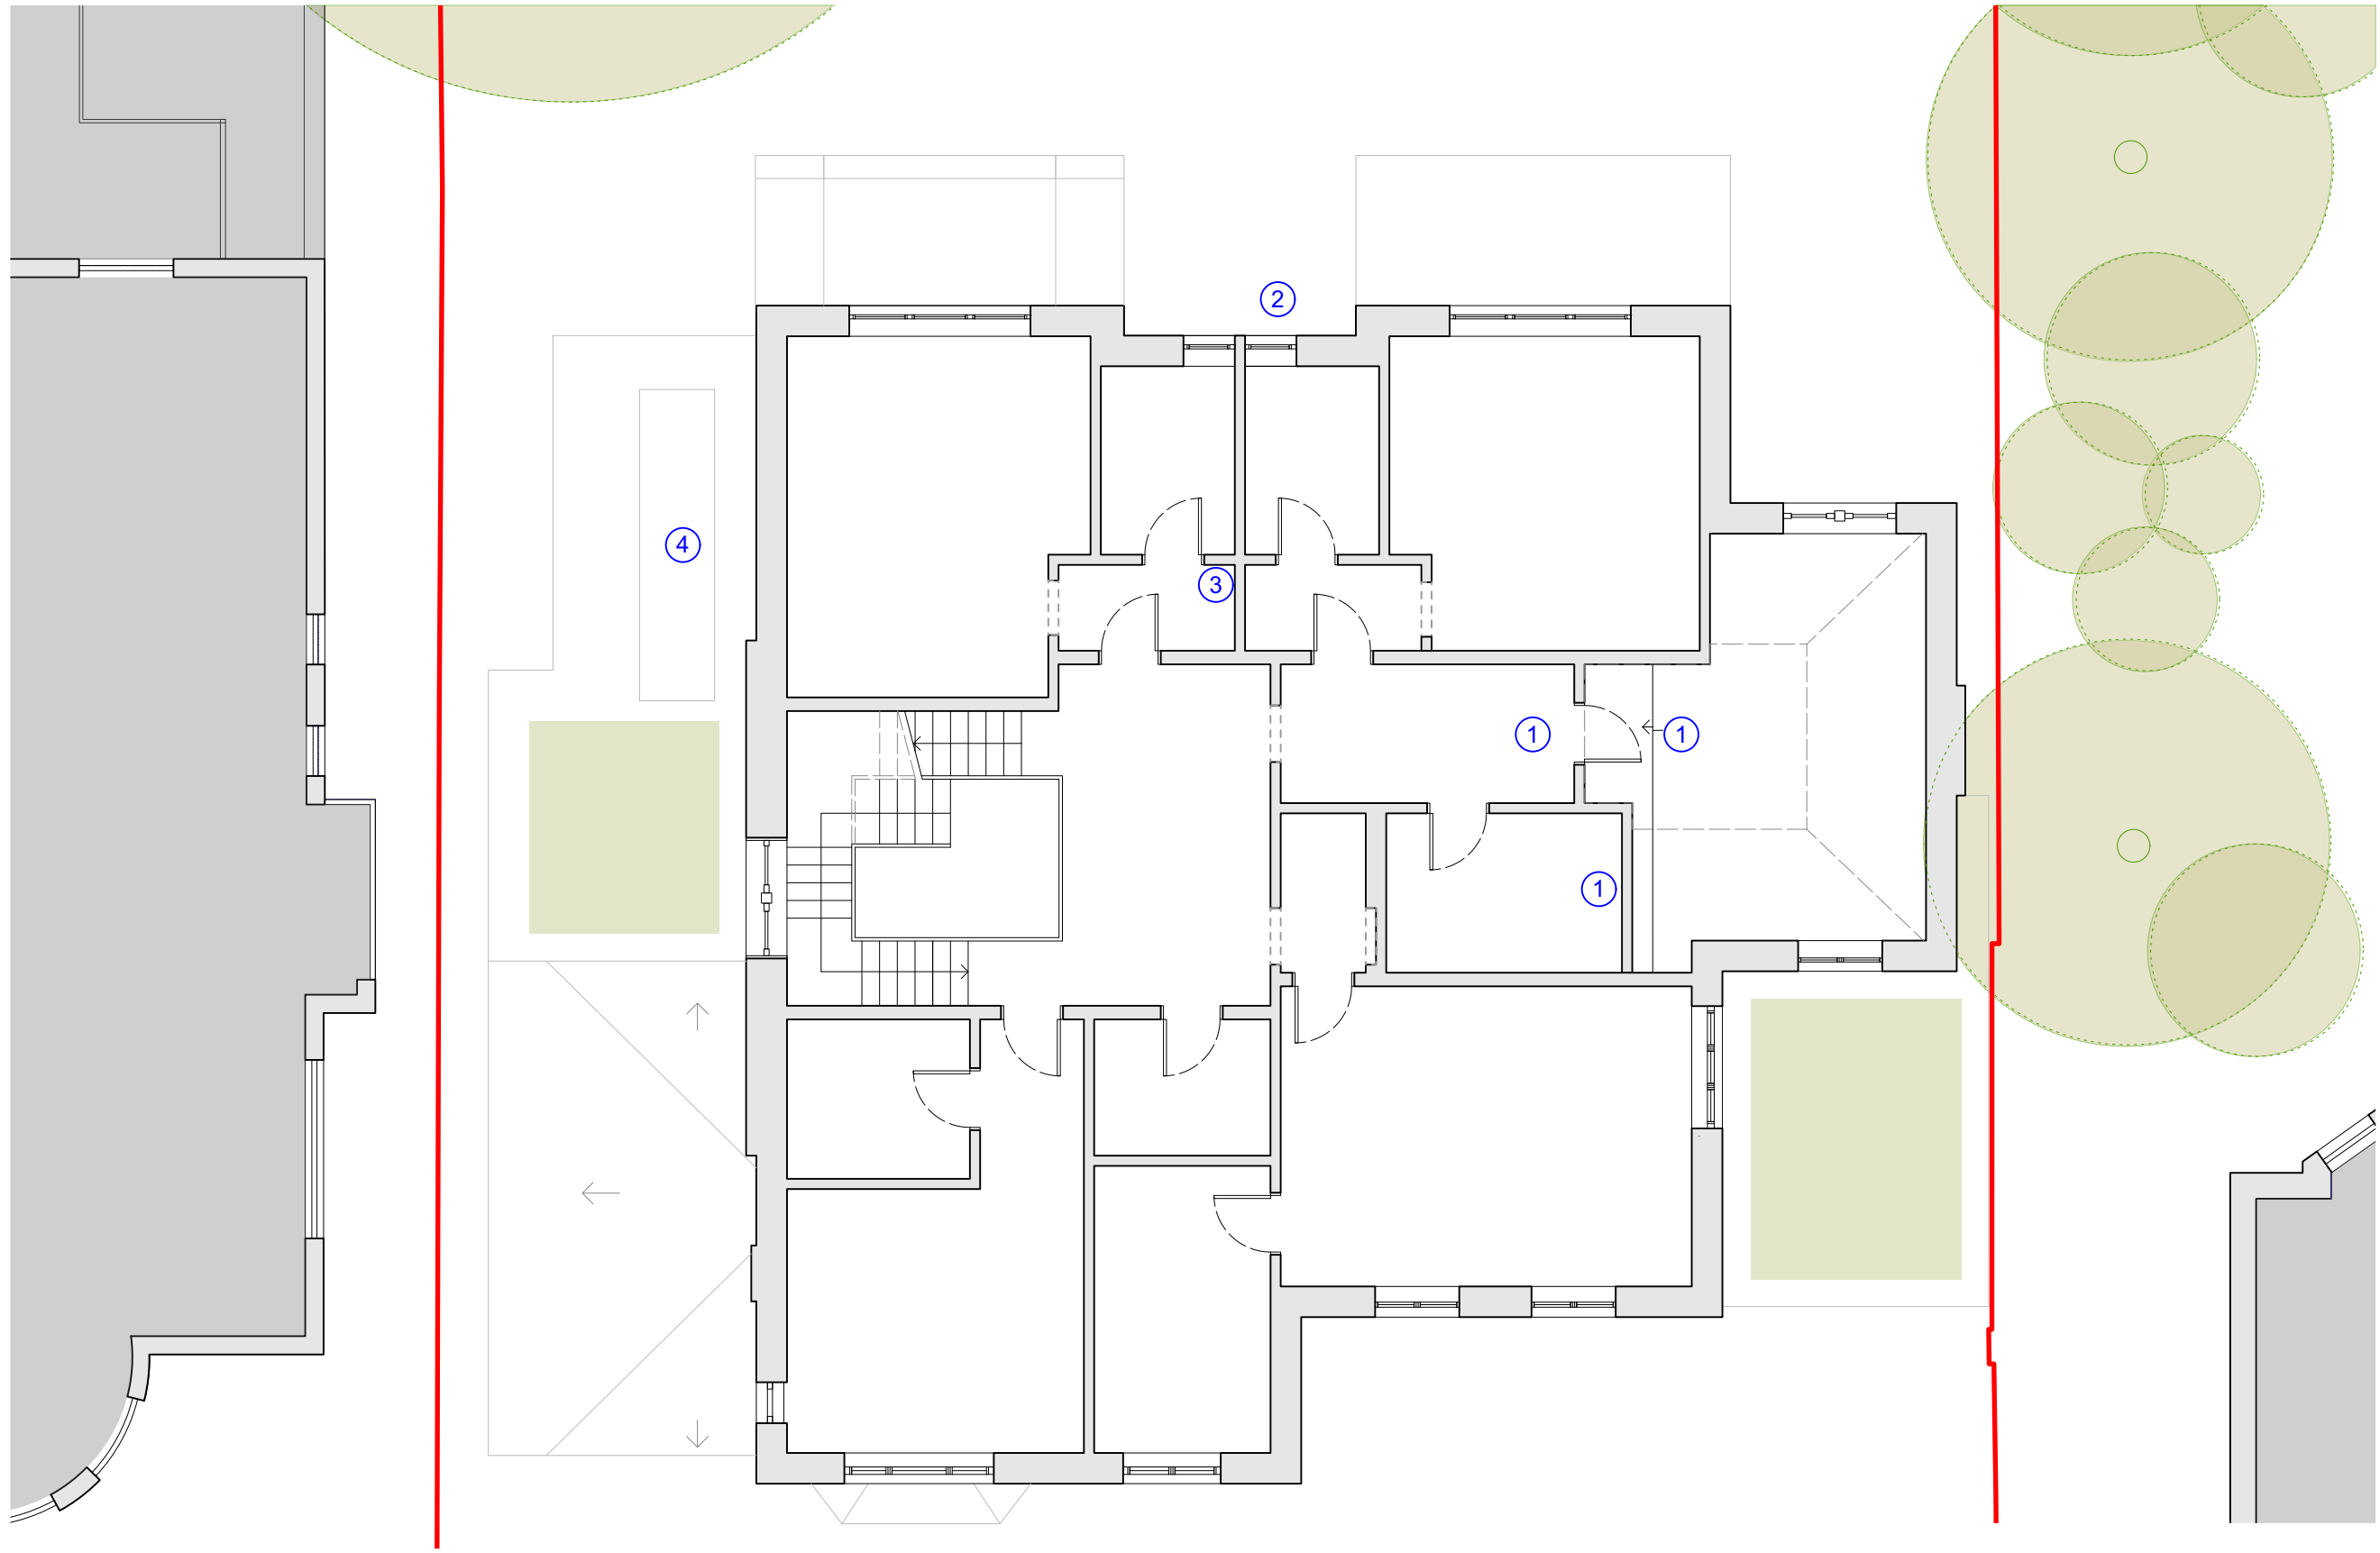
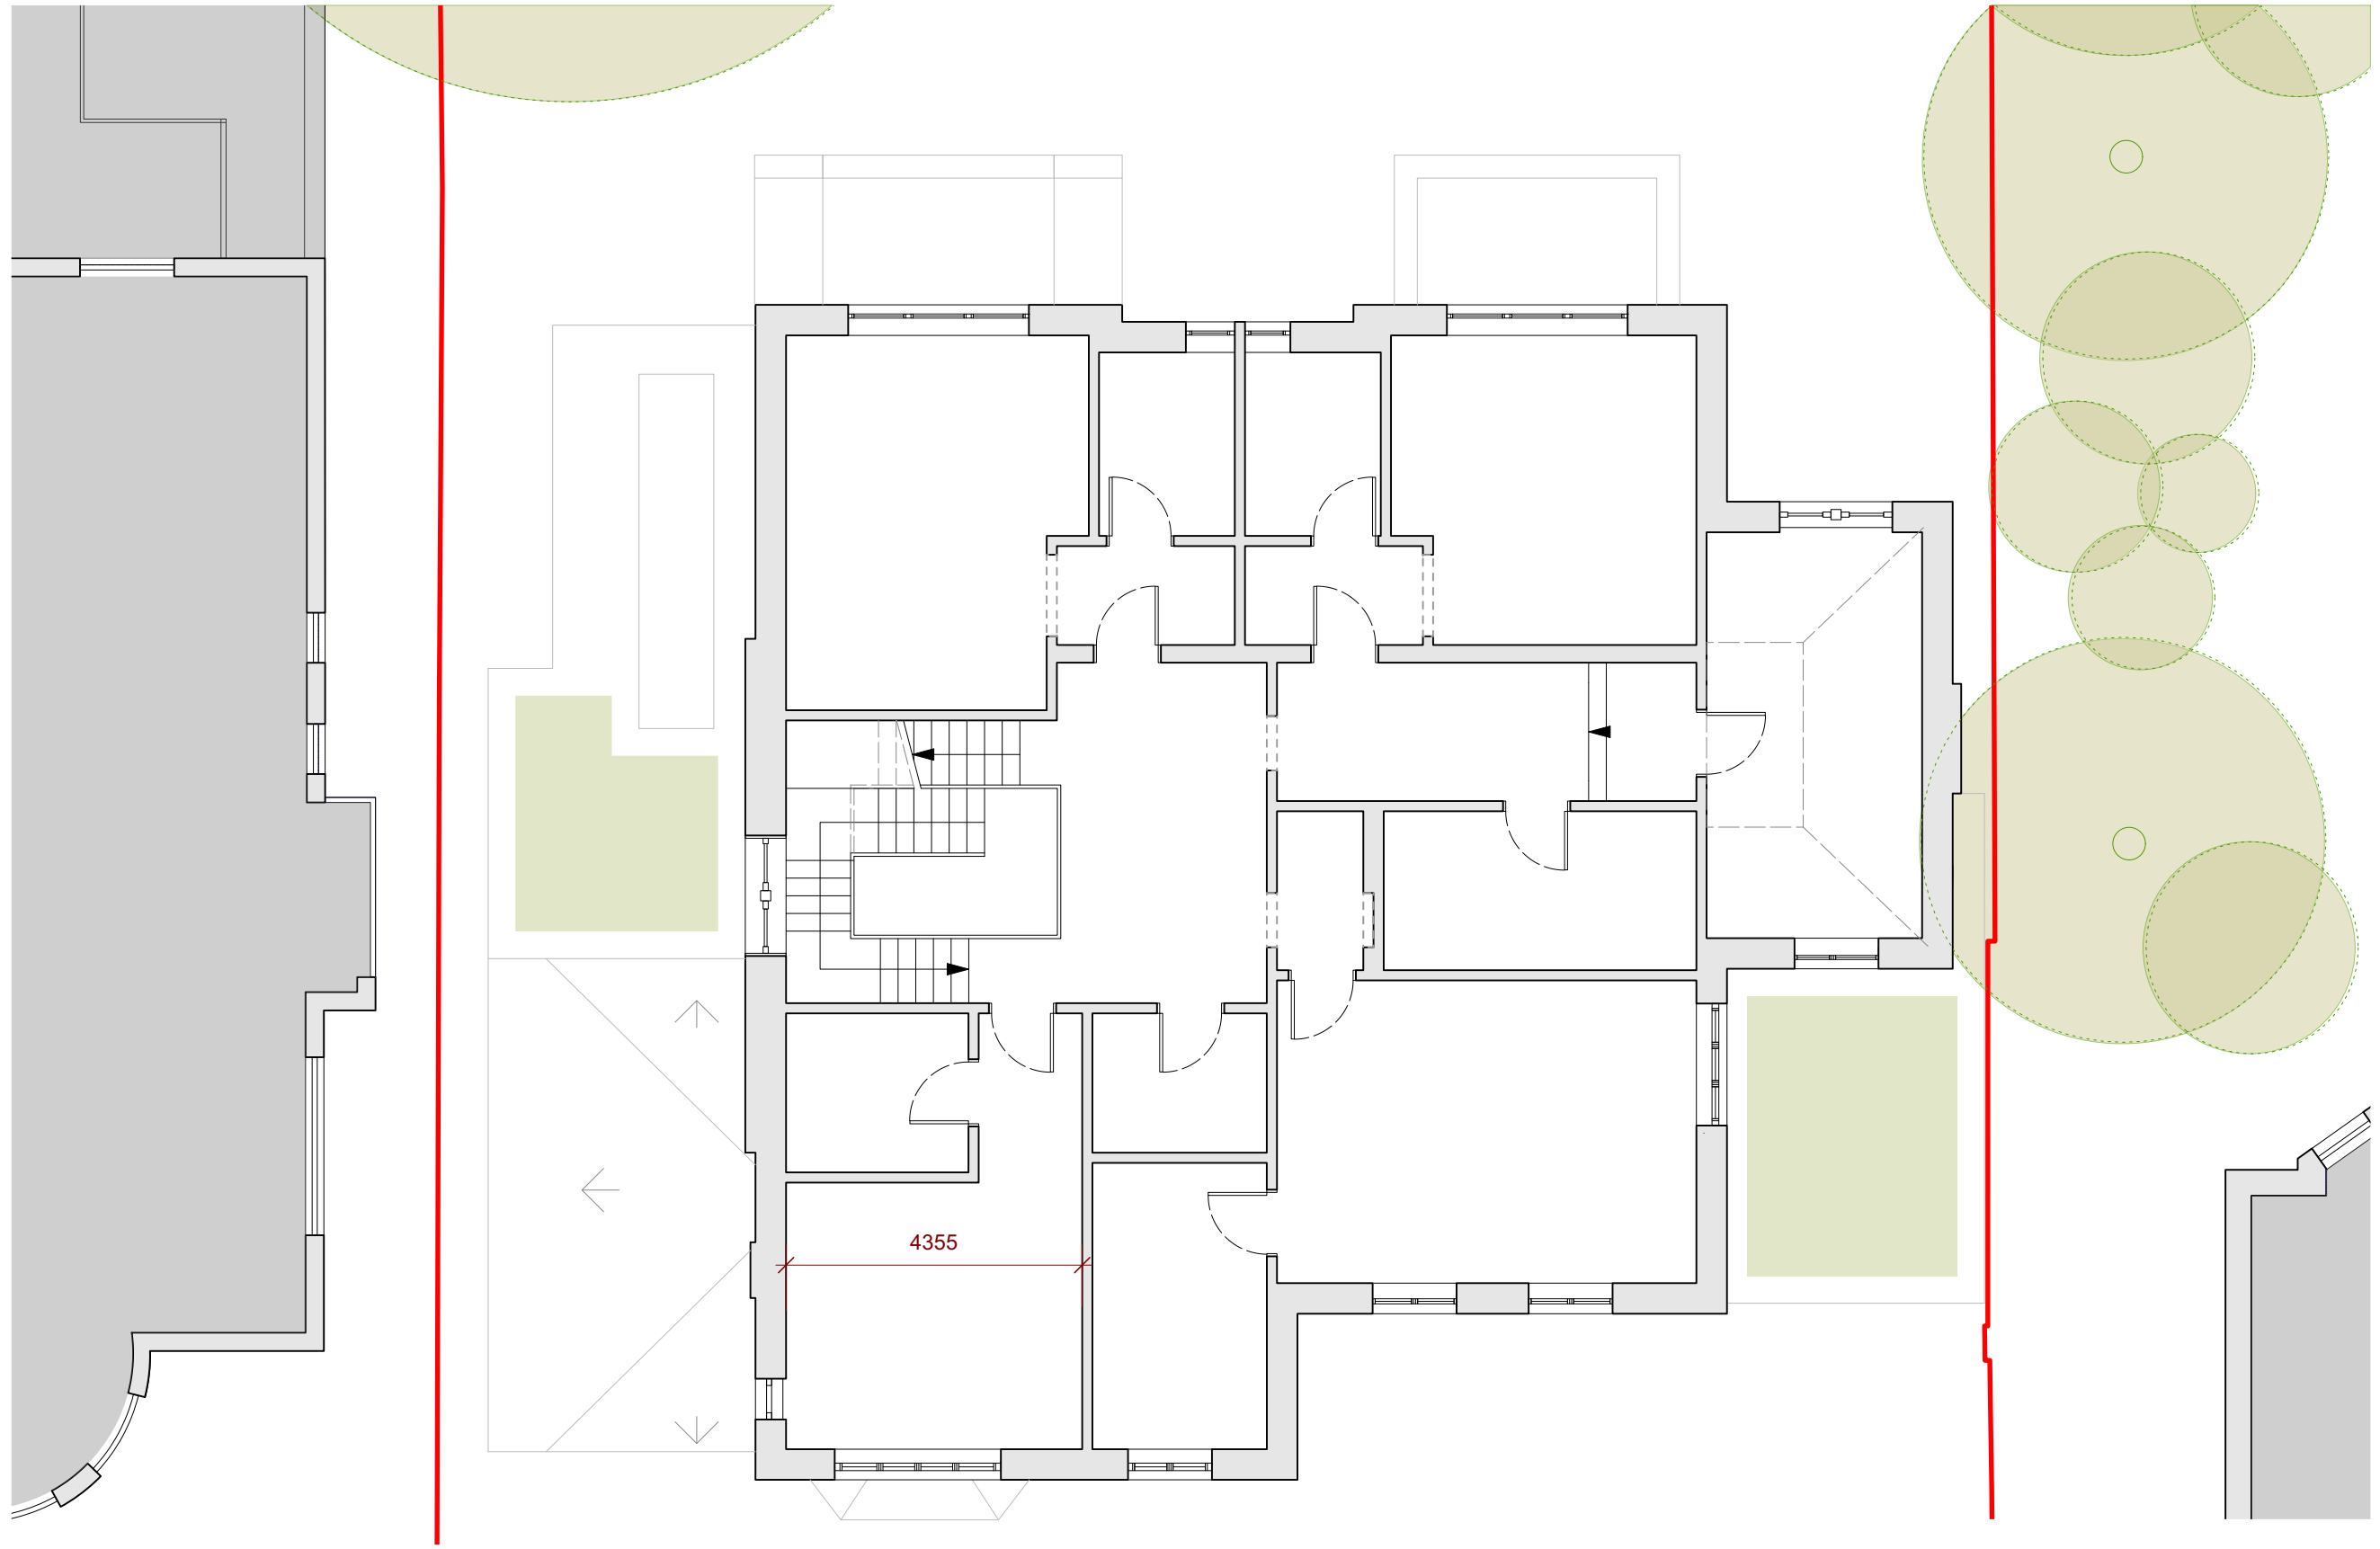


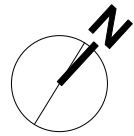

1 PROPOSED FIRST FLOOR PLAN
1:100@A1/1:200@A3

NOTES

- 1) Partition wall, door and steps relocated
- 2) Envelope wall moved inward
- 3) Partition wall and doors relocated
- 4) Green roof and skylight altered

 

2 CONSENTED FIRST FLOOR PLAN
1:100@A1/1:200@A3

A	10/08/2023	NMA	ML
Rev	Date	Details	By

Charlton Brown
Architecture & Interiors

The Belvedere, 2 Back Lane, Hampstead, London, NW3 1HL

Telephone +44(0)20 7794 1234
Email office@charltonbrown.com
Website www.charltonbrown.com

Client
Alistair & Paula Flutter

Project
11 View Road, N6 4DJ

Drawing Title
First Floor Plan Comparison

Date	Drawn	Checked
23/08/2021	AA	ML

Scale
1:100@A1/1:200@A3

Issue Status

PLANNING

Project Number	Drawing Number	Revision
20055	PL-00-101-B	A