


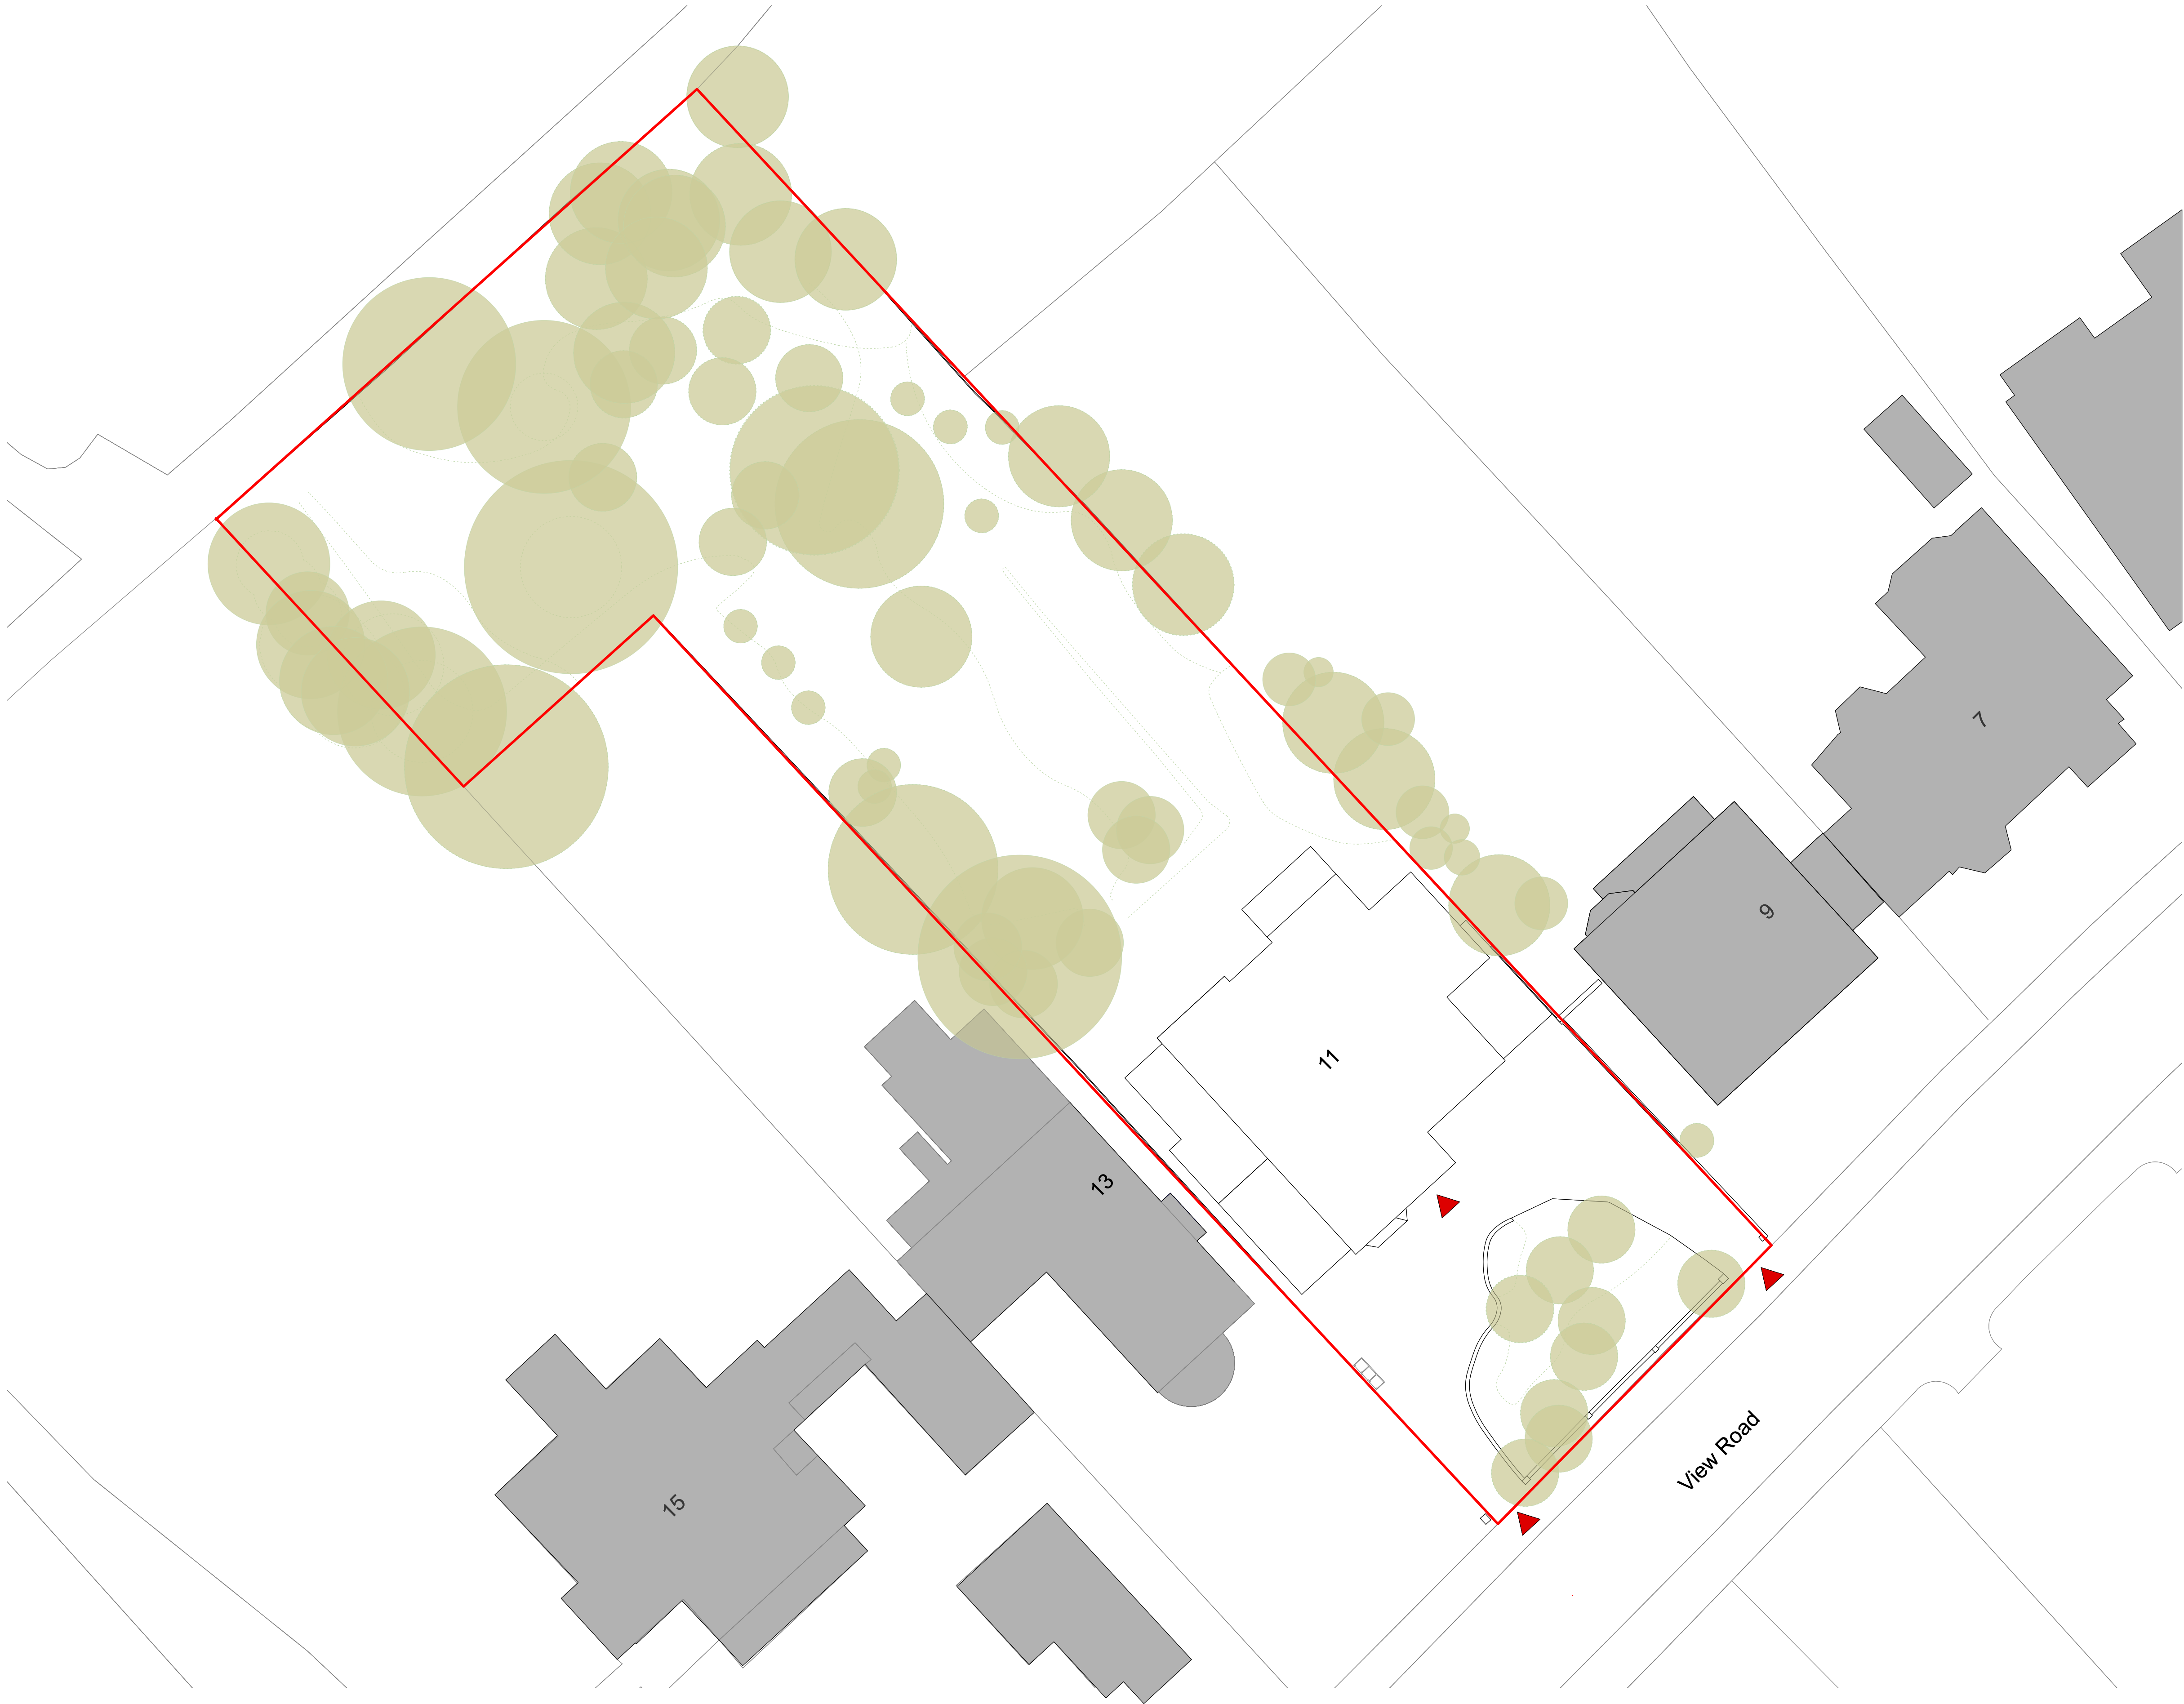

A	30/08/2023		ML
Rev	Date	Details	By

Charlton Brown Architecture & Interiors

The Belvedere, 2 Back Lane, Hampstead, London, NW3 1HL

Telephone +44(0)20 7794 1234
Email office@charltonbrown.com
Website www.charltonbrown.com

Client
Alistair & Paula Flutter

Project
11 View Road, N6 4DJ

Drawing Title
Proposed Site Plan

Date	Drawn	Checked
23/08/2021	AA	ML

Scale
1:200@A1/1:400@A3

Issue Status

PLANNING

Project Number	Drawing Number	Revision
20055	PL-00-002	A