


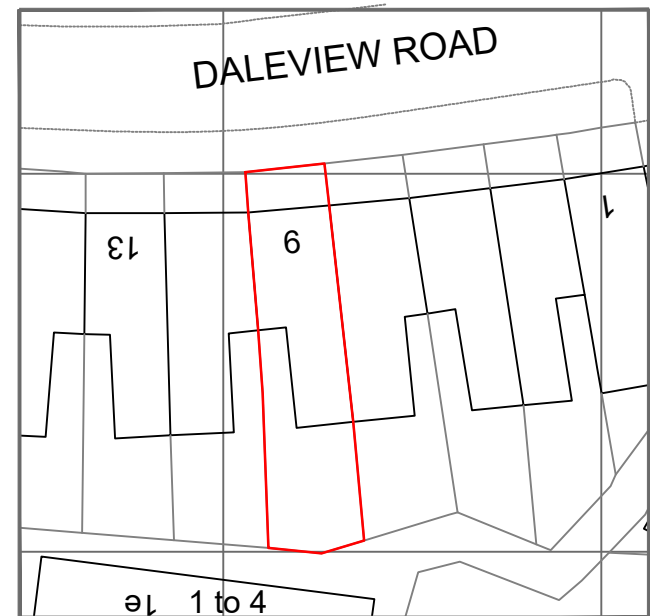

© Crown copyright 2020 Ordnance Survey 100053143



Address - Unit 4, Grosvenor Way, London E5 9ND
Phone - 020 3781 8008
E-mail - office@redwoodsprojects.co.uk
Web - www.redwoodsprojects.co.uk

Any errors on Dimensions to be reported to the Architect prior to commencement of Works.
Dimensions and areas are based on survey information.
This drawing is copyright © Redwoods Projects.
All dimensions to be checked on site Prior work.

REFERENCE: 9 DALEVIEW ROAD, LONDON N15 6PL, UK.

TITLE: EXISTING DRAWINGS
LOCATION & BLOCK PLANS



PROJECT No 404 DATE: 30-08-2023



SHEET No E 00

NOTES:

DRAWN BY

EDITED BY

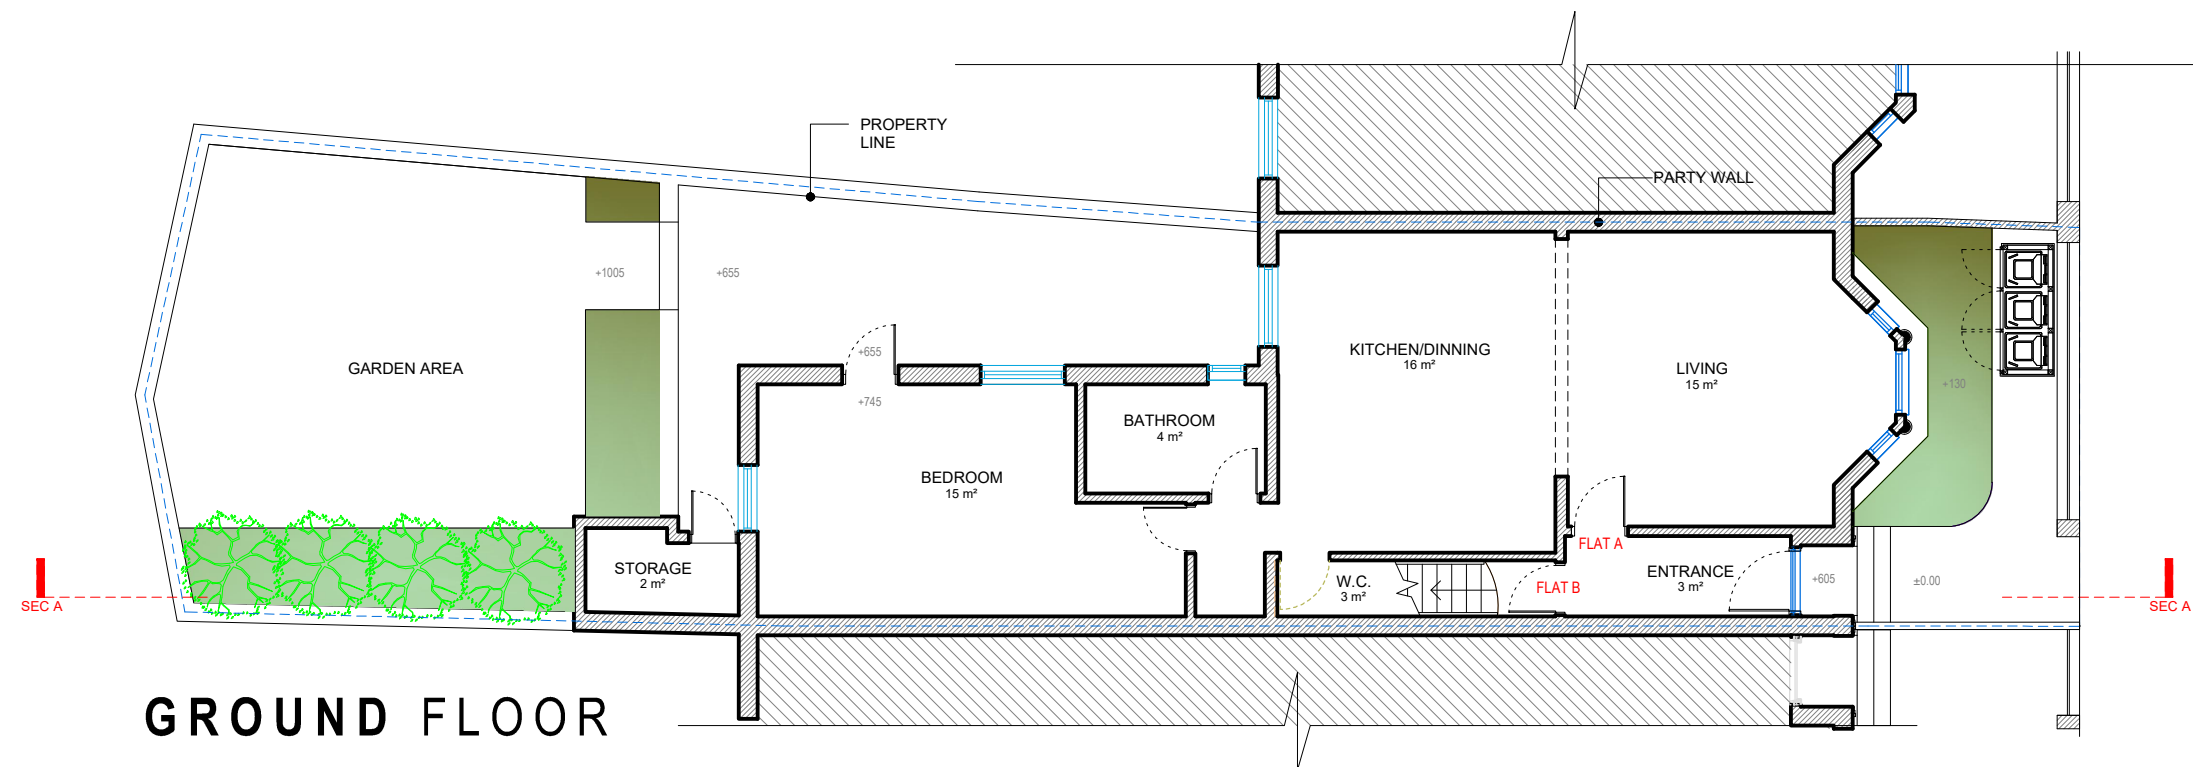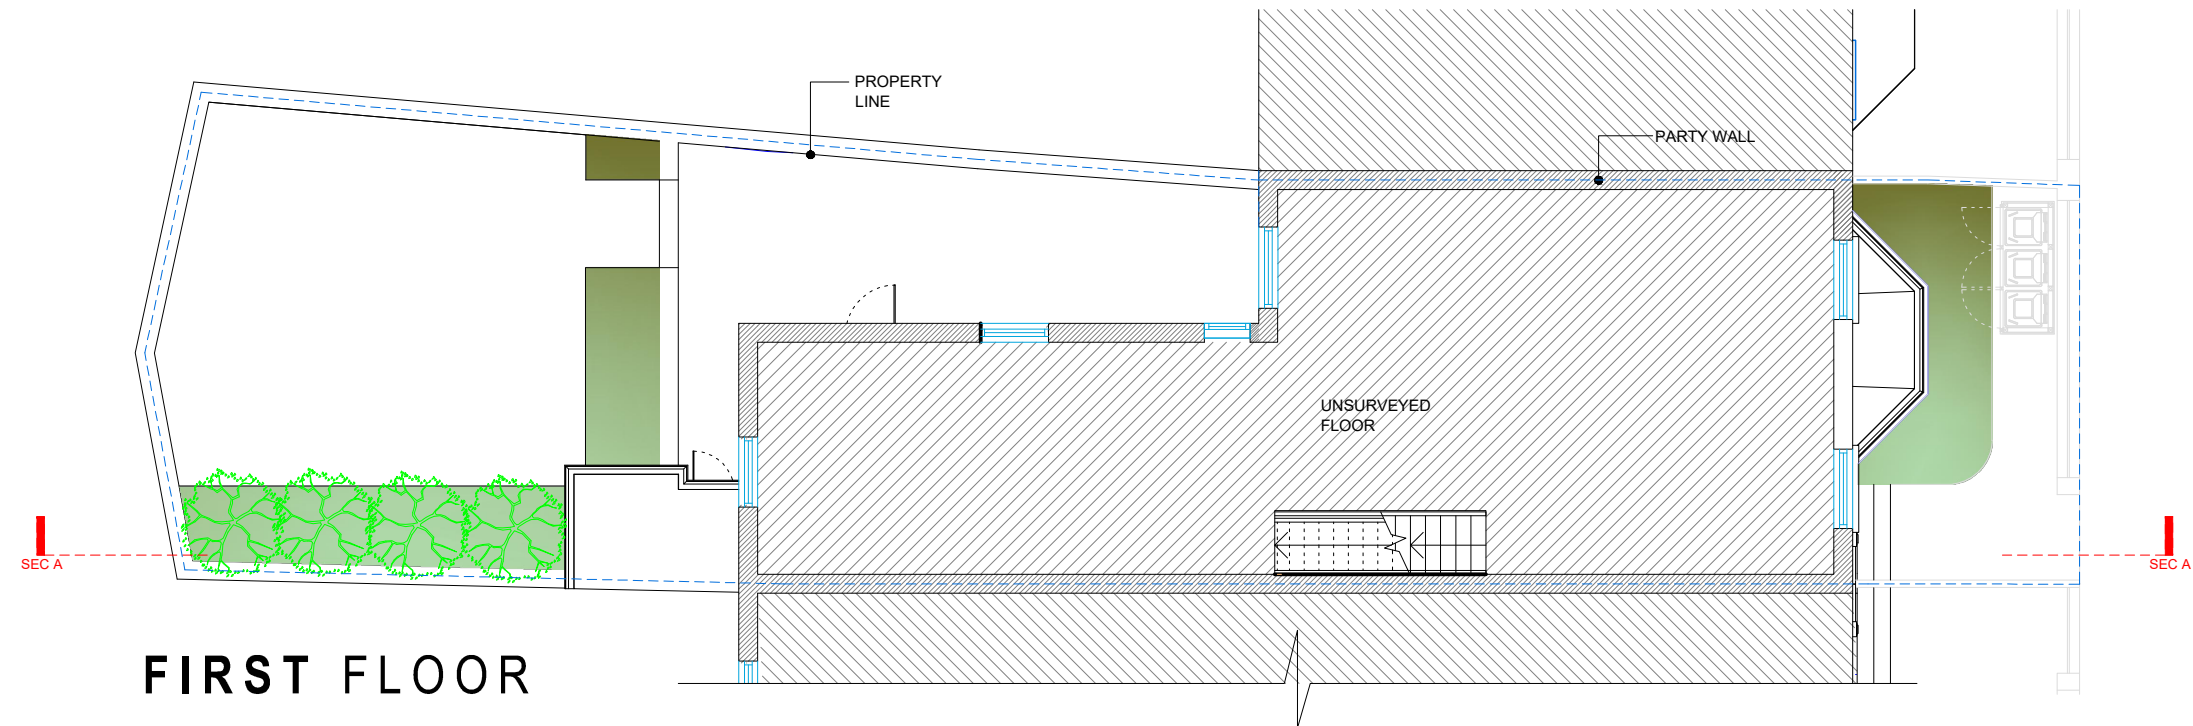

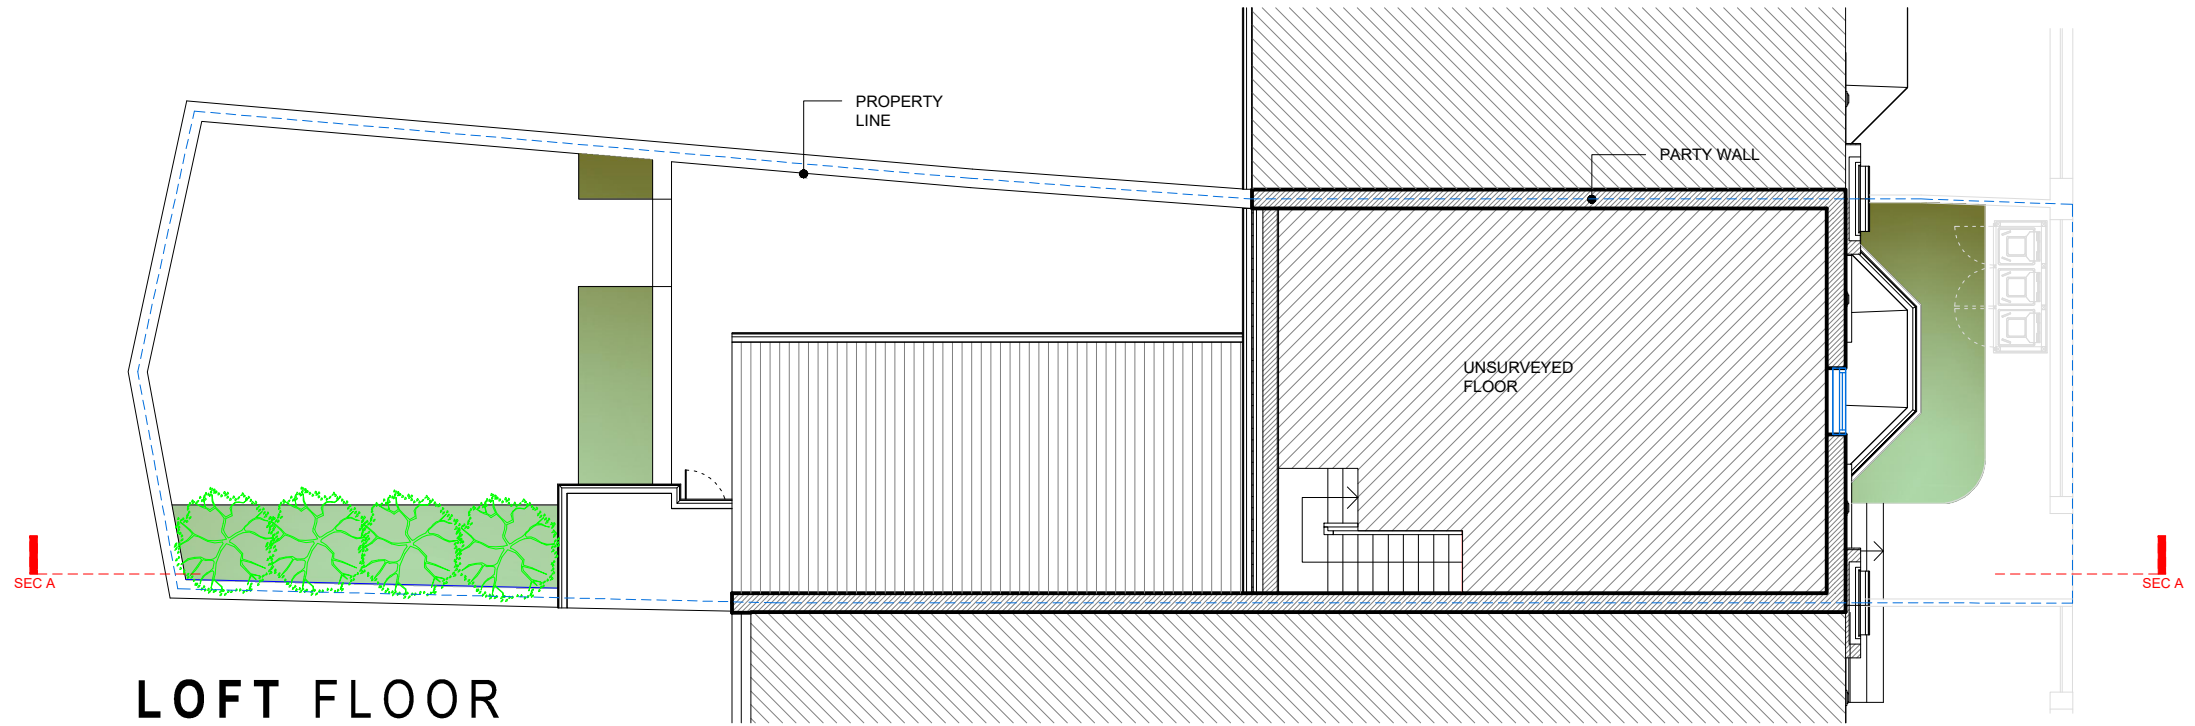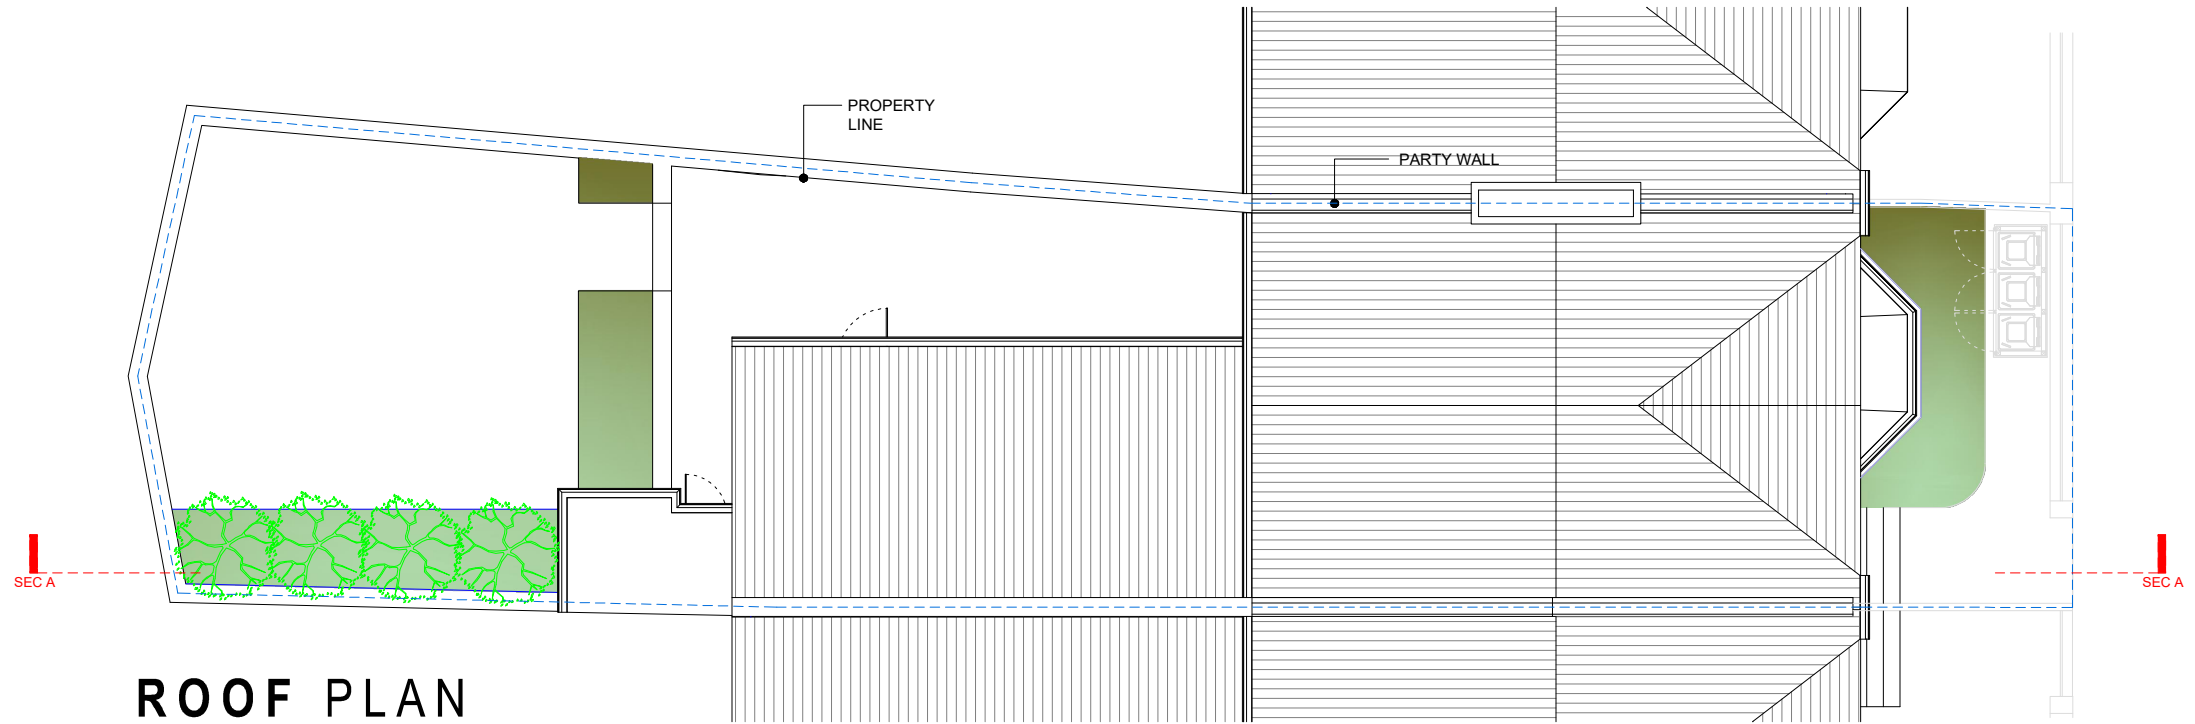

Address - Unit 4, Grosvenor Way, London E5 9ND
Phone - 020 3781 8008
E-mail - office@redwoodsprojects.co.uk
Web - www.redwoodsprojects.co.uk


Any errors on Dimensions to be reported to the Architect prior to commencement of Works.
Dimensions and areas are based on survey information.
This drawing is copyright © Redwoods Projects.
All dimensions to be checked on site Prior work.

REFERENCE: 9 DALEVIEW ROAD, LONDON N15 6PL, UK.

TITLE: EXISTING DRAWINGS
FLOOR PLANS

PROJECT No 404 DATE: 30-08-2023

SHEET No **E 02**

 

0 1 2 5m scale 1:100 @A3


NOTES:

DRAWN BY

EDITED BY
JM



FRONT ELEVATION

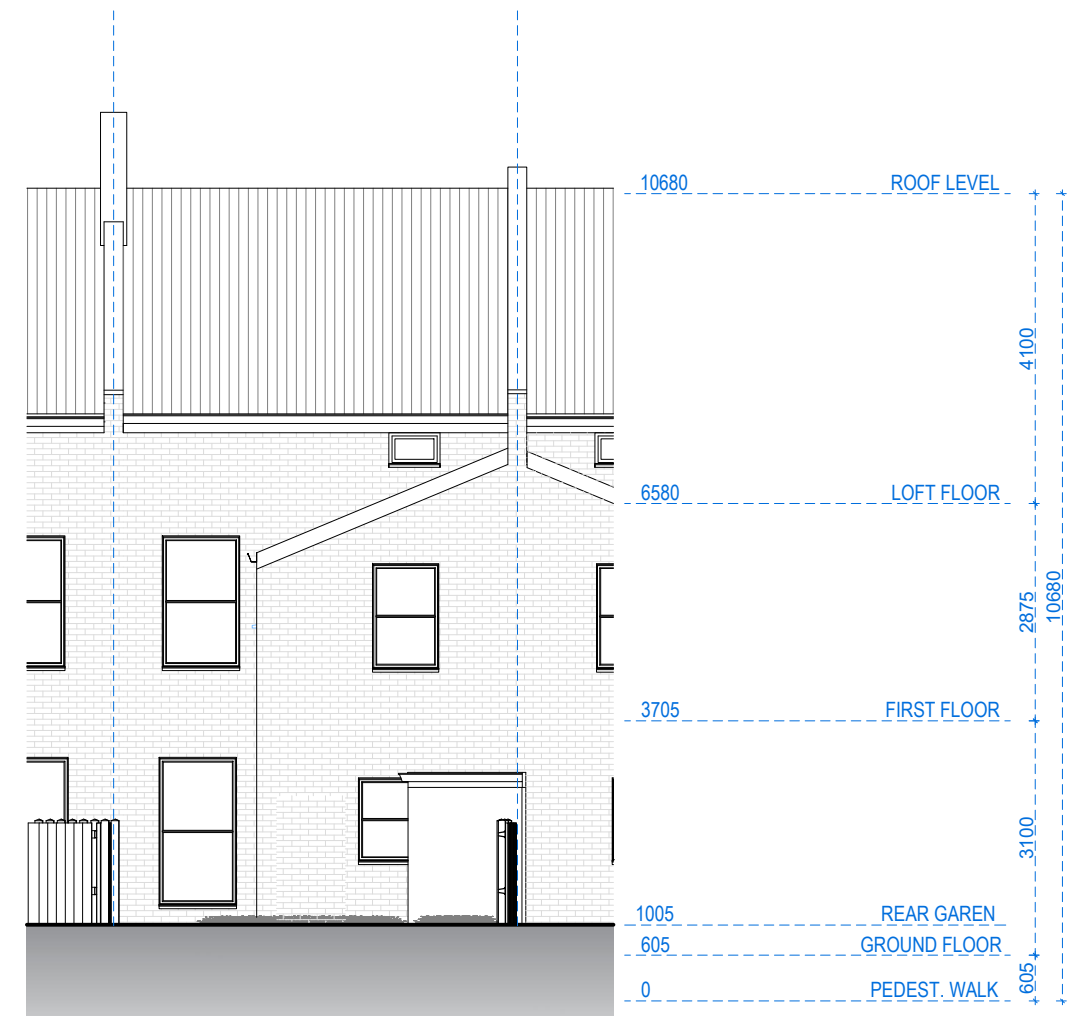

REAR ELEVATION



Address - Unit 4, Grosvenor Way, London E5 9ND
Phone - 020 3781 8008
E-mail - office@redwoodsprojects.co.uk
Web - www.redwoodsprojects.co.uk

Any errors on Dimensions to be reported to the Architect prior to commencement of Works.
Dimensions and areas are based on survey information.
This drawing is copyright © Redwoods Projects.
All dimensions to be checked on site Prior work.

REFERENCE: 9 DALEVIEW ROAD, LONDON N15 6PL, UK.

TITLE: EXISTING DRAWINGS
ELEVATIONS

PROJECT No 404 DATE: 30-08-2023


SHEET No E 03

0 1 2 5m scale 1:100 @A3

NOTES:

DRAWN BY

EDITED BY JM

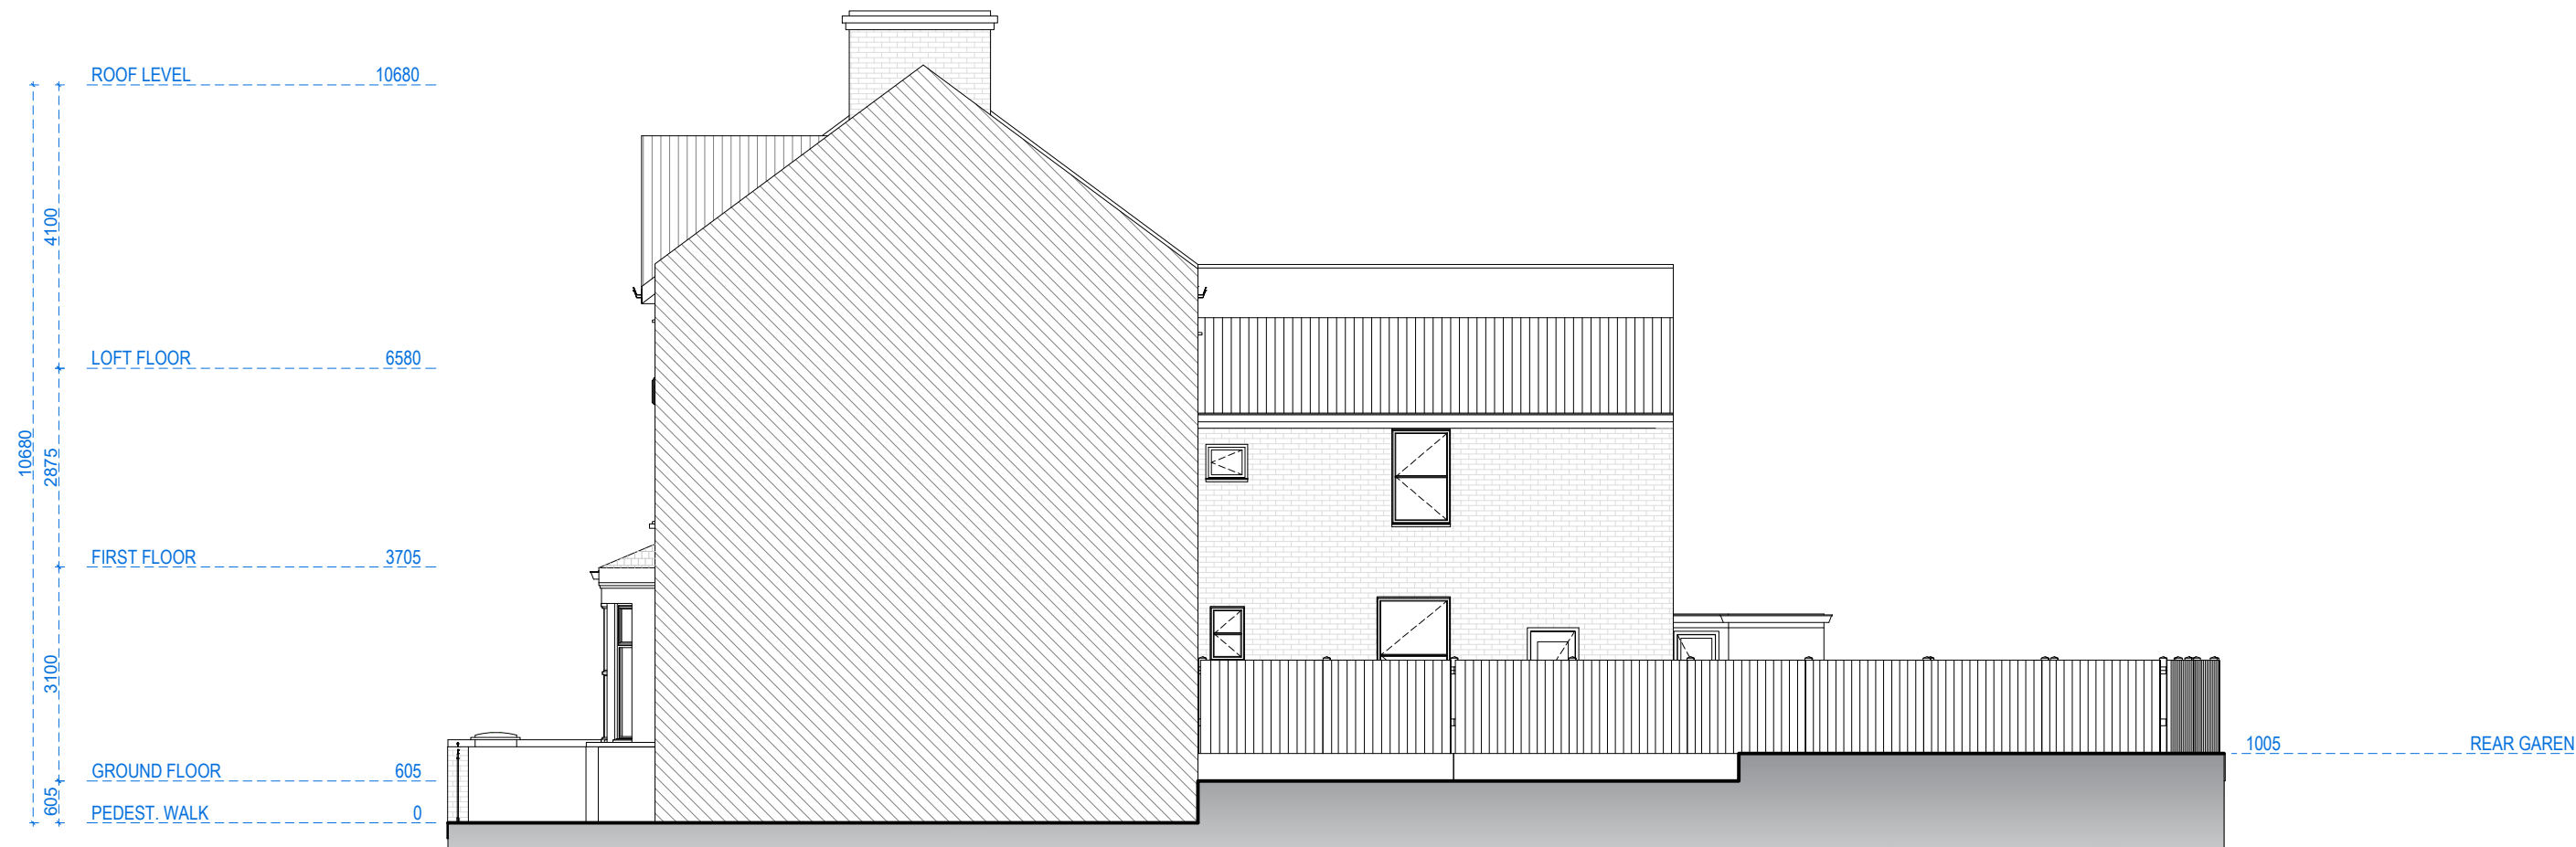

RIGHT SIDE ELEVATION



Address - Unit 4, Grosvenor Way, London E5 9ND
Phone - 020 3781 8008
E-mail - office@redwoodsprojects.co.uk
Web - www.redwoodsprojects.co.uk

Any errors on Dimensions to be reported to the Architect prior to commencement of Works.
Dimensions and areas are based on survey information.
This drawing is copyright © Redwoods Projects.
All dimensions to be checked on site Prior work.

REFERENCE: 9 DALEVIEW ROAD, LONDON N15 6PL, UK.

TITLE: EXISTING DRAWINGS
ELEVATIONS

PROJECT No 404 DATE: 30-08-2023


SHEET No E 04

0 1 2 5m scale 1:100 @A3

NOTES:

DRAWN BY

EDITED BY JM

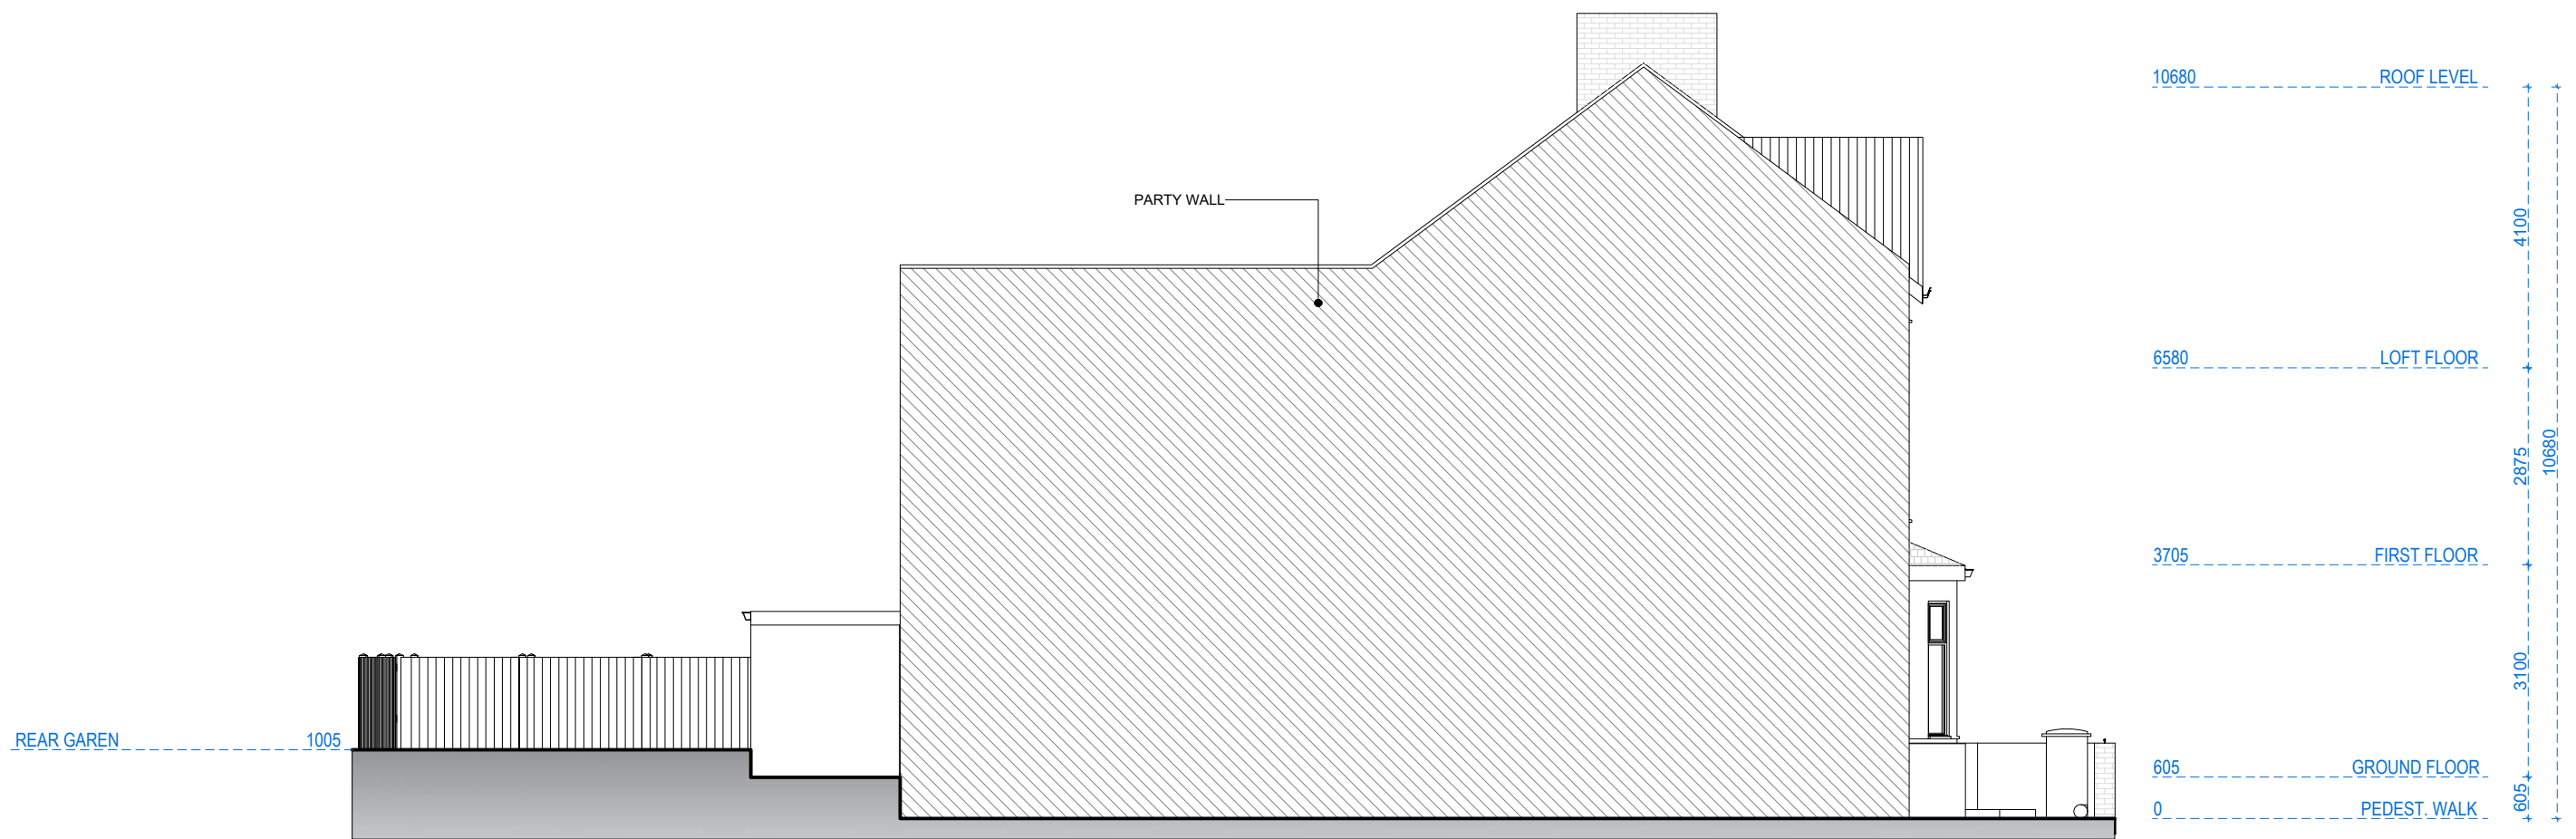


LEFT SIDE ELEVATION



Address - Unit 4, Grosvenor Way, London E5 9ND
Phone - 020 3781 8008
E-mail - office@redwoodsprojects.co.uk
Web - www.redwoodsprojects.co.uk
Any errors on Dimensions to be reported to the Architect prior to commencement of Works.
Dimensions and areas are based on survey information.
This drawing is copyright © Redwoods Projects.
All dimensions to be checked on site Prior work.

REFERENCE: 9 DALEVIEW ROAD, LONDON N15 6PL, UK.	
TITLE: EXISTING DRAWINGS ELEVATIONS	
PROJECT No 404	DATE: 30-08-2023
SHEET No E 05	

 

NOTES:	
DRAWN BY	EDITED BY JM



Address - Unit 4, Grosvenor Way, London E5 9ND
Phone - 020 3781 8008
E-mail - office@redwoodsprojects.co.uk
Web - www.redwoodsprojects.co.uk

Any errors on Dimensions to be reported to the Architect prior to commencement of Works.
Dimensions and areas are based on survey information.
This drawing is copyright © Redwoods Projects.
All dimensions to be checked on site Prior work.

REFERENCE: 9 DALEVIEW ROAD, LONDON N15 6PL, UK.

TITLE: EXISTING DRAWINGS
SECTION

PROJECT No 404 DATE: 30-08-2023




SHEET No
E 06


0 1 2 5m scale 1:100 @A3

NOTES:


DRAWN BY

EDITED BY
JM

 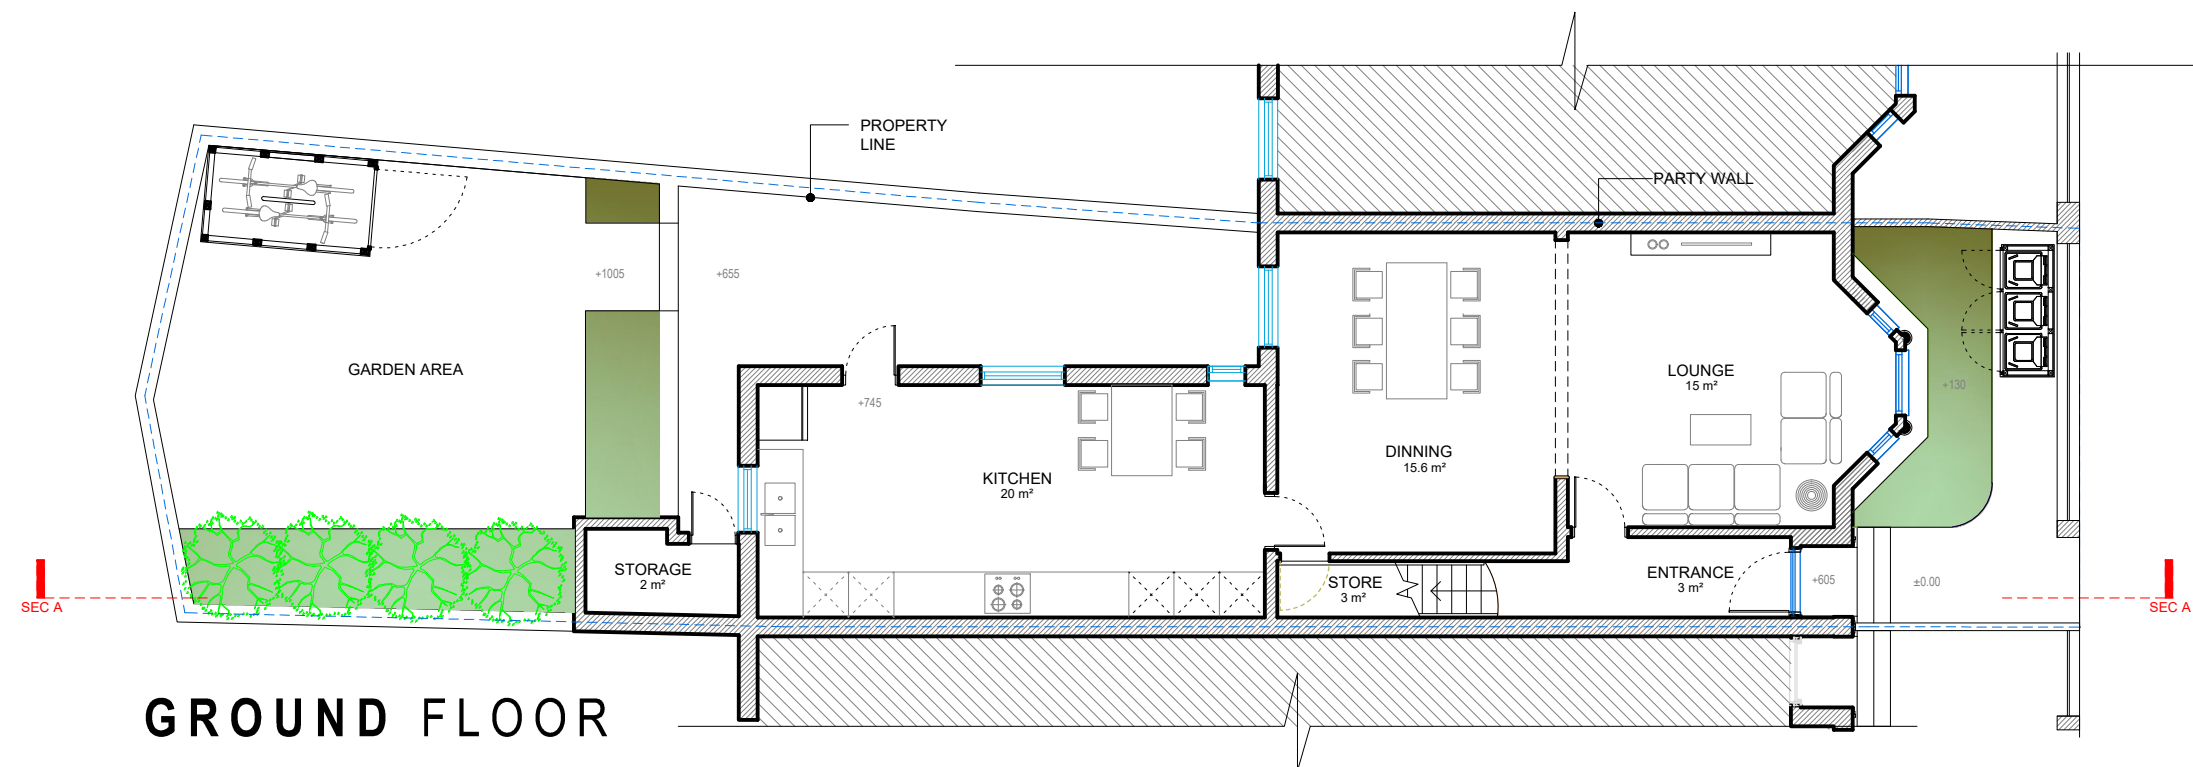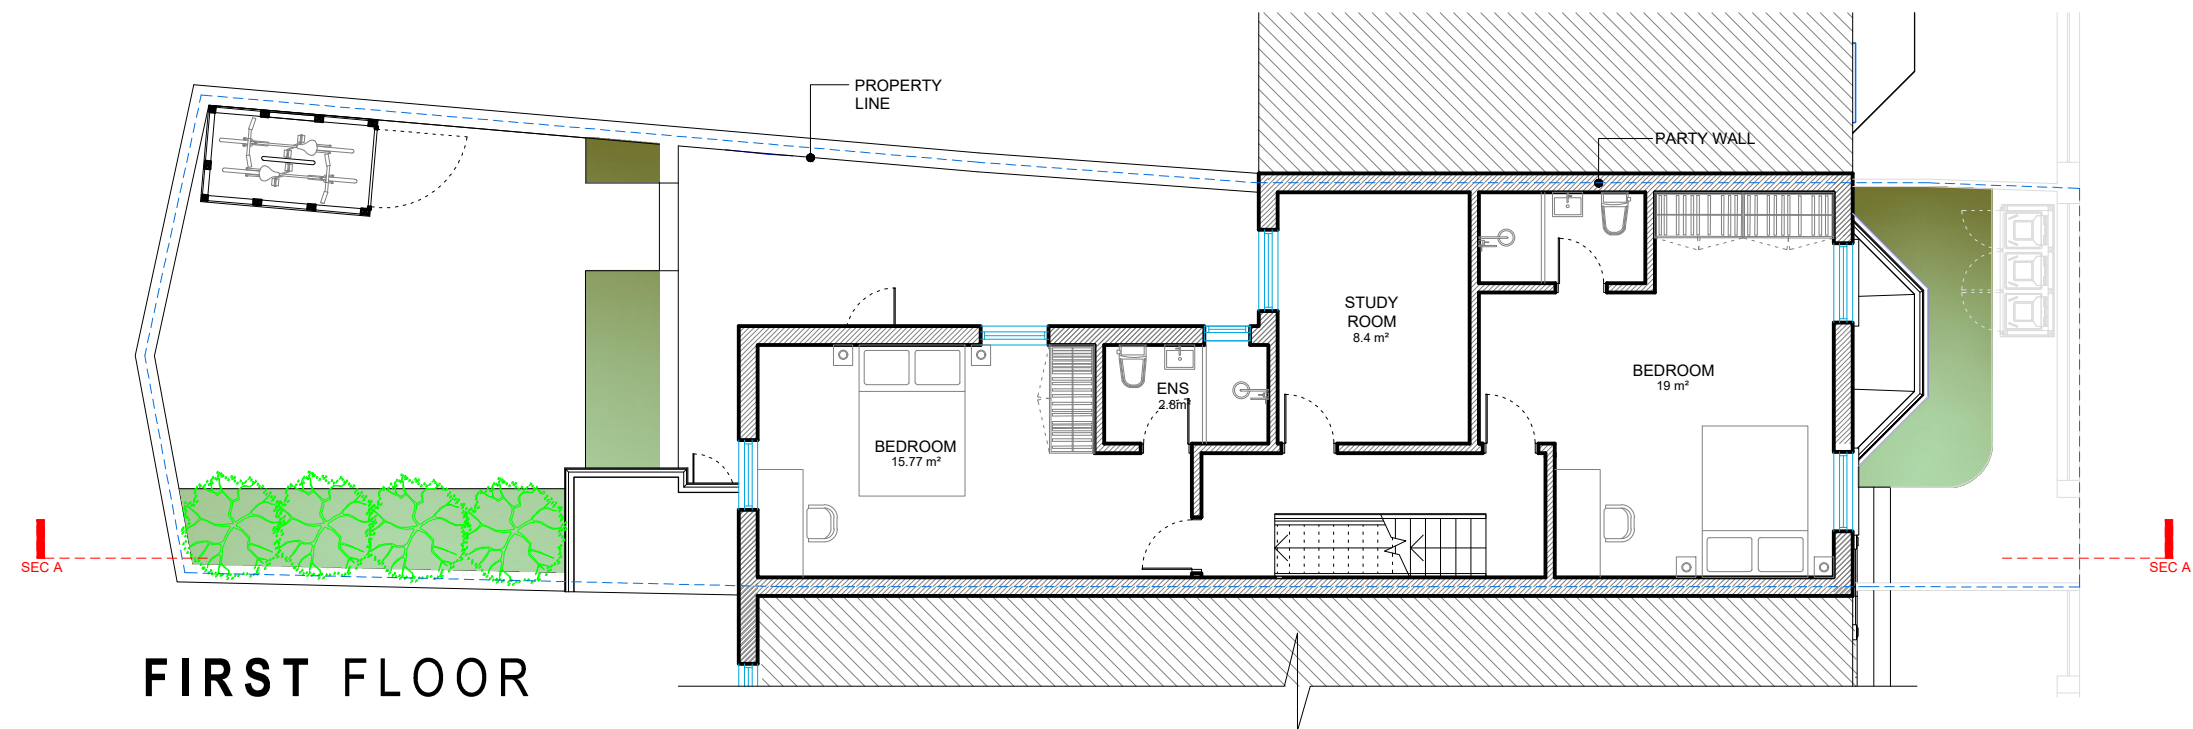

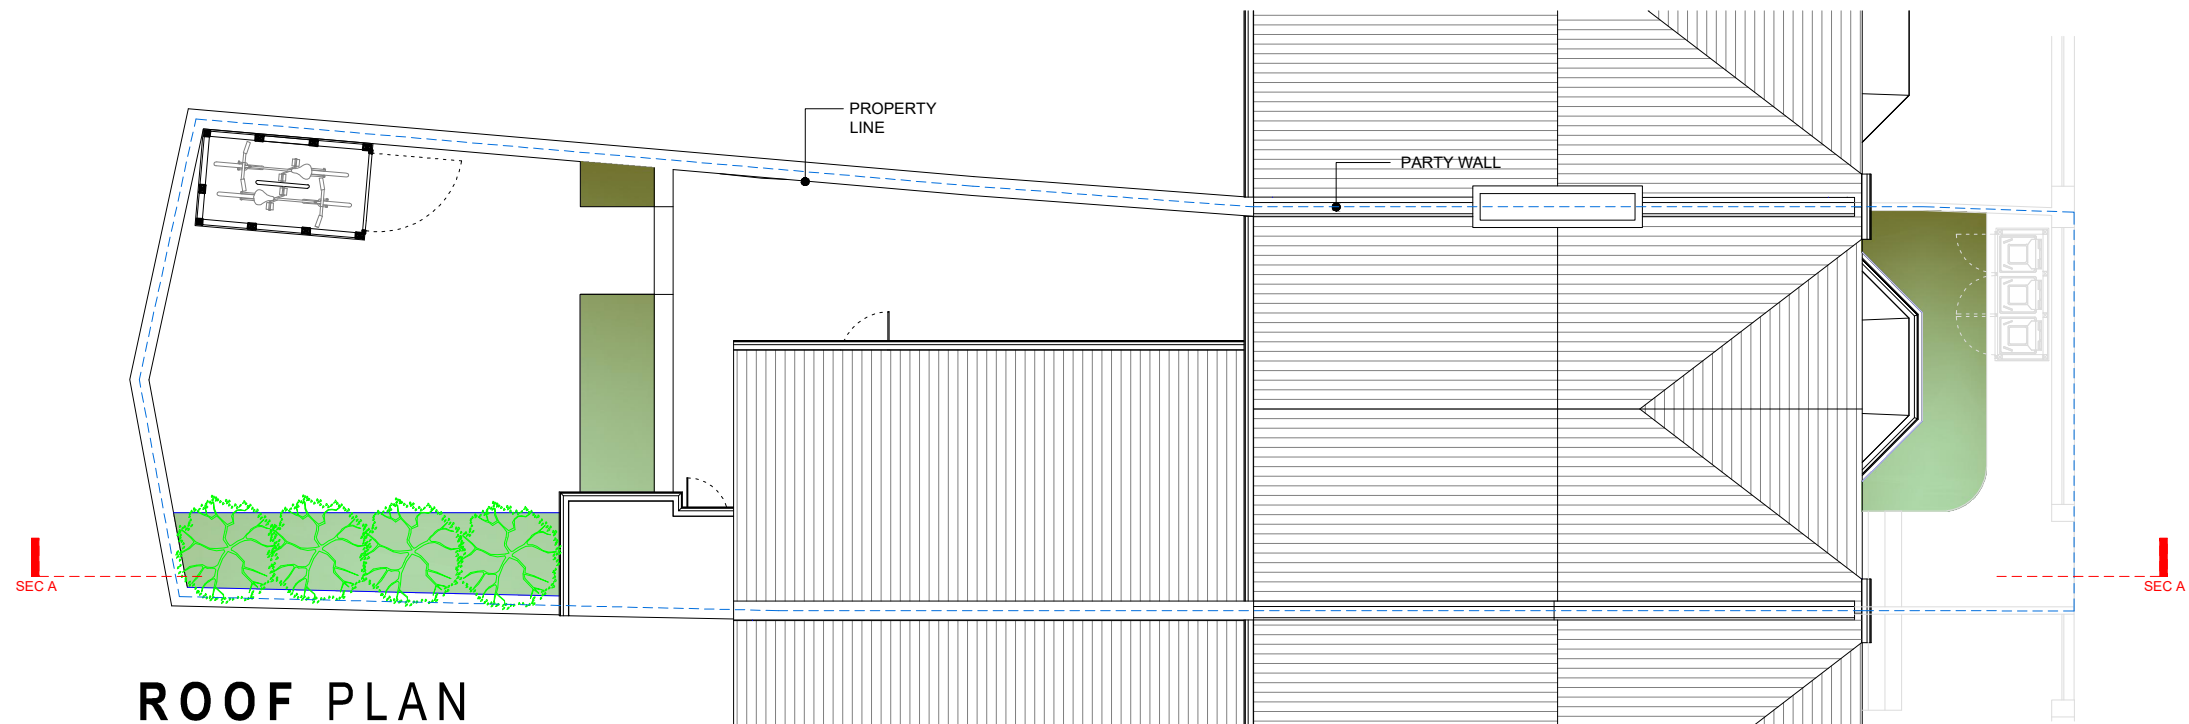


ROOF PLAN

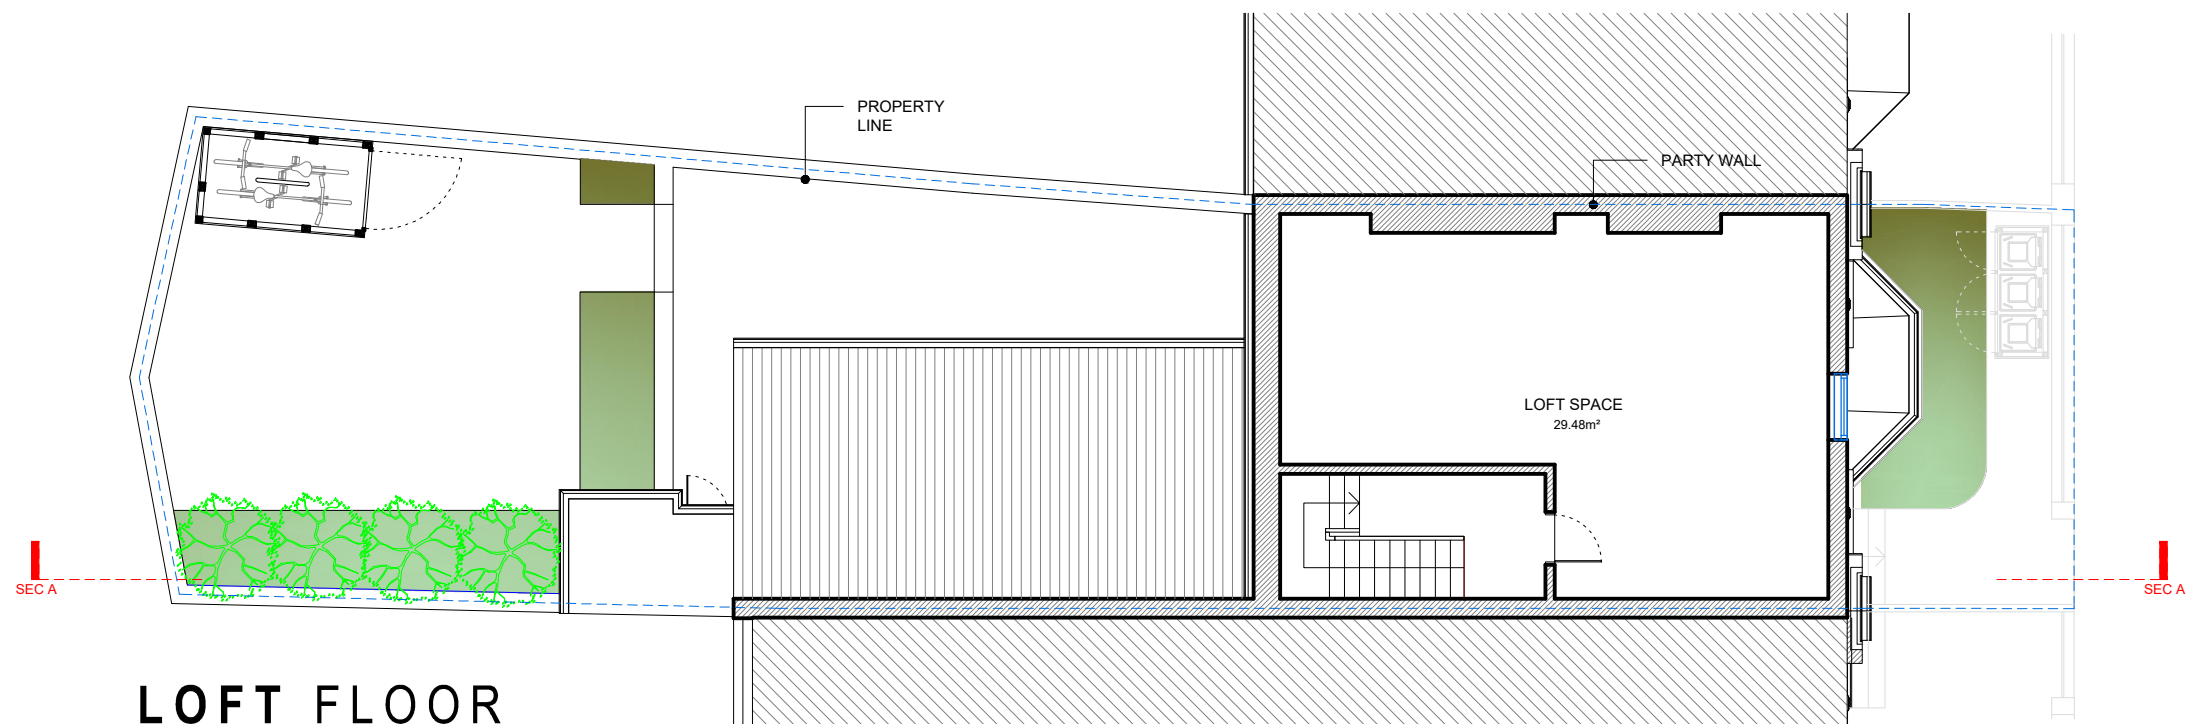

LOFT FLOOR



FRONT ELEVATION

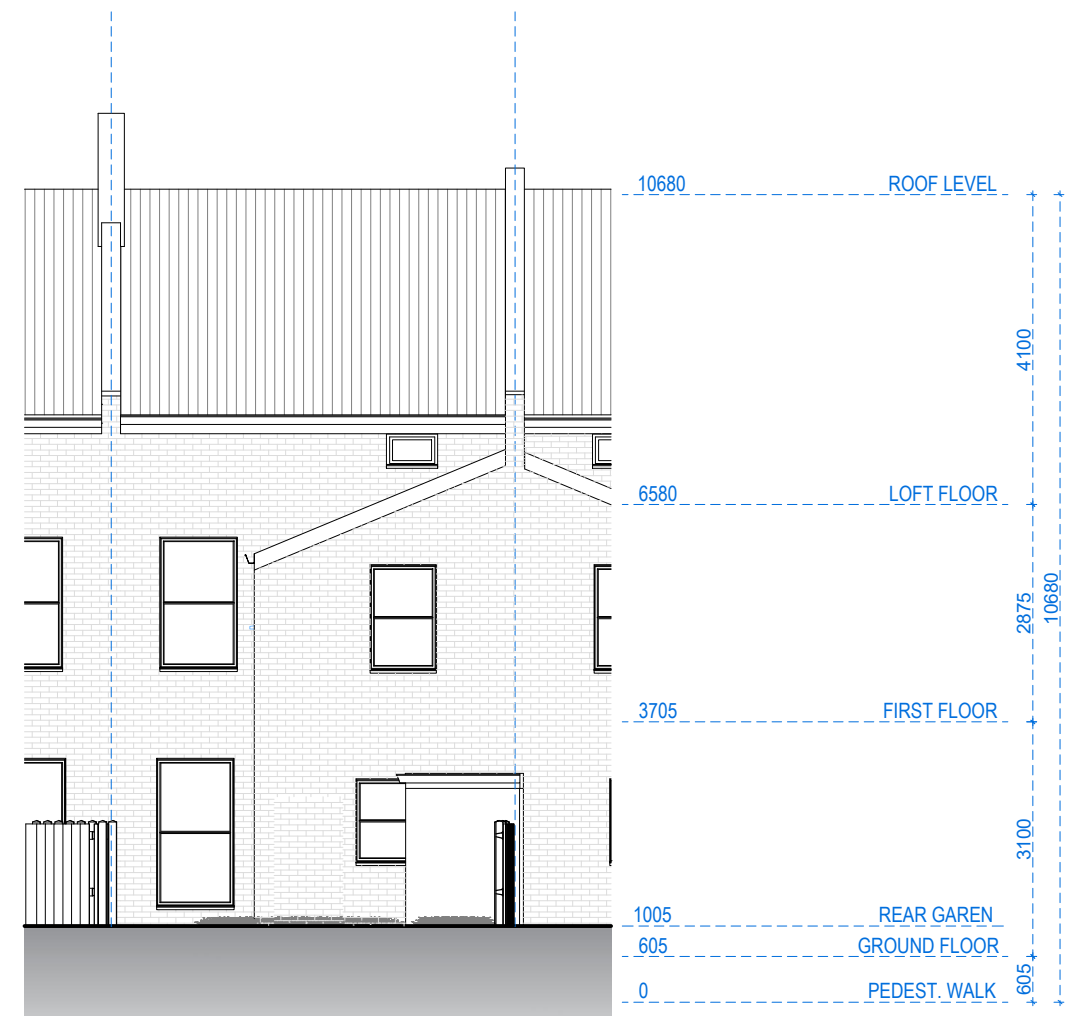

REAR ELEVATION



Address - Unit 4, Grosvenor Way, London E5 9ND
Phone - 020 3781 8008
E-mail - office@redwoodsprojects.co.uk
Web - www.redwoodsprojects.co.uk

Any errors on Dimensions to be reported to the Architect prior to commencement of Works.
Dimensions and areas are based on survey information.
This drawing is copyright © Redwoods Projects.
All dimensions to be checked on site Prior work.

REFERENCE: 9 DALEVIEW ROAD, LONDON N15 6PL, UK.

TITLE: PROPOSED DRAWINGS
ELEVATIONS

PROJECT No 404 DATE: 30-08-2023


SHEET No P 03 REV-B

0 1 2 5m scale 1:100 @A3

NOTES:

DRAWN BY

EDITED BY JM

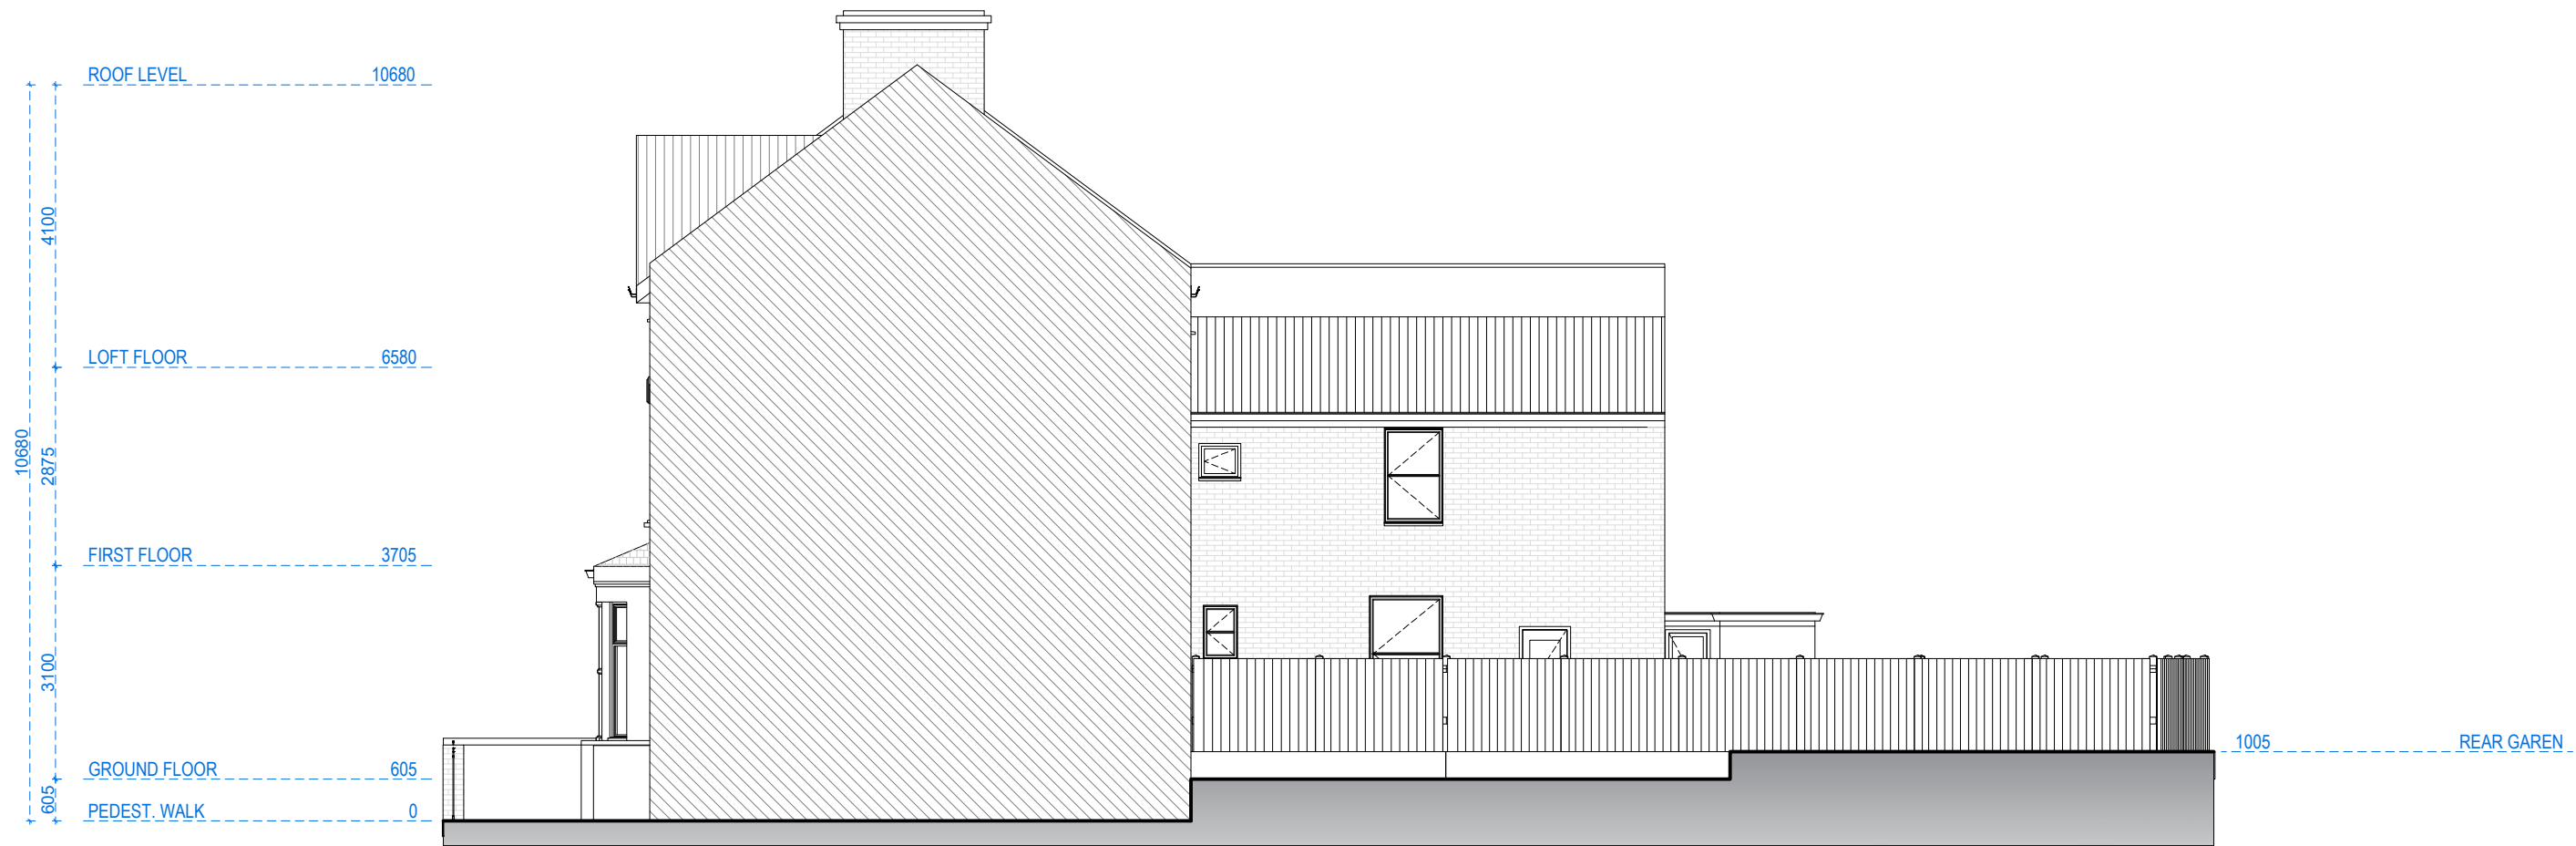


RIGHT SIDE ELEVATION




Address - Unit 4, Grosvenor Way, London E5 9ND
Phone - 020 3781 8008
E-mail - office@redwoodsprojects.co.uk
Web - www.redwoodsprojects.co.uk
Any errors on Dimensions to be reported to the Architect prior to commencement of Works.
Dimensions and areas are based on survey information.
This drawing is copyright © Redwoods Projects.
All dimensions to be checked on site Prior work.

REFERENCE: 9 DALEVIEW ROAD, LONDON N15 6PL, UK.	
TITLE: PROPOSED DRAWINGS ELEVATIONS	
PROJECT No 404	DATE: 30-08-2023
SHEET No P 04 REV-B	

 

NOTES:	
DRAWN BY	EDITED BY JM

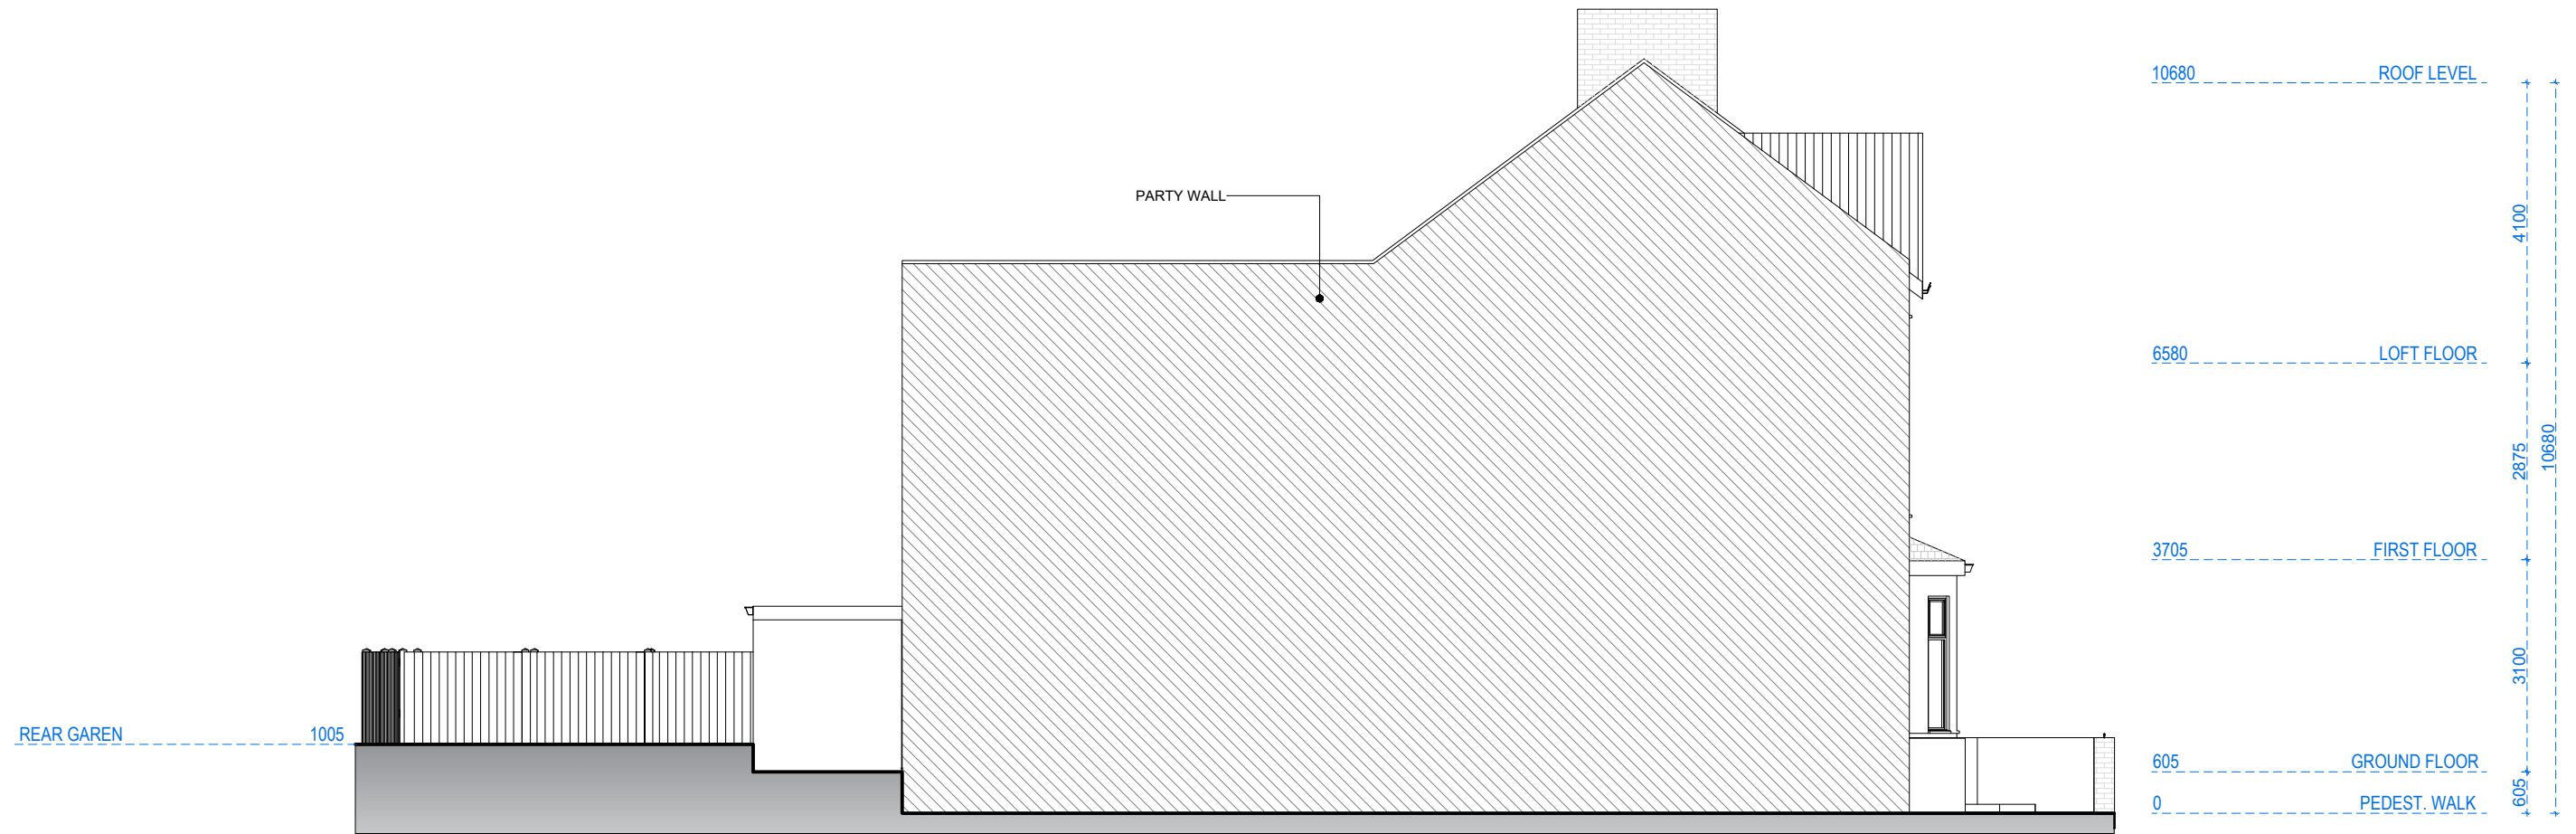

LEFT SIDE ELEVATION



Address - Unit 4, Grosvenor Way, London E5 9ND
Phone - 020 3781 8008
E-mail - office@redwoodsprojects.co.uk
Web - www.redwoodsprojects.co.uk

Any errors on Dimensions to be reported to the Architect prior to commencement of Works.
Dimensions and areas are based on survey information.
This drawing is copyright © Redwoods Projects.
All dimensions to be checked on site Prior work.

REFERENCE: 9 DALEVIEW ROAD, LONDON N15 6PL, UK.

TITLE: PROPOSED DRAWINGS
ELEVATIONS

PROJECT No 404 DATE: 30-08-2023

SHEET No P 05 REV-B

0 1 2 5m scale 1:100 @A3

NOTES:	
DRAWN BY	EDITED BY JM



SECTION AA



Address - Unit 4, Grosvenor Way, London E5 9ND
Phone - 020 3781 8008
E-mail - office@redwoodsprojects.co.uk
Web - www.redwoodsprojects.co.uk

Any errors on Dimensions to be reported to the Architect prior to commencement of Works.
Dimensions and areas are based on survey information.
This drawing is copyright © Redwoods Projects.
All dimensions to be checked on site Prior work.

REFERENCE: 9 DALEVIEW ROAD, LONDON N15 6PL, UK.

TITLE: PROPOSED DRAWINGS
SECTION

PROJECT No 404 DATE: 30-08-2023


SHEET No P 06 REV-B

0 1 2 5m scale 1:100 @A3


NOTES:

DRAWN BY

EDITED BY JM

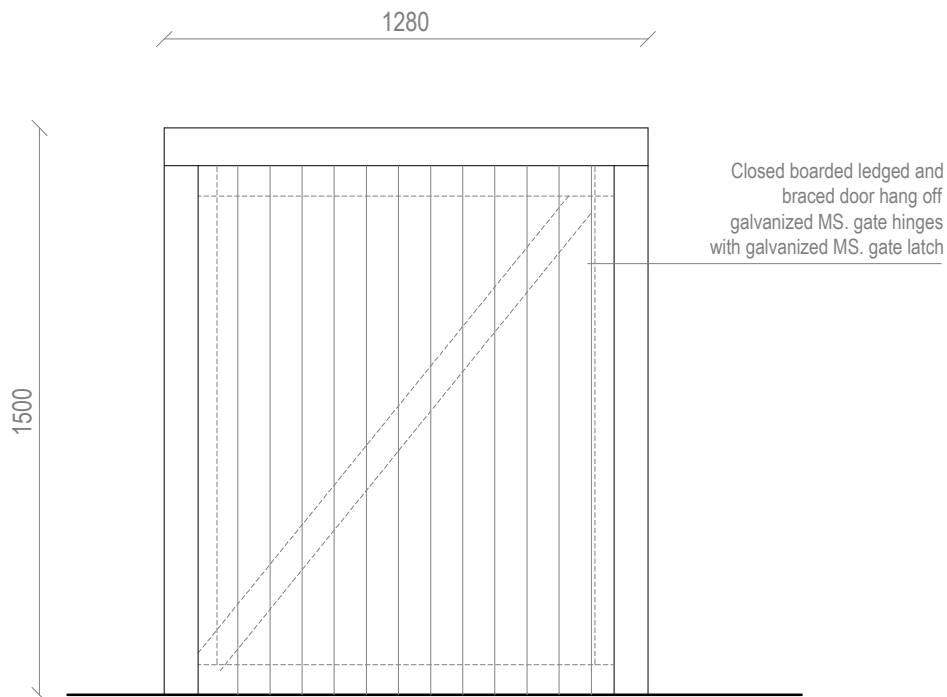


FRONT ELEVATION

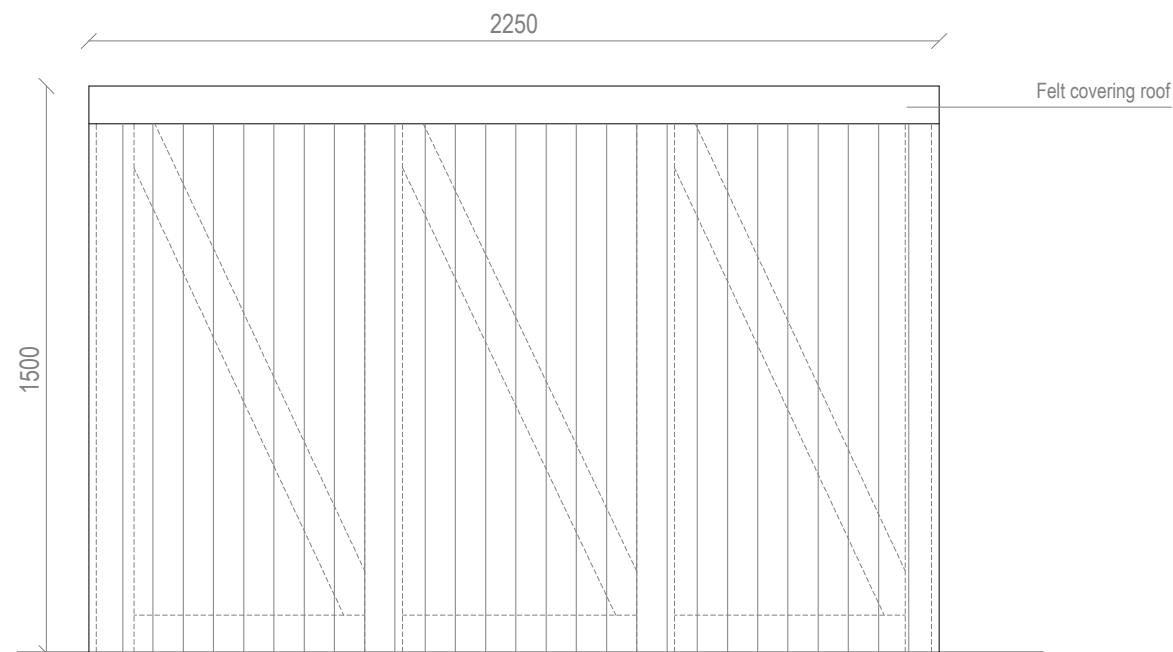

SIDE ELEVATION

**TIMBER CYCLE ENCLOSURE
STORAGE DETAIL**

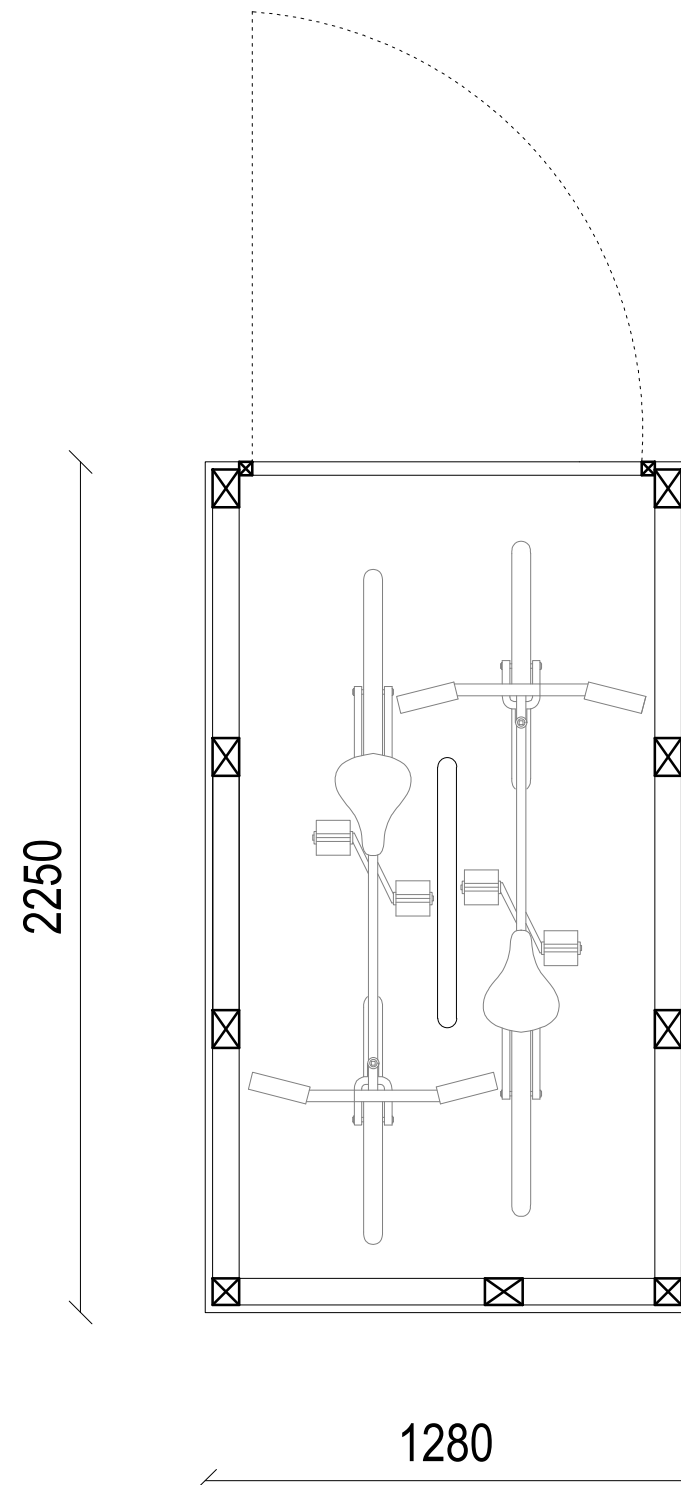

PLAN



Address - Unit 4, Grosvenor Way, London E5 9ND
Phone - 020 3781 8008
E-mail - office@redwoodsprojects.co.uk
Web - www.redwoodsprojects.co.uk

Any errors on Dimensions to be reported to the Architect prior to commencement of Works.
Dimensions and areas are based on survey information.
This drawing is copyright © Redwoods Projects.
All dimensions to be checked on site Prior work.

REFERENCE: 9 DALEVIEW ROAD, LONDON N15 6PL, UK.

TITLE: PROPOSED DRAWINGS
DETAILS

PROJECT No 404 DATE: 30-08-2023


SHEET No P 07 REV-B

0 0.20 0.40 1m scale 1:20 @A3


NOTES:

DRAWN BY

EDITED BY JM

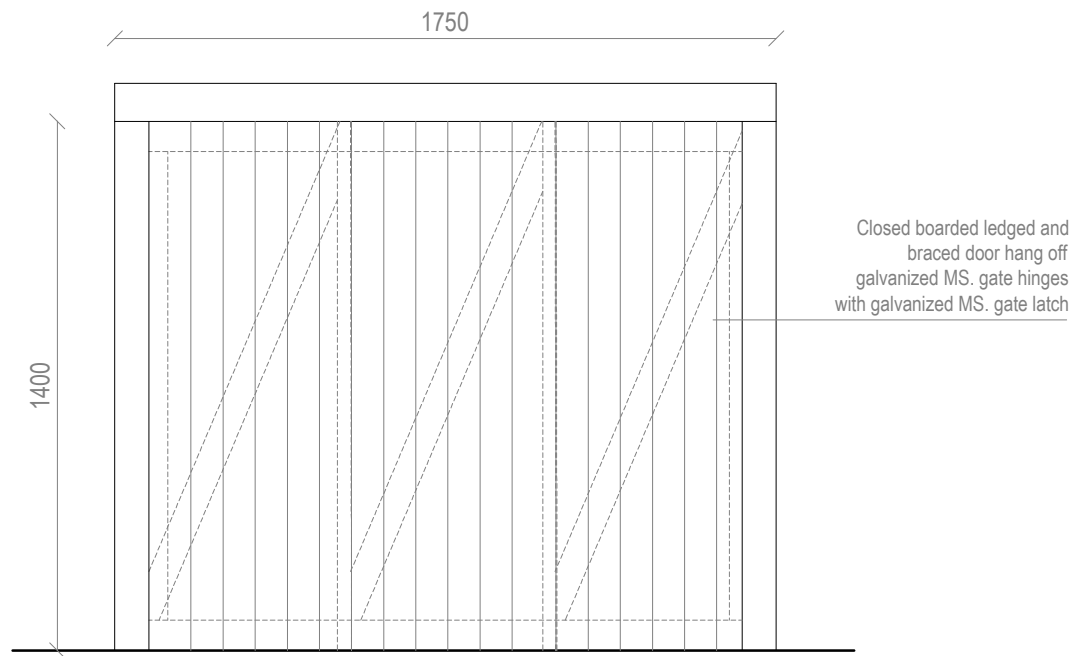


FRONT ELEVATION

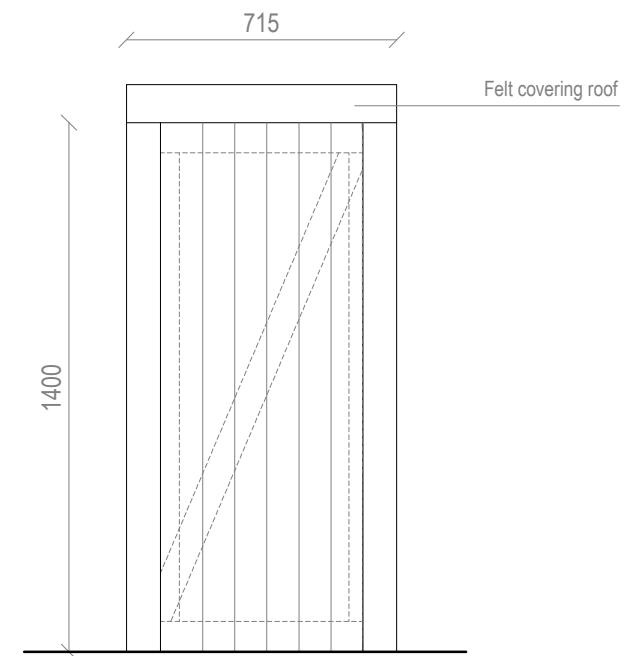

SIDE ELEVATION

**TIMBER REFUSE AND
RECYCLING ENCLOSURE
STORAGE DETAIL**

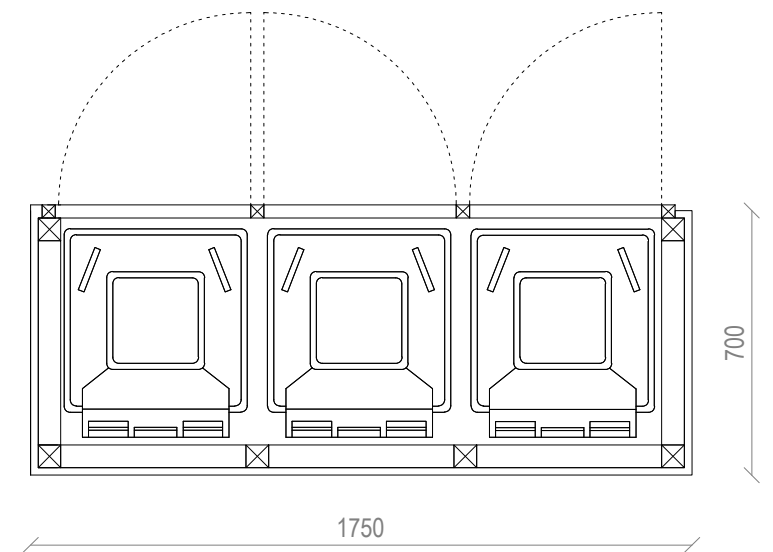

PLAN



Address - Unit 4, Grosvenor Way, London E5 9ND
Phone - 020 3781 8008
E-mail - office@redwoodsprojects.co.uk
Web - www.redwoodsprojects.co.uk
Any errors on Dimensions to be reported to the Architect prior to commencement of Works.
Dimensions and areas are based on survey information.
This drawing is copyright © Redwoods Projects.
All dimensions to be checked on site Prior work.

REFERENCE: 9 DALEVIEW ROAD, LONDON N15 6PL, UK.

TITLE: PROPOSED DRAWINGS
DETAILS

PROJECT No 404 DATE: 30-08-2023

SHEET No P 08 REV-B

0 0.20 0.40 1m scale 1:20 @A3

NOTES:

DRAWN BY

EDITED BY JM