


 Property Boundary

Property Boundary Area= 149 sqm


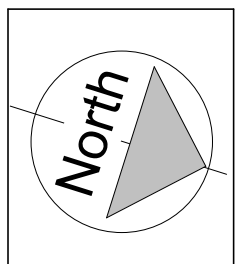


NOTES:
CONTRACTORS MUST VERIFY ALL DIMENSIONS AT THE SITE BEFORE COMMENCING ANY WORK.
NO CONSTRUCTION WORK BEFORE BUILDING CONTROL APPROVAL AND STRUCTURAL ENGINEER CONFIRMATION.
ANY DISCREPANCIES TO BE REPORTED TO GRIDKUNE.
ALL DRAWINGS ARE TO BE READ IN CONJUNCTION WITH ALL RELEVANT DRAWINGS AND SPECIFICATIONS.

Rev	Description	Date

PROJECT TITLE 62 Wargrave Avenue, Haringey, N15 6UB			DRAWING TITLE Existing OS Map and Location Plan		
			CLIENT Mr Heuberger		
Date Aug' 23	Project number 7479	Drawing number EX-L001	Scale (@ A3) As indicated	Drawn by Sara	

Wargrave Avenue

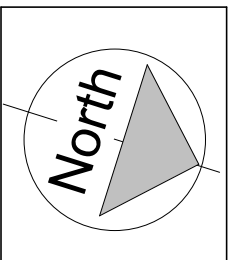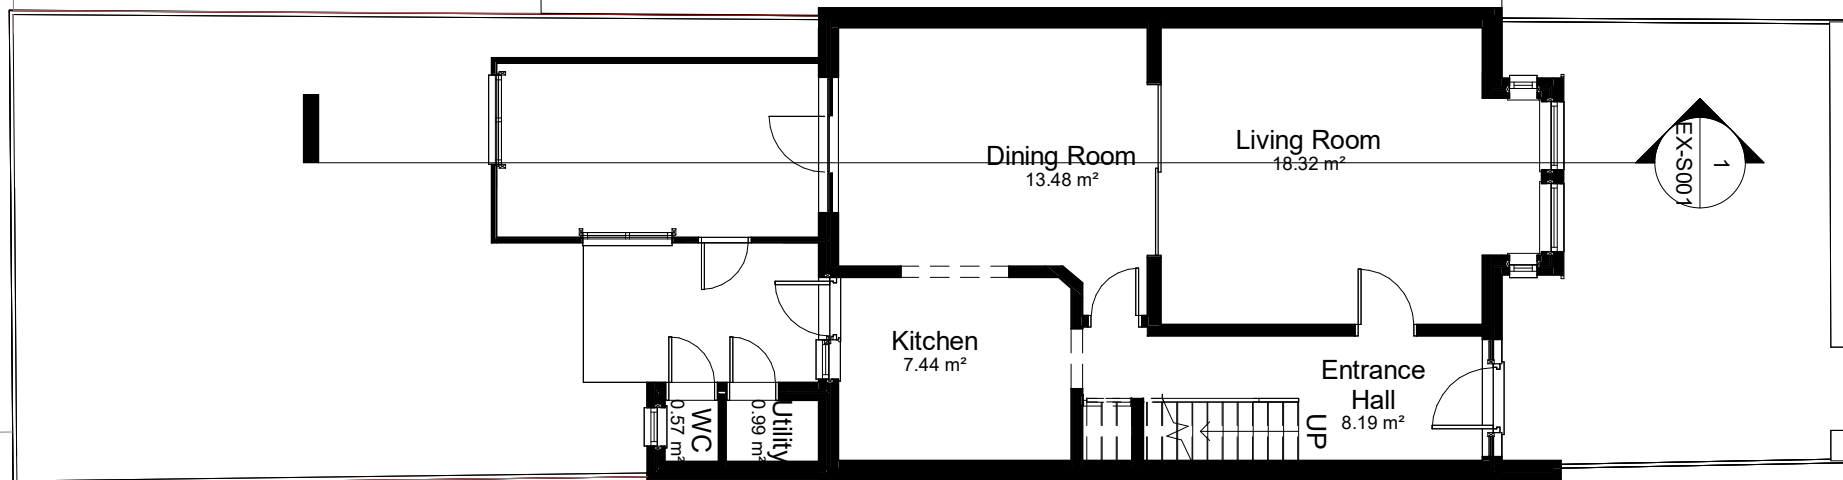



NOTES:
CONTRACTORS MUST VERIFY ALL DIMENSIONS AT THE SITE BEFORE COMENCING ANY WORK.
NO CONSTRUCTION WORK BEFORE BUILDING CONTROL APPROVAL AND STRUCTURAL ENGINEER CONFIRMATION.
ANY DISCREPANCIES TO BE REPORTED TO GRIDKUNE.
ALL DRAWINGS ARE TO BE READ IN CONJUNCTION WITH ALL RELEVANT DRAWINGS AND SPECIFICATIONS.

Rev	Description	Date

PROJECT TITLE			DRAWING TITLE	
62 Wargrave Avenue, Haringey, N15 6UB			Existing Ground Floor Plan	
			CLIENT	
			Mr Heuberger	
Date	Project number	Drawing number	Scale (@ A3)	Drawn by
Aug' 23	7479	EX-P001	1 : 100	Sara



Wargrave Avenue

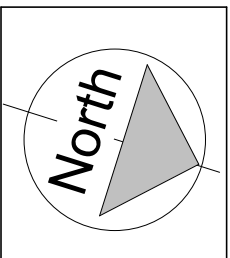
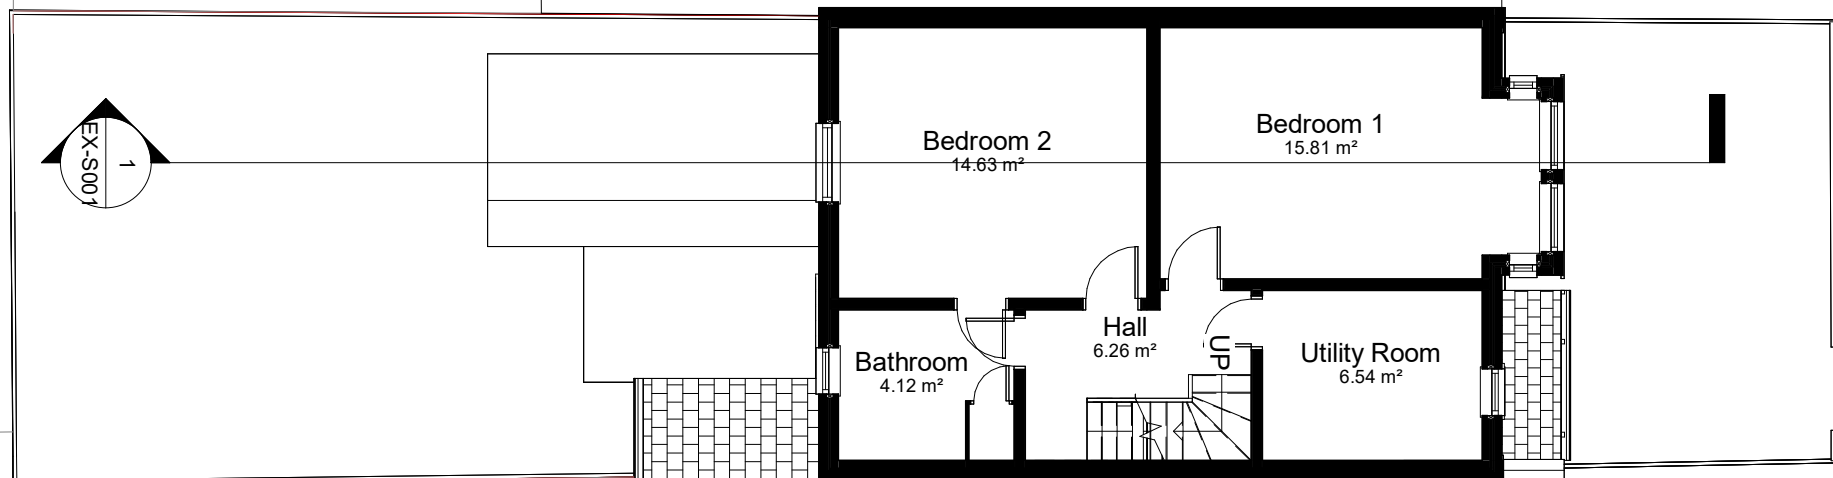


NOTES:
CONTRACTORS MUST VERIFY ALL DIMENSIONS AT THE SITE BEFORE COMMENCING ANY WORK.
NO CONSTRUCTION WORK BEFORE BUILDING CONTROL APPROVAL AND STRUCTURAL ENGINEER CONFIRMATION.
ANY DISCREPANCIES TO BE REPORTED TO GRIDKUNE.
ALL DRAWINGS ARE TO BE READ IN CONJUNCTION WITH ALL RELEVANT DRAWINGS AND SPECIFICATIONS.

Rev	Description	Date

PROJECT TITLE 62 Wargrave Avenue, Haringey, N15 6UB			DRAWING TITLE Existing First Floor Plan		
			CLIENT Mr Heuberger		
Date Aug' 23	Project number 7479	Drawing number EX-P002	Scale (@ A3) 1 : 100	Drawn by Sara	

Wargrave Avenue


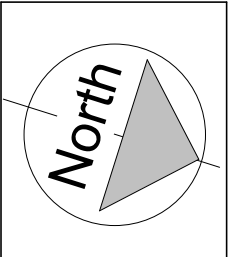
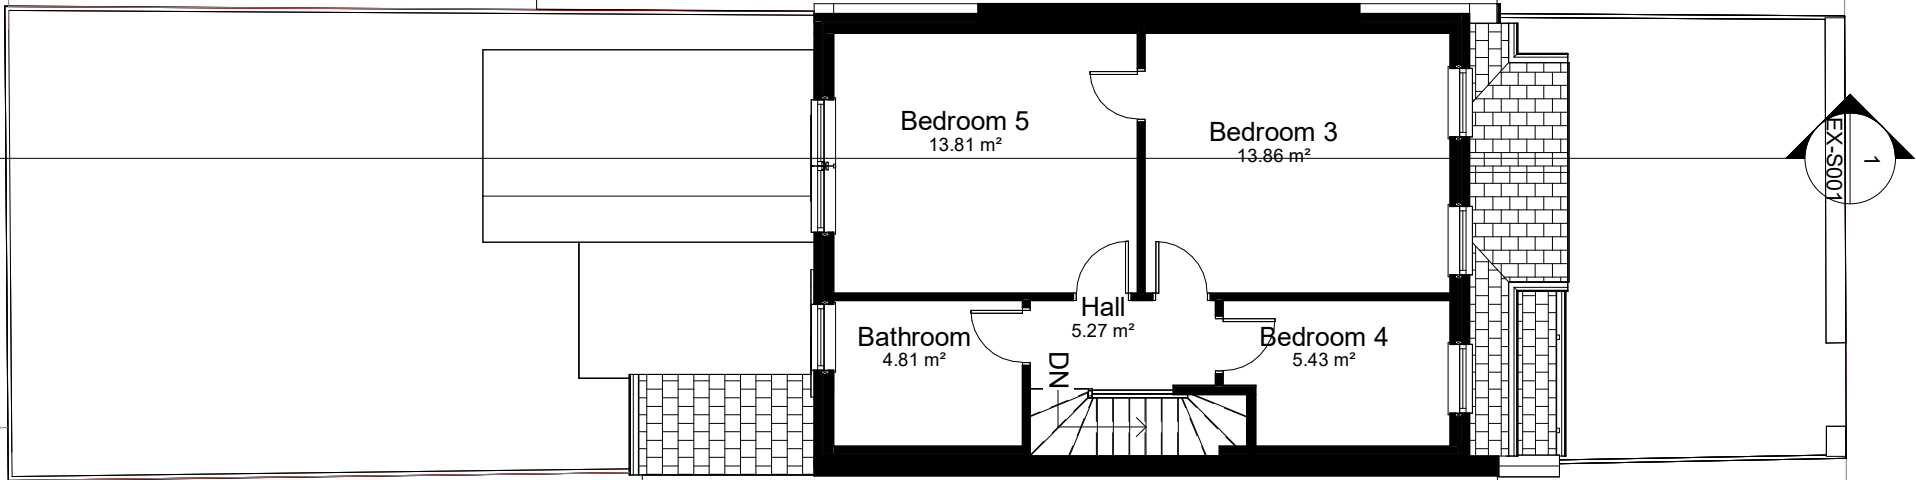


NOTES:
CONTRACTORS MUST VERIFY ALL DIMENSIONS AT THE SITE BEFORE COMENCING ANY WORK.
NO CONSTRUCTION WORK BEFORE BUILDING CONTROL APPROVAL AND STRUCTURAL ENGINEER CONFIRMATION.
ANY DISCREPANCIES TO BE REPORTED TO GRIDKUNE.
ALL DRAWINGS ARE TO BE READ IN CONJUNCTION WITH ALL RELEVANT DRAWINGS AND SPECIFICATIONS.

Rev	Description	Date

PROJECT TITLE			DRAWING TITLE		
62 Wargrave Avenue, Haringey, N15 6UB			Existing Loft Floor Plan		
			CLIENT		
			Mr Heuberger		
Date	Project number	Drawing number	Scale (@ A3)	Drawn by	
Aug' 23	7479	EX-P003	1 : 100	Sara	

Wargrave Avenue

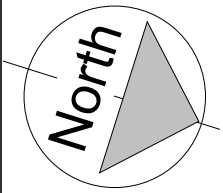 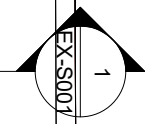

NOTES:
CONTRACTORS MUST VERIFY ALL DIMENSIONS
AT THE
SITE BEFORE COMENCING ANY WORK.

NO CONSTRUCTION WORK BEFORE BUILDING
CONTROL
APPROVAL AND STRUCTURAL ENGINEER
CONFIRMATION.

ANY DISCREPANCIES TO BE REPORTED TO
GRIDKUNE.
ALL DRAWINGS ARE TO BE READ IN
CONJUNCTION WITH
ALL RELEVANT DRAWINGS AND
SPECIFICATIONS.


Rev	Description	Date

PROJECT TITLE 62 Wargrave Avenue, Haringey, N15 6UB			DRAWING TITLE Existing Roof Plan		
			CLIENT Mr Heuberger		
Date Aug' 23	Project number 7479	Drawing number EX-P004	Scale (@ A3) 1 : 100	Drawn by Sara	



1 Front Elevation
1 : 100

2 Rear Elevation
1 : 100

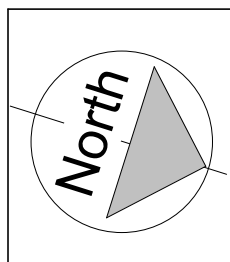

NOTES:
CONTRACTORS MUST VERIFY ALL DIMENSIONS
AT THE
SITE BEFORE COMMENCING ANY WORK.


NO CONSTRUCTION WORK BEFORE BUILDING
CONTROL
APPROVAL AND STRUCTURAL ENGINEER
CONFIRMATION.

ANY DISCREPANCIES TO BE REPORTED TO
GRIDKUNE.
ALL DRAWINGS ARE TO BE READ IN
CONJUNCTION WITH
ALL RELEVANT DRAWINGS AND
SPECIFICATIONS.

Rev	Description	Date

PROJECT TITLE			DRAWING TITLE	
62 Wargrave Avenue, Haringey, N15 6UB			Existing Front and Rear Elevations	
			CLIENT	
			Mr Heuberger	
Date	Project number	Drawing number	Scale (@ A3)	Drawn by
Aug' 23	7479	EX-E001	1 : 100	Sara





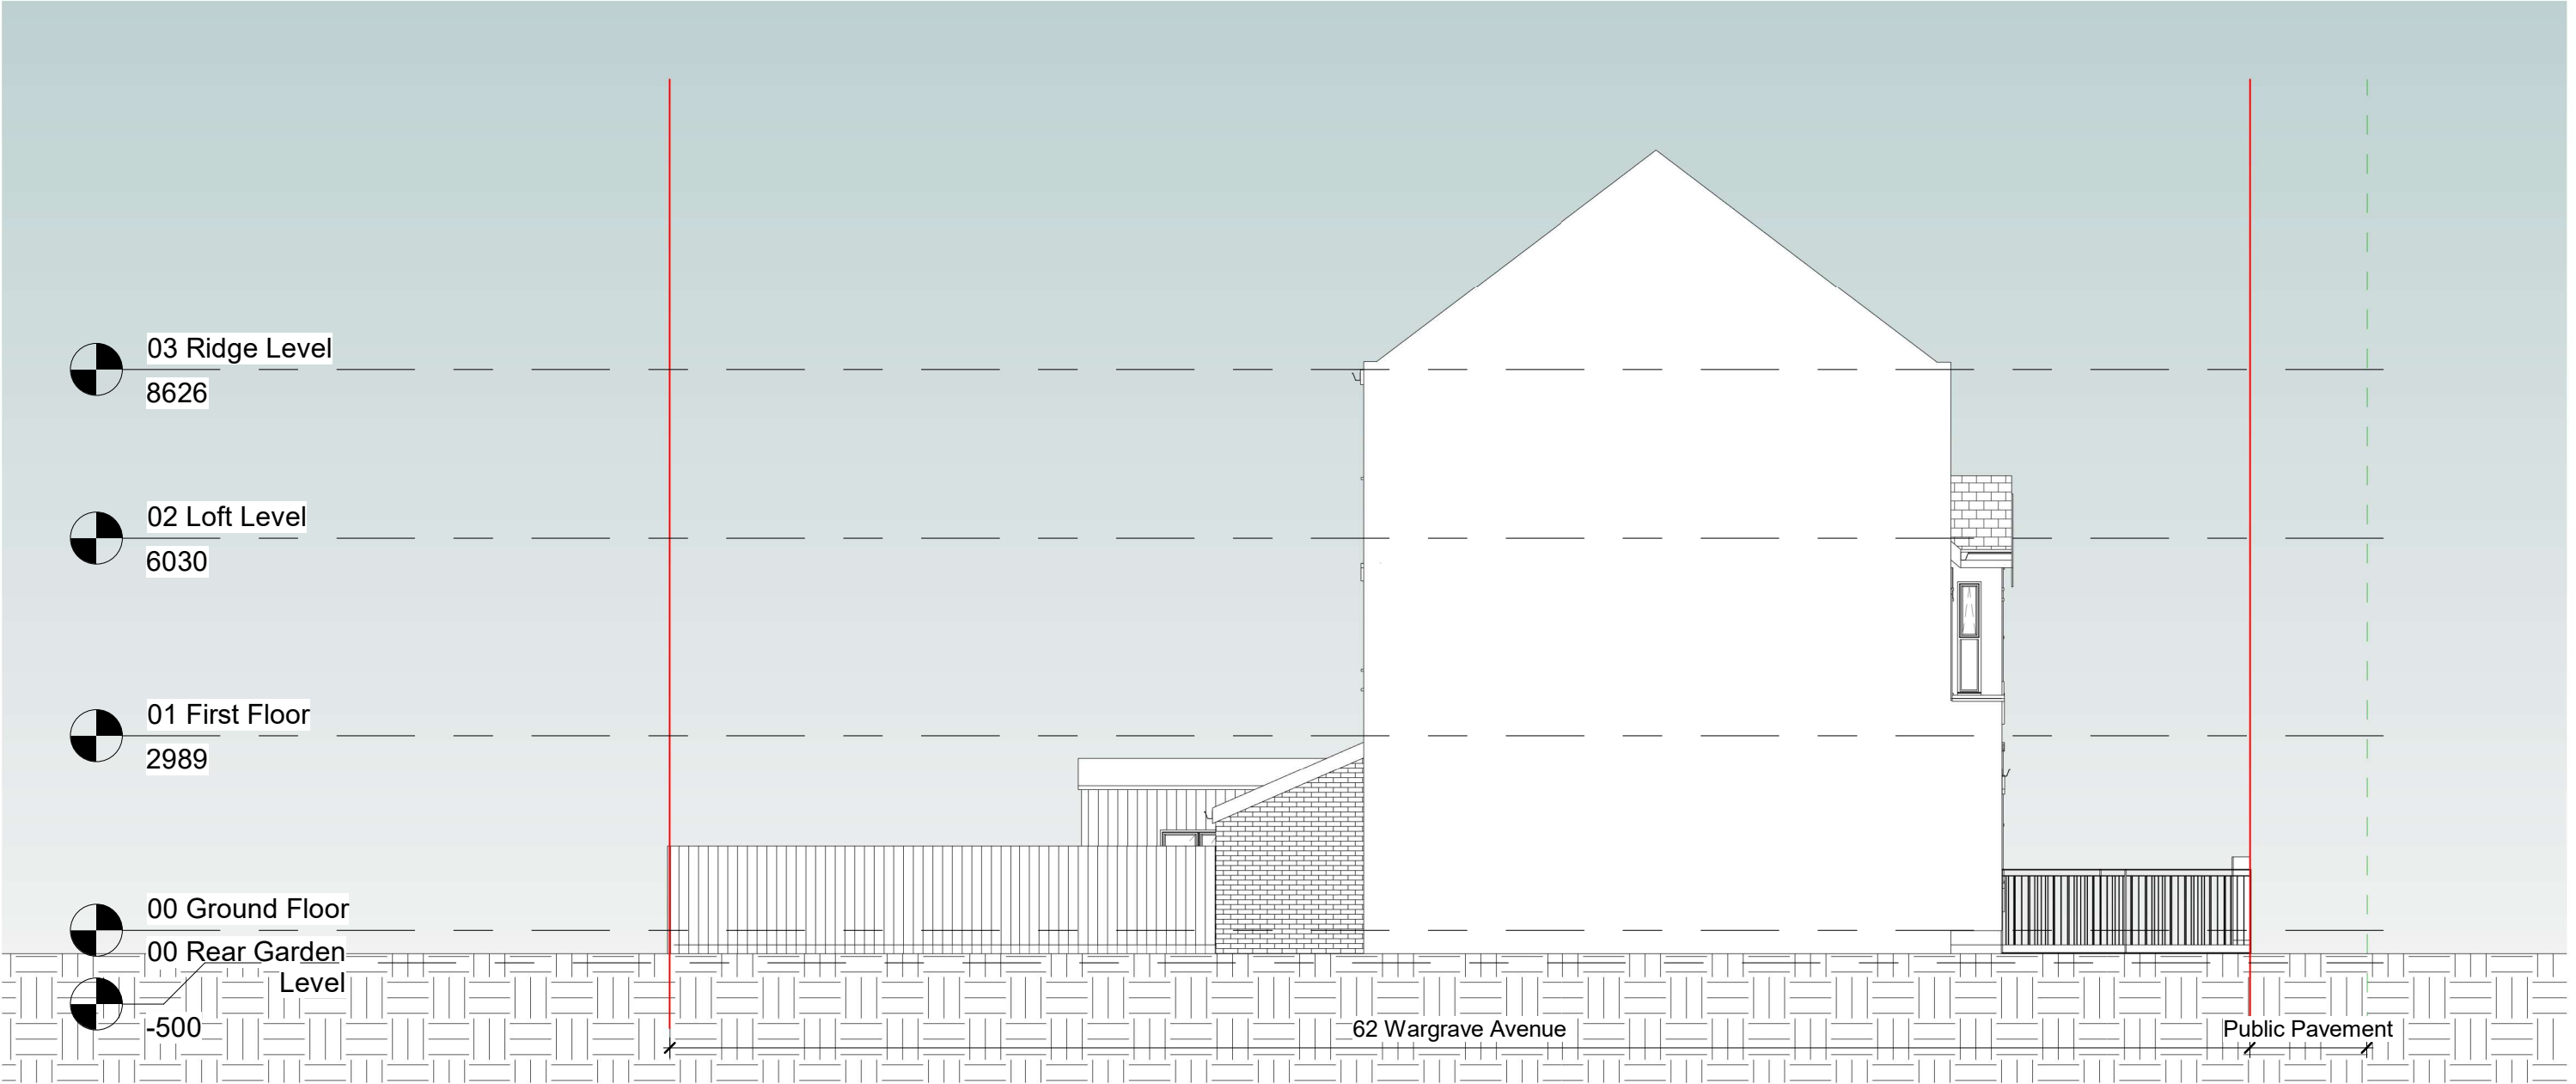

1

Side Elevation 1

1 : 100

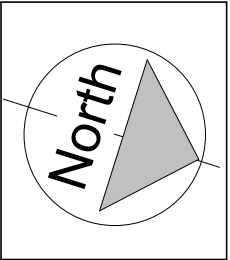 

NOTES:
CONTRACTORS MUST VERIFY ALL DIMENSIONS
AT THE
SITE BEFORE COMENCING ANY WORK.

NO CONSTRUCTION WORK BEFORE BUILDING
CONTROL
APPROVAL AND STRUCTURAL ENGINEER
CONFIRMATION.

ANY DISCREPANCIES TO BE REPORTED TO
GRIDKUNE.
ALL DRAWINGS ARE TO BE READ IN
CONJUNCTION WITH
ALL RELEVANT DRAWINGS AND
SPECIFICATIONS.

Rev	Description	Date

PROJECT TITLE

62 Wargrave Avenue, Haringey, N15 6UB

Date
Aug' 23

Project number
7479

Drawing number
EX-E002

DRAWING TITLE

Existing Side Elevation 1


CLIENT

Mr Heuberger


Scale (@ A3)
1 : 100


Drawn by
Sara




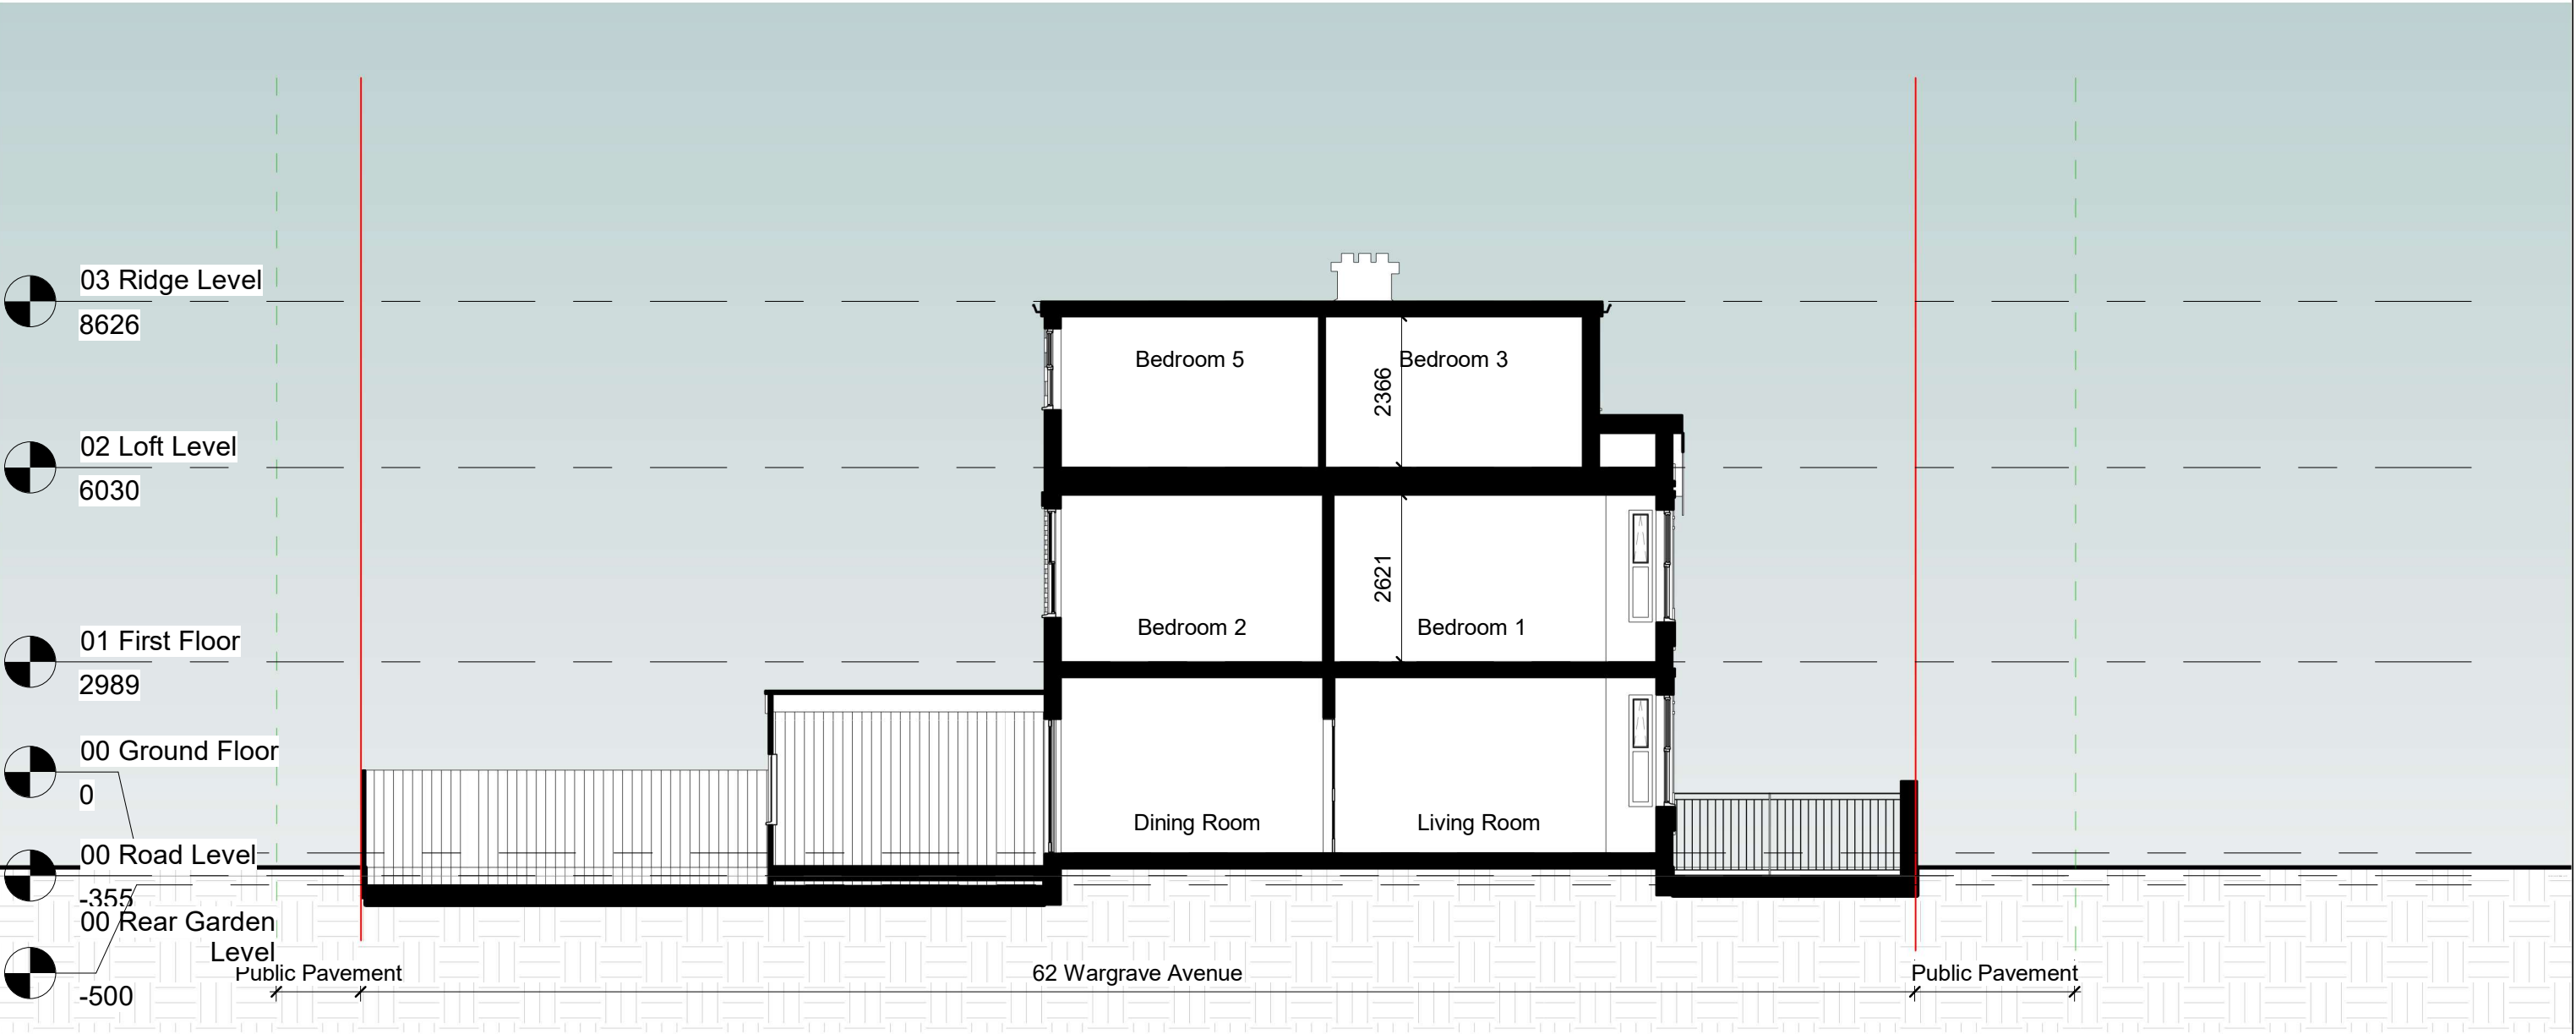


1 Section AA
1 : 100

 

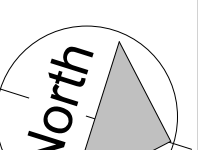 NOTES: CONTRACTORS MUST VERIFY ALL DIMENSIONS AT THE SITE BEFORE COMENCING ANY WORK. NO CONSTRUCTION WORK BEFORE BUILDING CONTROL APPROVEL AND STRUCTURAL ENGINEER CONFIRMATION. ANY DISCREPANCIES TO BE REPORTED TO GRIDKUNE. ALL DRAWINGS ARE TO BE READ IN CONJUNCTION WITH ALL RELEVANT DRAWINGS AND SPECIFICATIONS.	Rev	Description	Date	PROJECT TITLE			DRAWING TITLE		
				62 Wargrave Avenue, Haringey, N15 6UB			Existing Section		
							CLIENT		
							Mr Heuberger		
				Date	Project number	Drawing number	Scale (@ A3)	Drawn by	
				Aug' 23	7479	EX-S001	1 : 100	Sara	

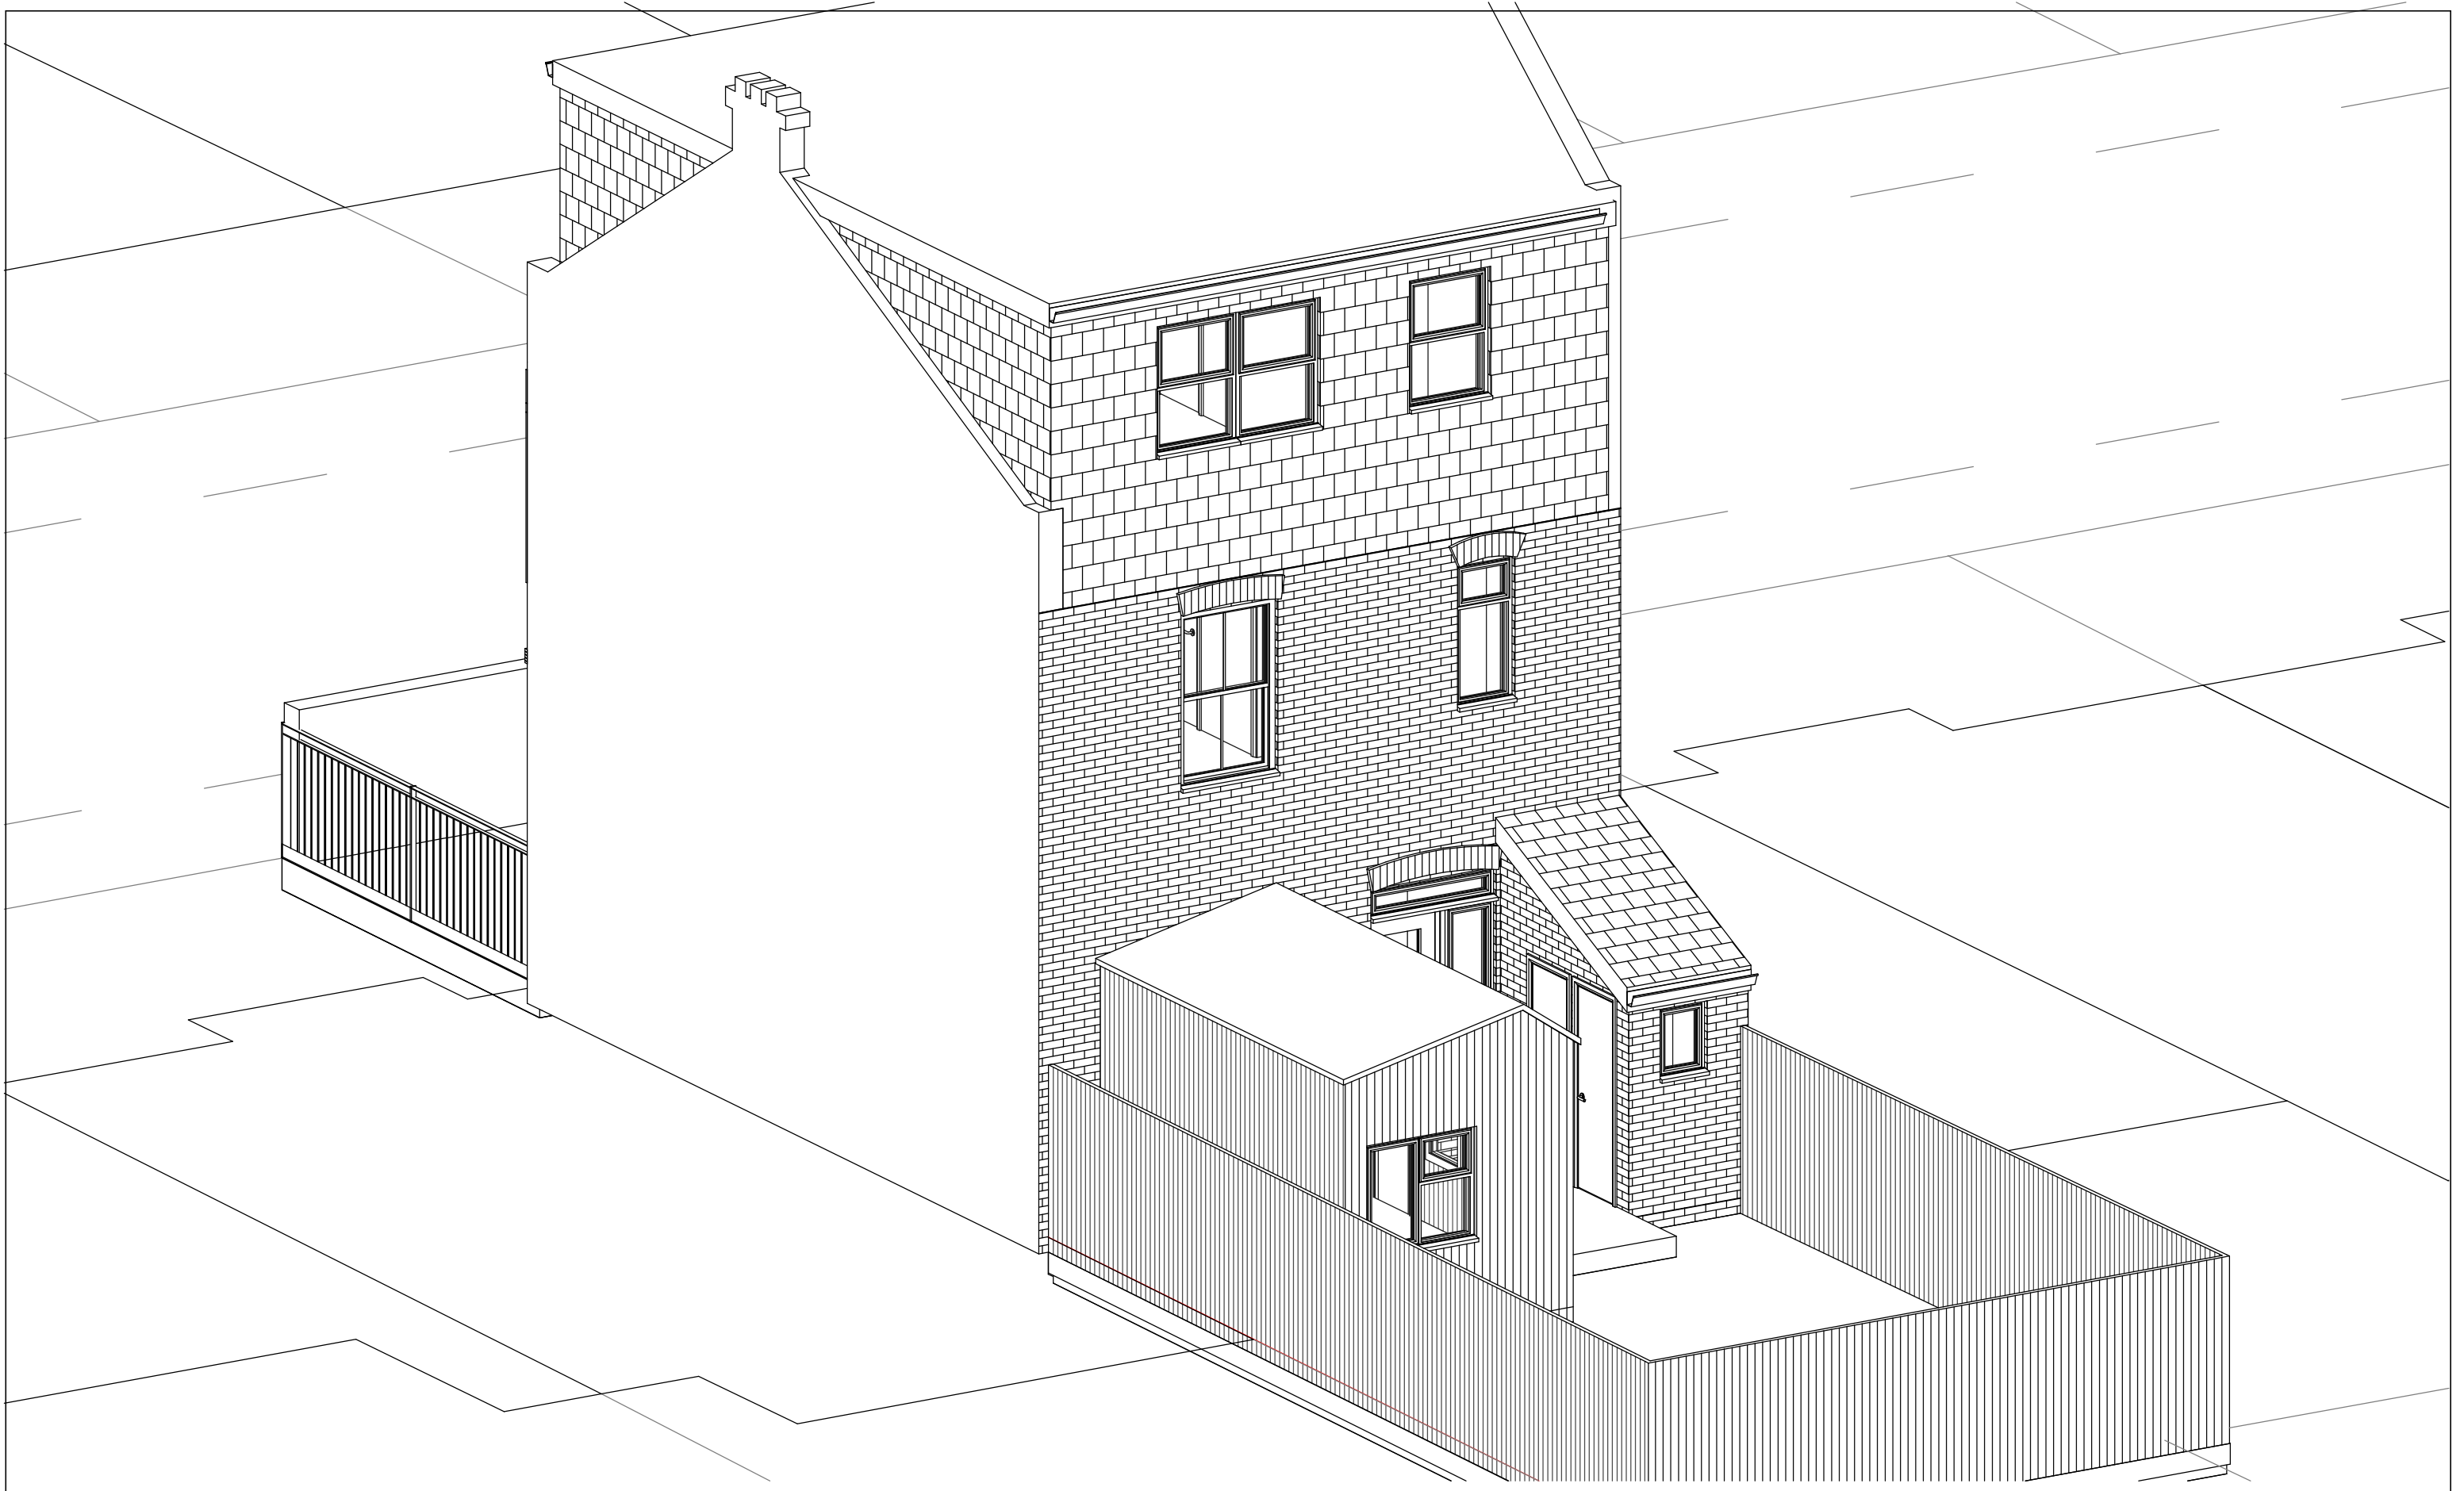

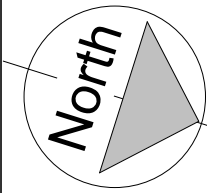

NOTES:
CONTRACTORS MUST VERIFY ALL DIMENSIONS
AT THE
SITE BEFORE COMENCING ANY WORK.

NO CONSTRUCTION WORK BEFORE BUILDING
CONTROL
APPROVAL AND STRUCTURAL ENGINEER
CONFIRMATION.

ANY DISCREPANCIES TO BE REPORTED TO
GRIDKUNE.
ALL DRAWINGS ARE TO BE READ IN
CONJUNCTION WITH
ALL RELEVANT DRAWINGS AND
SPECIFICATIONS.

Rev	Description	Date

PROJECT TITLE			DRAWING TITLE		
62 Wargrave Avenue, Haringey, N15 6UB			Existing Perspective view		
			CLIENT	Mr Heuberger	
Date Aug' 23	Project number 7479	Drawing number EX-PE001	Scale (@ A3)	Drawn by Sara	