





1 OS Map
1 : 1250



 Propoerty Boundry

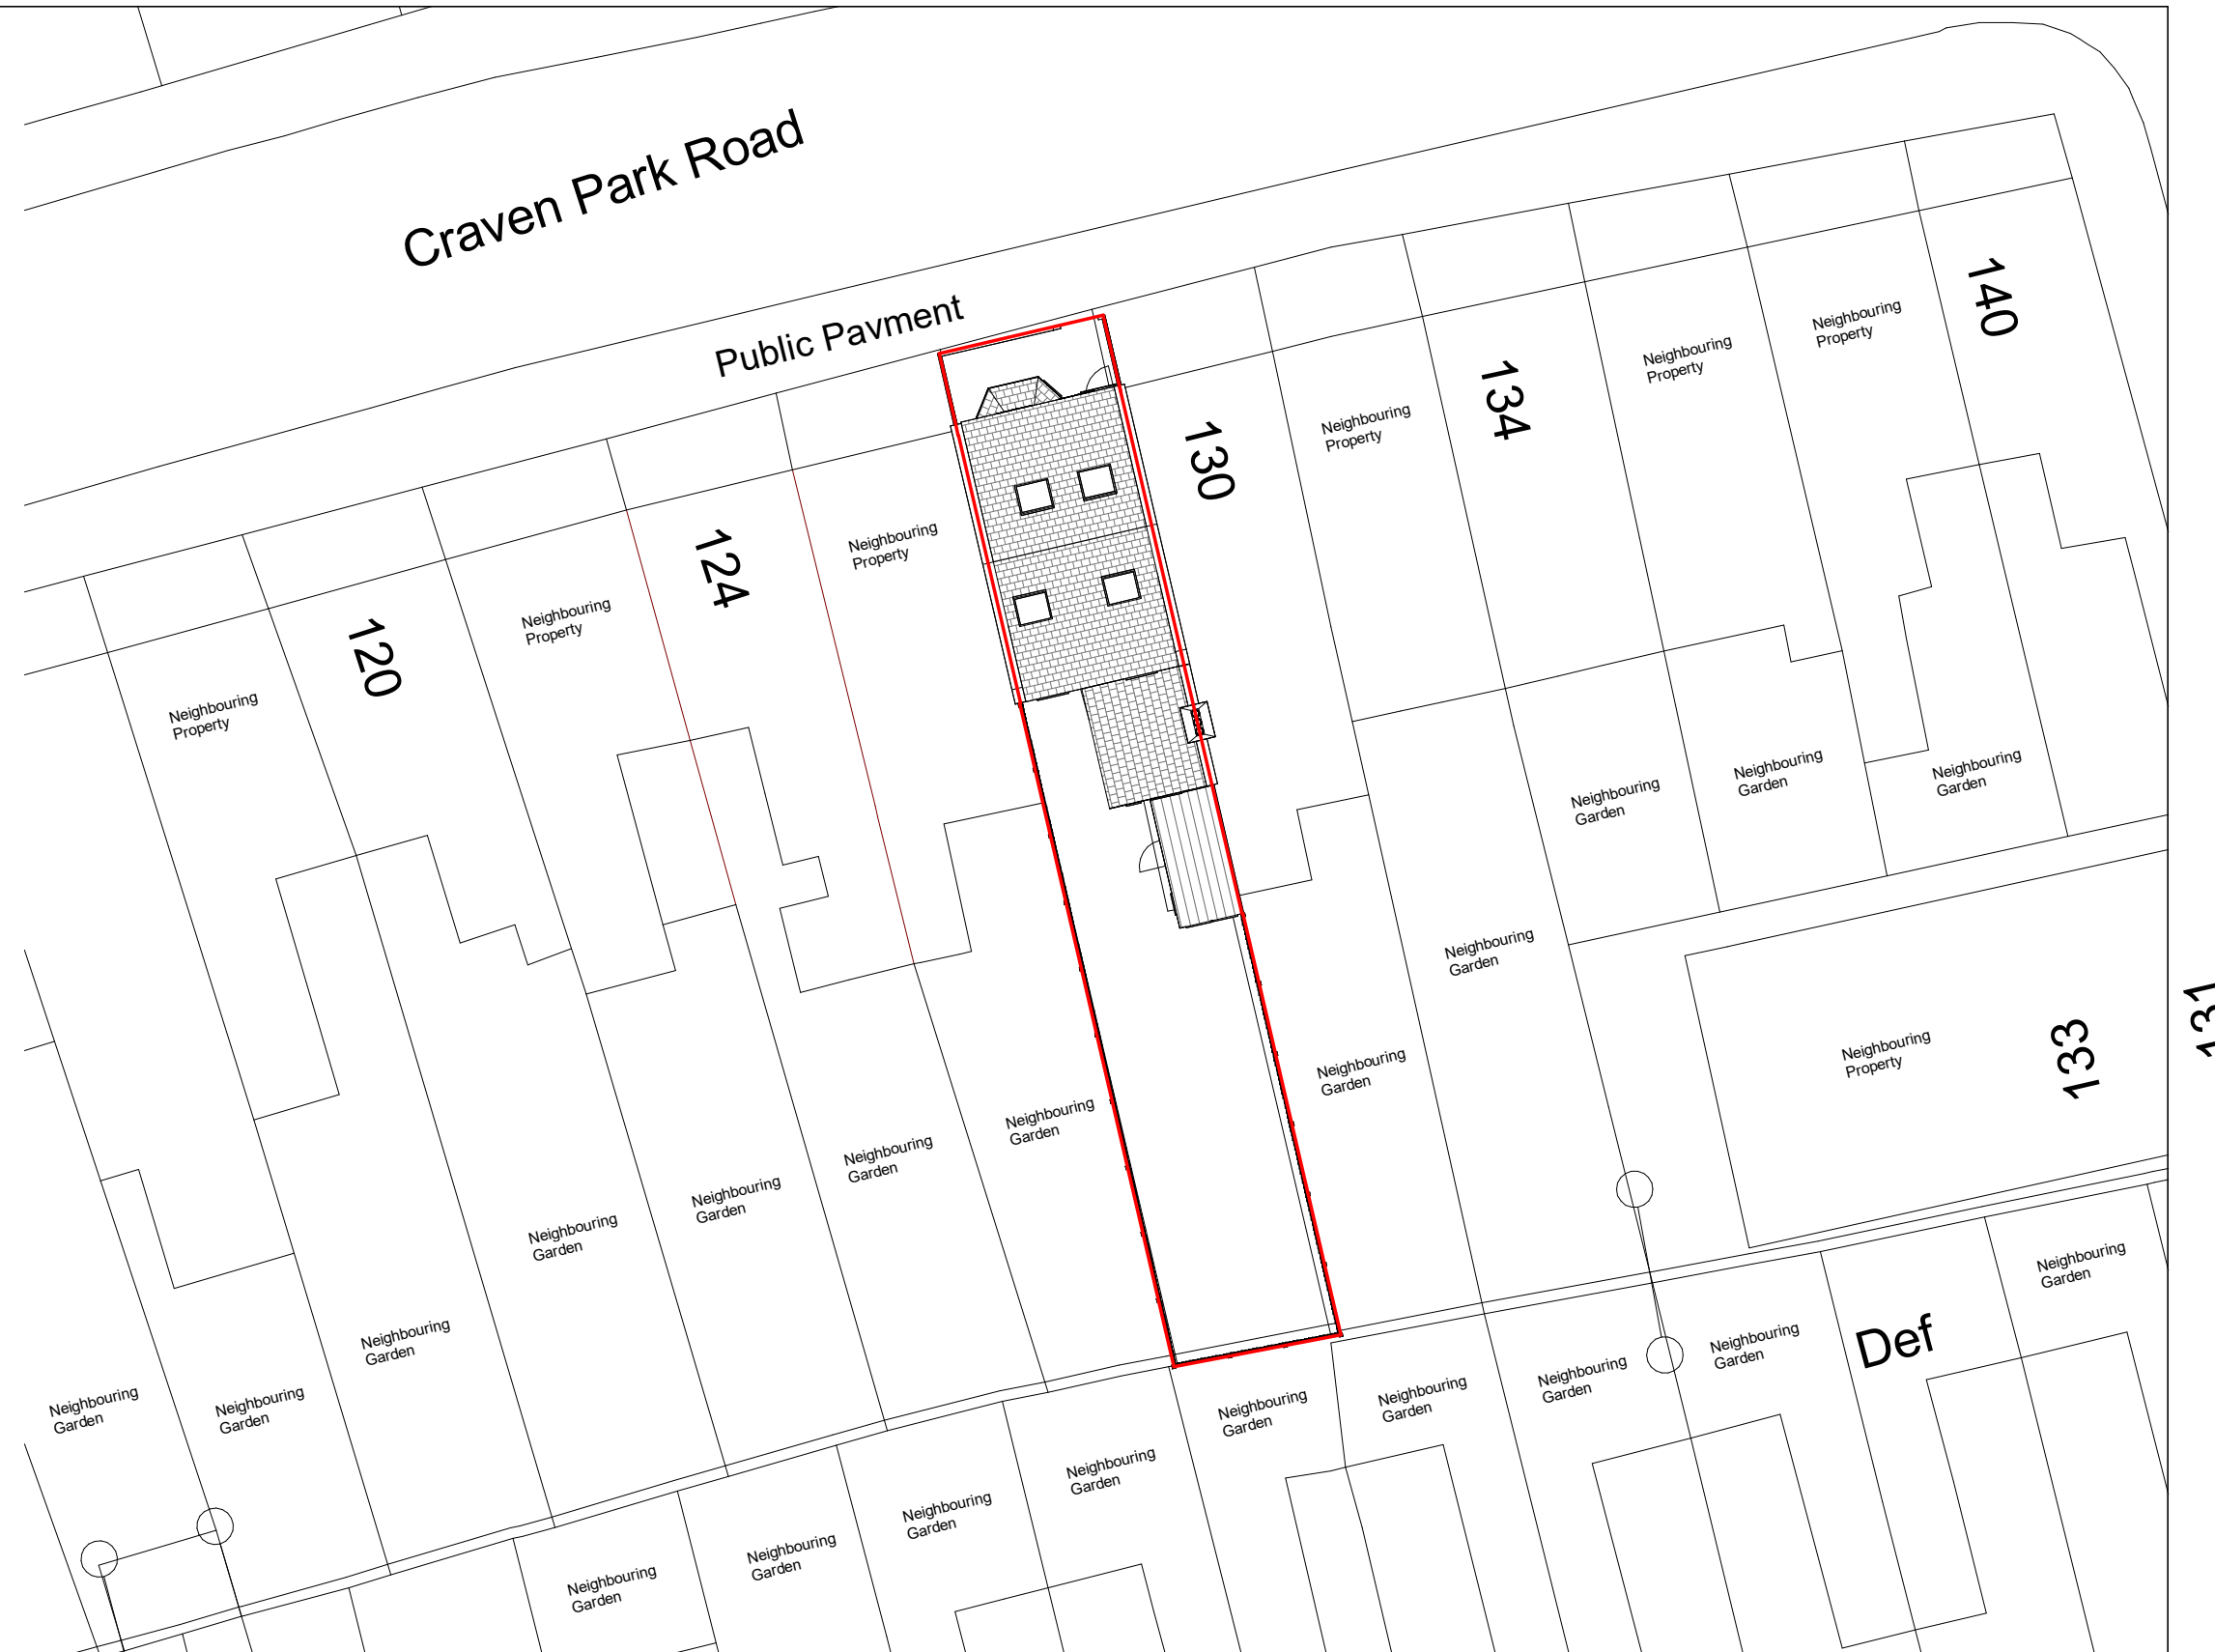

2 Location Plan
1 : 200

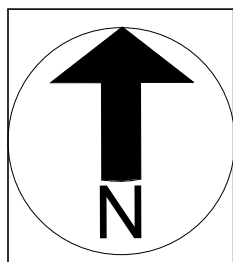

NOTES:
CONTRACTORS MUST VERIFY ALL DIMENSIONS AT THE SITE BEFORE COMENCING ANY WORK.
NO CONSTRUCTION WORK BEFORE BUILDING CONTROL APPROVEL AND STRUCTURAL ENGINEER CONFIRMATION.
ANY DISCREPANCIES TO BE REPORTED TO GRIDKUNE.
ALL DRAWINGS ARE TO BE READ IN CONJUNCTION WITH ALL RELEVANT DRAWINGS AND SPECIFICATIONS.


Rev	Description	Date
A		

PROJECT TITLE 128 Craven Park Road N15 6AB			DRAWING TITLE Proposed Location Plan & OS Map		
			CLIENT Mr Aj Sumal		
Date May 2023	Project number 7188	DRWAING NUMBER PR - L001	Scale (@ A3) As indicated	Drawn by Abraham D	


Craven Park Road

124

130

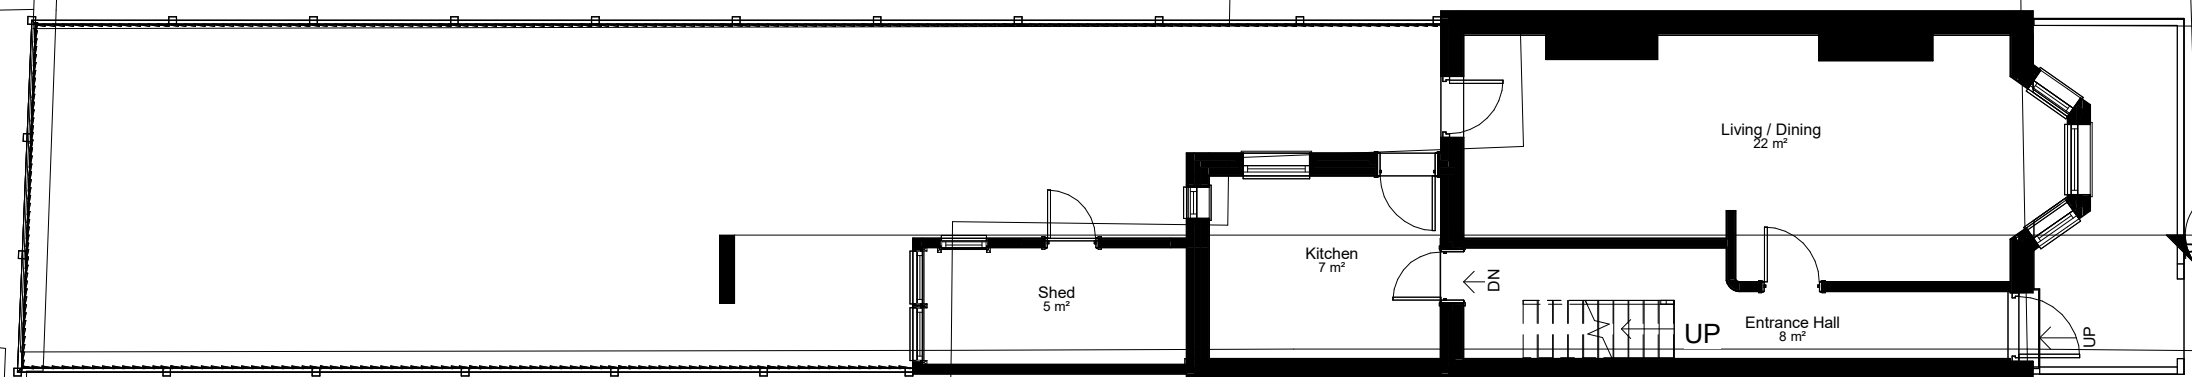

1
PR - S001

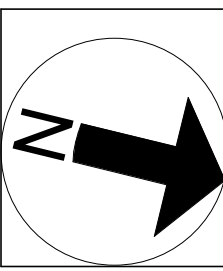

NOTES:
CONTRACTORS MUST VERIFY ALL DIMENSIONS
AT THE
SITE BEFORE COMENCING ANY WORK.


NO CONSTRUCTION WORK BEFORE BUILDING
CONTROL
APPROVAL AND STRUCTURAL ENGINEER
CONFIRMATION.

ANY DISCREPANCIES TO BE REPORTED TO
GRIDKUNE.
ALL DRAWINGS ARE TO BE READ IN
CONJUNCTION WITH
ALL RELEVANT DRAWINGS AND
SPECIFICATIONS.


Rev	Description	Date
A		

PROJECT TITLE 128 Craven Park Road N15 6AB			DRAWING TITLE Proposed Ground Floor		
			CLIENT Mr Aj Sumal		
Date May 2023	Project number 7188	DRWAING NUMBER PR - P001	Scale (@ A3) 1 : 100	Drawn by Abraham D	

Craven Park Road

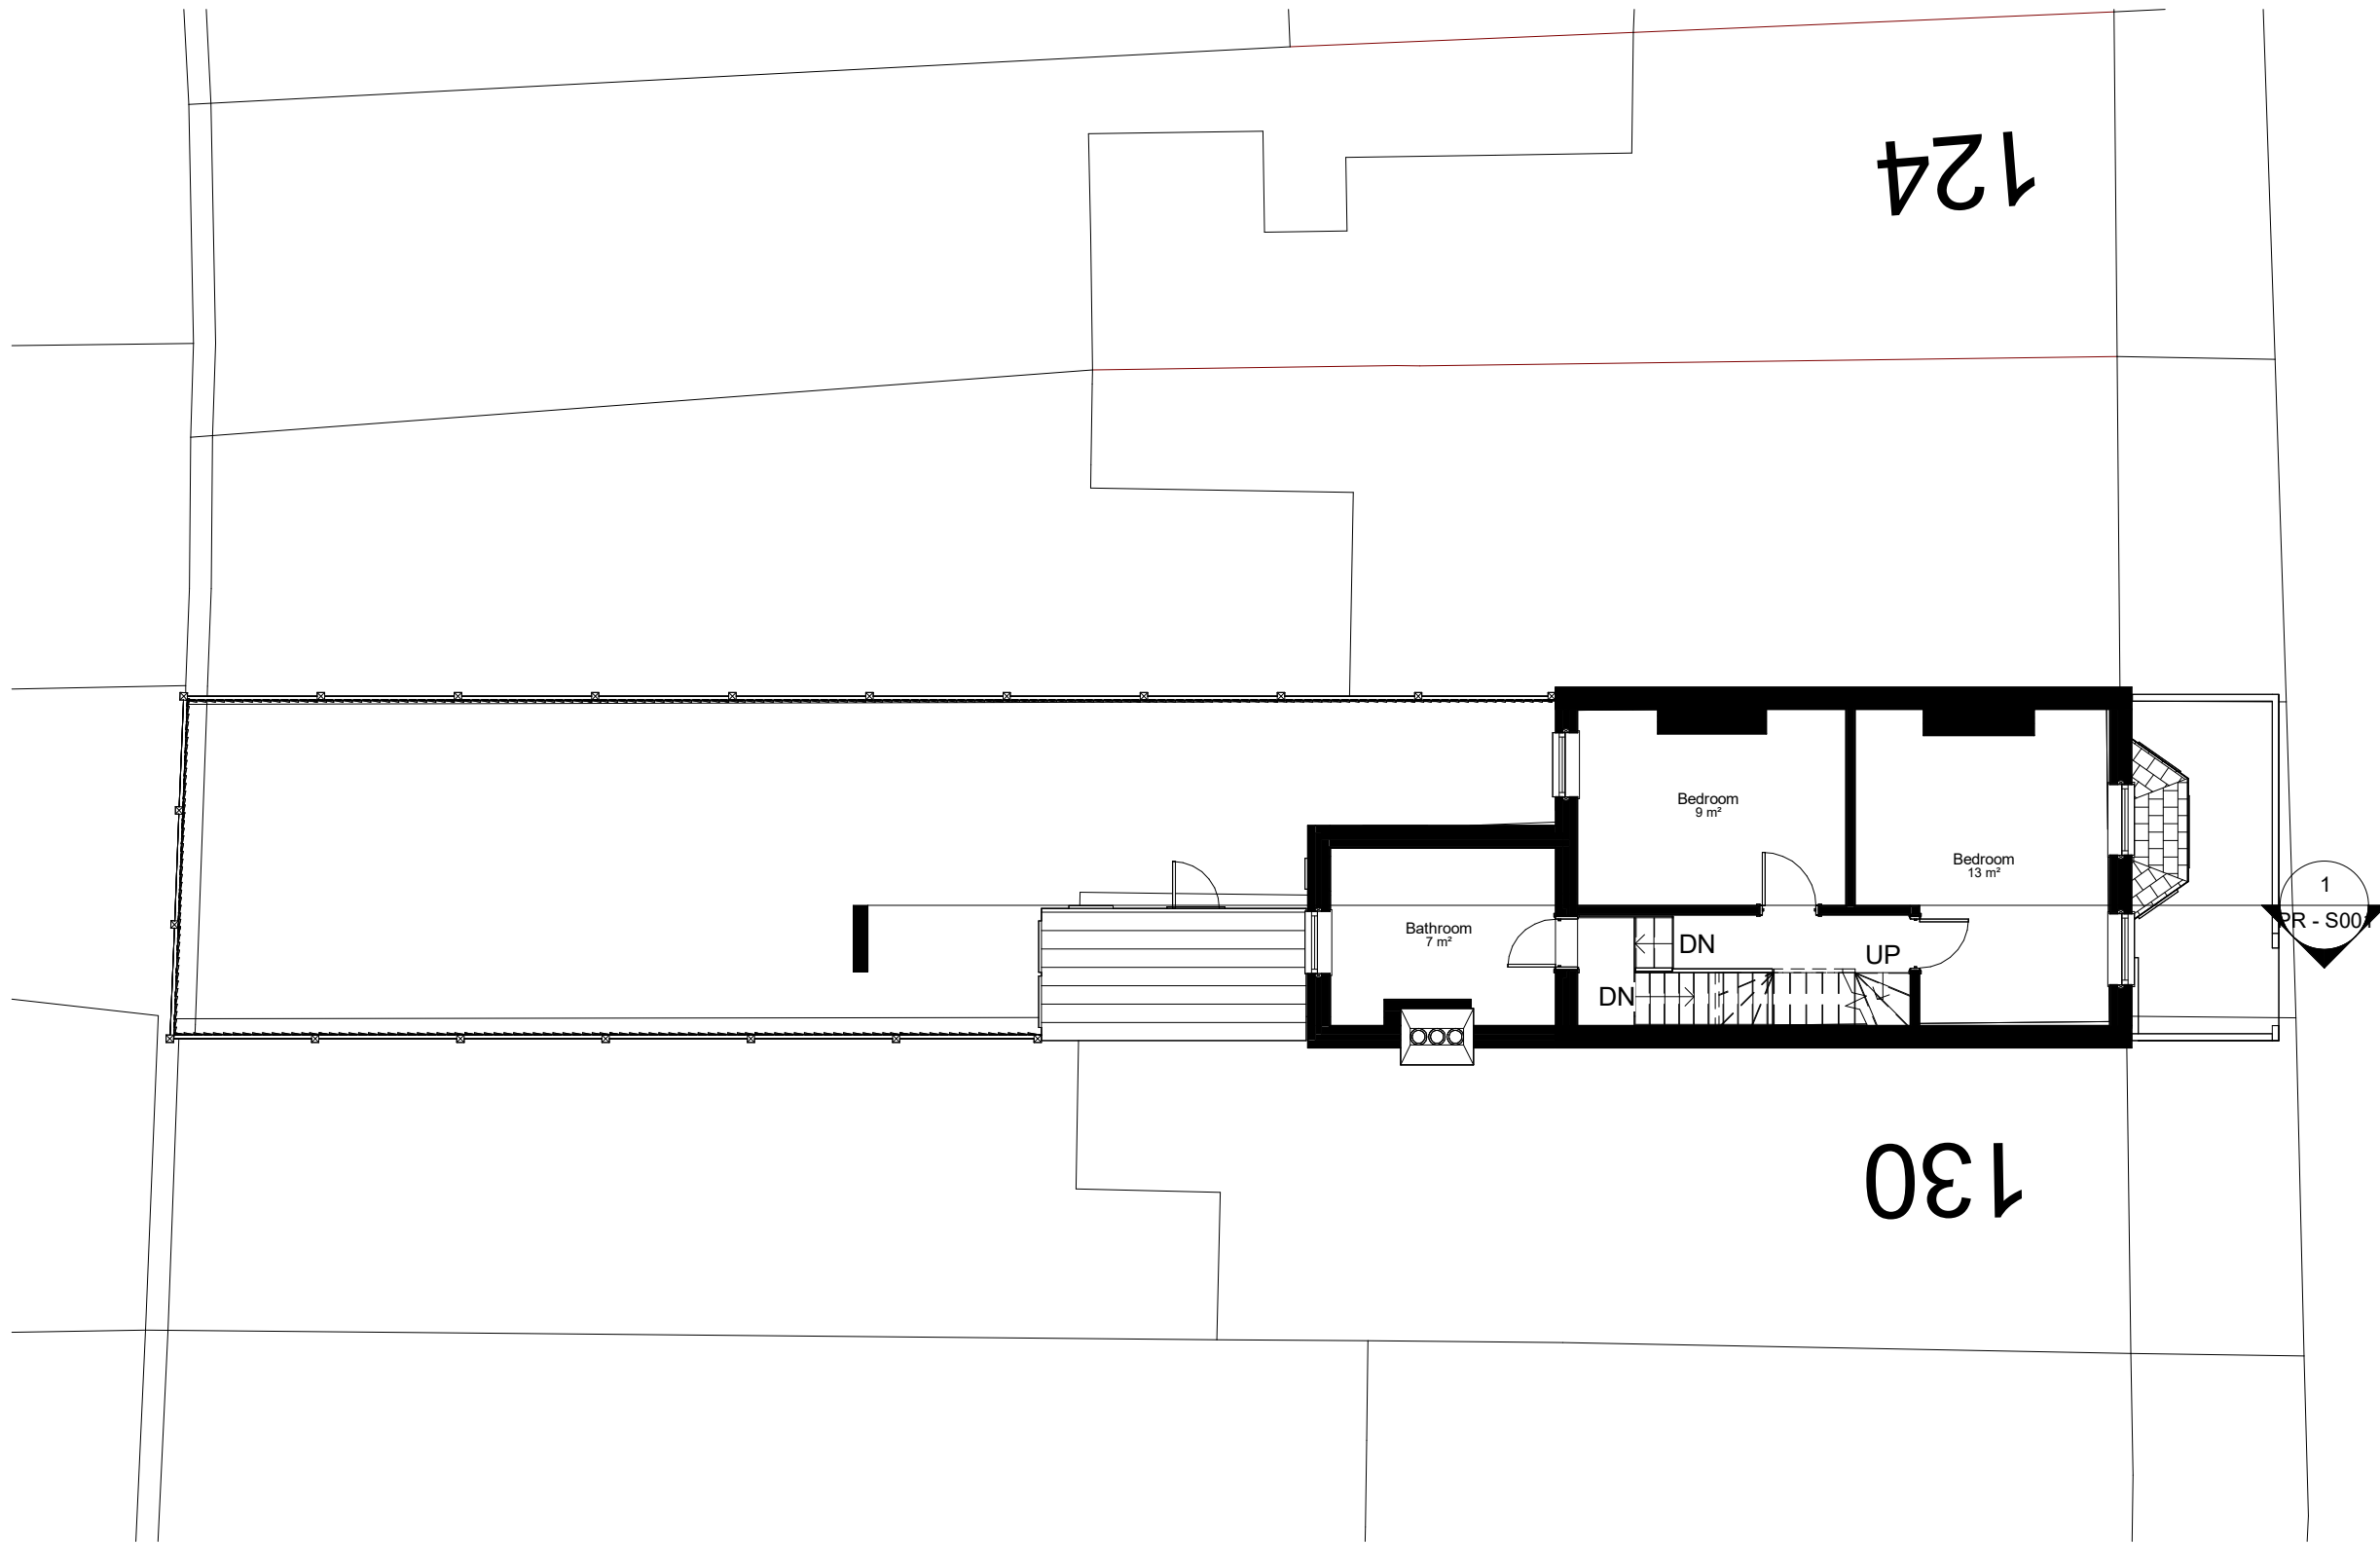

1
PR - S001

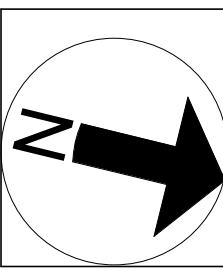

NOTES.
CONTRACTORS MUST VERIFY ALL DIMENSIONS
AT THE
SITE BEFORE COMENCING ANY WORK.




NO CONSTRUCTION WORK BEFORE BUILDING
CONTROL
APPROVAL AND STRUCTURAL ENGINEER
CONFIRMATION.

ANY DISCREPANCIES TO BE REPORTED TO
GRIDKUNE.
ALL DRAWINGS ARE TO BE READ IN
CONJUNCTION WITH
ALL RELEVANT DRAWINGS AND
SPECIFICATIONS.

Rev	Description	Date
A		

PROJECT TITLE 128 Craven Park Road N15 6AB			DRAWING TITLE Proposed First Floor		
			CLIENT Mr Aj Sumal		
Date May 2023	Project number 7188	DRWAING NUMBER PR - P002	Scale (@ A3) 1 : 100	Drawn by Abraham D	

Craven Park Road

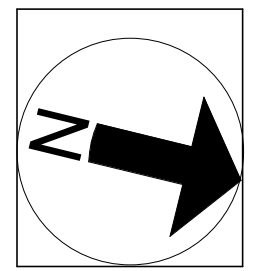 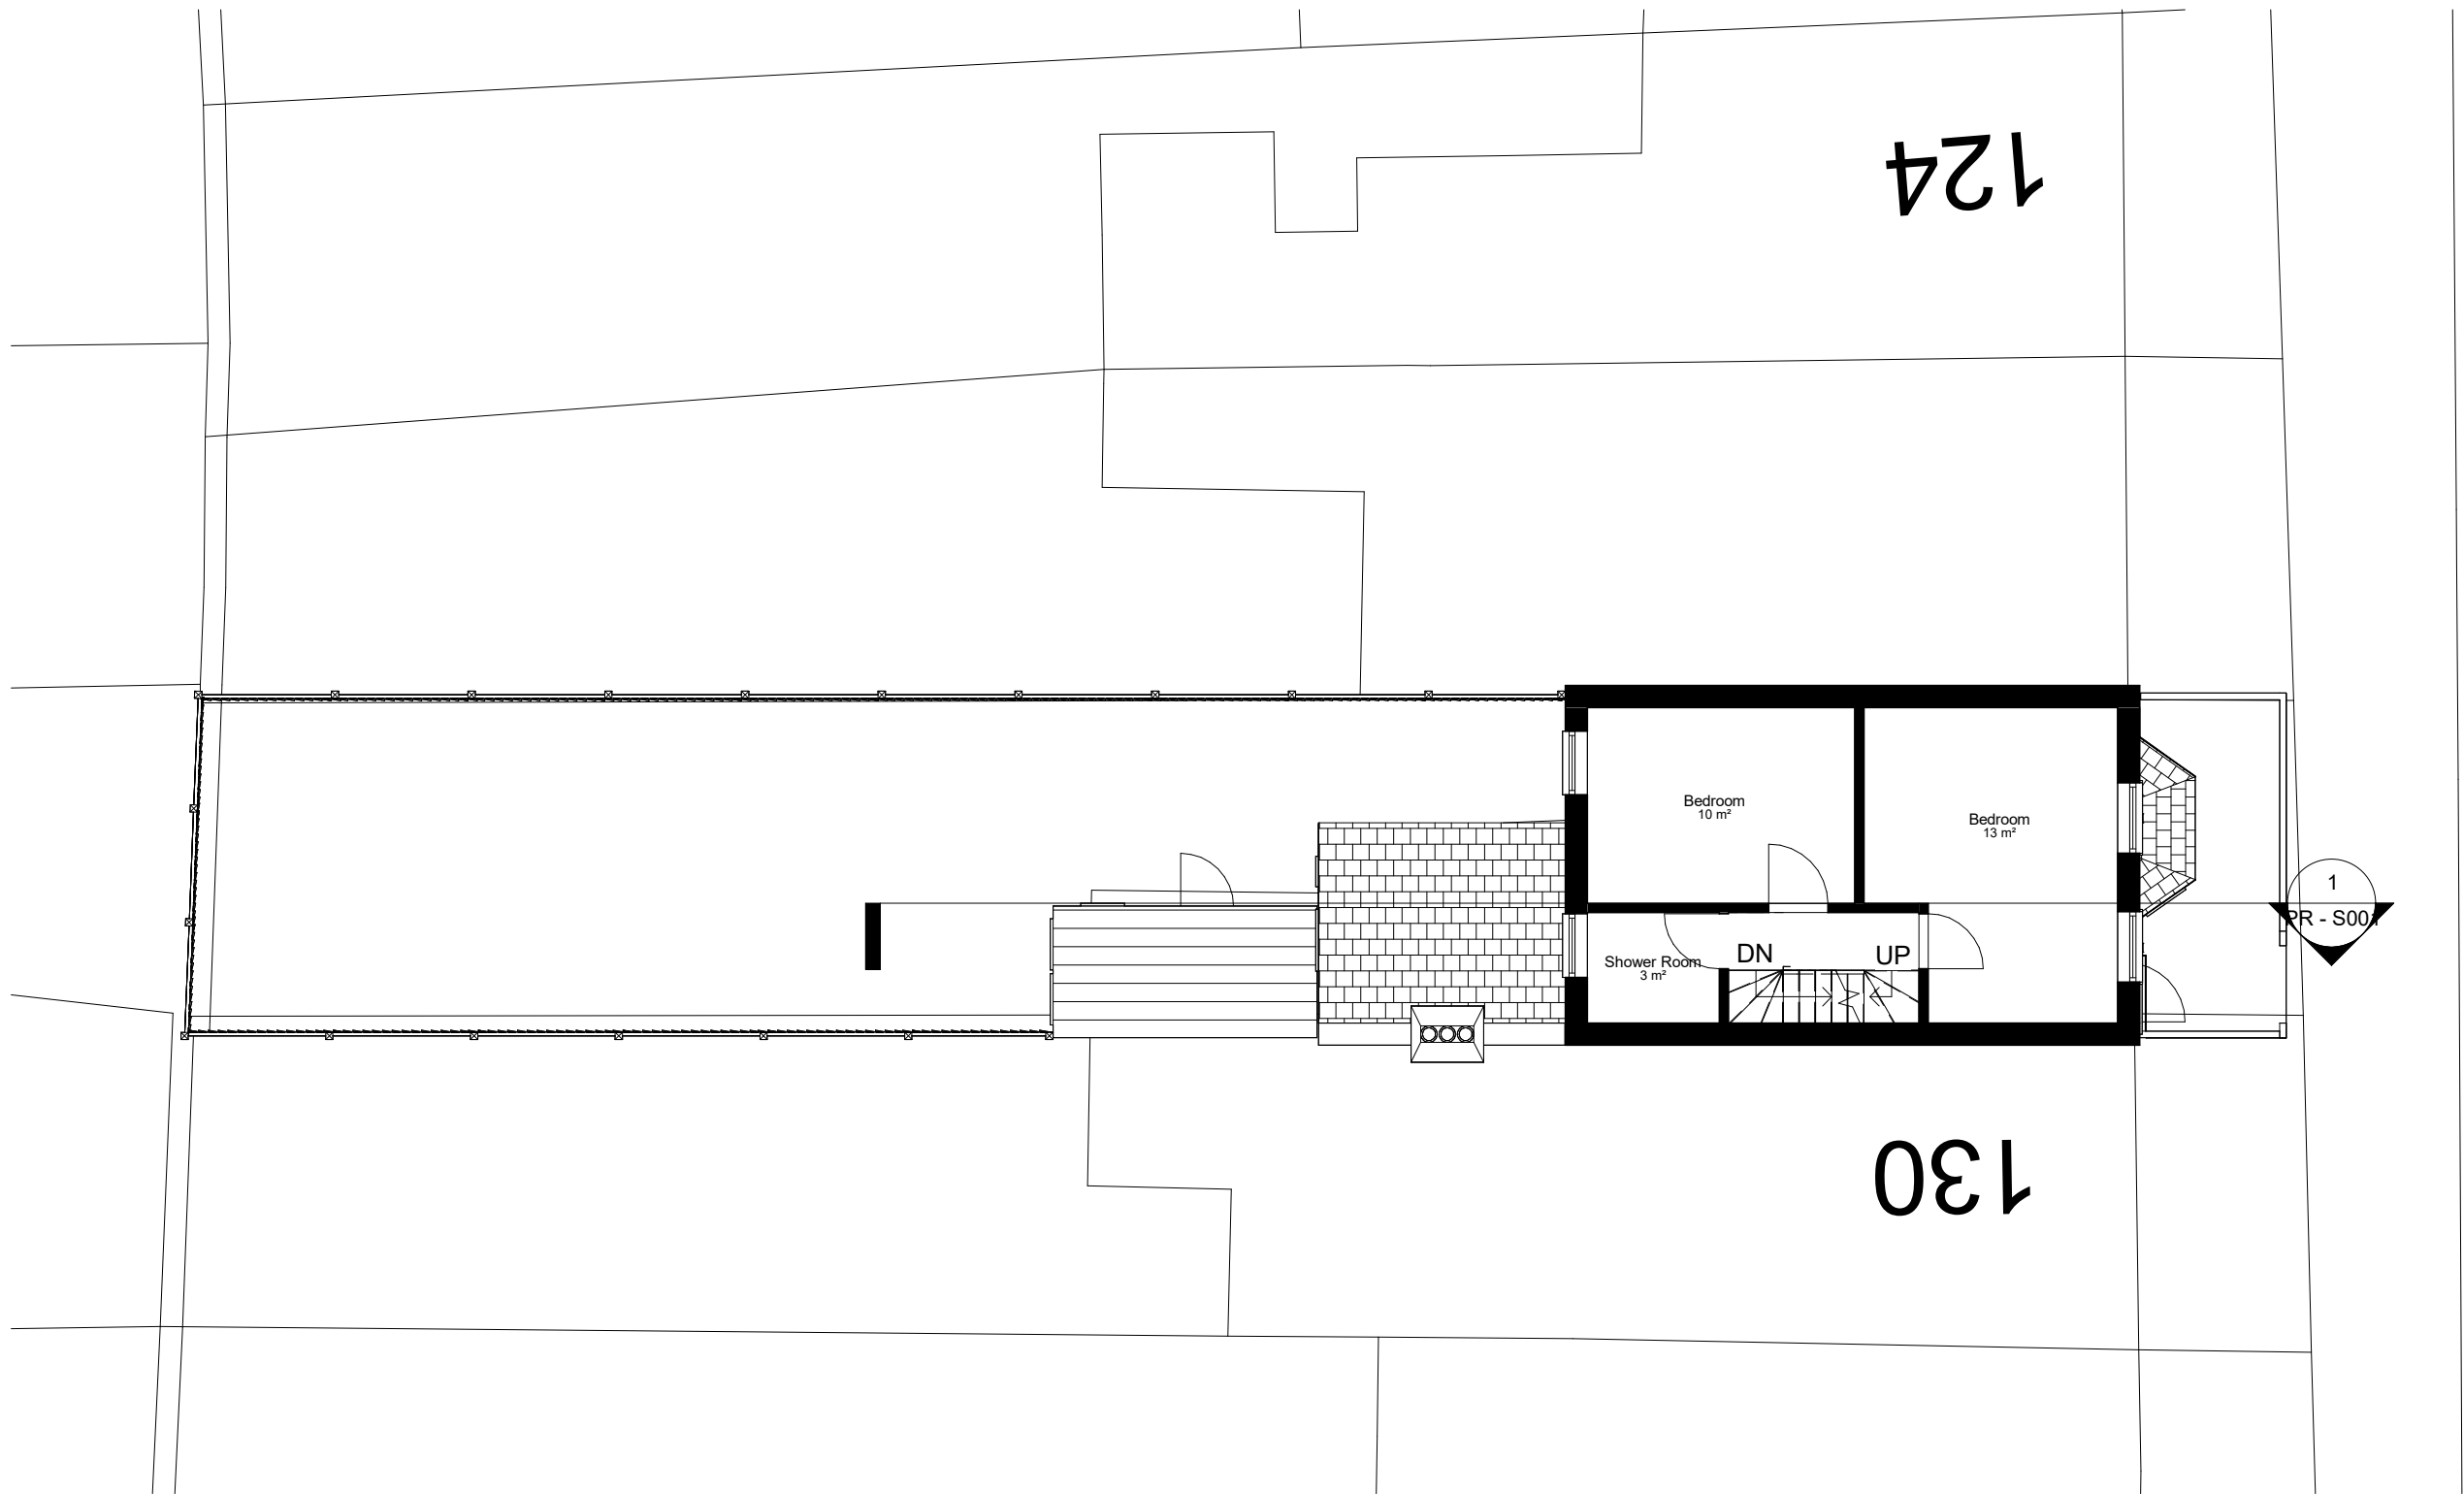

NOTES:
CONTRACTORS MUST VERIFY ALL DIMENSIONS AT THE SITE BEFORE COMENCING ANY WORK.
NO CONSTRUCTION WORK BEFORE BUILDING CONTROL APPROVAL AND STRUCTURAL ENGINEER CONFIRMATION.
ANY DISCREPANCIES TO BE REPORTED TO GRIDKUNE.
ALL DRAWINGS ARE TO BE READ IN CONJUNCTION WITH ALL RELEVANT DRAWINGS AND SPECIFICATIONS.

Rev	Description	Date
A		

PROJECT TITLE		
128 Craven Park Road N15 6AB		
Date	Project number	DRWAING NUMBER
May 2023	7188	PR - P003




DRAWING TITLE	
Proposed Second Floor	
CLIENT	Mr Aj Sumal
Scale (@ A3)	Drawn by
1 : 100	Abraham D



Craven Park Road


124

130

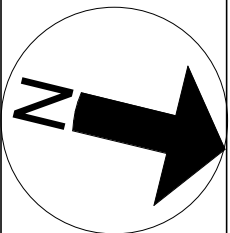  

NOTES:
CONTRACTORS MUST VERIFY ALL DIMENSIONS
AT THE
SITE BEFORE COMENCING ANY WORK.
NO CONSTRUCTION WORK BEFORE BUILDING
CONTROL
APPROVAL AND STRUCTURAL ENGINEER
CONFIRMATION.
ANY DISCREPANCIES TO BE REPORTED TO
GRIDKUNE.
ALL DRAWINGS ARE TO BE READ IN
CONJUNCTION WITH
ALL RELEVANT DRAWINGS AND
SPECIFICATIONS.




Rev	Description	Date
A		

 PROJECT TITLE 128 Craven Park Road N15 6AB			DRAWING TITLE Proposed Loft Floor		
			CLIENT Mr Aj Sumal		
Date May 2023	Project number 7188	DRWAING NUMBER PR - P004	Scale (@ A3) 1 : 100	Drawn by Abraham D	

Craven Park Road

124

130

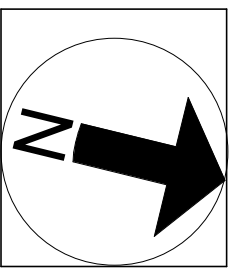 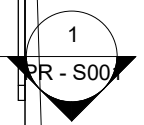

NOTES:
CONTRACTORS MUST VERIFY ALL DIMENSIONS AT THE SITE BEFORE COMENCING ANY WORK.
NO CONSTRUCTION WORK BEFORE BUILDING CONTROL APPROVAL AND STRUCTURAL ENGINEER CONFIRMATION.
ANY DISCREPANCIES TO BE REPORTED TO GRIDKUNE.
ALL DRAWINGS ARE TO BE READ IN CONJUNCTION WITH ALL RELEVANT DRAWINGS AND SPECIFICATIONS.

Rev	Description	Date
A		

PROJECT TITLE		
128 Craven Park Road N15 6AB		
Date	Project number	DRWAING NUMBER
May 2023	7188	PR - P005

DRAWING TITLE	
Proposed Roof Plan	
CLIENT	Mr Aj Sumal
Scale (@ A3)	Drawn by
1 : 100	Abraham D





Ridge Level
11310



Loft Level
8718



Second Floor
5860



First Floor
3002



Ground Floor
100




Road Level
0



Proposed windows to match existing

New windows to match existing

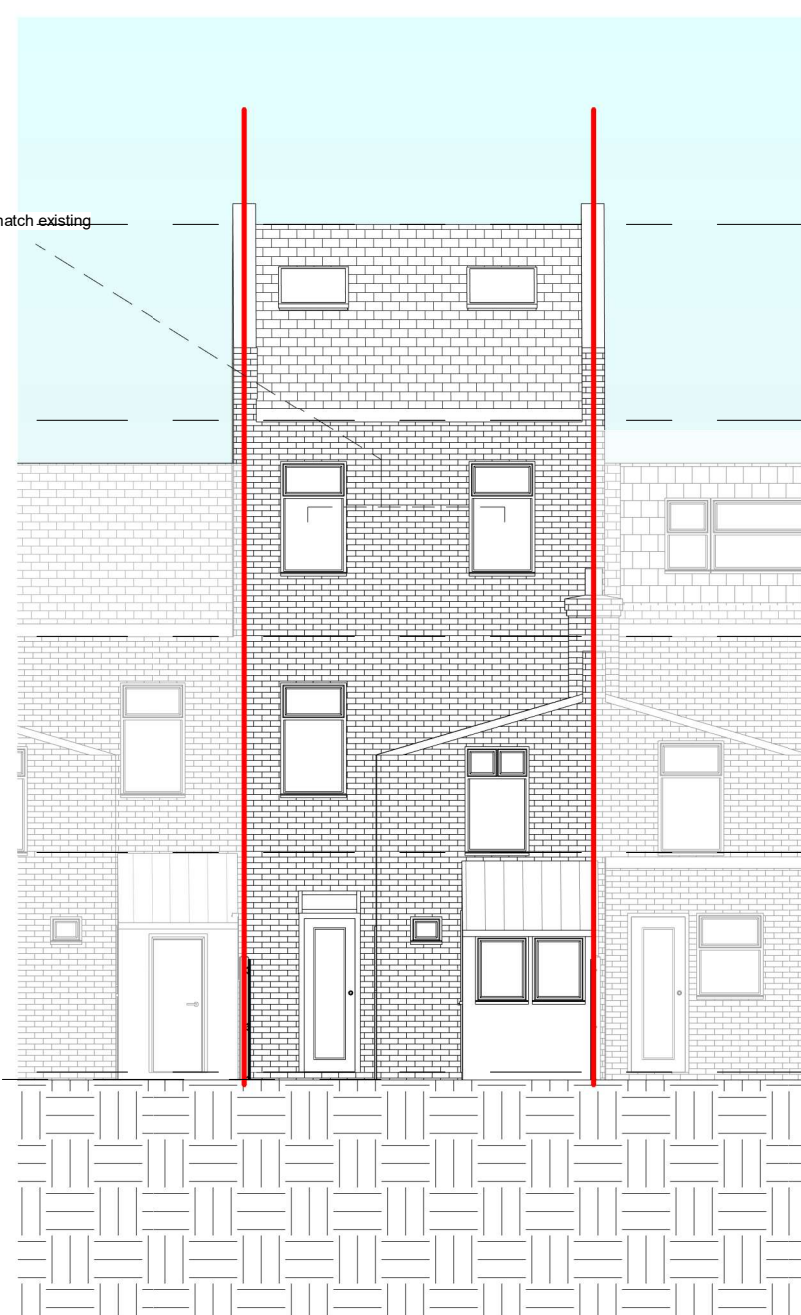

2

Front
1 : 100

1

Rear
1 : 100



NOTES:
CONTRACTORS MUST VERIFY ALL DIMENSIONS
AT THE
SITE BEFORE COMENCING ANY WORK.
NO CONSTRUCTION WORK BEFORE BUILDING
CONTROL
APPROVAL AND STRUCTURAL ENGINEER
CONFIRMATION.
ANY DISCREPANCIES TO BE REPORTED TO
GRIDKUNE.
ALL DRAWINGS ARE TO BE READ IN
CONJUNCTION WITH
ALL RELEVANT DRAWINGS AND
SPECIFICATIONS.

Rev	Description	Date
A		

PROJECT TITLE

128 Craven Park Road N15 6AB

Date
May 2023

Project number
7188

DRWAING NUMBER
PR - E001

DRAWING TITLE

Proposed Front & Rear Elevations


CLIENT

Mr Aj Sumal

Scale (@ A3)
1 : 100

Drawn by
Abraham D



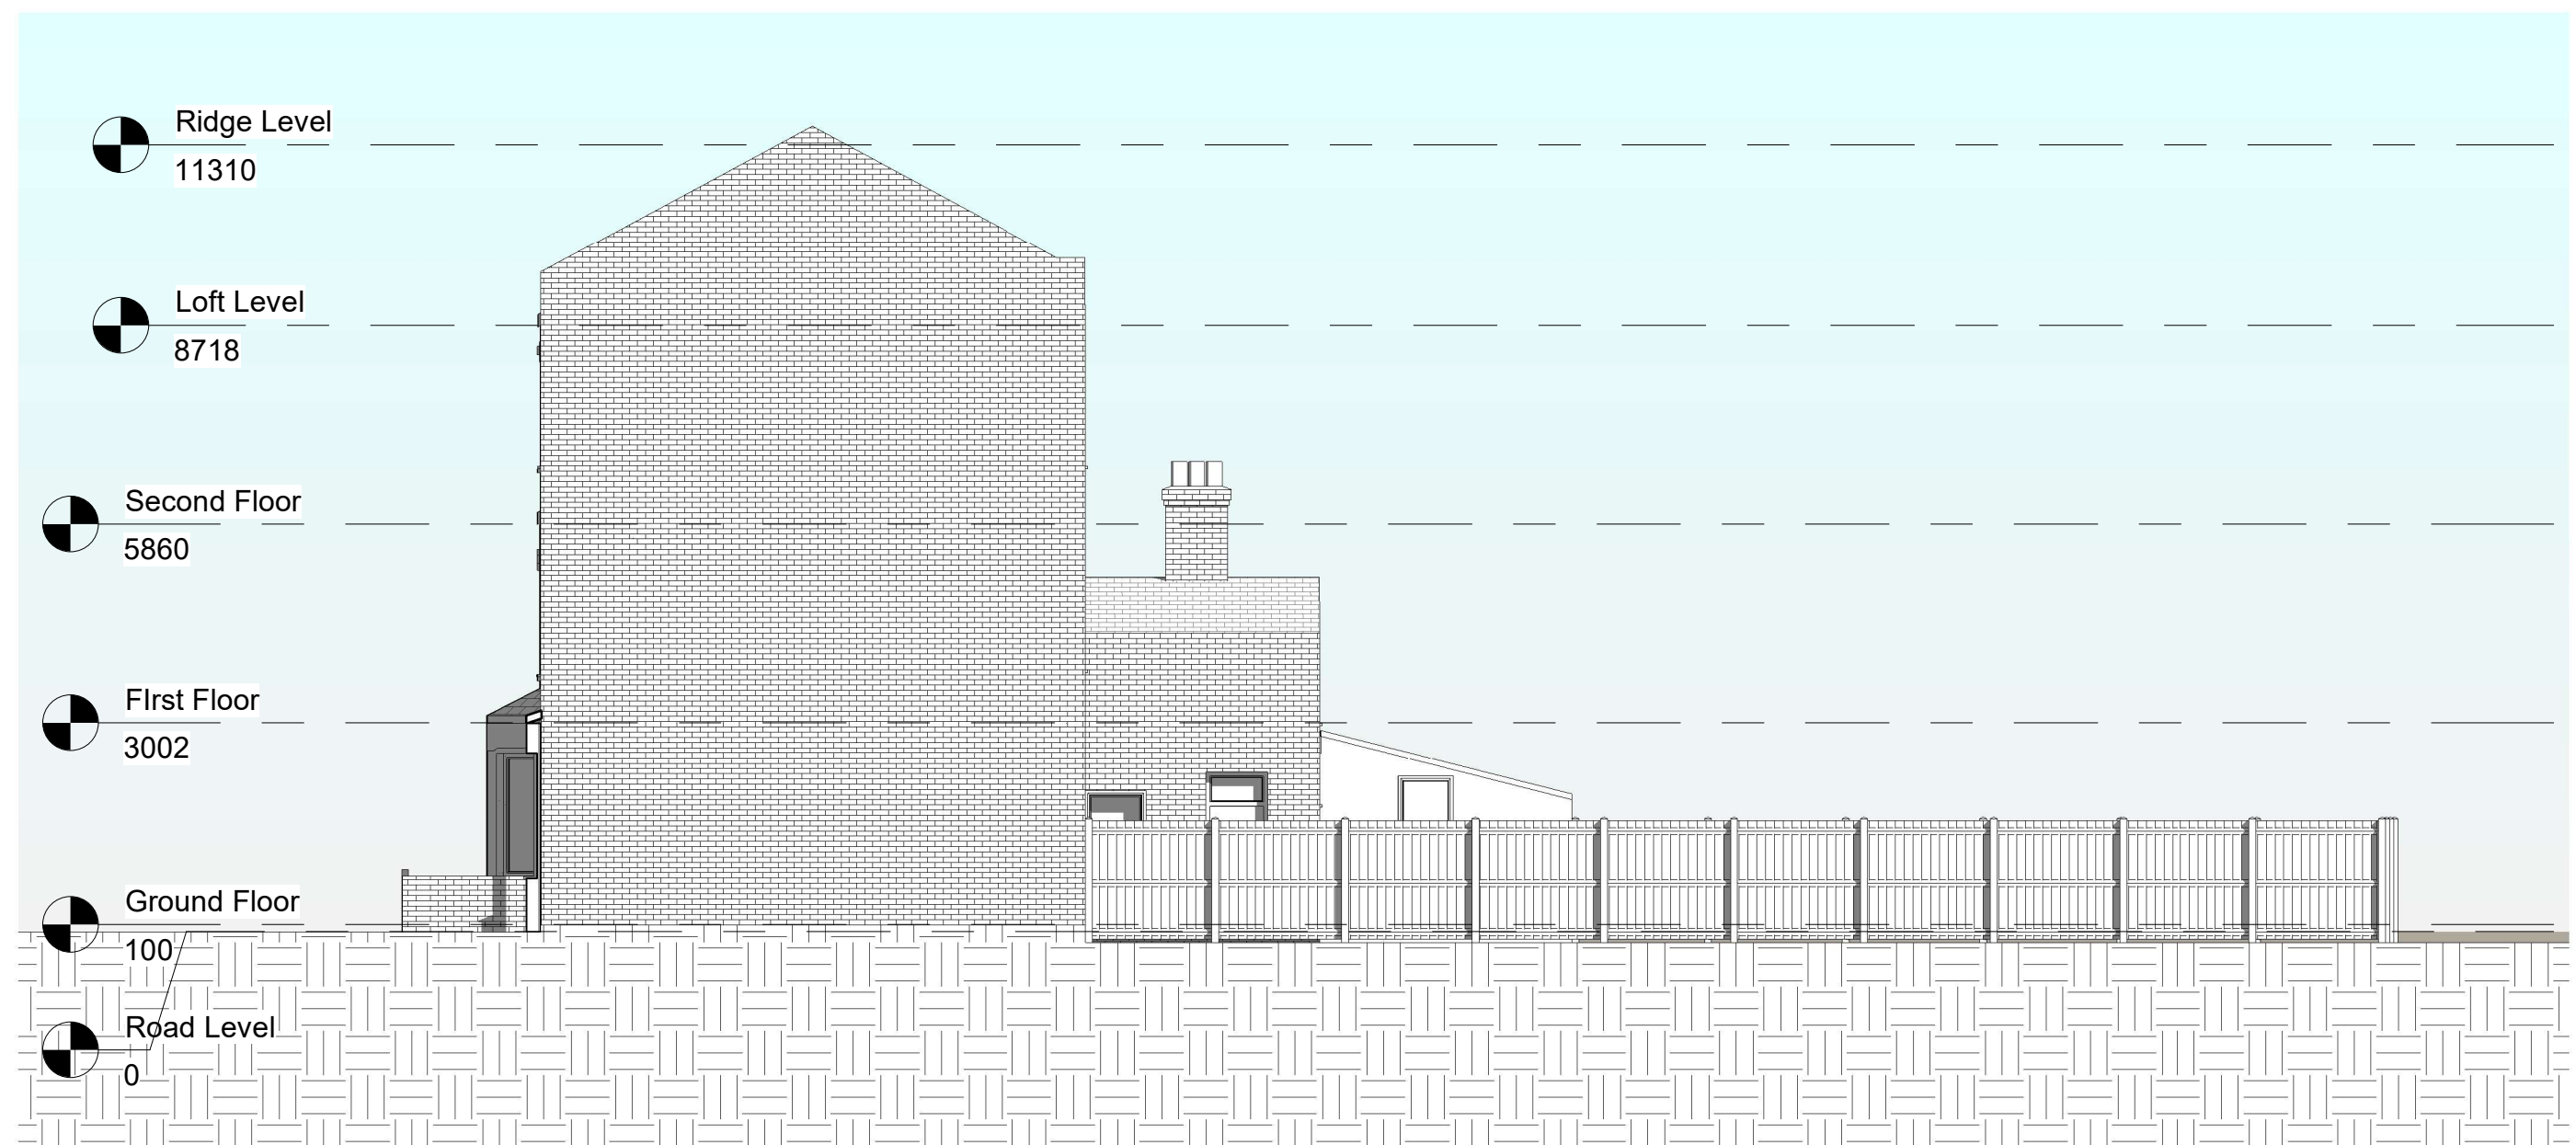

NOTES.
CONTRACTORS MUST VERIFY ALL DIMENSIONS
AT THE
SITE BEFORE COMMENCING ANY WORK.

NO CONSTRUCTION WORK BEFORE BUILDING
CONTROL
APPROVAL AND STRUCTURAL ENGINEER
CONFIRMATION.

ANY DISCREPANCIES TO BE REPORTED TO
GRIDKUNE.
ALL DRAWINGS ARE TO BE READ IN
CONJUNCTION WITH
ALL RELEVANT DRAWINGS AND
SPECIFICATIONS.

Rev	Description	Date
A		

PROJECT TITLE

128 Craven Park Road N15 6AB

Date
May 2023

Project number
7188

DRWAING NUMBER
PR - E003

DRAWING TITLE

Proposed Side Elevation


CLIENT

Mr Aj Sumal

Scale (@ A3)
1 : 100

Drawn by
Abraham D



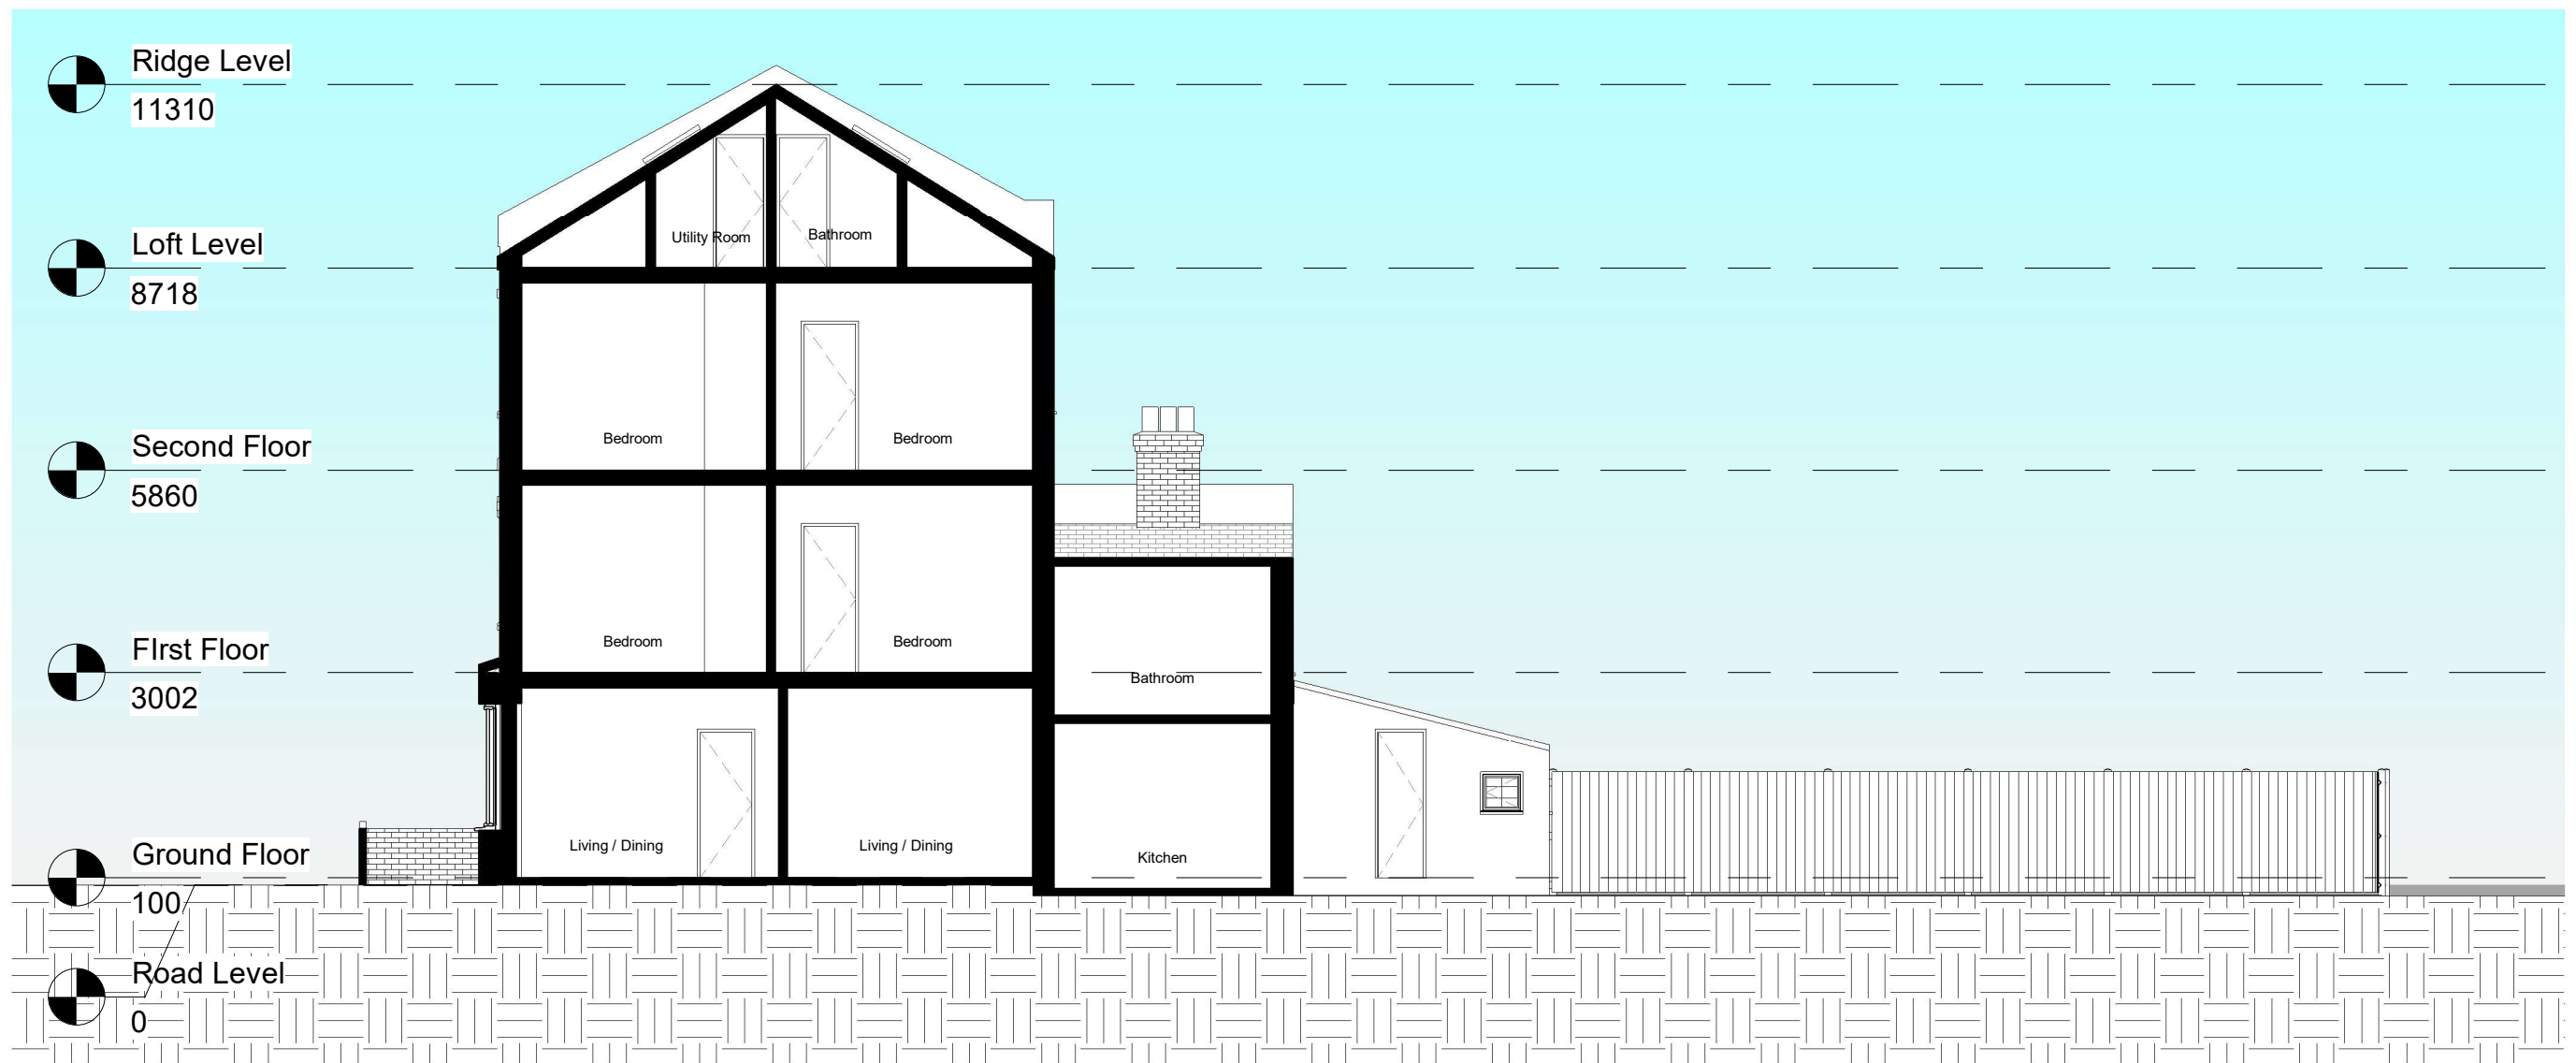

NOTES:
CONTRACTORS MUST VERIFY ALL DIMENSIONS
AT THE
SITE BEFORE COMENCING ANY WORK.
NO CONSTRUCTION WORK BEFORE BUILDING
CONTROL
APPROVAL AND STRUCTURAL ENGINEER
CONFIRMATION.
ANY DISCREPANCIES TO BE REPORTED TO
GRIDKUNE.
ALL DRAWINGS ARE TO BE READ IN
CONJUNCTION WITH
ALL RELEVANT DRAWINGS AND
SPECIFICATIONS.

Rev	Description	Date
A		

PROJECT TITLE

128 Craven Park Road N15 6AB

Date
May 2023

Project number
7188

DRWAING NUMBER
PR - S001

DRAWING TITLE

Proposed Section AA


CLIENT

Mr Aj Sumal

Scale (@ A3)
1 : 100

Drawn by
Abraham D



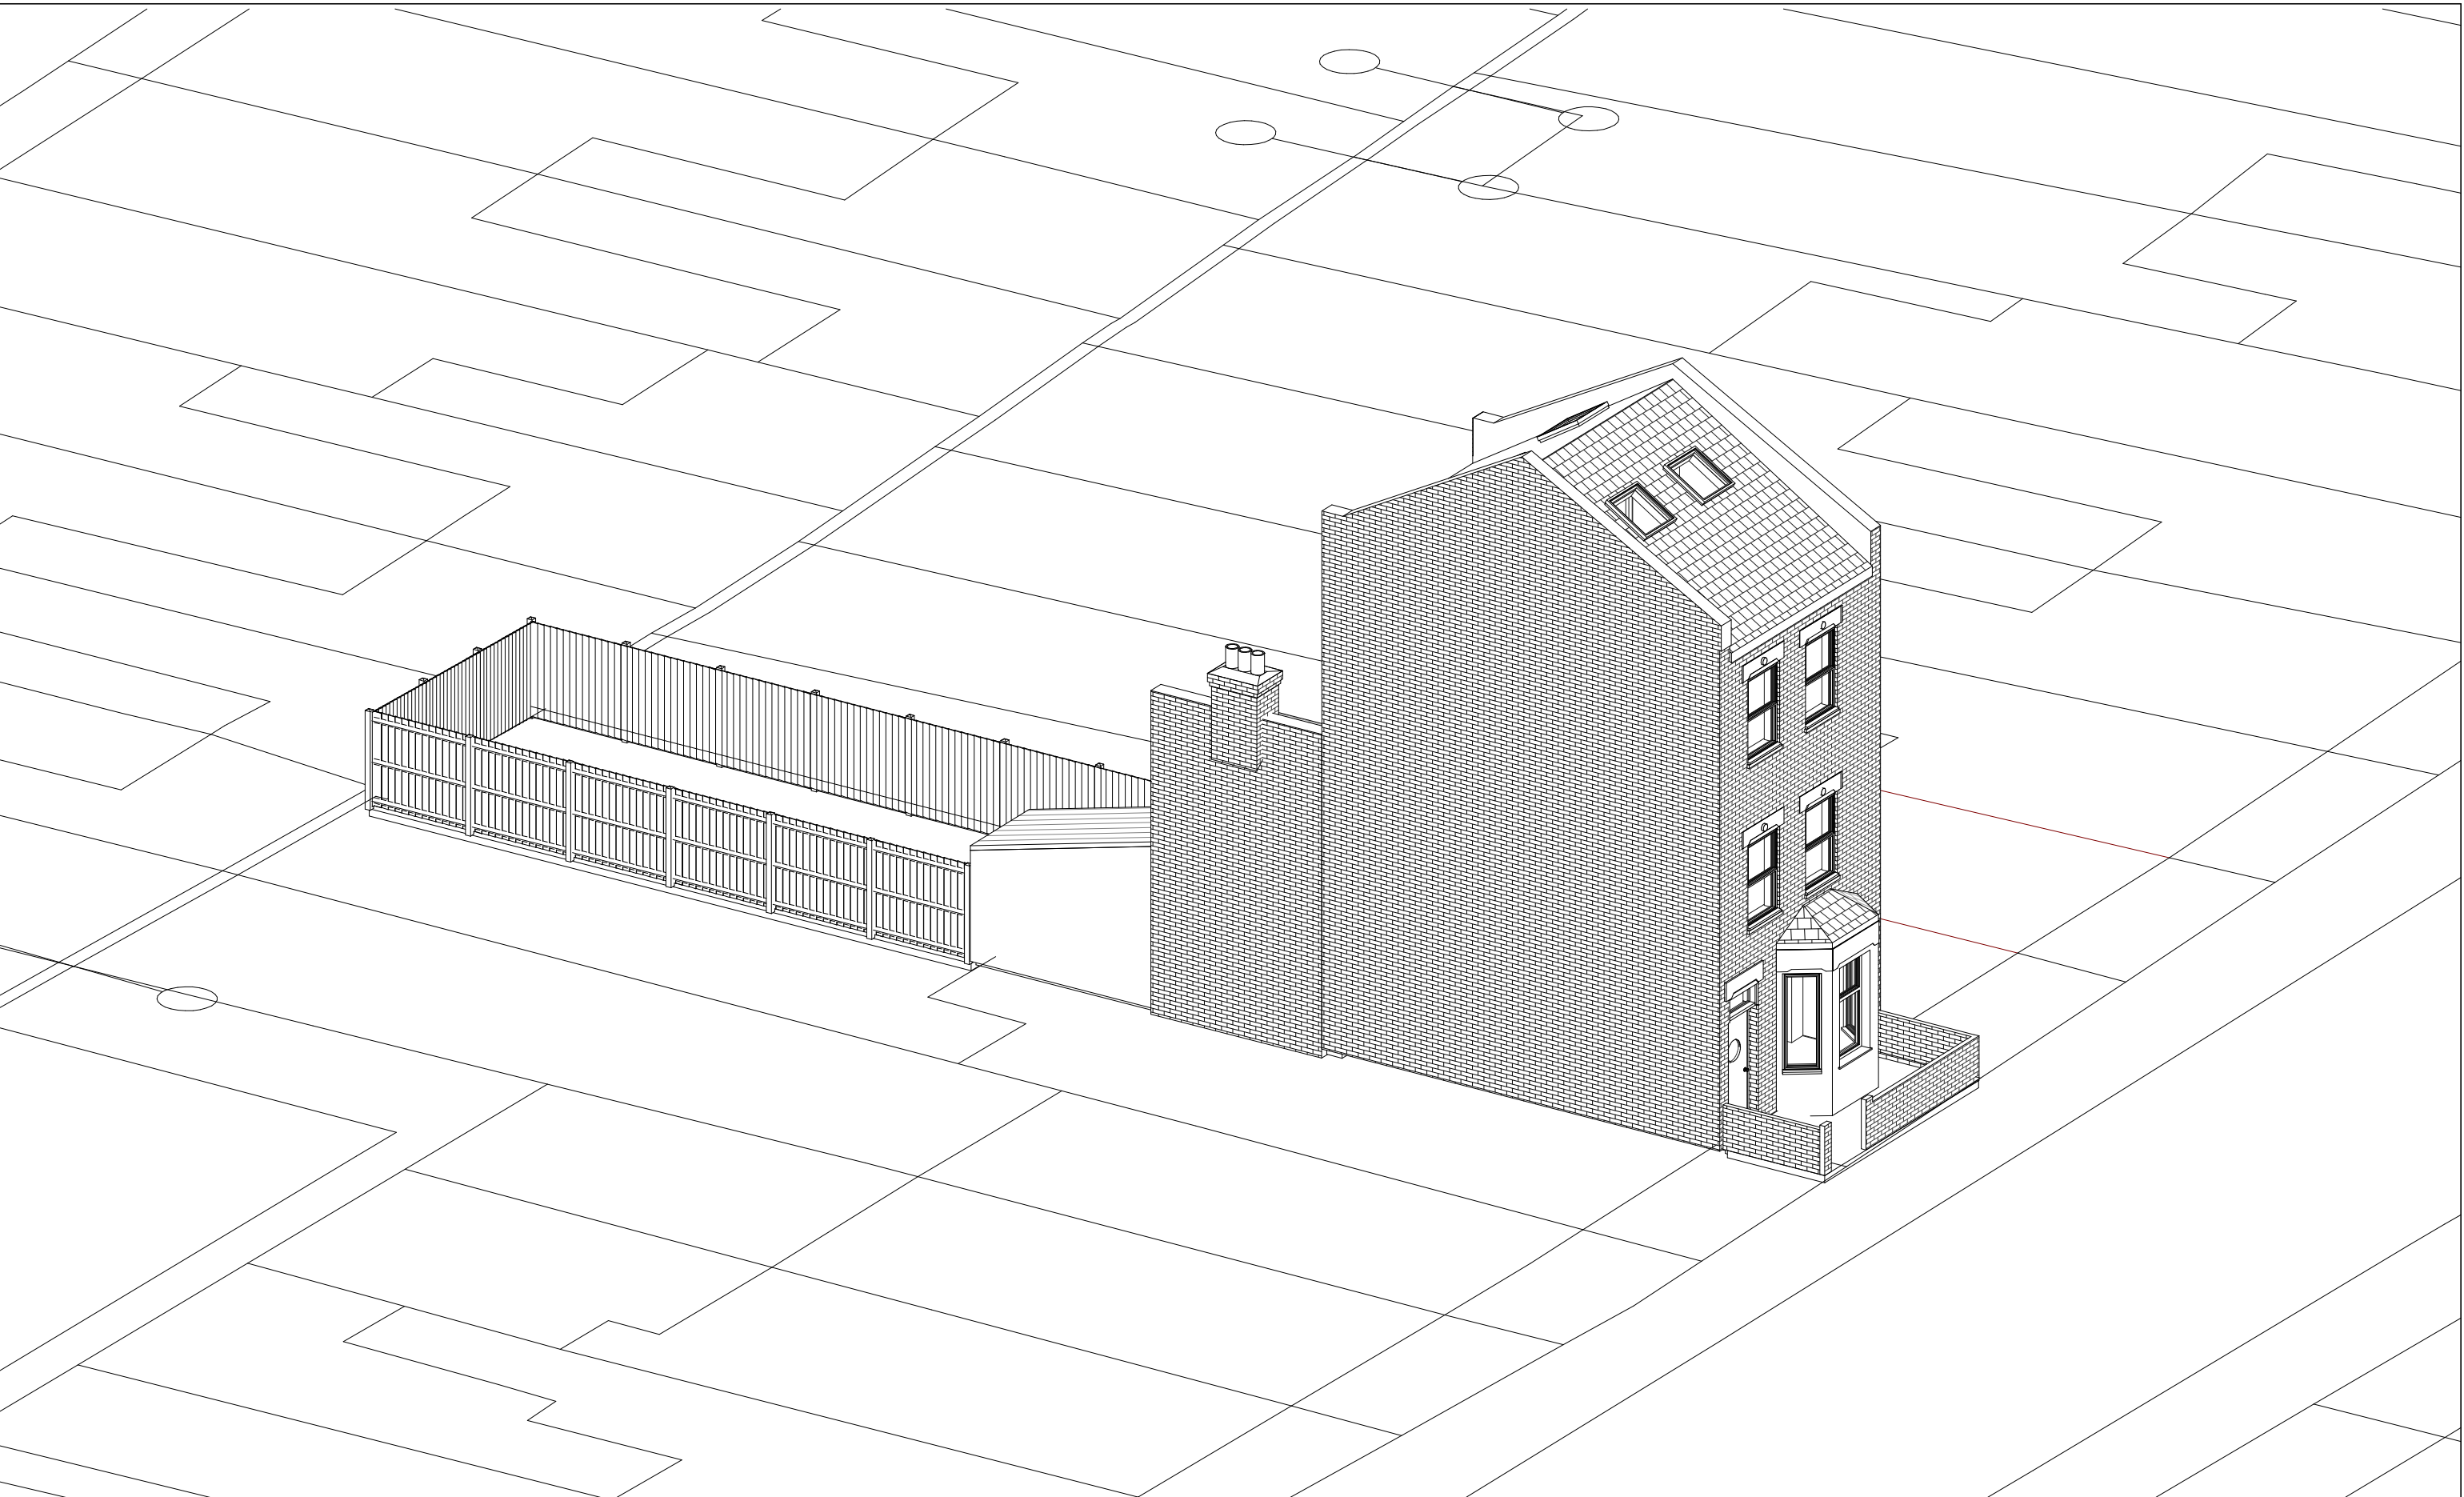

NOTES: CONTRACTORS MUST VERIFY ALL DIMENSIONS AT THE SITE BEFORE COMENCING ANY WORK. NO CONSTRUCTION WORK BEFORE BUILDING CONTROL APPROVAL AND STRUCTURAL ENGINEER CONFIRMATION. ANY DISCREPANCIES TO BE REPORTED TO GRIDKUNE. ALL DRAWINGS ARE TO BE READ IN CONJUNCTION WITH ALL RELEVANT DRAWINGS AND SPECIFICATIONS.	Rev	Description	Date	PROJECT TITLE			DRAWING TITLE		
	A			128 Craven Park Road N15 6AB			Proposed 3D		
							CLIENT		
							Mr Aj Sumal		
				Date	Project number	DRWAING NUMBER	Scale (@ A3)	Drawn by	
				May 2023	7188	PR - 3D		Abraham D	