


Existing property
CAD information and
dimensions supplied by
SE

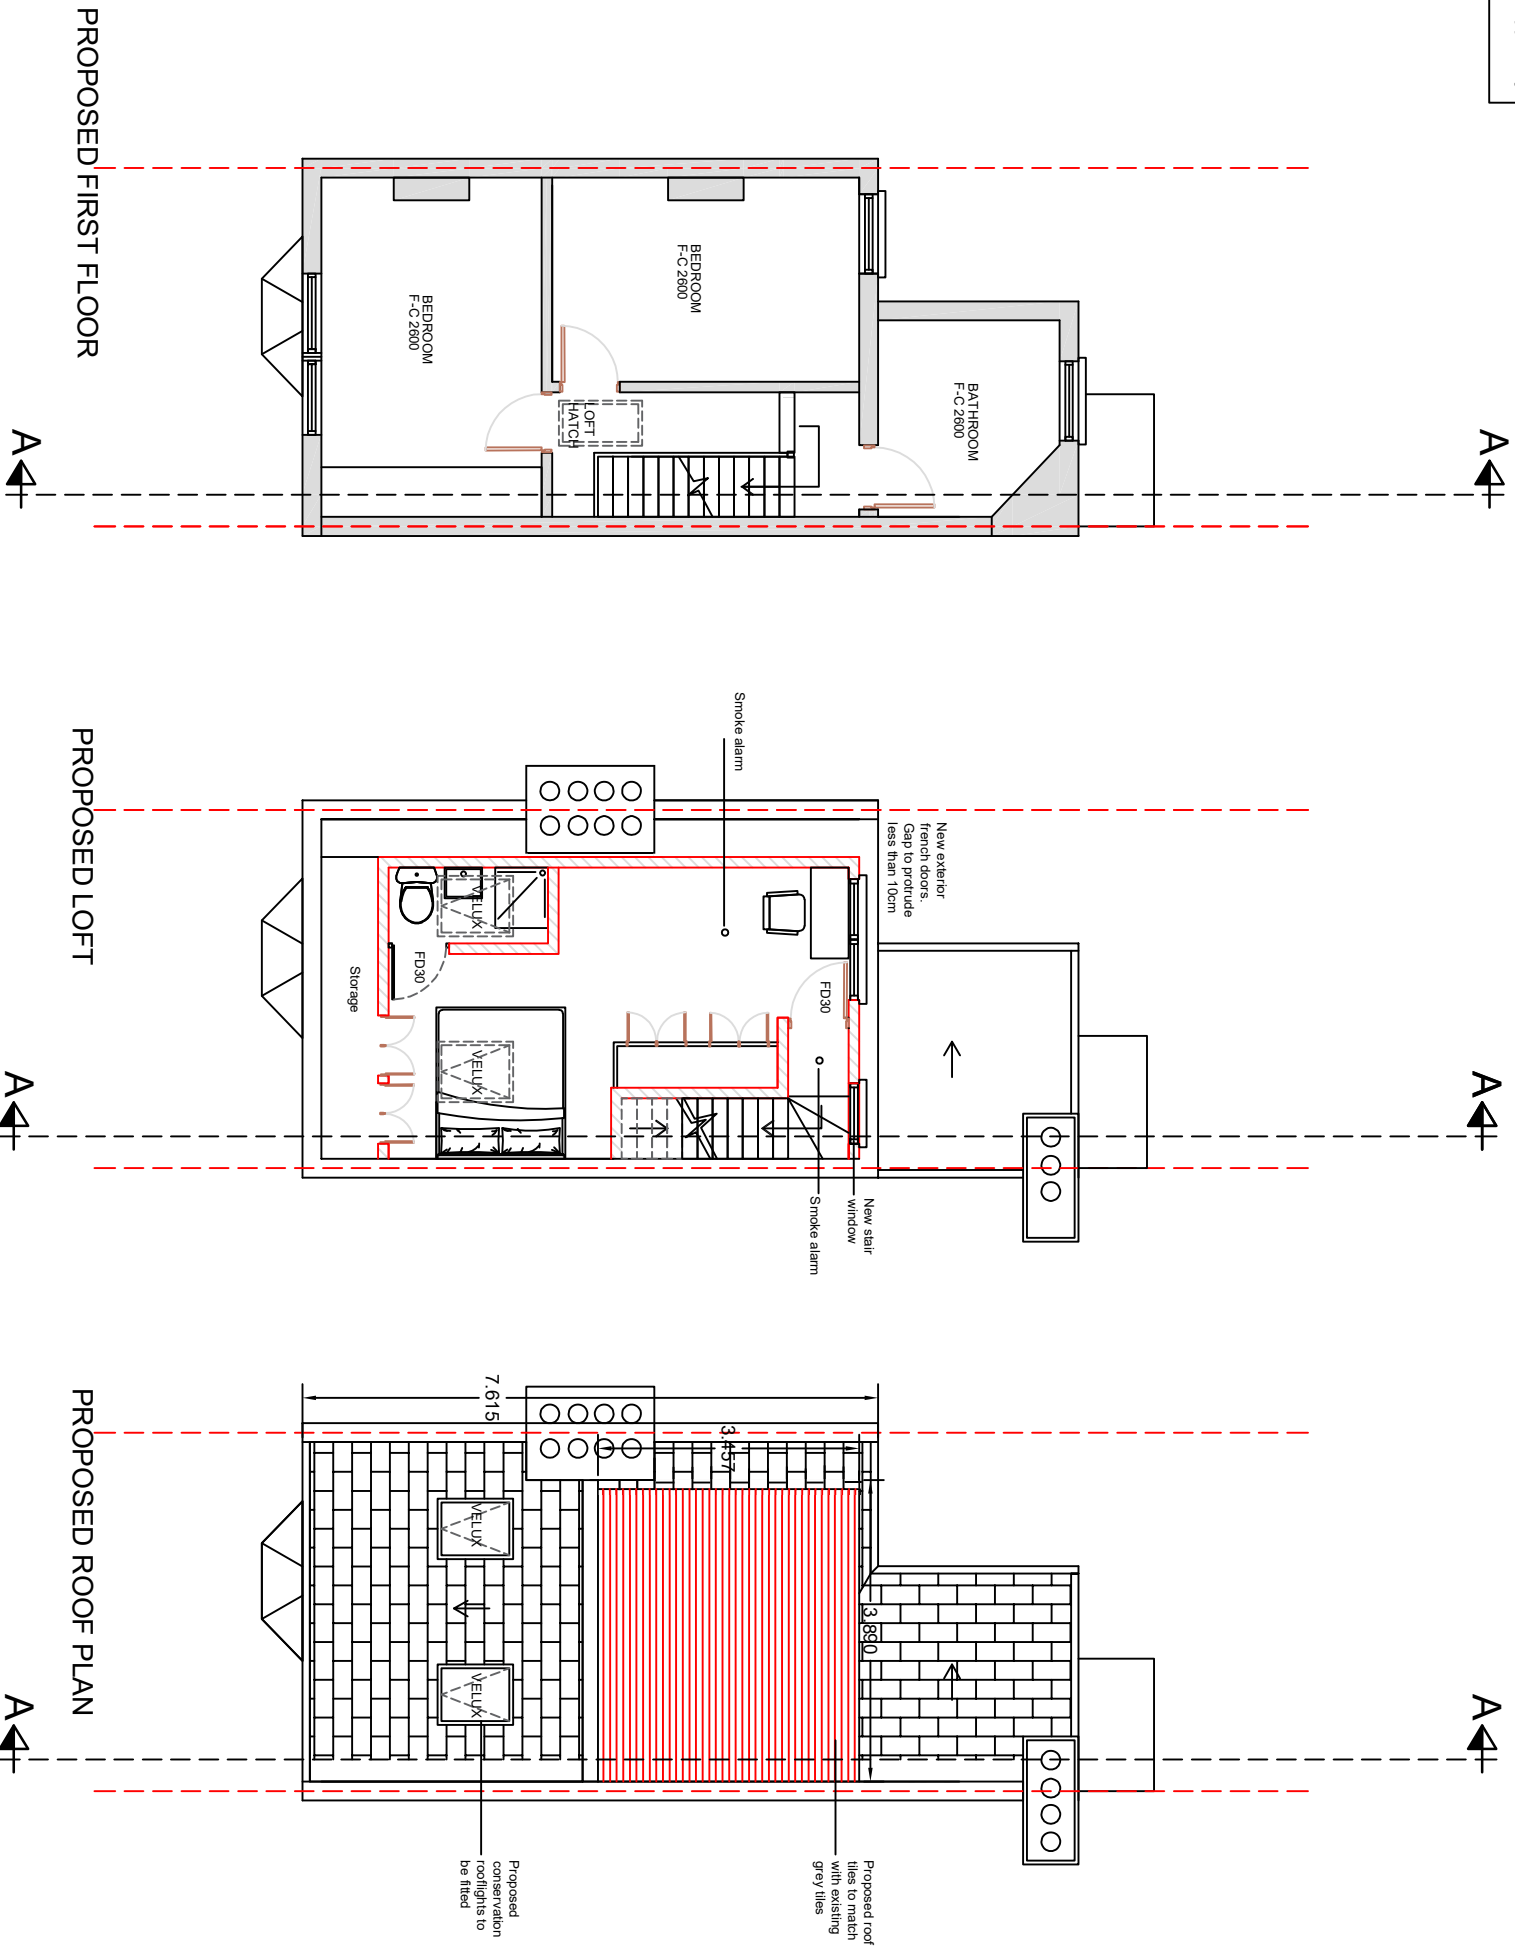

LCCL Construction

Design, Survey and Construction
3rd Floor, Hathaway House,
Popes Drive, N3 1QF
London

Email: info@lcclconstruction.co.uk
Web: www.lcclconstruction.co.uk

GENERAL NOTES

Copyright in design and in this drawings is the property of LCCL Construction.

Reproduction in whole or in part is forbidden without written sanction of LCCL Construction.

All dimensions to be cross-checked on site prior to completing a Building Regulations package, structural engineering, the party wall process and construction.

Do not scale, figured dimensions are to be taken in reference no work is to be done to scaled dimensions. No work is to be put in hand until site dimensions have been checked and any discrepancies reported to us. If you have any questions and in doubt get in touch with us.

Subject to Planning and full Building Control approval.

REVISION

REV	DATE	NOTES

DRAWING TITLE
PROPOSED GROUND FLOOR
AND FIRST FLOOR PLANS

STATUS

FOR PLANNING

CLIENT

Emily Crane

ADDRESS

13 Loober Road
N15 4LQ

SCALE

1:100 @ A3

DRAWN BY

SE

DATE

May 2023

DRAWING NO.

PL_200

COPYRIGHT (C)