


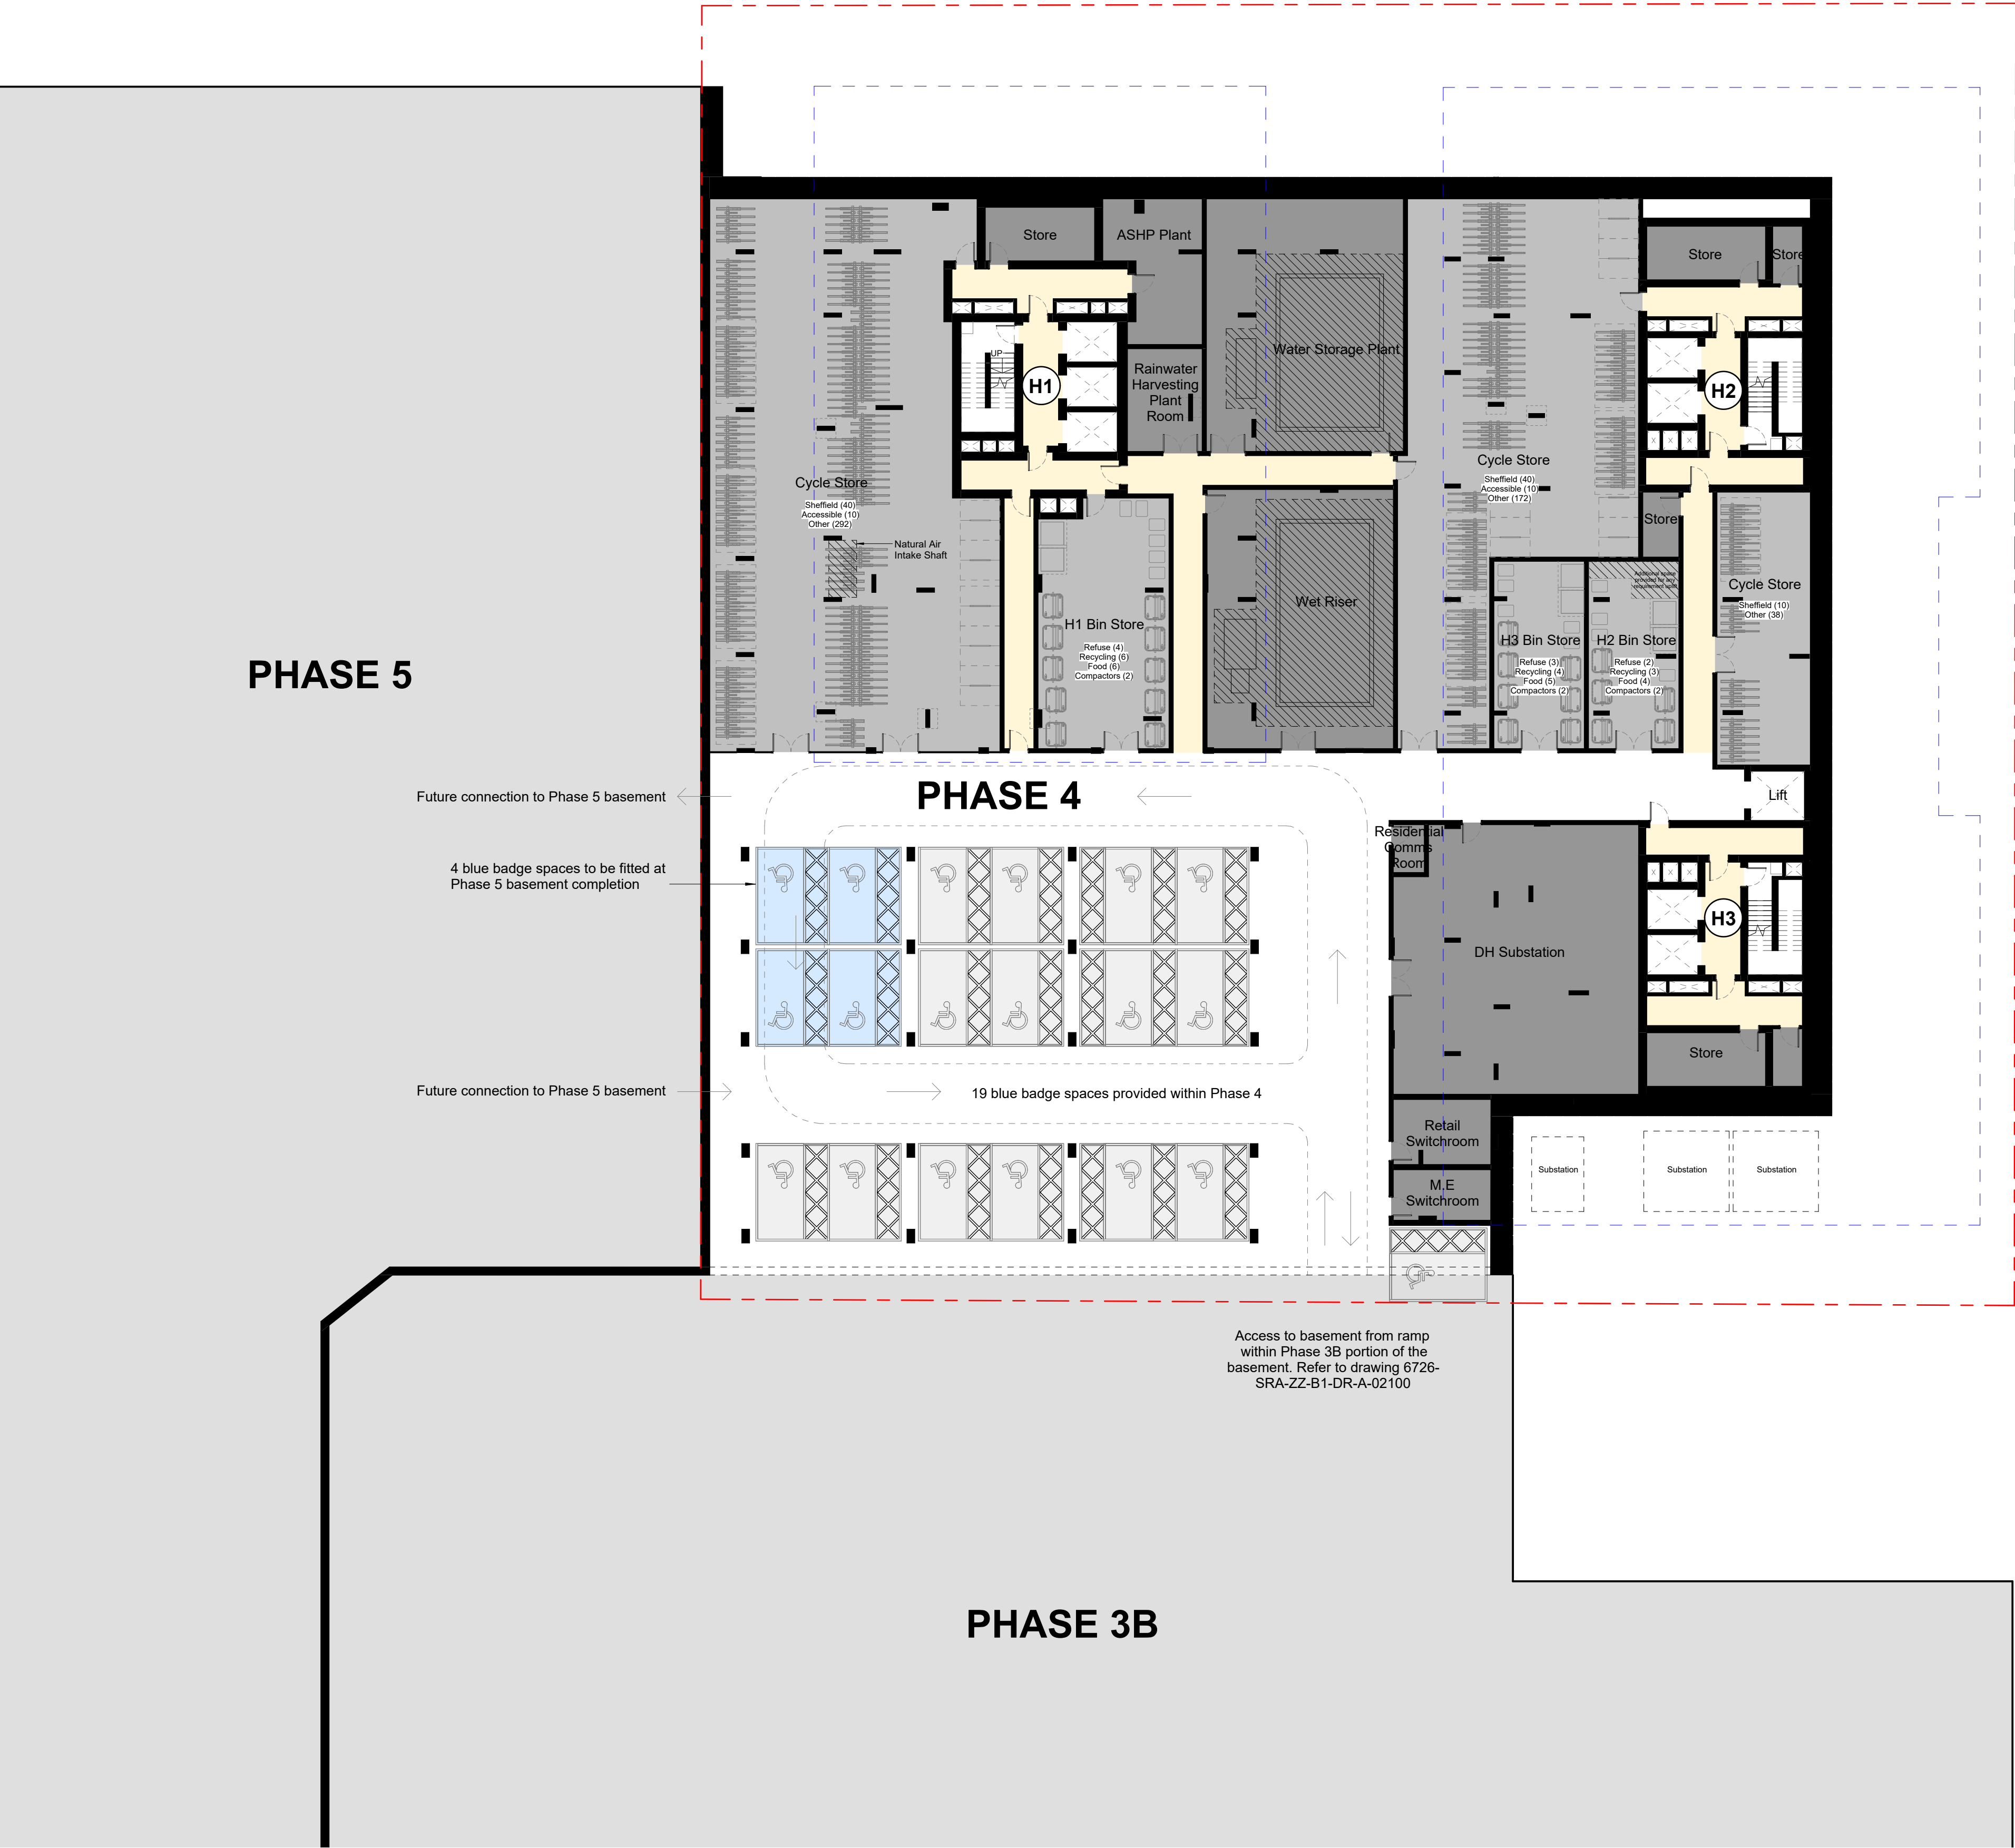

© COPYRIGHT
The copyright in this drawing is vested in Sheppard Robson and no license or assignment of any kind has been, or is, granted to any third party whether by provision of copies or originals or otherwise unless agreed in writing.



DO NOT SCALE FROM THIS DRAWING
The contractor shall check and verify all dimensions on site and report any discrepancies in writing to Sheppard Robson before proceeding work

FOR ELECTRONIC DATA ISSUE
Electronic Data / drawings are issued as "read only" and should not be interrogated for measurement. All dimensions and levels should read, only from those values stated in text on the drawing.

- Key
- Cycle & Refuse Store
 - Plant / BOH
 - Residential Lobby

- Extent of building above
- Phase 4 site boundary
- Temporary walls

REV.	DATE	AMENDMENT
P01	18/05/23	Draft planning set issue
P02	31/05/23	Planning set for client review
P03	31/08/2023	Issued for Planning

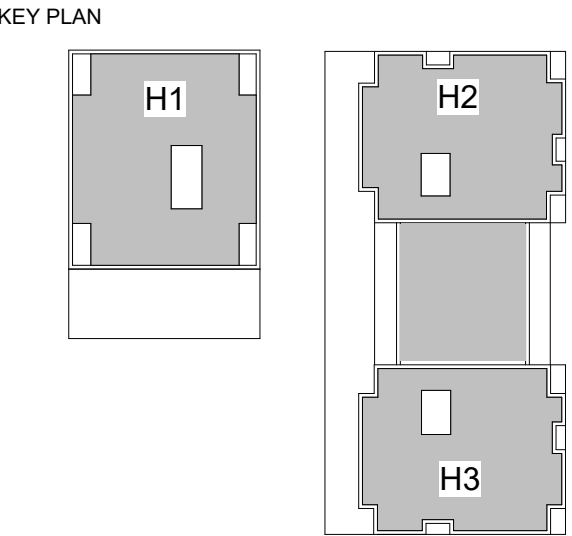 

St William
Designed for life

SHEPPARD ROBSON

77 Parkway Camden Town London NW1 7PU
T: +44 (0)20 7504 1700 E: enquiries@sheppardrobson.com

PROJECT
Clarendon, Phase 4

SCALE@A1	DATE	ORIGINATOR	CHECKED	AUTHORISED
1 : 200	31/08/2023	JM	RX	NH

**General Arrangement
Basement Floor Plan**

Stage 2		SR NO.
STATUS	PURPOSE FOR ISSUE	
S2	Planning	6726
DRAWING NO.	REV.	
6726 · SRA · ZZ · B1 · DR · A · 02101	P03	