


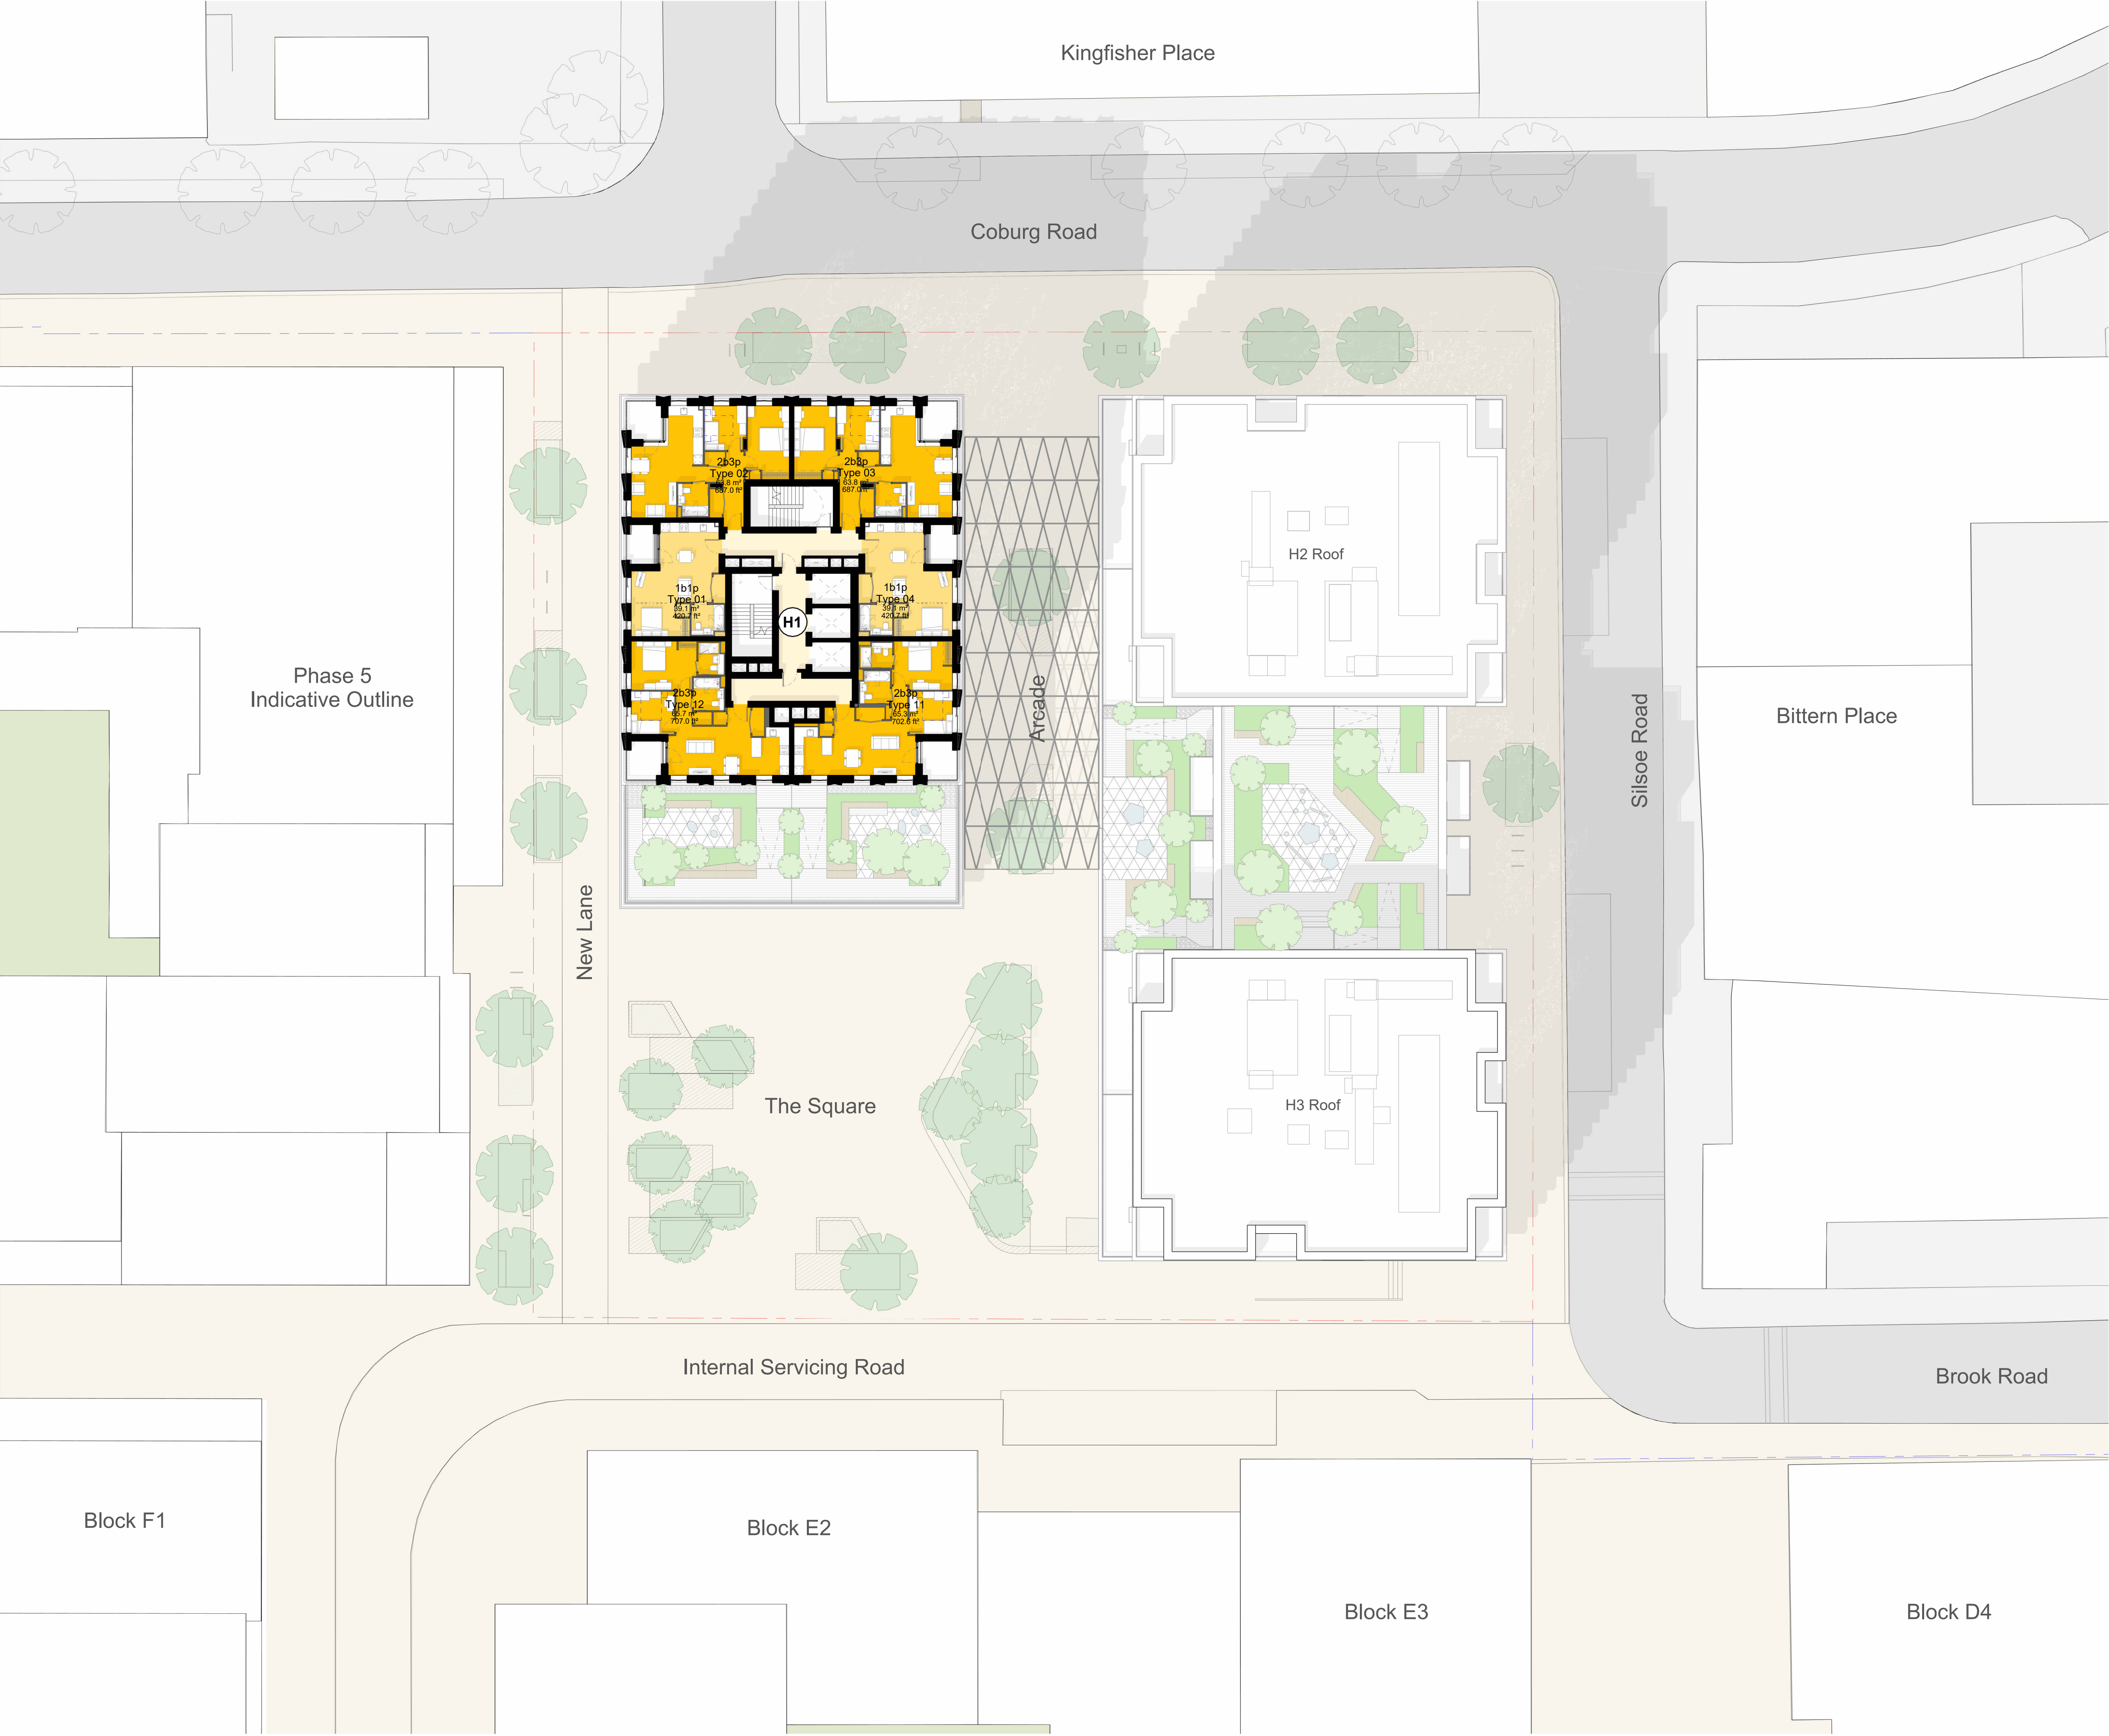

© COPYRIGHT  
The copyright in this drawing is vested in Sheppard Robson and no license or assignment of any kind has been, or is, granted to any third party whether by provision of copies or originals or otherwise unless agreed in writing.



DO NOT SCALE FROM THIS DRAWING  
The contractor shall check and verify all dimensions on site and report any discrepancies in writing to Sheppard Robson before proceeding work.

FOR ELECTRONIC DATA ISSUE  
Electronic Data / drawings are issued as "read only" and should not be interrogated for measurement. All dimensions and levels should read, only from those values stated in text on the drawing.

- Key
- 1 Bed Dwelling
  - 2 Bed Dwelling
  - Residential Lobby

- Phase 4 site boundary
- Hybrid permission boundary

| REV. | DATE       | AMENDMENT                      |
|------|------------|--------------------------------|
| P01  | 18/05/23   | Draft planning set issue       |
| P02  | 31/05/23   | Planning set for client review |
| P03  | 03/07/23   | Planning set for client review |
| P04  | 31/08/2023 | Issued for Planning            |

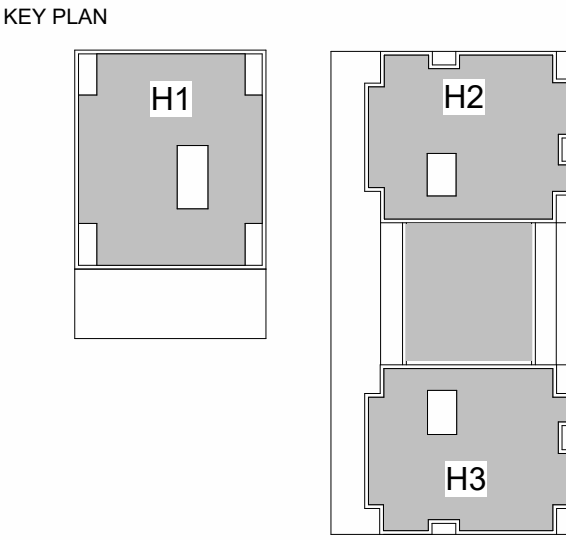 

CLIENT

St William  
Designed for life

SHEPPARD ROBSON

77 Parkway Camden Town London NW1 7PU  
T: +44 (0)20 7504 1700 E: enquiries@sheppardrobson.com

PROJECT  
Clarendon, Phase 4

| SCALE@A1 | DATE       | ORIGINATOR | CHECKED | AUTHORISED |
|----------|------------|------------|---------|------------|
| 1 : 200  | 31/08/2023 | JM         | RX      | NH         |

General Arrangement  
Twentieth to Twenty-fourth Floor Plan

Stage 2

| STATUS                                | PURPOSE FOR ISSUE | SR NO. |
|---------------------------------------|-------------------|--------|
| S2                                    | Planning          | 6726   |
| DRAWING NO.                           | REV.              |        |
| 6726 - SRA - ZZ - XX - DR - A - 02113 | P04               |        |