


Proposed Front Elevation


Proposed Rear Elevation

Proposed Side Elevation


Proposed Side Elevation

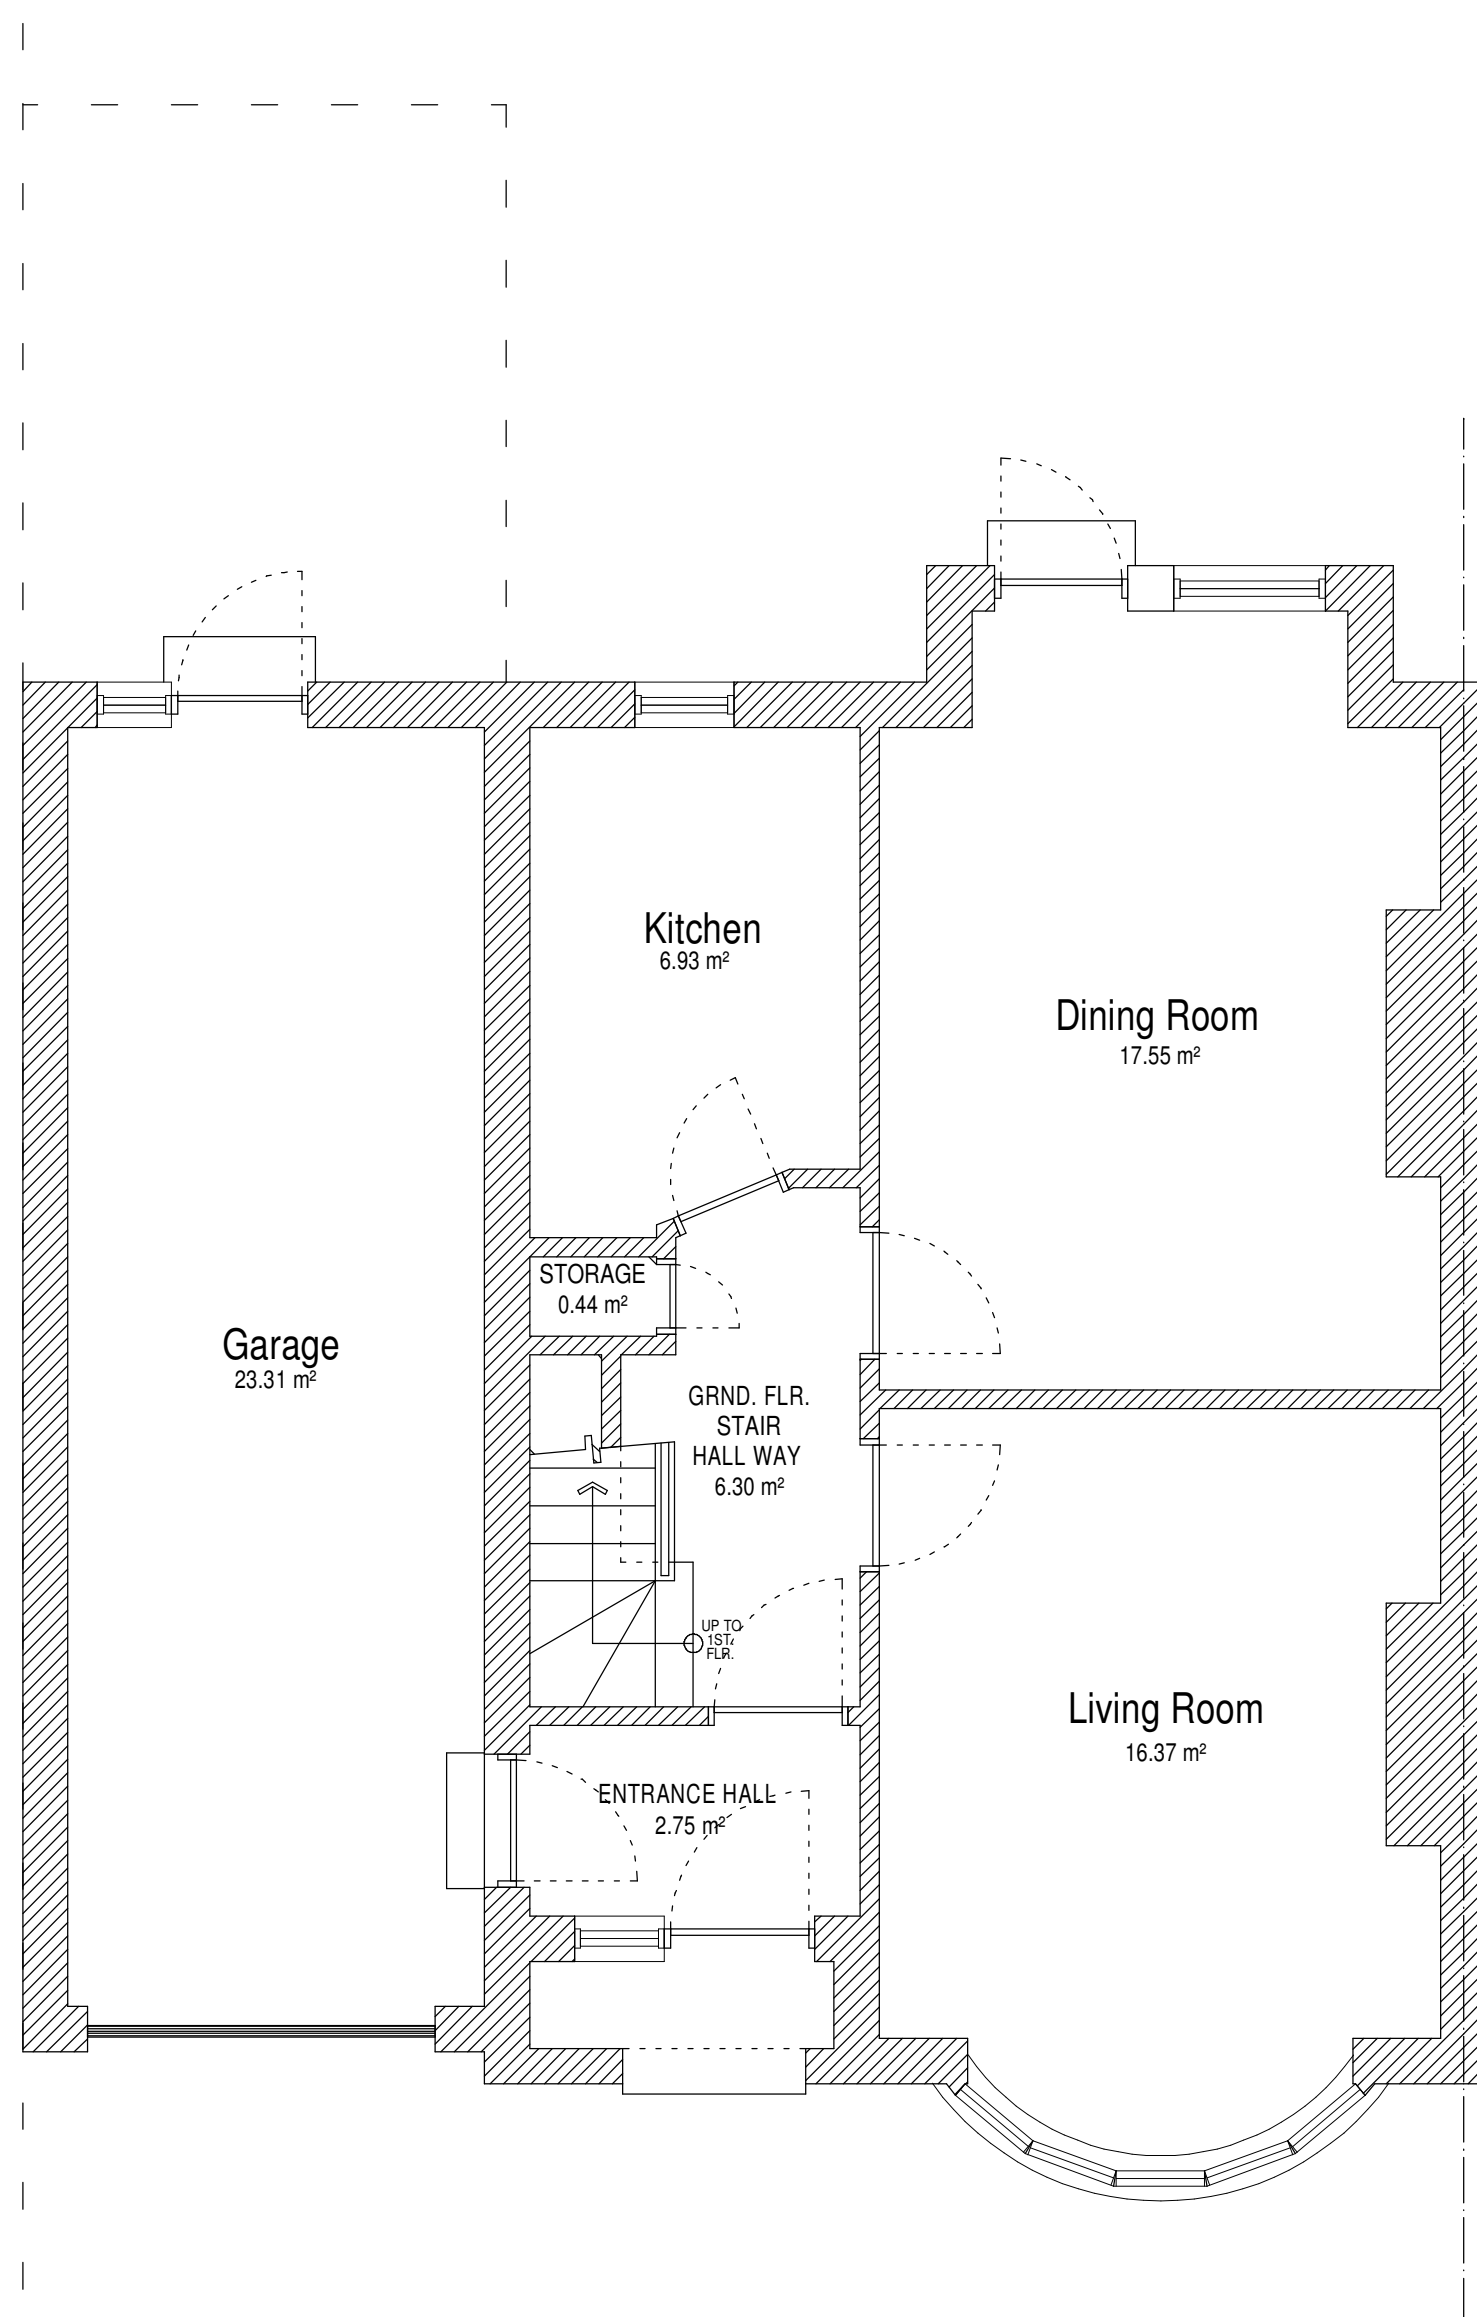


Proposed Ground Floor Plan

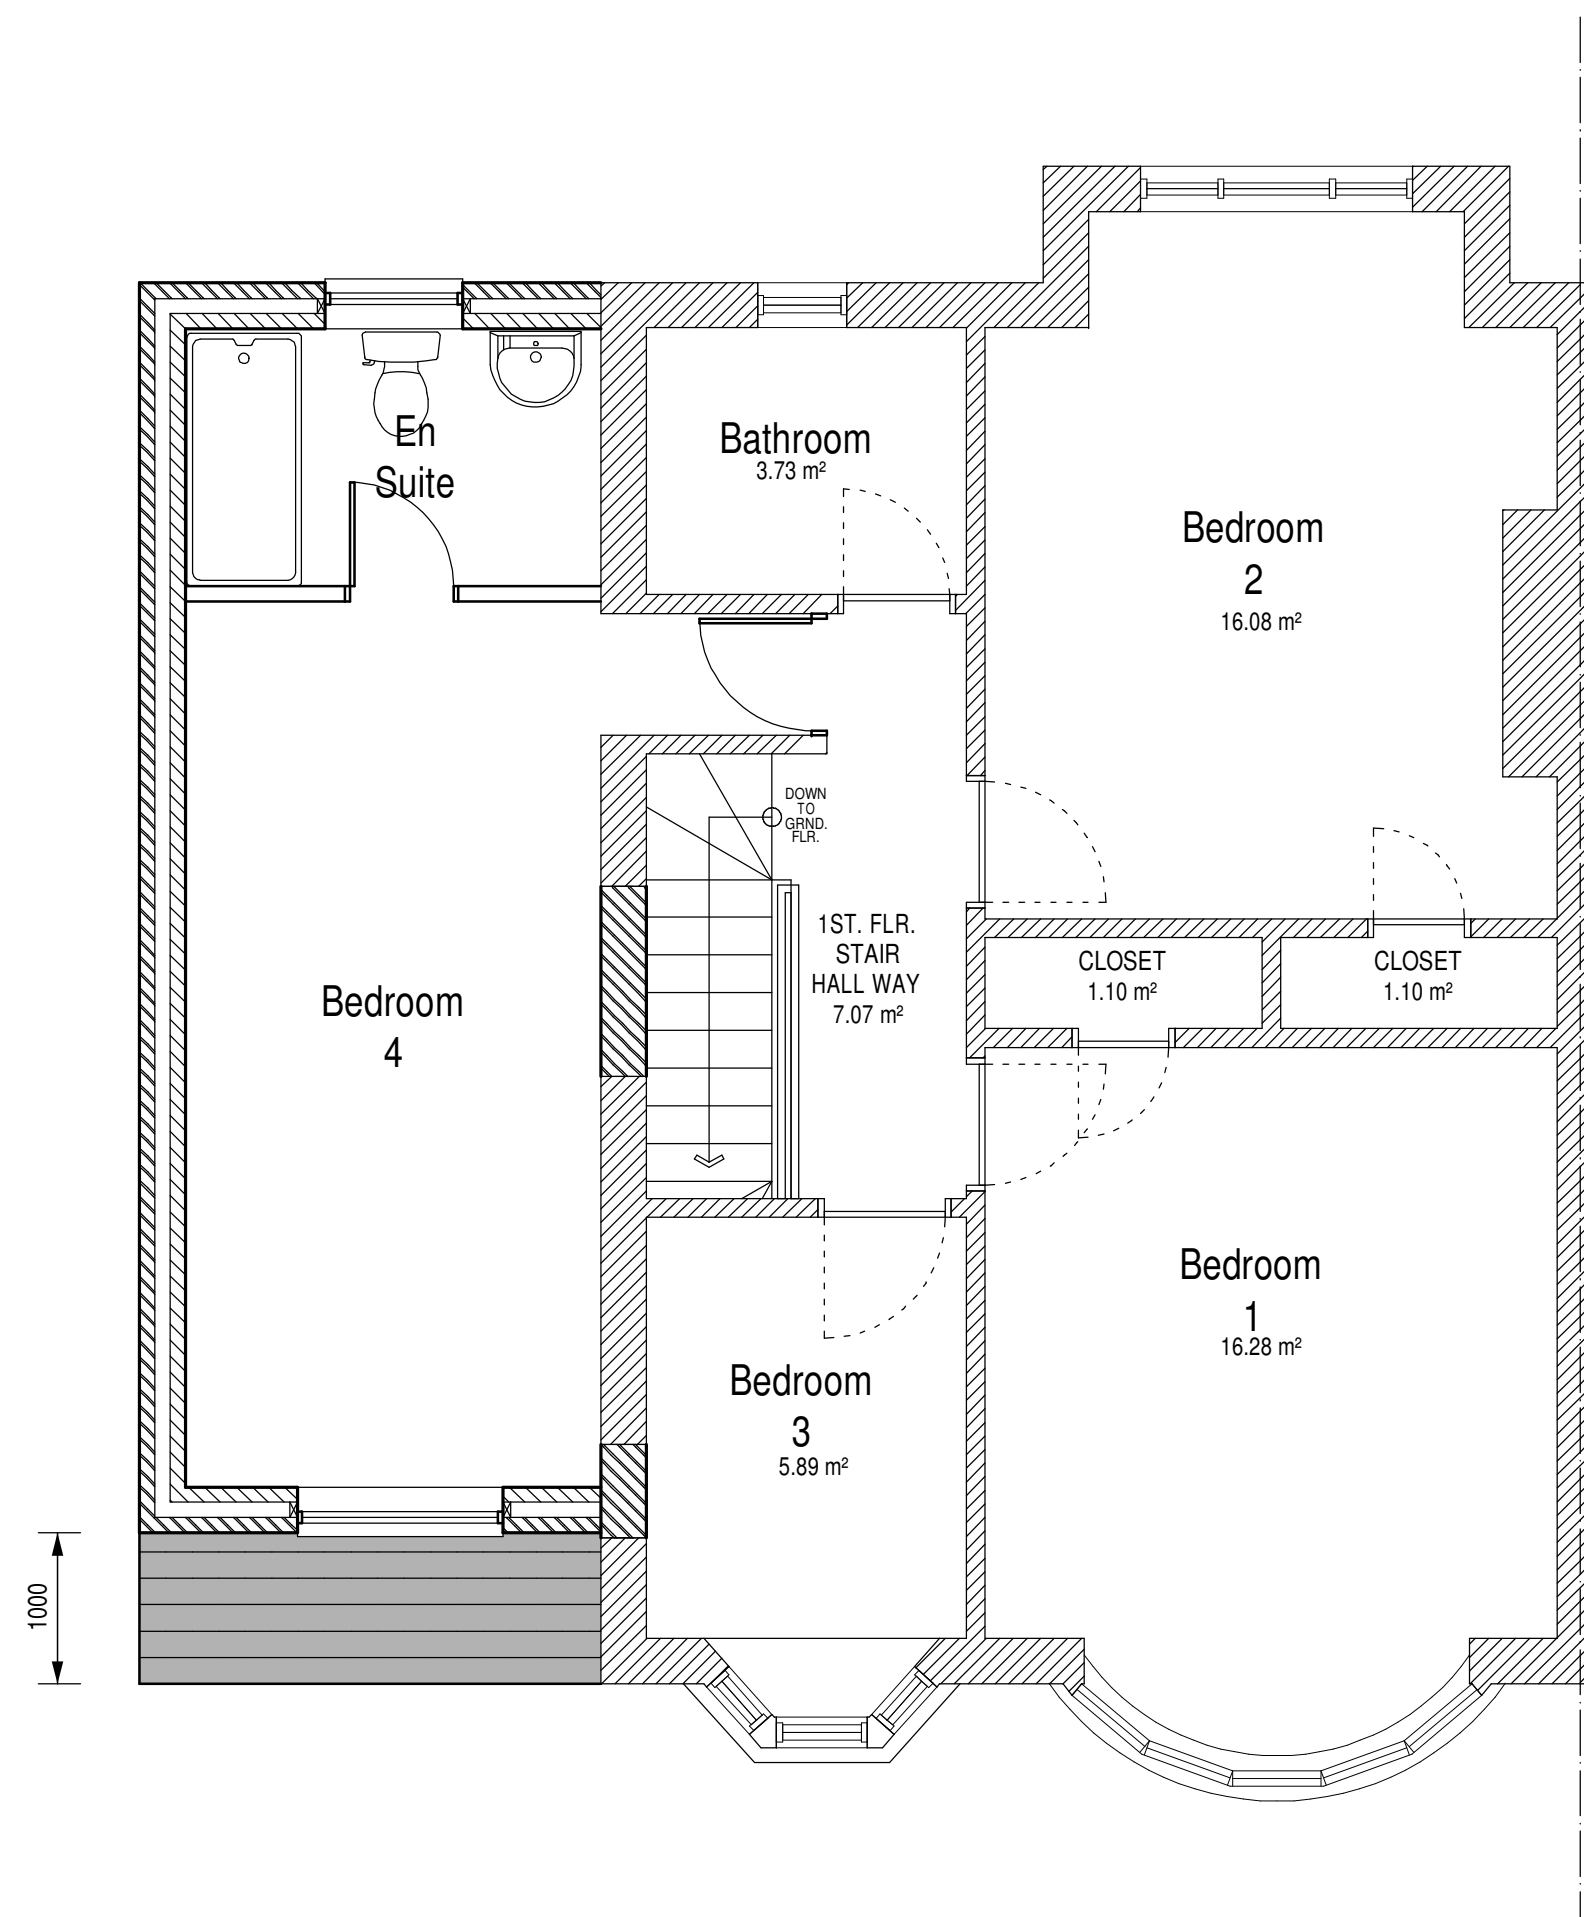

Proposed First Floor Plan

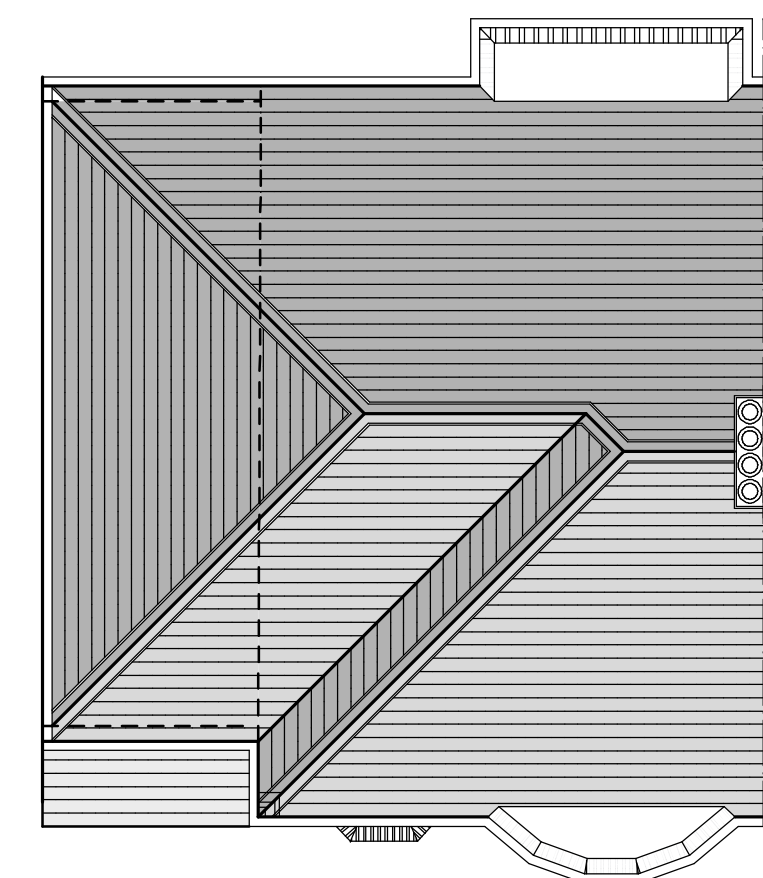

Proposed Roof Plan
Scale 1:100

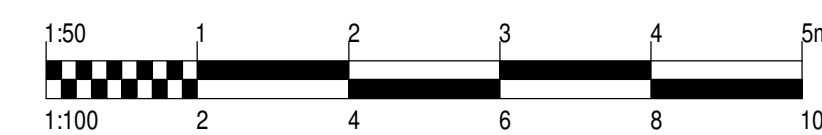

REV.	DATE	DESCRIPTION	BY
------	------	-------------	----

GD Designs
Architectural Services

49, The Crescent,
Cradley Heath,
West Midlands.
B64 7JS
Tel 0121 602 6233
Mob 07939 436557

contract
EXTENSION & ALTERATIONS
67, WALPOLE ROAD
LONDON N17 6BH

drawing
PROPOSED PLANS & ELEVATIONS

client
MR J SCHWARTZ

scale
1:100/1:50@A1

date
JULY 2023

drawn by
GCD

drawing no
GD2536/02

rev

plot

cad lines