



PROPOSED BASEMENT FLOOR


obscure glass balustrade

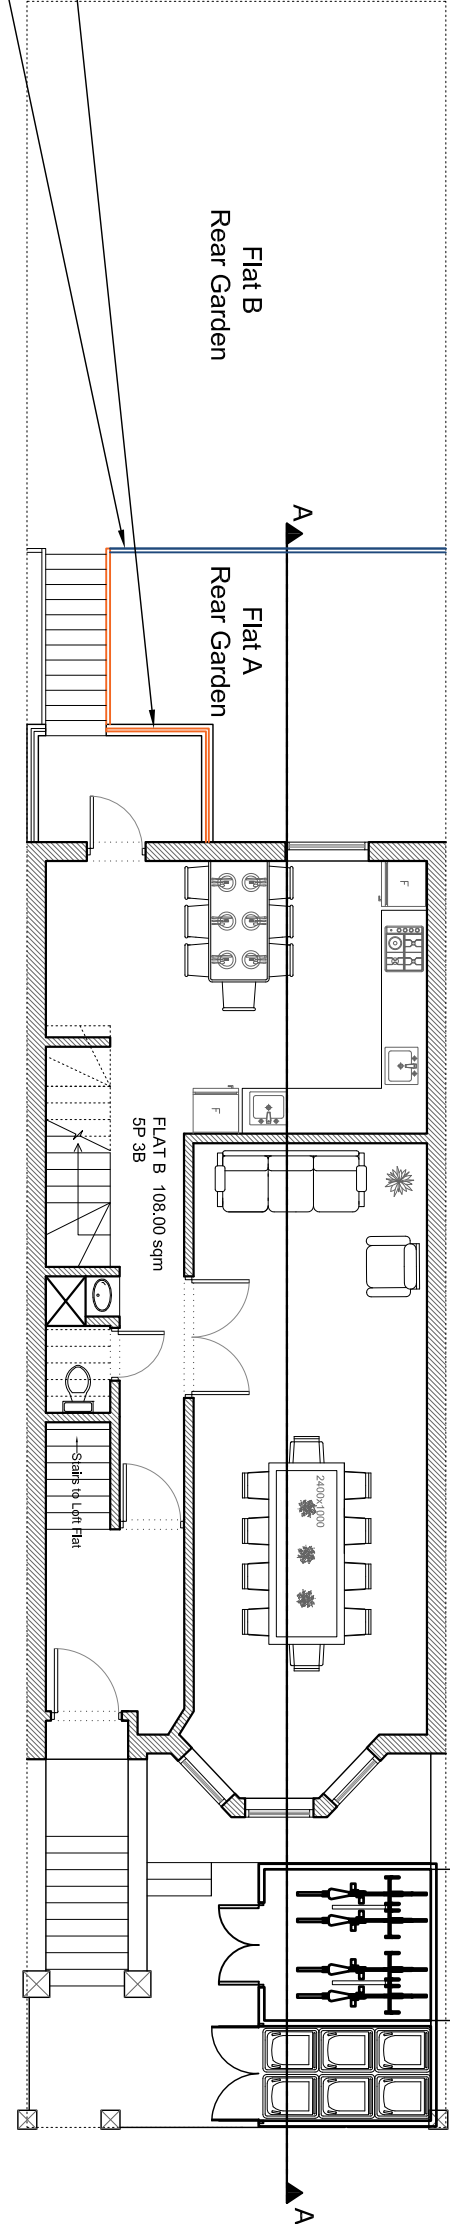


PROPOSED GROUND FLOOR

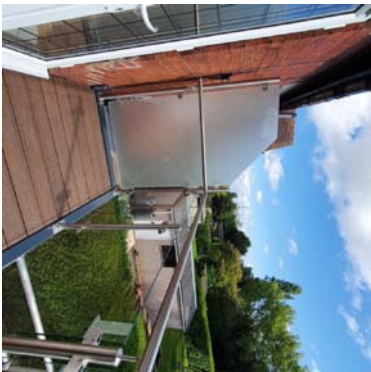

Featheredge garden fencing
h180 cm

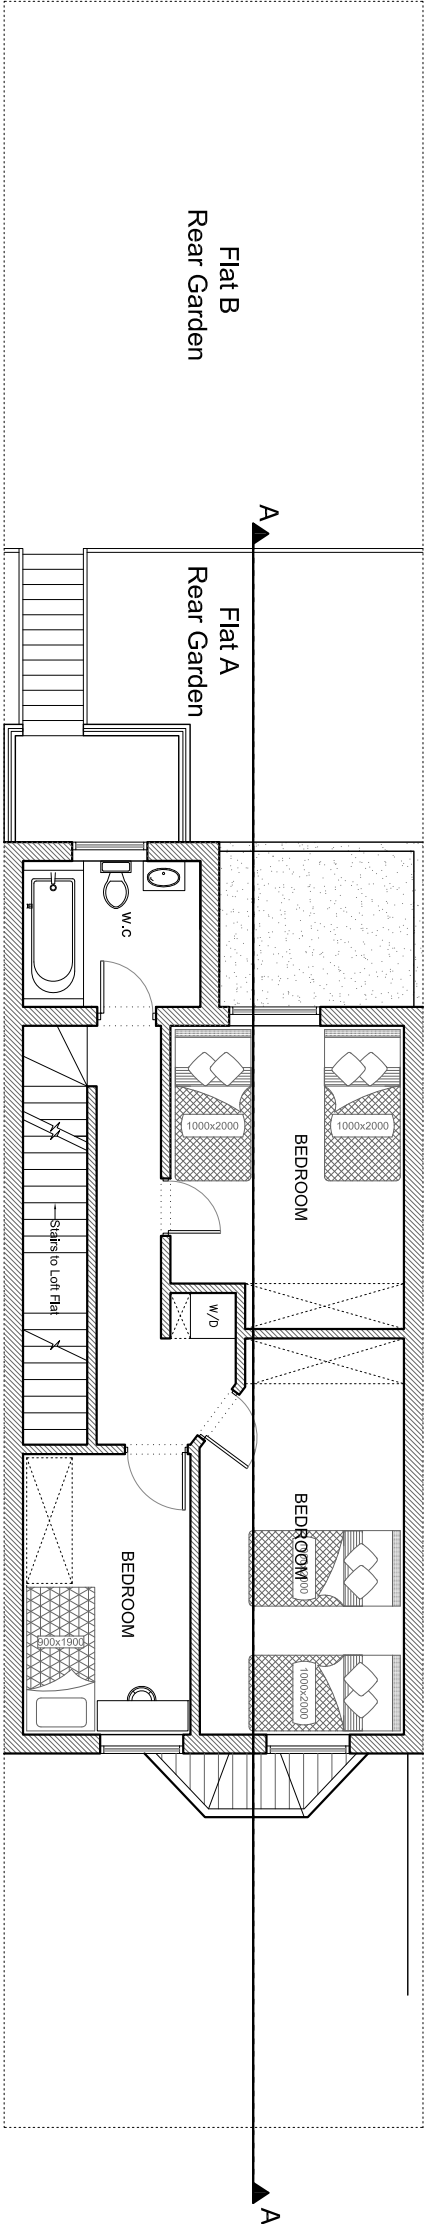

PROPOSED FIRST FLOOR

 

C - Sill Height
F - Window Height
CH - Ceiling Height
DH - Door Height

Title	PROPOSED FLOOR PLANS			NOTES: THE CONTRACTORS ARE TO CHECK ALL DIMENSIONS, DRAIN RUNS AND GENERAL CONDITIONS ON SITE BEFORE WORKS COMMENCE. . ALL WORKS ARE TO BE CARRIED OUT IN ACCORDANCE WITH CURRENT BUILDING REGULATIONS, BRITISH STANDARDS, CODE OF PRACTICE AND LOCAL AUTHORITY REQUIREMENTS.	Drawn By C.S.B
Client:	21 VARTRY ROAD N15 6PR		info@aisplanning.co.uk 020 81508620	Date 13.09.2022	Scale 1:100 @A3
				Rev A	