




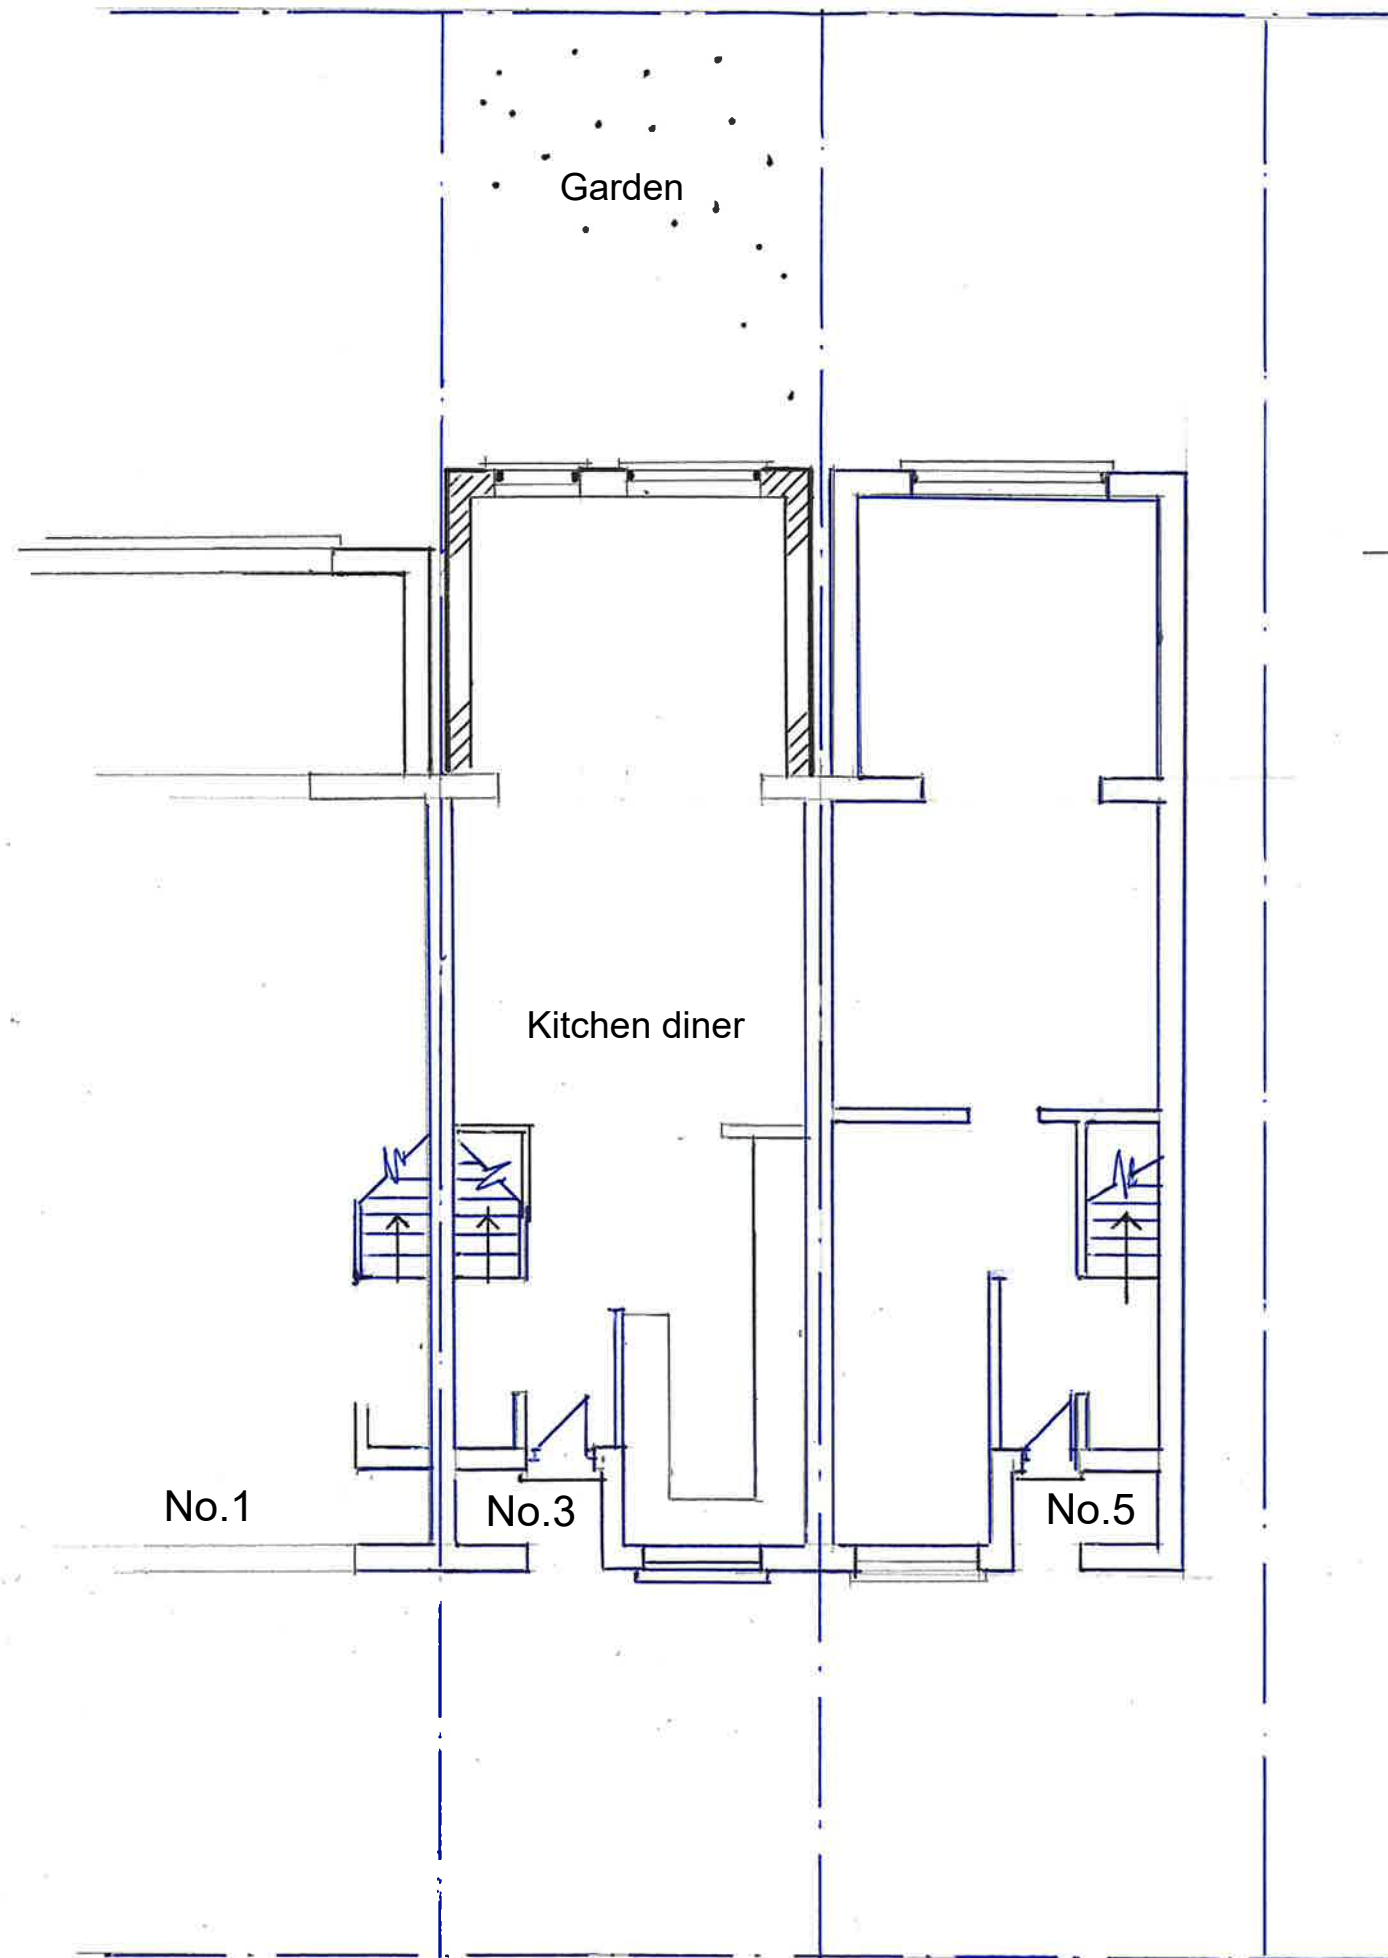

PROPOSED GROUND FLOOR PLAN

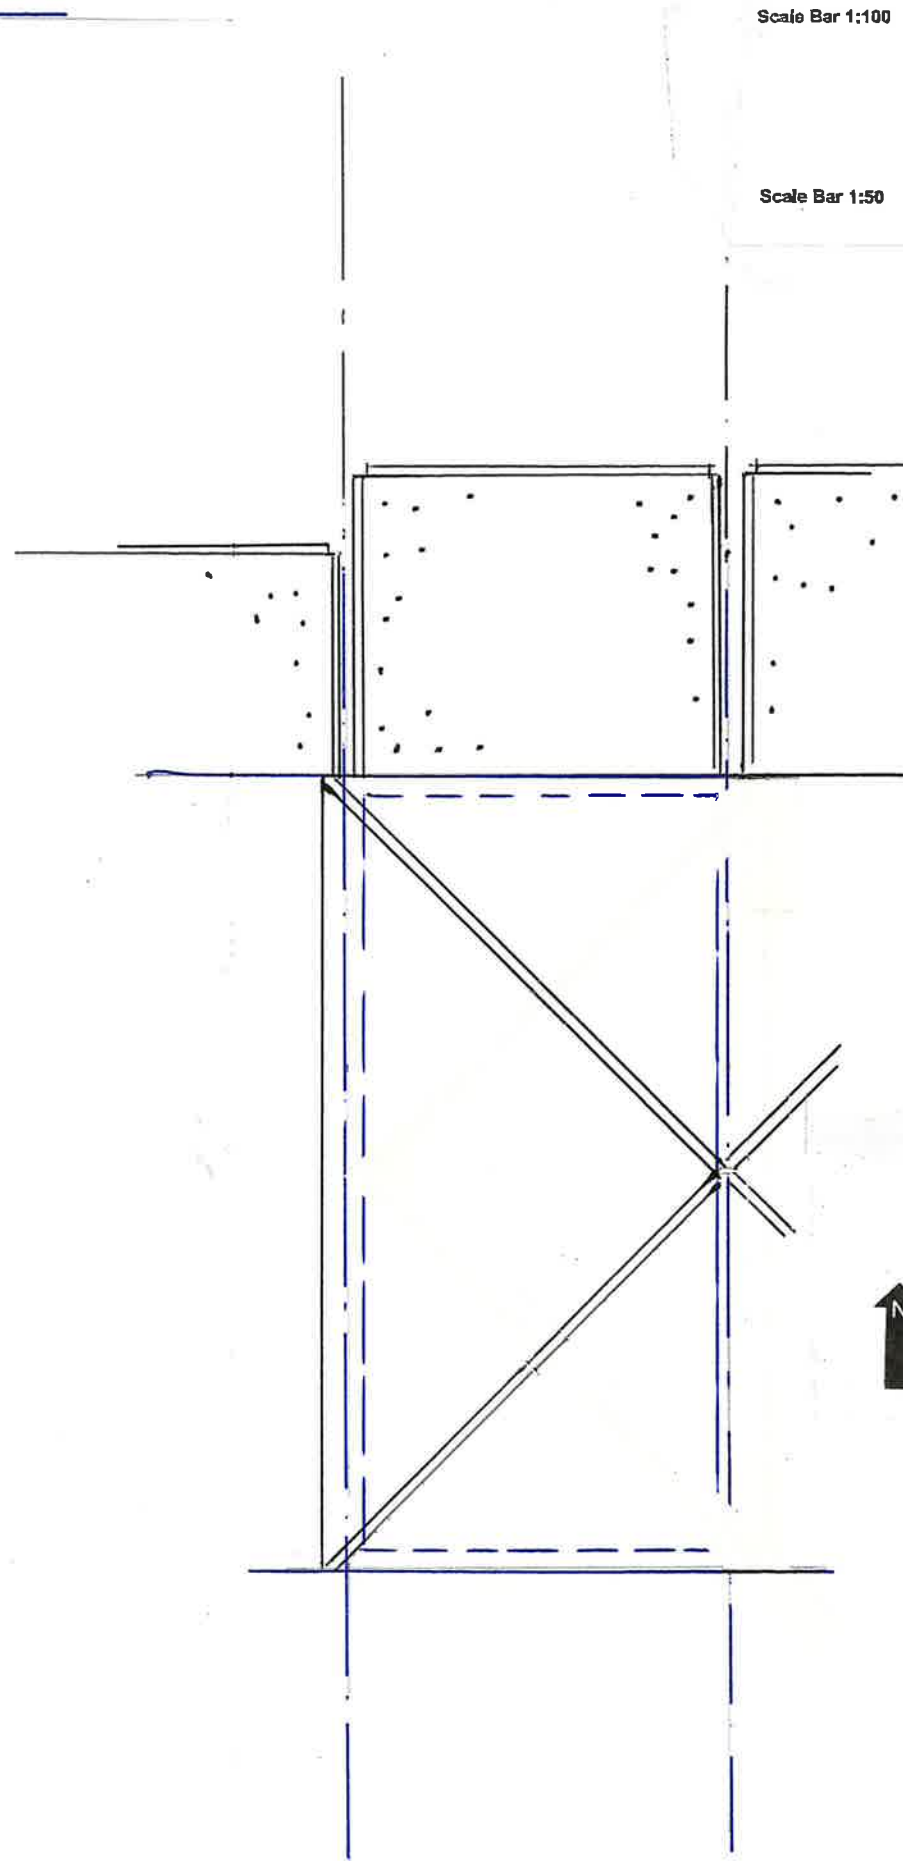

PROPOSED ROOF PLAN

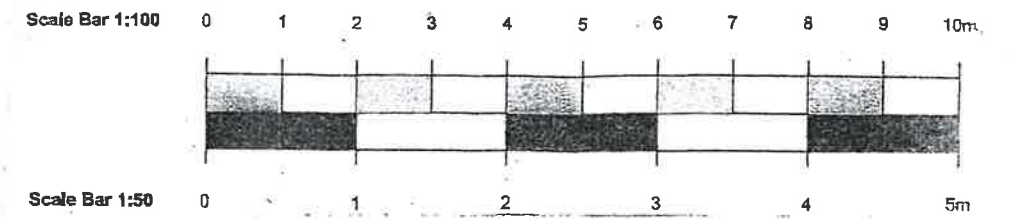

LOCATION PLAN

1:1250

MORAN ARCHITECTURE
& INTERIOR DESIGN
30 RIVERWAY
LONDON N13 5LJ.

T: 0 7 9 8 4 8 5 7 8 0 9
E: Moranseumas@yahoo.co.uk


Client:
Mr.D.Ramdeen
3 Osier Crescent
Muswell Hill N10 1QQ

Project;
Ground floor rear extension


Drawing;
Proposed plans

Scale ; 1: 100 / 1 :1250


Dwg. No; 880 Date: Aug 2023.

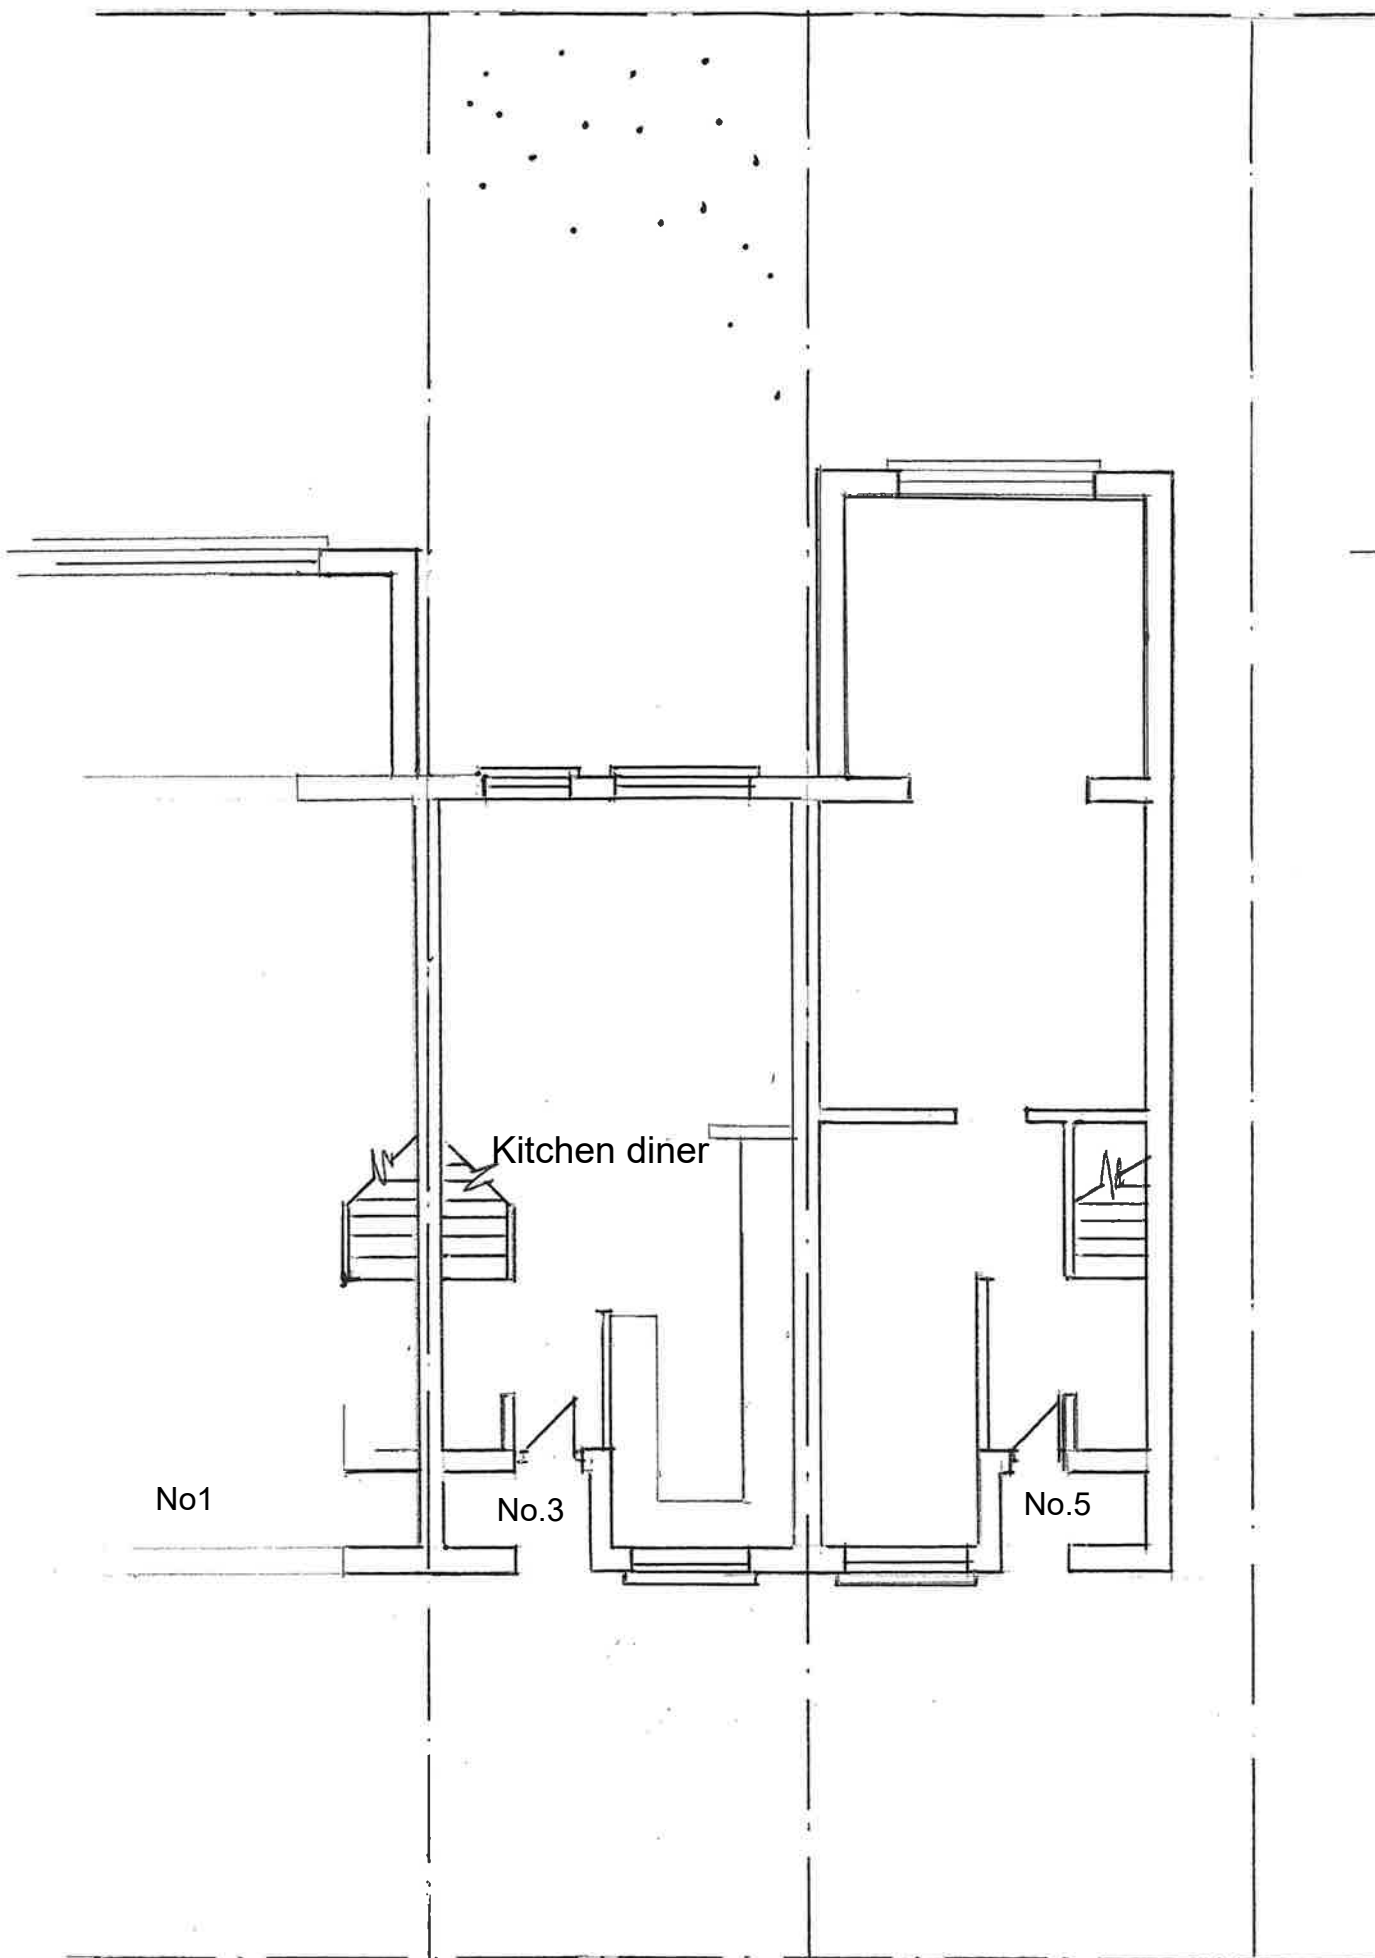

EXISTING GROUND FLOOR PLAN

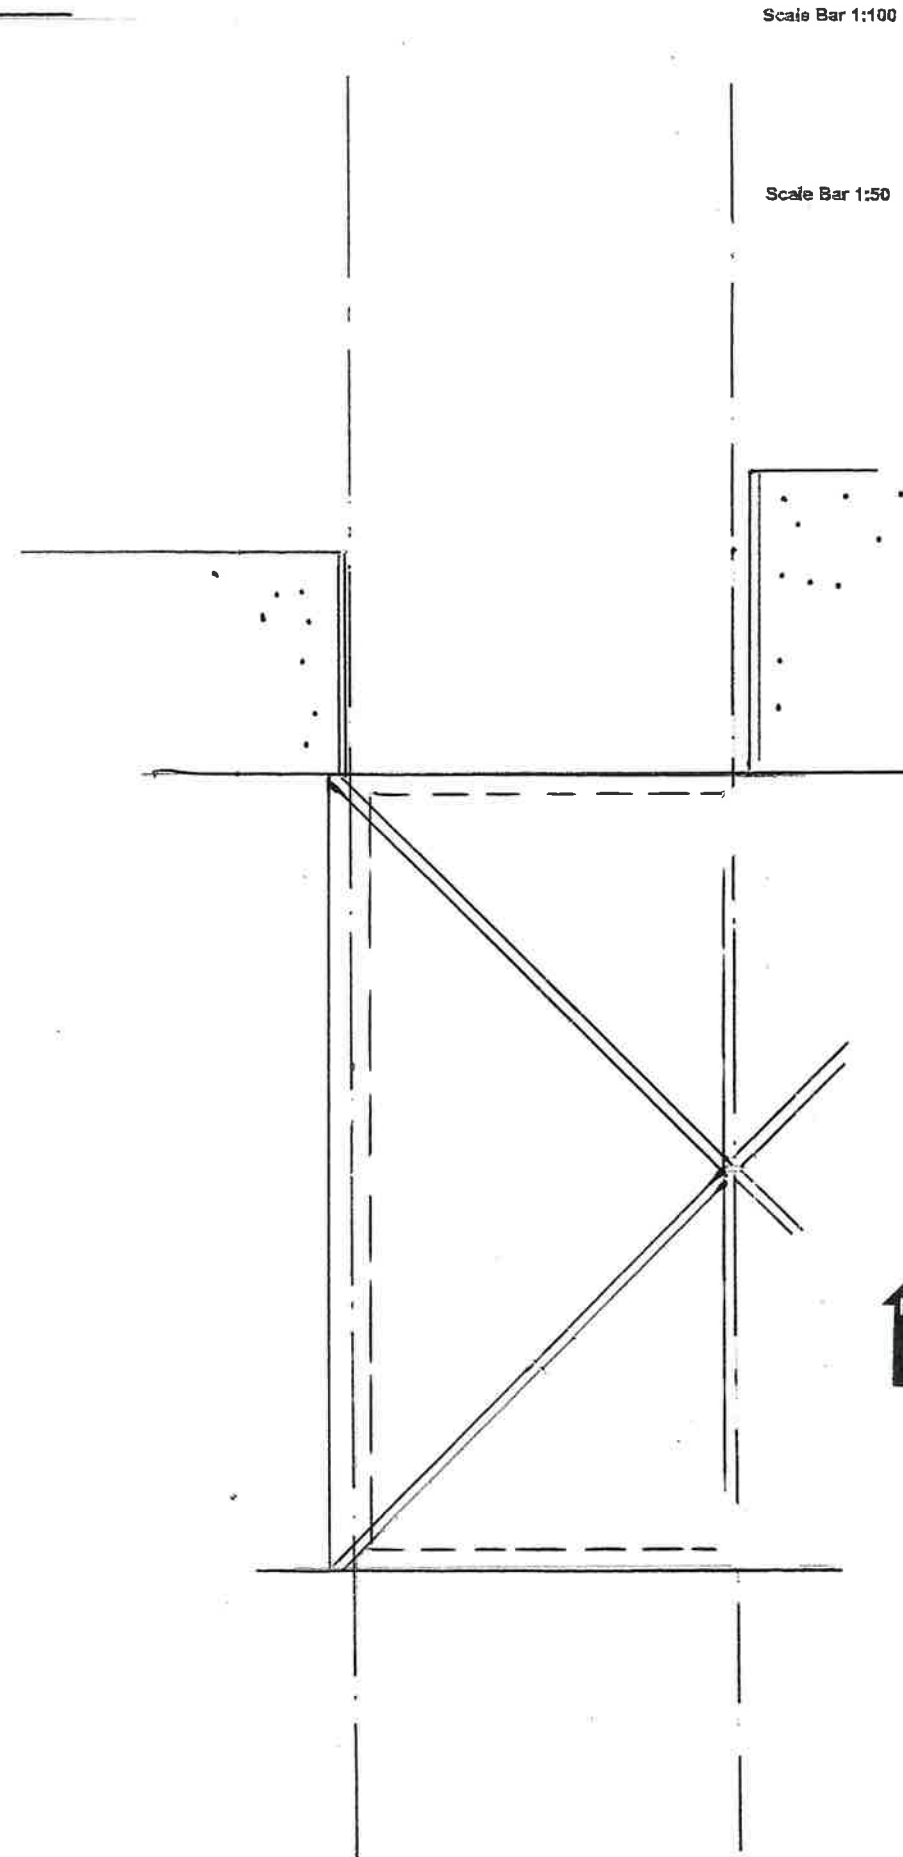

EXISTING ROOF PLAN

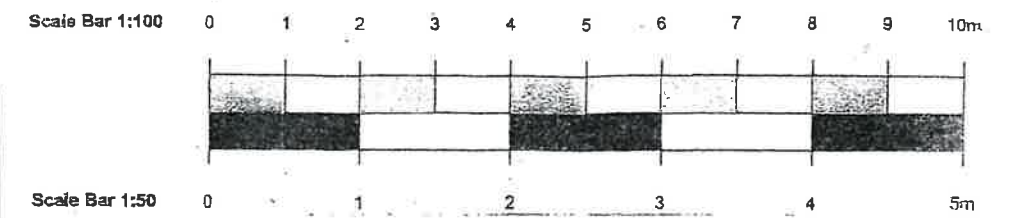

LOCATION PLAN

1: 1250

MORAN ARCHITECTURE
 & INTERIOR DESIGN
 30 RIVERWAY
 LONDON N13 5LJ

T: 0 7 9 8 4 8 5 7 8 0 9
 E: Moranseumas@yahoo.co.uk

Client:
 Mr.D.Ramdeen
 3 Osier Crescent
 Muswell Hill N10 1QQ

Project;
 Ground floor rear extension


Drawing;
 Existing plans

Scale ; 1: 100 / 1 :1250


Dwg. No; 880 Date: Aug 2023.



PROPOSED SOUTH ELEVATION

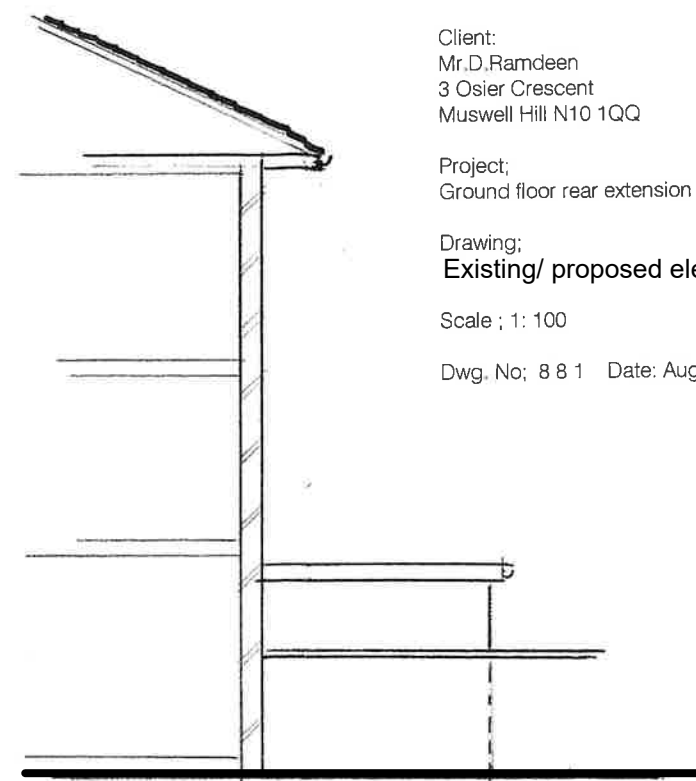


EXISTING WEST ELEVATION

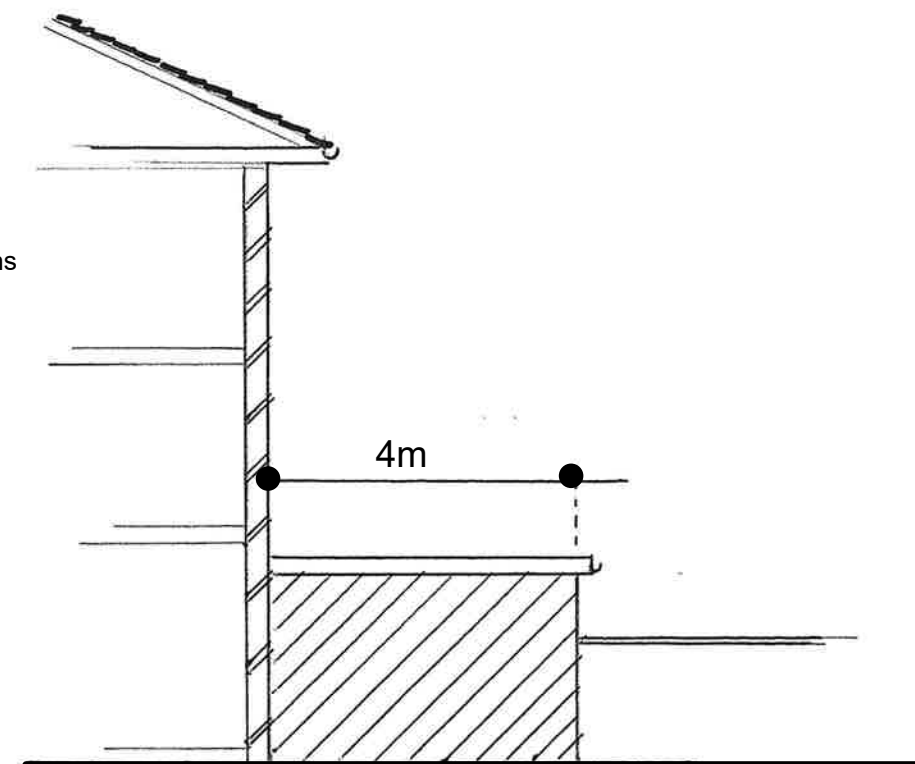


PROPOSED WEST ELEVATION



EXISTING SOUTH ELEVATION

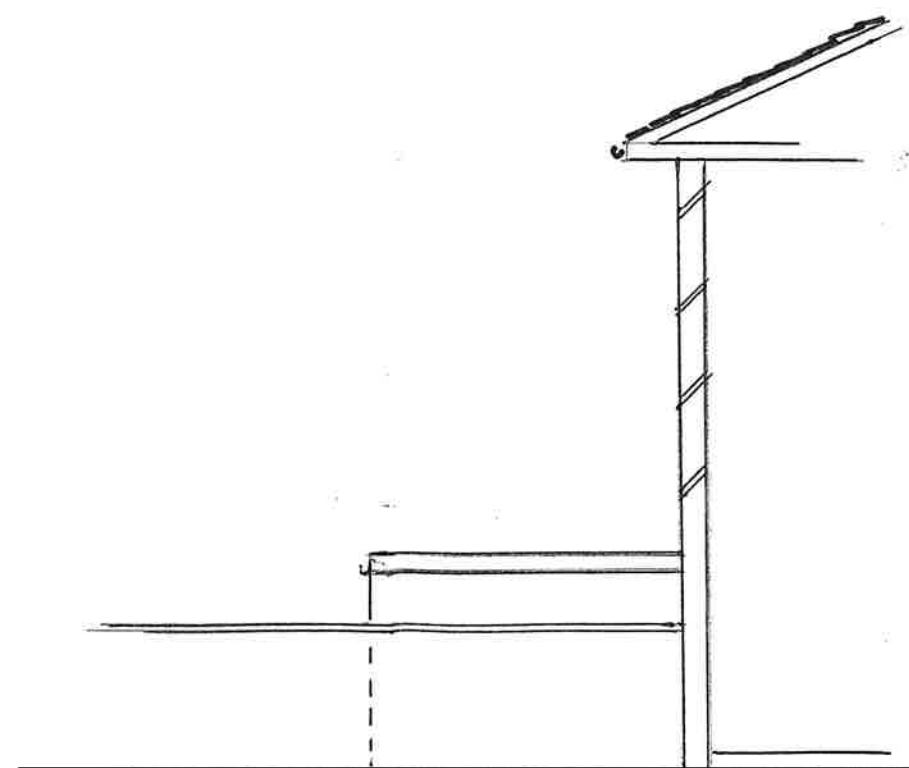

EXISTING EAST ELEVATION

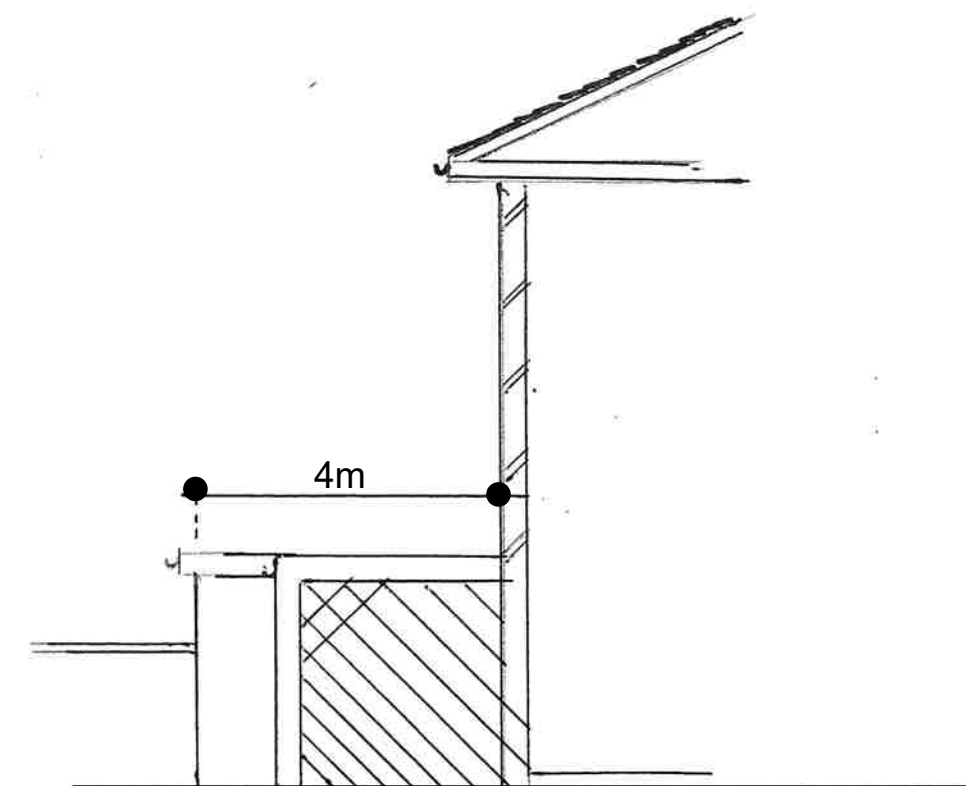

EXISTING WEST ELEVATION

MORAN ARCHITECTURE
& INTERIOR DESIGN
30 RIVERWAY
LONDON N13 5LJ.

T: 0 7 9 8 4-8 5 7 8 0 9
E:Moranseumas@yahoo.co.uk

Client:
Mr.D.Ramdeen
3 Osier Crescent
Muswell Hill N10 1QQ


Project;
Ground floor rear extension

Drawing;
Existing/ proposed elevations and sections

Scale ; 1: 100

Dwg. No; 8 8 1 Date: Aug 2023.

Scale Bar 1:100 0 1 2 3 4 5 6 7 8 9 10m

 

Scale Bar 1:50 0 1 2 3 4 5m

