



0 1 2 3 4 5m


SCALE 1:50
WHEN PRINTED ON A1 SIZE PAPER
SCALE 1:100
WHEN PRINTED ON A3 SIZE PAPER

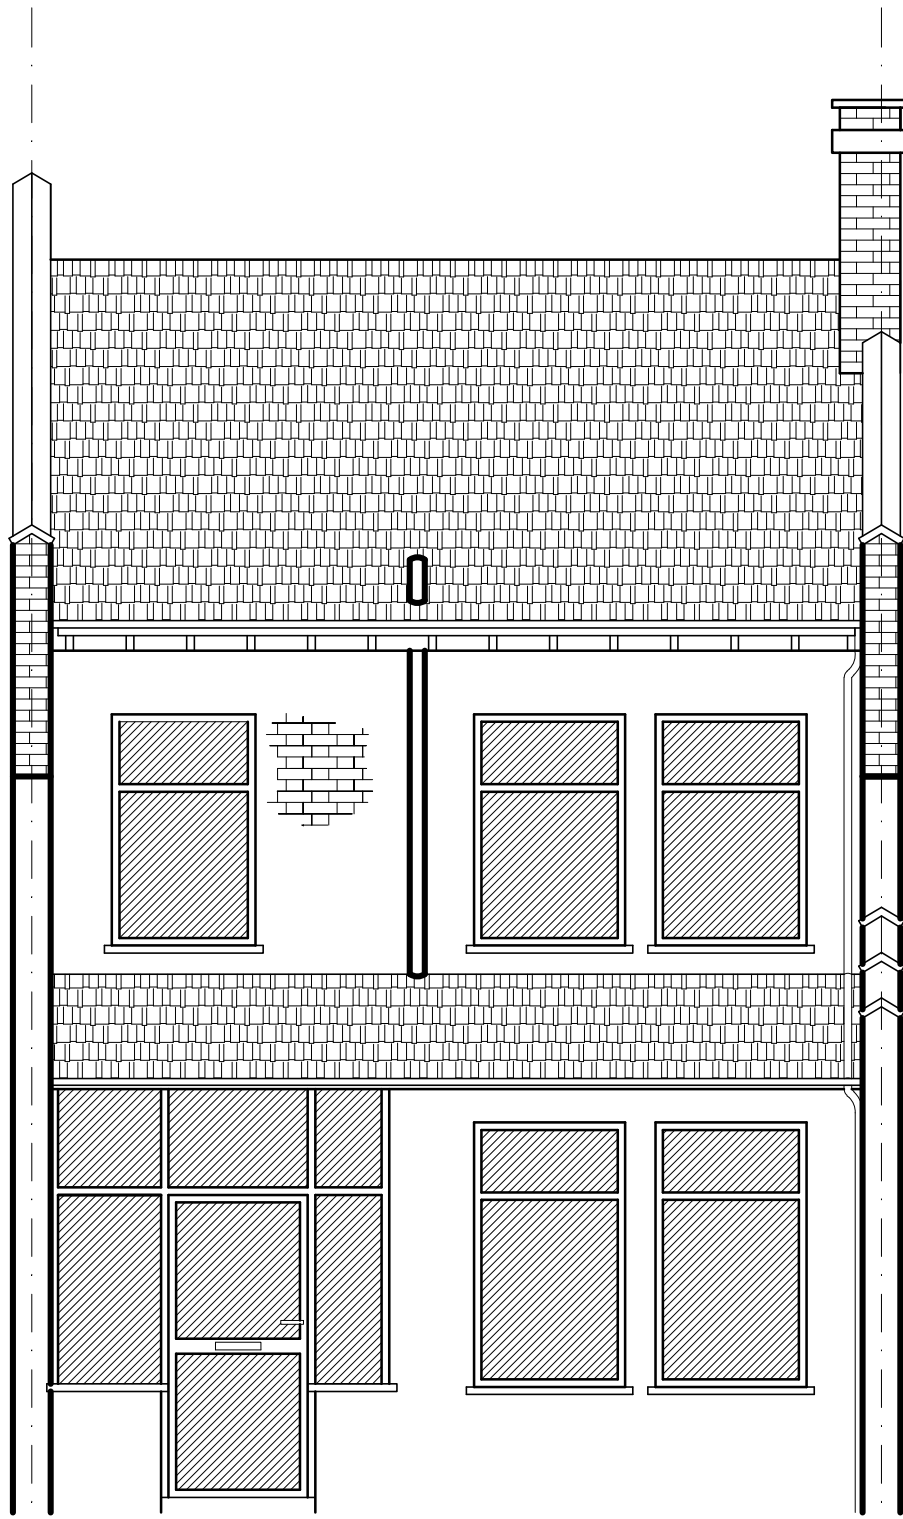

EXISTING FRONT ELEVATION

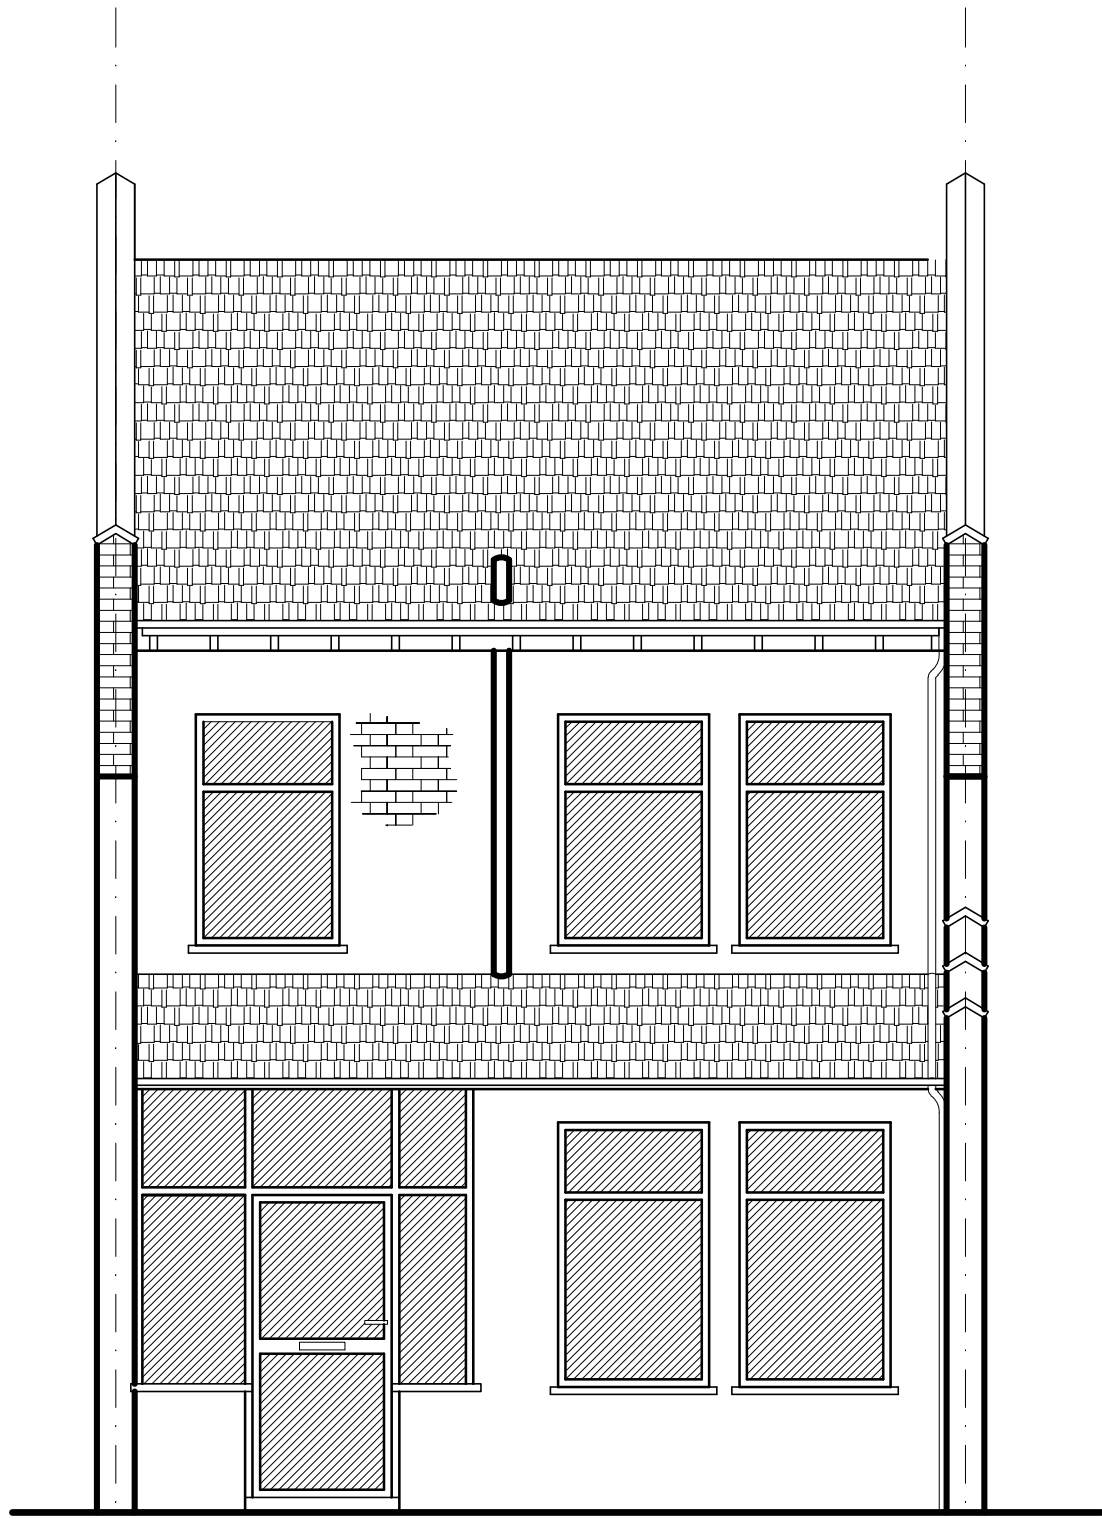

PROPOSED FRONT ELEVATION
NO CHANGES

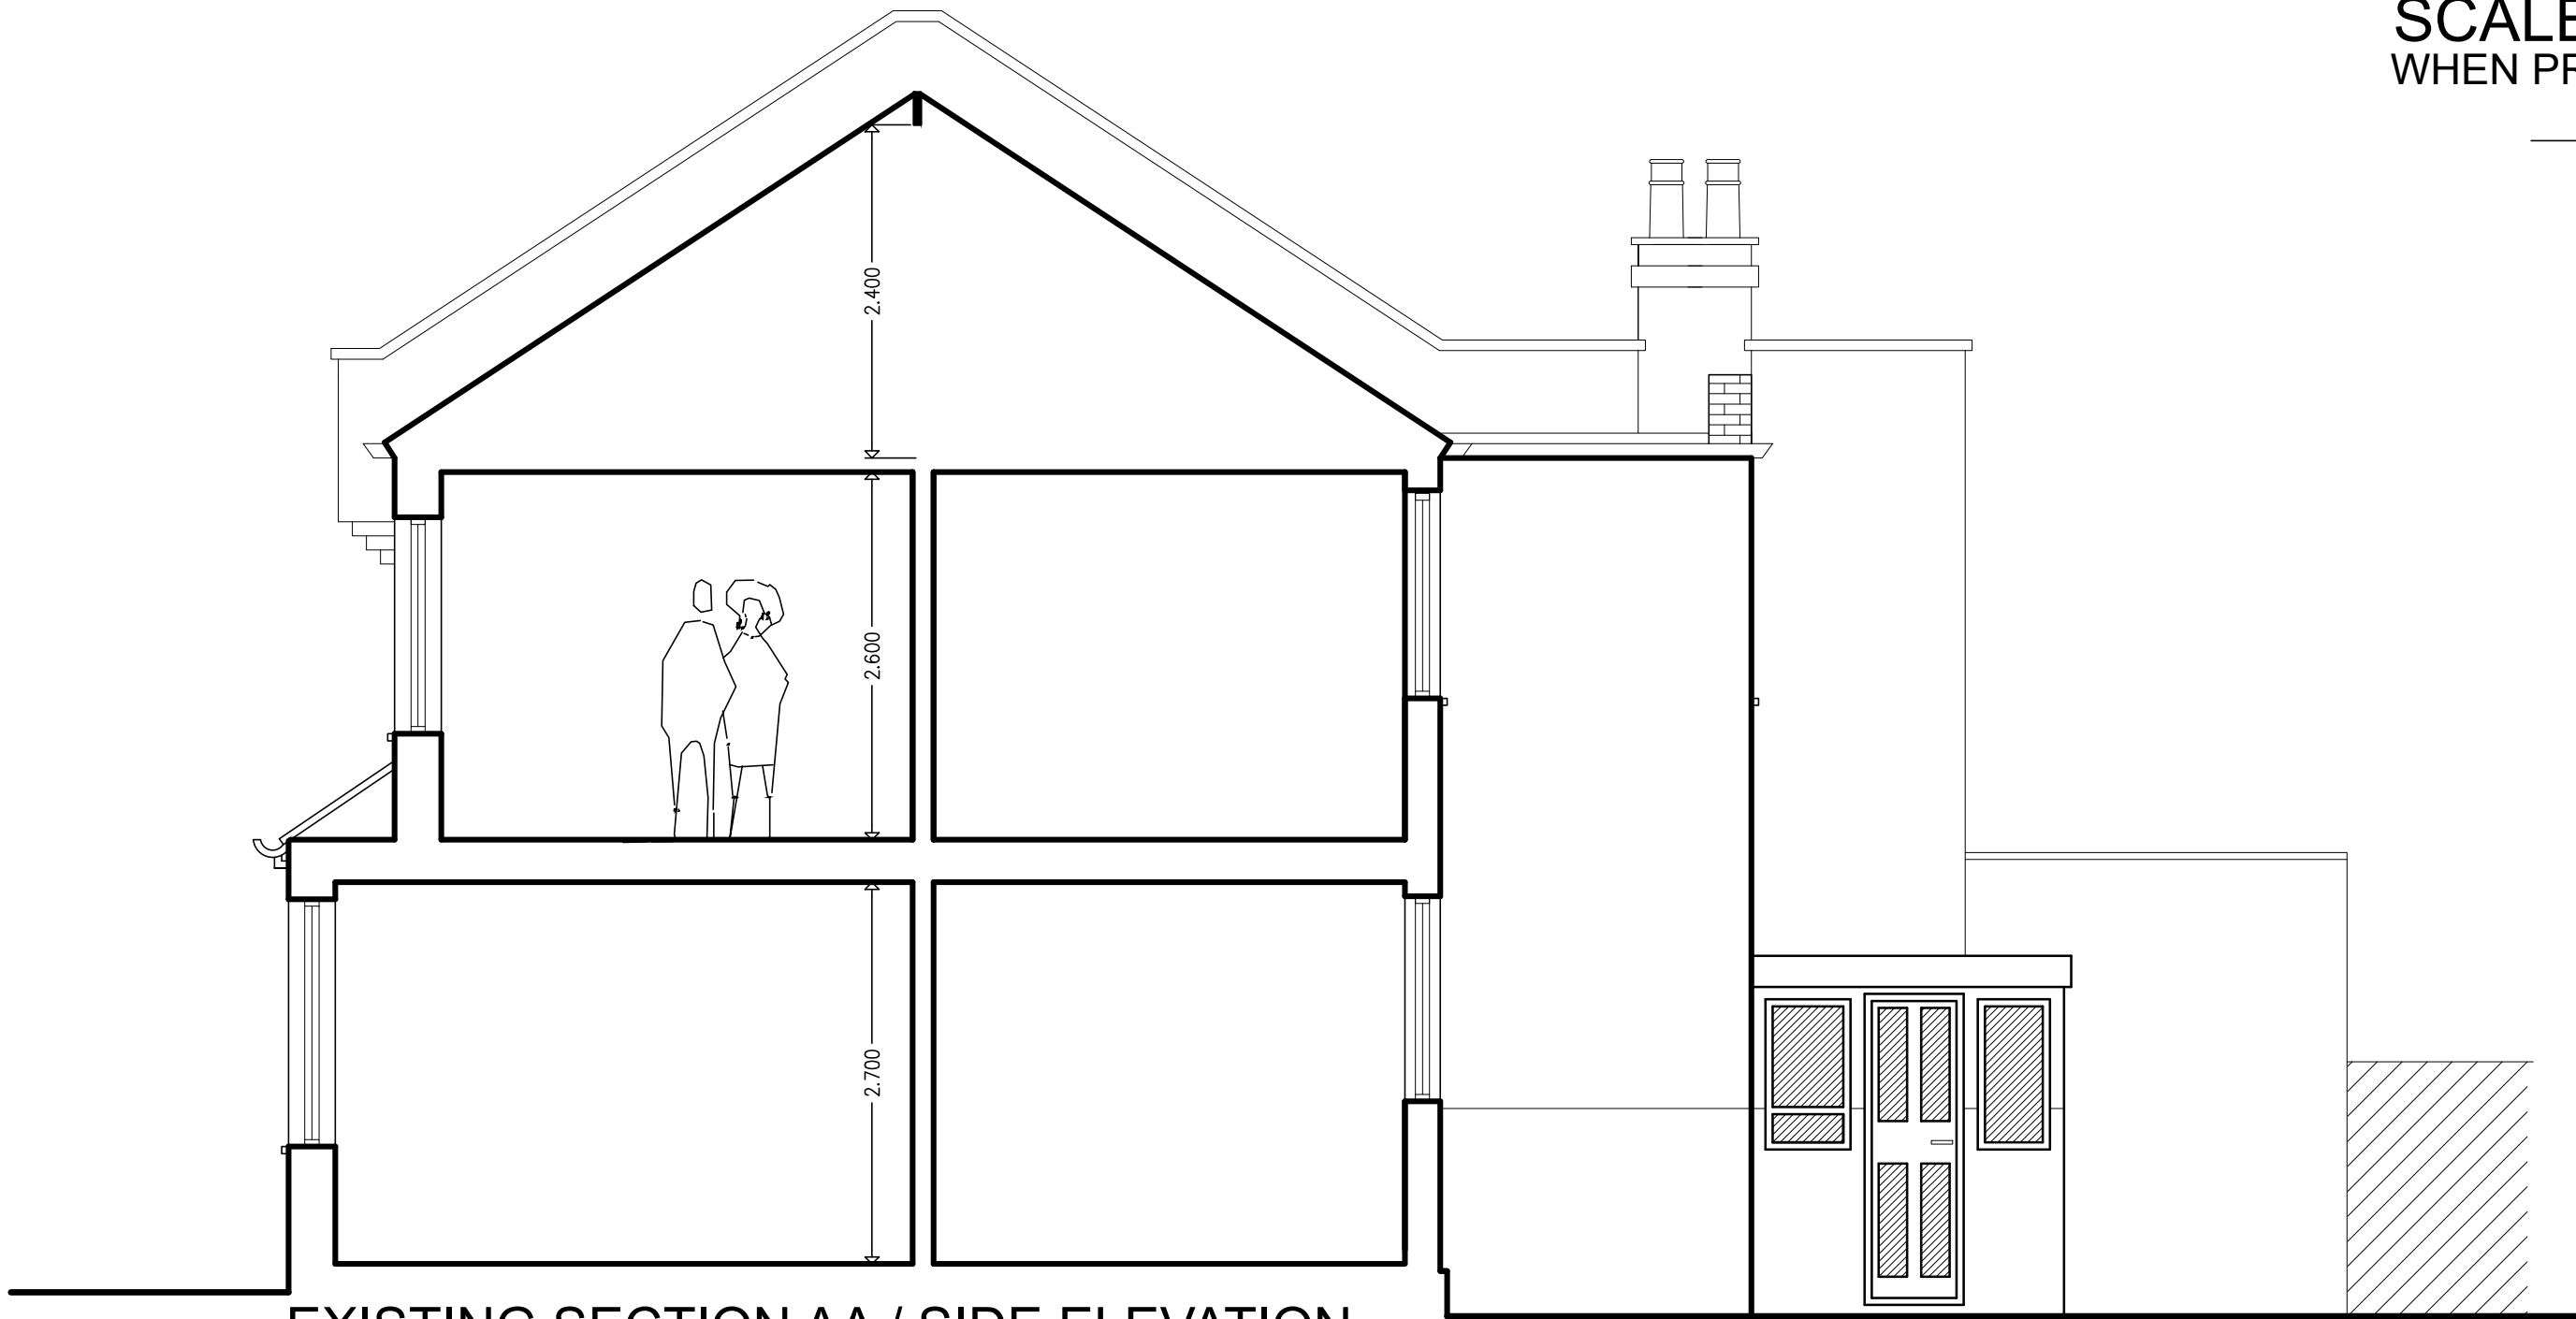


EXISTING SECTION AA / SIDE ELEVATION



EXISTING REAR ELEVATION



PROPOSED REAR ELEVATION

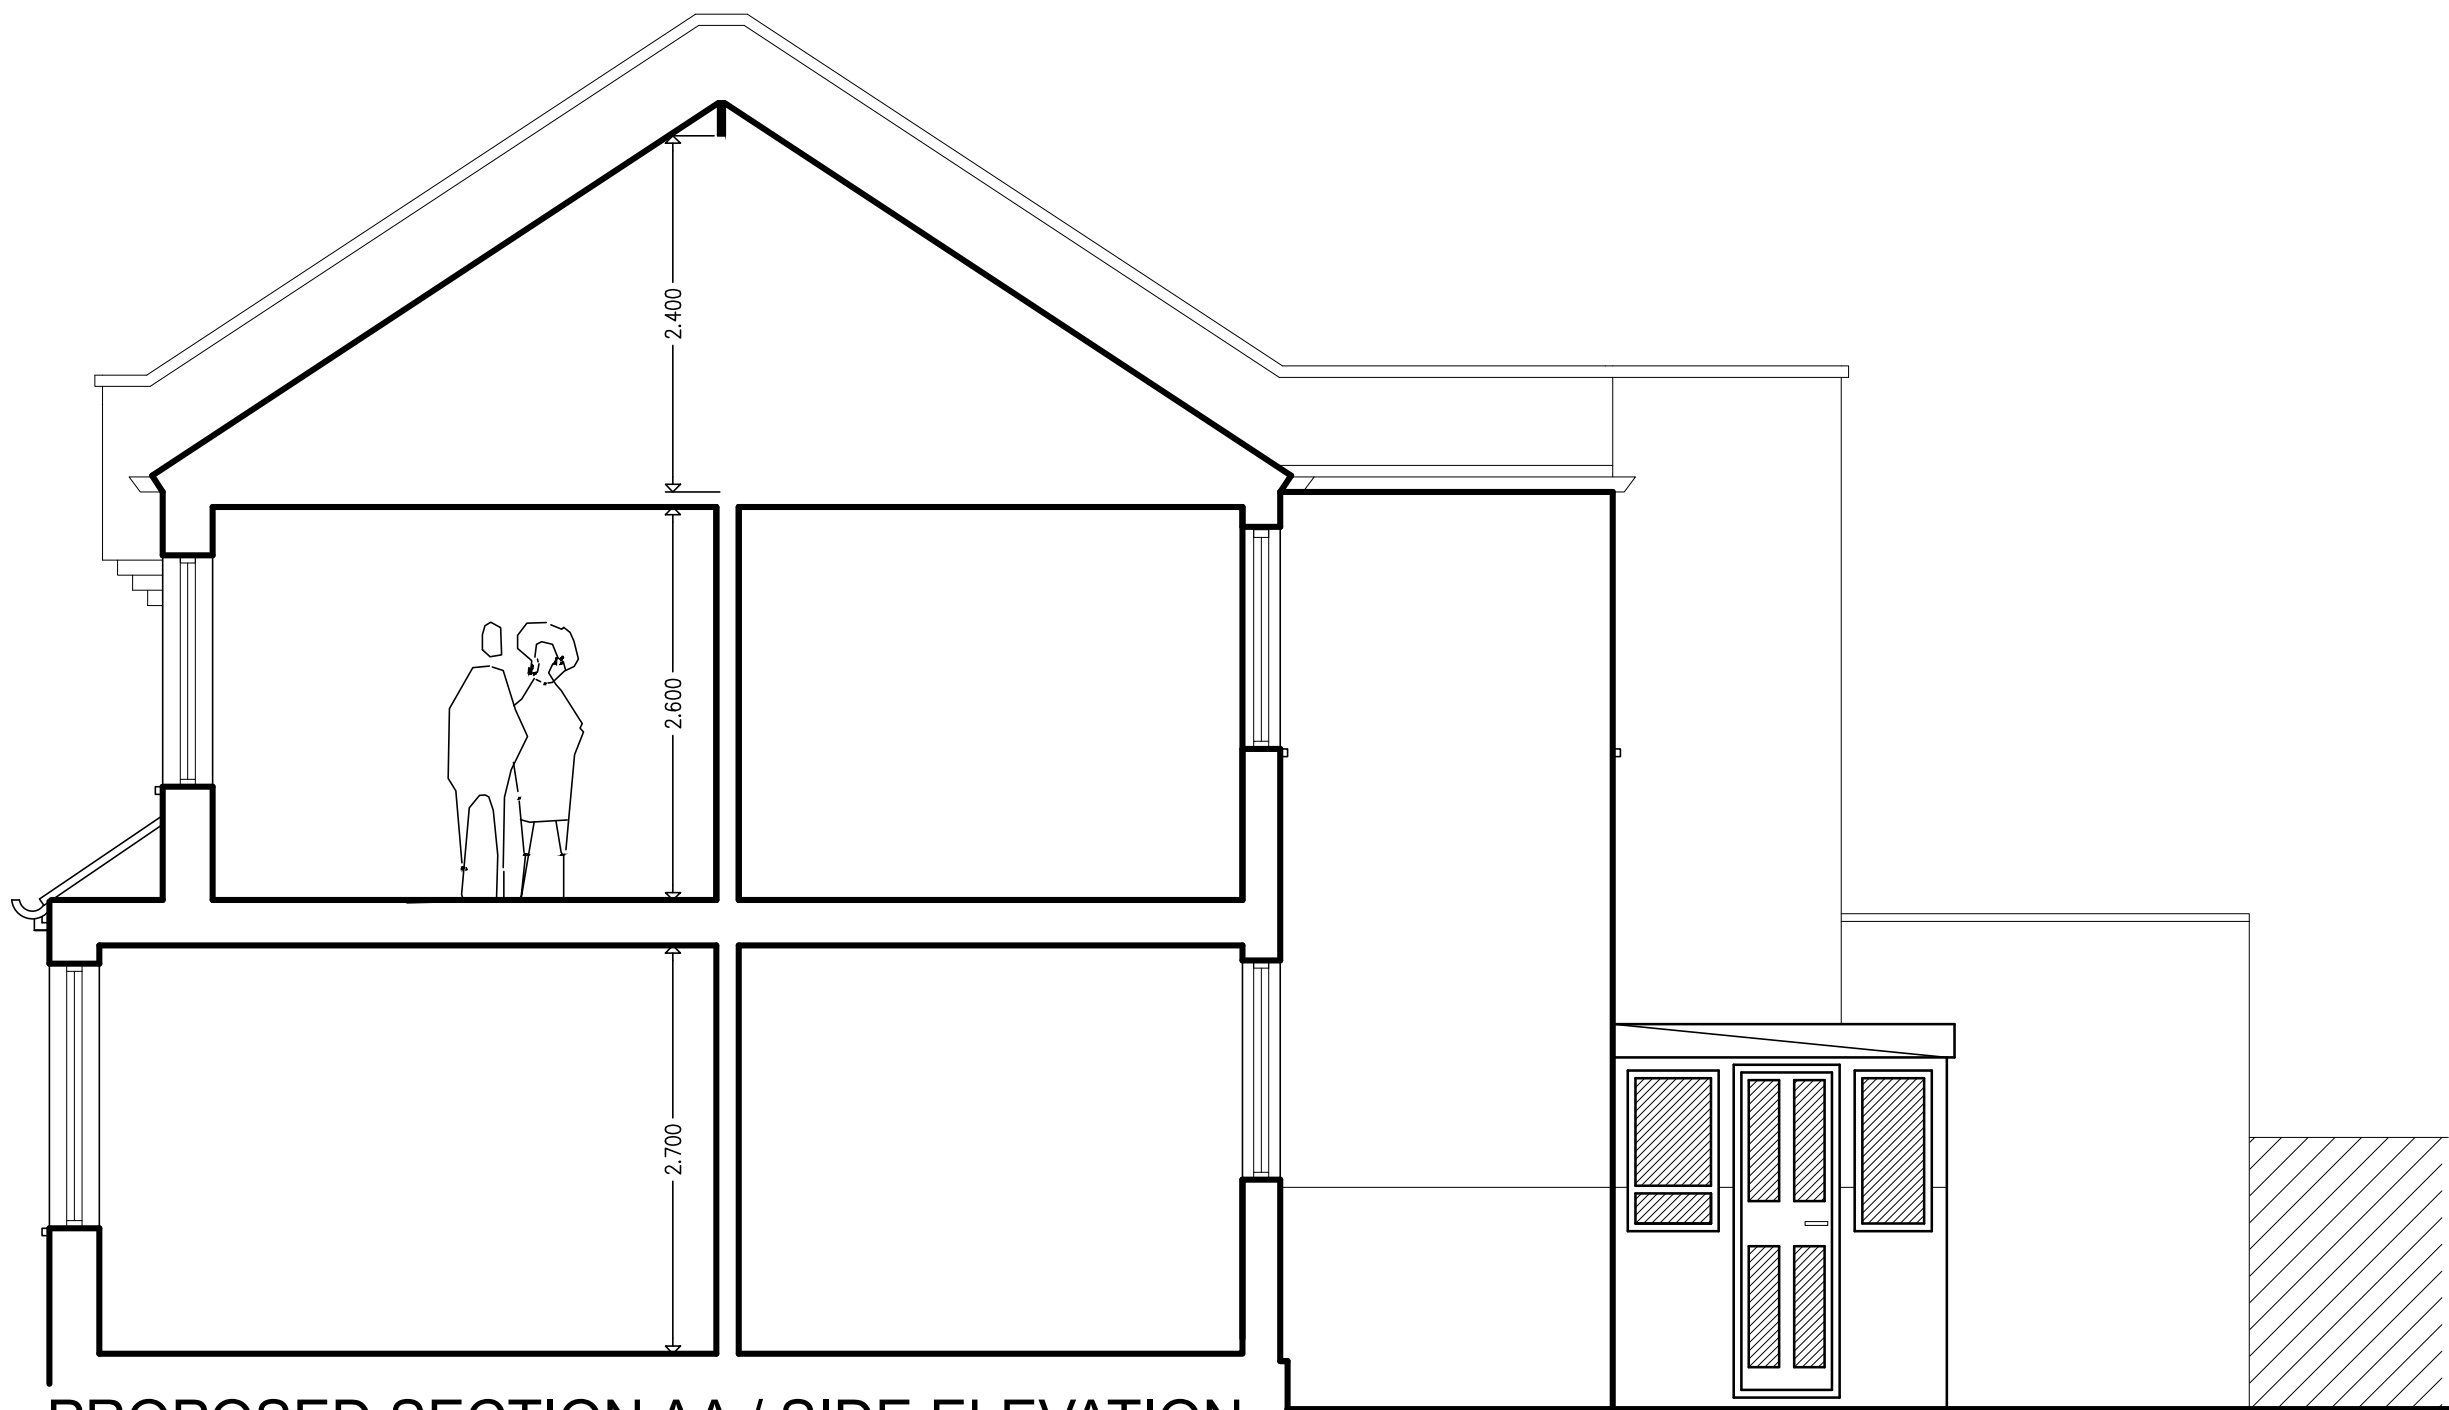

PROPOSED SECTION AA / SIDE ELEVATION
NO CHANGES

IMPORTANT NOTE
ALL DIMENSIONS TO BE CONFIRMED ON SITE
ALL FINAL DIMENSIONS MUST BE CONFIRMED WITH
THE ARCHITECT BEFORE WORK PROCEEDS
ANY DIMENSIONAL DISCREPANCIES MUST ALSO BE REFERRED
TO THE ARCHITECT WHOSE DECISION IS FINAL AND BINDING

A1 10/08/2023 A PLANNING DRAWINGS
HOME AND OFFICE
CHARTERED ARCHITECTS - PLANNERS
STUDIO: 39 FORESTDALE, SOUTHGATE, LONDON N14 7DY
Telephone: 07561 100080 Electronic mail: interarchitect@gmail.com

ARCHITECT:
MICHAEL HAPESHIS
BA(Hon's), DipArch(Hon's), RIBA, ARB, ETEK

STRUCTURAL ENGINEER

BUILDING SERVICES ENGINEER

QUANTITY SURVEYOR

DRAWING TITLE EXISTING AND PROPOSED
ELEVATIONS AND SECTION AA

PROJECT TITLE / CLIENT
CHANGE OF USE TO HOUSE IN MULTIPLE OCCUPATION
FOR 5 PERSONS - AT 2 SADNFORD AVENUE
WOOD GREEN, LONDON N22 5EH

CLIENTS:
ELENI CHRISTODOULIDES, Mrs
Job No:

DRAWING NO 102
C/S/B 10=1 REVISION SUFFIX
A

Scale 1:50 DATE 25.08.2023 DRAWN MPH CHECKED M.HAPESHIS