
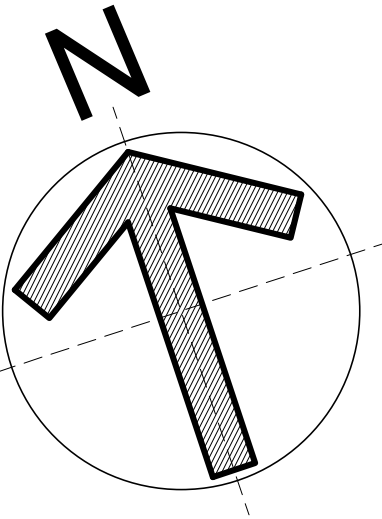
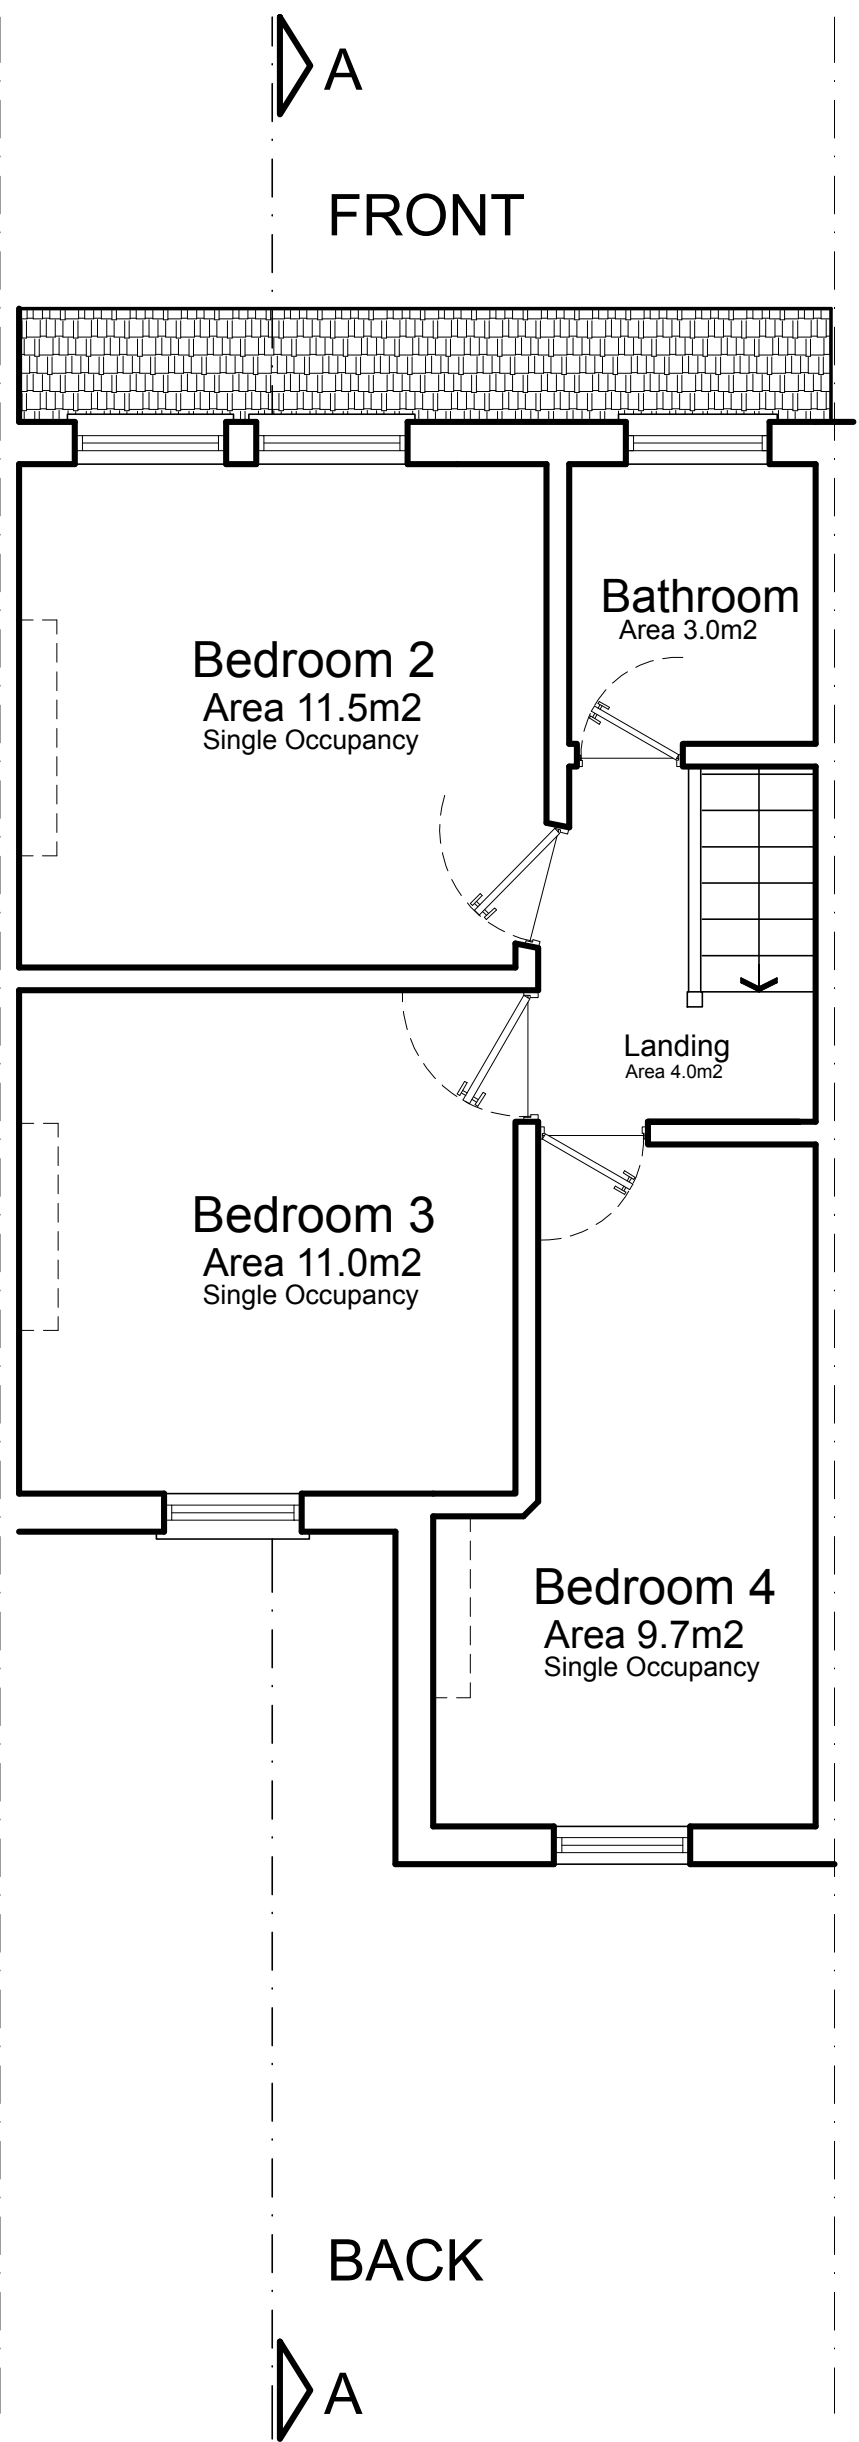
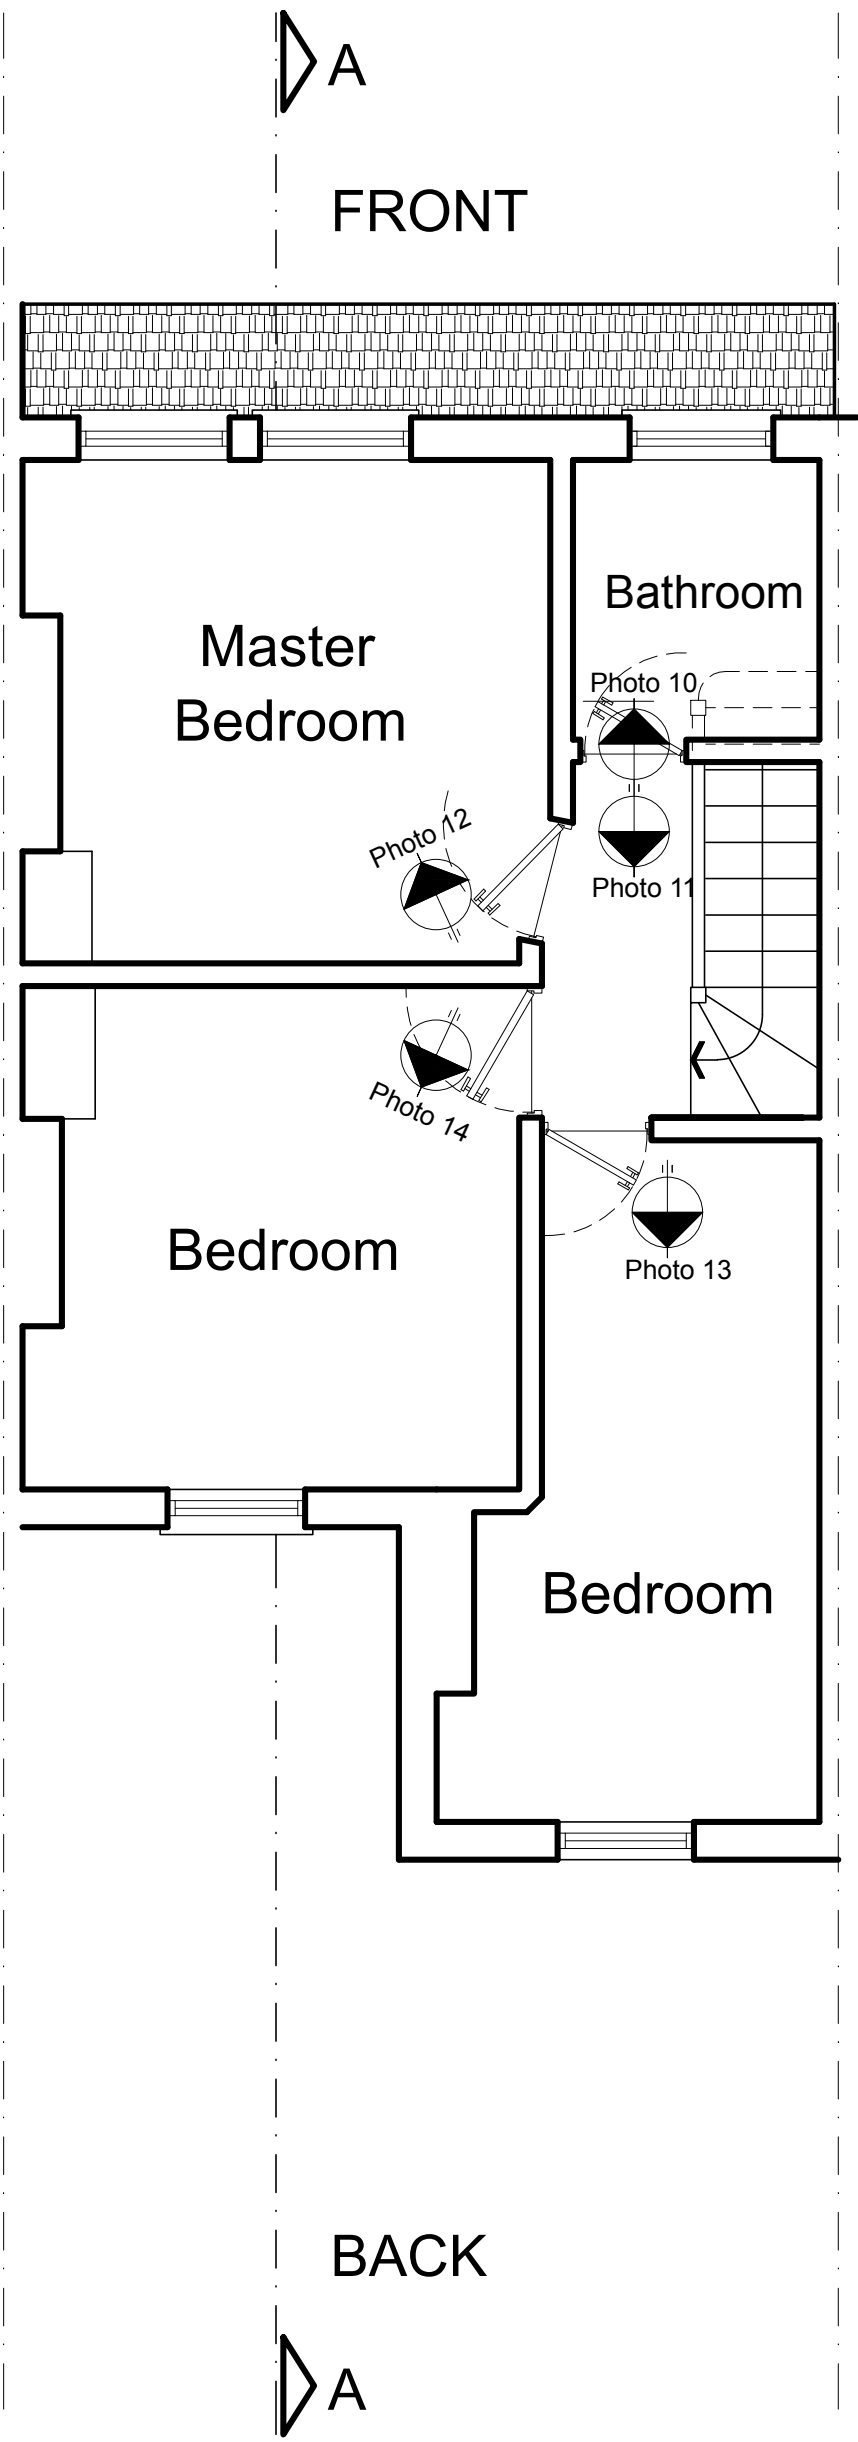
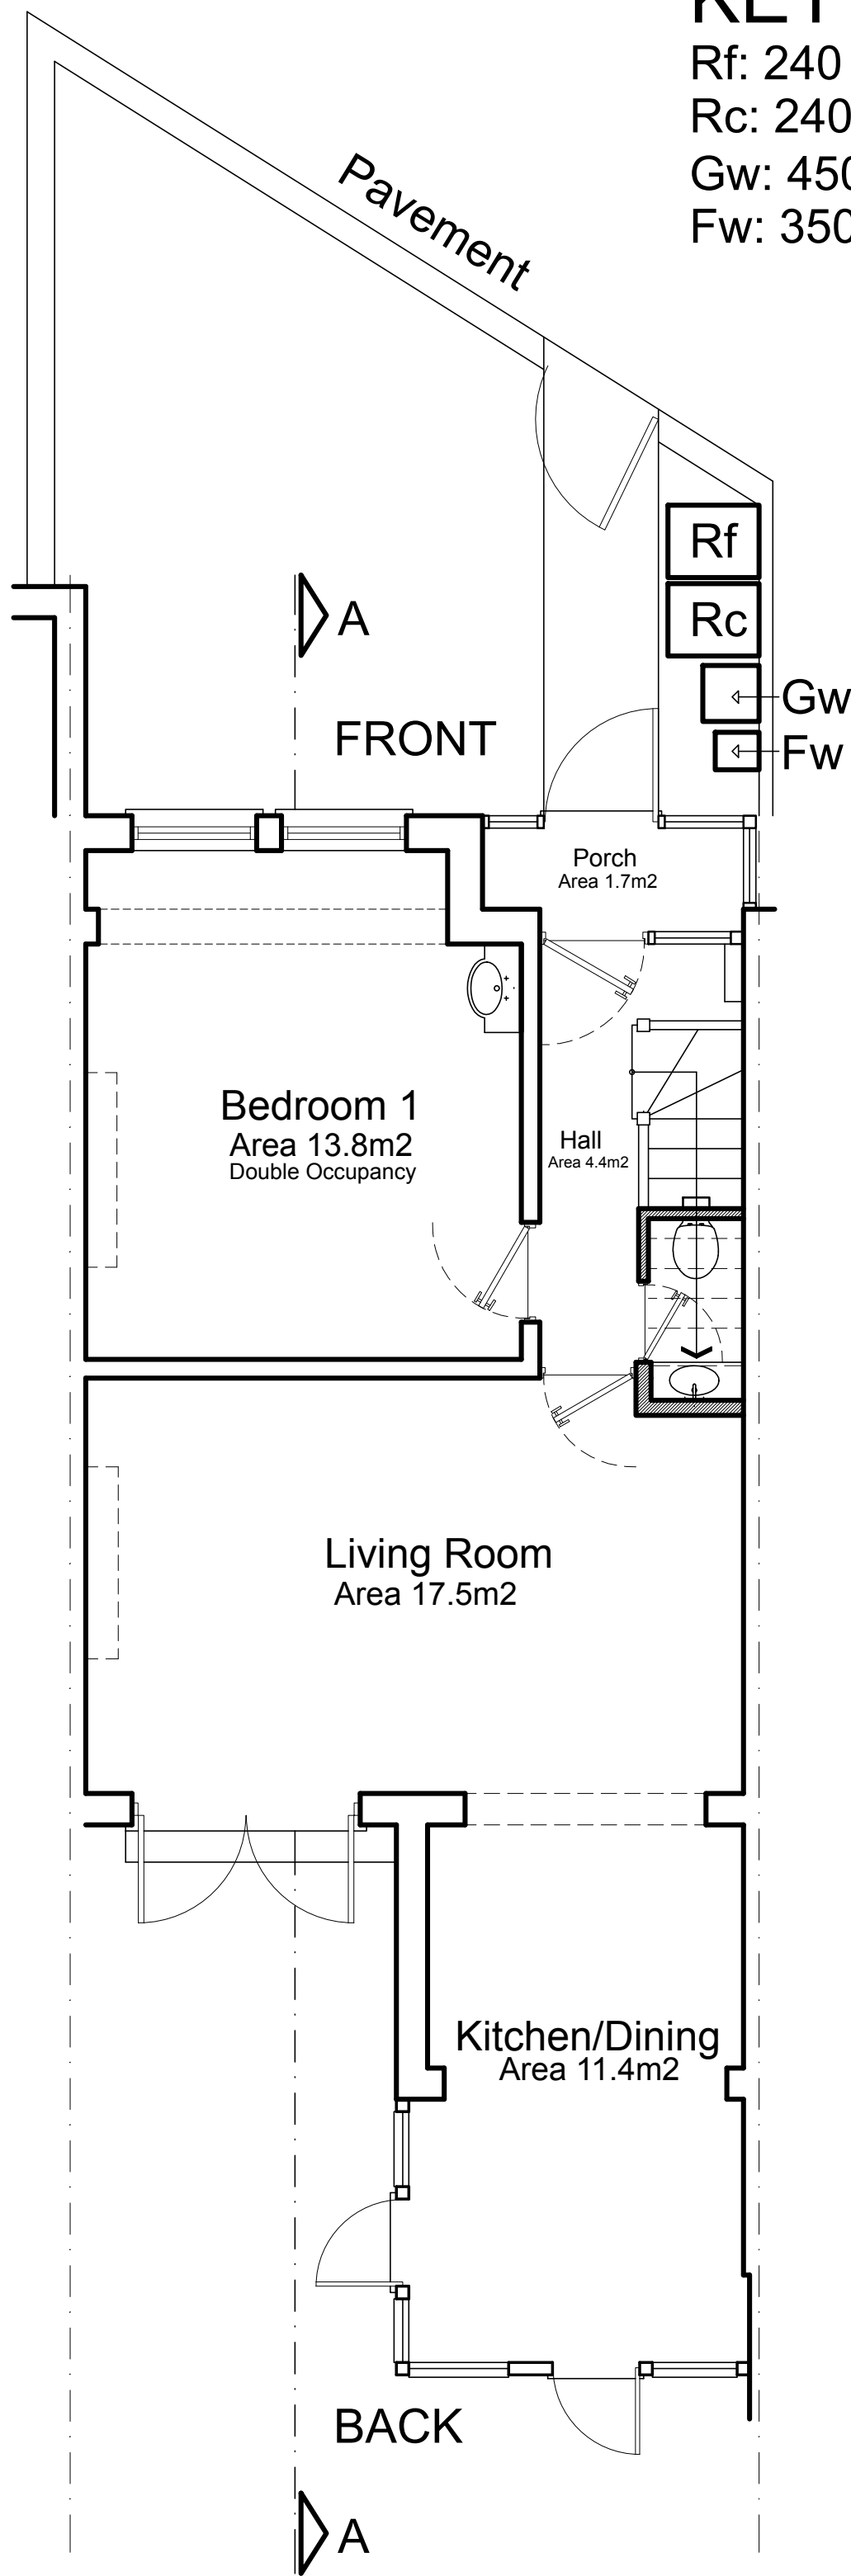


KEY TO WASTE BINS:

Rf: 240 Lt refuse wheelie bin
Rc: 240 Lt Recycling wheelie bin
Gw: 450mm (D) x 450mm (W) x 600mm (H) Garden Waste
Fw: 350mm (D) x 200mm (W)x 360mm (H) Food box

0 1 2 3 4 5m
SCALE 1:50
WHEN PRINTED ON A1 SIZE PAPER
SCALE 1:100
WHEN PRINTED ON A3 SIZE PAPER

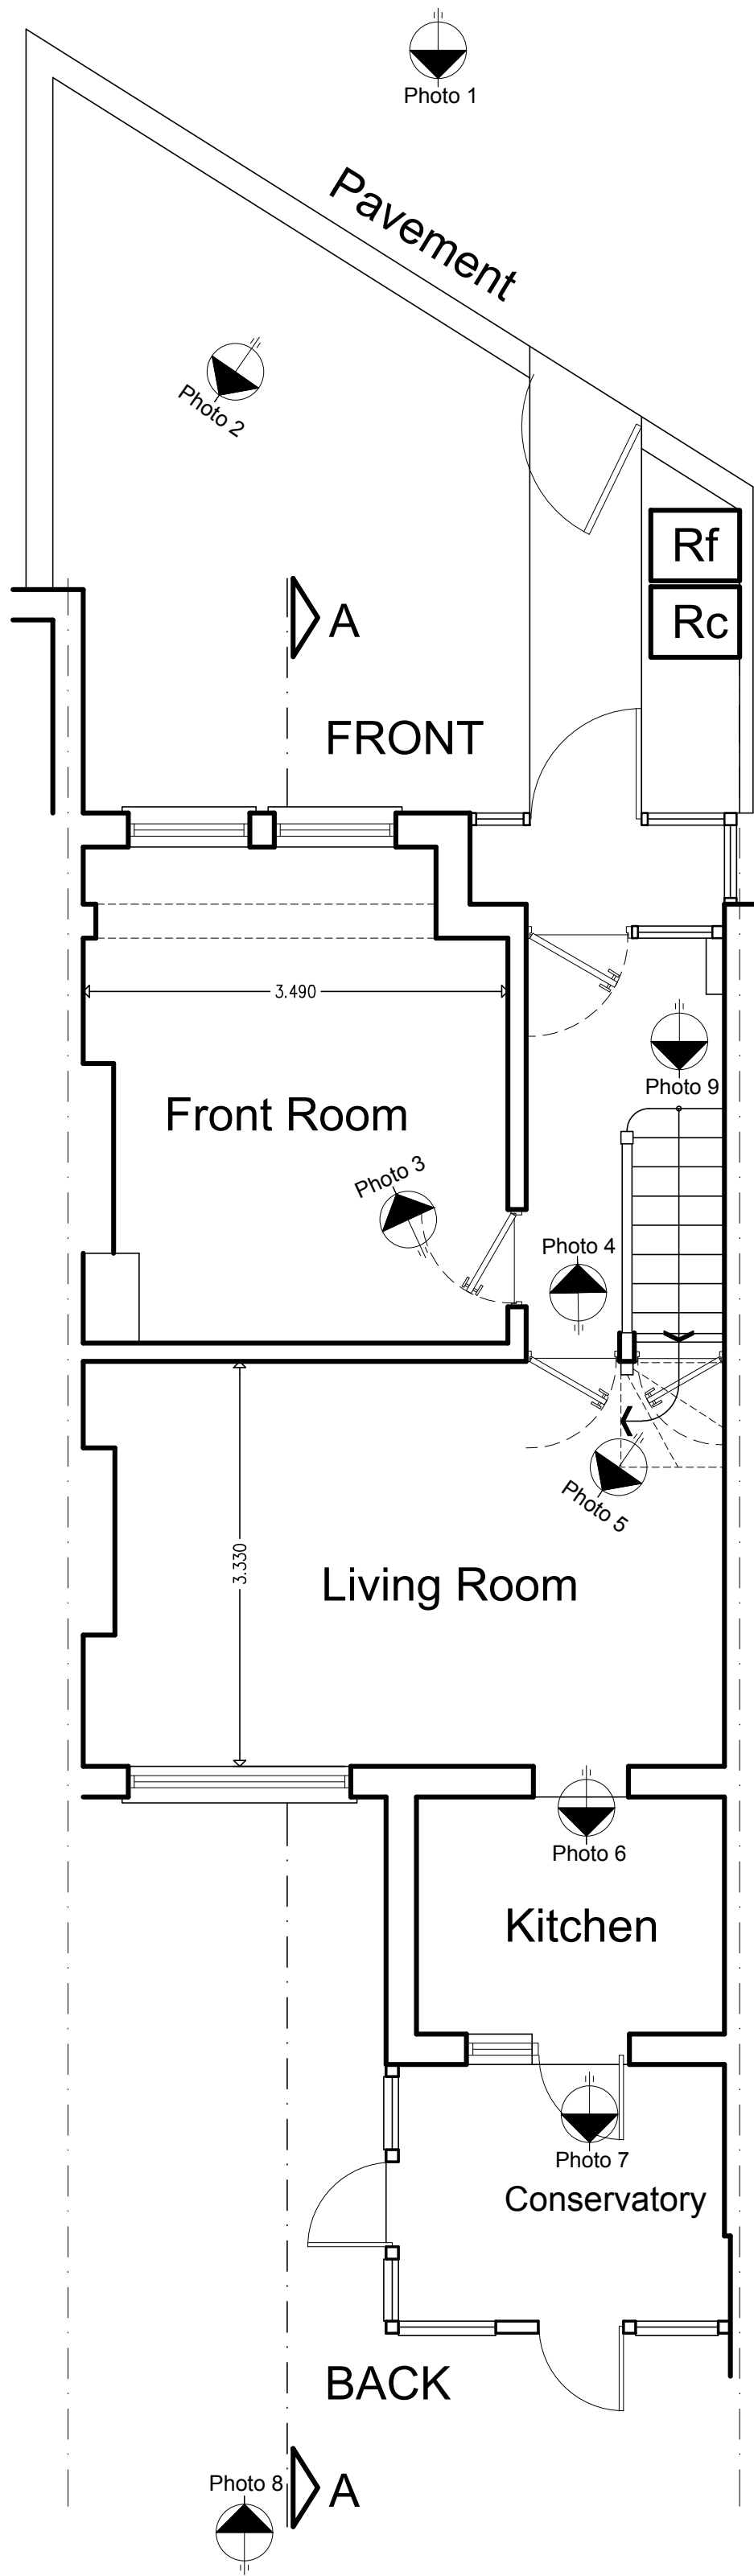

IMPORTANT NOTE
ALL DIMENSIONS TO BE CONFIRMED ON SITE
ALL FINAL DIMENSIONS MUST BE CONFIRMED WITH
THE ARCHITECT BEFORE WORK PROCEEDS
ANY DIMENSIONAL DISCREPANCIES MUST ALSO BE REFERRED
TO THE ARCHITECT WHOSE DECISION IS FINAL AND BINDING

A | 10.08.2023 | A | PLANNING DRAWINGS
HOME AND OFFICE
CHARTERED ARCHITECTS - PLANNERS
STUDIO: 39 FORESTDALE, SOUTHGATE, LONDON N14 7DY
T:07561 100080 F:020 8351 0026 Em: homearchitect@btinternet.com

ARCHITECT:		MICHAEL HAPESHIS BA(Hon's), DipArch(Hon's), RIBA, ARB, ETEK	
STRUCTURAL ENGINEER:			
BUILDING SERVICES ENGINEER:			
QUANTITY SURVEYOR:			
DRAWING TITLE		EXISTING AND PROPOSED GROUND AND 1ST FLOOR PLANS AND KEY TO PHOTOGRAPHIC APPENDIX	
PROJECT TITLE / CLIENT		CHANGE OF USE TO HOUSE IN MULTIPLE OCCUPATION FOR 5 PERSONS - AT 2 SADNFORD AVENUE WOOD GREEN, LONDON N22 5EH	
CLIENTS:		ELENI CHRISTODOULIDES, Mrs	
Job No:		DRAWING NO 101	
C/S/STB		REVISION SUFFIX	
10=1		A	
Scale	DATE	DRAWN	CHECKED
1:50	25.08.2023	CAROLYN C.	M.HAPESHIS