


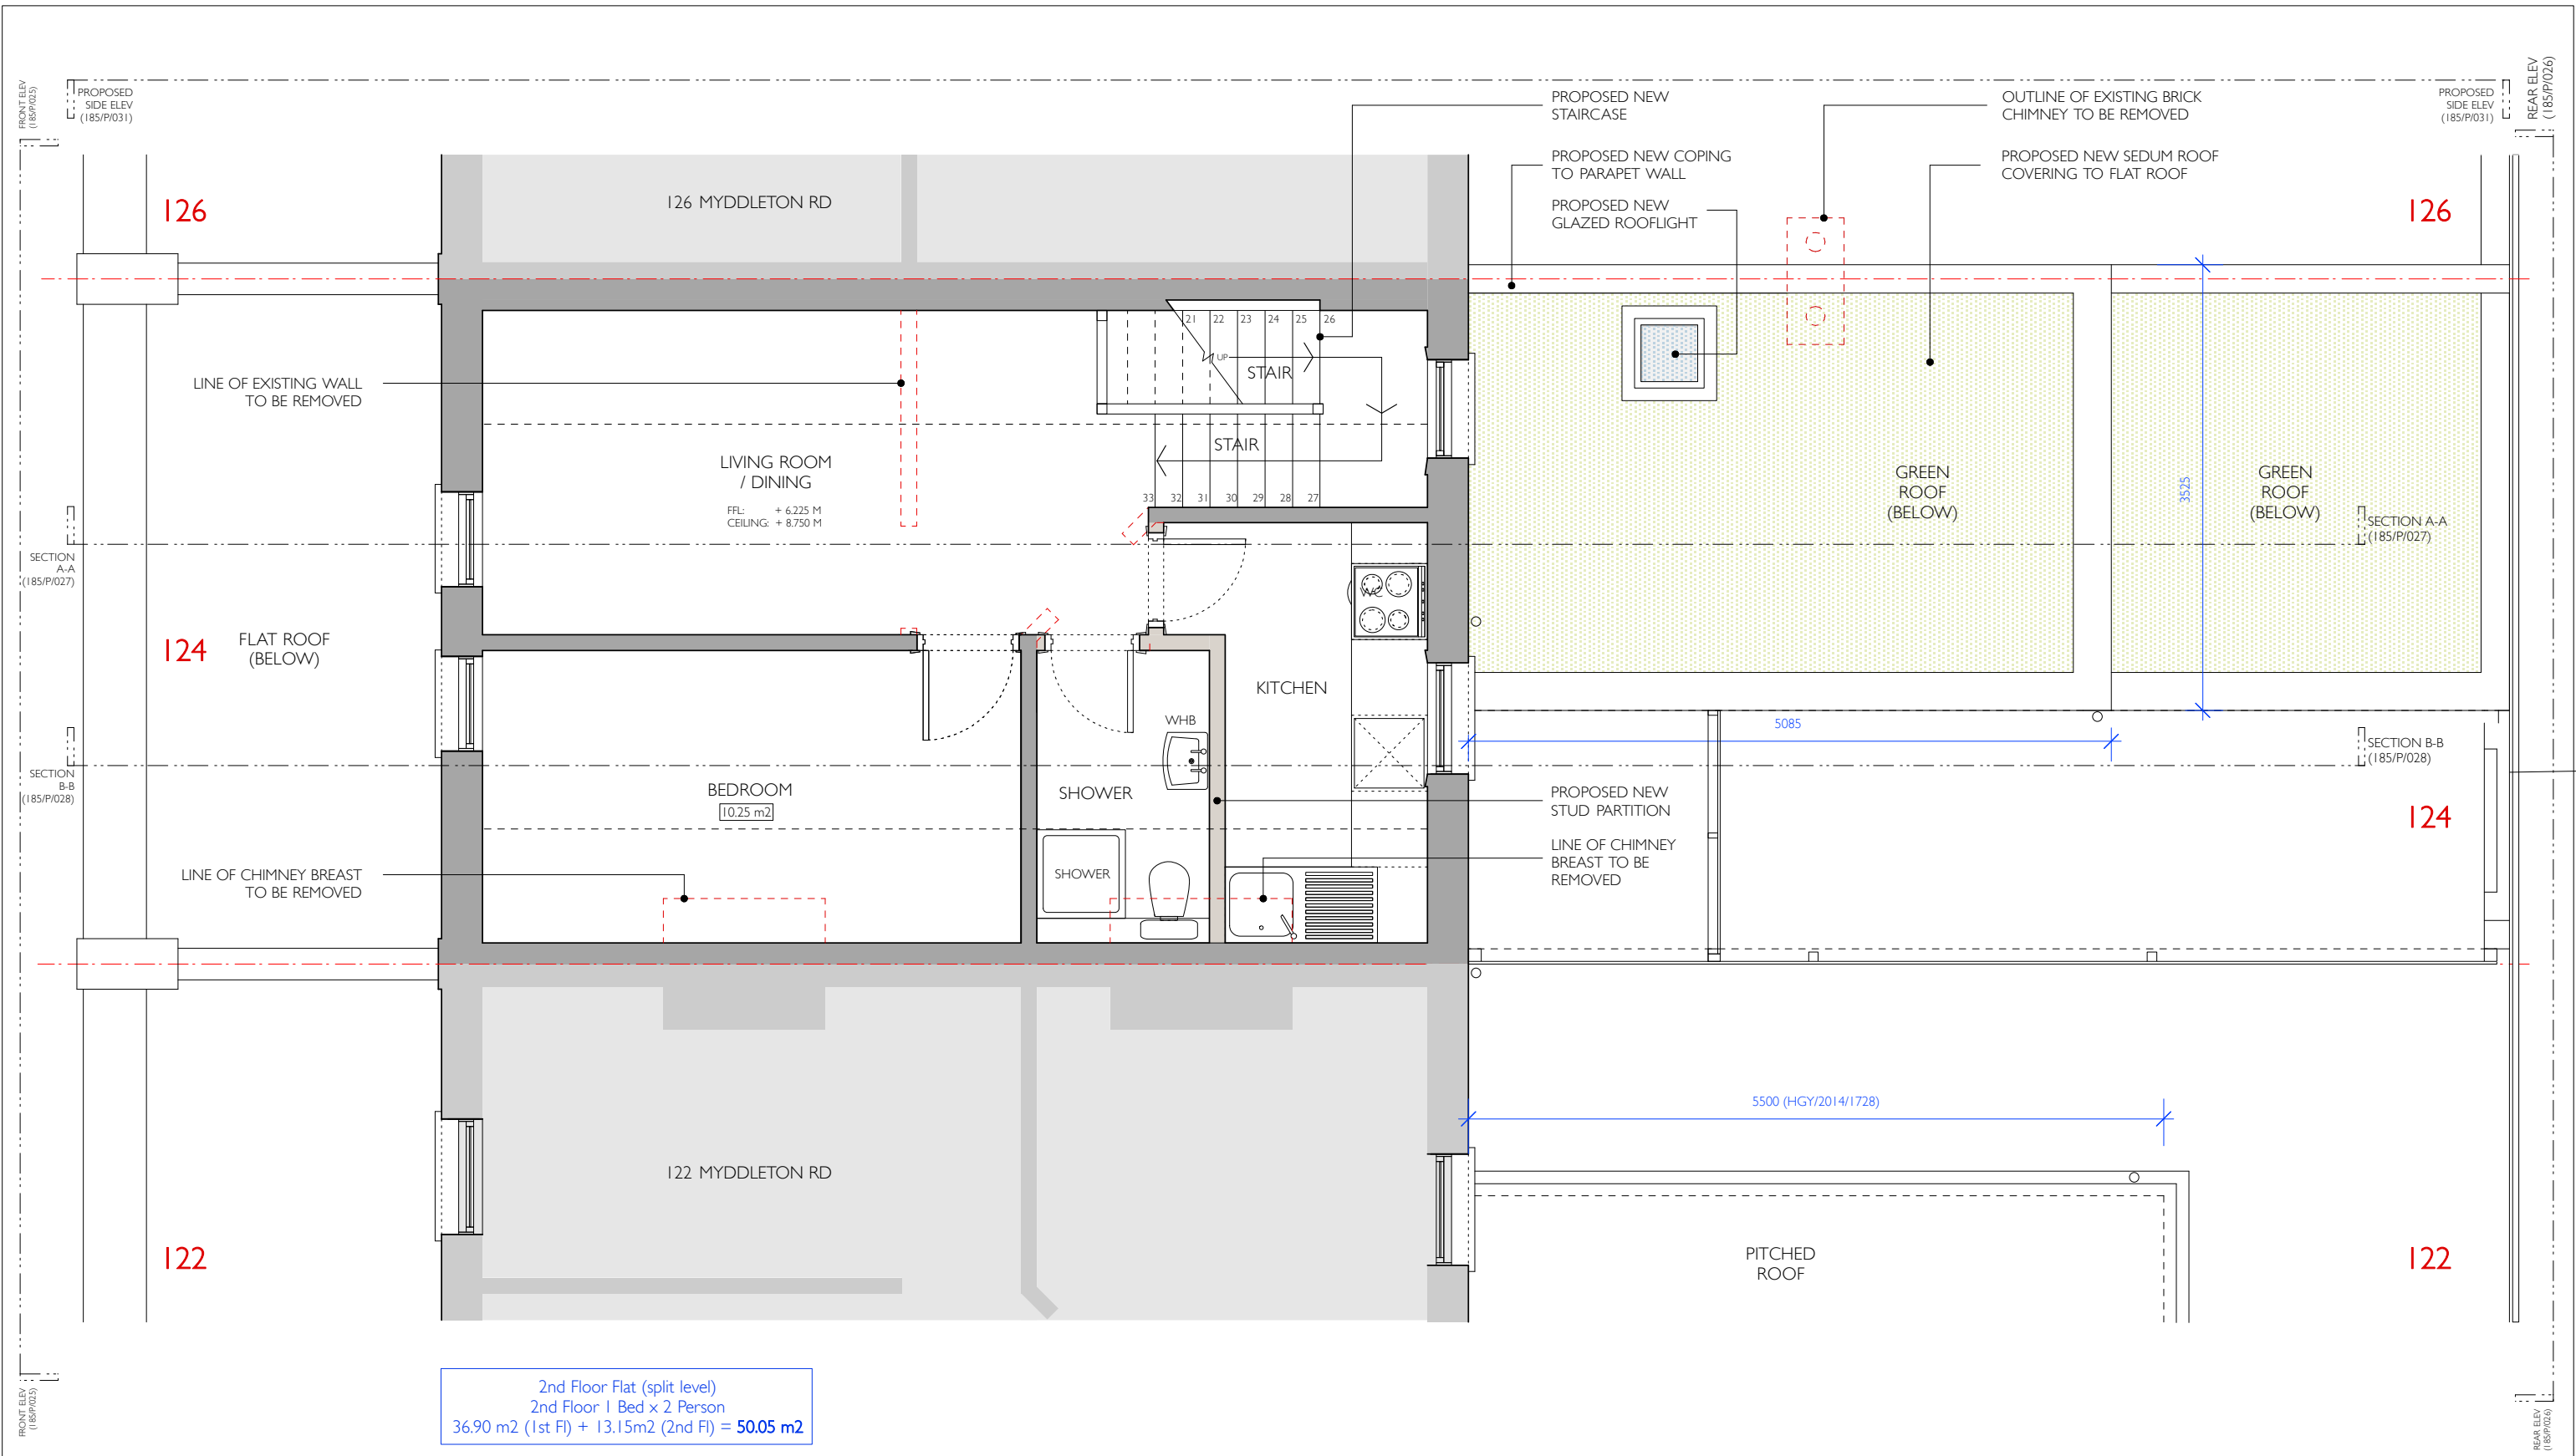

Notes:

Drawings to be read in conjunction with all consultants information.
Do not scale from the drawing.
All dimensions to be checked on site.
Drawing only to be used for purposes indicated.
Notify A P T Architects + Designers Ltd of any discrepancies.
This drawing is copyright of A P T Architects + Designers Ltd and not to be used or reproduced without their express permission in writing.

Revisions:

REV A - ISSUED 07.2023

SCALE (1:50)

0 0.2 0.4 0.6 0.8 1 3 5 M

0.1 0.3 0.5 0.7 0.9 2

W

N

E

S

Client:	MR + MRS YOUSSEF	Dwg Title:			PROPOSED SECOND FLOOR PLAN				Project:	124 MYDDLETON ROAD BOWES PARK LONDON N22 8NQ	Drawing No: 185-P-022
Dwg Status:	PLANNING	Scale:	Job No:	Date:	Rev:						
Local Authority:	L B HARINGEY	1:50 @ A3	185	07.2023	A						