
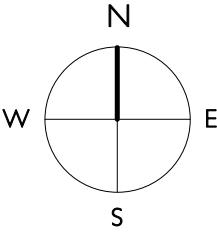


DRAWINGS FOR THE PLANNING APPLICATION FOR THE PROPOSED CHANGE OF
USE OF THE GROUND FLOOR SHOP UNIT AND CONVERSION OF UPPER FLOORS
INTO 2 APARTMENTS WITH FIRST FLOOR REAR EXTENSION AT:

124 MYDDLETON ROAD
BOWES PARK
LONDON
N22 8NQ

- 185/P/000/A - BLOCK PLAN
185/P/001/A - SITE LOCATION + DRAWING LIST
185/P/002/A - SITE PHOTOGRAPHS (1)
185/P/003/A - SITE PHOTOGRAPHS (2)
185/P/004/A - DESIGN AND ACCESS STATEMENT
185/P/005/A - DESIGN AND ACCESS STATEMENT
185/P/010/A - EXISTING GROUND FLOOR PLAN
185/P/011/A - EXISTING FIRST FLOOR PLAN
185/P/012/A - EXISTING SECOND FLOOR PLAN
185/P/013/A - EXISTING ROOF PLAN
185/P/015/A - EXISTING FRONT ELEVATION
185/P/016/A - EXISTING REAR ELEVATION
185/P/017/A - EXISTING SECTION A-A
185/P/018/A - EXISTING SECTION B-B / ELEVATION
185/P/019/A - EXISTING SECTION B-B / ELEVATION - SHOWING SHADE LINE
185/P/020/A - PROPOSED GROUND FLOOR PLAN
185/P/021/A - PROPOSED FIRST FLOOR ELEVATION
185/P/022/A - PROPOSED SECOND FLOOR PLAN
185/P/023/A - PROPOSED ROOF PLAN
185/P/025/A - PROPOSED FRONT ELEVATION
185/P/026/A - PROPOSED REAR ELEVATION
185/P/027/A - PROPOSED SECTION A-A
185/P/028/A - PROPOSED SECTION B-B / ELEVATION
185/P/029/A - PROPOSED SECTION B-B / ELEVATION - SHOWING SHADE LINE
185/P/030/A -EXISTING SECTION / SIDE ELEVATION
185/P/031/A -PROPOSED SECTION / SIDE ELEVATION

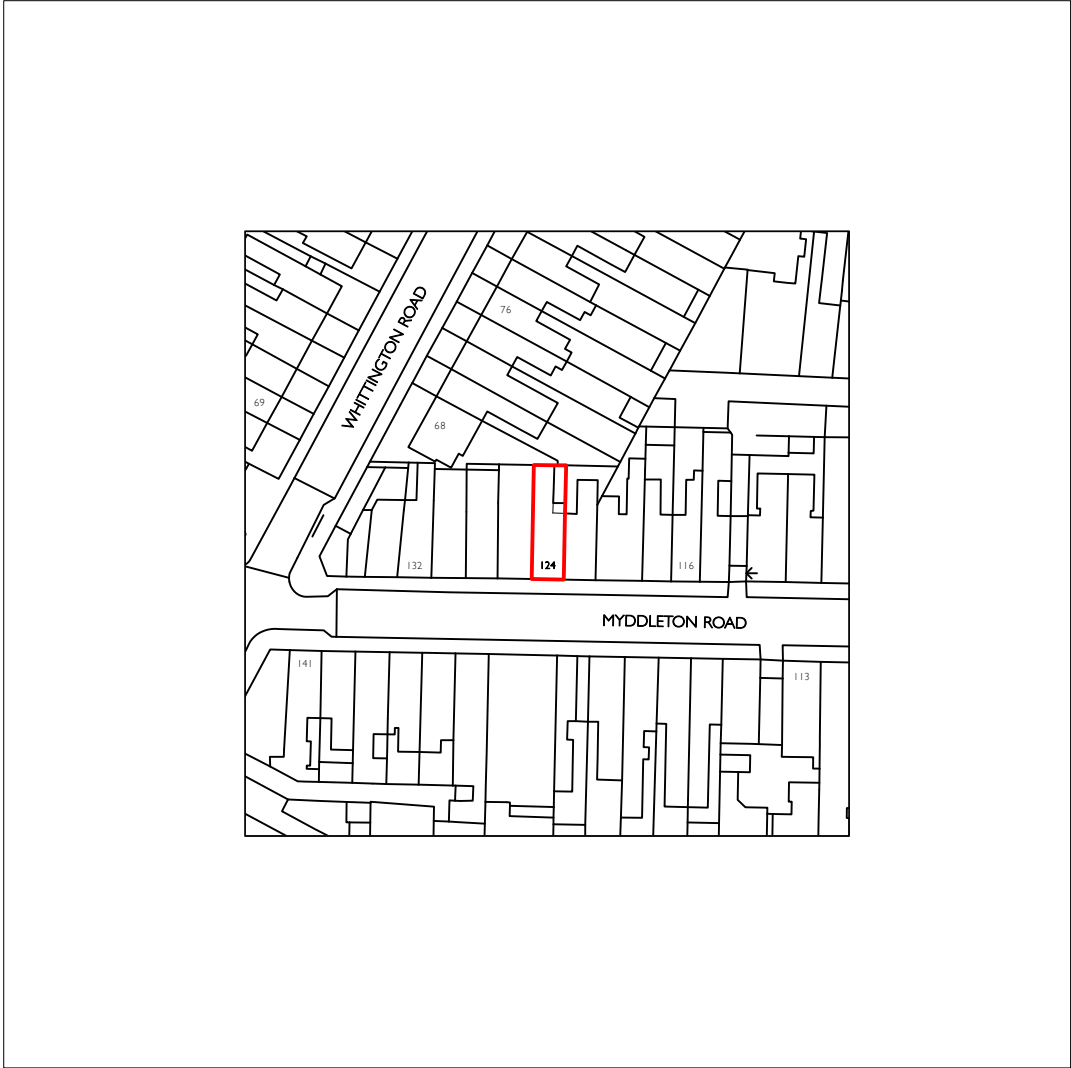

SITE LOCATION PLAN SCALE 1:1250

Notes:

Drawings to be read in conjunction with all consultants information.
Do not scale from the drawing.
All dimensions to be checked on site.
Drawing only to be used for purposes indicated.
Notify A P T Architects + Designers Ltd of any discrepancies.
This drawing is copyright of A P T Architects + Designers Ltd and not to be used or reproduced without their express permission in writing.

Revisions:

REV A - ISSUED FOR PLANNING 06/2023

020406080100 metres

SCALE (1:1250)

Client:MR + MRS YOUSSEF

Dwg Status:PLANNING

Local Authority:L B HARINGEY

Dwg Title:SITE LOCATION + DRAWING LIST

Scale:1:1250 @ A3

Job No:185

Date:06.2023

Rev:A

Project:124 MYDDLETON ROAD
BOWES PARK
LONDON
N22 8NQ

Drawing No:
185-P-001

Peter Goulde: Mobile 07792 791136 Email peter@aptdesigners.co.uk

Alanna Wilkinson: Mobile 07812 107572 Email alanna@aptdesigners.co.uk

FIRST FLOOR69 MESSINA AVENUELONDONNW6 4LG

APT ARCHITECTS + DESIGNERS LTD