



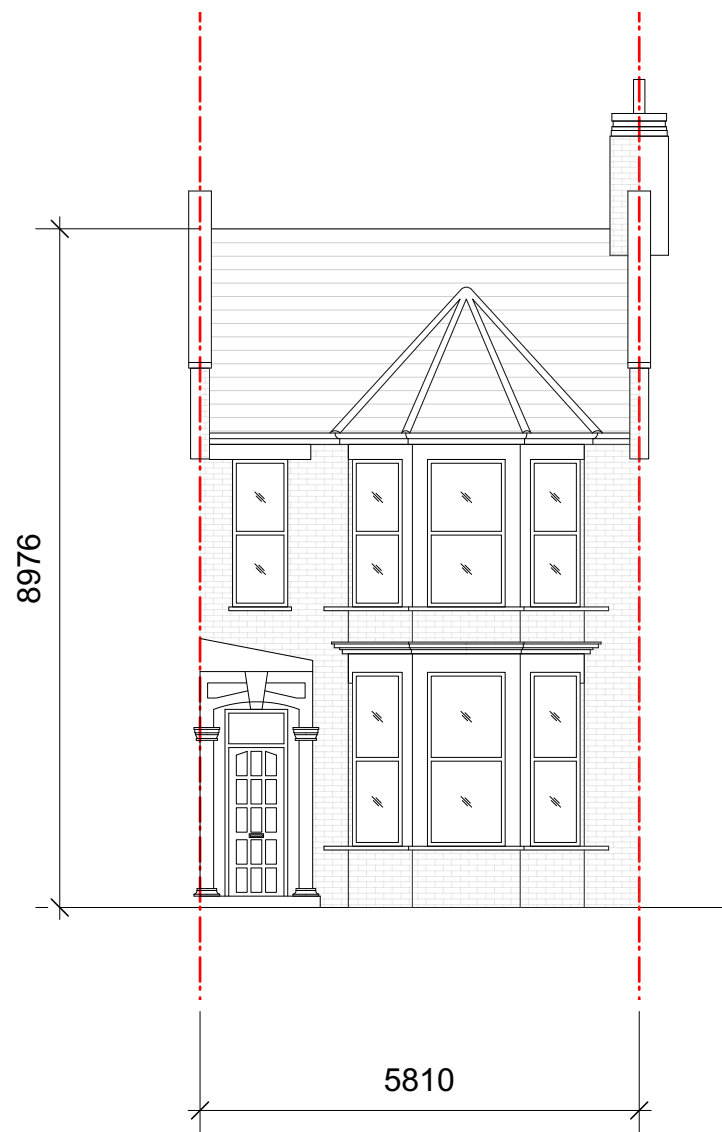

Existing Front Elevation

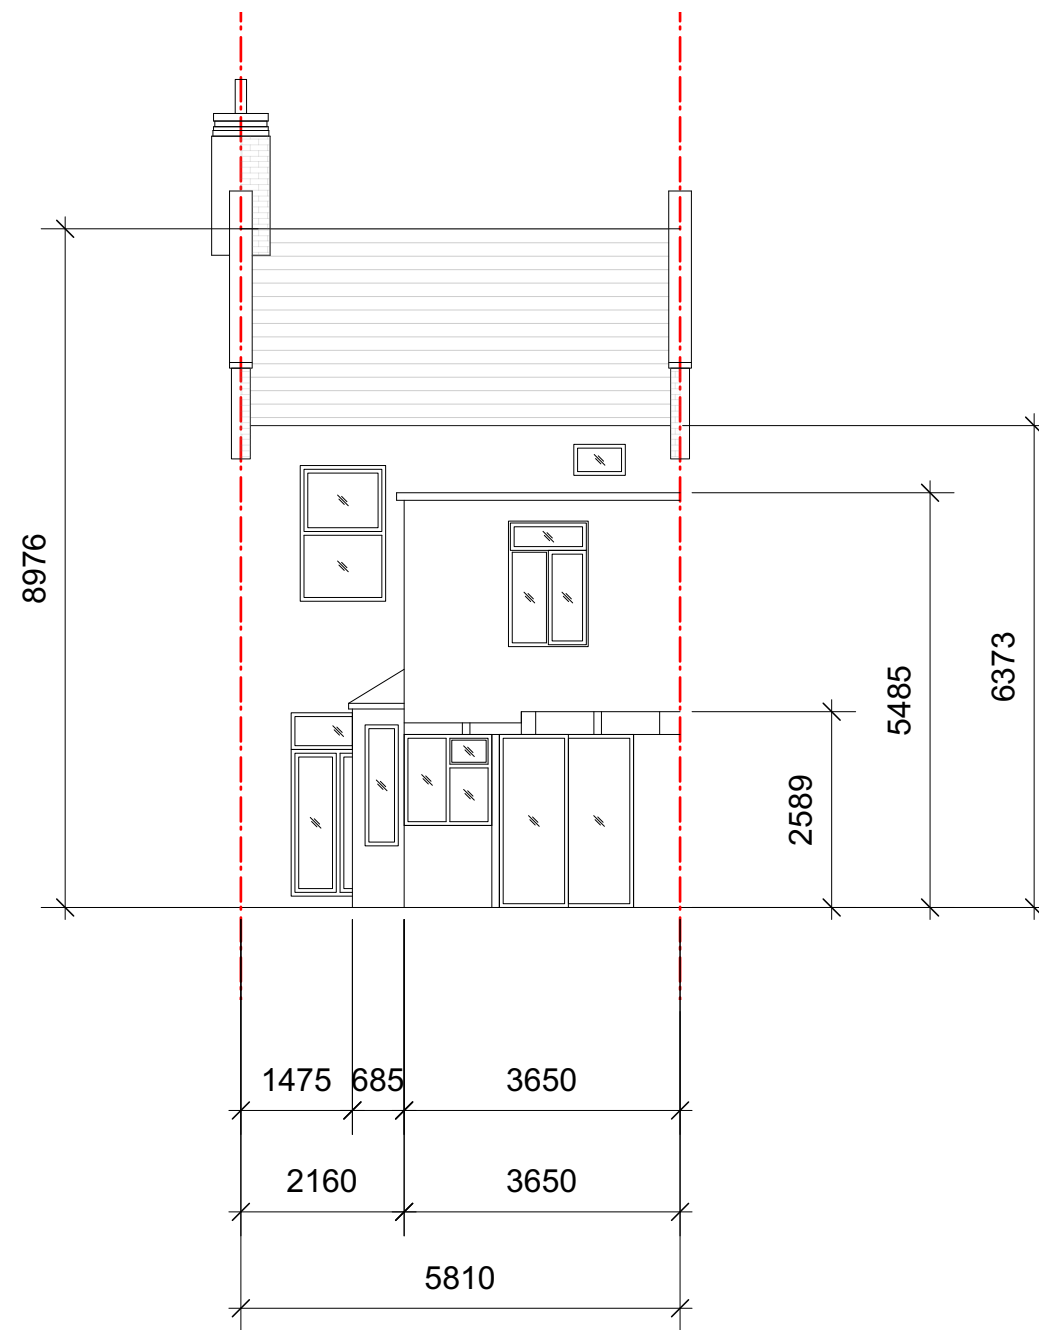

Existing Rear Elevation

03	24/08/2023	Planning Updt	DS	HM
02	06/02/2023	Planning	DS	HM
01	01/02/2023	Initial issue Updt	DS	HM
00	26/10/2022	Initial issue	DS	HM
REV	DATE	COMMENT	DRW	CHK



NOTES
These drawings are for planning purposes only. All dimensions indicated are subject to alterations on site. Confirm all dimensions prior to ordering materials and commencing construction.

My-architect

Unit Number 213
The BusWorks
North Road
N7 9DP
T 07912325101 E harry.molyneux@my-architect.io


PROJECT
70 Duckett Road, London, N4 1BW

DRAWING
Existing Elevations

SCALE
1:100 @ A3


STATUS
Planning

DRAWING No.	REVISION
343/01/200	P03

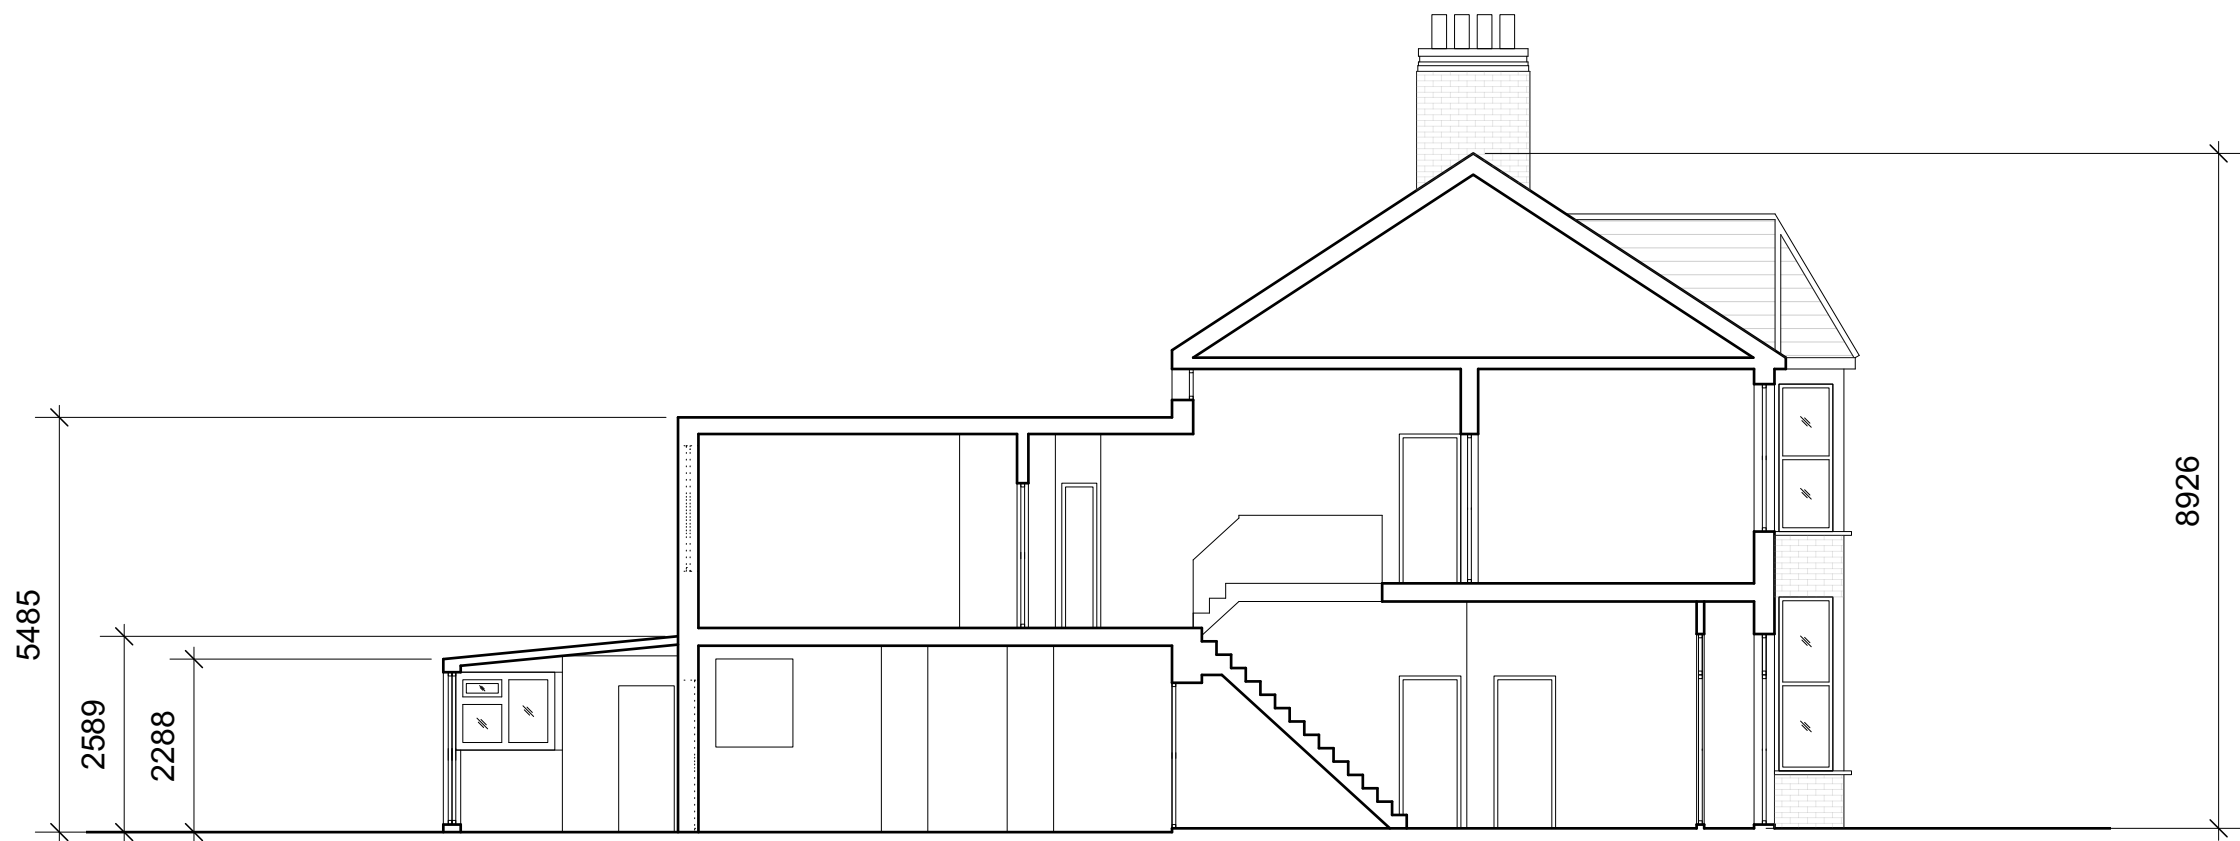

Existing Section AA

03	24/08/2023	Planning Updt	DS	HM
02	06/02/2023	Planning	DS	HM
01	01/02/2023	Initial issue Updt	DS	HM
00	26/10/2022	Initial issue	DS	HM
REV	DATE	COMMENT	DRW	CHK

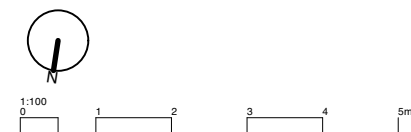

NOTES
These drawings are for planning purposes only. All dimensions indicated are subject to alterations on site. Confirm all dimensions prior to ordering materials and commencing construction.

My-architect

Unit Number 213
The BusWorks
North Road
N7 9DP
T 07912325101 E harry.molyneux@my-architect.io


PROJECT
70 Duckett Road, London, N4 1BW

DRAWING
Existing Sections


SCALE
1:100 @ A3

STATUS
Planning

DRAWING No.	REVISION
343/01/201	P03

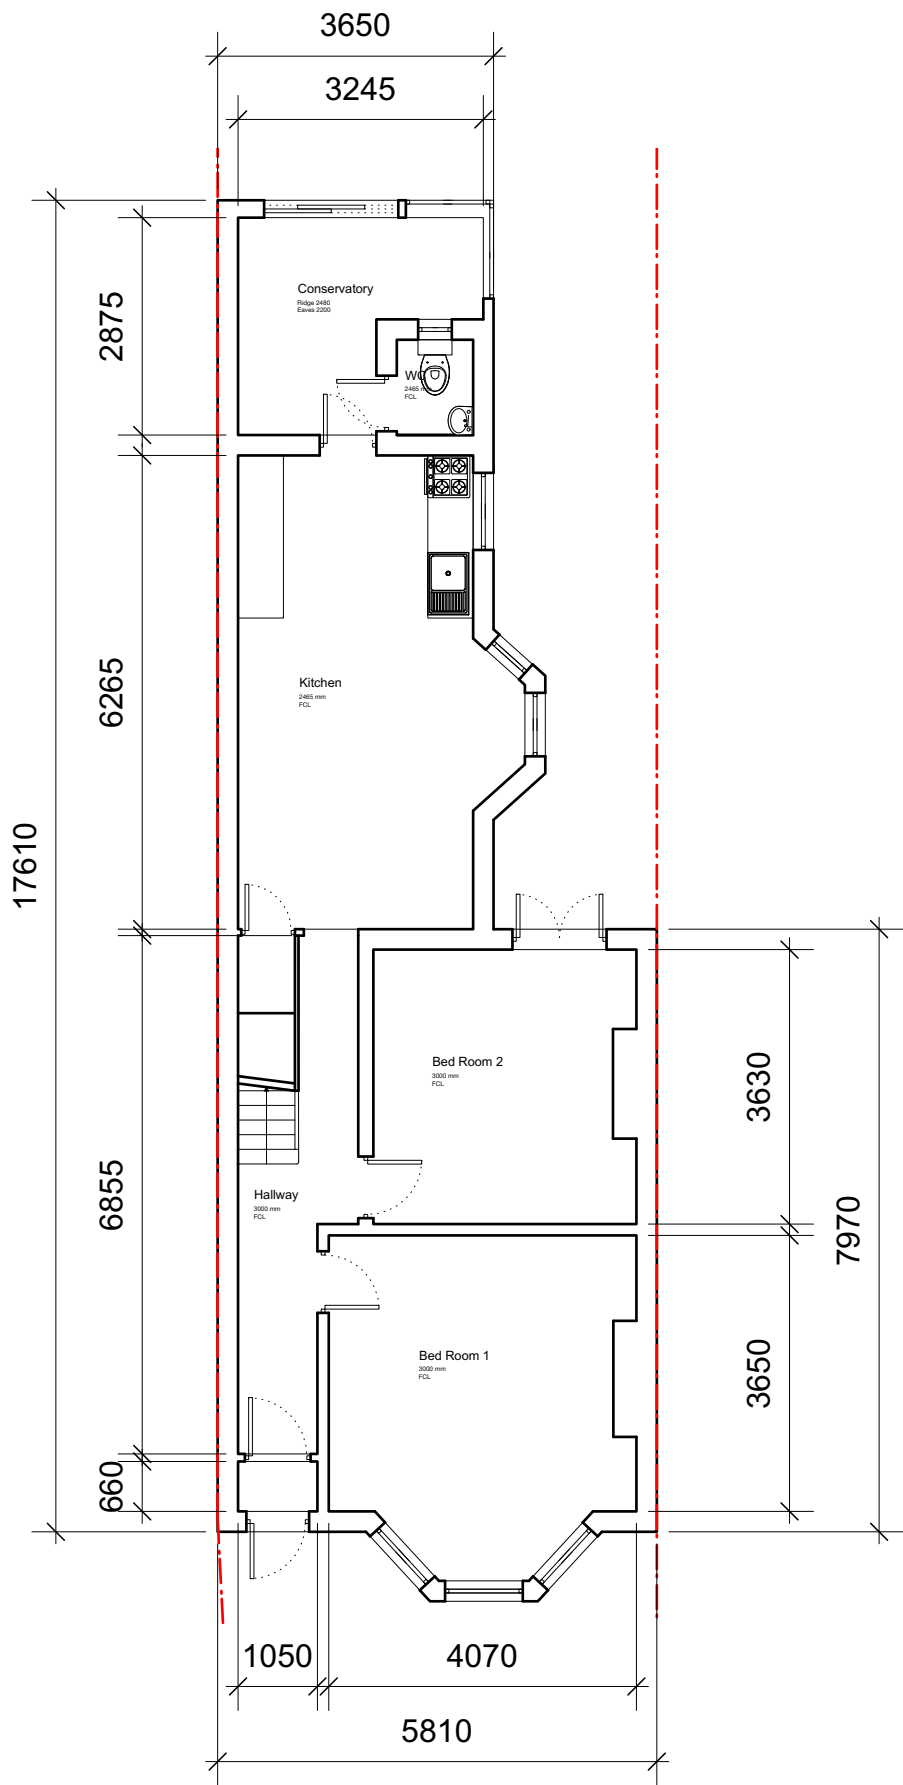


Existing Ground Floor Plan

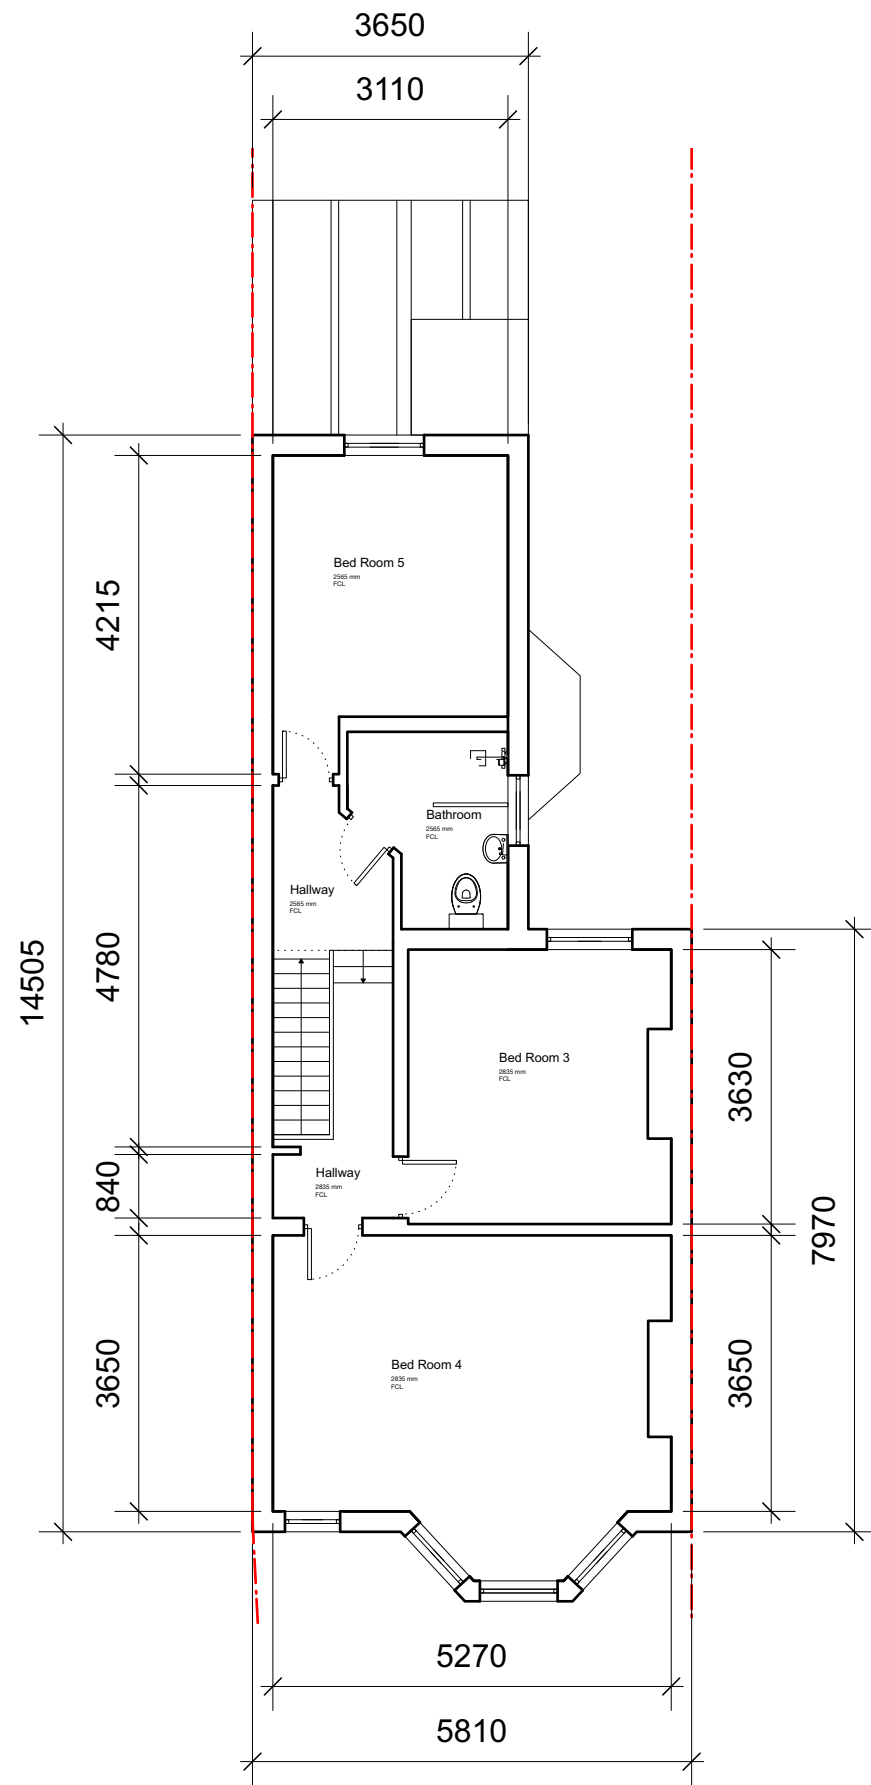

Existing First Floor Plan

03	24/08/2023	Planning Updt	DS	HM
02	06/02/2023	Planning	DS	HM
01	01/02/2023	Initial issue Updt	DS	HM
00	26/10/2022	Initial issue	DS	HM
REV	DATE	COMMENT	DRW	CHK

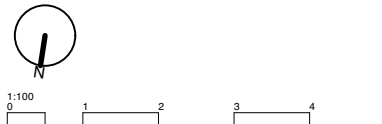

NOTES
These drawings are for planning purposes only. All dimensions indicated are subject to alterations on site. Confirm all dimensions prior to ordering materials and commencing construction.

My-architect

Unit Number 213
The BusWorks
North Road
N7 9DP
T 07912325101 E harry.molyneux@my-architect.io

PROJECT
70 Duckett Road, London, N4 1BW


DRAWING
Existing Floor Plans

SCALE
1:100 @ A3


STATUS
Planning

DRAWING No.
343/01/400

REVISION
P03

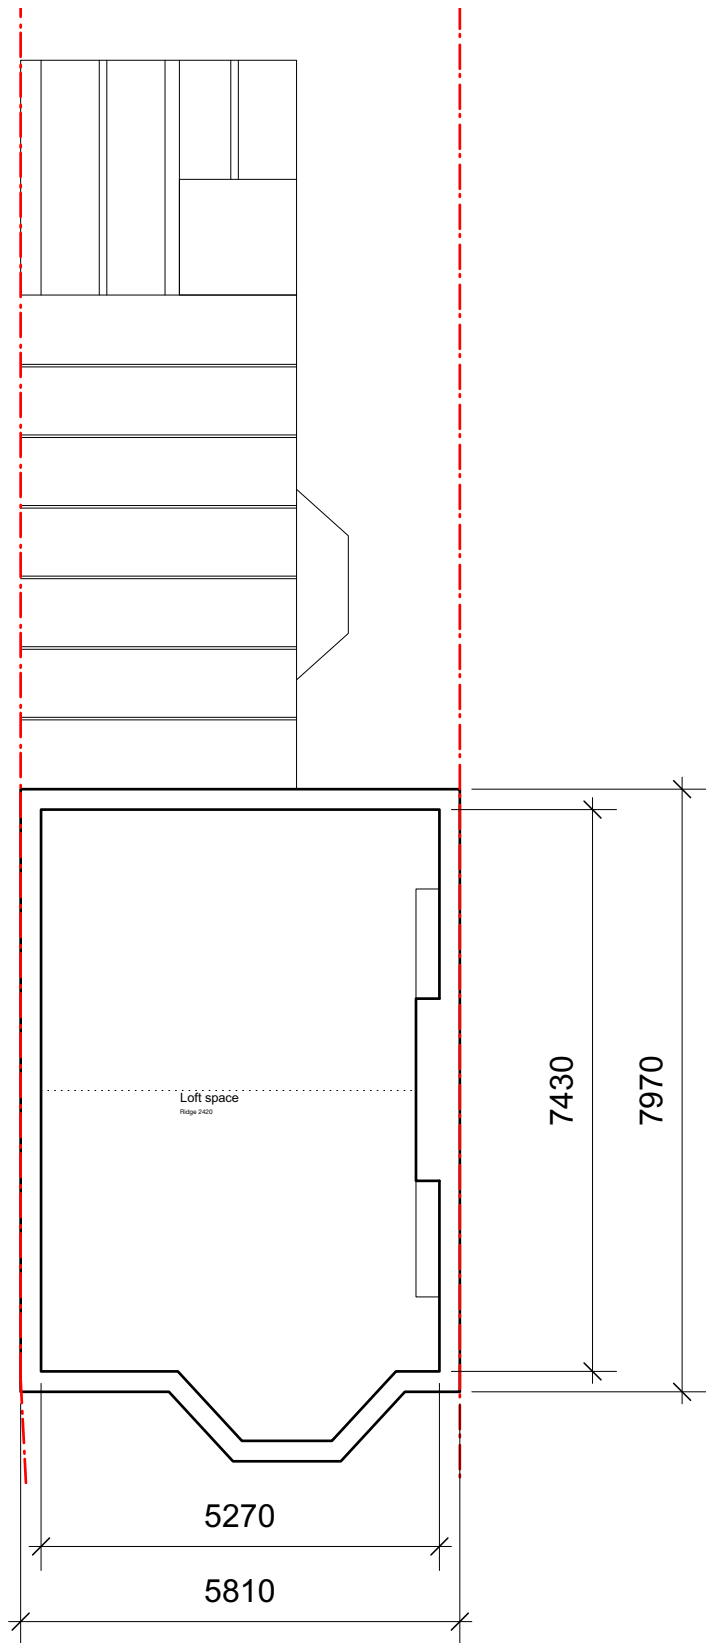


Existing Loft Floor Plan

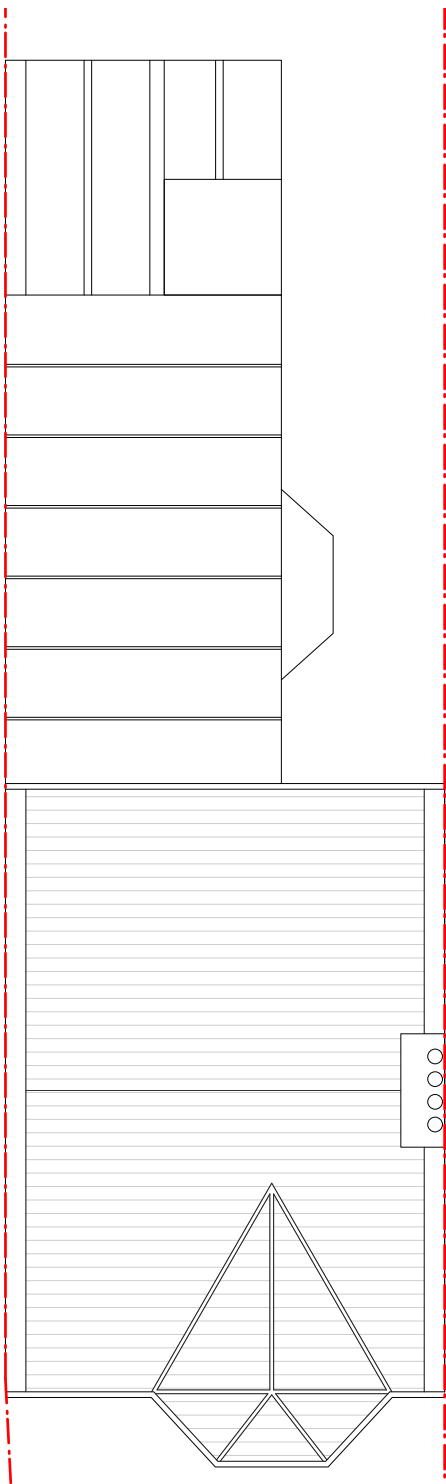

Existing Roof Plan

03	24/08/2023	Planning Updt	DS	HM
02	06/02/2023	Planning	DS	HM
01	01/02/2023	Initial issue Updt	DS	HM
00	26/10/2022	Initial issue	DS	HM
REV	DATE	COMMENT	DRW	CHK

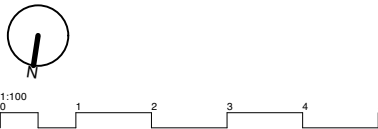

NOTES
These drawings are for planning purposes only. All dimensions indicated are subject to alterations on site. Confirm all dimensions prior to ordering materials and commencing construction.

My-architect


Unit Number 213
The BusWorks
North Road
N7 9DP
T 07912325101 E harry.molyneux@my-architect.io

PROJECT
70 Duckett Road, London, N4 1BW
DRAWING
Existing Floor Plans
SCALE
1:100 @ A3
STATUS
Planning

DRAWING No.
343/01/401
REVISION
P03



Approved Front Elevation

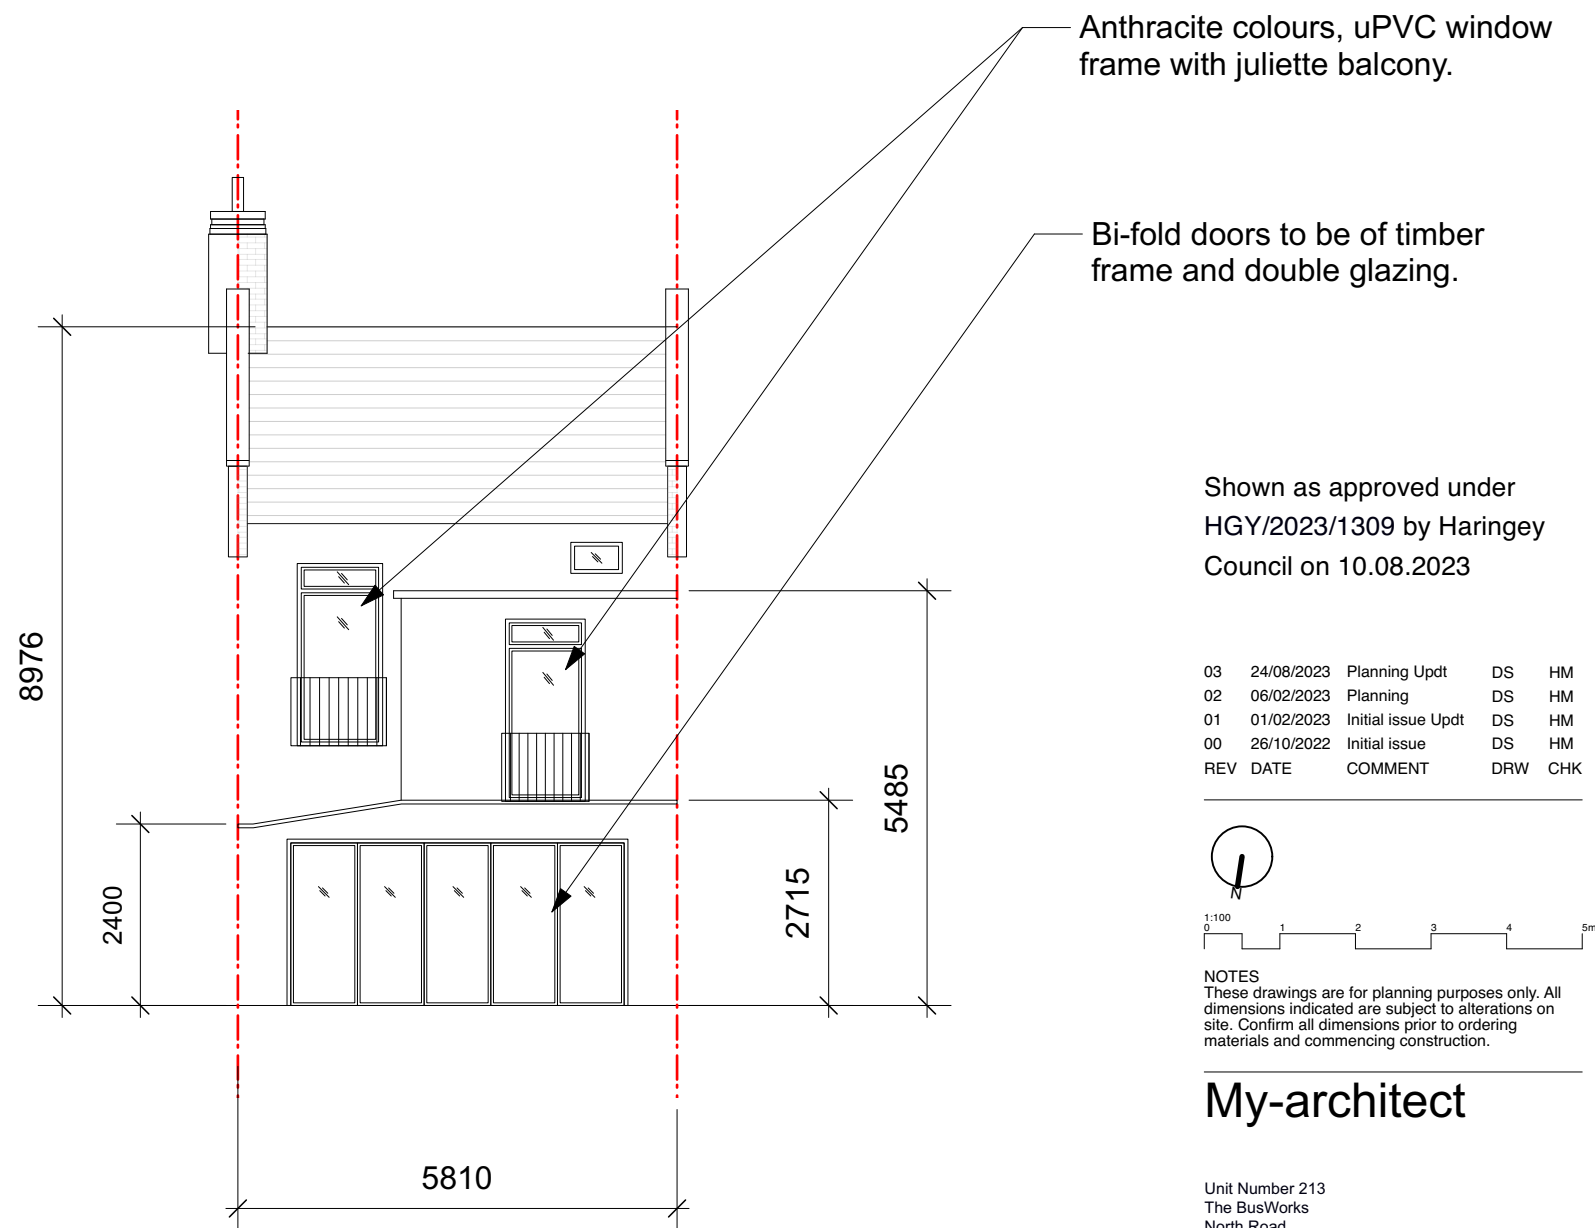

Approved Rear Elevation

Shown as approved under
HGY/2023/1309 by Haringey
Council on 10.08.2023

03	24/08/2023	Planning Updt	DS	HM
02	06/02/2023	Planning	DS	HM
01	01/02/2023	Initial issue Updt	DS	HM
00	26/10/2022	Initial issue	DS	HM
REV	DATE	COMMENT	DRW	CHK




NOTES
These drawings are for planning purposes only. All dimensions indicated are subject to alterations on site. Confirm all dimensions prior to ordering materials and commencing construction.

My-architect

Unit Number 213
The BusWorks
North Road
N7 9DP
T 07912325101 E harry.molyneux@my-architect.io

PROJECT
70 Duckett Road, London, N4 1BW
DRAWING
Approved Elevations
SCALE
1:100 @ A3
STATUS
Planning


DRAWING No. REVISION
3431/03/200 P03

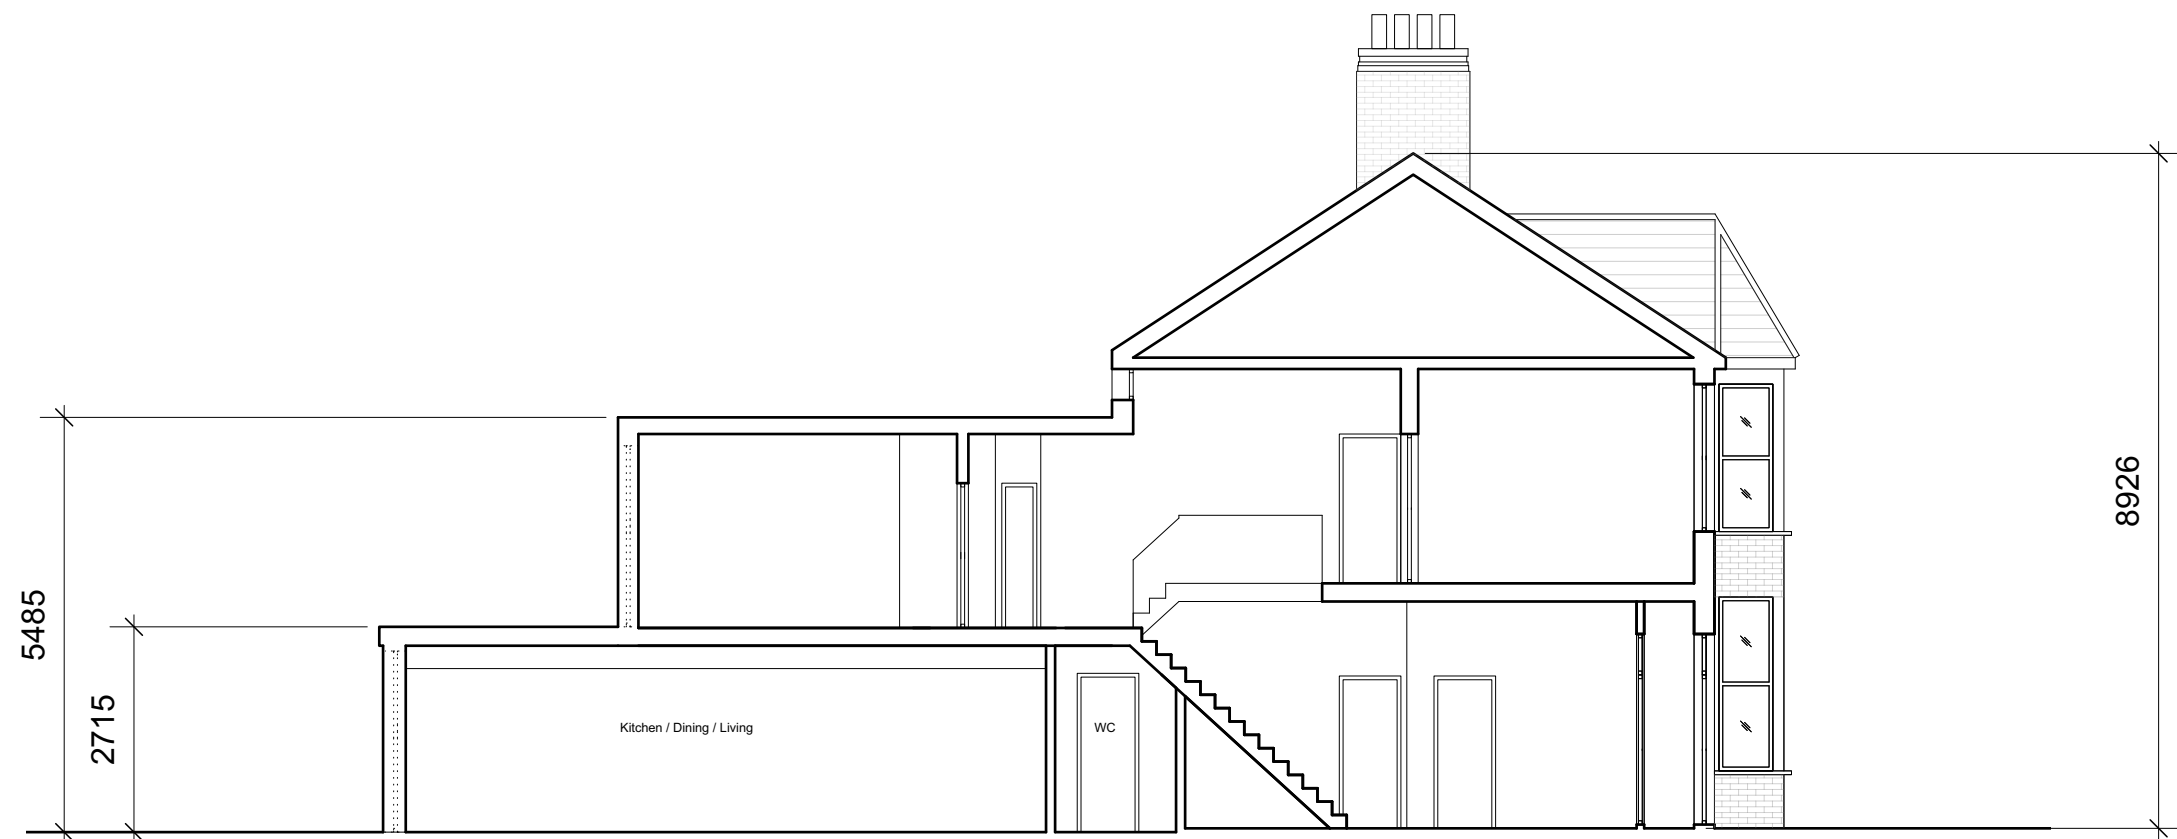

Approved Section AA

Shown as approved under
HGY/2023/1309 by Haringey
Council on 10.08.2023

03	24/08/2023	Planning Updt	DS	HM
02	06/02/2023	Planning	DS	HM
01	01/02/2023	Initial issue Updt	DS	HM
00	26/10/2022	Initial issue	DS	HM
REV	DATE	COMMENT	DRW	CHK

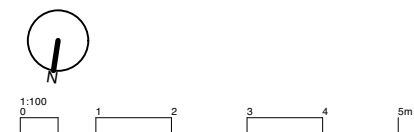

NOTES
These drawings are for planning purposes only. All
dimensions indicated are subject to alterations on
site. Confirm all dimensions prior to ordering
materials and commencing construction.

My-architect

Unit Number 213
The BusWorks
North Road
N7 9DP
T 07912325101 E harry.molyneux@my-architect.io


PROJECT
70 Duckett Road, London, N4 1BW

DRAWING
Approved Sections


SCALE
1:100 @ A3

STATUS
Planning

DRAWING No.	REVISION
3431/03/201	P03

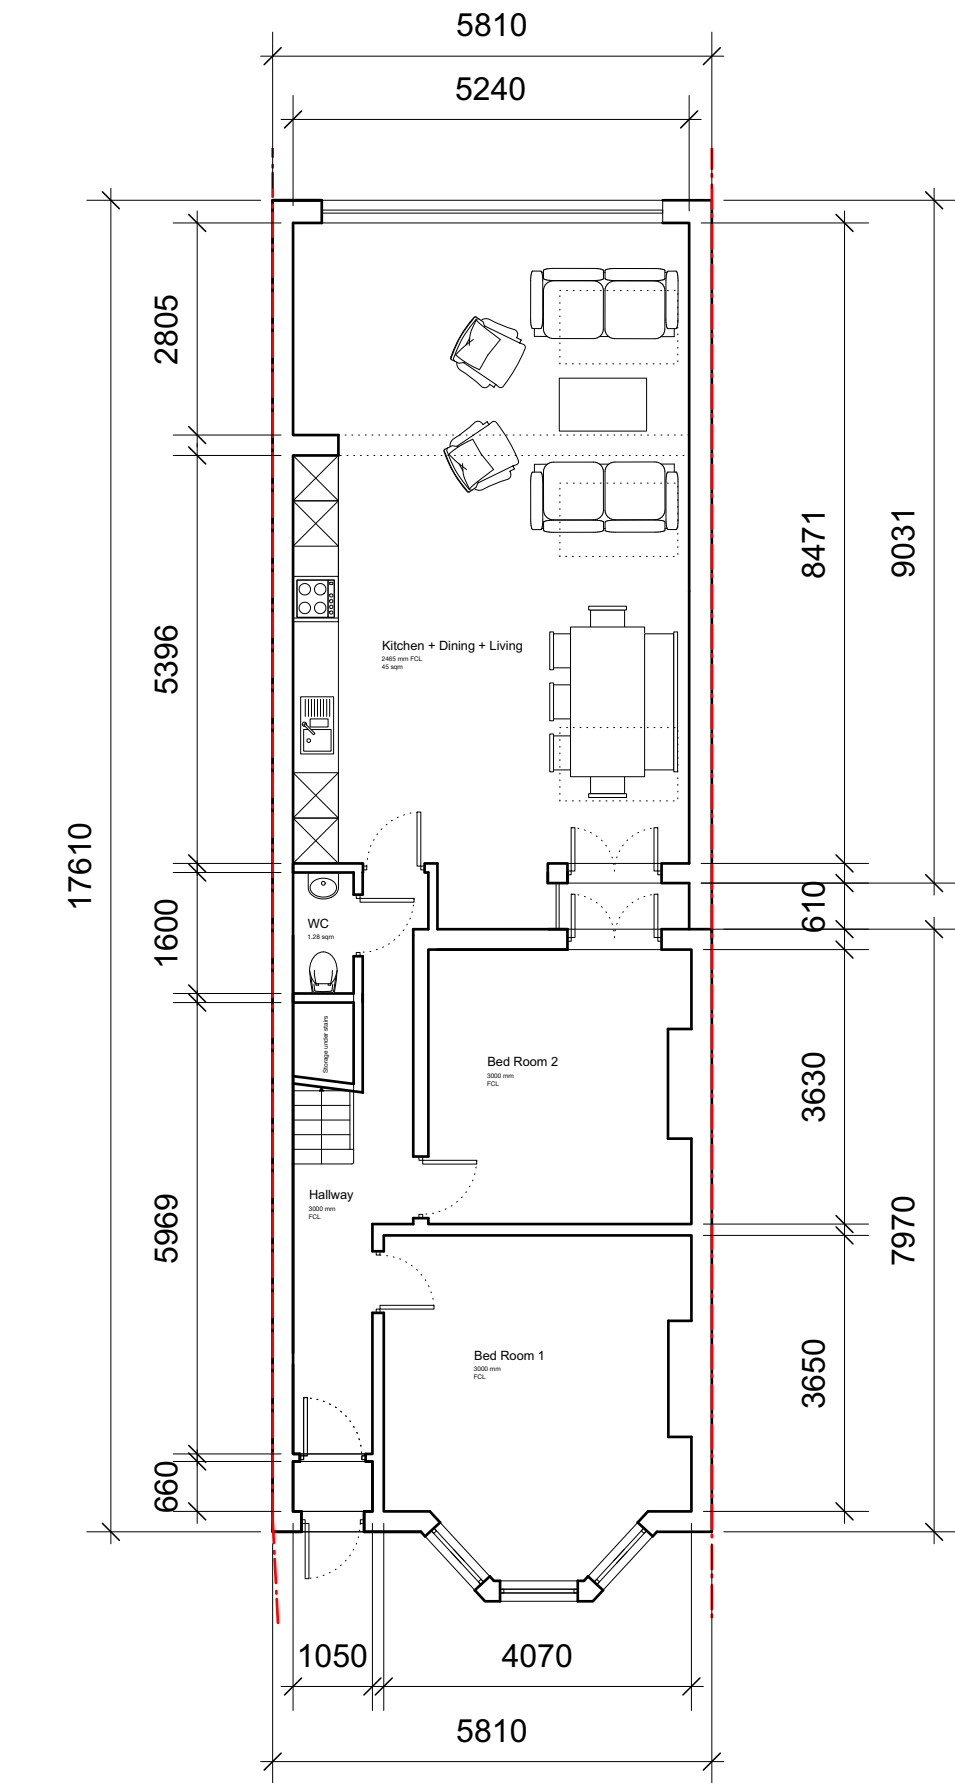


Approved Ground Floor Plan

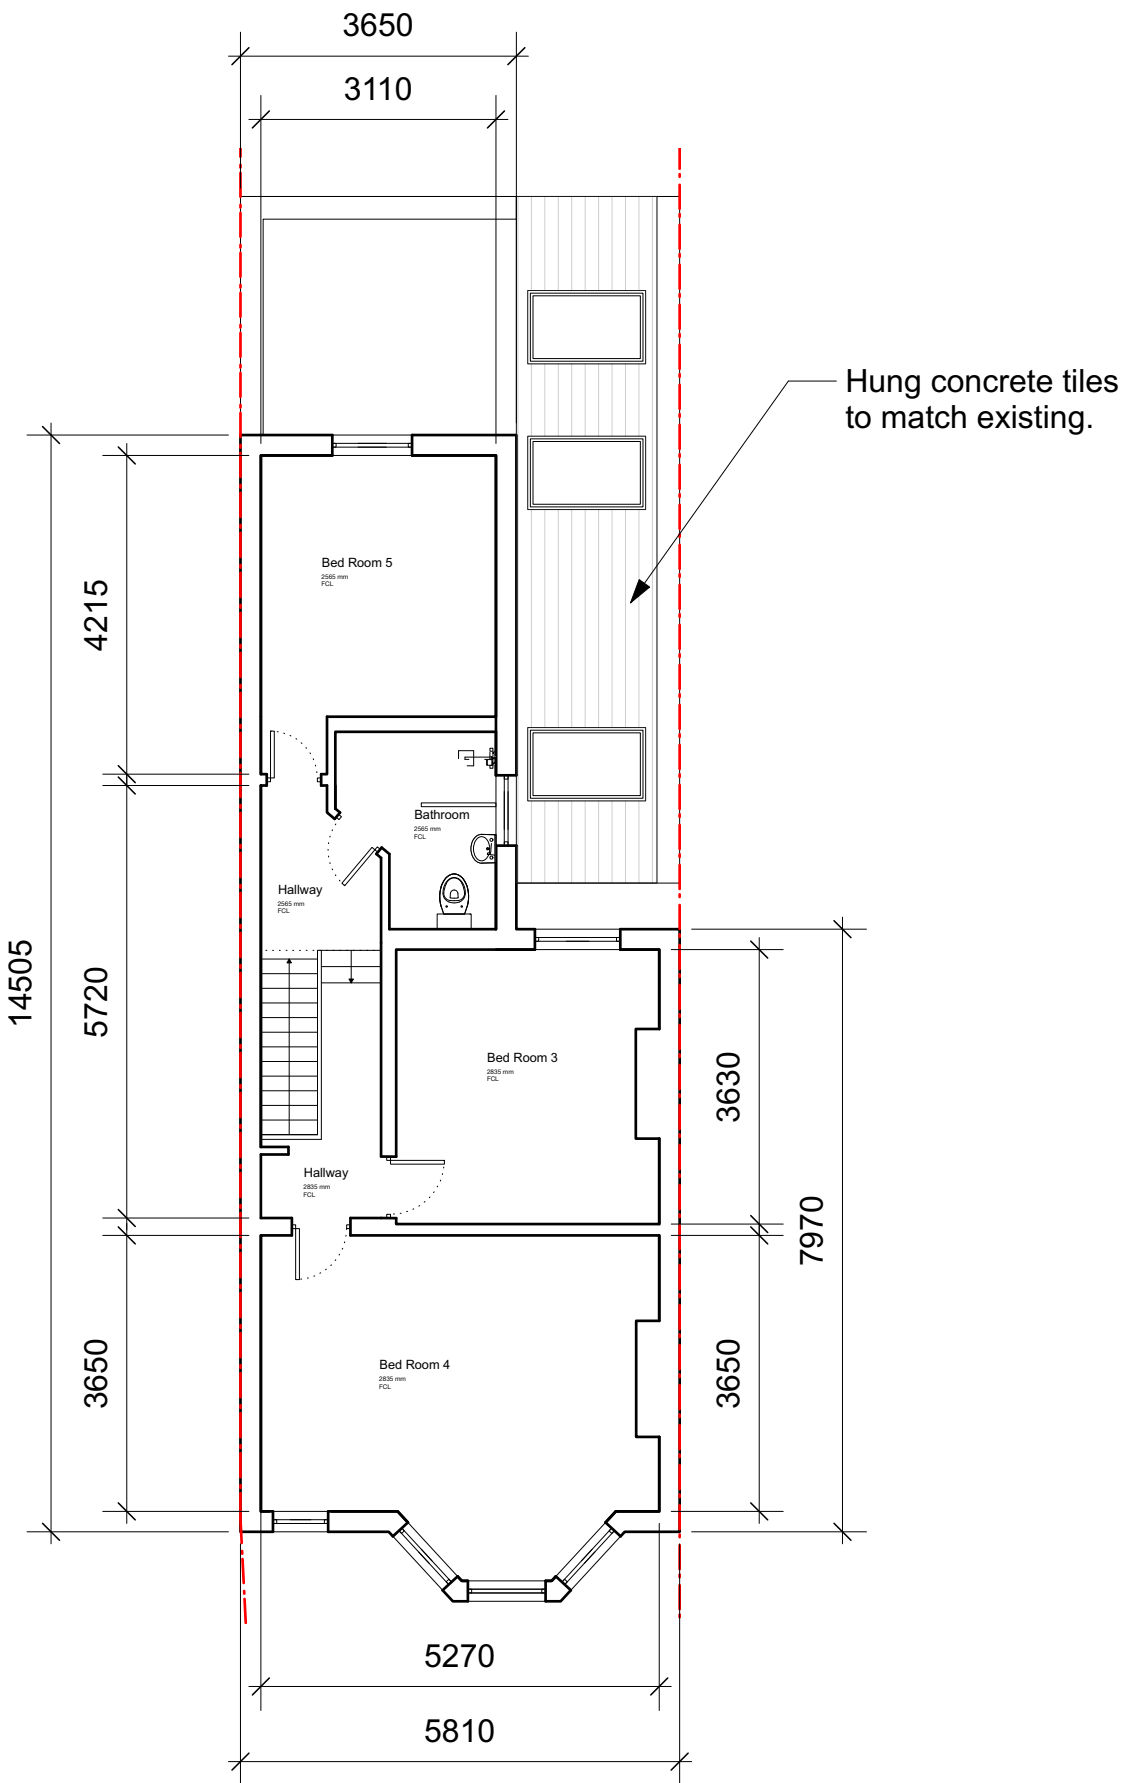

Approved First Floor Plan

Shown as approved under
HGY/2023/1309 by Haringey
Council on 10.08.2023

03	24/08/2023	Planning Updt	DS	HM
02	06/02/2023	Planning	DS	HM
01	01/02/2023	Initial issue Updt	DS	HM
00	26/10/2022	Initial issue	DS	HM
REV	DATE	COMMENT	DRW	CHK

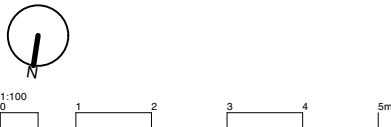

NOTES
These drawings are for planning purposes only. All dimensions indicated are subject to alterations on site. Confirm all dimensions prior to ordering materials and commencing construction.

My-architect

Unit Number 213
The BusWorks
North Road
N7 9DP
T 07912325101 E harry.molyneux@my-architect.io


PROJECT
70 Duckett Road, London, N4 1BW

DRAWING
Approved Floor Plans


SCALE
1:100 @ A3

STATUS
Planning

DRAWING No. 3431/03/400 REVISION P03

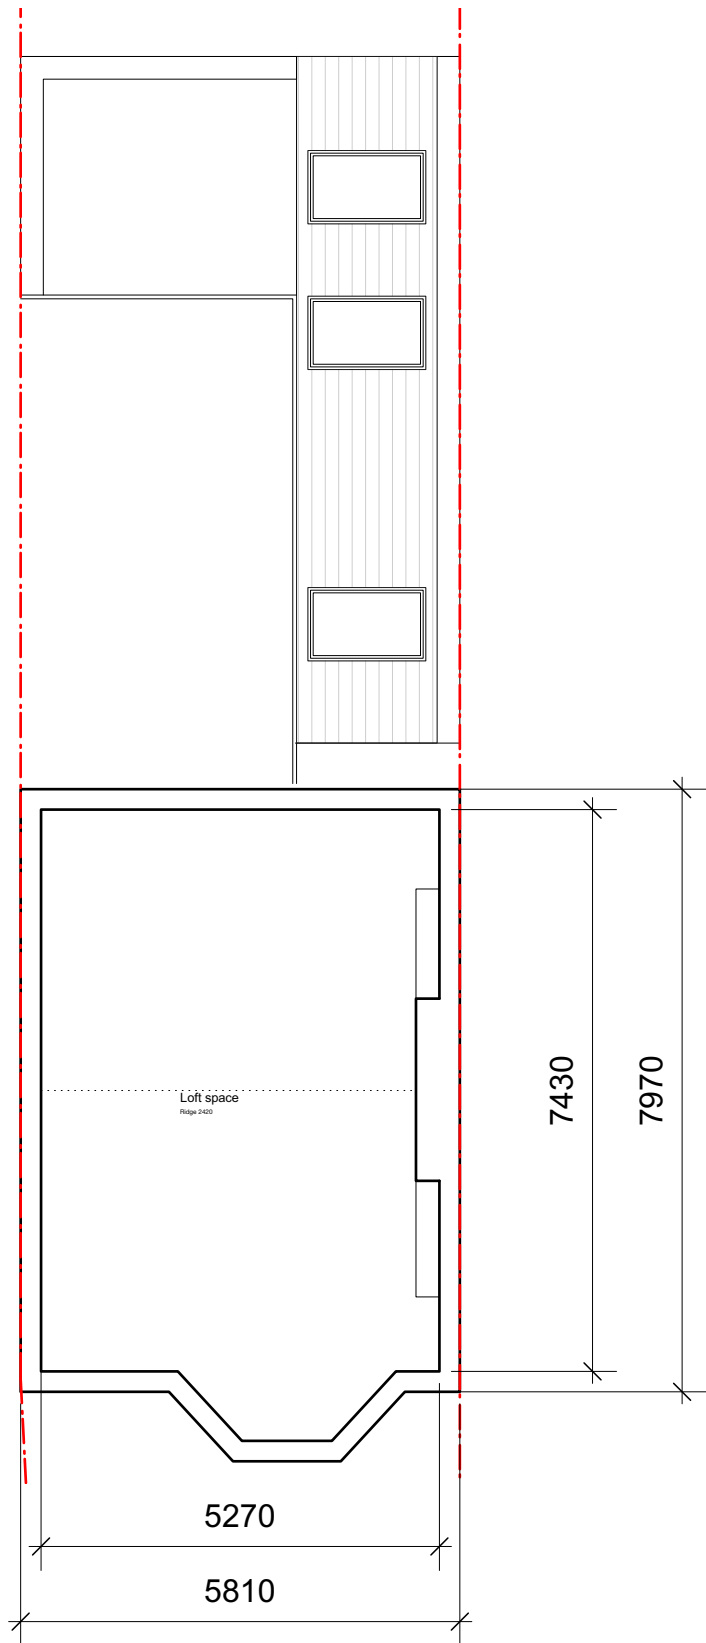


Approved Loft Floor Plan

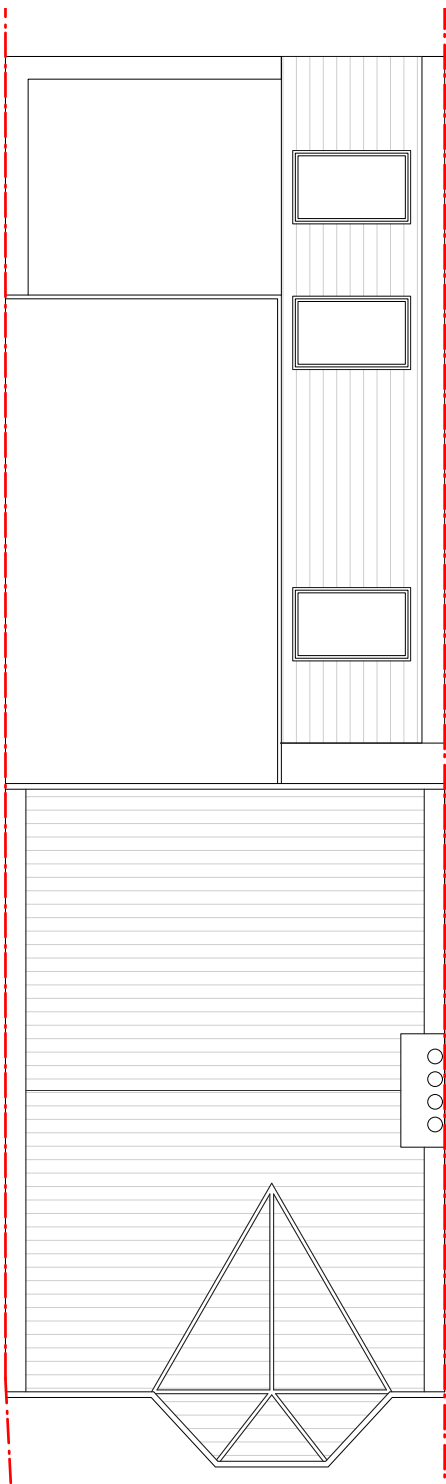

Approved Roof Plan

Shown as approved under
HGY/2023/1309 by Haringey
Council on 10.08.2023

03	24/08/2023	Planning Updt	DS	HM
02	06/02/2023	Planning	DS	HM
01	01/02/2023	Initial issue Updt	DS	HM
00	26/10/2022	Initial issue	DS	HM
REV	DATE	COMMENT	DRW	CHK

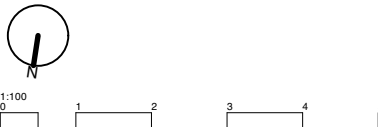


NOTES
These drawings are for planning purposes only. All
dimensions indicated are subject to alterations on
site. Confirm all dimensions prior to ordering
materials and commencing construction.

My-architect


Unit Number 213
The BusWorks
North Road
N7 9DP
T 07912325101 E harry.molyneux@my-architect.io

PROJECT
70 Duckett Road, London, N4 1BW
DRAWING
Approved Floor Plans
SCALE
1:100 @ A3
STATUS
Planning

DRAWING No. REVISION
3431/03/401 P03

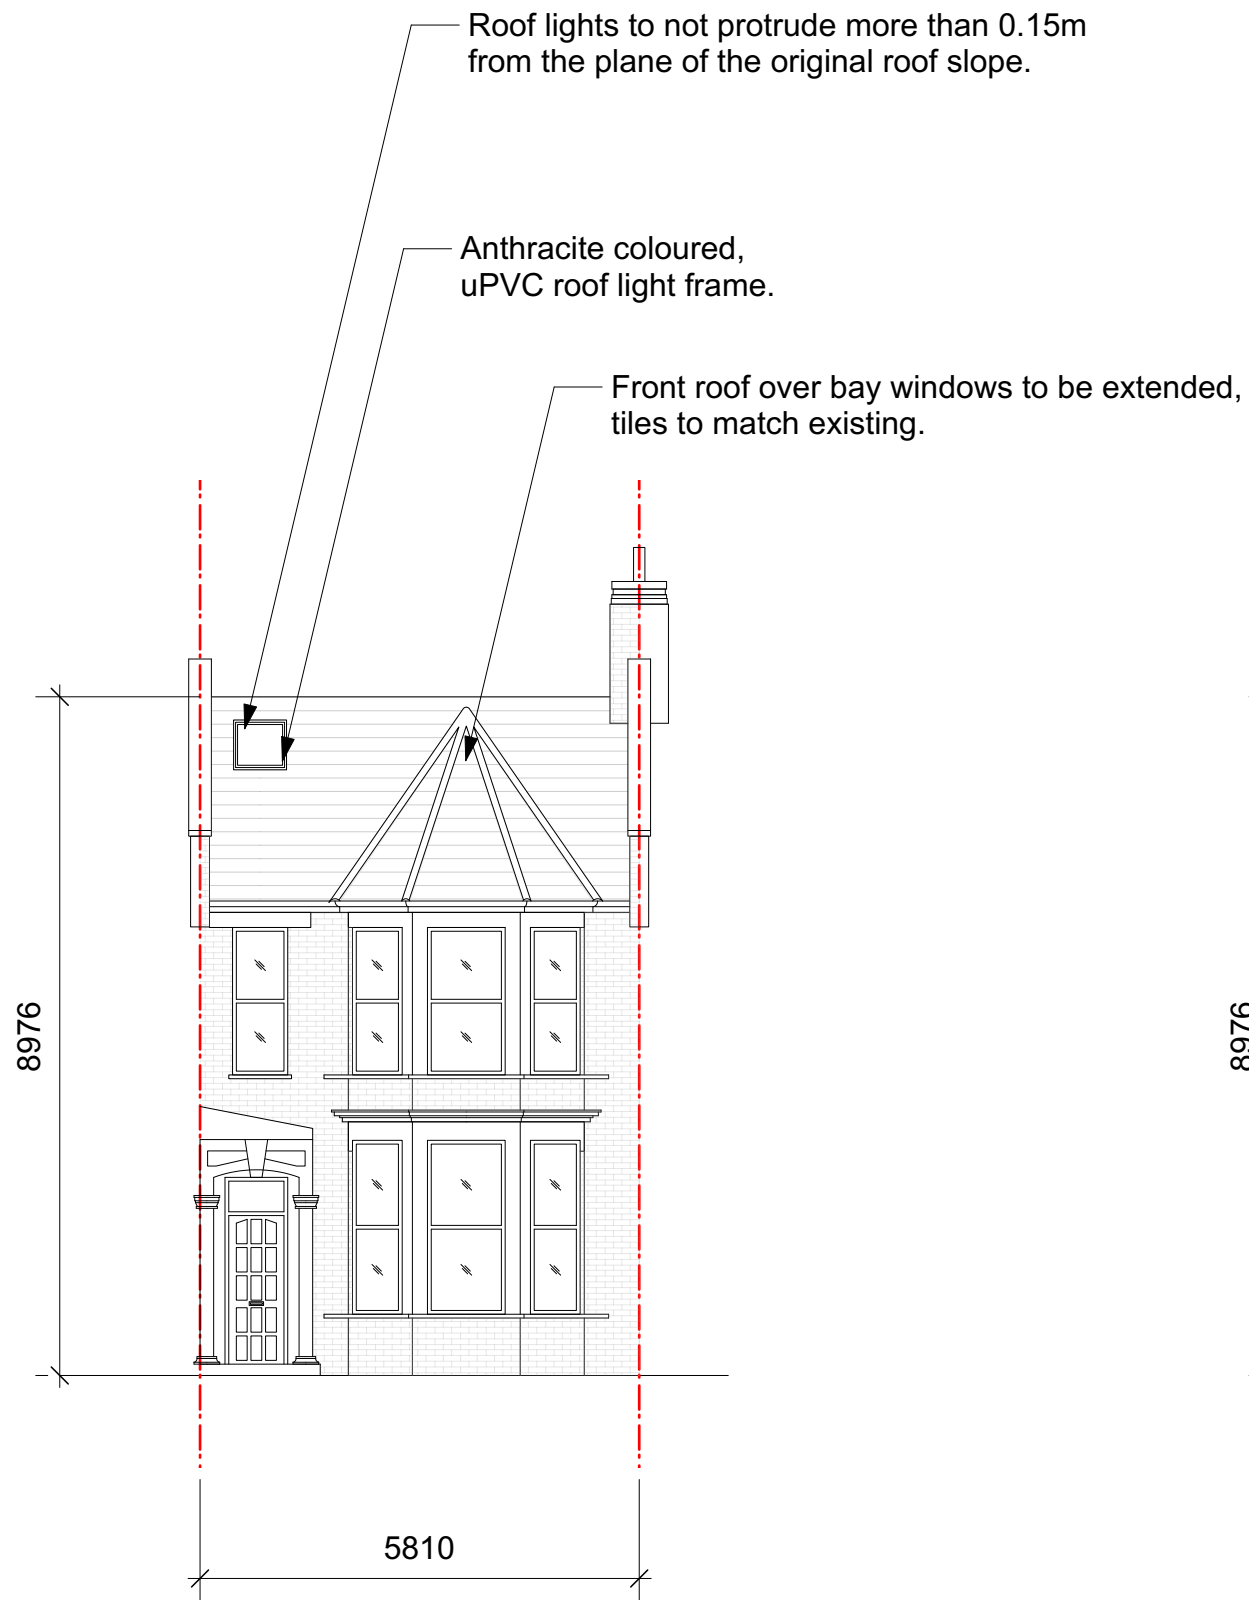


Approved Front Elevation

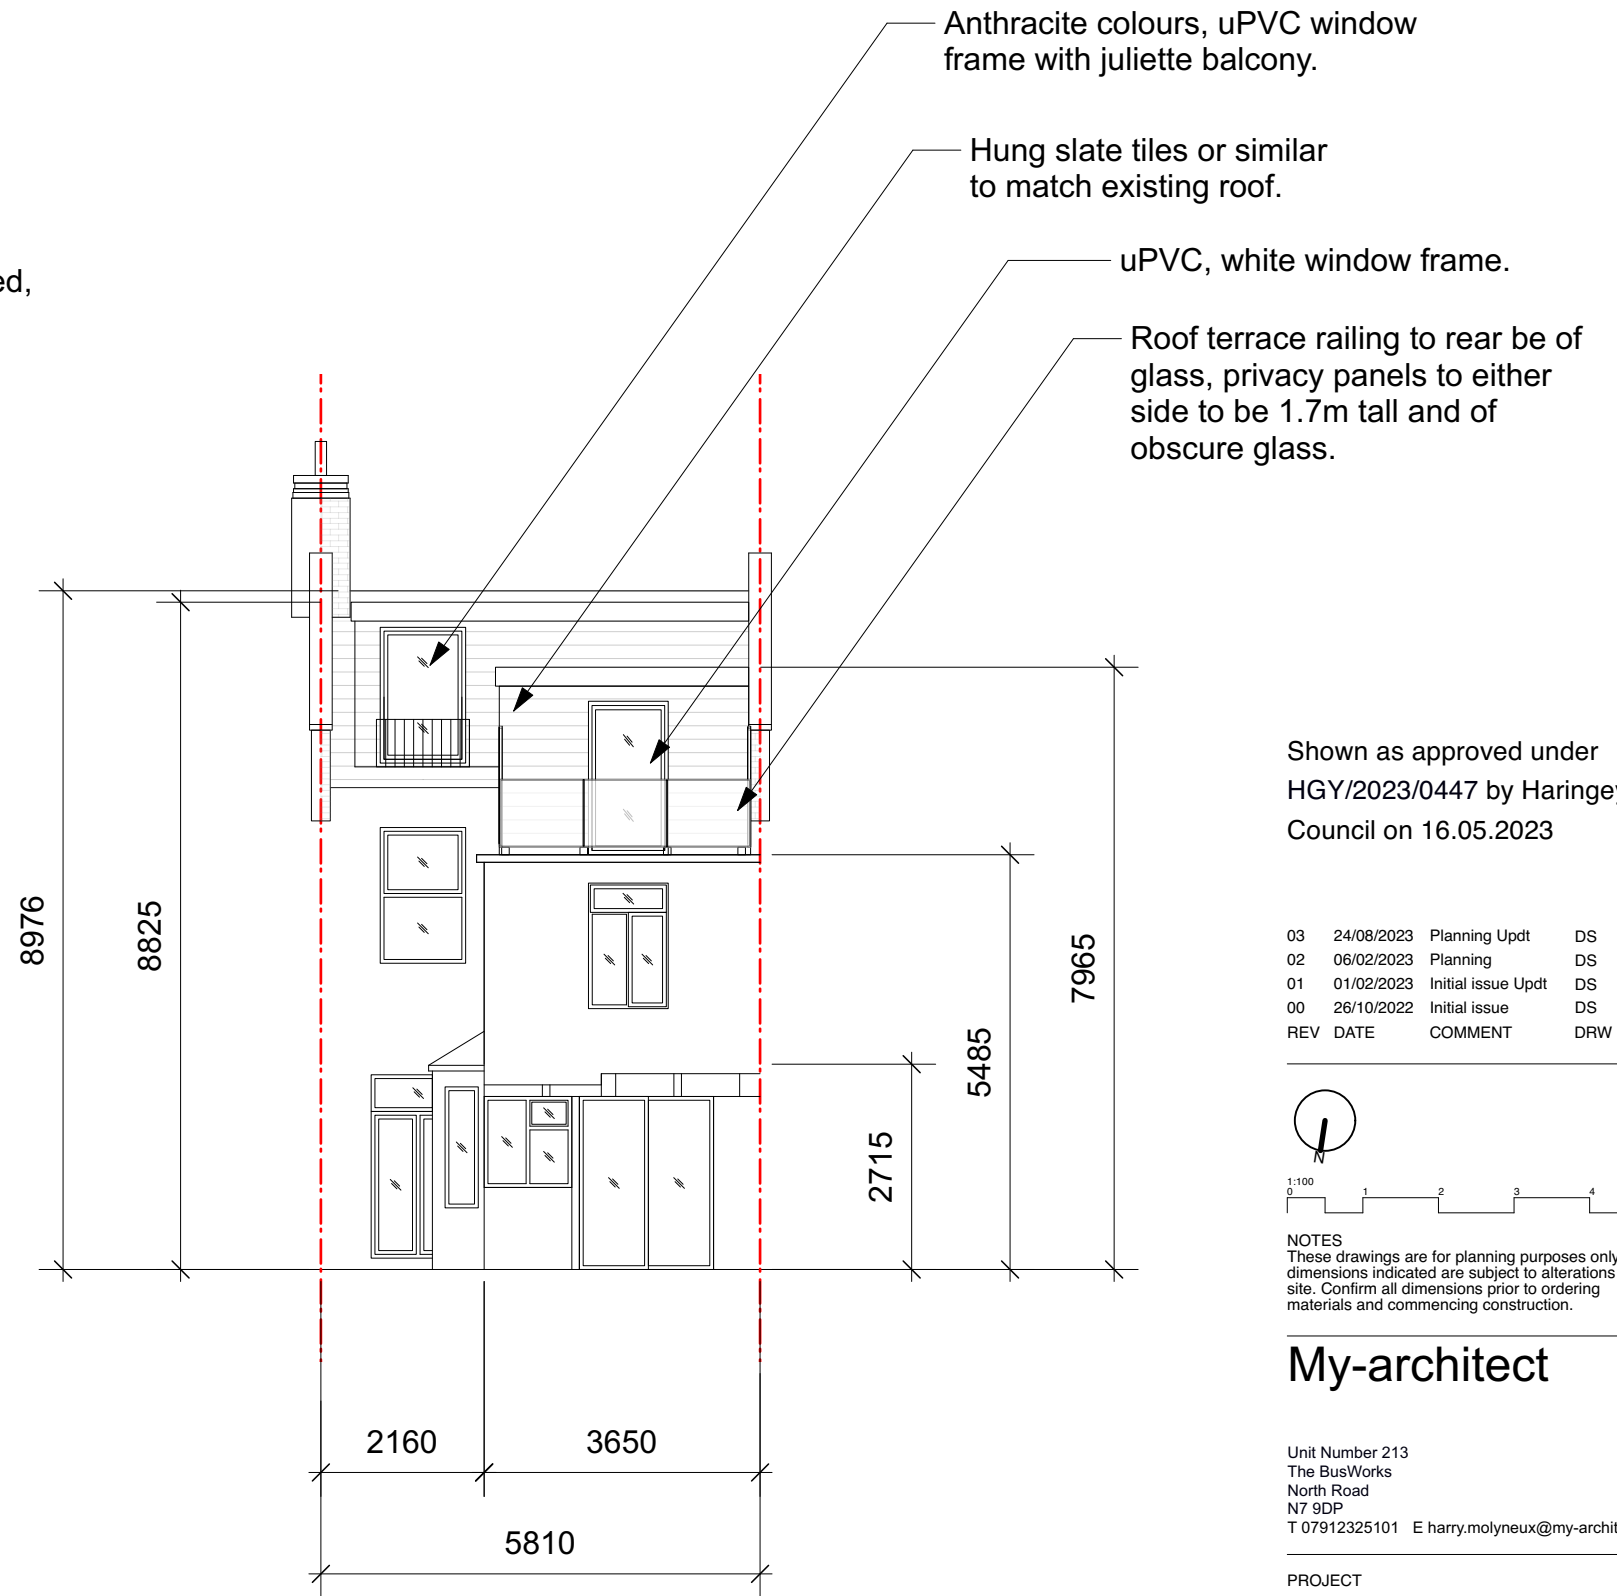

Approved Rear Elevation

Shown as approved under
HGY/2023/0447 by Haringey
Council on 16.05.2023

03	24/08/2023	Planning Updt	DS	HM
02	06/02/2023	Planning	DS	HM
01	01/02/2023	Initial issue Updt	DS	HM
00	26/10/2022	Initial issue	DS	HM
REV	DATE	COMMENT	DRW	CHK

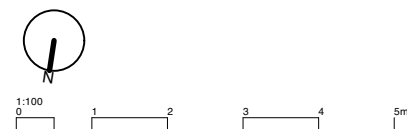


NOTES
These drawings are for planning purposes only. All dimensions indicated are subject to alterations on site. Confirm all dimensions prior to ordering materials and commencing construction.

My-architect

Unit Number 213
The BusWorks
North Road
N7 9DP
T 07912325101 E harry.molyneux@my-architect.io


PROJECT
70 Duckett Road, London, N4 1BW
DRAWING
Approved Elevations
SCALE
1:100 @ A3
STATUS
Planning

DRAWING No. 3432/03/200 REVISION P03

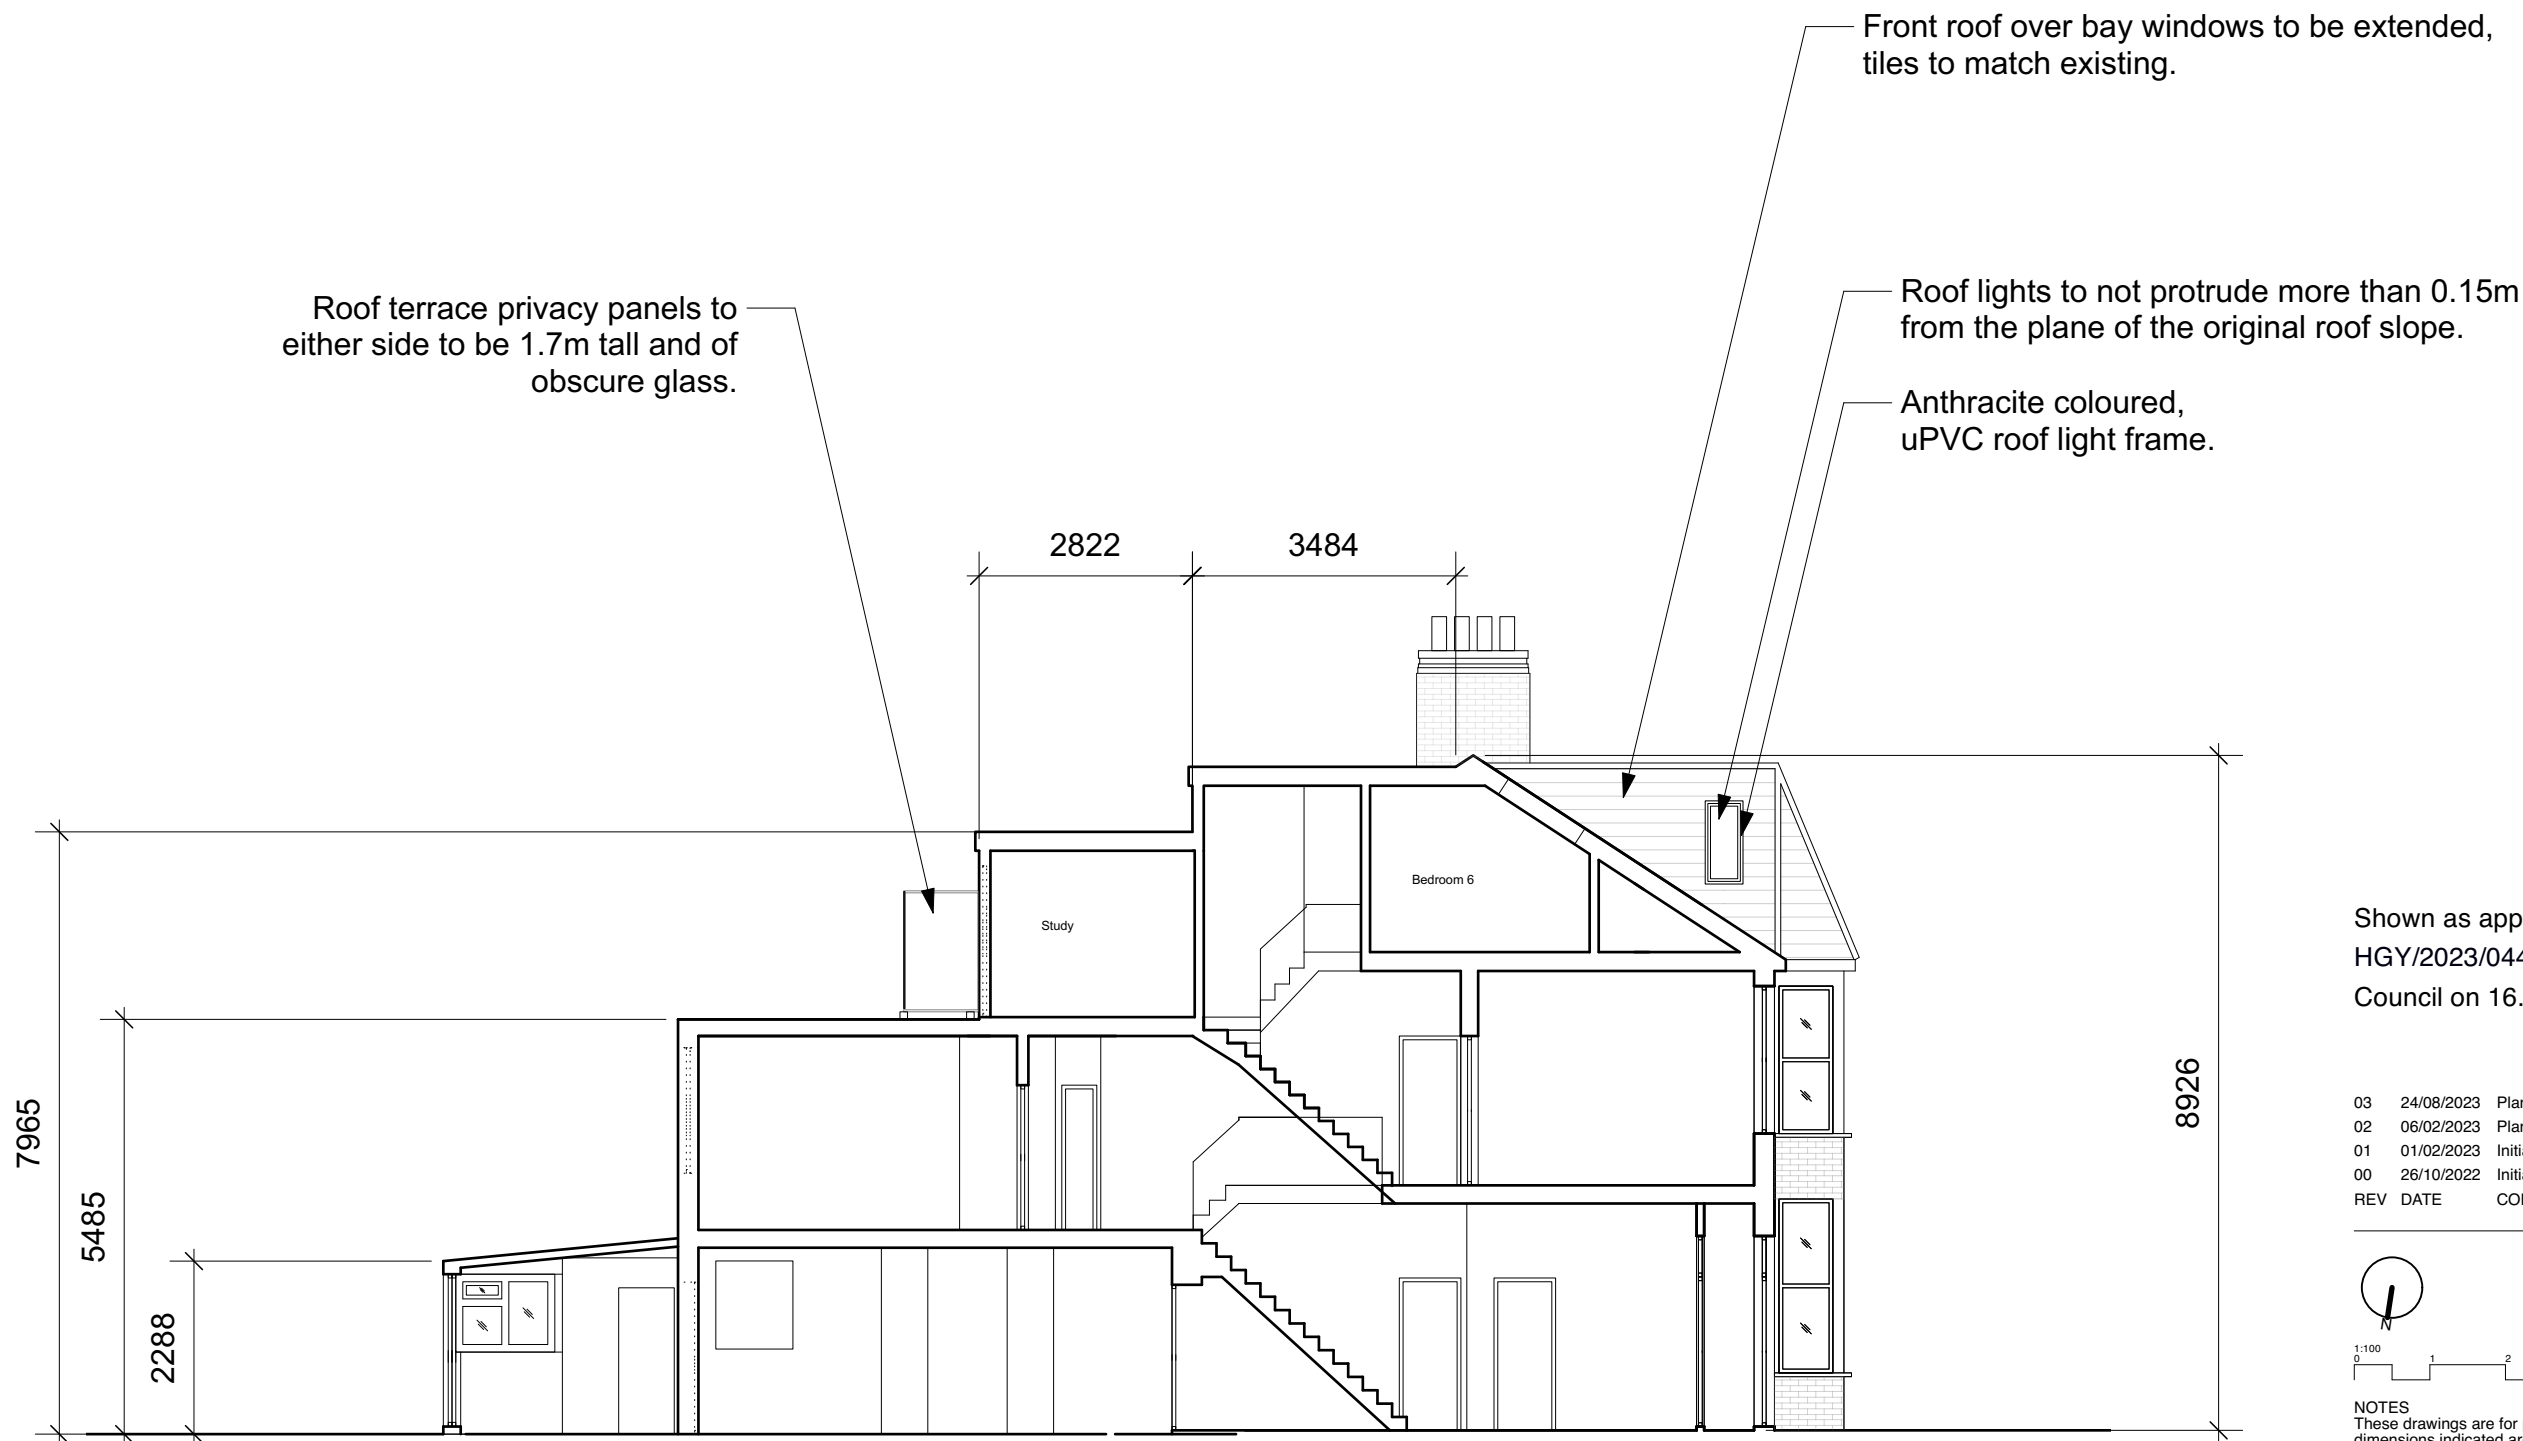

Shown as approved under
HGY/2023/0447 by Haringey
Council on 16.05.2023

03	24/08/2023	Planning Updt	DS	HM
02	06/02/2023	Planning	DS	HM
01	01/02/2023	Initial issue Updt	DS	HM
00	26/10/2022	Initial issue	DS	HM
REV	DATE	COMMENT	DRW	CHK

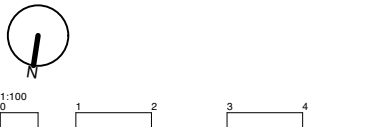

NOTES
These drawings are for planning purposes only. All dimensions indicated are subject to alterations on site. Confirm all dimensions prior to ordering materials and commencing construction.

My-architect

Unit Number 213
The BusWorks
North Road
N7 9DP
T 07912325101 E harry.molyneux@my-architect.io

PROJECT
70 Duckett Road, London, N4 1BW


DRAWING
Approved Sections

SCALE
1:100 @ A3


STATUS
Planning

DRAWING No. REVISION
3432/03/201 P03

Approved Section AA

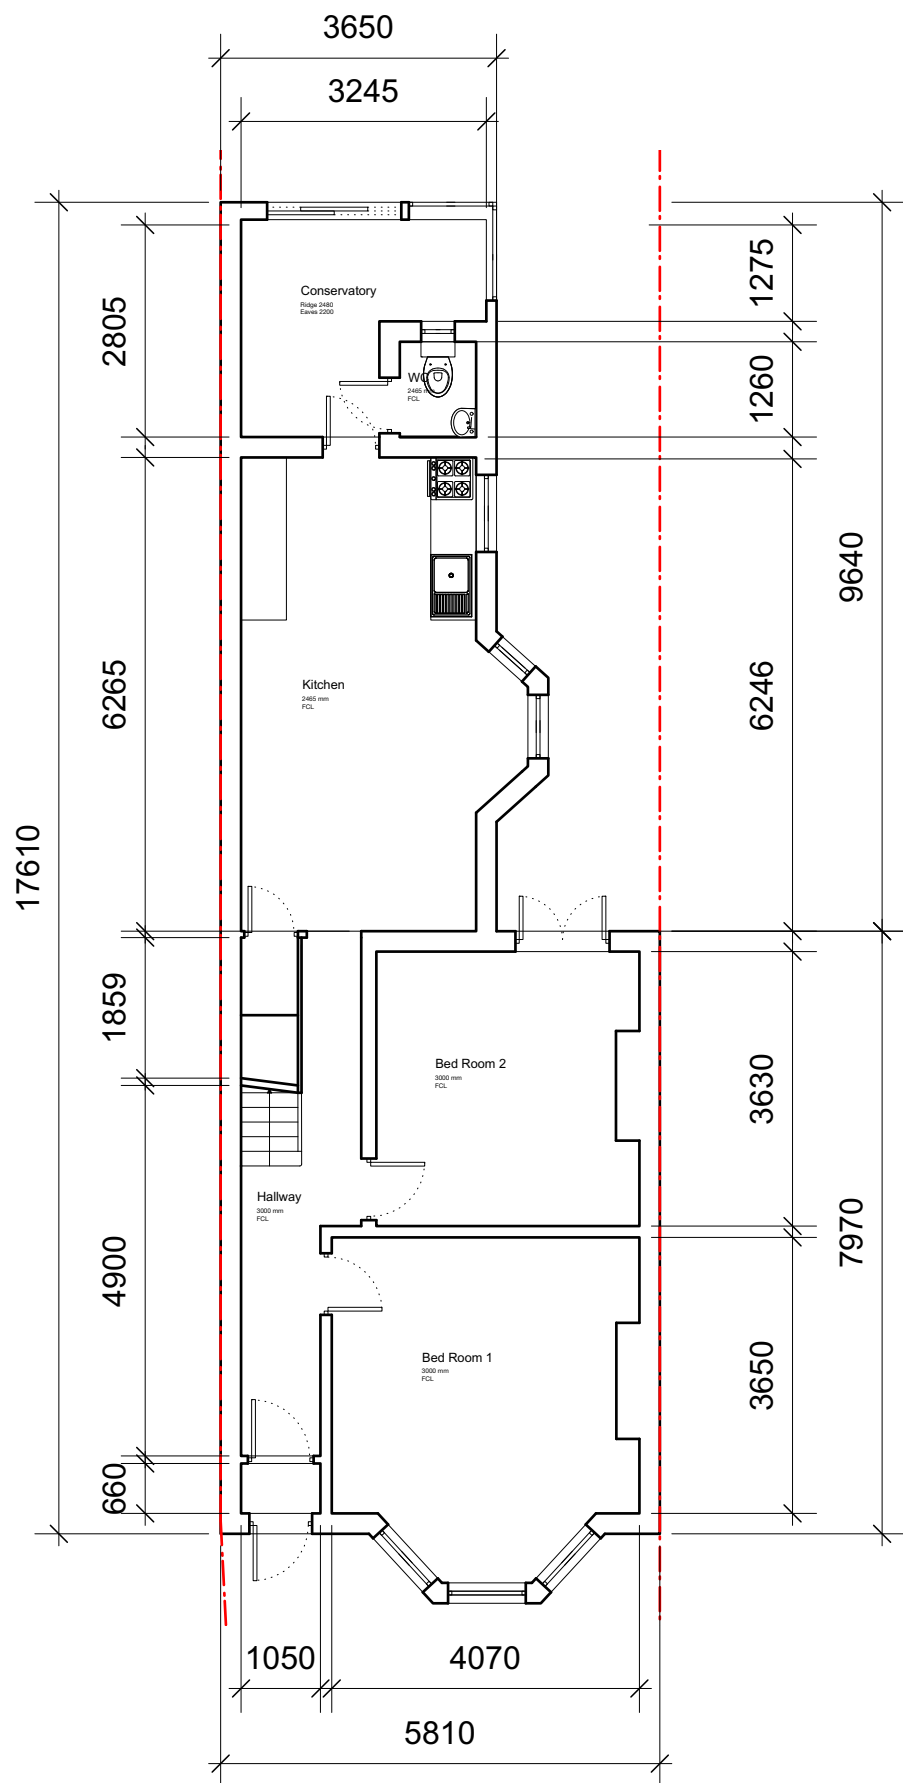


Approved Ground Floor Plan

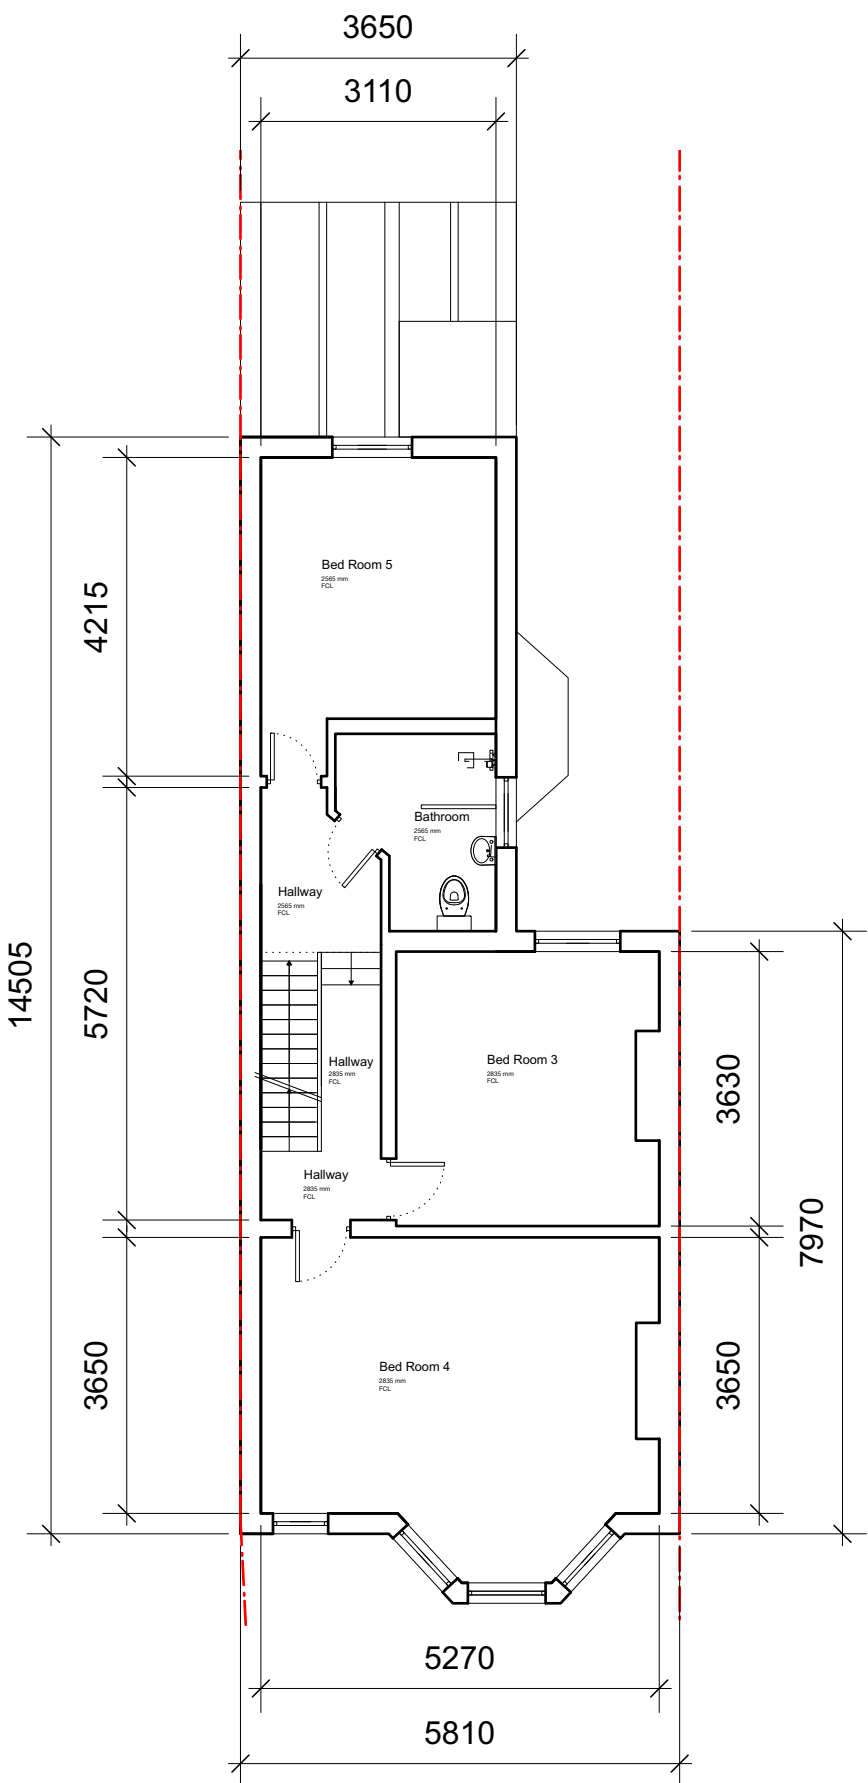

Approved First Floor Plan

Shown as approved under
HGY/2023/0447 by Haringey
Council on 16.05.2023

03	24/08/2023	Planning Updt	DS	HM
02	06/02/2023	Planning	DS	HM
01	01/02/2023	Initial issue Updt	DS	HM
00	26/10/2022	Initial issue	DS	HM
REV	DATE	COMMENT	DRW	CHK

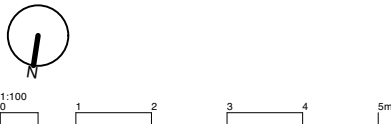

NOTES
These drawings are for planning purposes only. All dimensions indicated are subject to alterations on site. Confirm all dimensions prior to ordering materials and commencing construction.

My-architect

Unit Number 213
The BusWorks
North Road
N7 9DP
T 07912325101 E harry.molyneux@my-architect.io


PROJECT
70 Duckett Road, London, N4 1BW

DRAWING
Approved Floor Plans


SCALE
1:100 @ A3

STATUS
Planning

DRAWING No. 3432/03/400 REVISION P03

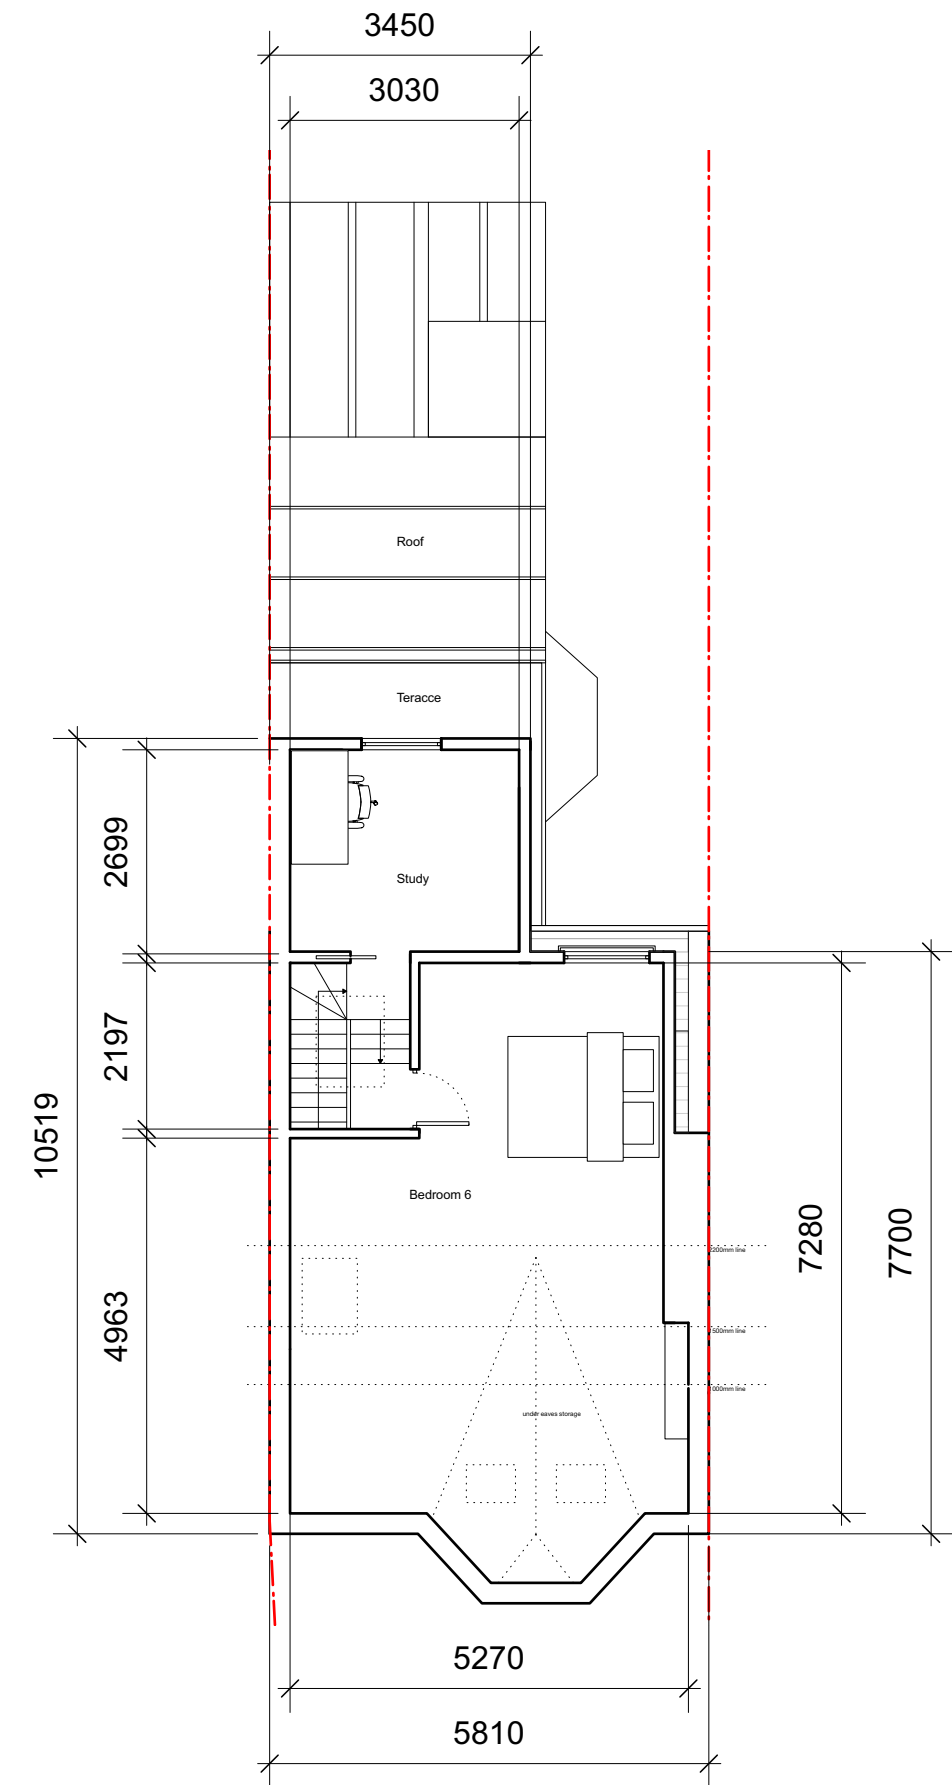


Approved Loft Floor Plan

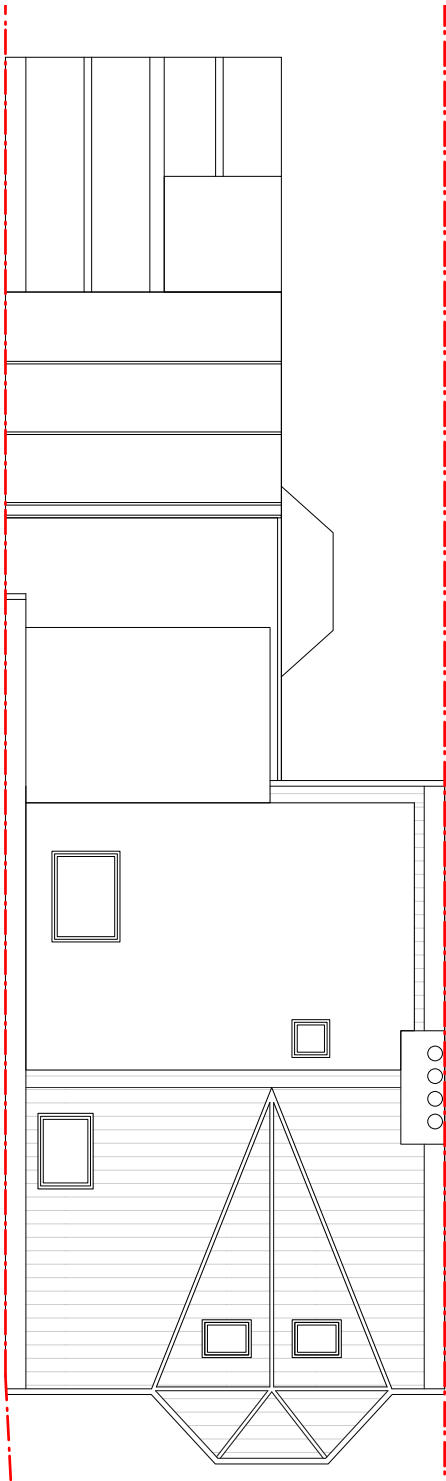

Approved Roof Plan

Shown as approved under
HGY/2023/0447 by Haringey
Council on 16.05.2023

03	24/08/2023	Planning Updt	DS	HM
02	06/02/2023	Planning	DS	HM
01	01/02/2023	Initial issue Updt	DS	HM
00	26/10/2022	Initial issue	DS	HM
REV	DATE	COMMENT	DRW	CHK

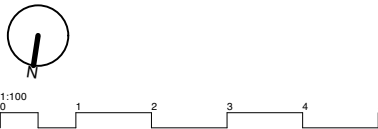


NOTES
These drawings are for planning purposes only. All dimensions indicated are subject to alterations on site. Confirm all dimensions prior to ordering materials and commencing construction.

My-architect


Unit Number 213
The BusWorks
North Road
N7 9DP
T 07912325101 E harry.molyneux@my-architect.io

PROJECT
70 Duckett Road, London, N4 1BW
DRAWING
Approved Floor Plans
SCALE
1:100 @ A3
STATUS
Planning

DRAWING No. REVISION
3432/03/401 P03

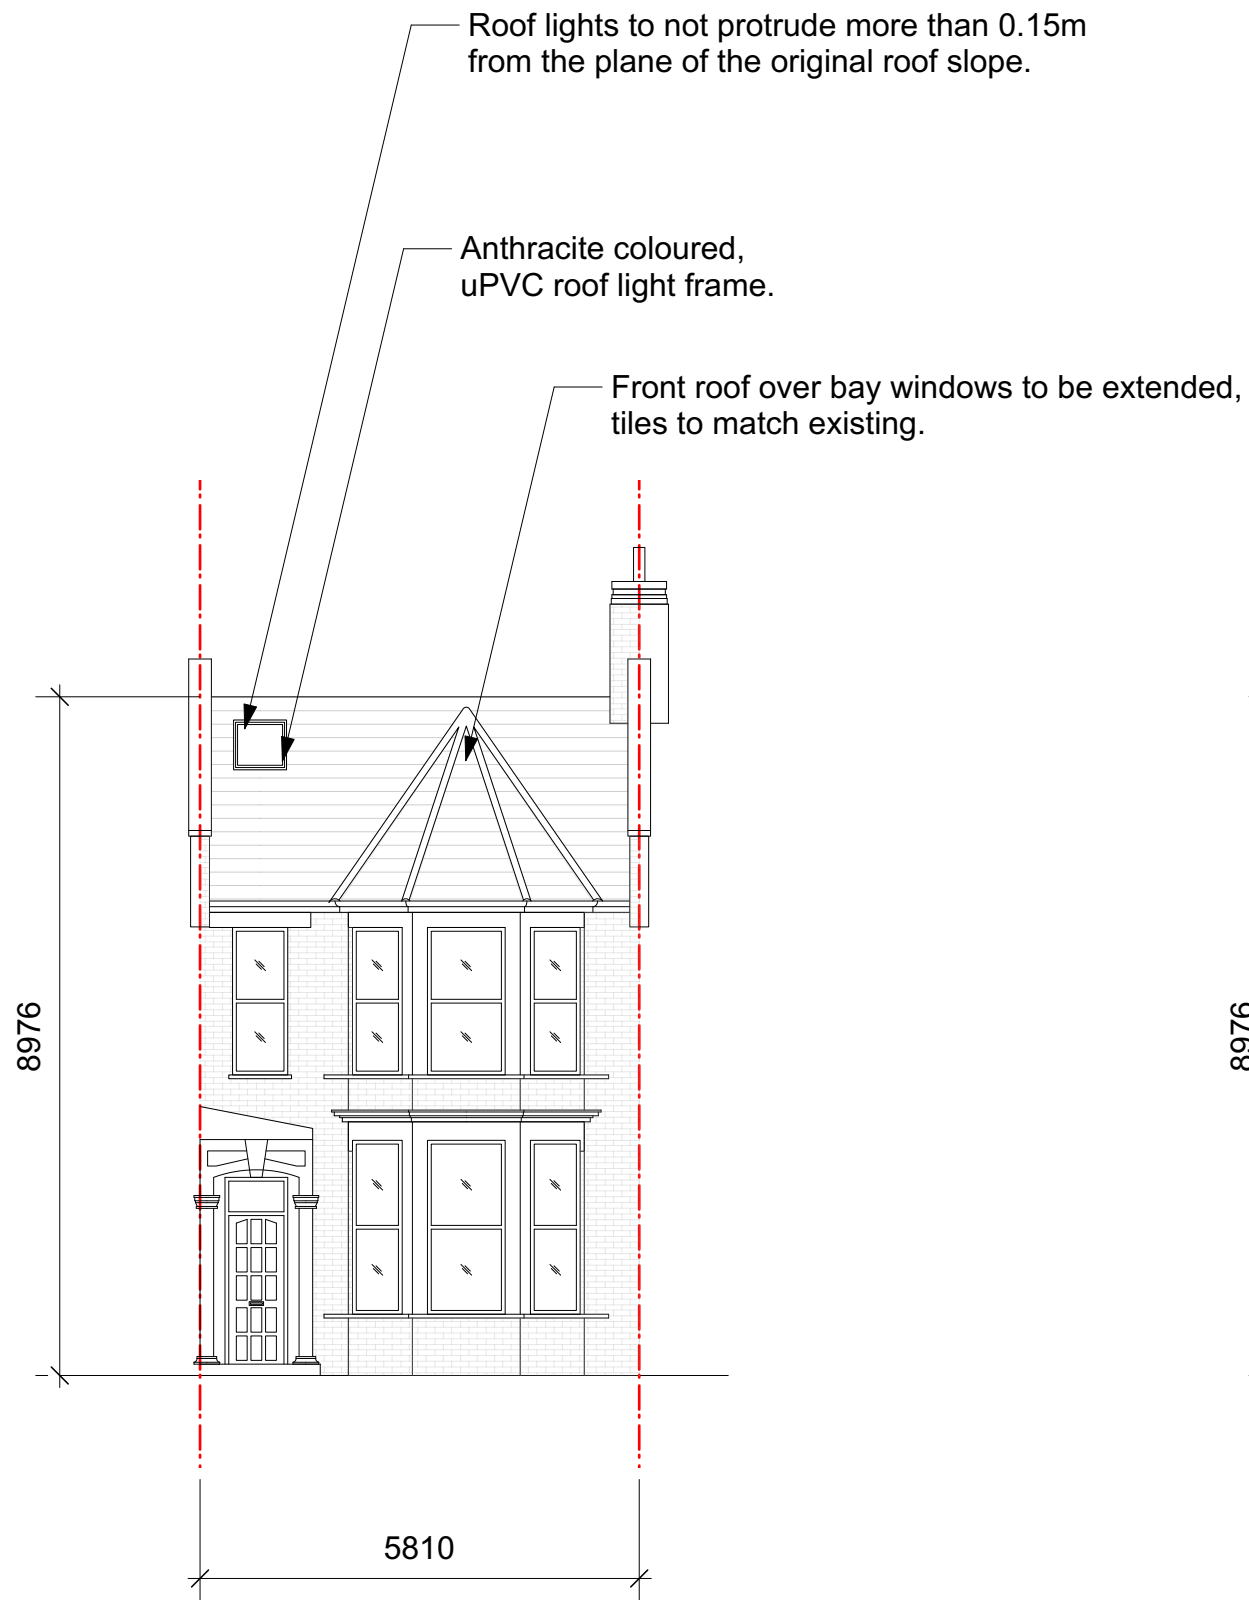


Proposed Front Elevation

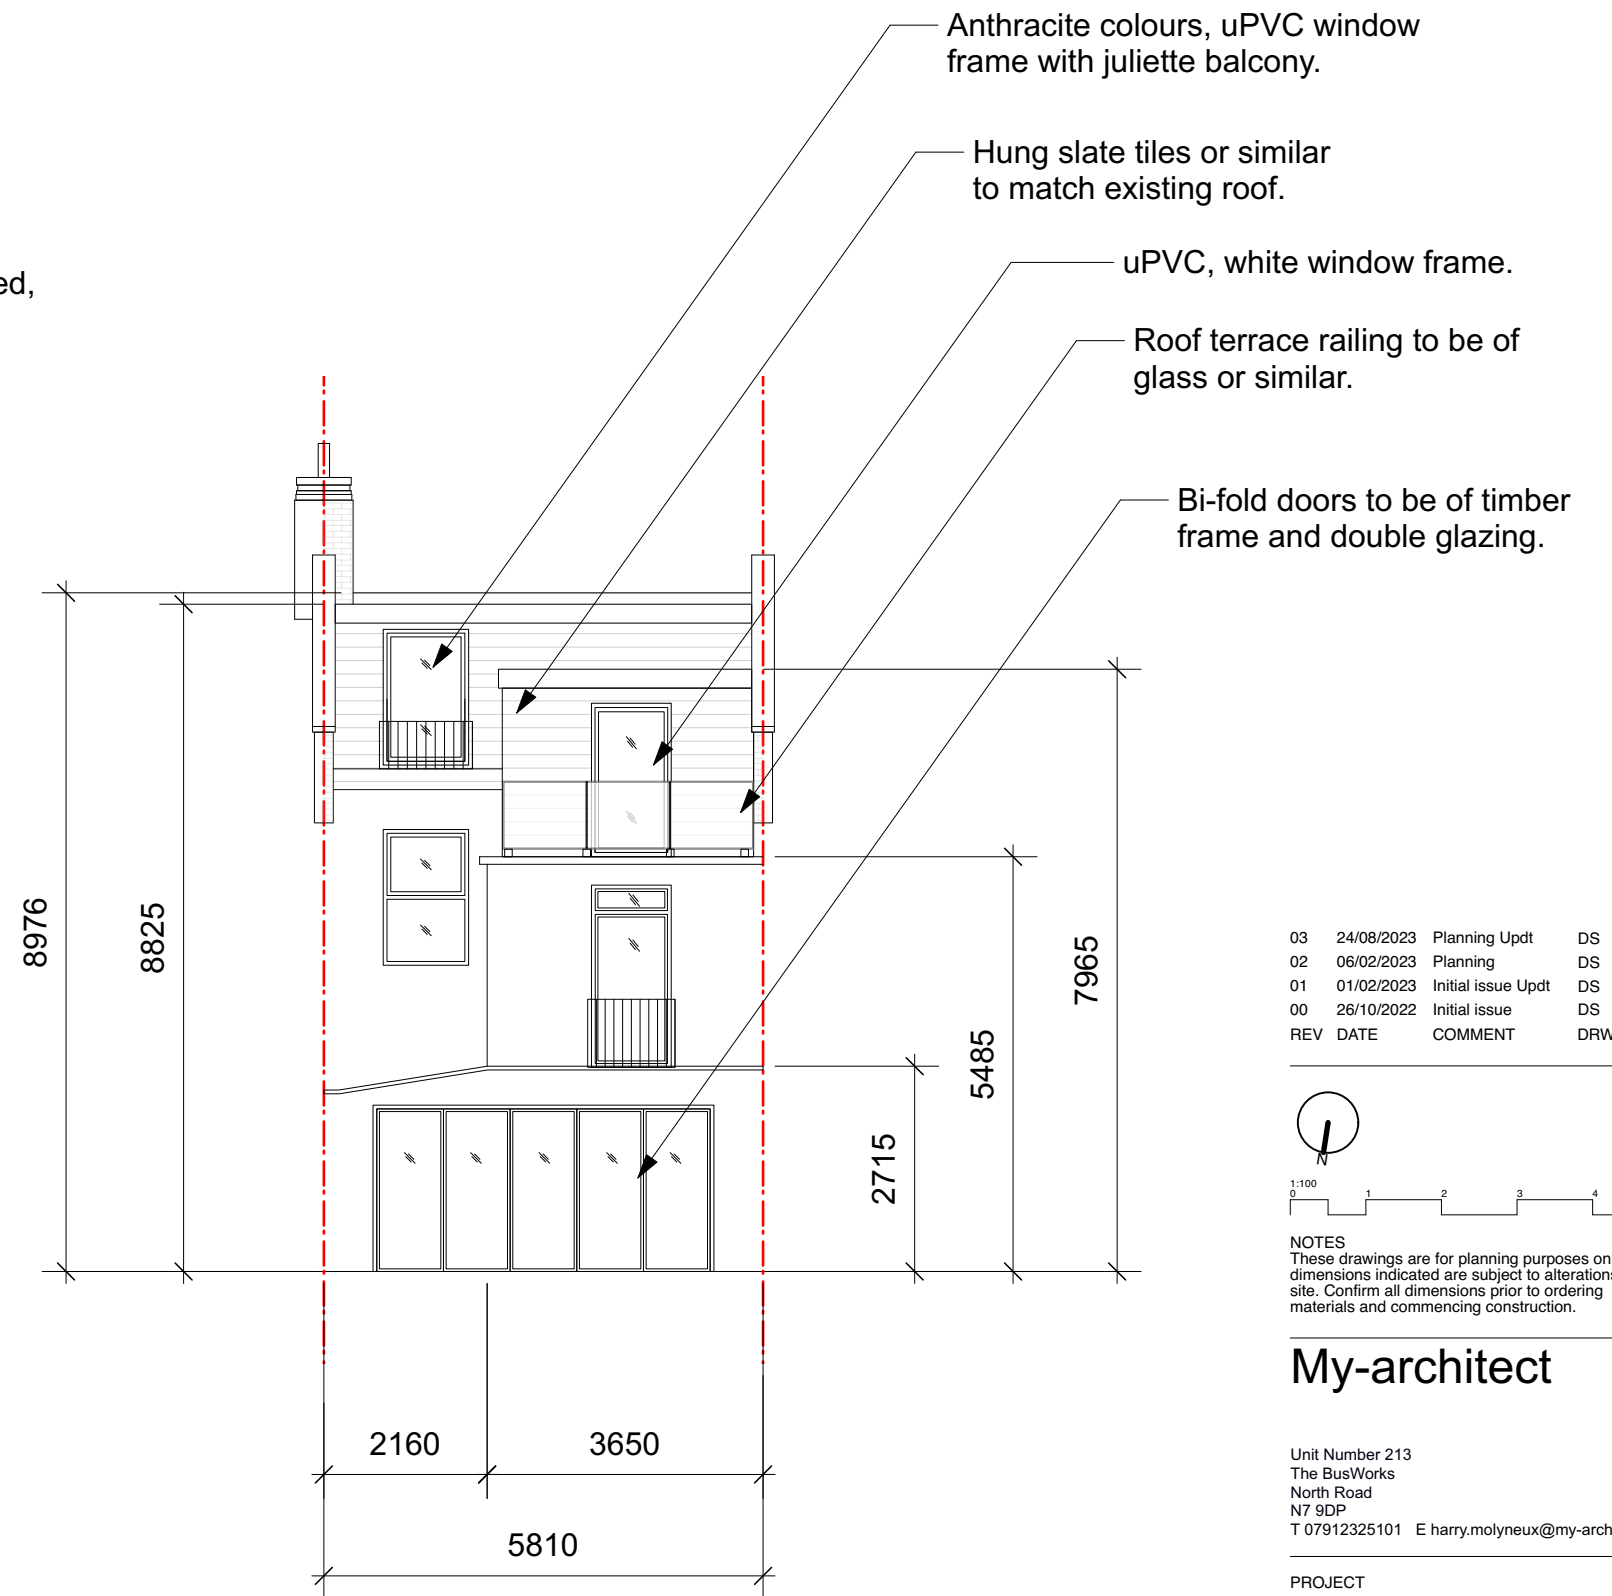

Proposed Rear Elevation

03	24/08/2023	Planning Updt	DS	HM
02	06/02/2023	Planning	DS	HM
01	01/02/2023	Initial issue Updt	DS	HM
00	26/10/2022	Initial issue	DS	HM
REV	DATE	COMMENT	DRW	CHK

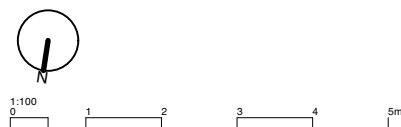

NOTES
These drawings are for planning purposes only. All dimensions indicated are subject to alterations on site. Confirm all dimensions prior to ordering materials and commencing construction.

My-architect

Unit Number 213
The BusWorks
North Road
N7 9DP
T 07912325101 E harry.molyneux@my-architect.io

PROJECT
70 Duckett Road, London, N4 1BW


DRAWING
Proposed Elevations

SCALE
1:100 @ A3


STATUS
Planning

DRAWING No.
343/03/200

REVISION
P03

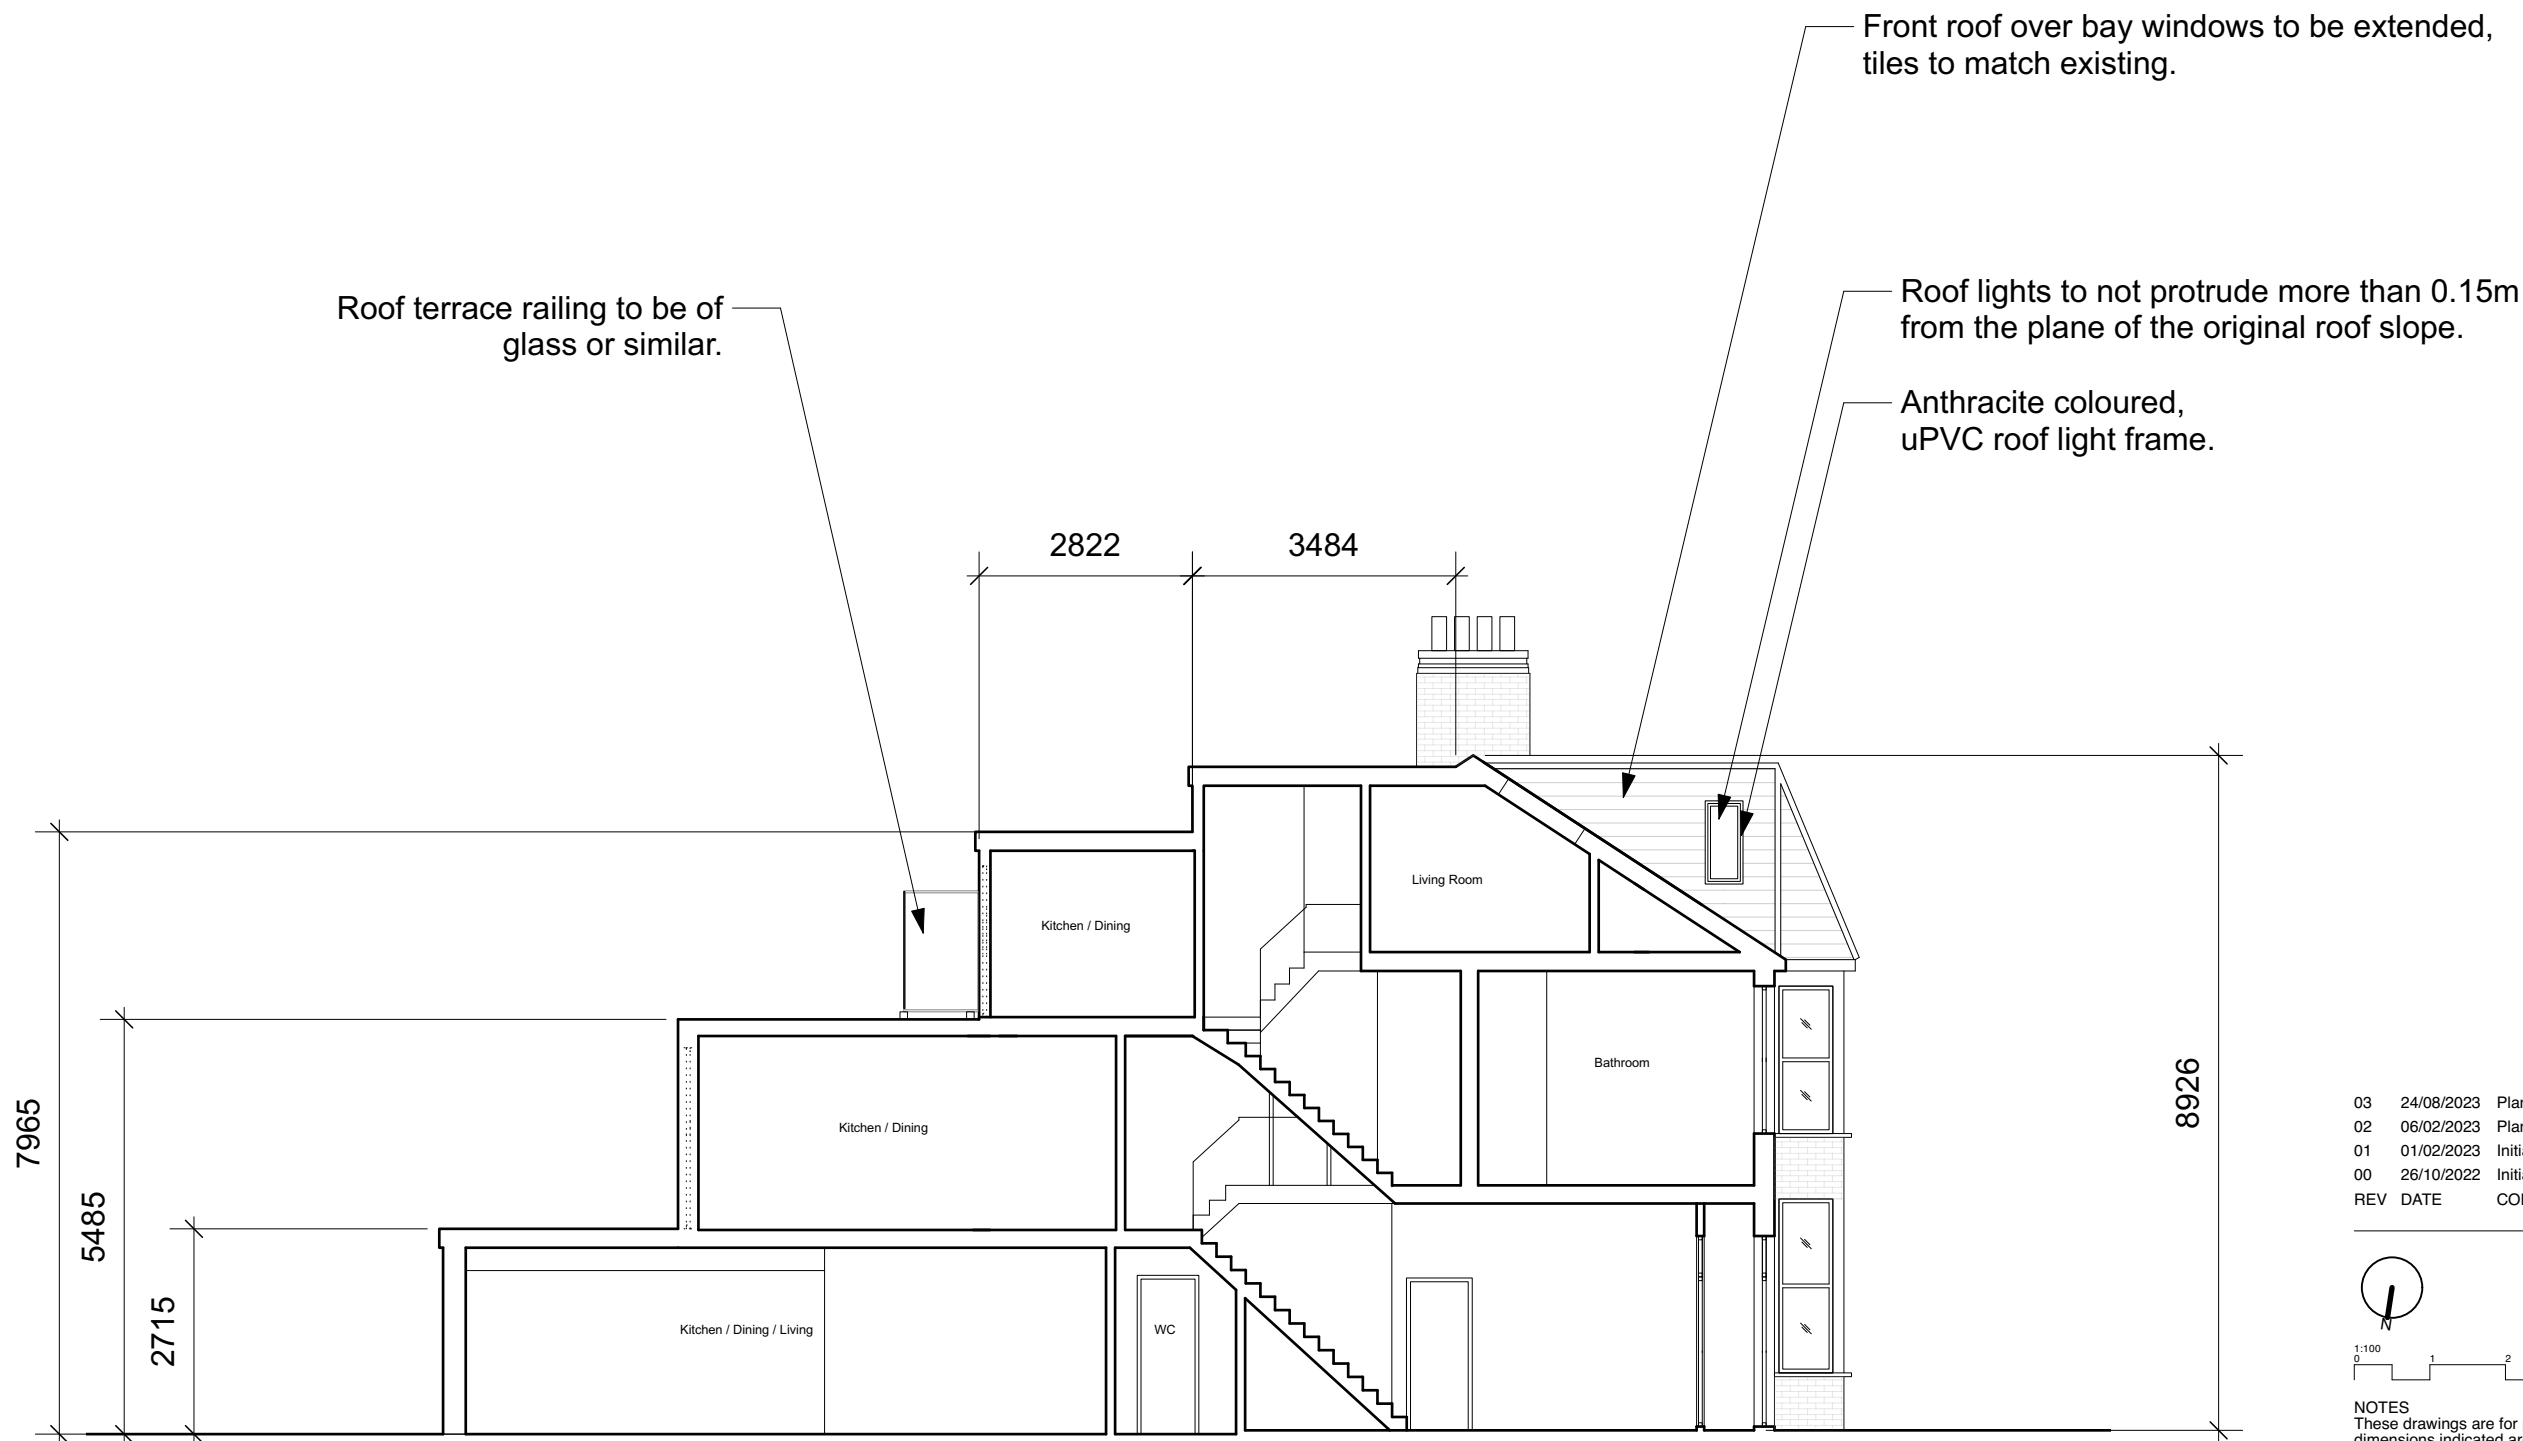

03	24/08/2023	Planning Updt	DS	HM
02	06/02/2023	Planning	DS	HM
01	01/02/2023	Initial issue Updt	DS	HM
00	26/10/2022	Initial issue	DS	HM
REV	DATE	COMMENT	DRW	CHK

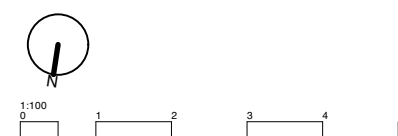

NOTES
These drawings are for planning purposes only. All dimensions indicated are subject to alterations on site. Confirm all dimensions prior to ordering materials and commencing construction.

My-architect

Unit Number 213
The BusWorks
North Road
N7 9DP
T 07912325101 E harry.molyneux@my-architect.io

PROJECT
70 Duckett Road, London, N4 1BW


DRAWING
Proposed Sections

SCALE
1:100 @ A3


STATUS
Planning

DRAWING No.	REVISION
343/03/201	P03

Proposed Section AA

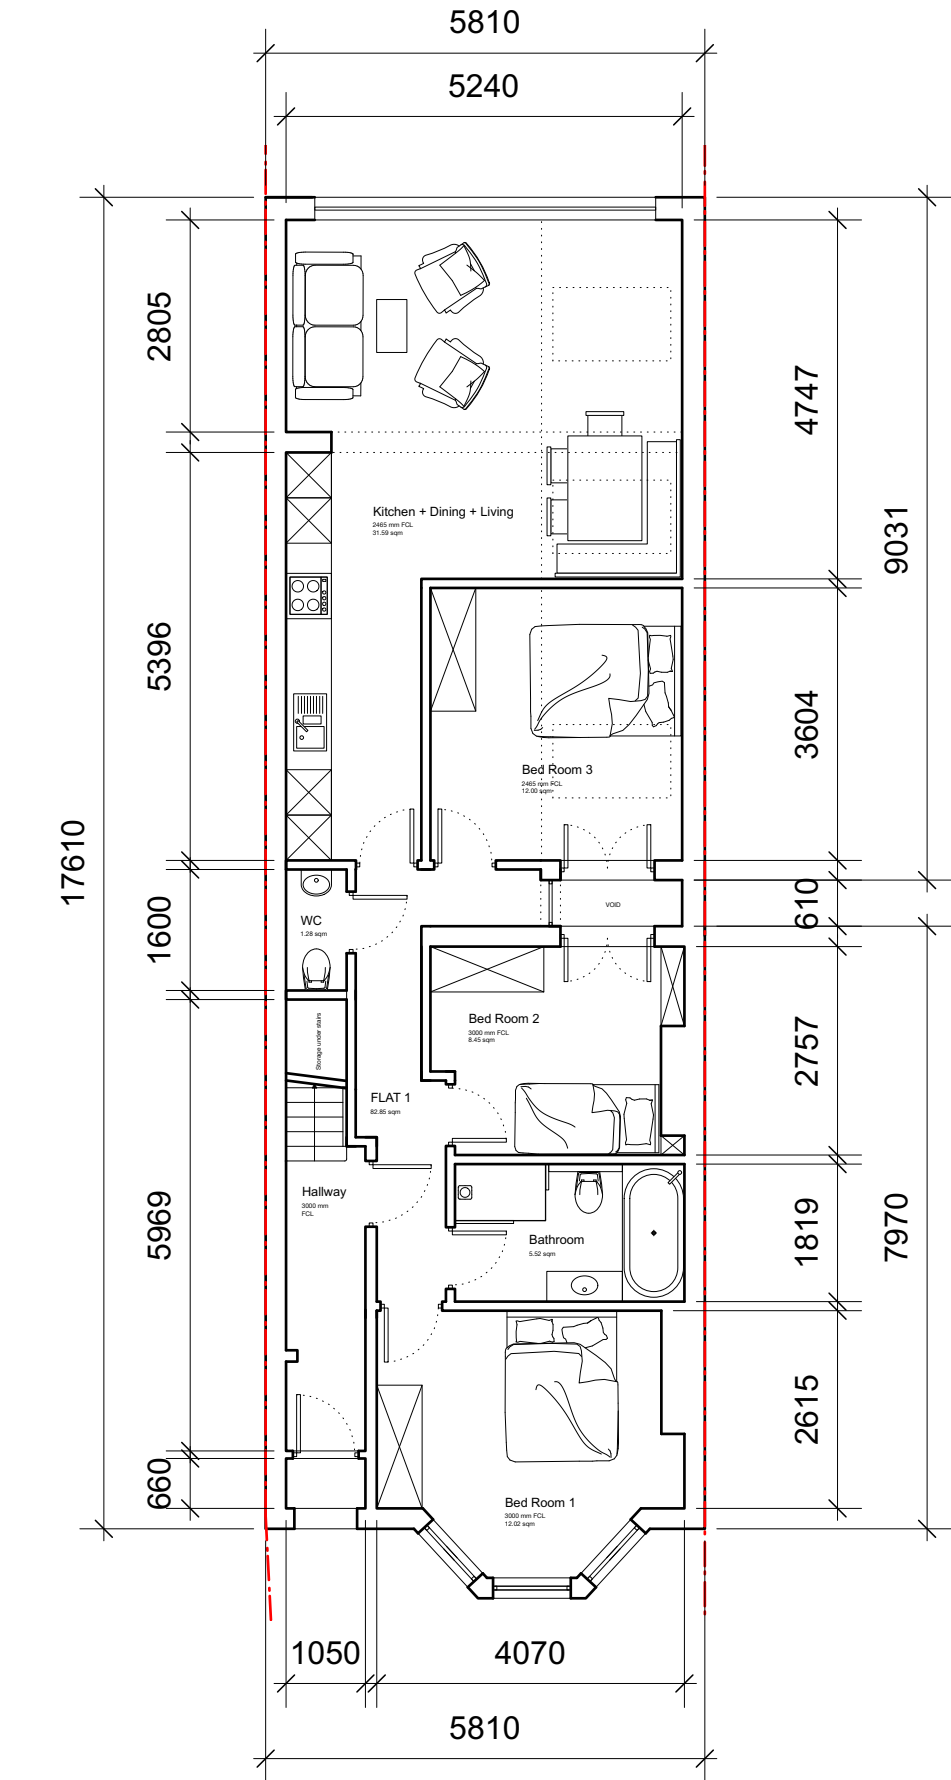

Proposed Ground Floor Plan

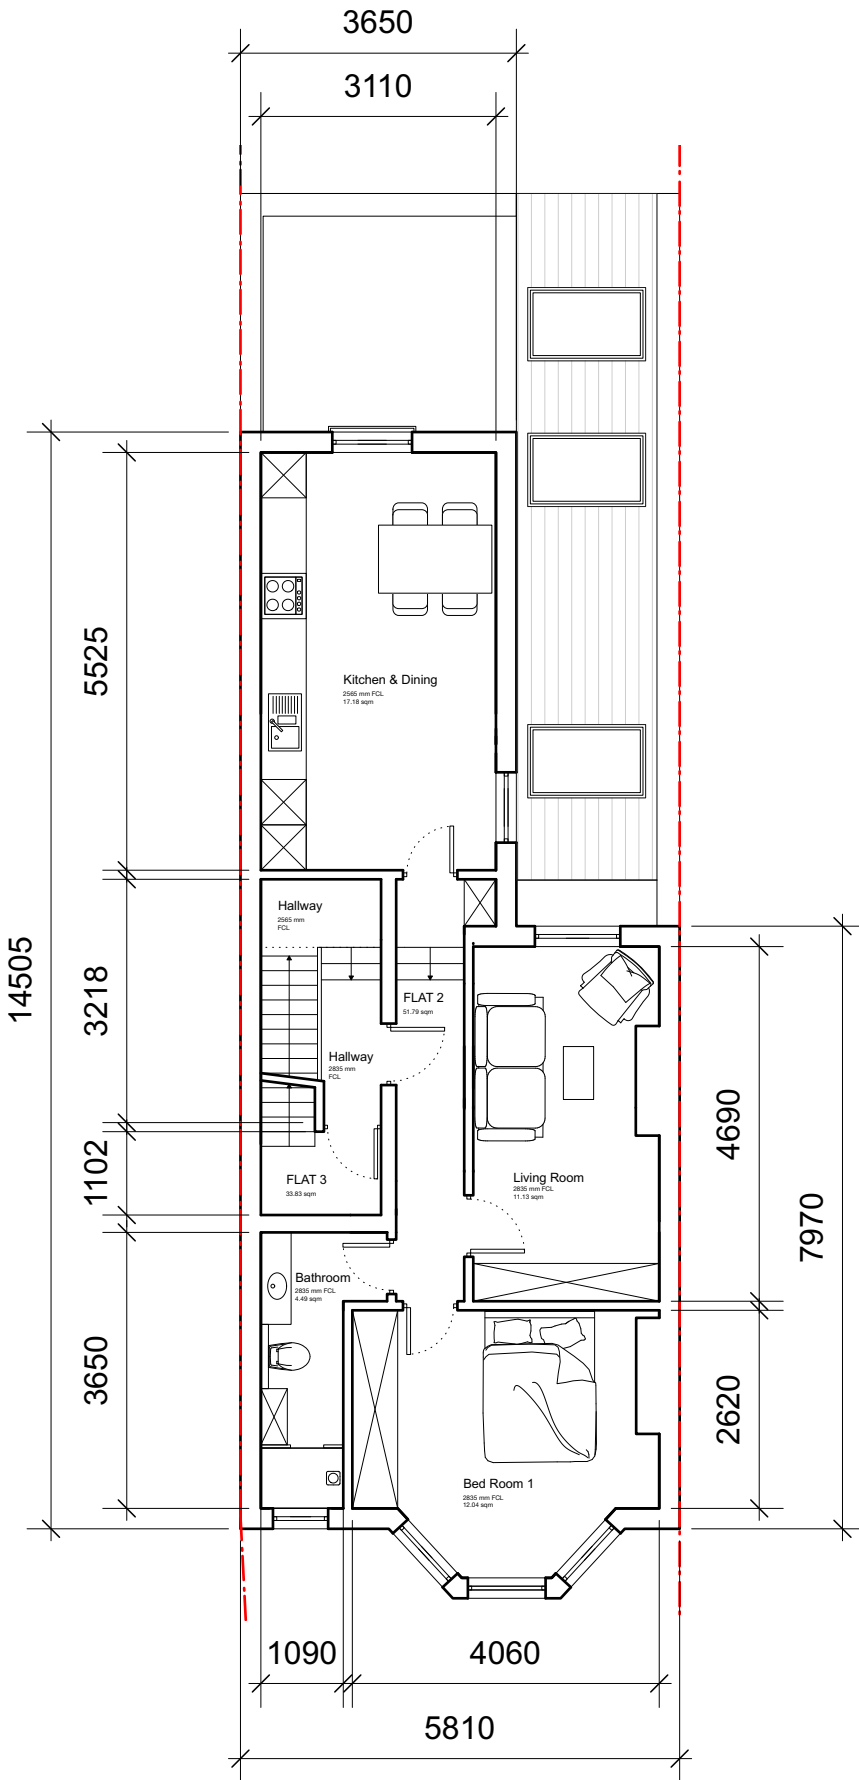

Proposed First Floor Plan

03	24/08/2023	Planning Updt	DS	HM
02	06/02/2023	Planning	DS	HM
01	01/02/2023	Initial issue Updt	DS	HM
00	26/10/2022	Initial issue	DS	HM
REV	DATE	COMMENT	DRW	CHK



NOTES
These drawings are for planning purposes only. All dimensions indicated are subject to alterations on site. Confirm all dimensions prior to ordering materials and commencing construction.

My-architect

Unit Number 213
The BusWorks
North Road
N7 9DP
T 07912325101 E harry.molyneux@my-architect.io


PROJECT
70 Duckett Road, London, N4 1BW

DRAWING
Proposed Floor Plans


SCALE
1:100 @ A3

STATUS
Planning

DRAWING No. 343/03/400 REVISION P03

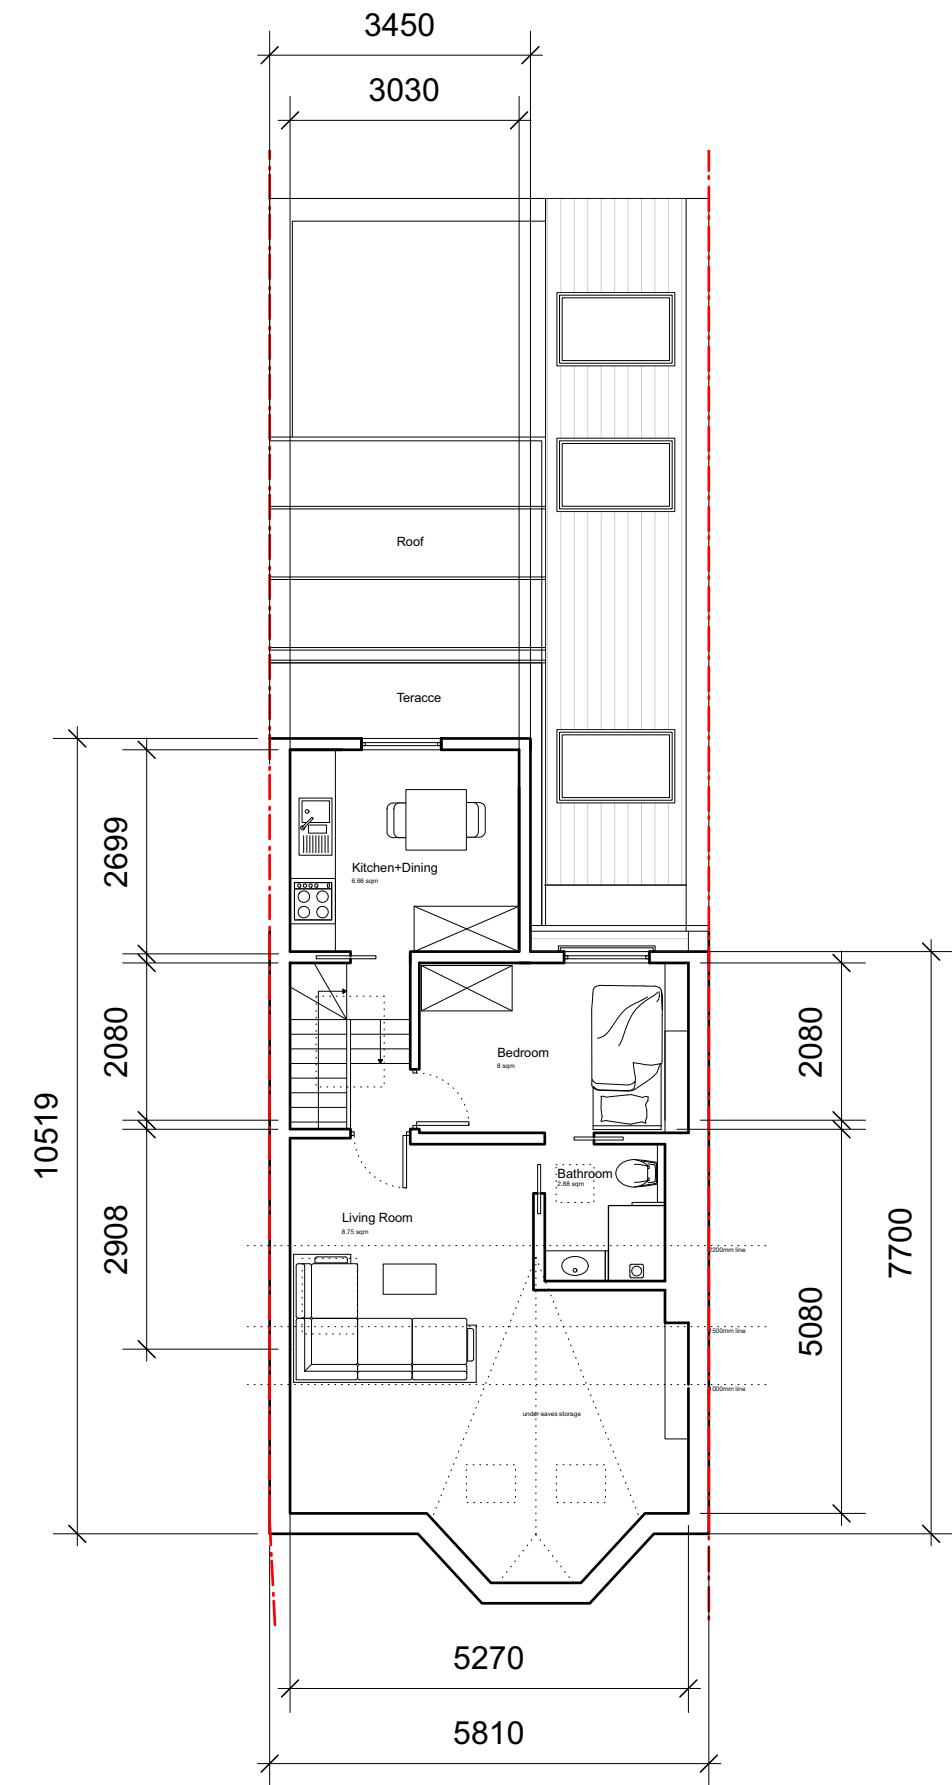


Proposed Loft Floor Plan

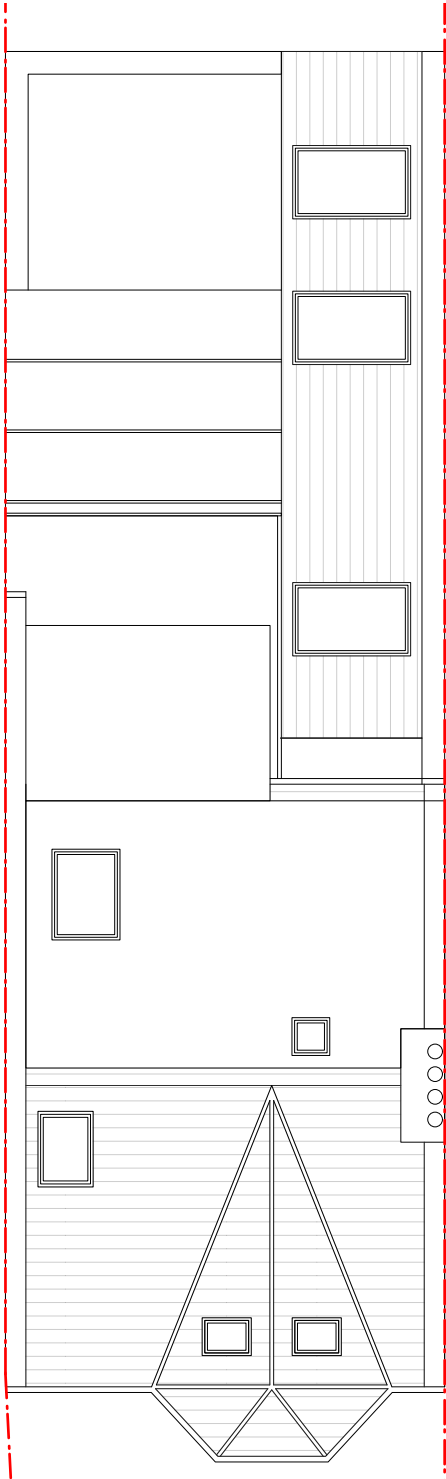

Proposed Roof Plan

03	24/08/2023	Planning Updt	DS	HM
02	06/02/2023	Planning	DS	HM
01	01/02/2023	Initial issue Updt	DS	HM
00	26/10/2022	Initial issue	DS	HM
REV	DATE	COMMENT	DRW	CHK

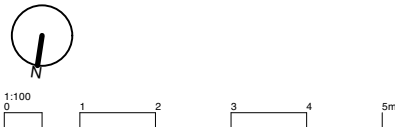


NOTES
These drawings are for planning purposes only. All dimensions indicated are subject to alterations on site. Confirm all dimensions prior to ordering materials and commencing construction.

My-architect


Unit Number 213
The BusWorks
North Road
N7 9DP
T 07912325101 E harry.molyneux@my-architect.io

PROJECT
70 Duckett Road, London, N4 1BW
DRAWING
Proposed Floor Plans
SCALE
1:100 @ A3
STATUS
Planning

DRAWING No.
343/03/401
REVISION
P03

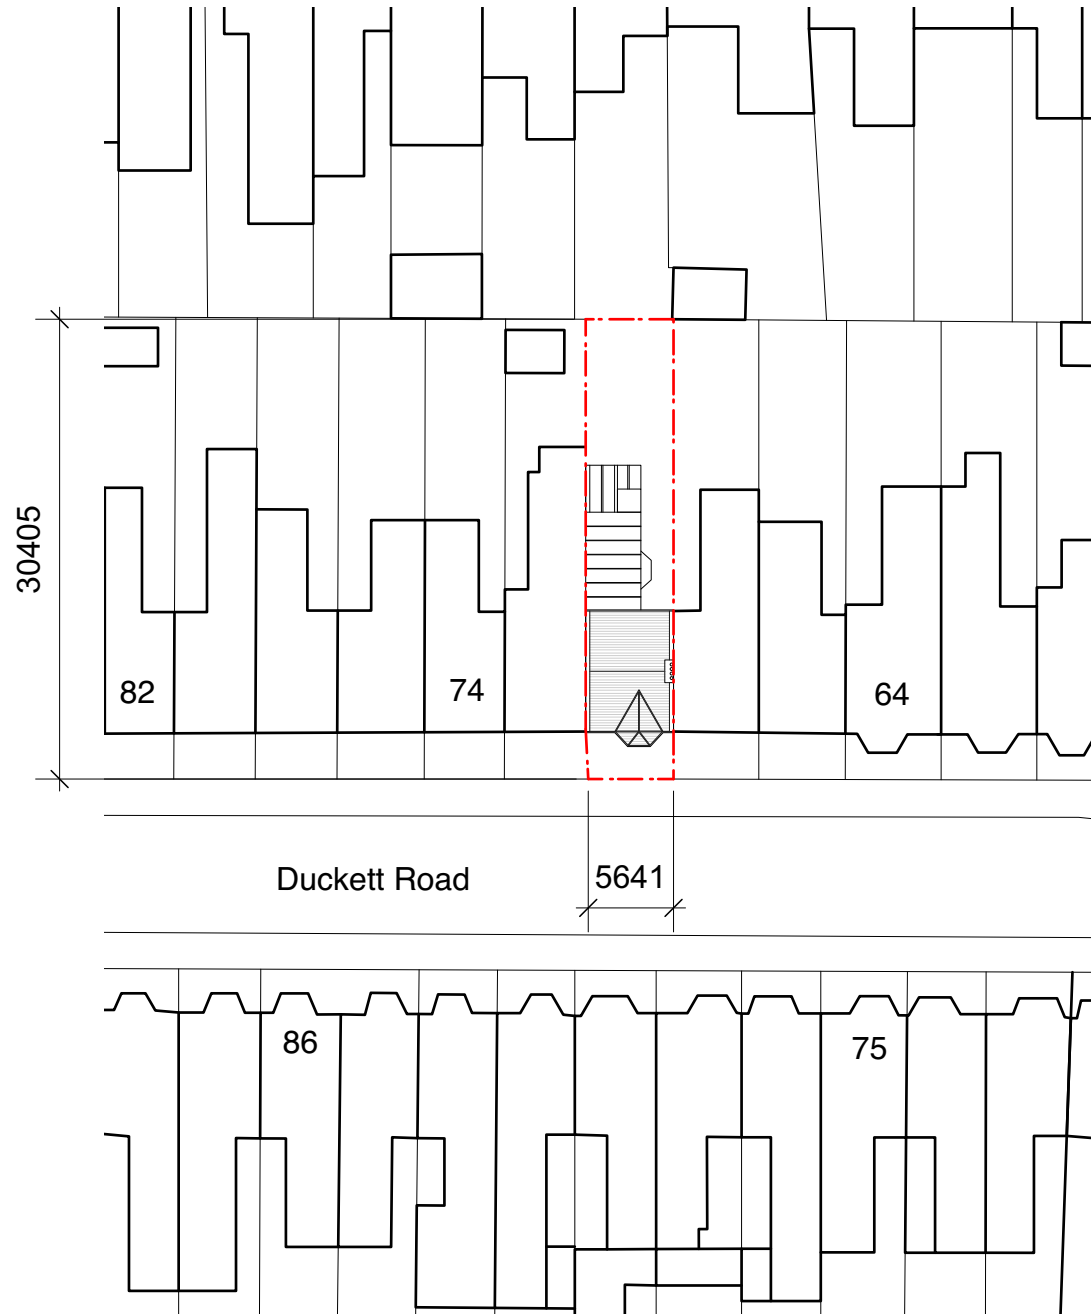


Existing Block Plan

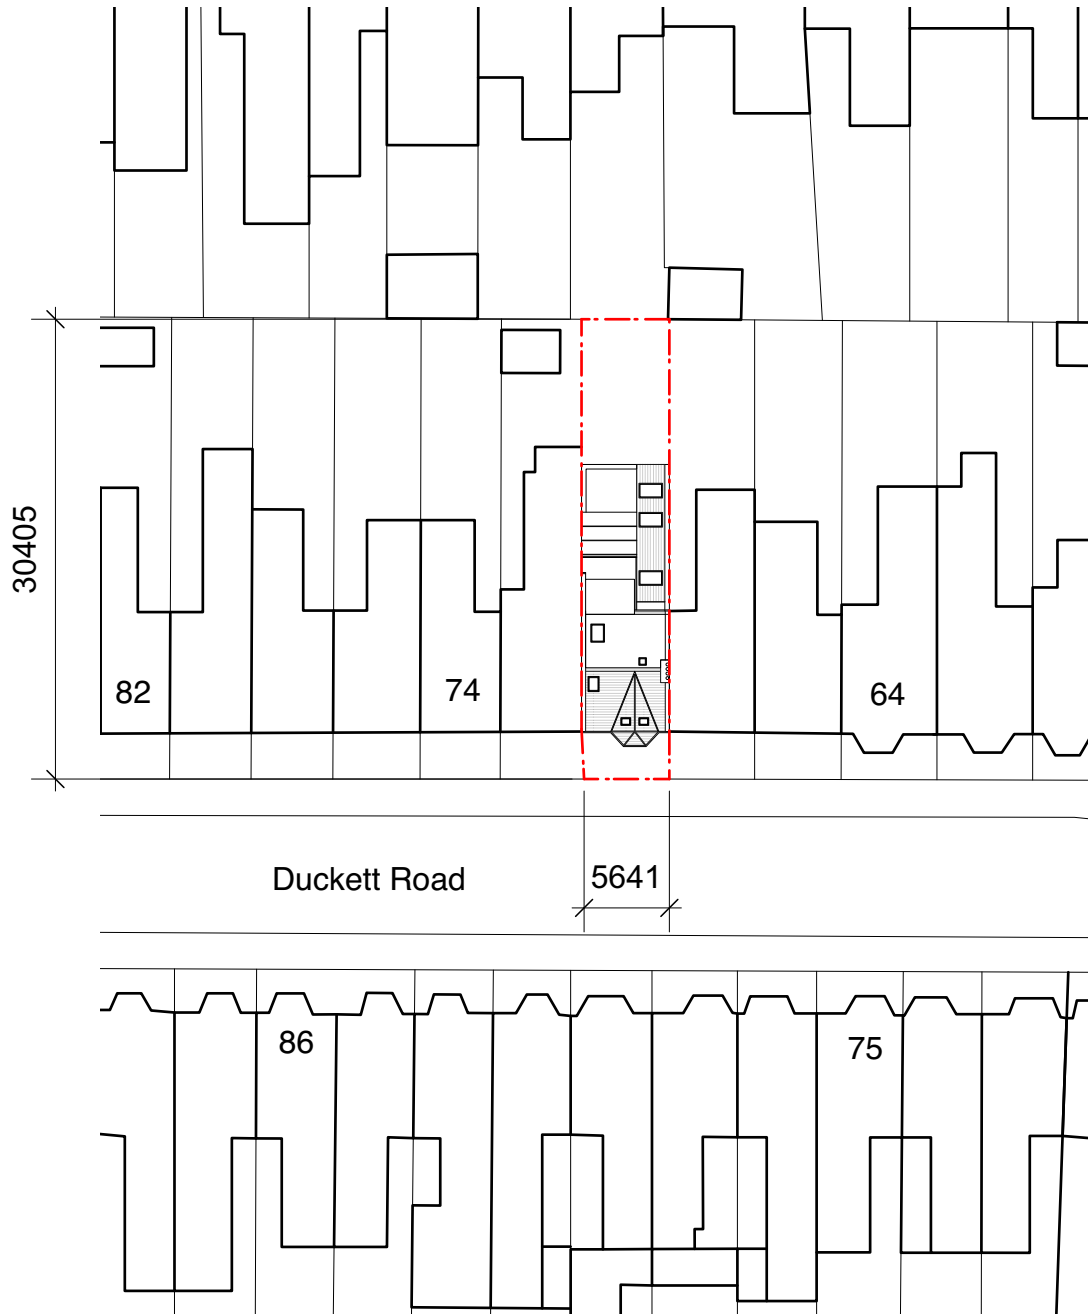

Proposed Block Plan

03	24/08/2023	Planning Updt	DS	HM
02	06/02/2023	Planning	DS	HM
01	01/02/2023	Initial issue Updt	DS	HM
00	26/10/2022	Initial issue	DS	HM
REV	DATE	COMMENT	DRW	CHK

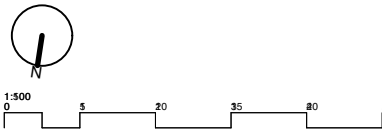

NOTES
These drawings are for planning purposes only. All dimensions indicated are subject to alterations on site. Confirm all dimensions prior to ordering materials and commencing construction.

My-architect

Unit Number 213
The BusWorks
North Road
N7 9DP
T 07912325101 E harry.molyneux@my-architect.io

PROJECT
70 Duckett Road, London, N4 1BW
DRAWING
Block Plans
SCALE
1:500 @ A3
STATUS
Planning

DRAWING No.
343/01/500
REVISION
P03