



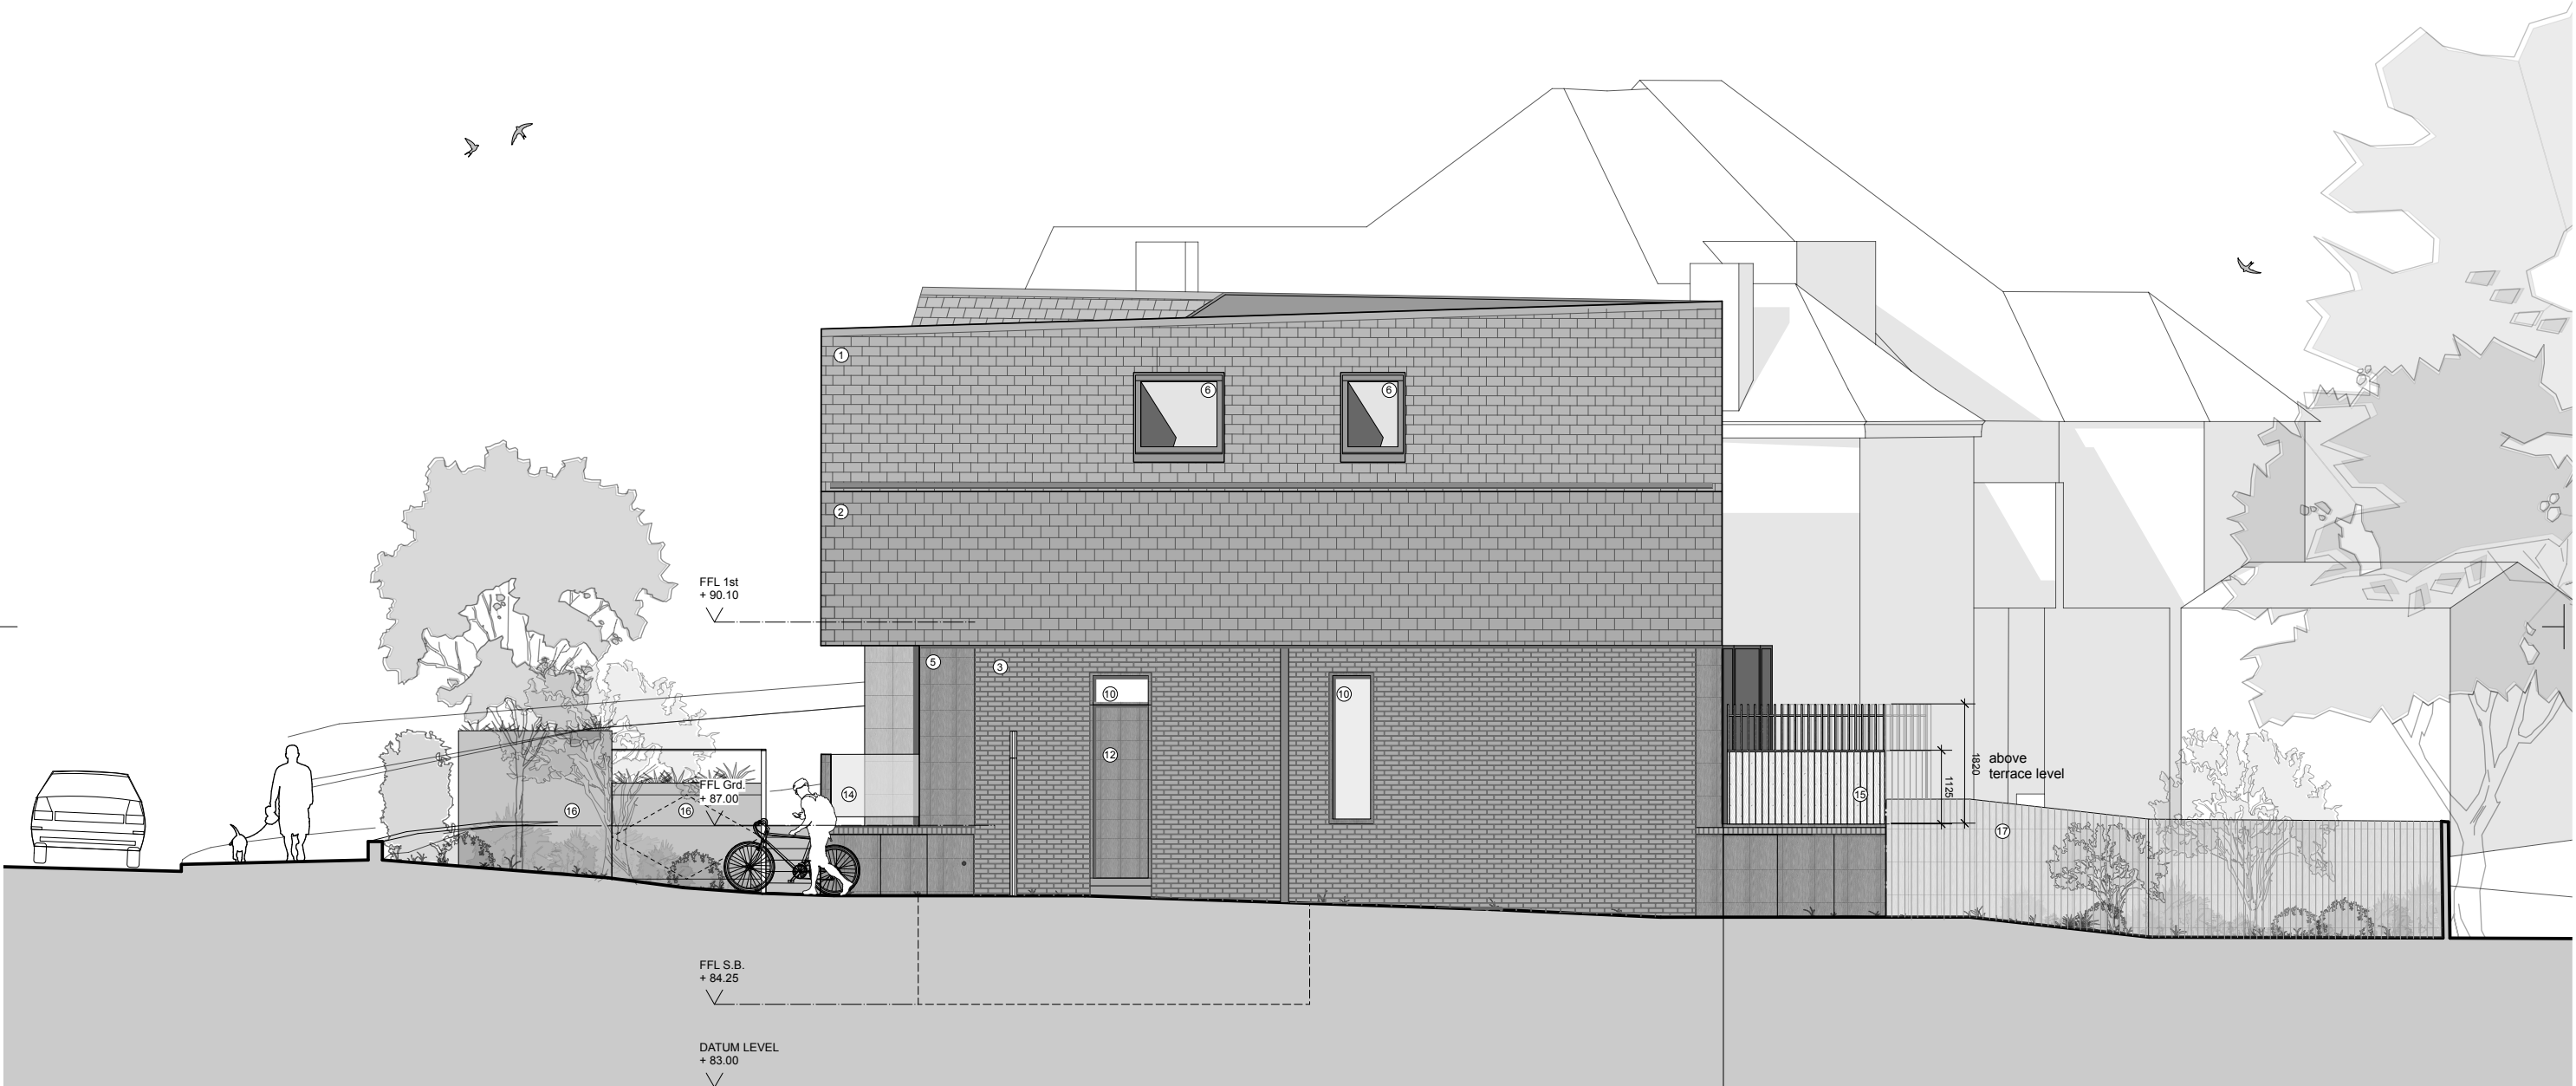

- | | |
|--|---|
| ① roof tiles/slates | ⑪ metal framed window set within timber framing |
| ② vertical hung tiling to match roof | ⑫ solid timber door |
| ③ dark coloured facing brick | ⑬ photovoltaics |
| ④ light coloured facing brick | ⑭ balustrade - glass |
| ⑤ timber cladding | ⑮ solid timber balustrade with timber framed trellis on top |
| ⑥ rooflight | ⑯ timber clad bin and bike stores with green roof |
| ⑦ metal framed window | ⑰ 1.8m high closeboarded timber fence |
| ⑧ metal framed sliding glass doors | ⑱ Dotted lines proposed extension to No. 52 |
| ⑨ glass door | |
| ⑩ metal framed window with obscure glass | |

 

no.	date	revision	no.	date	revision	no.	date	revision	project title - client	drawing title	scale
A	27.10.21	Amendments to timber balustrade/framed trellis, rooflights, bin/bike stores.	.	.	.	.	.	.	50 Lanchester Road, London N6 4TA	Proposed North Elevation	1:50 @A1 / 1:100 @A3
B	24.08.23	Amendments to timber screening	.	.	.	.	.	.	Peter and Katie Lindsey		date
.	.	.	.	.	.	.	.	.			27.10.21
.	.	.	.	.	.	.	.	.	drawing status	project number	drawing no.
.	.	.	.	.	.	.	.	.	Planning Condition 7	1811	10A3005
.	.	.	.	.	.	.	.	.			revisions
.	.	.	.	.	.	.	.	.			B

Yabsley Stevens Architects Ltd shall have no responsibility made of this document other than for that which it was prepared and issued.
Any drawing errors or divergences should be brought to the attention of Yabsley Stevens Architects.
All dimensions should be checked on site.
Do not scale from this drawing.
© YABSLEY STEVENS ARCHITECTS LTD

YABSLEY STEVENS ARCHITECTS LTD
18a Broadlands Road London N6 4AN
T - 020 8341 5066 F - 020 8341 5938 mail@ysa.uk.com

YSA
project title - client
50 Lanchester Road, London N6 4TA
Peter and Katie Lindsey

drawing title
Proposed North Elevation

scale
1:50 @A1 / 1:100 @A3
date
27.10.21
revisions
B