


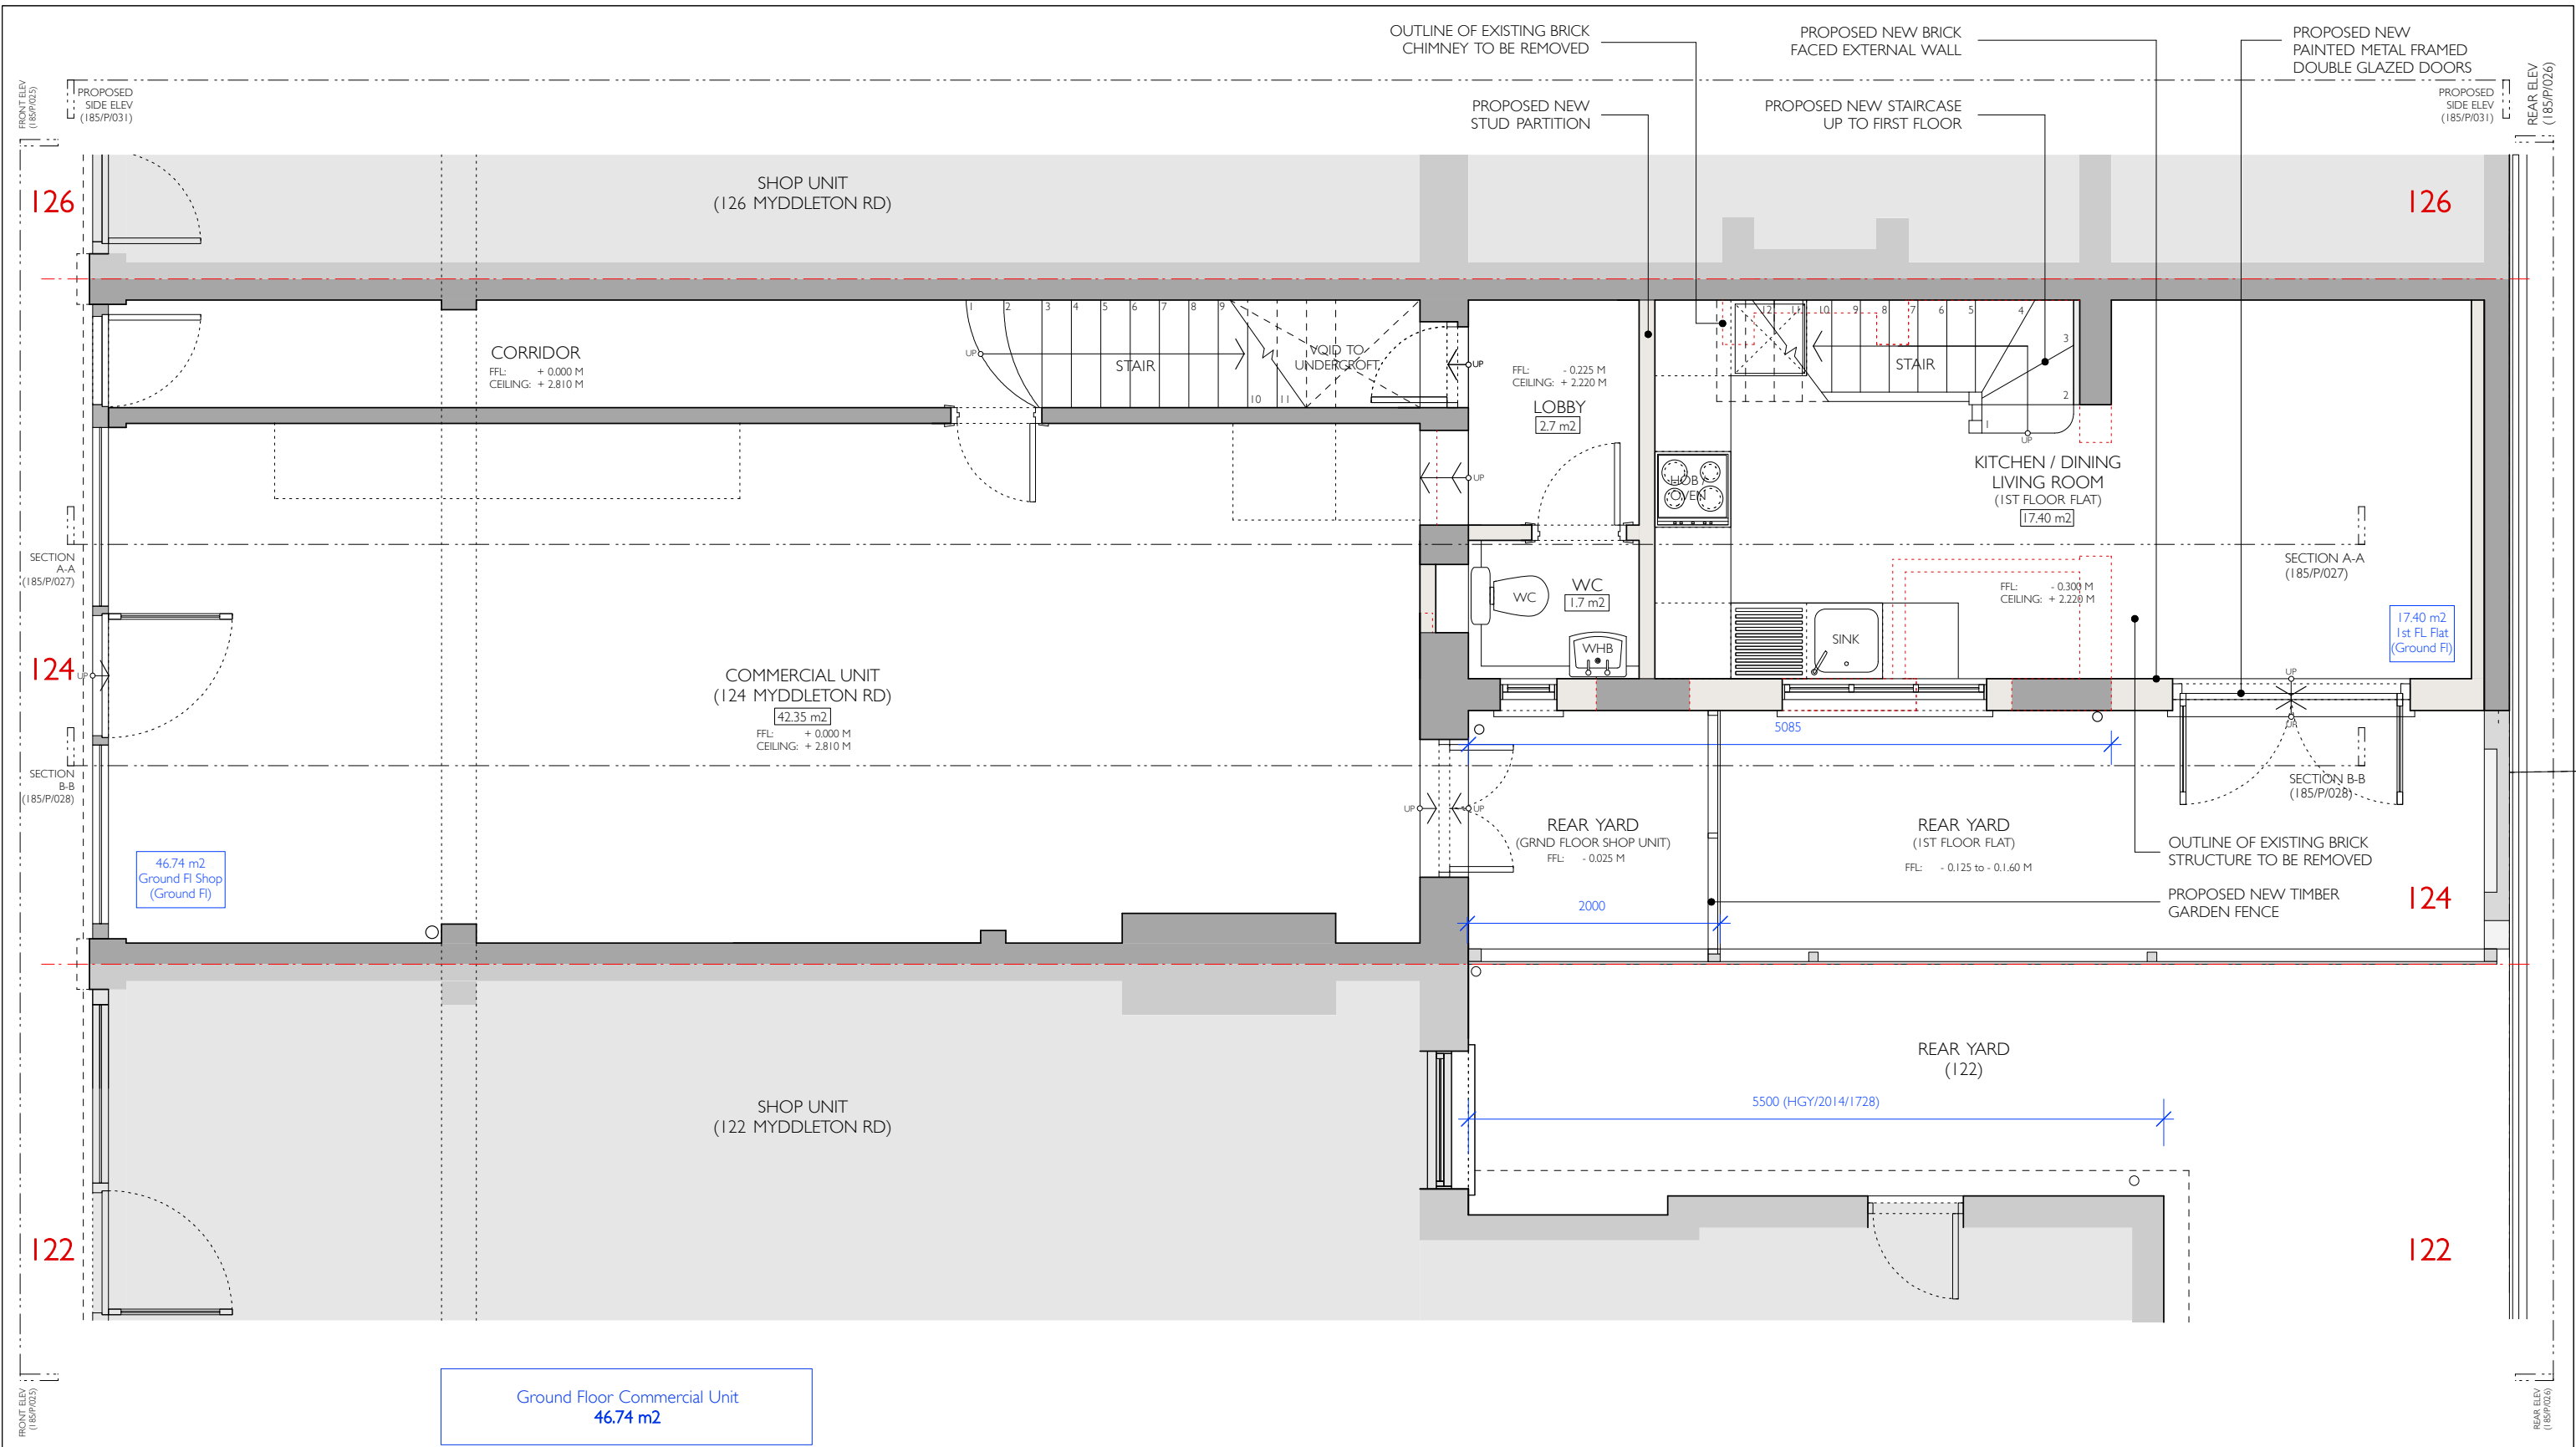

Notes: Drawings to be read in conjunction with all consultants information. Do not scale from the drawing. All dimensions to be checked on site. Drawing only to be used for purposes indicated. Notify A P T Architects + Designers Ltd of any discrepancies. This drawing is copyright of A P T Architects + Designers Ltd and not to be used or reproduced without their express permission in writing.	Revisions: REV A - ISSUED 07.2023		W S E N		Client: MR + MRS YOUSSEF		Dwg Title: PROPOSED GROUND FLOOR PLAN				Project: 124 MYDDLETON ROAD BOWES PARK LONDON N22 8NQ		Drawing No: 185-P-020	
	Dwg Status: PLANNING													
	SCALE (1:50) 00.10.20.30.40.50.60.70.80.9012345 M				Local Authority: L B HARINGEY		Scale: 1:50 @ A3		Job No: 185					