


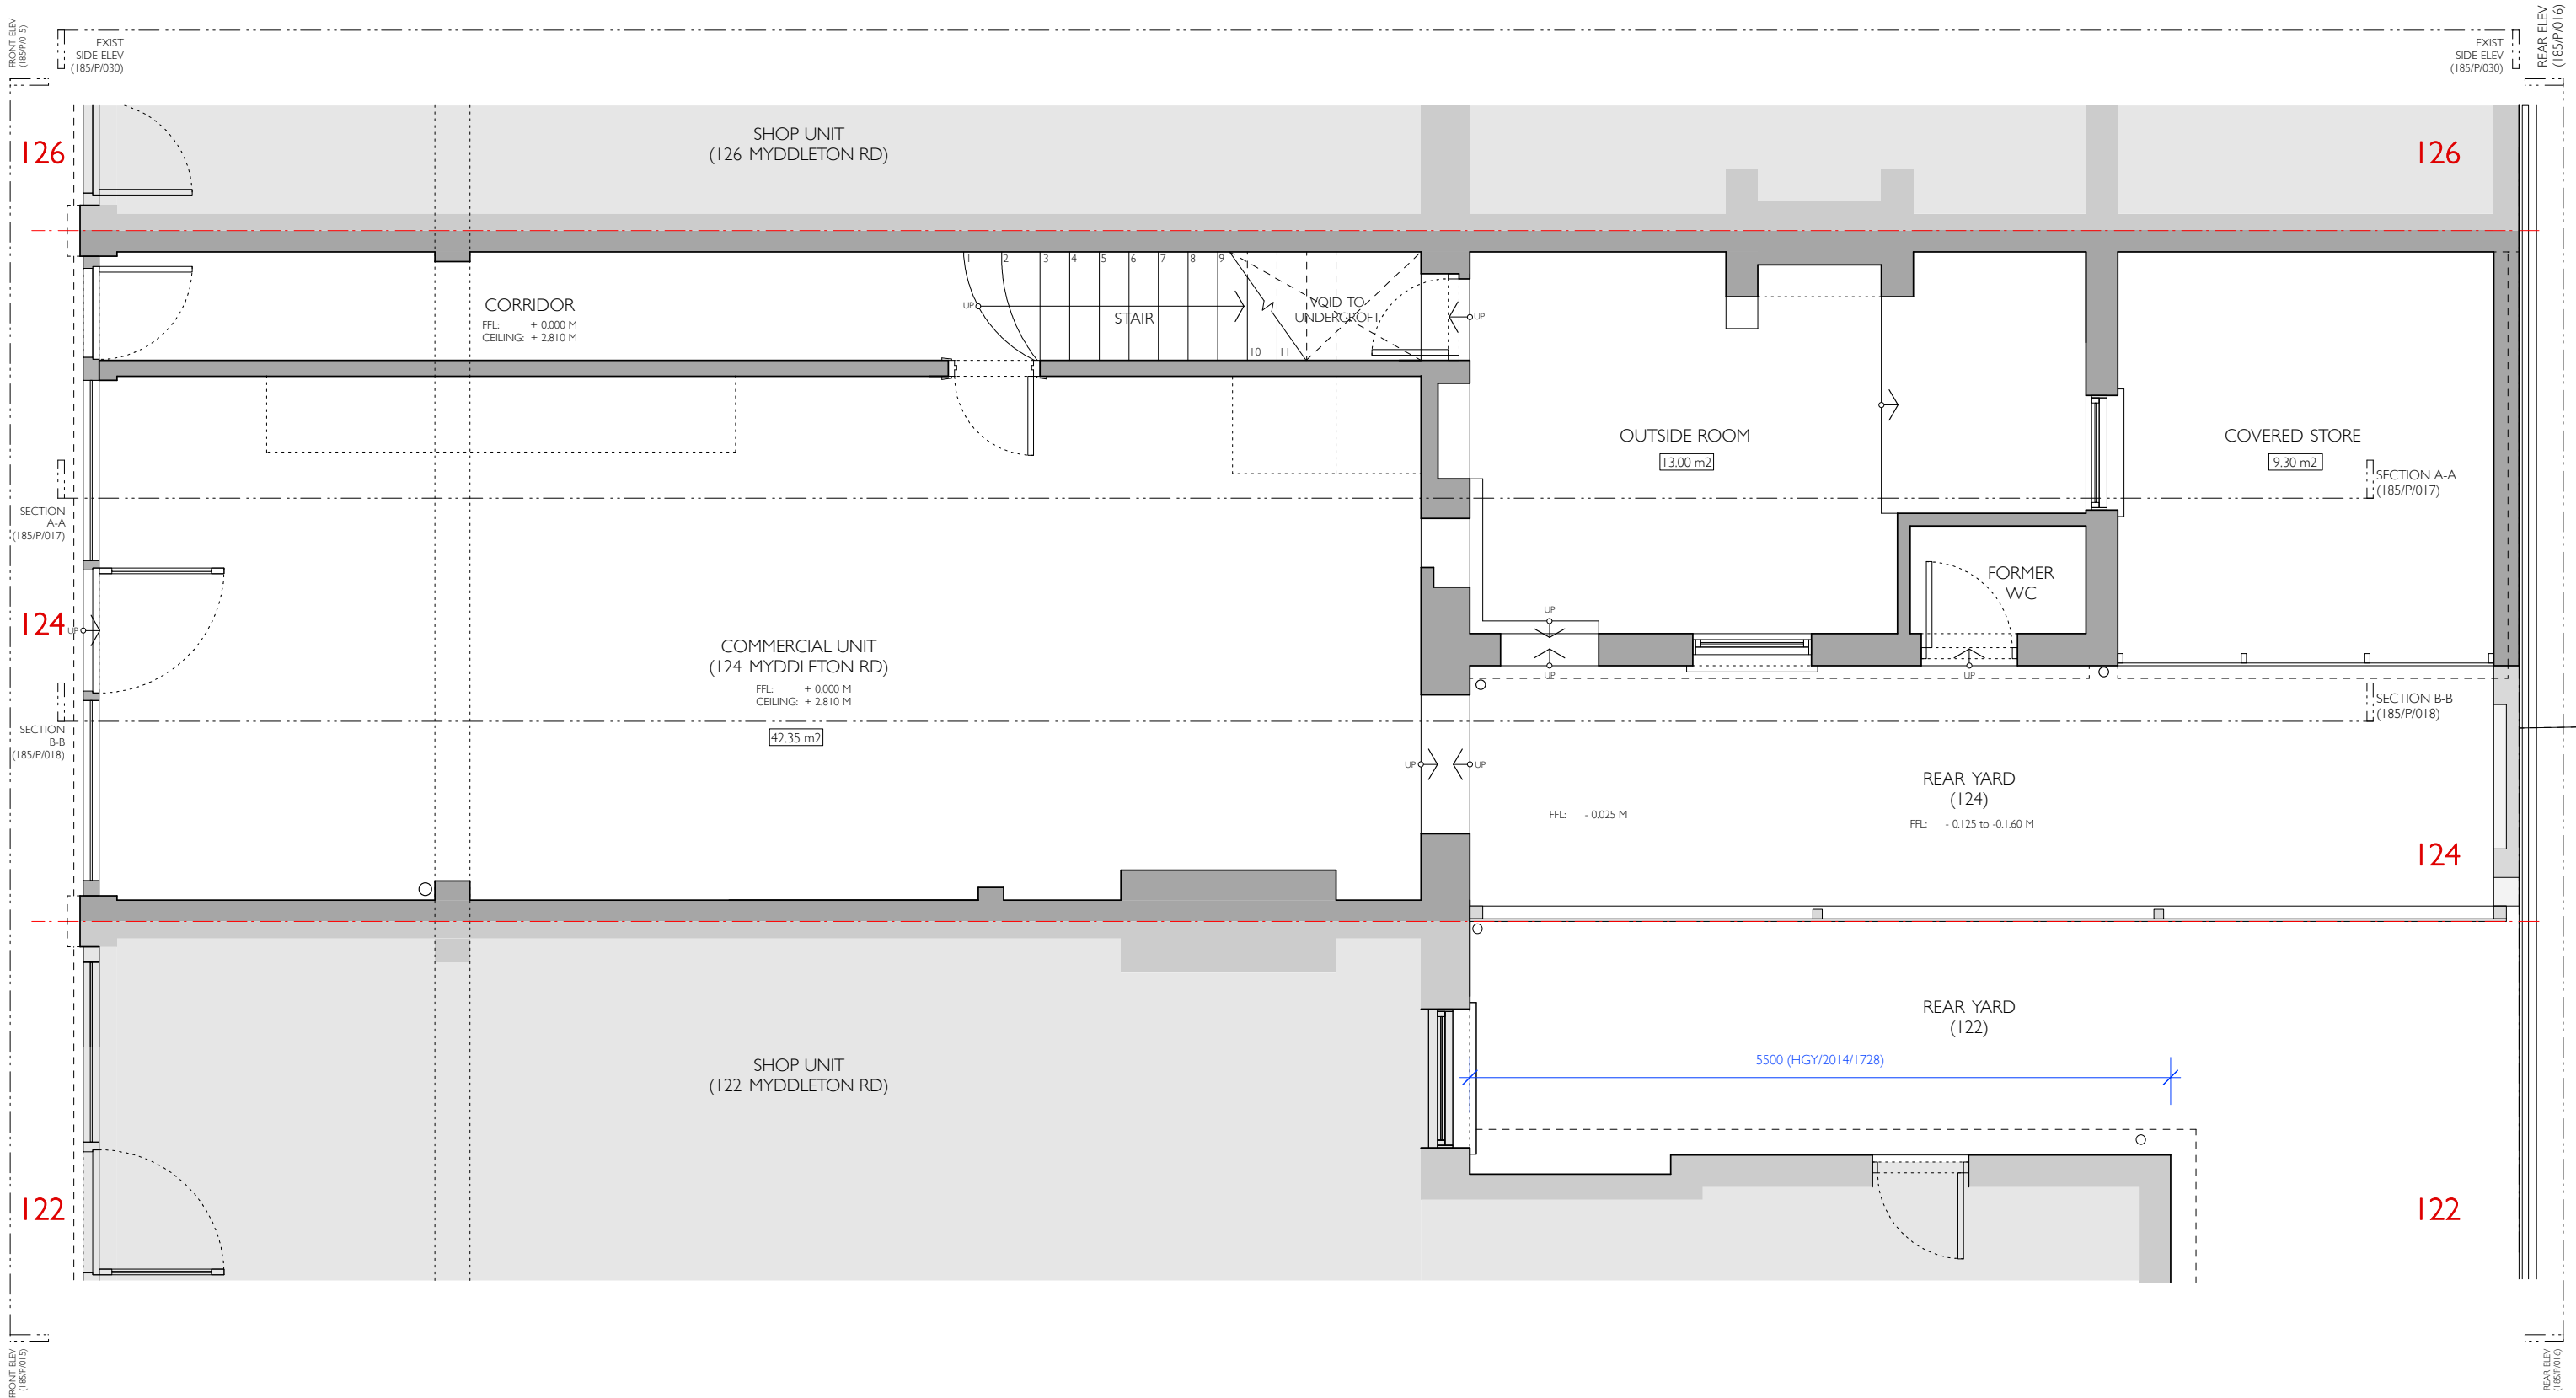

Notes: Drawings to be read in conjunction with all consultants information. Do not scale from the drawing. All dimensions to be checked on site. Drawing only to be used for purposes indicated. Notify A P T Architects + Designers Ltd of any discrepancies. This drawing is copyright of A P T Architects + Designers Ltd and not to be used or reproduced without their express permission in writing.	Revisions: REV A - ISSUED 07.2023	Client: MR + MRS YOUSSEF		Dwg Title: EXISTING GROUND FLOOR PLAN				Project: 124 MYDDLETON ROAD BOWES PARK LONDON N22 8NQ	Drawing No: 185-P-010
		Dwg Status: PLANNING							
		Local Authority: L B HARRINGEY		Scale: 1:50 @ A3	Job No: 185	Date: 07.2023	Rev: A		