


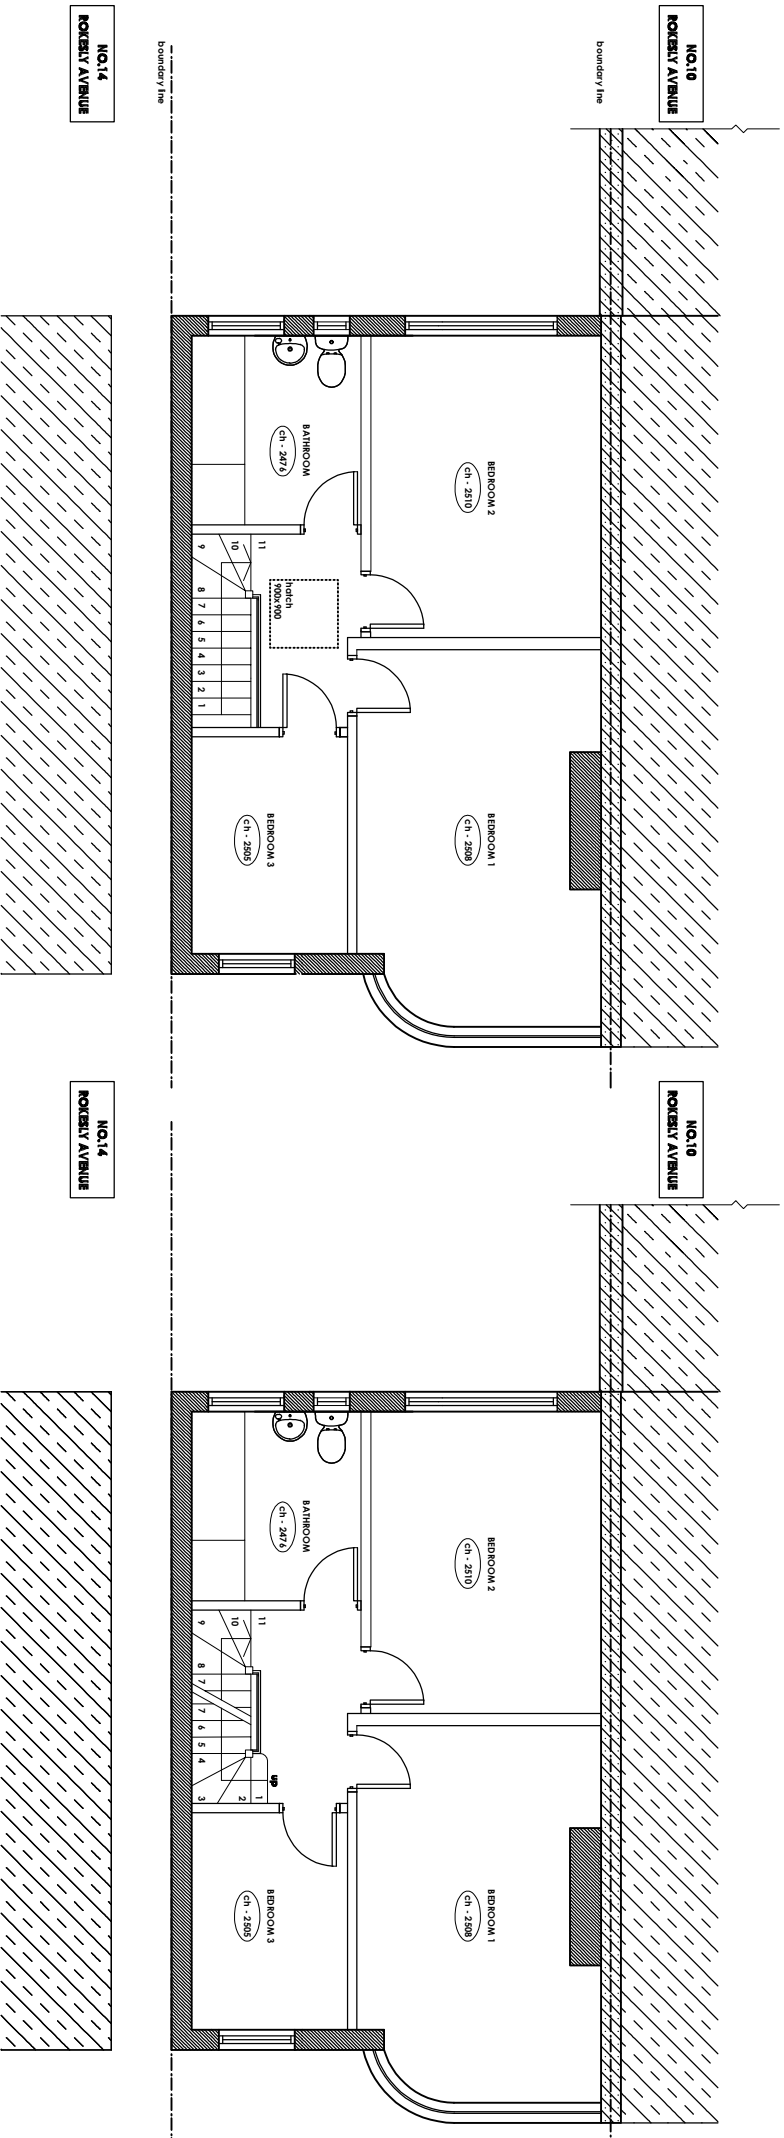

01 EXISTING FIRST FLOOR PLAN
SCALE 1:50 @ A3

02 PROPOSED FIRST FLOOR PLAN
SCALE 1:50 @ A3

EXISTING AND PROPOSED
FIRST FLOOR PLANS

Job
12 ROKESLY AVENUE,
LONDON N8 8NR

Scale
1:50@A2/1:100@A4

Date
06.23

On
KC

CHK
-

Dwg No
RA3/PA-501

Rev
-

Rev

Date

Description
Updated for Planning Consent

Notes:

1. All dimensions shown are
approximate and require
verification on site.
COORDINATION ONLY -
NOT FOR CONSTRUCTION

KEY:

Existing party wall
Existing structural wall

Kathleen Chan Architecture

65 Coppetts Road
Muswell Hill
London N10 1JH

T +44 (0) 20 8292 1490

M +44 (0) 7773 971 381

kathleenchanarchitecture@gmail.com