




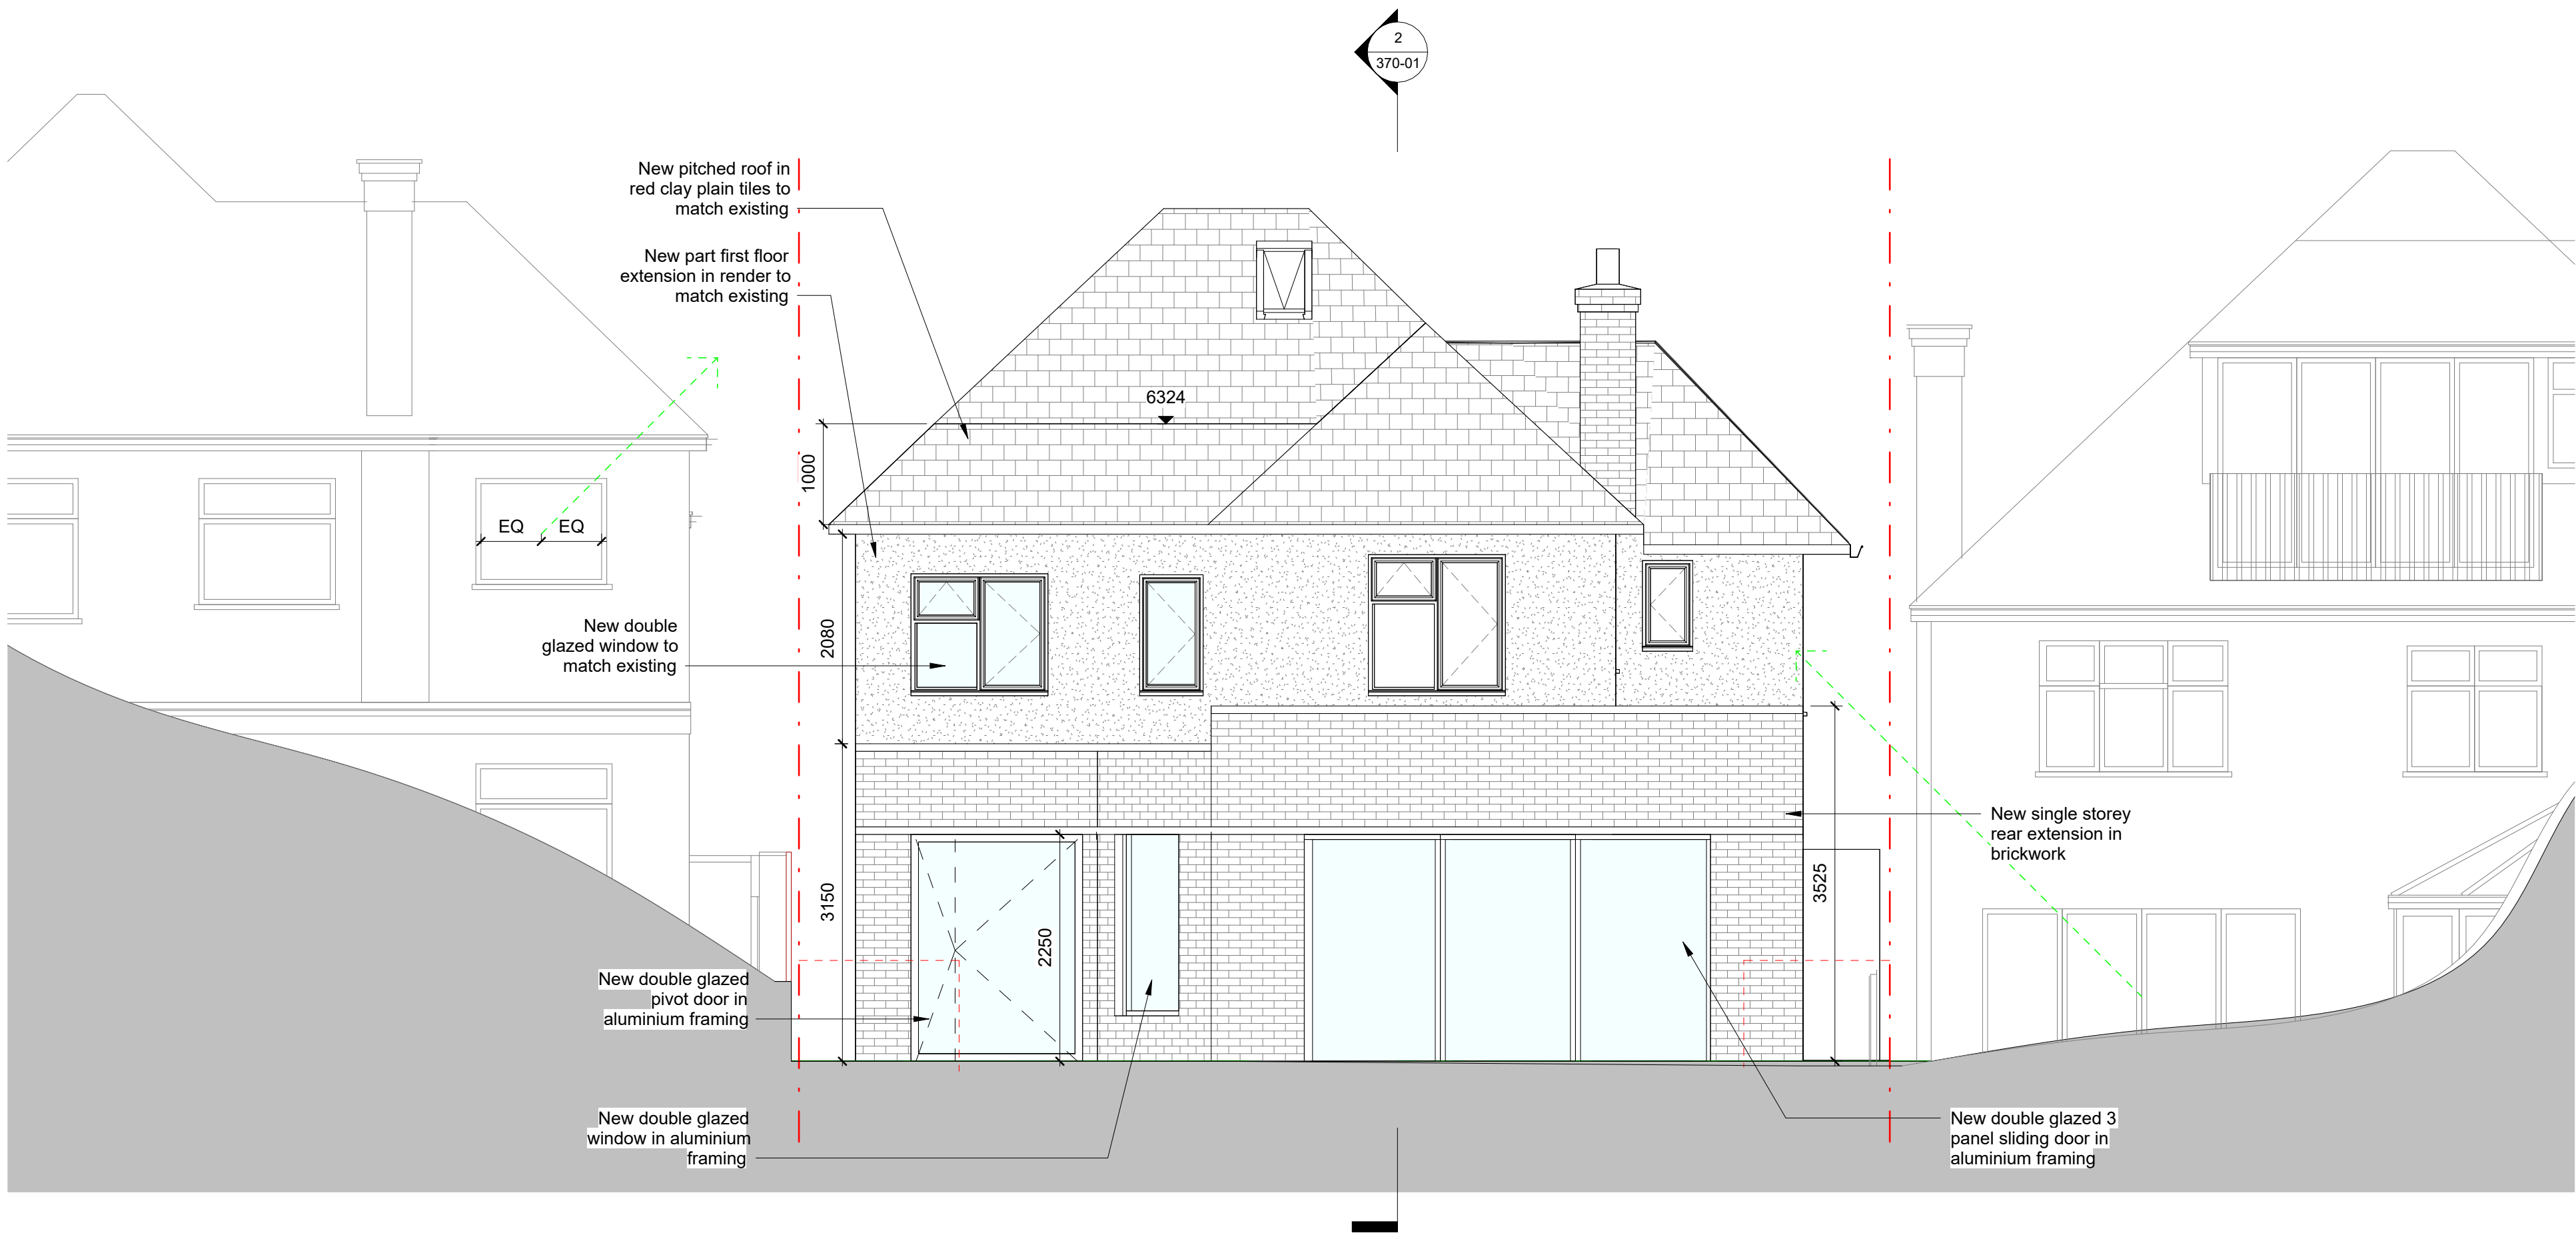

3 Proposed Rear Elevation
1 : 50

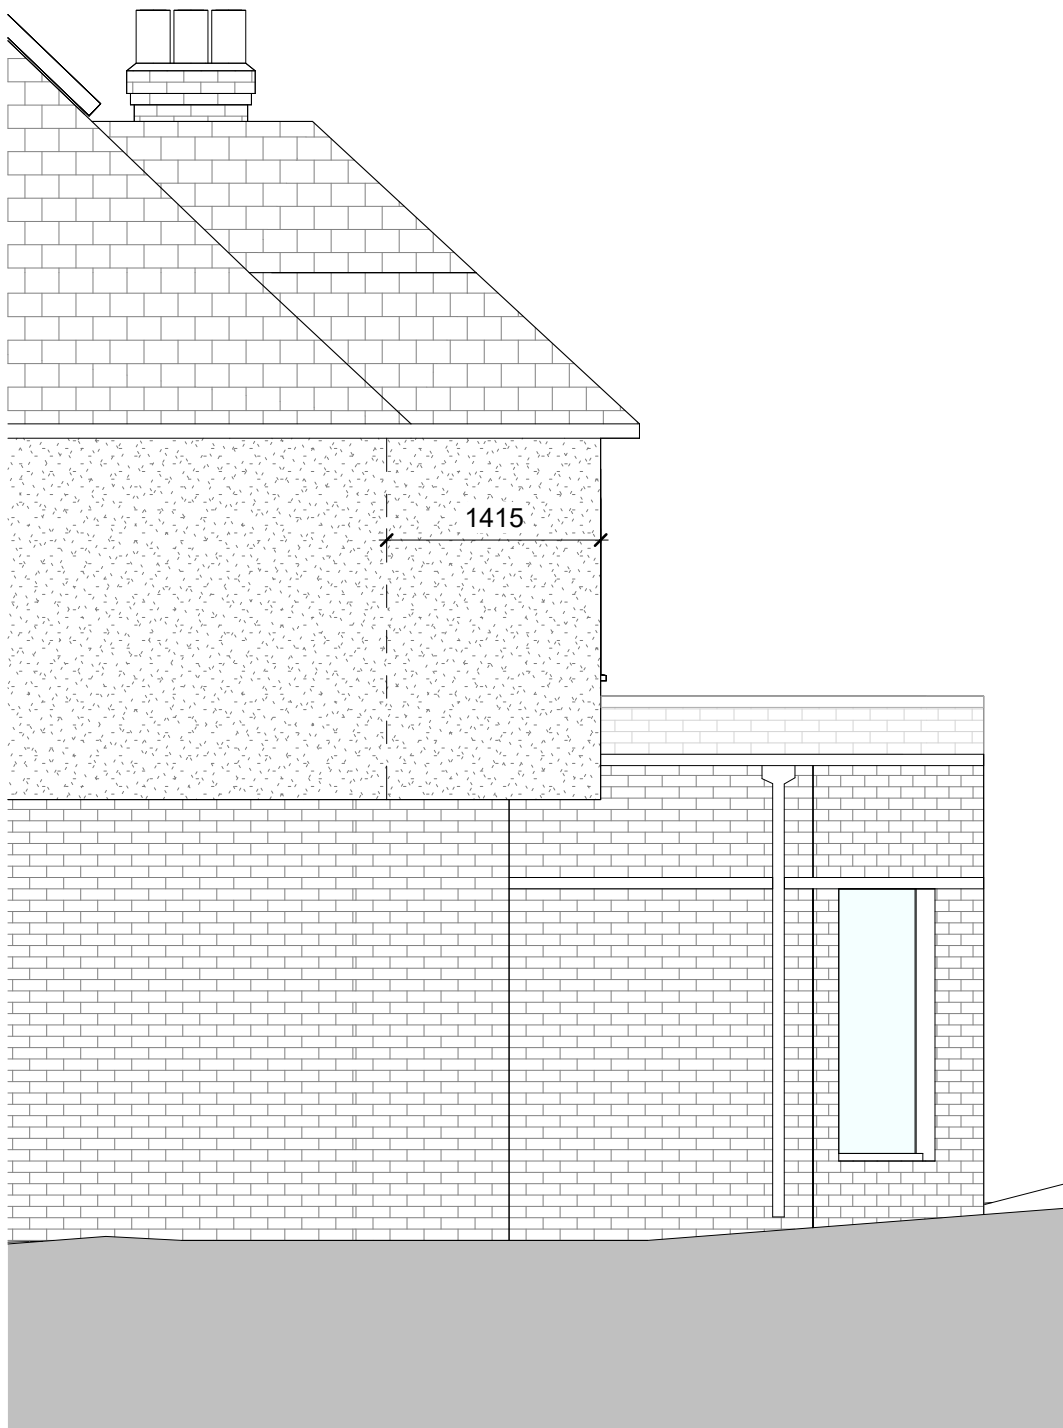

4 Proposed Side Elevation 2
1 : 50

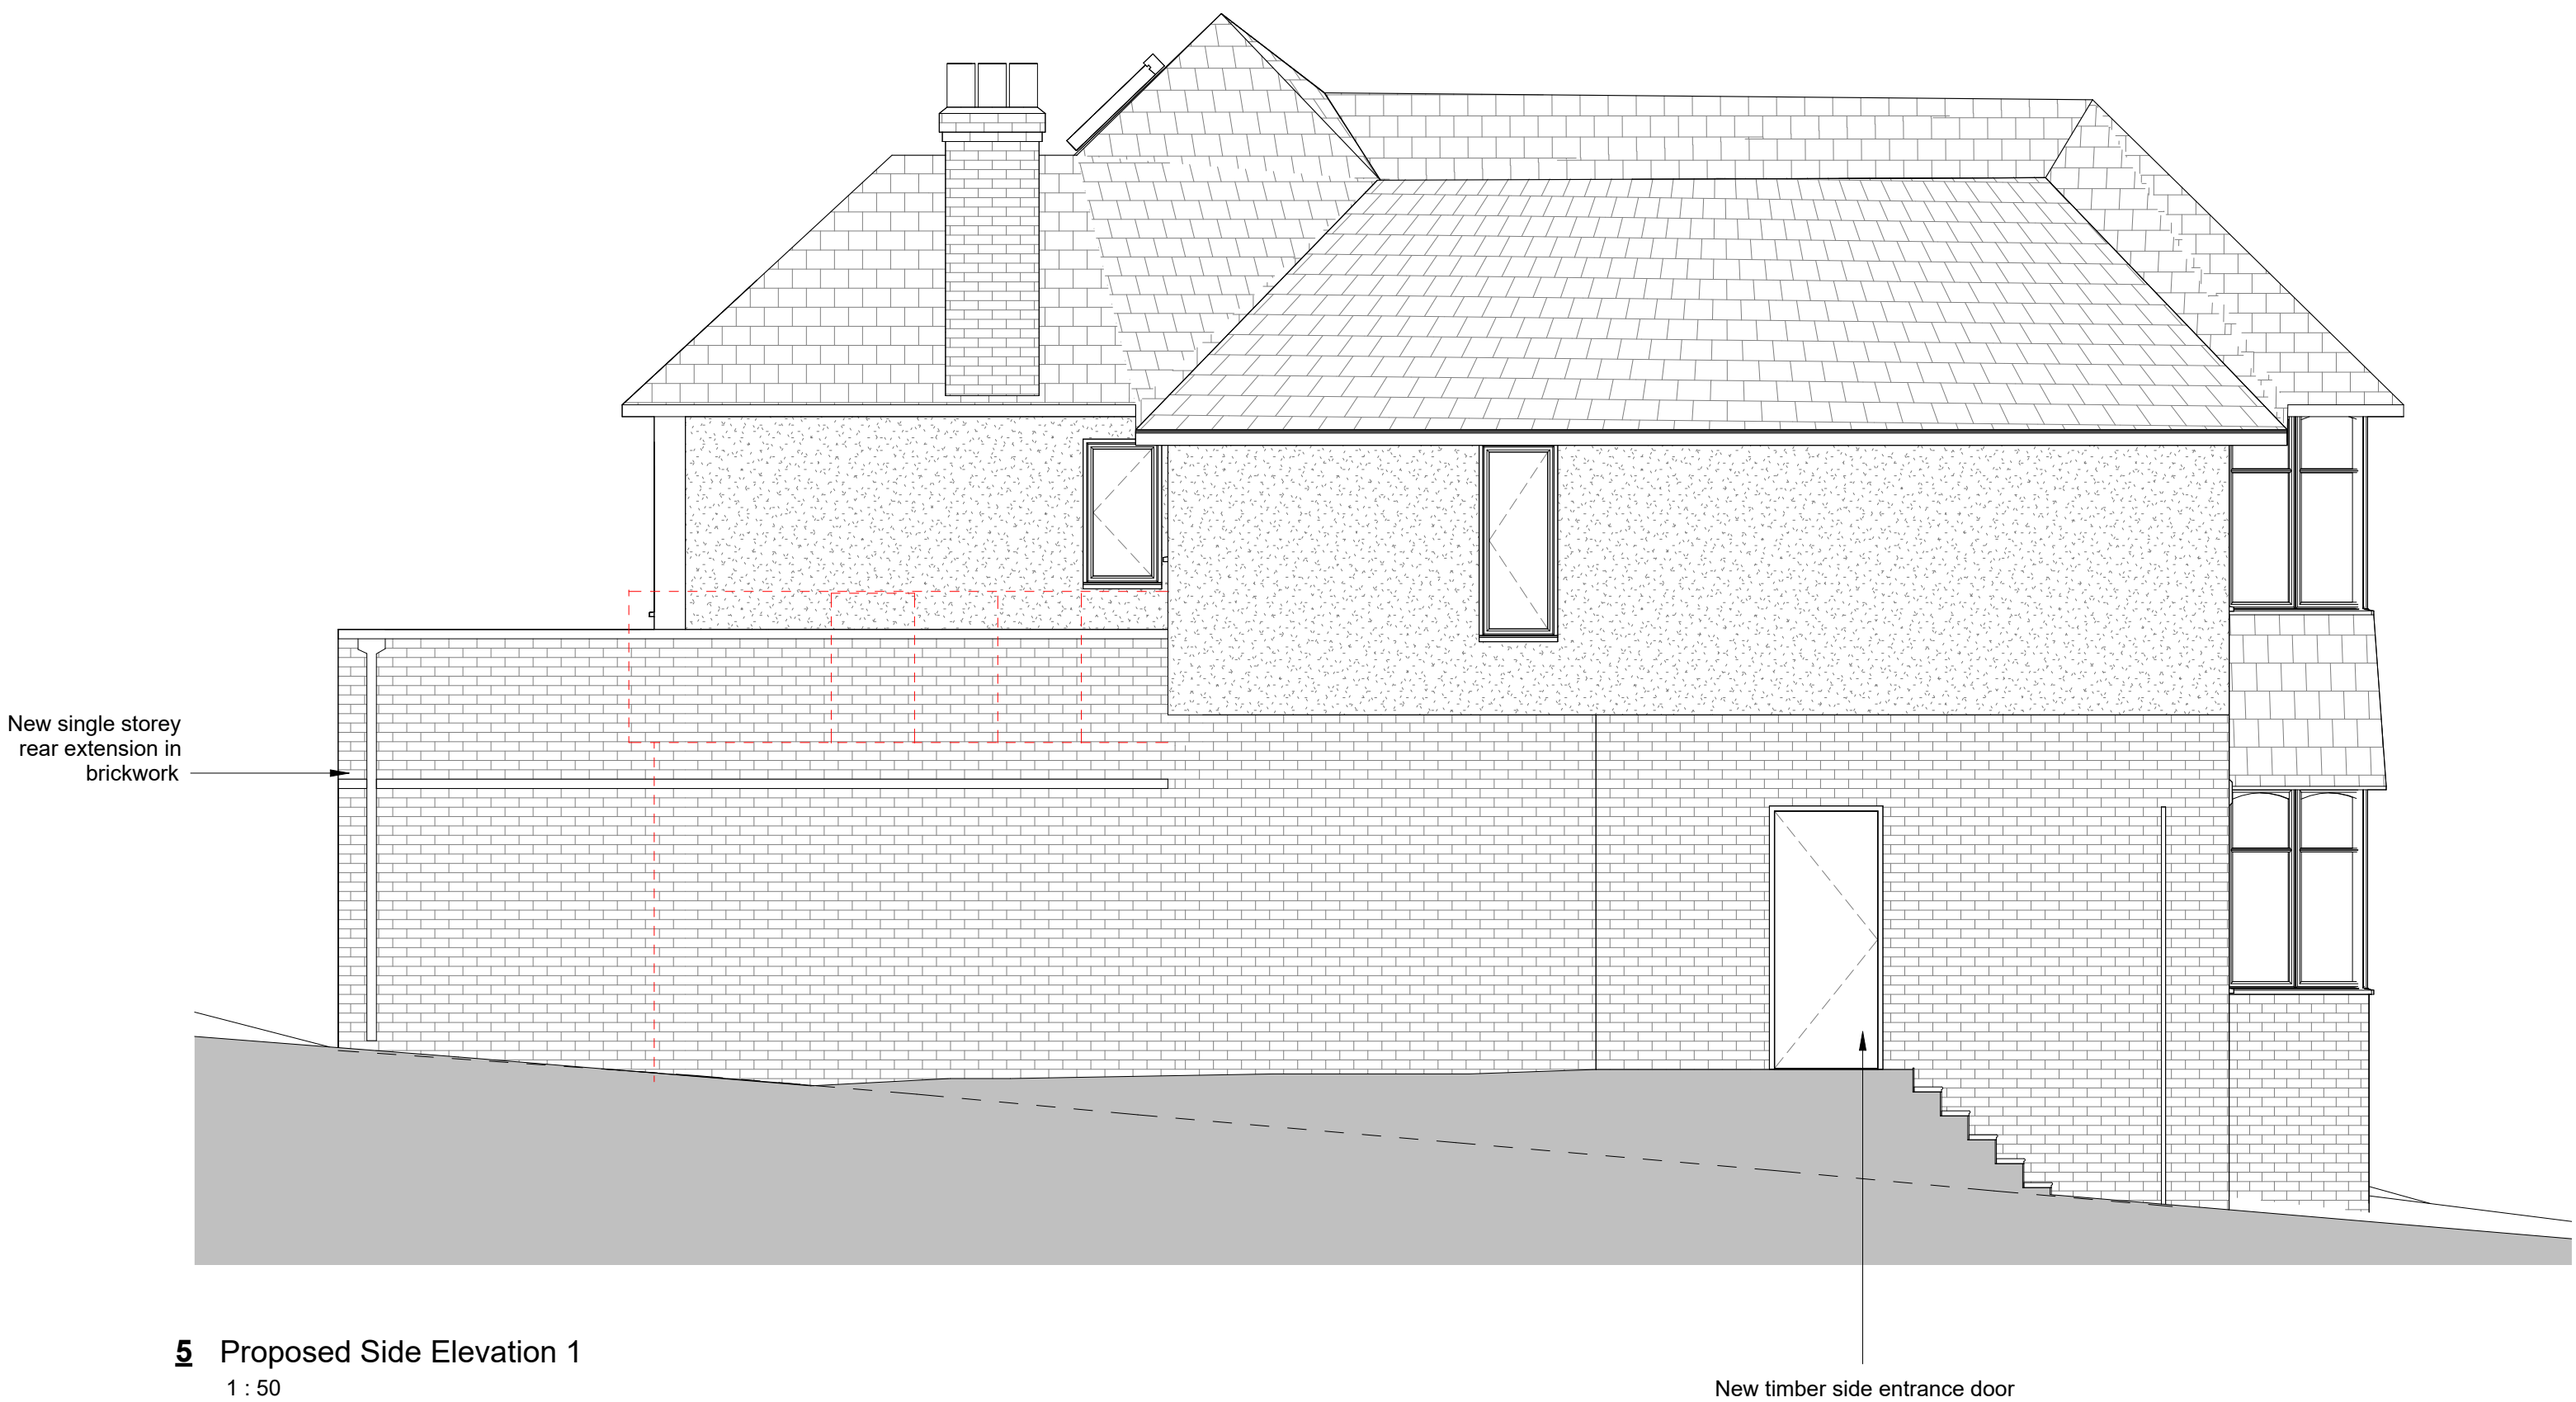

5 Proposed Side Elevation 1
1 : 50

0 1 2 3 5m

Scale bar 1:100 @ A3

0 1 2 3m

Scale bar 1:50 @ A1

01	First Issue	31.08.23	FSac
No.	Revision / Issue	Date	Drawn

Planning

Mr Sam and Mrs Laura Howard
38 Ringwood Avenue
London, N2 9NS

38 Ringwood Avenue

Proposed Elevations

native north

Drawing No.	360-01
Project No.	25-06
Scale @ A1	1 : 50
Scale @ A3	1:100
Date	31/08/23

native north architects
Unit 12a, 5 Durham Yard
Teesdale Street
London, E2 6QF

+44(0)20 3488 1312
justin@nativenorth.co
www.nativenorth.co