


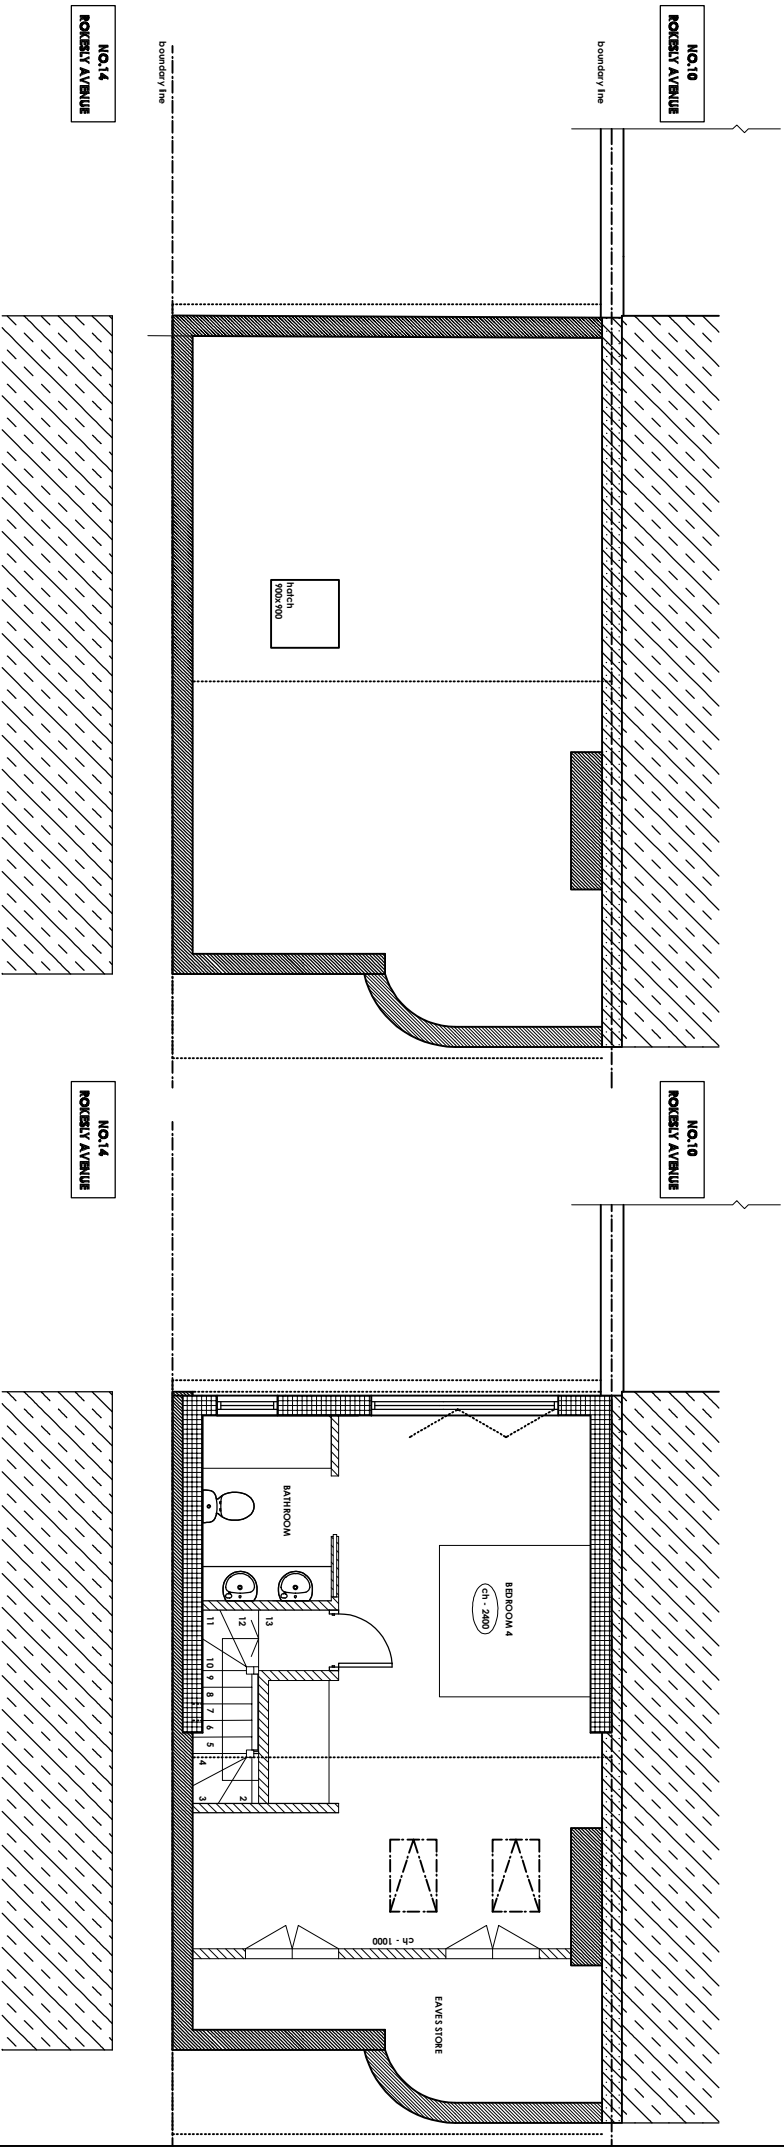

Title	Rev	Date	Description	Notes	KEY:	
EXISTING AND PROPOSED LOFT FLOOR PLANS 12 ROKESLY AVENUE, LONDON N8 8NR Scale 1:50@A2/1:100@A4 Date 06.23 Dm KC CHK -	-	08.08.23	Updated for Planning Consent	1. All dimensions shown are approximate and require verification on site. COORDINATION ONLY - NOT FOR CONSTRUCTION		
Dwg No Rev 0	RA3/PA-502 -					



Scale 1:50

Kathleen Chan Architecture
65 Coppetts Road
Muswell Hill
London N10 1JH
T +44 (0) 20 8292 1490
M +44 (0) 7773 971 381
kathleenchanarchitecture@gmail.com